



CITY OF SURPRISE
Planning and Zoning Commission Agenda
16000 N. Civic Center Plaza
Surprise, AZ 85374

Thursday, December 17, 2015 @ 6:00 PM
 COUNCIL CHAMBERS

* [Back](#) [Print](#)

CALL TO ORDER.

- A. Roll Call
- B. Pledge of Allegiance
- C. Current Events and Reports – Pursuant to A.R.S. §38-431.02(k) the chief administrator, presiding officer or a member of a public body may present a brief summary of current events without listing in the agenda the specific matters to be summarized, provided that 1) The summary is listed on the agenda; and 2) The public body does not propose, discuss, deliberate or take legal action at that meeting on any matter in the summary unless the specific matter is properly noticed for legal action.
- D. Staff Reports

Planning and Zoning Commission Agenda:

CALL TO THE PUBLIC:

INSTRUCTIONS: In order to address the Board\Commission, you will need to fill out a Call to the Public Form available at the front counter, and then turn it in to the Secretary before the meeting begins.

Note: A.R.S. 38-431.01(H) - During this time members of the public may address the Board\Commission on any item not on the agenda. At the conclusion of the open call, the Board\Commission may respond to criticism, may ask staff to review the matter or may ask that the matter be put on a future agenda. No discussion or action shall take place on any item raised.

- E. Approval of items on the Consent Agenda – all items with an asterisk (*) are considered to be routine matters and will be enacted by one motion and one roll call vote to the Board\Commission. There will be no separate discussion on these items unless a board member or commissioner requests, in which event the item will be removed from the consent agenda and considered in its normal sequence on the agenda.

CONSENT AGENDA:

REGULAR AGENDA ITEM - NON-PUBLIC HEARING:

ITEM #	DISTRICT #	ITEM DESCRIPTION	STAFF RECOMMENDATION/ PRESENTED BY
--------	------------	------------------	---------------------------------------

- | | | | |
|----|-------------------|---|--|
| #1 | District Internal | <u>Consideration and action pertaining to approval of the December 3, 2015 Planning and Zoning Commission minutes.</u> | Approve
Heather
Donaldson,
Community
Development |
| #2 | District 5 | <u>Consideration and action on a Site Plan entitled PHO Litchway Monopalm generally located at the southwest corner of Litchfield Rd. and Statler Blvd. at 13995 West Statler Blvd.</u> | Approve
Hobart Wingard -
Community
Development |
| #3 | District 4 | <u>Consideration and action pertaining to the City of Surprise Park & Ride Comprehensive Sign Program Site Plan for the City of Surprise Park and Ride facility located at 13359 West Bell Rd., east of the southeast corner of Bell Rd. and Grand Ave.</u> | None
Hobart Wingard -
Community
Development |

REGULAR AGENDA ITEM - PUBLIC HEARING:

			STAFF RECOMMENDATION/
ITEM #	DISTRICT #	ITEM DESCRIPTION	PRESENTED BY
#4	District 4	<u>Consideration and action regarding a Conditional Use Permit to allow Caliber Collision, a Vehicle Service-Major Repair Facility in the CR-PUD zoning district, generally located west of the southwest corner of Bell Rd. and Dysart Rd.</u>	Approve Robert Kuhfuss, Community Development
#5	District 1	<u>Consideration and action regarding a "Preliminary Plat for Rancho Mercado Unit 1", a 1,897-lot, 19-parcel, 5-phase Preliminary Plat, located in the vicinity of 147th Avenue (Bullard Road) alignment and Happy Valley Road alignment.</u>	Approve Robert Kuhfuss, Community Development

OTHER BUSINESS:

- | | | | |
|----|-------------------|--|---|
| #6 | District Internal | <u>Discussion pertaining to future agenda items.</u> | No Action
Eric Fitzer,
Community
Development |
|----|-------------------|--|---|

ADJOURNMENT:

SHERRY ANN AGUILAR, CITY CLERK, CMC

POSTED: December 10, 2015 at 12:05 PM

SPECIAL NOTE: PERSONS WITH SPECIAL ACCESSIBILITY NEEDS, INCLUDING LARGE PRINT MATERIALS OR INTERPRETER, SHOULD CONTACT THE CITY CLERK'S OFFICE @ 623.222.1200 OR TTY 623.222.1002, BY NO LATER THAN 24 HOURS IN ADVANCE OF THE REGULAR SCHEDULED MEETING TIME.



CITY OF SURPRISE
Planning and Zoning Commission

December 17, 2015 @ 6:00:00 PM

Back Print

Board Meeting Date:	December 17, 2015	Contact Person:	Heather Donaldson, Community Development
Submitting Department:	CD Boards and Commissions	District:	Internal
Staff Recommendations:	Approve		

Consent	Regular	x	Public Hearing	Report/Discussion
---------	---------	---	----------------	-------------------

Agenda Wording:

Consideration and action pertaining to approval of the December 3, 2015 Planning and Zoning Commission minutes.

Motion:

I move to approve the December 3, 2015 Planning and Zoning Commission minutes.

Background:

Financial Impact Statement:

No Financial Impact

ATTACHMENTS:

Click to download

☐ [12-3-15 PZ Commission Meeting Minutes](#)

External Attachment Links:

Meeting Requirements:

Powerpoint x Video x White Board x Other x

Presentation Speaker Names (spelling and titles for TV captions):

**CITY OF SURPRISE
PLANNING AND ZONING COMMISSION**

MEETING MINUTES

December 3, 2015 / 6:00 PM

**COUNCIL CHAMBERS
16000 North Civic Center Plaza
Surprise, AZ 85374**

CALL TO ORDER.

Chair Steve Somers called the Planning and Zoning Commission Meeting to order at 6:00 p.m. at Surprise City Hall, 16000 North Civic Center Plaza, Surprise, Arizona 85374, on Thursday, December 3, 2015.

A. ROLL CALL

In attendance were Chair Steve Somers, Vice Chair Ken Chapman and Commissioners Matthew Keating, Jerry Hoyler, Shari Martin, Dennis Smith and Jim Ferguson.

STAFF PRESENT:

Community Development Director Eric Fitzer, Long Range Planning Manager Lloyd Abrams, Deputy City Attorney Donna Bronski, Planner Joshua Mike, Planner Robert Kuhfuss and Planning and Zoning Commission Secretary Heather Donaldson.

COUNCIL MEMBERS PRESENT:

None

B. PLEDGE OF ALLEGIANCE

C. CURRENT EVENTS REPORT

D. STAFF REPORT

Eric Fitzer advised the Commission of the following items:

- 2015 General Plan Summit taking place on Friday, December 4, 2015 in the Community Room at City Hall from 8am to 12pm

CALL TO THE PUBLIC:

Leo Mankiewicz, Surprise resident, commented on the benefits of the village plan, some elements of which are included in the proposed General Plan Amendment. He advised of the importance of regularly sustained public input which was included in the Village Plan but is no

longer required in the proposed amendment. He wants to get away from an automobile eccentric designed community.

CONSENT AGENDA:

No Items

REGULAR AGENDA ITEMS NOT REQUIRING A PUBLIC HEARING:

Item 1 – INTERNAL – Consideration and action on the November 18, 2015 Planning and Zoning Commission minutes.

Commissioner Smith made a motion to approve the November 18, 2015 Planning and Zoning Commission minutes. Vice Chair Chapman seconded the motion. The motion passed with 6 votes in favor, 1 abstention (Hoyler).

Item 2 – DISTRICT 2 – Consideration and action on the November 19, 2015 Planning and Zoning Commission minutes.

Vice Chair Chapman made a motion to approve the November 19, 2015 Planning and Zoning Commission minutes. Commissioner Smith seconded the motion. The motion passed with 6 votes in favor, 1 abstention (Ferguson).

REGULAR AGENDA ITEMS REQUIRING A PUBLIC HEARING:

Item 3 – DISTRICT 1 – Consideration and action regarding a 5-Parcel, 409-Lot Preliminary Plat for Verdugo.

Chair Somers opened the Call to the Public. Hearing no comments, Chair Somers closed the Call to the Public.

Commissioner Hoyler made a motion to recommend approval to Mayor and City Council of the proposed Preliminary Plat for Verdugo and to adopt staff's findings. Commissioner Keating seconded the motion. The motion passed with 7 votes in favor.

Item 4 – DISTRICT 1 – Major Amendment to the General Plan. The proposed planning approach focuses on the “Character Area” planning approach and removes the Village Plan requirements from the development process.

Joshua Mike, Planner, presented the project to the Commission and provided them with a Supplemental Staff Report (Exhibit “A”).

The Commission discussed:

- Wildlife Linkage Corridor
- Appellate process / Open public hearing process
- Undue hardship for landowners
- More traditional approach
- Sub Character Area approach
- Possibility of litigation

- Clearly defined limitations prior to any sale of property
- Protection of Mule Deer

Chair Somers opened the call to the public:

The following speakers opposed the inclusion of both the wildlife corridor sub area plan and the enhanced open space sub area plan:

- 1) Danny Martino
- 2) Jeff Blilie (provided Commission with Exhibit "B")
- 3) Mike Schwab (provided Commission with Exhibit "C")
- 4) Lisa Kazan

Dana Warnecke, AZ Game and Fish Department, advised the Commission that the resident Mule Deer are not migrating in and out of the area, the existing Linkages Map represents how the current resident Mule Deer use the undeveloped habitat, and there is no expectation of major changes to their current distribution patterns.

Chair Somers closed the call to the public.

Chair Somers made a motion to remove the wildlife corridor character area from the General Plan Land Use Element. Commissioner Martin seconded the motion. The motion passed with 7 votes in favor.

Commissioner Keating made a motion to recommend that the City Council approve the Major General Plan Amendment as further amended in the Supplemental Staff Report submitted this evening with the following additional modifications:

- 1) Confirm the elimination of the wildlife corridor sub area plan from the Land Use Element as previously voted this evening
- 2) Approve the Land Use Plan but limit the Open Space Land Use to the boundaries established by the voters in the General Plan 2035 adopted in 2013

Commissioner Martin seconded the motion. The motion passed with 6 votes in favor and 1 vote against (Smith).

OTHER BUSINESS:

Item 5 – INTERNAL – Discussion, consideration and action to appoint a Chairperson for the Planning and Zoning Commission.

Eric Fitzer, Director of Community Development, advised the Commission of a change in code which took place stating that Commission Chairs and Vice Chairs will need to be appointed in July of each year so this appointment will expire at the end of June of 2016.

Chair Somers nominated Commissioner Chapman for Chairperson for the Planning and Zoning Commission. Commissioner Smith seconded the motion. No other nominations were made.

Chair Somers made a motion to elect Commissioner Chapman for Chairperson for the Planning and Zoning Commission. Commissioner Smith seconded the motion. The motion passed with 6 votes in favor and 1 abstention (Chapman).

Item 6 – INTERNAL – Discussion, consideration and action to appoint a Vice Chairperson for the Planning and Zoning Commission.

Eric Fitzer, Director of Community Development, advised the Commission of a change in code which took place stating that Commission Chairs and Vice Chairs will need to be appointed in July of each year so this appointment will expire at the end of June of 2016.

Commissioner Smith nominated Commissioner Keating for Vice Chairperson for the Planning and Zoning Commission. Commissioner Martin seconded the motion. Chair Somers nominated Commissioner Hoyler for Vice Chairperson for the Planning and Zoning Commission. There was no second. No other nominations were made.

Commissioner Smith made a motion to elect Commissioner Keating for Vice Chairperson for the Planning and Zoning Commission. Commissioner Martin seconded the motion. The motion passed with 7 votes in favor.

Item 7 – INTERNAL - Discussion for future agenda items.

None

ADJOURNMENT:

Hearing no further business, Chair Somers adjourned the Planning and Zoning Commission meeting at 8:29 p.m.

Eric Fitzer
Community Development Director

Steve Somers,
Planning and Zoning Commission Chair

The foregoing instrument is a full, true and correct copy of the original document on file in the office of the City Clerk, City of Surprise, Arizona.

ATTEST BY:

Heather Donaldson, Commission Secretary

DATE:

EXHIBIT “A”

GENERAL PLAN AMENDMENT

REPORT TO THE PLANNING AND ZONING COMMISSION

Case: FS15-173

Project Name: Major General Plan Amendment

Council District: City Wide

Meeting Date: December 3, 2015

Planner: Joshua Mike

Supplemental Staff Report:

Revisions to text and maps of the Major Amendment to the General Plan 2035 are a function of the 60-day review period, which ended on November 17, 2015. While the majority of responses and comments were addressed and included as part of that timeline, the City maintains an open conversation throughout the whole Public Hearing process.


This packet represents the continued effort to communicate with stakeholders, property owners, and outside agencies. Comments and ongoing dialogue has resulted in minor revisions to a few Elements after the packets were distributed to the Planning and Zoning Commission for the Public Hearing on December 3, 2015.

The redline changes to the proposed text and maps distributed as part of the public outreach and sent to stakeholders, outside agencies, and neighboring municipalities are shown below.


Land Use Element

Page 10

Land Use Map

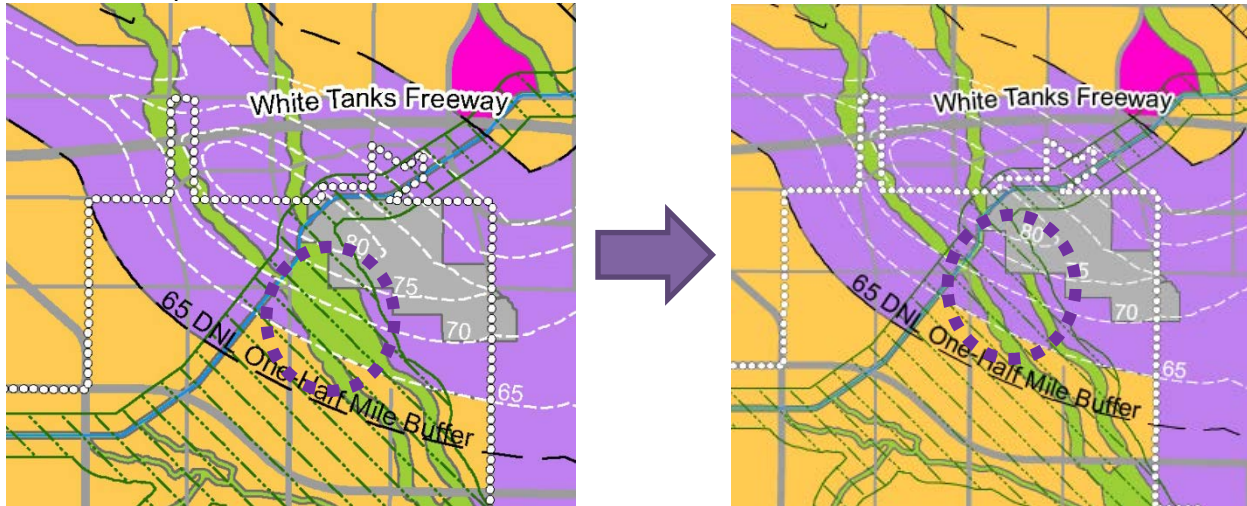

The change noted above reassigns the character area of land between the Trilby and Iona washes from the Open Space to Employment.

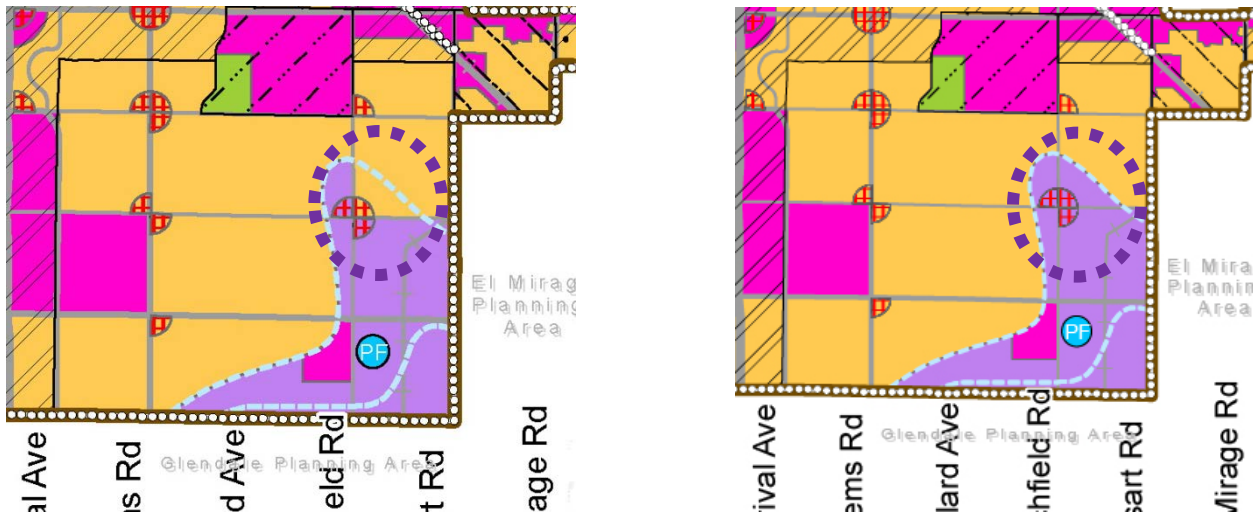

The change noted above reassigns the character area of land within the Luke Air Force Base noise contours, on the northeast corner of Litchfield Road and Waddell Road, from Neighborhood to Employment. The represents support for Luke's mission if redevelopment should occur in this area.

Page 2

Private/Existing PAD's

The City of Surprise has about 158 square miles of land that is private, including existing PAD zoned sites. The majority of Private land is within city limits, including as well as inside the north-west planning boundary, where private and State Trust land become mixed together. These include approved master plans and development agreements currently under Maricopa County jurisdiction but are within the municipal planning boundary and have ongoing collaboration with the City.

Page 31

Open Space

The Open Space designation includes public and privately held lands that are **intended** to be preserved for natural areas, conservation areas and/or trail and other regional recreational facilities. Open space designations in Surprise are primarily designated in mountainous areas, along designated floodways, riverine areas, and along significant desert wash and other drainage corridors. Open space areas should be maintained in their natural state due to topographic, drainage, vegetative and landform constraints.

Per Arizona Revised Statutes, ASLD and privately held lands with an Open Space designation may also be developed at a maximum of one dwelling unit per acre or with an alternative, economically viable land use. In order to preserve ASLD and privately held lands as Open Space, acquisition of these lands must occur through purchase or trade.

The Land Use Plan denotes a significant portion of the City's northern planning area as Open Space. These areas are primarily Bureau of Land Management (BLM) and Arizona State Land Department (ASLD) managed lands consisting of mountainous terrain with slopes of 20% or greater. The City's intent is to establish a large conservation and recreation area at this location.

~~Per Arizona Revised Statutes, ASLD and privately held lands with an Open Space designation may also be developed at a maximum of one dwelling unit per acre or with an alternative, economically viable land use. In order to preserve ASLD and privately held lands as Open Space, acquisition of these lands must occur through purchase or trade.~~

The Land Use Plan also identifies a series of north-south linear open spaces that follow existing desert wash and drainage facilities. The City's intent is to establish an off-street trail system along these wash corridors to enhance non-motorized mobility and connectivity. Please refer to the Recreation & Open Space Element for additional details. Other Open Space designations include areas within designated floodways such as the Hassayampa River, McMicken Dam and Outlet Channel, and the Agua Fria River.

Areas designated as Open Space within the Luke Compatibility District shall provide uses which are both compatible with the operation of the auxiliary field and meet ARS requirements concerning military bases.

Page 38

Scenic Lands Development

The Scenic Lands Development area consists of approximately 68,000 acres (over 1/3 of the Surprise Municipal Planning Area) of unique and scenic qualities that are only found in these pristine natural settings. The Scenic Lands Development areas are generally north of Carefree Highway, along the Hassayampa River and those areas immediately north and east of the White Tank Mountains Regional Park.

The boundaries identified on the Land Use Map (page 10) are roadway and geographic alignments that coordinate with scenic roadways adopted by Maricopa County. Research and collaboration to create planning documents will refine the boundaries, specific to each natural asset.

The Scenic Lands Development area largely consists of mountain and bajada landform areas with high peaks, jagged slopes, V-shaped ravines and large, natural desert washes with an exemplary inventory of Sonoran Desert vegetative communities. In fact, over 25% of the Scenic Lands Development area lies within mountainous areas that are 20% slope or greater. These areas are intended to remain as natural area open space in perpetuity. The upper bajada areas exhibit the most diverse and dense vegetative communities found in the Surprise Municipal Planning Area.

Future ~~specific area~~ plan guidance, specific for the Scenic Lands Development area, shall recognize the visual beauty and other natural area open space qualities and how the design, intensity and orientation of incoming development and public realm areas can strengthen and enhance the natural ~~environment area open spaces~~ found in ~~this the underlying~~ character areas. Specifically, land use, circulation and urban design guidance for the Scenic Lands Development area shall identify techniques that favorably integrates proposed development with the topography, protects large washes for wildlife mobility and promote off street trail systems, protects major vistas, preserves all areas with 20% slope or greater, and demonstrate how executive housing opportunities and/or enclaves of higher intensity residential cluster developments (in select areas) can preserve and enhance public access and use of adjacent natural area open spaces.

Page 41-43

Wildlife Linkage Corridors (Remove Map on page 43)

In June of 2011, the city, after collaboratinged with the Arizona Game and Fish Department and other stakeholders ~~to amend the General Plan by~~, adopteding Resolution No. 2011-68 to create the Wildlife Linkages Corridors in Surprise Map, as seen in the Conservation Element of the Surprise General Plan 2035. The Wildlife Linkage s Map Corridors signify primarily coincides with existing natural and manmade wash and canal corridors, such as Trilby and Iona washes,

the CAP canal, and the McMicken Dam outlet channel, that link isolated habitat patches and larger wildland areas. The Arizona Game and Fish Department conducted wildlife movement research and utilized computer modeling techniques to identify areas important to habitat movement. The following focal species were identified to model wildlife linkages in the Surprise planning area; tiger rattlesnake, lyre snake, kit fox, blacktailed jackrabbit, javelina, mule deer, mountain lion, desert tortoise and the gila monster.

~~As Figure 1.1 illustrates, the w The Wildlife Linkages eCorridors sub area typically exist along natural and manmade corridors such as Trilby and Iona washes, the CAP canal, and the McMicken Dam outlet channel. is identified on the Land Use Map (page 10) in support of the Conservation Element. This sub area brings awareness to the map that identifies future development regulations while recognizing the underlying Character Areas. Some of these facilities connect to other regionally significant wash corridors that will also provide important trail linkages to the Hassayampa River, White Tank Regional Park and large open space preserves planned in the northern planning area of Surprise.~~

The intent of these Wildlife Linkages eCorridors sub area is to compliment the preservation of known animal movement patterns so they will not become fragmented as the result of incoming development. ~~They are~~ It is also intended to promote context sensitive buffers between these natural corridors and the eventual neighborhood, commerce, and employment areas adjacent to them, while providing trail connection opportunities throughout Surprise.

~~Specifically, the Wildlife Linkage Corridor calls for a 100-foot undisturbed buffer from the edge of floodway (or high water mark) in designated corridor areas. The floodway and 100-foot buffer areas are required to be 500-foot minimum in width to adequately promote and facilitate wildlife movement. The Wildlife Linkage Corridors also call for wildlife friendly development standards within a 900-foot area adjacent to the 500 foot "wildlife linkage area". The "wildlife friendly development regulations" (identified but not defined within the Conservation Element) standards are intended to be incorporated into community or site designs of proposed development projects adjacent to the wildlife linkage corridors. The City's ongoing efforts to is currently in the process of updating the SUDC will include public and stakeholder involvement in creating the tools for development within this sub area. to prescribe the wildlife friendly development standards.~~

~~The Wildlife Linkages Corridor sub area recognizes the existing planned land uses and zoning entitlements for this area, but also looks to update existing plans by working collaboratively with area property owners to develop a specific area plan for a fresh evaluation of the existing plans and how the area can enhance trail connections and linkages. A small number of parcels may have development constraints due to preservation of the natural environment because of washes, floodways, buffers, etc. To the extent that the application of wildlife linkages corridor imposes hardships on a particular property, the City will provide for land owners with an appeal procedure through the regulatory process.~~


Recreation and Open Space Element

Page 4

Use

~~The Trail Map (figure xx)~~ The Parks and Recreation Master Plan map (page 10) shows a hierarchy of connected trails, including major trails, and minor trails with limited access to other areas.

Page 10

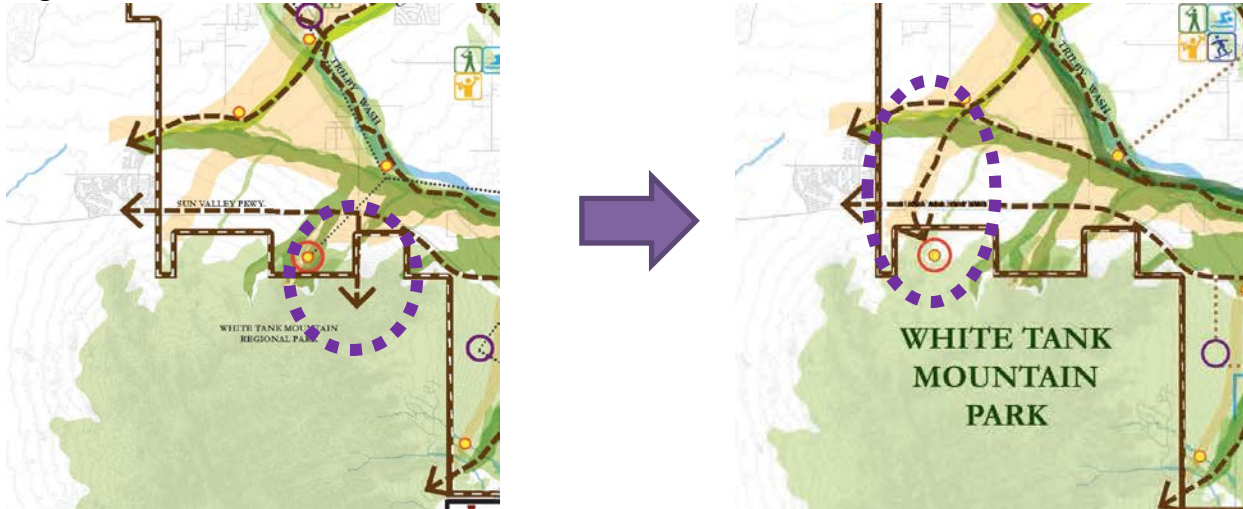

The change noted above relocates a trail and park locations to be consistent with adopted plans within Maricopa County Parks Department.

Housing Element

Page 4

Supply

The City of Surprise's housing mix is deficient in housing that contains amenities and conveniences that support the ~~median-full range~~ of housing stock. Surprise has not been able to attract developers to build higher-end housing. Providing the full range of housing is critical for the City's economic development effort in retaining and attracting a higher income workforce.

Income

According to the 2010 American Community Survey, the median household income in the City of Surprise was \$57,708, an increase of approximately 30 percent over that of 2000 (\$44,156). ~~However this reflects an approximate dip of 14% compared with Surprise enjoys a median household income that is 11.3% higher than~~ the median household income (\$51,204) exhibited within Maricopa County in 2010.

Chapter 3: Introduction and Executive Summary

Page 6

3) Roadway Congestion

The previously noted lack of east-west arterial roadways in Surprise creates well-documented congestion challenges on Bell Road.

The City will continue regional ~~Continued regional~~ collaboration with MAG and adjacent communities in the investment and development of Intelligent Transportation Systems (ITS). It is necessary for the continued and improved coordination and signalization performance to enhance efficiency and level of service and capacity of existing high capacity roadways in Surprise.

EXHIBIT “B”

BEUS GILBERT

PLLC

ATTORNEYS AT LAW

701 NORTH 44TH STREET
PHOENIX, ARIZONA 85008

Jeffrey M. Blilie
E-Mail Address: jblilie@beusgilbert.com

December 2, 2015

VIA EMAIL

Robert Wingo, City Attorney
City of Surprise
16000 N. Civic Center Plaza
Surprise, AZ 85374

Re: Surprise General Plan Amendment, A.R.S. § 12-1134 (Prop 207) Claim

Dear Robert,

Beus Gilbert PLLC represents a coalition of property owners (“SPA 3 Coalition”) who own property throughout Special Planning Area #3 (SPA 3) in the City of Surprise. The properties owned by the SPA 3 Coalition are predominantly vacant parcels of various sizes, ranging from less than 10 acres to over 400 acres. The SPA 3 Coalition is very concerned and adamantly opposed to the General Plan Amendment currently being processed by the city of Surprise, specifically the delineation of the Wildlife Linkages Corridor and the adoption of additional Open Space on the Land Use Map, both of which negatively impact the SPA 3 Coalition properties.

Specific to the Wildlife Linkages Corridors, the amended Land Use Element (Chapter 1, page 41 and 42) describes, “(t)he Floodway and 100-foot buffer areas are required to be 500-foot minimum in width” and “(t)he Wildlife Linkage Corridors also call for wildlife friendly development standards within a 900-foot area adjacent to the 500-foot “wildlife linkage area.” The requirement to set aside a minimum 500-foot corridor without compensation constitutes a regulatory taking, and the imposition of development regulations, which have not yet been written, for the 900-foot areas present the SPA 3 Coalition with great uncertainty when it comes to future land use and development of their properties.

Specific to the new Open Space delineations on the amended Land Use Map, they either mirror the Wildlife Linkage Corridors or attempt to follow natural washes designated as “floodway.” However, in most instances, the Open Space delineations dramatically expand beyond the boundaries of designated floodways. In fact, when measuring the typical Open Space delineations along these washes, it is apparent the minimum width is 500 feet. Please note that

the Open Space delineations on the Land Use map adopted in 2013 impacted (i) property owned by Maricopa County Flood Control District, (ii) hillside property, and (iii) private property with PAD zoning approvals (showing the dedicated open space). The new proposed Open Space delineations on the amended Land Use Map now impact mostly private landowners (including the SPA 3 Coalition) and Arizona State Land Department owned lands.

The Private Property Rights Act — A.R.S. § 12-1134 (commonly known as Prop 207) provides that "[i]f the existing rights to use, divide, sell or possess private real property are reduced by the enactment or applicability of any land use law enacted after the date the property is transferred to the owner and such action reduces the fair market value of the property the owner is entitled to just compensation from this state or the political subdivision of this state that enacted the land use law."

Contrary to the statement made at the November 19, 2015, Planning and Zoning Commission meeting, the adoption of a major amendment to the Surprise General Plan 2035 is a land use law enacted by the City of Surprise. Major general plan amendments are adopted pursuant to detailed and lengthy process described in A.R.S. § 9-461.06, and constitute legislative acts of the City Council, subject to referendum; please note the following language:

"Except for general plans that are required to be submitted to the voters for ratification pursuant to subsection M of this section, the adoption or readoption of a general plan, and any amendment to a general plan, shall not be enacted as an emergency measure and is subject to referendum as provided by article IV, part 1, section 1, subsection (8), Constitution of Arizona, and title 19, chapter 1, article 4." A.R.S. § 9-461.06 (L)

The imposition of Wildlife Linkage Corridor regulations and the adoption of additional Open Space land use designations to property formerly designated for low density residential development (3-5 du/acre) will significantly diminish the value of SPA 3 Coalition properties. Given the extent of the proposed regulations and the vastness of their application, the value of diminishment will most likely exceed \$50,000,000. Appraisals can be provided to support this claim.

Our request is simple; remove (i) the new Open Space land use designations, and (ii) the Wildlife Linkages Corridor sub area and related regulations from the major General Plan amendment currently being processed by the City of Surprise.

We welcome the opportunity to further discuss this issue and are happy to provide you, staff, the Planning and Zoning Commission and the City Council with any empirical evidence needed to show the significant impact these proposed land use regulations will have on the SPA 3 Coalition Owners, as well as the diminished property values that will result if these proposed land use regulations are adopted.

Sincerely,

Jeffrey M. Blilie

Jeffrey M. Blilie

cc: Mayor Sharon Wolcott
Vice Mayor John Williams
Council Member Roland Winters
Council Member Jim Biundo
Council Member Rachel Villanueva
Council Member Skip Hall
Council Member Todd Tande
Chair Steven Somers
Vice Chair Ken Chapman
Commissioner Jerry Hoyler
Commissioner Matthew Keating
Commissioner Dennis Smith
Commissioner Jim Ferguson
Commissioner Shari Martin
Bob Wingenroth
Rick Buss
Donna Bronski
Eric Fitzer



December 2, 2015
Amec Foster Wheeler Project No. 5-114-003073

Mr. Danny Martino
Trustee: Danny Martino Family Limited Partnership
Metropolitan Land Co
2390 E. Camelback Road
Ste 338
Phoenix, AZ 85016-3466
Phone: 480.326.8084
dannymartinoaz@yahoo.com

Re: Memorandum RE: Section 404 Jurisdictional Delineation and US Army Corps of Engineers Concurrence of Findings; 60-acre parcel Deer Valley Road and 219th Ave.

Amec Foster Wheeler Environment & Infrastructure, Inc. (Amec Foster Wheeler) completed a jurisdictional delineation on a 60-acre parcel of land owned by the Danny Martino Family Limited Partnership situated in Maricopa County, Arizona in a portion of Section 14, T4N, R3W in June 2006 (Amec Foster Wheeler job No. 5-114-003073). This report was submitted to the US Army Corps of Engineers on June 16, 2006 for review and concurrence of findings. On November 15, 2007 the US Army Corps of Engineers determined that, **"your proposed project is not subject to our jurisdiction under Section 404 of the Clean Water Act. Since there are no waters of the United States within the aforementioned project area, no Section 404 permit is required from our office"**, see attached concurrence letter. It should be noted that consultation with the US Army Corps of Engineers would be required if their findings of concurrence, associated with the November 15, 2007 letter, is disputed by a third party.

Respectfully submitted,

Amec Foster Wheeler Environment & Infrastructure, Inc.



Richard Knox
Project Manager

Amec Foster Wheeler Environment & Infrastructure, Inc.
4600 East Washington Street, Suite 600
Phoenix, Arizona 85034-1917
Tel (602) 733-6000
Fax (602) 733-6100

www.amecfw.com



404 Study

DEPARTMENT OF THE ARMY
LOS ANGELES DISTRICT, CORPS OF ENGINEERS
ARIZONA-NEVADA AREA OFFICE
3636 NORTH CENTRAL AVENUE, SUITE 900
PHOENIX, ARIZONA 85012-1939

NOV 17 2007

REPLY TO
ATTENTION OF:

November 15, 2007

Office of the Chief
Regulatory Division

Marcie Martin
AMEC Earth & Environmental, Inc.
1405 West Auto Drive
Tempe, Arizona 85284-1016

File Number: SPL-2006-1533-AP

Dear Ms. Martin:

Reference is made to your letter of July 31, 2006 in which you inquired (on behalf of the property owner) as to whether or not a Section 404 permit is required from the U.S. Army Corps of Engineers concerning development of a 60-acre parcel of land located at the northwest corner of Deer Valley Road and 219th Avenue in a portion of Section 14, T4N, R3W, City of Surprise, Maricopa County, Arizona.

We have determined that your proposed project is not subject to our jurisdiction under Section 404 of the Clean Water Act. Since there are no waters of the United States within the aforementioned project area, no Section 404 permit is required from our office.

The receipt of your letter is appreciated. If you have questions, please contact Ann Palaruan at (602) 640-5385 x 227.

Sincerely,

Cindy Lester, P.E.
Chief, Arizona Branch
Regulatory Division



June 16, 2006
AMEC Job No. 5-114-003073

Ms. Cindy Lester, Chief Arizona Section
US Army Corps of Engineers Regulatory Branch
3636 North Central Avenue, Suite 900
Phoenix, Arizona 85012-1936

Dear Ms. Lester:

**Re: Section 404 Jurisdictional Delineation
Approximately 60-Acre Property
Northwest Corner of Deer Valley Road and 219th Avenue
Surprise, Maricopa County, Arizona
Waters of the United States**

AMEC Earth & Environmental, Inc. (AMEC) is pleased to provide the enclosed report based on our completion of a Section 404 Jurisdictional Delineation for an approximately 60-acre parcel in Surprise, Maricopa County (the Property).

This report is based on our review of soil surveys, topographic mapping, aerial photography, and visual observation of the Property. The following report presents our findings.

On behalf of The Danny Martino Family Limited Partnership, AMEC requests U.S. Army Corps of Engineers (Corps) concurrence with the findings presented in the enclosed report. The Danny Martino Family Limited Partnership has provided a letter authorizing AMEC to coordinate with the Corps for this project and granting the Corps access to the Property for the purposes of Section 404 evaluation.

If you need any additional information, please contact me at your convenience.

Respectfully submitted,

AMEC Earth & Environmental, Inc.

Marcie Martin, CFM
Staff Environmental Planner

Enclosures

c: Addressee (1)
 Danny Martino (1)
 Brian Burch, Metropolitan Land Company (1)

G:\Environmental-Development\2005 Projects\5-114-003073\5114003073 JDReport.doc

AMEC Earth & Environmental, Inc.
1405 West Auto Drive
Tempe, Arizona 85284
Tel (480) 940-2320

www.amec.com

June 16, 2006

Ms. Cindy Lester, Chief Arizona Section
US Army Corps of Engineers Regulatory Branch
3636 North Central Avenue, Suite 900
Phoenix, Arizona 85012-1936

Re: Section 404 Jurisdictional Delineation for the 60-acre parcel on the northwest corner of Deer Valley Road and 219th Avenue, Surprise Maricopa County, Arizona (located within Section 14 of T4N, R3W)

Dear Ms. Lester:

The Danny Martino Family Limited Partnership, current owner of the subject property, authorizes AMEC Earth and Environmental, Inc. to coordinate with the U.S. Army Corps of Engineers for issues relating to Section 404 requirements for the approximately 60-acre parcel on the northwest corner of Deer Valley Road and 219th Avenue, in Surprise, Maricopa County, Arizona. The U.S. Army Corps of Engineers is granted temporary access to the above referenced parcel for the purposes of Section 404 field reconnaissance.

Danny Martino Family Limited Partnership

By: Danny Martino Family Limited Partnership

DANNY MARTINO
(Print or Type Name)

Title: Trustee

Date: 7-25-06

EXHIBIT “C”

December 2, 2015

City of Surprise
c/o Mr. Eric Fitzer
Community Planning Director
16000 N. Civic Center Plaza
Surprise, Arizona 85374

RE: Surprise General Plan 2035 Amendment

Mr. Fitzer:

I am writing this letter to state my strong opposition to the Surprise General Plan Amendment 2035. Specifically, I object to the imposition of both the Open Space, Wildlife Linkage Sub Area and Corridors on the Land Use Map as proposed in the Amendment.

I own 80 acres (APN 503-77-006E) located on the Union Hills Drive alignment west of the 195th Avenue alignment. My property is adversely impacted by both the proposed Open Space and Wildlife Linkage Sub Area as delineated on the proposed Land Use Map and further detailed on the Wildlife Linkages Map.

The additional Open Space impact on my property is a taking, or at the very least, a diminution of the value of my property. The Wildlife Linkage Sub Area and Corridors with "regulations to come" also decreases the value of my property to prospective buyers.

Please remove the Open Space and Wildlife Linkage Sub Area from the proposed Land Use Maps and remove the Wildlife Linkages Map from the Land Use Element section of your proposed Amendment to the General Plan 2035.

Sincerely,



Preston Steehoek
6024 E. Harvard Street
Scottsdale, Arizona 85257

December 3, 2015

City of Surprise
c/o Mr. Eric Fitzer
Community Planning Director
16000 N. Civic Center Plaza
Surprise, Arizona 85374

RE: Surprise General Plan 2035 Amendment

Mr. Fitzer:

Since 1957 my family has owned 317 acres located at the northwest of the intersection of Deer Valley Road (extended) and 229th Avenue (extended) and identified as APN's 503-81-033 R, S, T, U, V, W, X and Y.


I am writing to state our opposition to the Surprise General Plan Amendment 2035. Specifically, we object to the imposition the Wildlife Linkage Sub Area and Corridors on the Land Use Map as proposed in the Amendment.

Our property is negatively impacted by the proposed Wildlife Linkage Sub Area / Corridors as shown on the proposed Land Use Map and further delineated on the Wildlife Linkages Map.

The Wildlife Linkage Sub Area / Corridors with "regulations to come" will decrease the value of our property.

We request that you remove the Open Space and Wildlife Linkage Sub Area from the proposed Land Use Maps and remove the Wildlife Linkages Map from the Land Use Element section of the proposed Amendment to the General Plan 2035.

Sincerely,

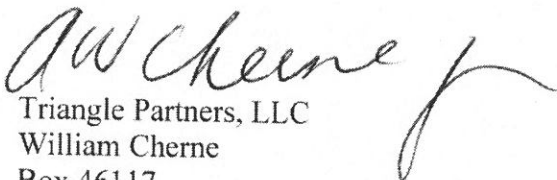

Triangle Partners, LLC
William Cherne
Box 46117
Eden Prairie MN 55344

Barbara R. Diehl
Attorney at Law
2074 Crompond Road
Yorktown Heights, New York, 10598
(914) 245-7402
(914) 245-7403 -- FAX

December 3, 2015

City of Surprise
c/o Mr. Eric Fitzer
Community Planning Director
16000 N. Civic Center Plaza
Surprise, Arizona 85374

RE: Surprise General Plan 2035 Amendment and impacts on Maricopa County
Assessor Tax Parcel Numbers: 503-81-019B (167 Acres) and 503-34-017F, 503-81-018A (122 Acres).

Mr. Fitzer:

My client, The Wittmann Family Trust, owns the two vacant land parcels identified above. Both of these properties are located within the Luke Air Force Base Aux Field #1 Noise Contours. As such, the Open Space and Wildlife Linkage Sub Area / Corridor delineations shown on your Land Use Map have a negative impact on the value of my client's property. As you are aware, per State Statute, there is NO residential development allowed within the LAFB Noise Contours. Therefore, your proposed density transfer remedy is meaningless to my client. More to the point, the City has no remedy for my client's situation and therefore both the Open Space and Wildlife Linkage Sub Area / Corridor delineations are nothing more than a taking.

Please note that the "Military Installation Fund" just purchased a 22-acre portion of my client's property within the "clear zone" for Luke Aux #1. This purchase was based on an appraised value of \$27,000 per acre (the value if the property did not have the "clear zone" impact). My client would be happy to sell the City of Surprise both the Open Space and Wildlife Linkage Sub Area / Corridors as they are delineated on their property.

In lieu of Surprise's purchase on this property, or to avoid an action that will force this outcome, remove the Open Space and Wildlife Linkage Sub Area from the proposed

City of Surprise
December 3, 2015
Page Two

Land Use Maps and remove the Wildlife Linkages Map from the Land Use Element section of your proposed Amendment to the General Plan 2035.

Sincerely,

A handwritten signature in black ink, appearing to read 'Barbara Diehl', written in a cursive style.

Barbara Diehl
2074 Crompond Road
Yorktown Heights, New York 10598



December 3, 2015

City of Surprise
Attn: Mr. Eric Fitzer
Community Development Director
16000 N. Civic Center Plaza
Surprise, Arizona 85374
RE: Surprise General Plan 2035 Amendment

Dear Mr. Fitzer,

I represent Lexington Homes regarding the Ana Mandara Planned Development at 219th Avenue and Sun Valley Parkway in western Surprise. Lexington and its principles spent millions of dollars entitling the Ana Mandara property, and purchasing sewer taps for the first phase of development. This process took almost five years to accomplish, and with full City support, which received both staff and City Council support with little opposition.

The proposed open space and wildlife corridor restrictions proposed as a part of the of Surprise General Plan 2035 Amendment will have a devastating effect on the value of our property. Any potential buyer will be faced with uncertain regulations which will cause increased development costs and substantially reduced densities. I outlined our concerns earlier in an email to the City on October 23, 2015 (copy of email attached). Lexington, as a result, strongly objects to the Wildlife Linkage Sub-Area/Corridor designations on the proposed amendment to the Land Use Map.

Sincerely yours,

William Rotolo, VP
Lexington Homes

Mssrs Fitzer and Winginroth and Mayor Wolcott,

My name is Bill Rotolo, and I am the Vice President of Land Acquisition and Entitlements for Lexington Homes. Lexington is the corporate owner of approximately 220 acres at the northeast corner of Sun Valley Parkway and 219th Avenue in the City of Surprise. Our property, referred to as the "Ana Mandara PAD", received a Planned Area Development approval almost 10 years ago, which granted us a density of approximately 6 du/ac, and 40 acres of retail along 219th Avenue. It has come to our attention that your proposed General Plan 2035 significantly affects the viability and value of our property, and would nullify significant portions of our approved plan.

As a City Planner by background and experience myself, I am very cognizant of the value of long range planning to any community, especially a rapidly growing one like Surprise. However, any plans must take into account the rights of property owners to use their land as designated by City ordinance. As you know, Arizona has very strict laws regarding the diminution of value of private property caused by actions of governmental bodies.


As I read your proposed 2035 General Plan, two sections appear to significantly and negatively affect the value and developability of our Ana Mandara property. The "Wildlife Linkages Corridors" which are discussed starting on Page 41 of the Land Use Element designates a significant portion of our property (given the scale of the maps in the plan, it is impossible to determine the percentage of our property affected, but it appears to be over half of it) as falling into a wildlife linkage corridor. This corridor, defined as 100 feet adjacent to a floodway, then a 500 foot "buffer" zone, and finally a 900 foot wide zone in which development will be restricted by as yet unwritten design standards. While preserving wildlife and their habitat is a laudable goal, it cannot be done without compensating landowners like ourselves for the loss of value and future development potential of the property. Lexington and its principles have close to \$25 million invested in Ana Mandara, and the 2035 General Plan puts that investment and its potential returns in serious jeopardy.

The same can be said for the "Scenic Lands Development" designation, which covers virtually our entire property. While, again, no specific criteria are outlined in the plan, it discusses lands adjacent to the White Tank Mountains Regional Park, which is on the south side of Sun Valley Parkway. Our property is on the north side of Sun Valley Parkway, and is designated as land that falls under these proposed guidelines in the Scenic Lands Development map. The language in this section of the plan, on pages 38 and 39 of the "Foundation for the Future" section of the plan, appears to suggest that these lands "remain as natural area open space in perpetuity". Clearly, this puts our ownership and investment in serious jeopardy, and completely destroys any interest the development community would have in purchasing our property. It goes without saying that this is unacceptable to Lexington Homes, and we must do whatever is in our power to prevent the adoption of this plan as currently written. We are in

the process of banding together with other similarly affected landowners in the area of Ana Mandara to more forcefully make our vociferous opposition to your proposed plan, as written, known and broadly publicized. If the City of Surprise does, in fact, adopt the 2035 General Plan in its proposed form, Lexington will be forced to do whatever is in our legal rights to do to be compensated for the devastating loss in value of our property. Hopefully, to avoid such actions on our part, the City will take into account Lexington's opposition to these specific aspects of the 2035 plan and eliminate those sections that devalue our property.

Sincerely yours,

Bill Rotolo, VP
Lexington Homes
Chicago, IL
www.lexingtonchicago.com

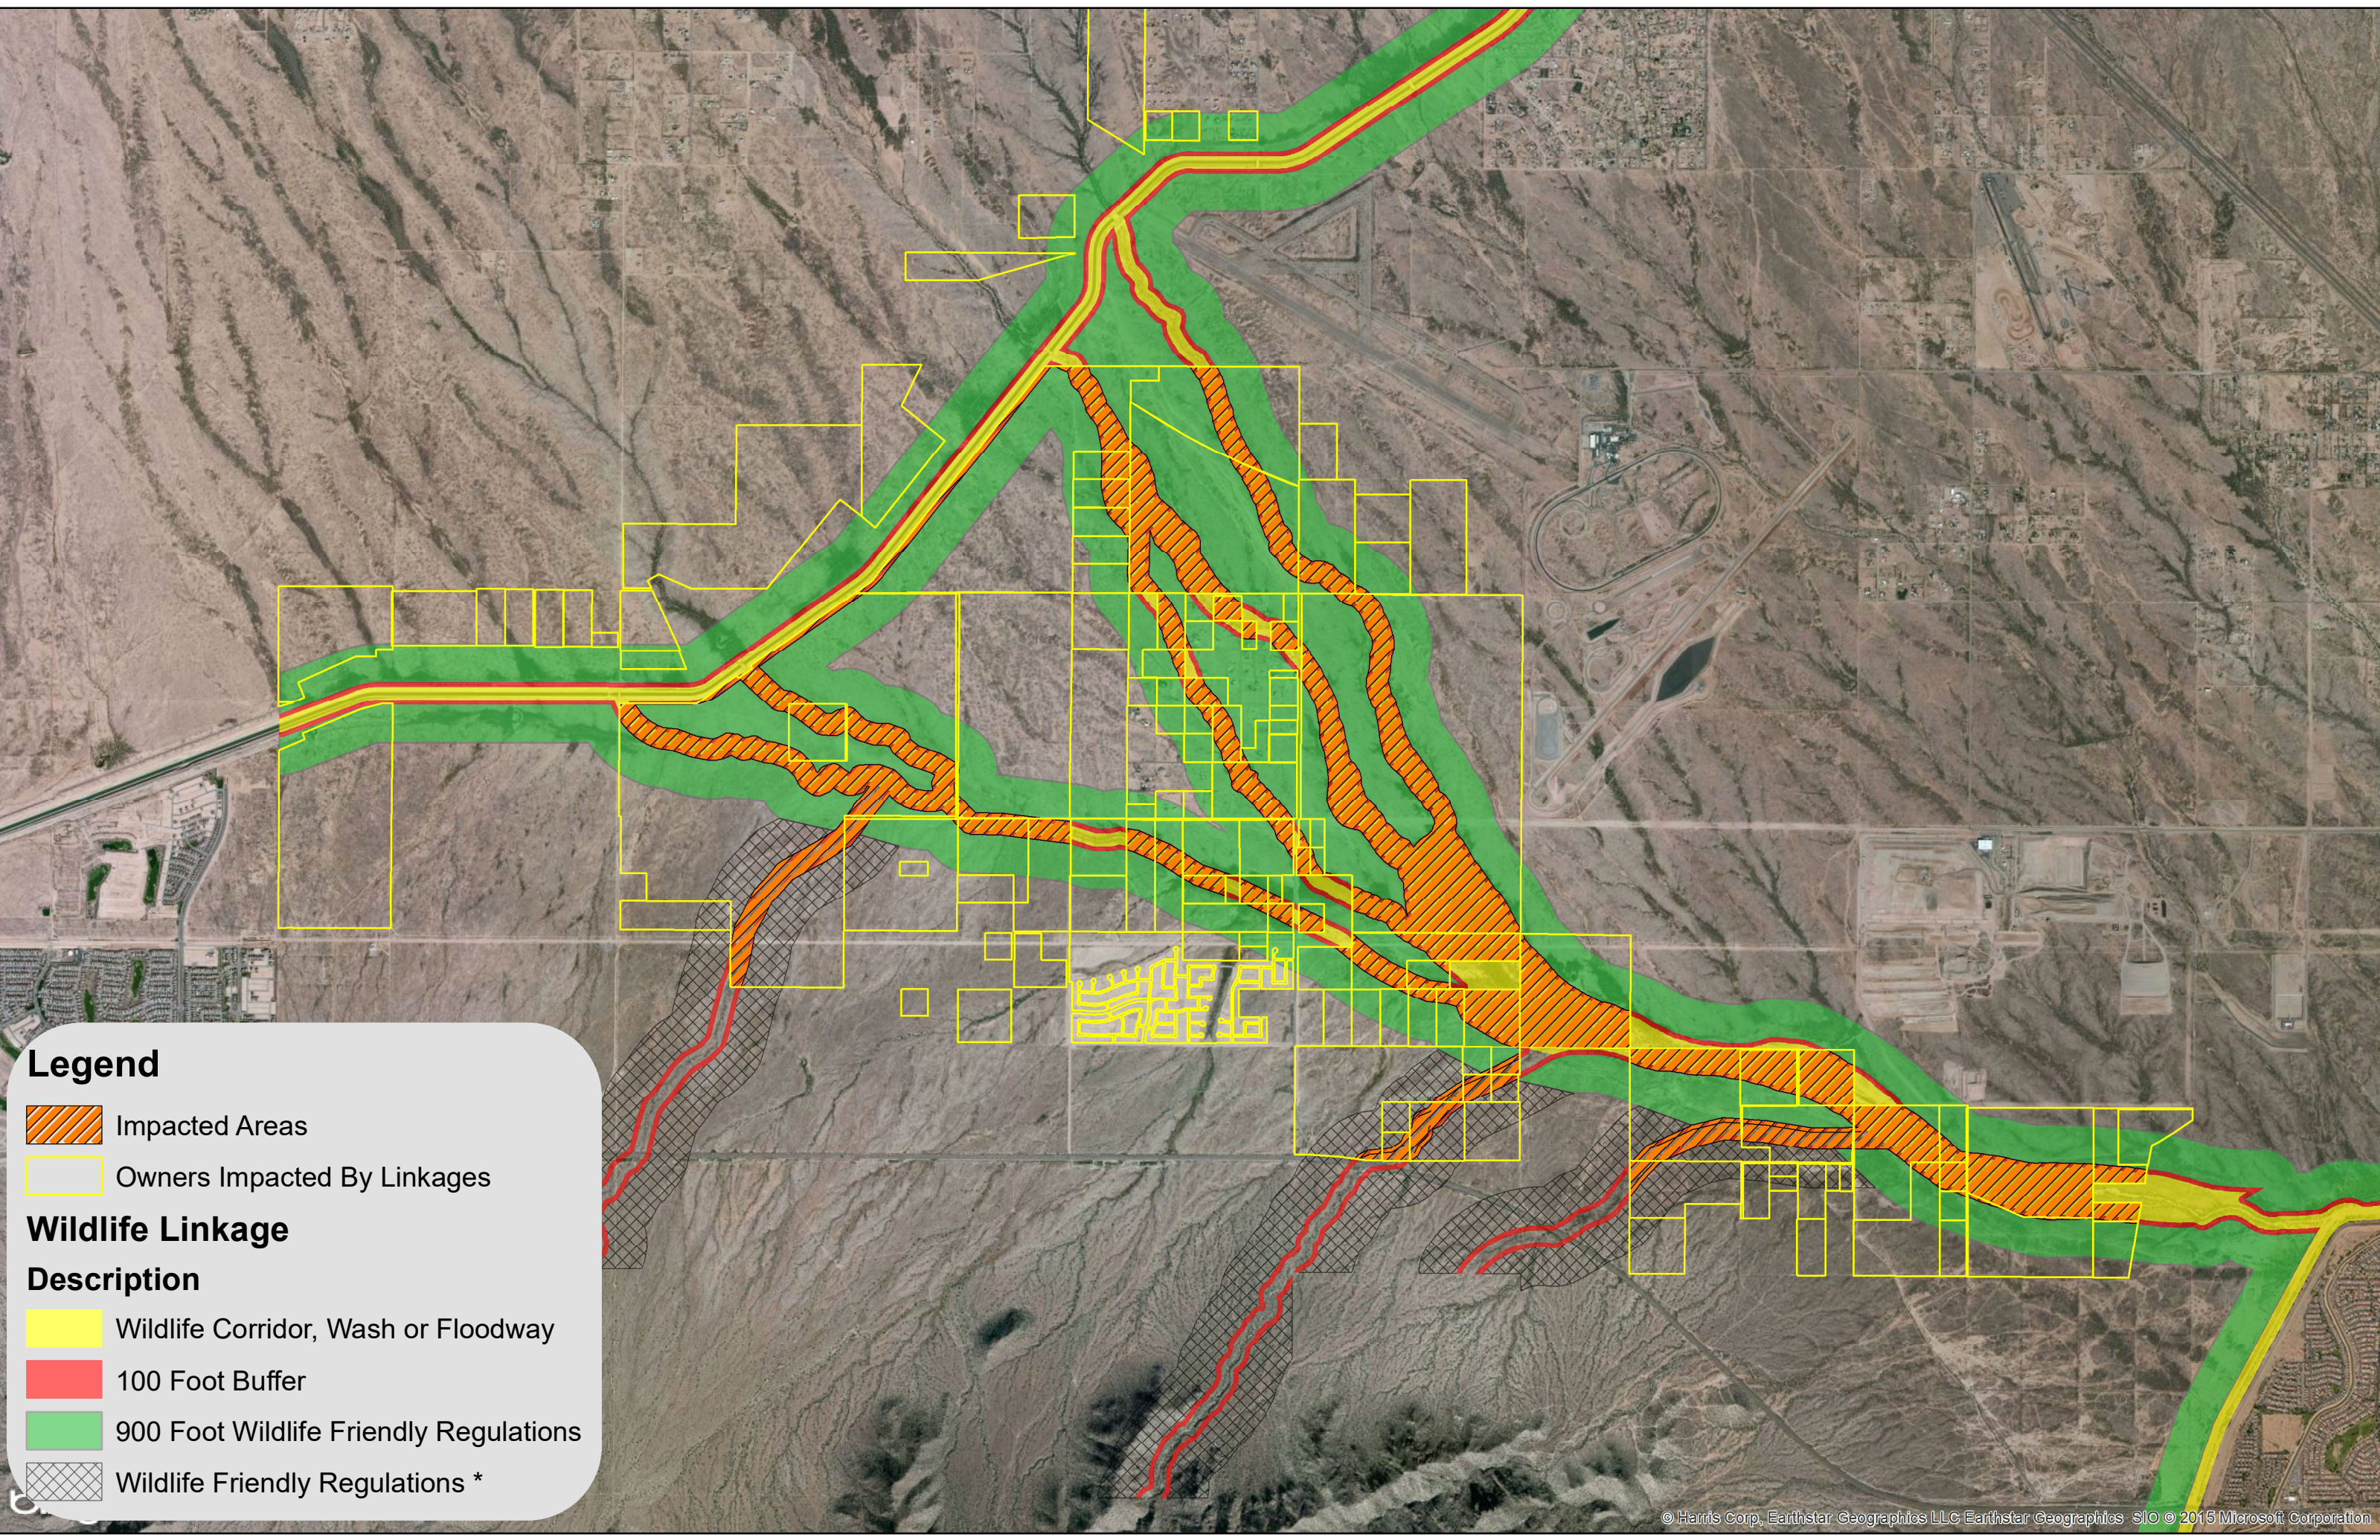


Legend

-  Impacted Areas
-  Owners Impacted By Linkages

Wildlife Linkage

Description

-  Wildlife Corridor, Wash or Floodway
-  100 Foot Buffer
-  900 Foot Wildlife Friendly Regulations
-  Wildlife Friendly Regulations *

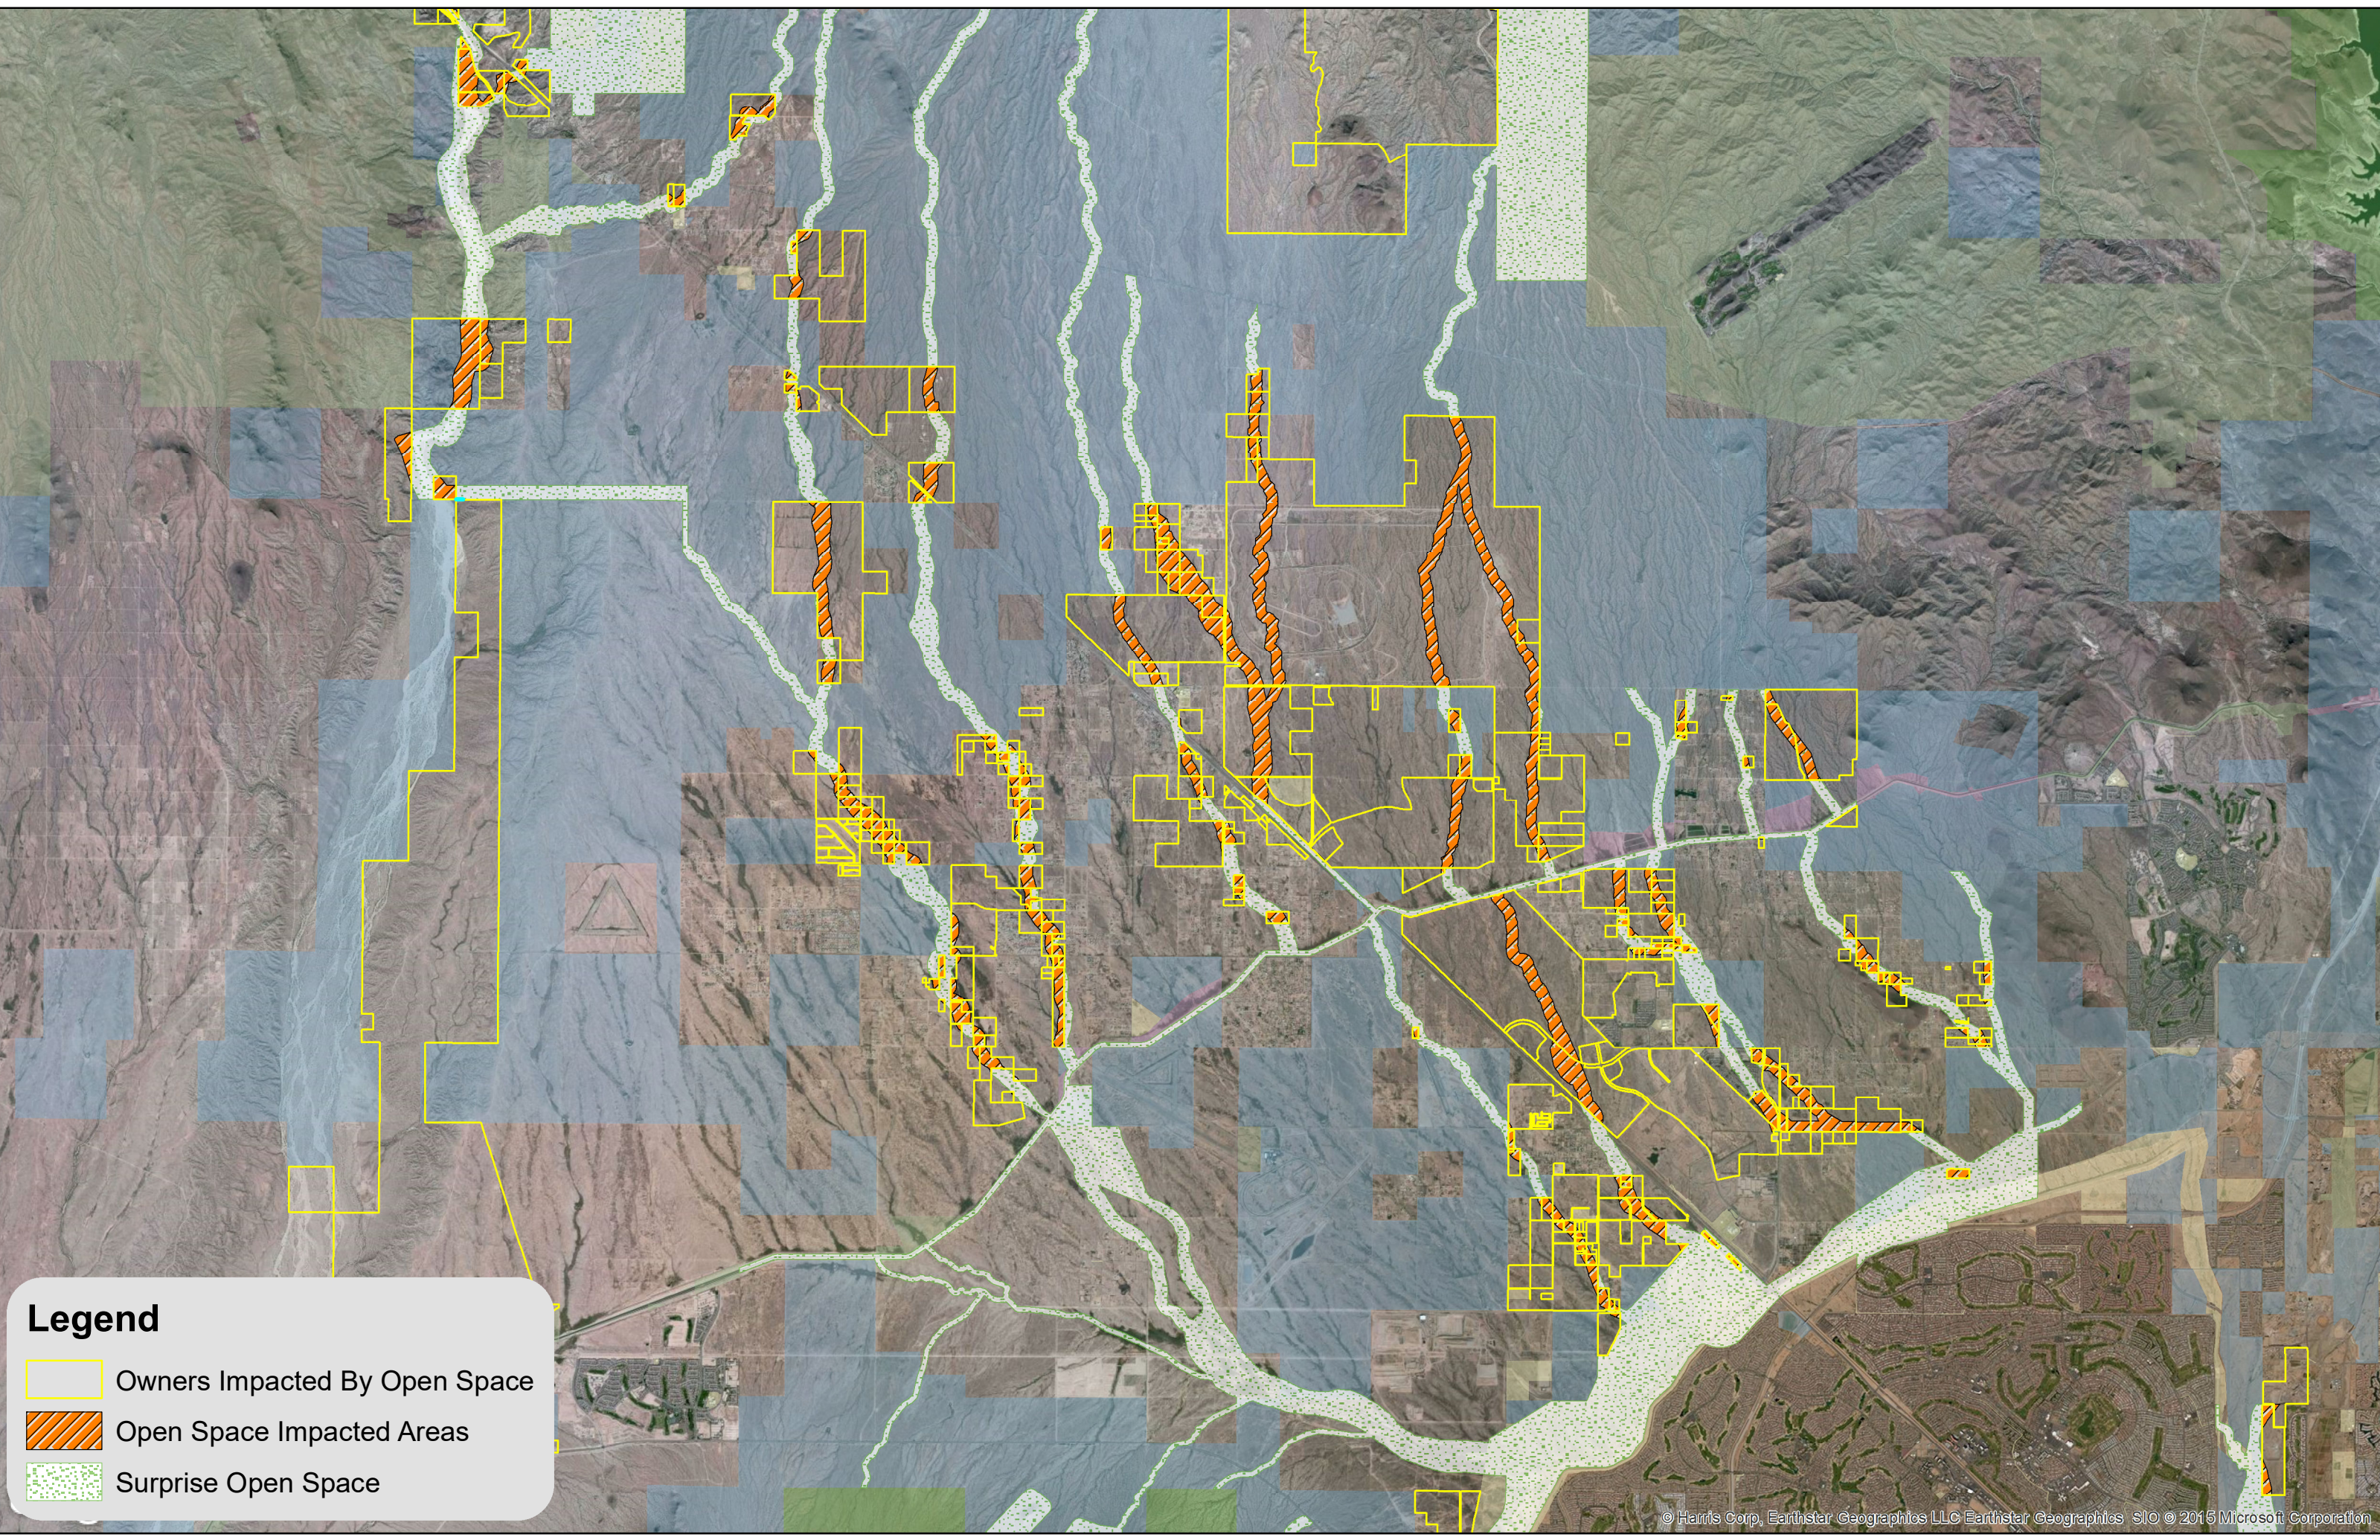

Legend

-  Owners Impacted By Open Space
-  Open Space Impacted Areas
-  Surprise Open Space



CITY OF SURPRISE
Planning and Zoning Commission

December 17, 2015 @ 6:00:00 PM

Back Print

Board Meeting Date:	December 17, 2015	Contact Person:	Hobart Wingard - Community Development
Submitting Department:	CD Boards and Commissions	District:	5
Staff Recommendations:	Approve		

Consent	Regular	x	Public Hearing	Report/Discussion
---------	---------	---	----------------	-------------------

Agenda Wording:

Consideration and action on a Site Plan entitled PHO Litchway Monopalm generally located at the southwest corner of Litchfield Rd. and Statler Blvd. at 13995 West Statler Blvd.

Motion:

I move to approve the Site Plan for PHO Litchway Monopalm.

Background:

The applicant is proposing a 55-foot monopalm towards the southeast corner of the medical office complex located at 13995 West Statler Blvd. within the Surprise Center Planned Area Development (PAD). The camouflaged monopalm will have a base station adjacent to the trash enclosure that includes cabinetry, and an emergency back-up generator. The base station will be concealed by an approximately eight (8) foot wall finished to match the primary structure on the property.

Financial Impact Statement:

All activity related to ongoing development of the City of Surprise has an economic and fiscal impact on the city and the region.

ATTACHMENTS:

Click to download

- ☐ [00 - FS15-248 - PHO Litchway WCF - Staff Report](#)
- ☐ [01 - FS15-248 - PHO Litchway WCF - Vicinity Maps](#)
- ☐ [02 - FS15-248 - PHO Litchway WCF - Project Plan Set](#)
- ☐ [03 - FS15-248 - PHO Litchway WCF - Photo Simulations](#)
- ☐ [04 - FS15-248 - PHO Litchway WCF - Site Justification Maps](#)
- ☐ [05 - FS15-248 - PHO Litchway WCF - Presentation](#)

External Attachment Links:

Meeting Requirements:

Powerpoint x Video x White Board x Other x

Presentation Speaker Names (spelling and titles for TV captions):

Hobart Wingard, Planner II

SITE PLAN

REPORT TO THE PLANNING AND ZONING COMMISSION

Case: FS15-248

Project Name: PHO Litchway Wireless Telecommunications Facility (WTF)

Council District: 5 - Palm

Meeting Date: December 17, 2015

Planner: Hobart Wingard, 623-222-3156

Owner: RK-WEM, LLC

Applicant: Reliant Land Services

Request: A Site Plan for a 55-foot monopalm towards the southeast corner of the medical office complex located at 13995 West Statler Blvd. within the Surprise Center Planned Area Development (PAD).

Site Location: 13995 West Statler Blvd.

Site Size: Approximately 3 acres

General Plan Conformance: The proposal is consistent with the Surprise General Plan 2035

Support/Opposition: No items of support or opposition received

Staff Recommendation: Staff recommends the Commission **approve** the case **FS15-248** a Site Plan for PHO Litchway WTF.

Project Description:

Verizon Wireless is proposing a 55-foot monopalm to the southeast corner of the existing Banner Medical Facility in the Surprise Center PAD. The camouflaged monopalm will have a base station that includes cabinetry, and an emergency back-up generator. The base station will be concealed by an approximately eight (8) foot wall finished to match the primary structure on the property.

The generator is considered ‘whisper quiet’ and will only operate during power outages and for a half hour a week for operational testing. When operating, the generator will produce the noise equivalent to a vacuum cleaner (approximately 70 decibels). This base station will be located approximately 480 feet from the nearest residence.

Landscaping will be enhanced to minimize changes to the character of the area. To integrate with the palms throughout the site, the monopalm itself will have faux palm fronds, palm bark cladding, and growth cluster (pineapple).

Surrounding Land Zoning:

Direction	Zoning	Current Land Use
On Site	Surprise Center PAD – Mixed-Use	Medical Office
North	Surprise Center PAD – Mixed-Use	Vacant
South	Surprise Center PAD – Mixed-Use	Vacant
East	Surprise Center PAD – Mixed-Use	Vacant
West	Surprise Center PAD – Mixed-Use	Vacant

Background:

June 12, 1980: The subject property was annexed into the City of Surprise.

January 11, 2000: The Surprise Center PAD was approved by the Mayor and City Council under case PAD00-105.

January 18, 2011: The Site Plan for Surprise Medical at the City was approved by the Planning and Zoning Commission under case FS10-162.

April 16, 2015: The applicant met with city staff to develop the requirements for the construction of the subject WTF under case CR15-138.

June 25, 2015: The applicant filed a request for a WTF CUP under case FS15-248, the subject case.

July 21, 2015: The applicant held a neighborhood review meeting to discuss the project with the public.

October 6, 2015: The Mayor and City Council adopted a Zoning Text Amendment regarding WTF facilities. The amendment changed the process for this type of WTF facility from a CUP to a Site Plan.

76 **Citizen Outreach:**
77

78 A Citizen Review meeting was held Tuesday, July 21, 2015 from 5:30 PM to 6:30 PM in the Banner
79 Health Center, the subject site. The site was properly signed, advertised, and notifications were sent
80 to landowners within 300 feet. There were no members of the public that attended the meeting.
81

82 **Analysis:**
83

84 As this monopalm requires a Site Plan as outlined in the Surprise Municipal Code, the following
85 conditions have been addressed to satisfy the requirements established:

- 86 • The WTF will be designed to blend into the architecture and landscape of the zone in
87 which it is placed.
- 88 • The WTF antennas, mounting hardware, and cabling shall be covered or painted to
89 match the color of the pole on which it is mounted. The base station will be screened by
90 solid walls. Screening shall blend with or enhance the surrounding context in terms of
91 scale, form, texture, materials, and color.
- 92 • The setback of the WTF shall meet the yard development standards and setback
93 requirements of the underlying zoning district.
- 94 • Monopalms:
 - 95 o Will contain a minimum of 55 palm fronds that disguise the length of the antenna.
 - 96 o The standoff mounting arm apparatus of the antenna array will not extend more
97 than 30 inches from the structure to which it is attached.
 - 98 o The pole structure will be clad with faux bark that begins at the base of the pole
99 structure and continues to the height of the first palm frond attachment. The
100 balance of the pole structure and the attachments will be painted to blend with the
101 palm fronds.
 - 102 o The diameter of the pole structure will not exceed 26 inches at its widest point.
 - 103 o All cables will be concealed within the pole structure.
 - 104 o The maximum height of the pole structure, excluding antennae, will be limited to 65
105 feet above the finished grade of the site. The maximum height of the antennae
106 attached to a wireless communication monopalm will not exceed 80 feet above the
107 finished grade of the site.
 - 108 o No more than two (2) microwave dishes will be permitted on each monopalm.
109 Microwave dishes will be limited to one (1) square foot in size and will be concealed
110 within the monopalm, trimmed leaf cluster, or palm fronds.
 - 111 o The trimmed leaf cluster will be mounted directly below the palm fronds and will be
112 painted to blend with the pole structure.

- o Climbing pegs are prohibited on the pole structure.
- o When installing the monopalm, installation will minimize the removal of existing mature vegetation at the site or such vegetation will be replaced.

Utility and Services Table:

Electric:	APS
Water:	City of Surprise
Wastewater:	City of Surprise
Refuse:	City of Surprise
Natural Gas:	Southwest
Schools:	Dysart

Reviewing Agencies:

In addition to the standard city internal reviewing departments, the Arizona Department of Transportation, Maricopa Water District, USPS, and Luke AFB were included in the routing of this request. None of the reviewing agencies indicated any concerns over the request.

Findings:

- The proposed Site Plan is consistent with the Surprise General Plan 2035.
- The proposed Site Plan is consistent with the Surprise Municipal Code.
- The proposed Site Plan is consistent with the Surprise Center PAD.

Recommendation:

Staff recommends the Commission move to **approve** case **FS15-248**.

However, should the Commission wish to recommend denial of the request, the Commission should make its own findings and base its decision on those alternative findings.

Attachments:

Vicinity Maps (3 pages)
Project Plan Set (7 sheets)
Photo Simulations (5 pages)
Site Justification Maps (7 pages)

VICINITY MAP



Sun Village

Stadium
Village

Bell Road

Surprise
Center

City Hall

Grand Avenue

West Point
Towne
Center

Site

Greenway Road

Sierra
Verde

Bullard
Road


Litchfield
Road

Dysart
Road

VICINITY MAP



VICINITY MAP

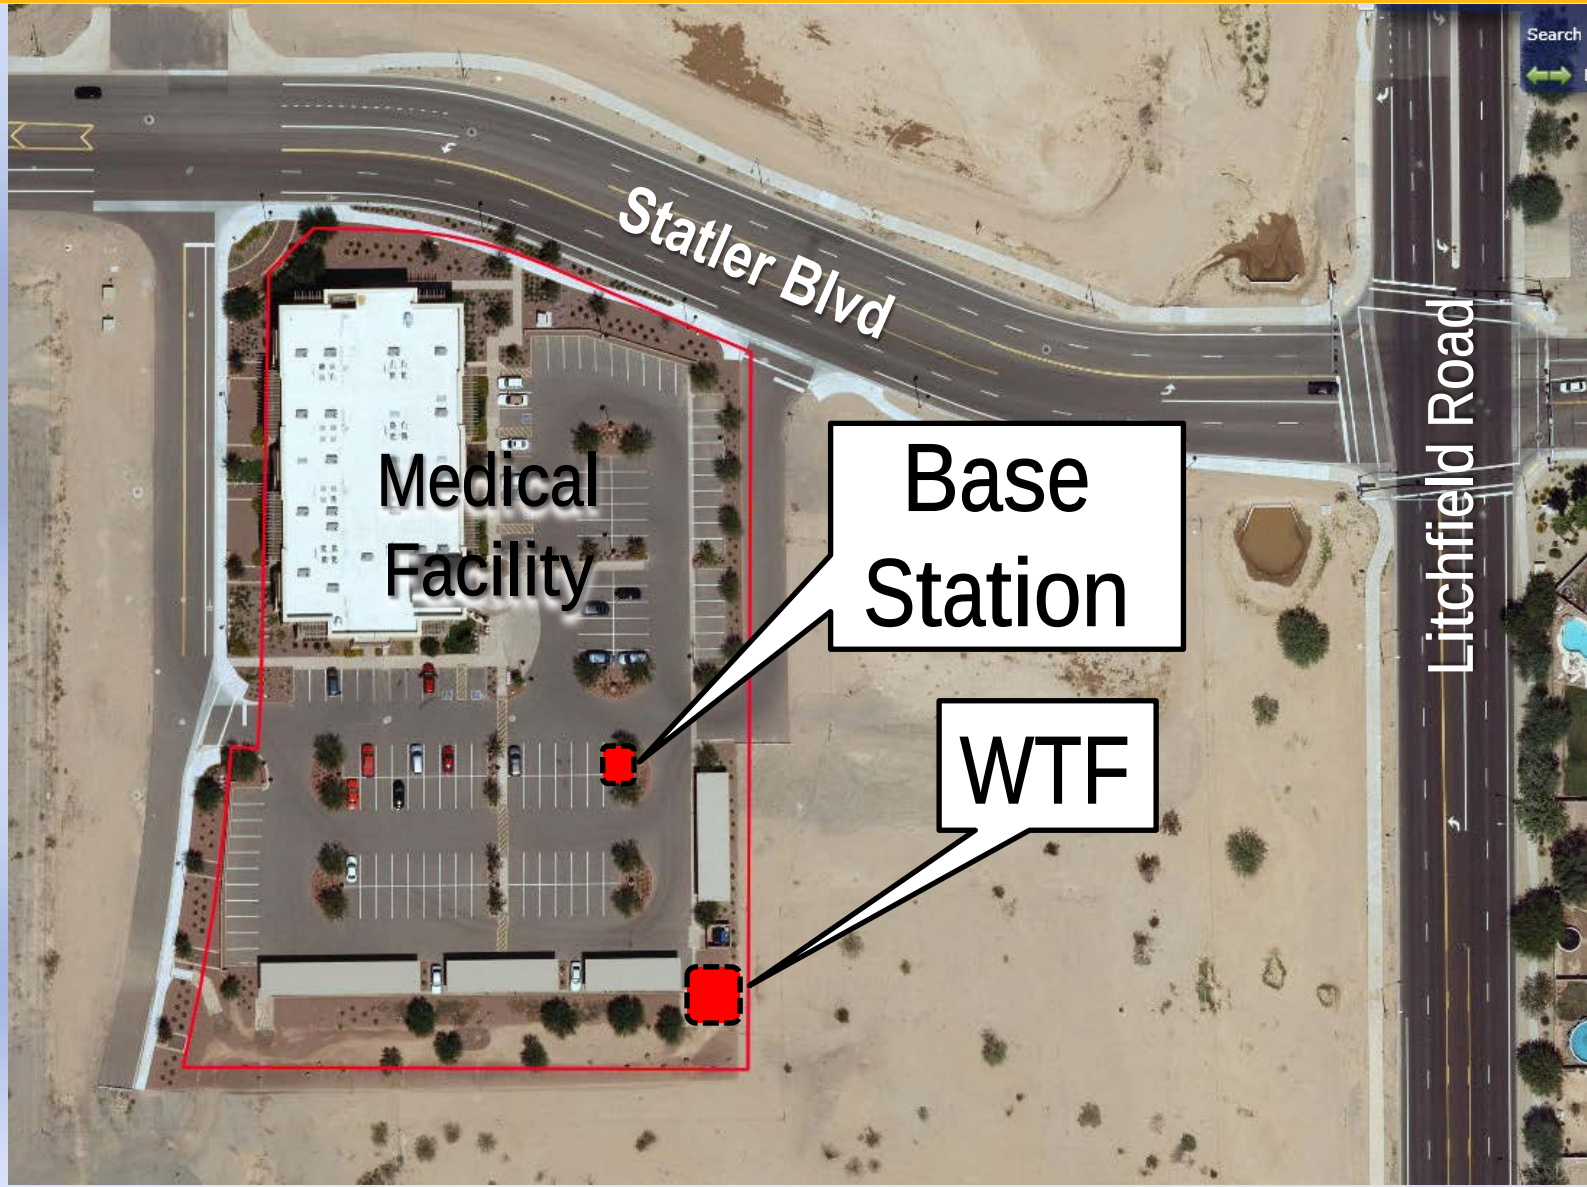



RELIANT LAND SERVICES
7201 E. CAMELBACK ROAD, #310
SCOTTSDALE, ARIZONA, 85251
PHONE: (602) 328-0275
CONTACT: MELISSA PARKER

YOUNG DESIGN CORP.
10245 E. VIA LINDA, #211
SCOTTSDALE, ARIZONA, 85258
PHONE: (480) 451-9609
FAX: (480) 451-9608
CONTACT: MATTHEW YOUNG

RLF CONSULTING, LLC
1835 E. 6th STREET, #24
TEMPE, ARIZONA, 85281
PHONE: (480) 510-3668
FAX: (480) 445-9185
CONTACT: RYAN FIDLER

RK WEM, L.L.C.
4722 N. 24th STREET, #400
PHOENIX, ARIZONA, 85016
PHONE: T.B.D.
CONTACT: T.B.D.

VERIZON WIRELESS
126 W. GEMINI DRIVE
TEMPE, ARIZONA, 85283
PHONE: (480) 777-4348
CONTACT: DAMON GAUTHIER

NEW PREFABRICATED EQUIPMENT CABINET
NEW ANTENNAS AND ASSOCIATED CABLES
NEW ELECTRICAL SERVICE
NEW 48-kw STAND-BY GENERATOR
NEW MASONRY SCREEN WALL
(2) NEW LIVE PALM TREES

[illegible]

verizon wireless
126 W. GEMINI DR.
TEMPE, AZ 85283

INTERNAL REVIEW	DATE
CONSTRUCTION SIGNATURE	
F SIGNATURE	
ACILITIES SIGNATURE	
REAL ESTATE SIGNATURE	

PLANS PREPARED BY

 **Young
design corp**

architecture / project management
10245 E. Via Linda, Scottsdale, AZ 85258
ph: 480 451 9609 fax: 480 451 9608
e mail: corporate@ydcoffice.com

THIS DOCUMENT CONTAINS AN ELECTRONIC
SIGNATURE PURSUANT TO A.R.S. TITLE 41 AND
TITLE 44. IT IS A VIOLATION FOR ANY PERSON,
UNLESS UNDER THE DIRECT SUPERVISION OF
THE REGISTRANT, TO MODIFY THIS DOCUMENT
IN ANY WAY.

PRELIMINARY UNLESS SIGNED

0.	DATE	DESCRIPTION
1	06/09/15	FINAL ISSUE

ARCHITECTS JOB NO. YDC-6094

PROJECT INFORMATION

PHO_LITCHWAY

13995 WEST STATLER BLVD.
SURPRISE, ARIZONA, 85374

SHEET TITLE

TITLE SHEET

[illegible]

SHEET NUMBER **T-1**

A photograph of a paved parking lot with several young trees and tall black light poles. A white car is parked in the background under a clear blue sky.

LATITUDE : 33° 37' 41.643" N
LONGITUDE : 112° 21' 39.060" W
ELEVATION : 1195.5' A.M.S.L.



FROM TEMPE OFFICE; TAKE WESTBOUND US-60, THEN MERGE ONTO WESTBOUND I-10 TOWARD PHOENIX, TAKE EXIT 133B TO MERGE ONTO NORTHBOUND AZ LOOP-101, TAKE EXIT-14 FOR BELL ROAD & TURN LEFT (WEST), THEN TURN LEFT (SOUTH) ONTO LITCHFIELD ROAD, THEN TURN RIGHT ONTO STATLER BLVD. THEN TAKE FIRST LEFT (SOUTH) INTO ACCESS DRIVE TO SITE.

LESSOR'S LEGAL DESCRIPTION

PARCEL NO. 1:
LOT 1, SURPRISE MEDICAL PLAZA AT THE CITY, ACCORDING TO THE PLAT OF RECORD IN THE OFFICE OF THE COUNTY RECORDER, MARICOPA COUNTY, ARIZONA, RECORDED IN BOOK 1095 OF MAPS, PAGE 24.

PARCEL NO. 2:
NON-EXCLUSIVE EASEMENTS AS SET FORTH IN RECIPROCAL EASEMENT AGREEMENT RECORDED APRIL 28, 2000 AS 00-0325408 AND FIRST AMENDMENT RECORDED OCTOBER 09, 2001 AS 2001-0934096 OF OFFICIAL RECORDS.

LESSEE LEASE AREA NO. 1 LEGAL DESCRIPTION

A PORTION OF LOT 1, SURPRISE MEDICAL PLAZA AT THE CITY, ACCORDING TO THE PLAT OF RECORD IN THE OFFICE OF THE COUNTY RECORDER, MARICOPA COUNTY, ARIZONA, RECORDED IN BOOK 1095 OF MAPS, PAGE 24, MORE PARTICULARLY DESCRIBED AS FOLLOWS:

COMMENCING AT A REBAR BEING THE SOUTHEAST CORNER OF SAID LOT 1; THENCE NORTH 00°10'45" EAST, 48.68 FEET; THENCE NORTH 89°49'15" WEST, 3.86 FEET TO THE POINT OF BEGINNING.

THENCE NORTH 00°00'00" EAST, 22.67 FEET; THENCE NORTH 90°00'00" WEST, 14.00 FEET; THENCE SOUTH 00°00'00" EAST, 8.00 FEET; THENCE NORTH 90°00'00" WEST, 6.00 FEET; THENCE SOUTH 00°00'00" EAST, 14.67 FEET; THENCE NORTH 90°00'00" EAST, 20.00 FEET TO THE POINT OF BEGINNING.

LESSEE ACCESS AND UTILITY EASEMENT LEGAL DESCRIPTION

A 12.00 FOOT WIDE STRIP OF LAND BEING A PORTION OF SURPRISE MEDICAL PLAZA AT THE CITY, ACCORDING TO THE PLAT OF RECORD IN THE OFFICE OF THE COUNTY RECORDER, MARICOPA COUNTY, ARIZONA, RECORDED IN BOOK 1095 OF MAPS, PAGE 24, LYING 6.00 FEET ON EACH SIDE OF THE FOLLOWING DESCRIBED CENTERLINE:

COMMENCING AT A REBAR BEING THE SOUTHEAST CORNER OF SAID LOT 1; THENCE NORTH 00°10'45" EAST, 48.68 FEET; THENCE NORTH 89°49'15" WEST, 3.86 FEET; THENCE NORTH 00°00'00" WEST, 26.00 FEET TO THE POINT OF BEGINNING.

THENCE NORTH 00°00'00" EAST, 16.50 FEET; THENCE NORTH 30°00'00" WEST, 23.04 FEET; THENCE NORTH 00°00'00" EAST, 120.17 FEET; THENCE NORTH 89°49'15" EAST, 50.57 FEET; THENCE NORTH 00°10'45" EAST, 193.58 FEET TO THE SOUTHERLY RIGHT OF WAY LINE OF STATLER BOULEVARD ALSO BEING THE POINT OF TERMINUS.

SIDELINES TO BE LENGTHENED AND SHORTENED TO CREATE ONE CONTIGUOUS PARCEL.


LESSEE LEASE AREA NO. 2 LEGAL DESCRIPTION

A PORTION OF LOT 1, SURPRISE MEDICAL PLAZA AT THE CITY, ACCORDING TO THE PLAT OF RECORD IN THE OFFICE OF THE COUNTY RECORDER, MARICOPA COUNTY, ARIZONA, RECORDED IN BOOK 1095 OF MAPS, PAGE 24, MORE PARTICULARLY DESCRIBED AS FOLLOWS:


COMMENCING AT A REBAR BEING THE SOUTHEAST CORNER OF SAID LOT 1; THENCE NORTH 00°10'45" EAST, 48.68 FEET; THENCE NORTH 89°49'15" WEST, 3.86 FEET; THENCE NORTH 90°00'00" WEST, 26.00 FEET; THENCE NORTH 00°00'00" EAST, 16.50 FEET; THENCE NORTH 30°00'00" WEST, 23.04 FEET; THENCE NORTH 00°00'00" EAST, 75.17 FEET; THENCE NORTH 90°00'00" WEST, 6.00 FEET TO THE POINT OF BEGINNING.

THENCE NORTH 0°00'00" EAST, 16.00 FEET; THENCE NORTH 90°00'00" WEST, 16.00 FEET; THENCE SOUTH 0°00'00" EAST, 16.00 FEET; THENCE NORTH 90°00'00" EAST, 16.00 FEET TO THE POINT OF BEGINNING.

LINE TABLE		
LINE	LENGTH	BEARING
L1	3.86	N89° 49' 15"W
L2	22.67	N0° 00' 00"E
L3	14.00	N90° 00' 00"W
L4	8.00	S0° 00' 00"E
L5	6.00	N90° 00' 00"W
L6	14.67	S0° 00' 00"E
L7	20.00	N90° 00' 00"E
L8	6.00	N90° 00' 00"W
L9	16.50	N0° 00' 00"E
L10	23.04	N30° 00' 00"W
L11	120.17	N0° 00' 00"E
L12	50.57	N89° 49' 15"E
L13	193.58	N0° 10' 45"E
L14	75.17	N0° 00' 00"E
L15	6.00	N90° 00' 00"W
L16	16.00	N0° 00' 00"E
L17	16.00	N90° 00' 00"W
L18	16.00	S0° 00' 00"E
L19	16.00	N90° 00' 00"E

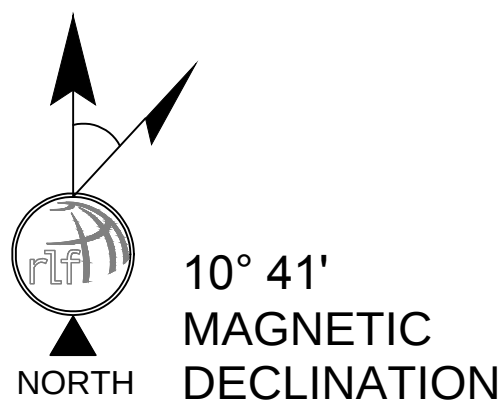

A.P.N. 501-17-972
DEED# 01-1142975 M.C.R.

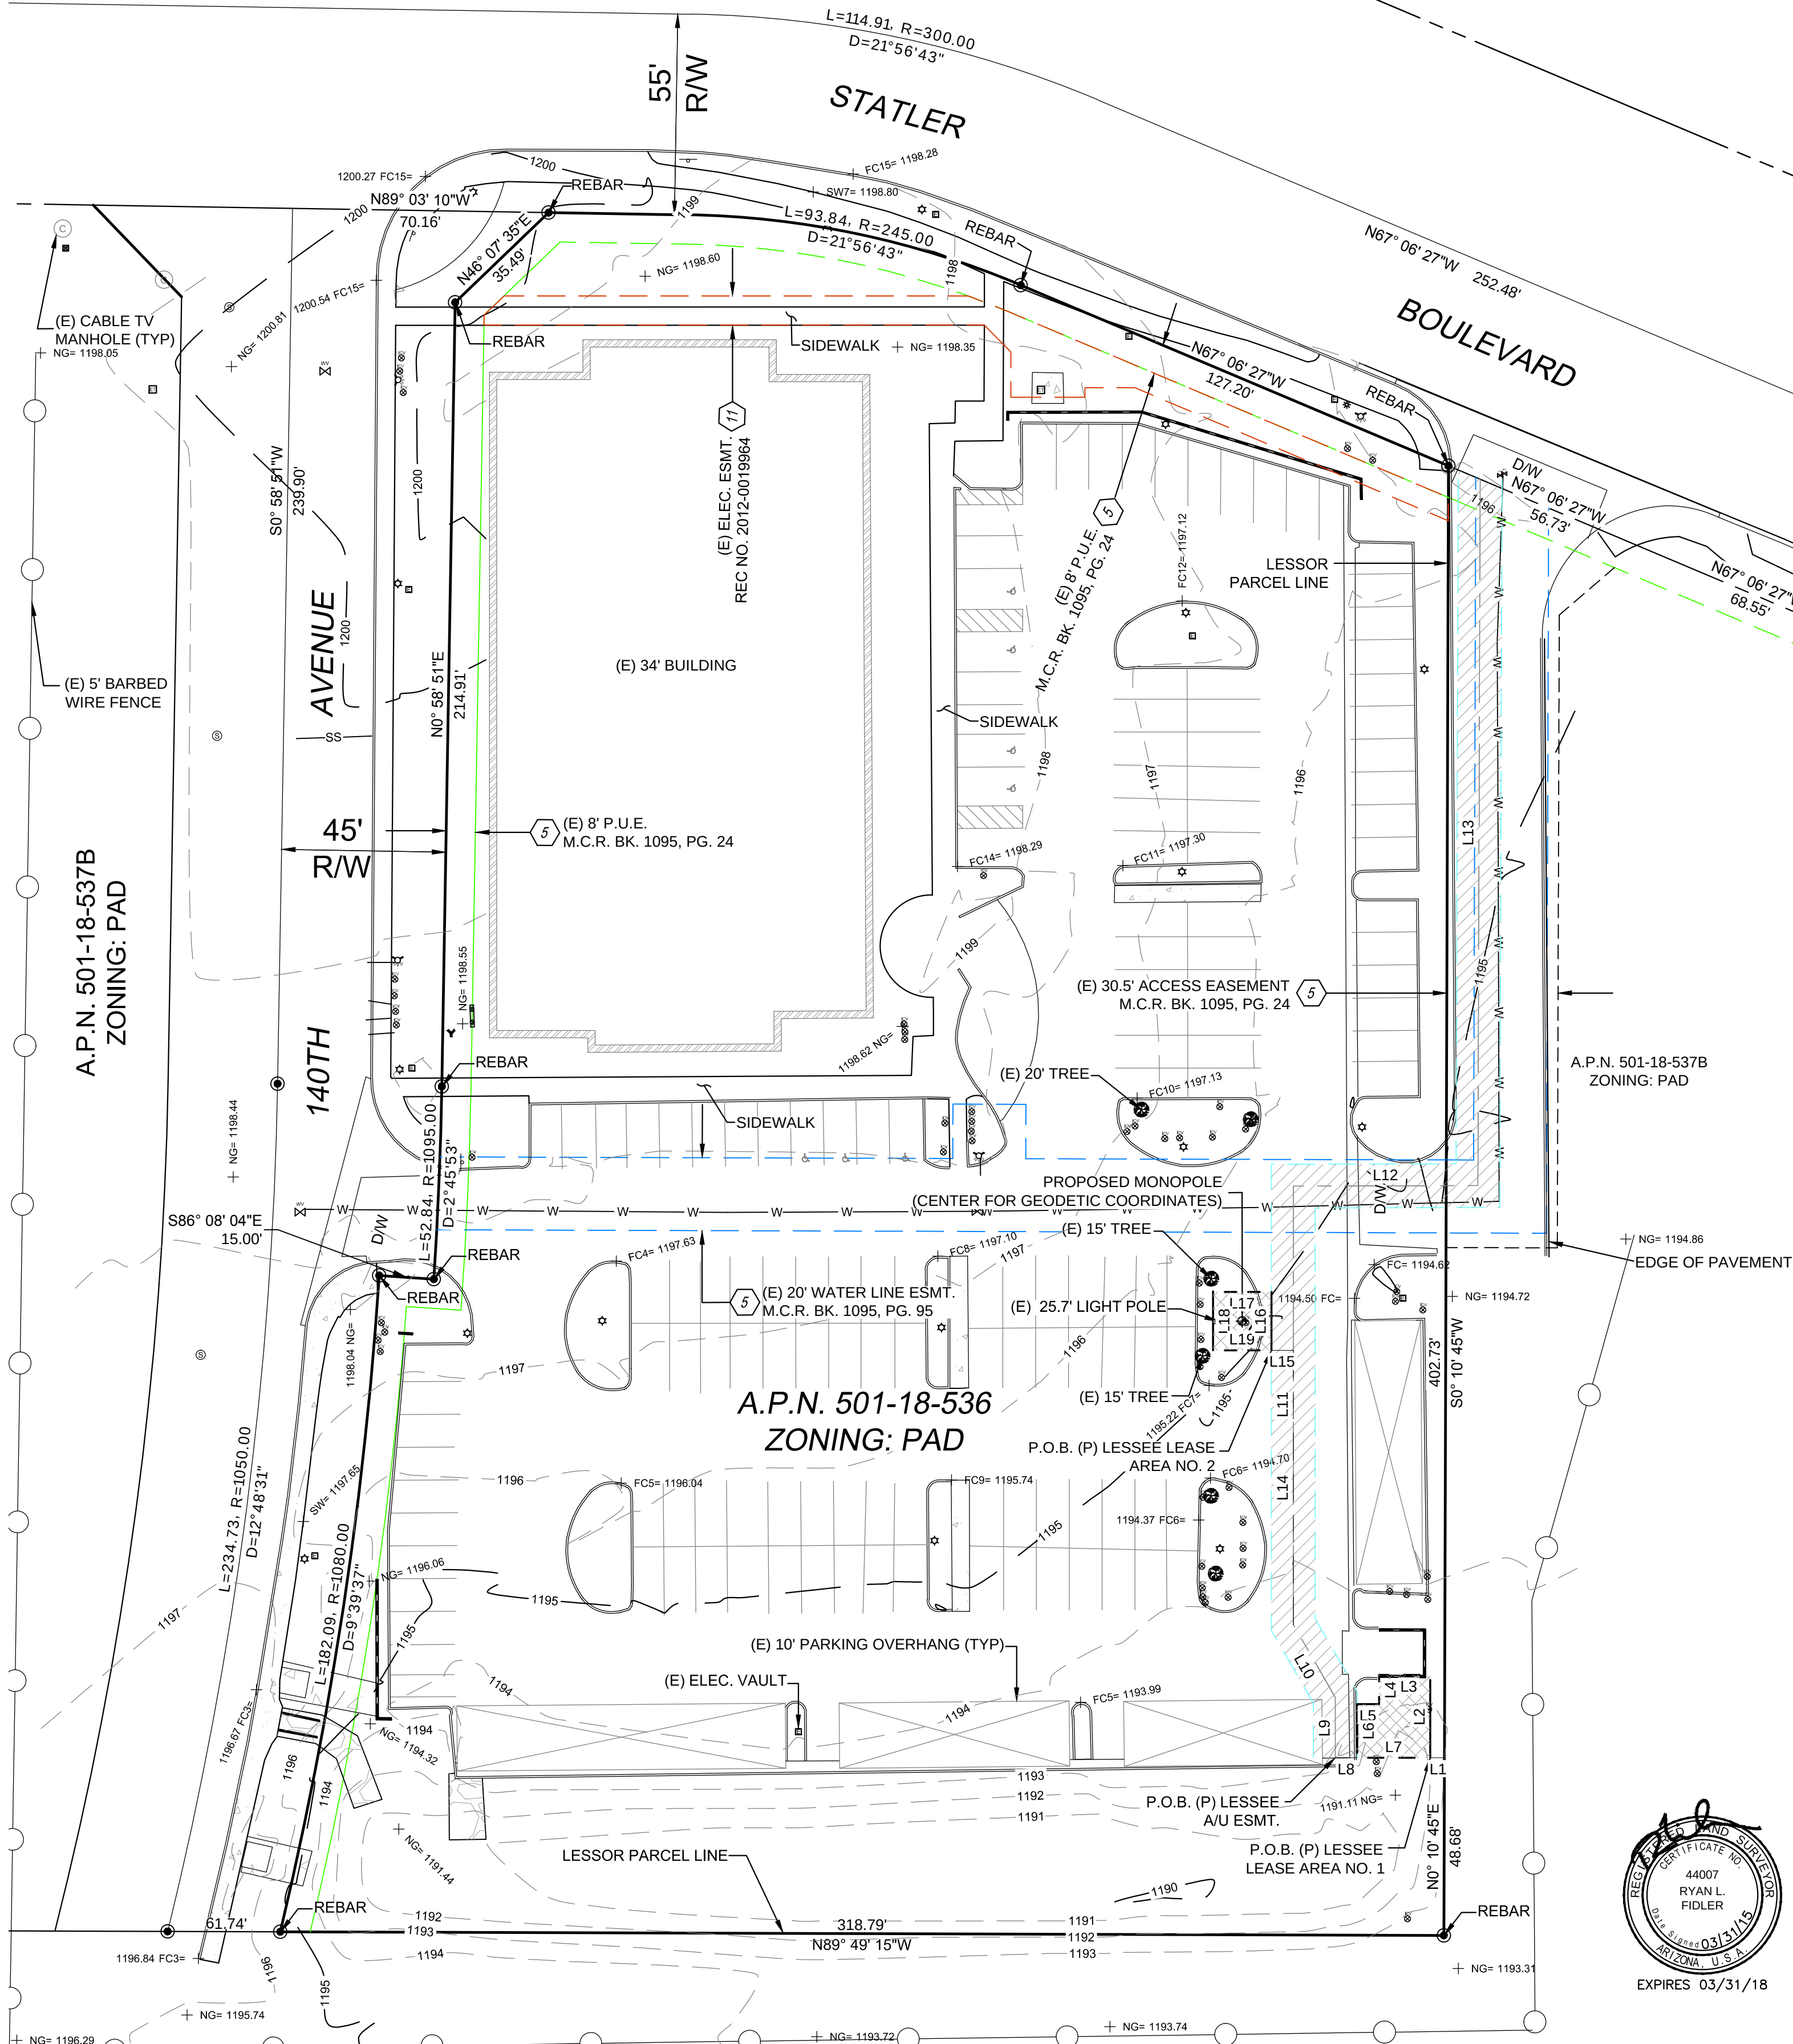

SURVEYOR NOTES

- ALL TITLE INFORMATION IS BASED UPON A COMMITMENT FOR TITLE INSURANCE PREPARED BY GREAT AMERICAN TITLE AGENCY, ORDER NO.: 51501318 EFFECTIVE DATE: 03/17/15.
- SURVEYOR HAS NOT PERFORMED A SEARCH OF PUBLIC RECORDS TO DETERMINE ANY DEFECT IN TITLE.
- THE BOUNDARY SHOWN HEREON IS PLOTTED FROM RECORD INFORMATION AND DOES NOT CONSTITUTE A BOUNDARY SURVEY OF THE PROPERTY.
- SURVEYOR DOES NOT GUARANTEE THAT ALL UTILITIES ARE SHOWN OR THEIR LOCATIONS. IT IS THE RESPONSIBILITY OF THE CONTRACTOR AND DEVELOPER TO CONTACT BLUE STAKE AND ANY OTHER INVOLVED AGENCIES TO LOCATE ALL UTILITIES PRIOR TO CONSTRUCTION. REMOVAL, RELOCATION AND/OR REPLACEMENT IS THE RESPONSIBILITY OF THE CONTRACTOR.

PROJECT META DATA

- ELEVATIONS SHOWN HEREON ARE REPRESENTED IN NORTH AMERICAN VERTICAL DATUM OF 1988 (NAVD88) ESTABLISHED FROM GPS DERIVED ELLIPSOID HEIGHTS, APPLYING GEOID 09 SEPARATIONS CONSTRAINING TO NGS CORS STATIONS PROVIDED IN THE "ONLINE POSITIONING USER SERVICE" (OPUS) SOLUTION FOR THIS SPECIFIC SITE.
- BEARINGS SHOWN HEREON ARE BASED UPON U.S. STATE PLANE NAD83 COORDINATE SYSTEM ARIZONA STATE PLANE COORDINATE ZONE CENTRAL, DETERMINED BY GPS OBSERVATIONS.
- FIELD WORK FOR THIS PROJECT WAS PERFORMED ON 02/27/15.

SCHEDULE B EXCEPTIONS



- EASEMENTS, RESTRICTIONS, RESERVATIONS, CONDITIONS AND SET-BACK LINES AS SET FORTH ON THE PLAT RECORDED IN BOOK 1095 OF MAPS, PAGE 24, BUT DELETING ANY COVENANT, CONDITION OR RESTRICTION INDICATING A PREFERENCE, LIMITATION OR DISCRIMINATION BASED ON RACE, COLOR, RELIGION, SEX, HANDICAP, FAMILIAL STATUS OR NATIONAL ORIGIN TO THE EXTENT SUCH COVENANTS, CONDITIONS OR RESTRICTIONS VIOLATE 42 USC 3604(C).
- AN EASEMENT FOR ELECTRIC LINES AND ALL OTHER MATTERS AS SET FORTH THEREIN, RECORDED IN 2012-0019964 OF OFFICIAL RECORDS.

LEGEND

NG	NATURAL GRADE
BLDG	TOP OF BUILDING
FC	FACE OF CURB
R/W	RIGHT OF WAY
PV	ASPHALT
D/W	ACCESS DRIVEWAY
SW	SIDEWALK
CLF	CHAIN LINK FENCE
CMU	CONCRETE MASONRY UNIT
C	CONCRETE
MCR	MARICOPA COUNTY RECORDER
1415.15	SPOT ELEVATION
WM	WATER METER
WV	WATER CONTROL VALVE
FH	FIRE HYDRANT
FA	FOUND AS NOTED
LP	LIGHT POLE
ET	ELECTRICAL TRANSFORMER
EPB	ELECTRICAL PULL BOX
EM	ELECTRICAL METER
TP	TELEPHONE PEDESTAL
TV	TELEPHONE VAULT
TM	TELEPHONE MANHOLE
BL	BREAKLINE
SSM	SAN SEWER MANHOLE
ICV	IRRIGATION CONTROL VALVE
S	SIGN
+	POSITION OF GEODETIC COORDINATES
---	PROPERTY LINE
---	EASEMENT LINE
---	CHAIN LINK FENCE
---	WIRE OR BARBED WIRE FENCE

POSITION OF GEODETIC COORDINATES

LATITUDE 33° 37' 41.643" NORTH (NAD83)
LONGITUDE 112° 21' 39.060" WEST (NAD83)
ELEVATION @ GROUND= 1195.5' (NAVD88)

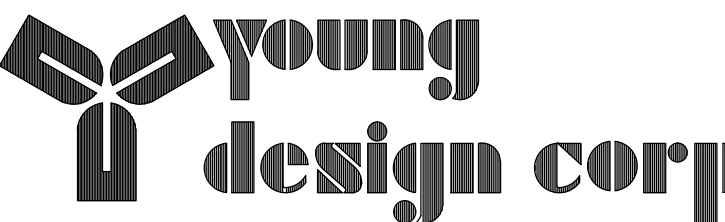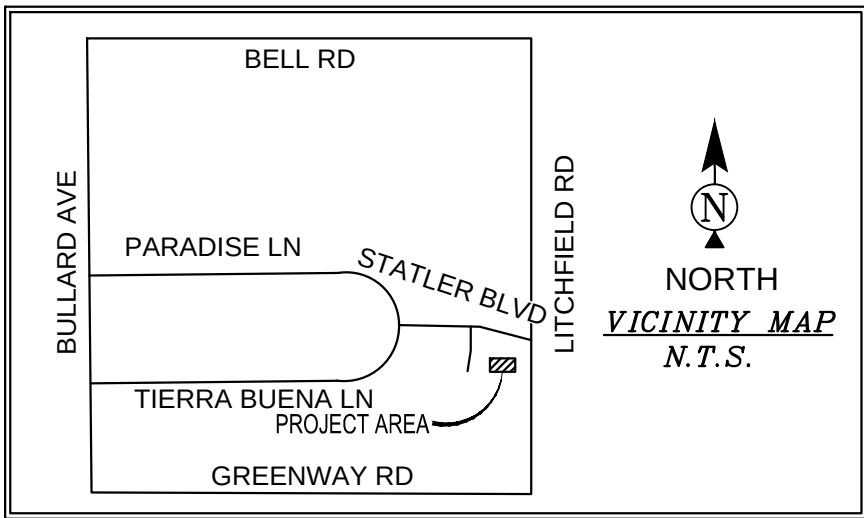

architecture / project management
10245 E. Via Linda, Scottsdale, AZ 85258
ph: 480 451 9609 fax: 480 451 9608
e mail: corp@ydcoffice.com

REUSE OF DOCUMENT
THE IDEAS & DESIGN INCORPORATED HEREON, AS AN INSTRUMENT OF PROFESSIONAL SERVICE, IS THE PROPERTY OF RLF CONSULTING, LLC & IS NOT TO BE USED FOR ANY OTHER PROJECT WITHOUT WRITTEN AUTHORIZATION OF RLF CONSULTING, LLC.

FIELD BY:	JTS
DRAWN BY:	JTJ/PAS
CHECKED BY:	RLF

REVISIONS

NO.	DATE	DESCRIPTION
4	03/31/15	FINAL
3	03/27/15	ADDED TOPO
2	03/20/15	REVISION
1	03/11/15	PRELIMINARY




PROJECT No.
09006682

SITE NAME:
PHO LITCHWAY

SITE ADDRESS:
13995 W STATLER BLVD
SURPRISE, AZ 85374

SHEET TITLE:
SITE SURVEY


SHEET NO. LS-1	REVISION:
-------------------	-----------

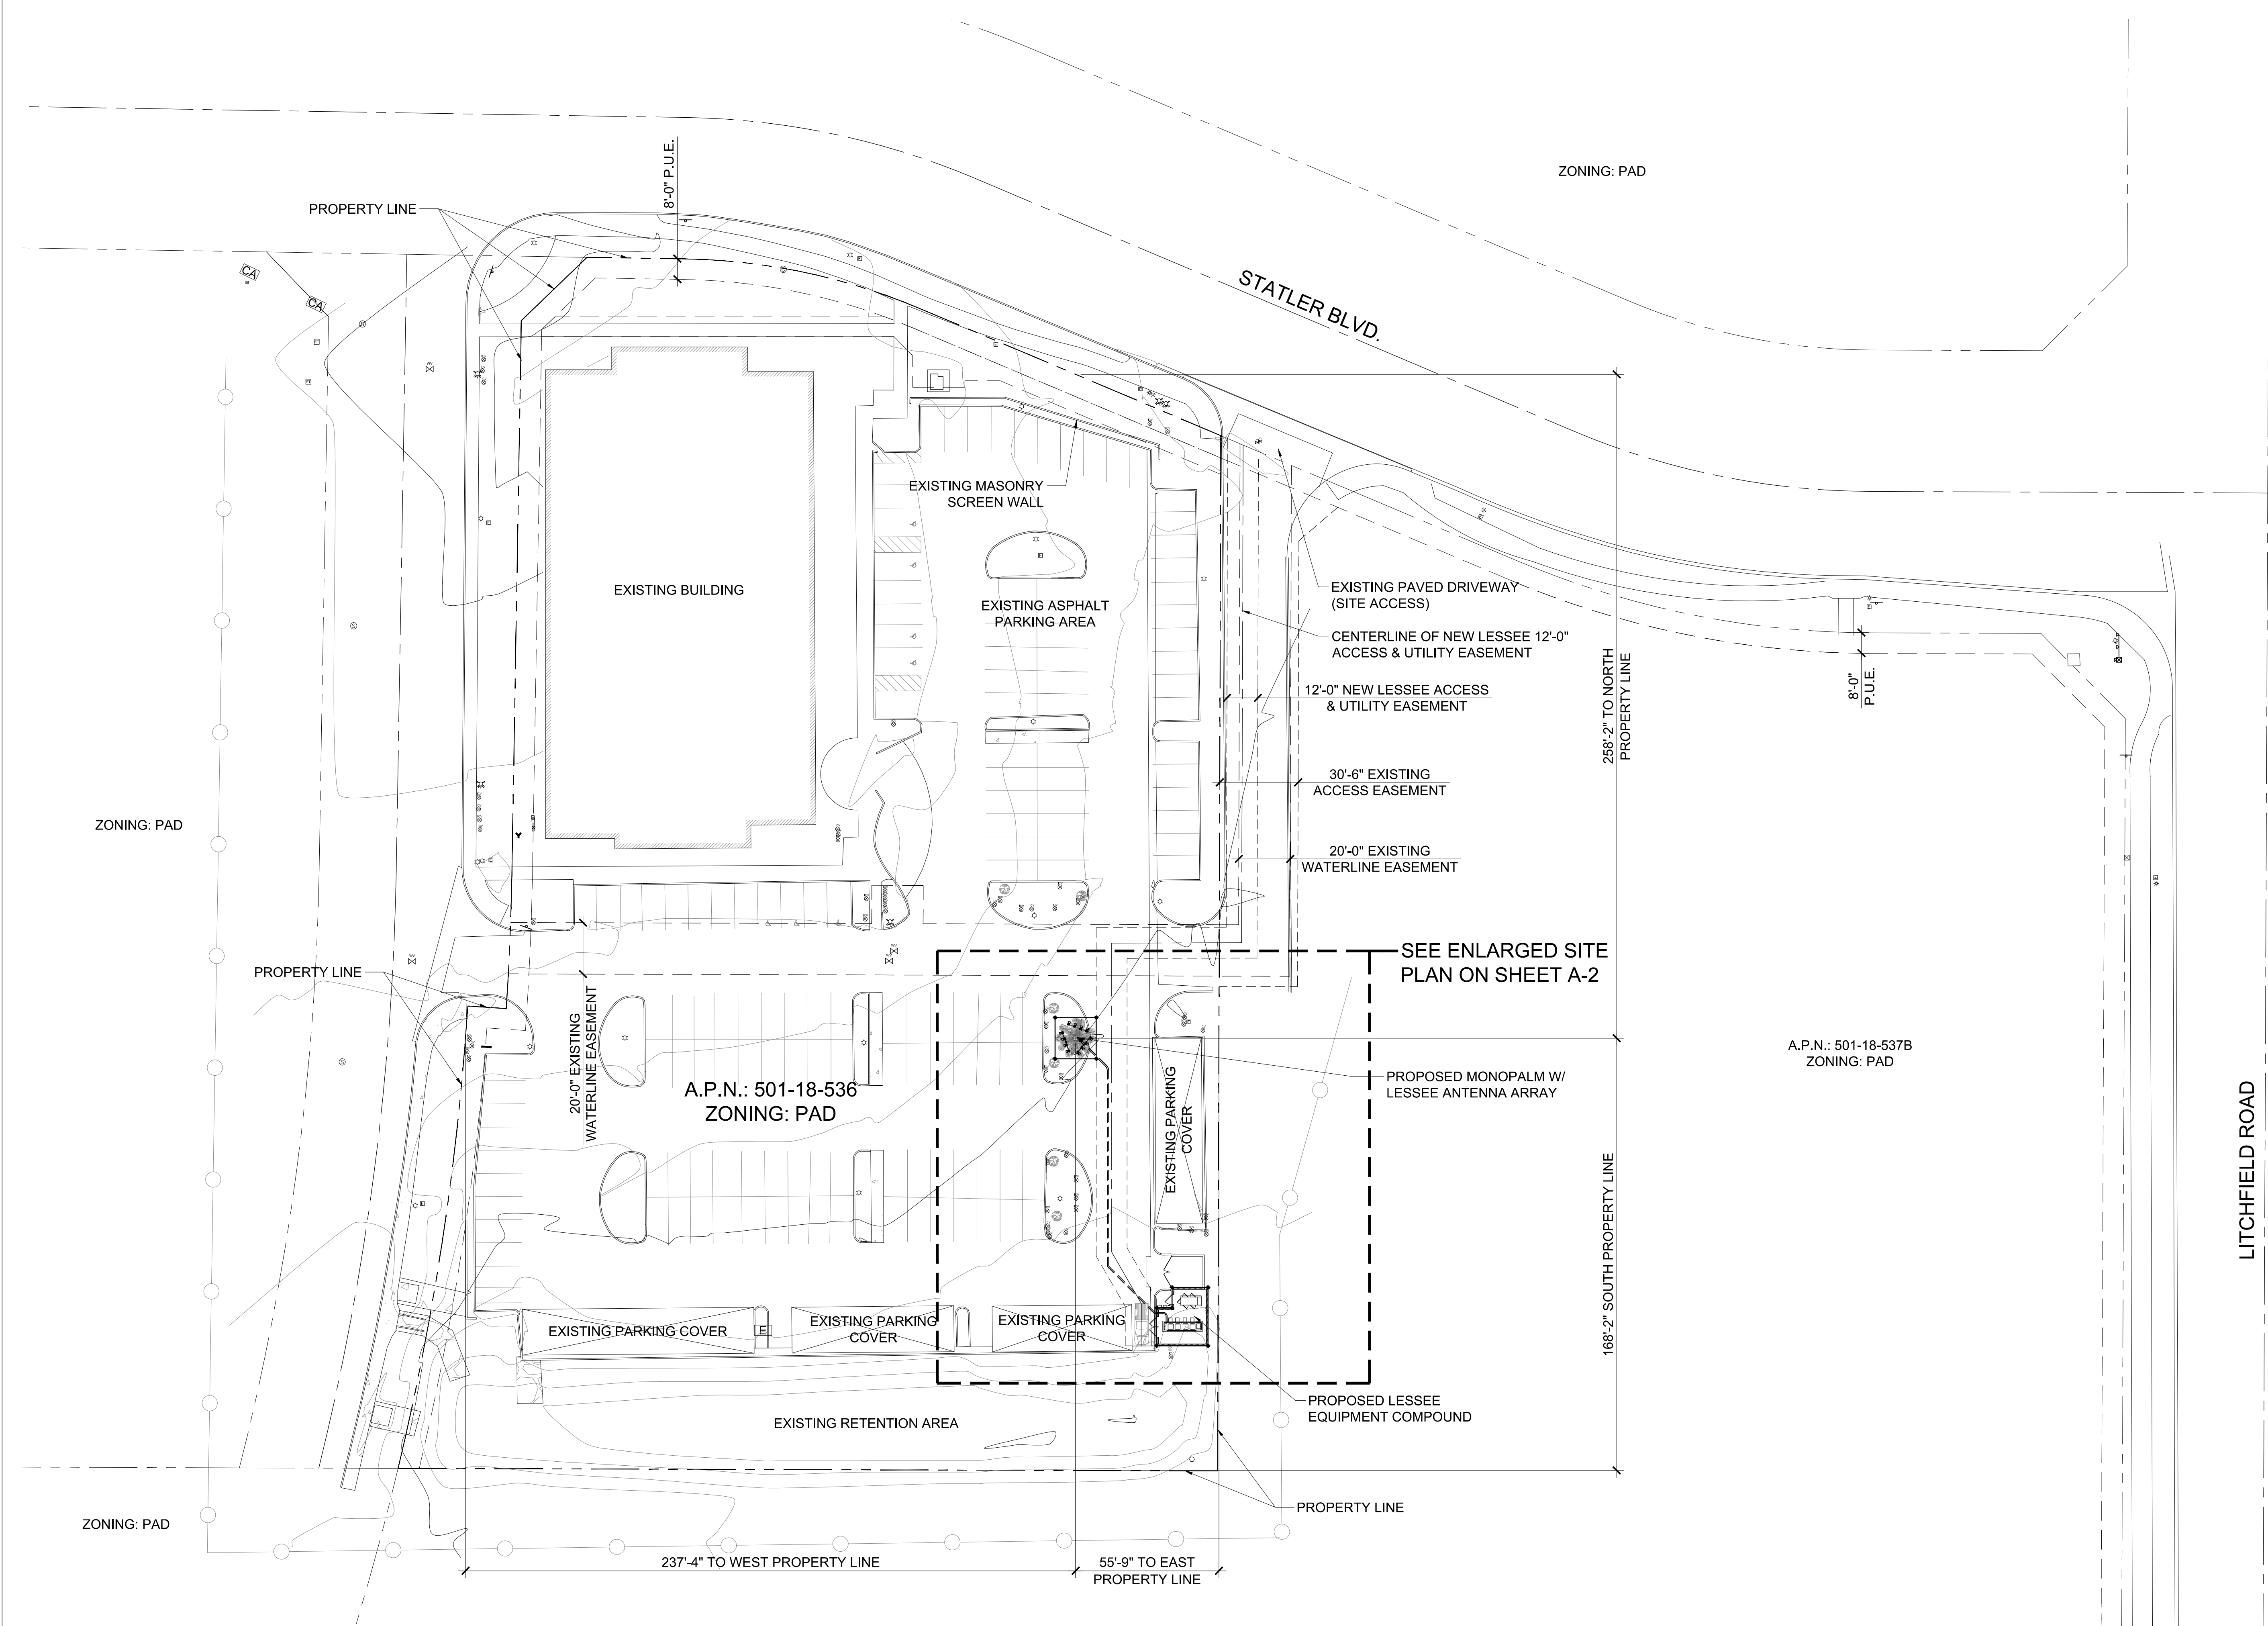

1
A-1

SITE PLAN

SCALE: 1" = 30'-0"

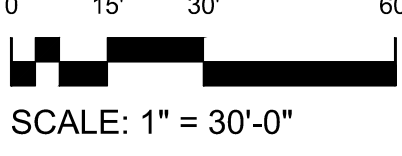

SCALE: 1" = 30'-0"

CLIENT

verizon wireless

126 W. GEMINI DR.
TEMPE, AZ 85283

INTERNAL REVIEW	DATE
CONSTRUCTION SIGNATURE	
RF SIGNATURE	
FACILITIES SIGNATURE	
REAL ESTATE SIGNATURE	

PLANS PREPARED BY

young design corp

architecture / project management
10245 E. Via Linda, Scottsdale, AZ 85258
ph: 480 451 9609 fax: 480 451 9608
e mail: corporate@ydcoffice.com

SEAL

This drawing is copyrighted and the property of Young Design Corporation (YDC) & produced solely by YDC and affiliates. reproduction or use of this drawing and/or the information contained hereon is forbidden without written permission by Young Design Corporation.

19382
RONALD C. YOUNG
Exp. 12/31/16

THIS DOCUMENT CONTAINS AN ELECTRONIC SIGNATURE PURSUANT TO A.R.S. TITLE 41 AND TITLE 44. IT IS A VIOLATION FOR ANY PERSON, UNLESS UNDER THE DIRECT SUPERVISION OF THE REGISTRANT, TO MODIFY THIS DOCUMENT IN ANY WAY.

PRELIMINARY UNLESS SIGNED

NO.	DATE	DESCRIPTION
1	04/22/15	FINAL ISSUE

ARCHITECTS JOB NO.
YDC-6094

PROJECT INFORMATION


PHO_LITCHWAY

13995 WEST STATLER BLVD.
SURPRISE, ARIZONA, 85739

SHEET TITLE
SITE PLAN

JURISDICTION APPROVAL

SHEET NUMBER
A-1

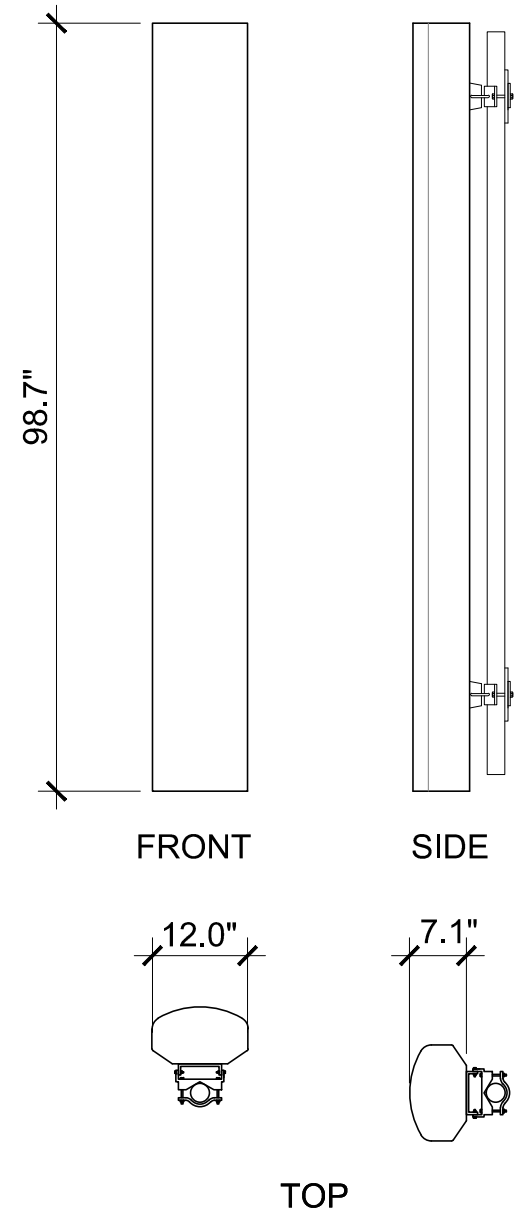

NEW ANTENNA DETAIL

4


COAXIAL CABLE TABLE					
SECTOR	AZIMUTH	CENTERLINE QTY.	SIZE		TYPE
ALPHA	20°	45'-0"	N/A	N/A	N/A
BETA	130°	45'-0"	N/A	N/A	N/A
GAMMA	250°	45'-0"	N/A	N/A	N/A
N/A	N/A	45'-0"	2	1-5/8"	6x12 HYBRID

NOTE:
ALL AZIMUTHS SHOWN ARE RELATIVE TO TRUE NORTH,
UNLESS NOTED OTHERWISE

*IT SHALL BE THE CONTRACTORS RESPONSIBILITY TO VERIFY
AZIMUTHS DEPICTED HEREIN WITH RF DEPARTMENT PRIOR
TO INSTALLING ANTENNAS.


COAX CABLE INFORMATION

3

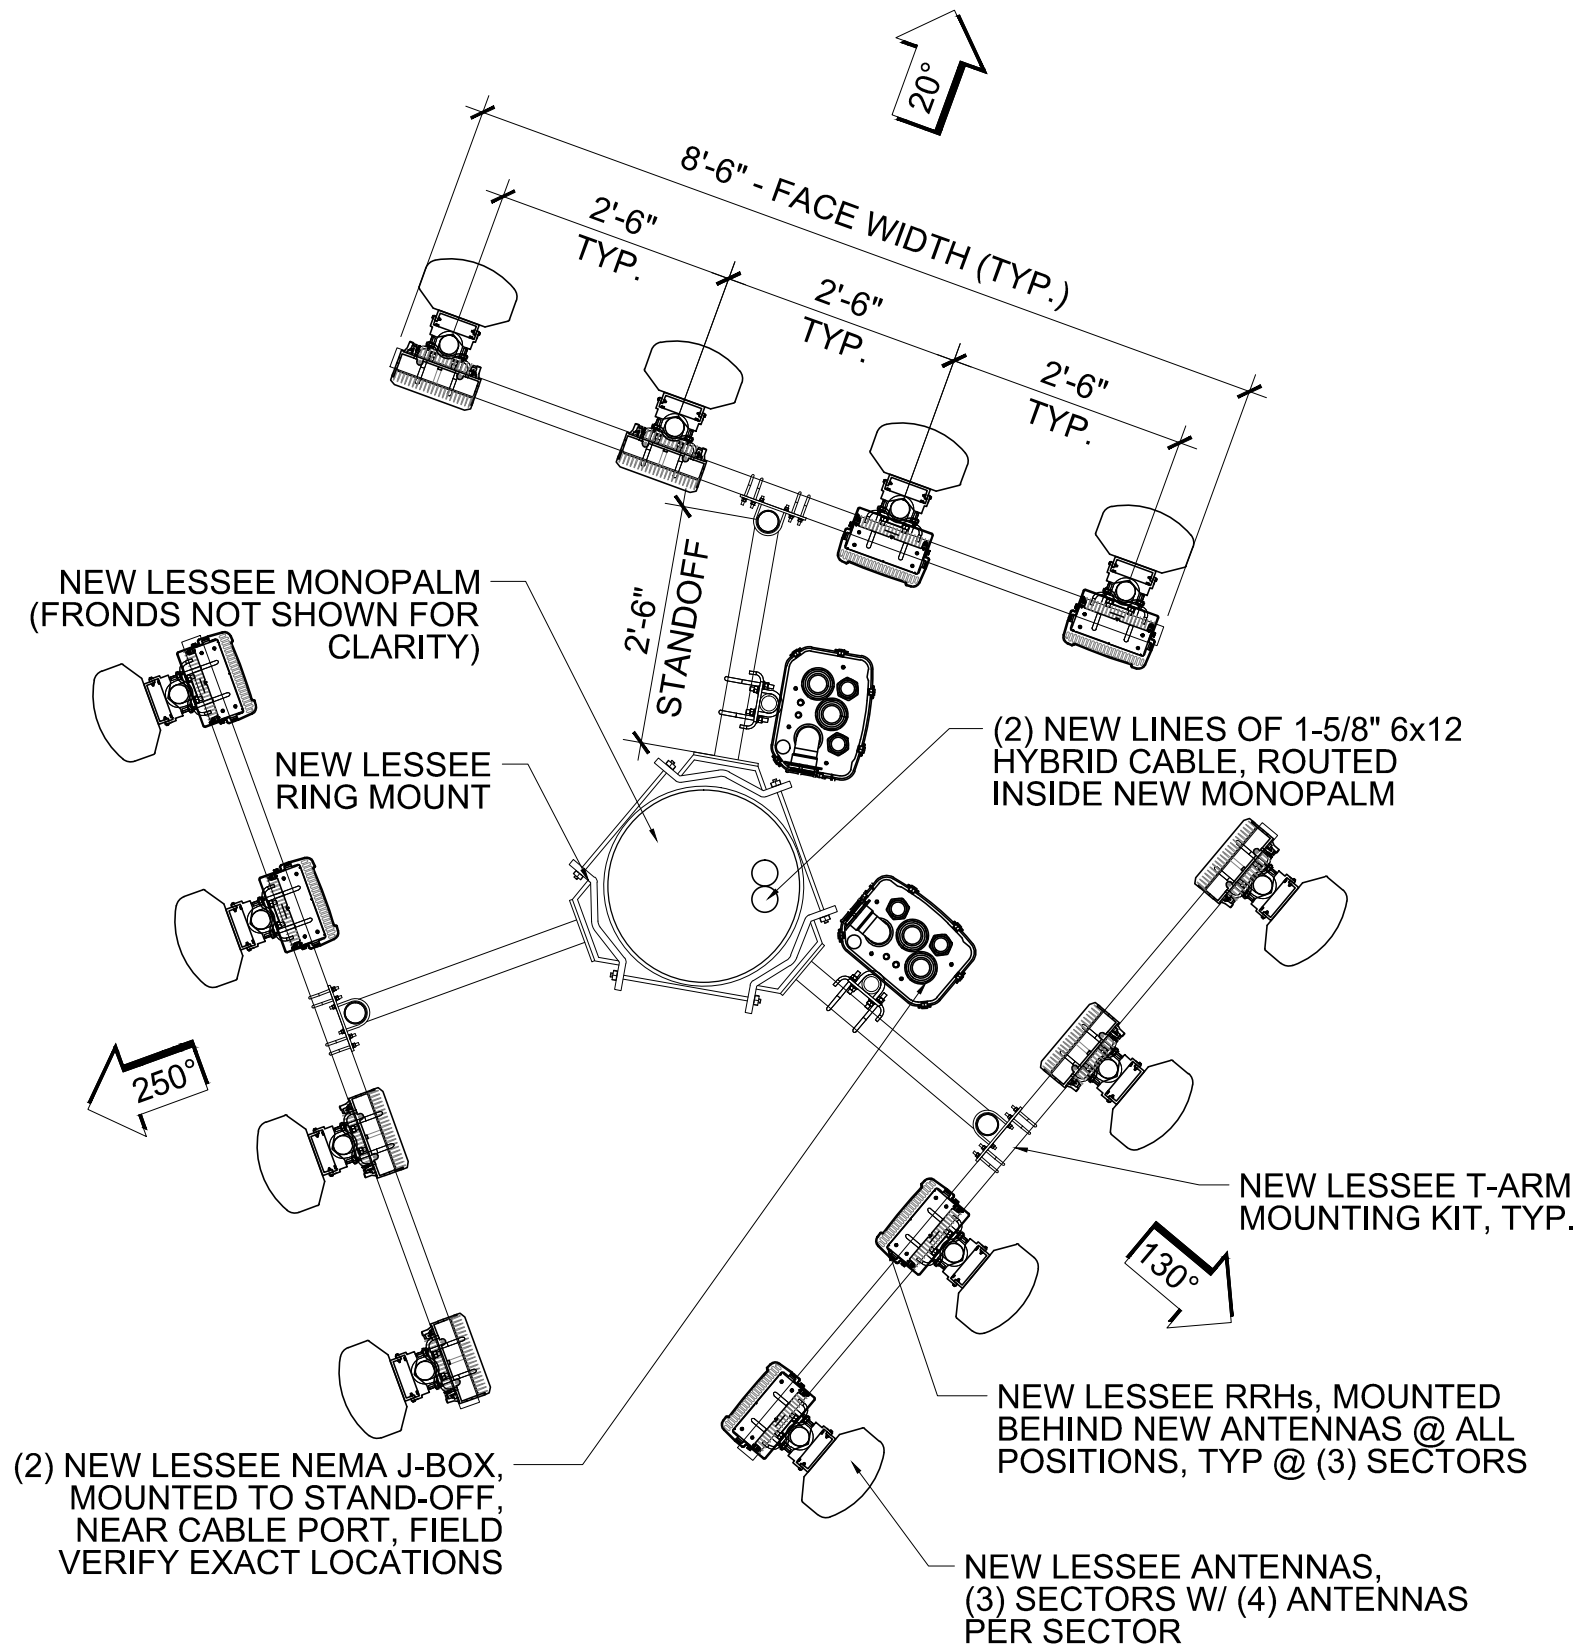

NEW ANTENNA CONFIGURATION

2

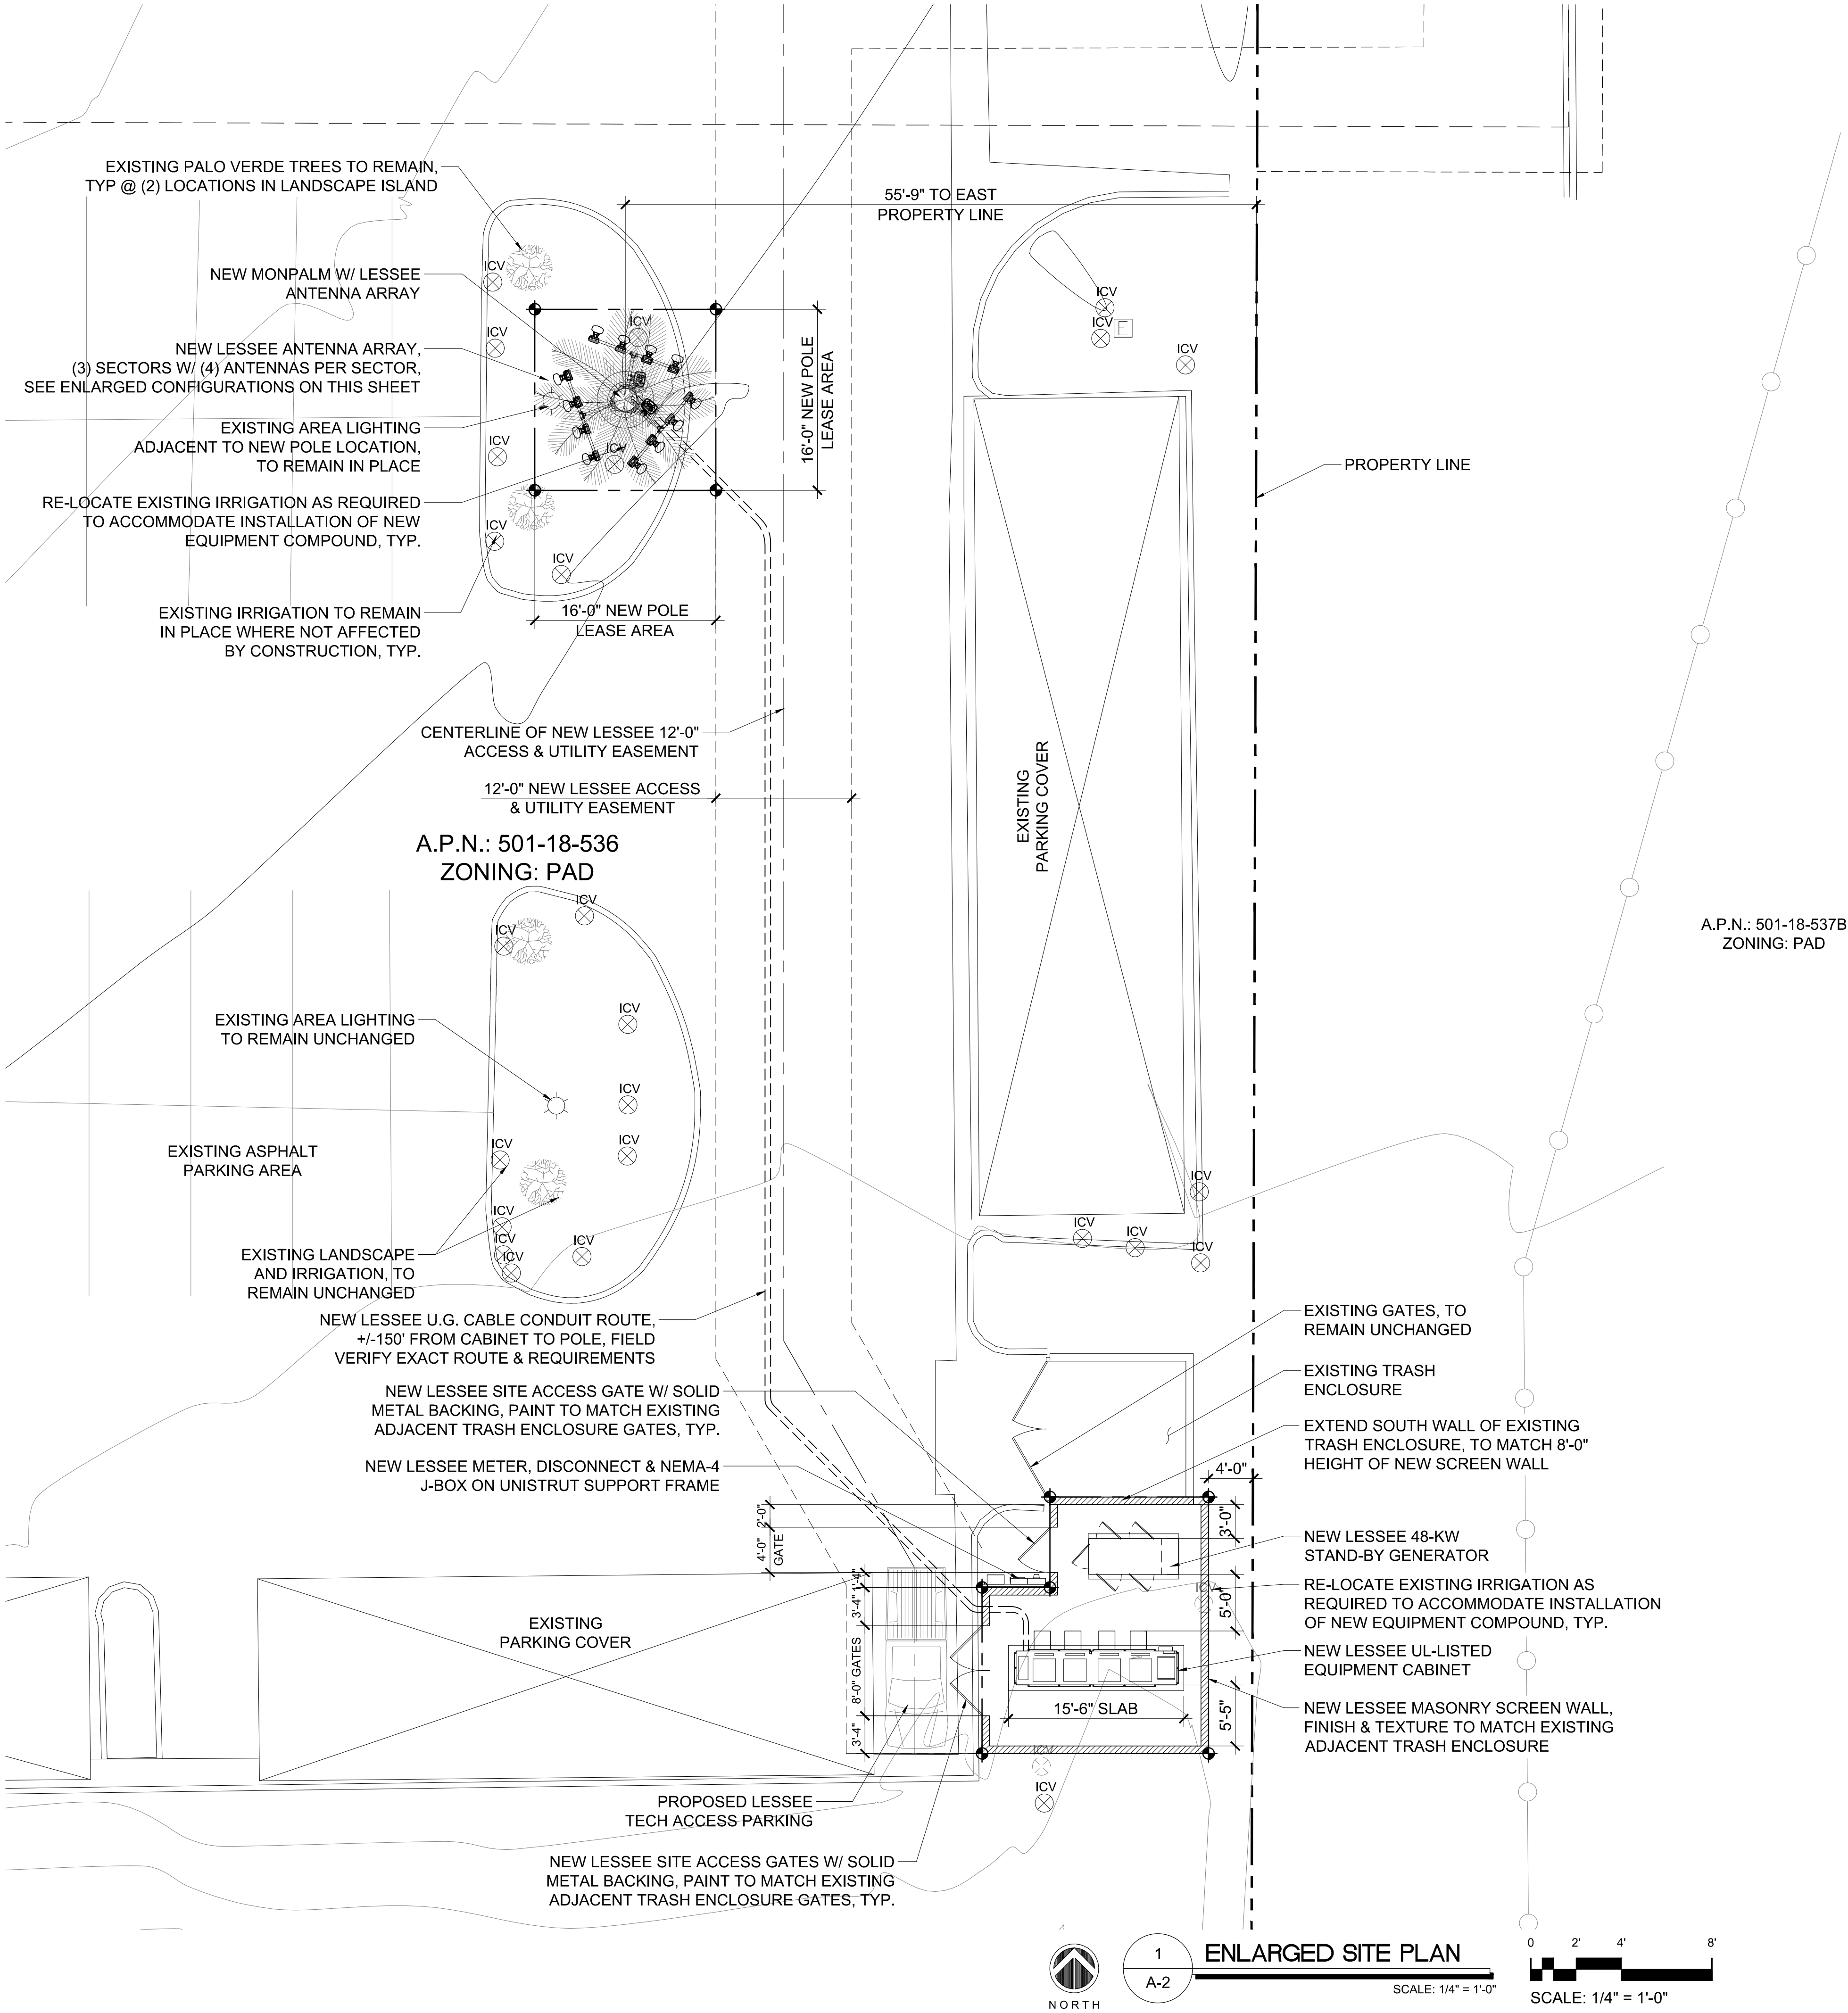

1
A-2

ENLARGED SITE PLAN

SCALE: 1/4" = 1'-0"

SCALE: 1/4" = 1'-0"

CLIENT

126 W. GEMINI DR.
TEMPE, AZ 85283

INTERNAL REVIEW

DATE

CONSTRUCTION SIGNATURE

RF SIGNATURE

FACILITIES SIGNATURE

REAL ESTATE SIGNATURE

PLANS PREPARED BY

architecture / project management
10245 E. Via Linda, Scottsdale, AZ 85258
ph: 480 451 9609 fax: 480 451 9608
e mail: corporate@ydcoffice.com

SEAL

THIS DOCUMENT CONTAINS AN ELECTRONIC
SIGNATURE PURSUANT TO A.R.S. TITLE 41 AND
TITLE 44. IT IS A VIOLATION FOR ANY PERSON,
UNLESS UNDER THE DIRECT SUPERVISION OF
THE REGISTRANT, TO MODIFY THIS DOCUMENT
IN ANY WAY.

PRELIMINARY UNLESS SIGNED

NO.	DATE	DESCRIPTION
1	04/22/15	FINAL ISSUE

ARCHITECTS JOB NO.

YDC-6094

PROJECT INFORMATION

PHO_LITCHWAY

13995 WEST STATLER BLVD.
SURPRISE, ARIZONA, 85739


SHEET TITLE

ENLARGED SITE PLAN
& SITE DETAILS

JURISDICTION APPROVAL

SHEET NUMBER

A-2

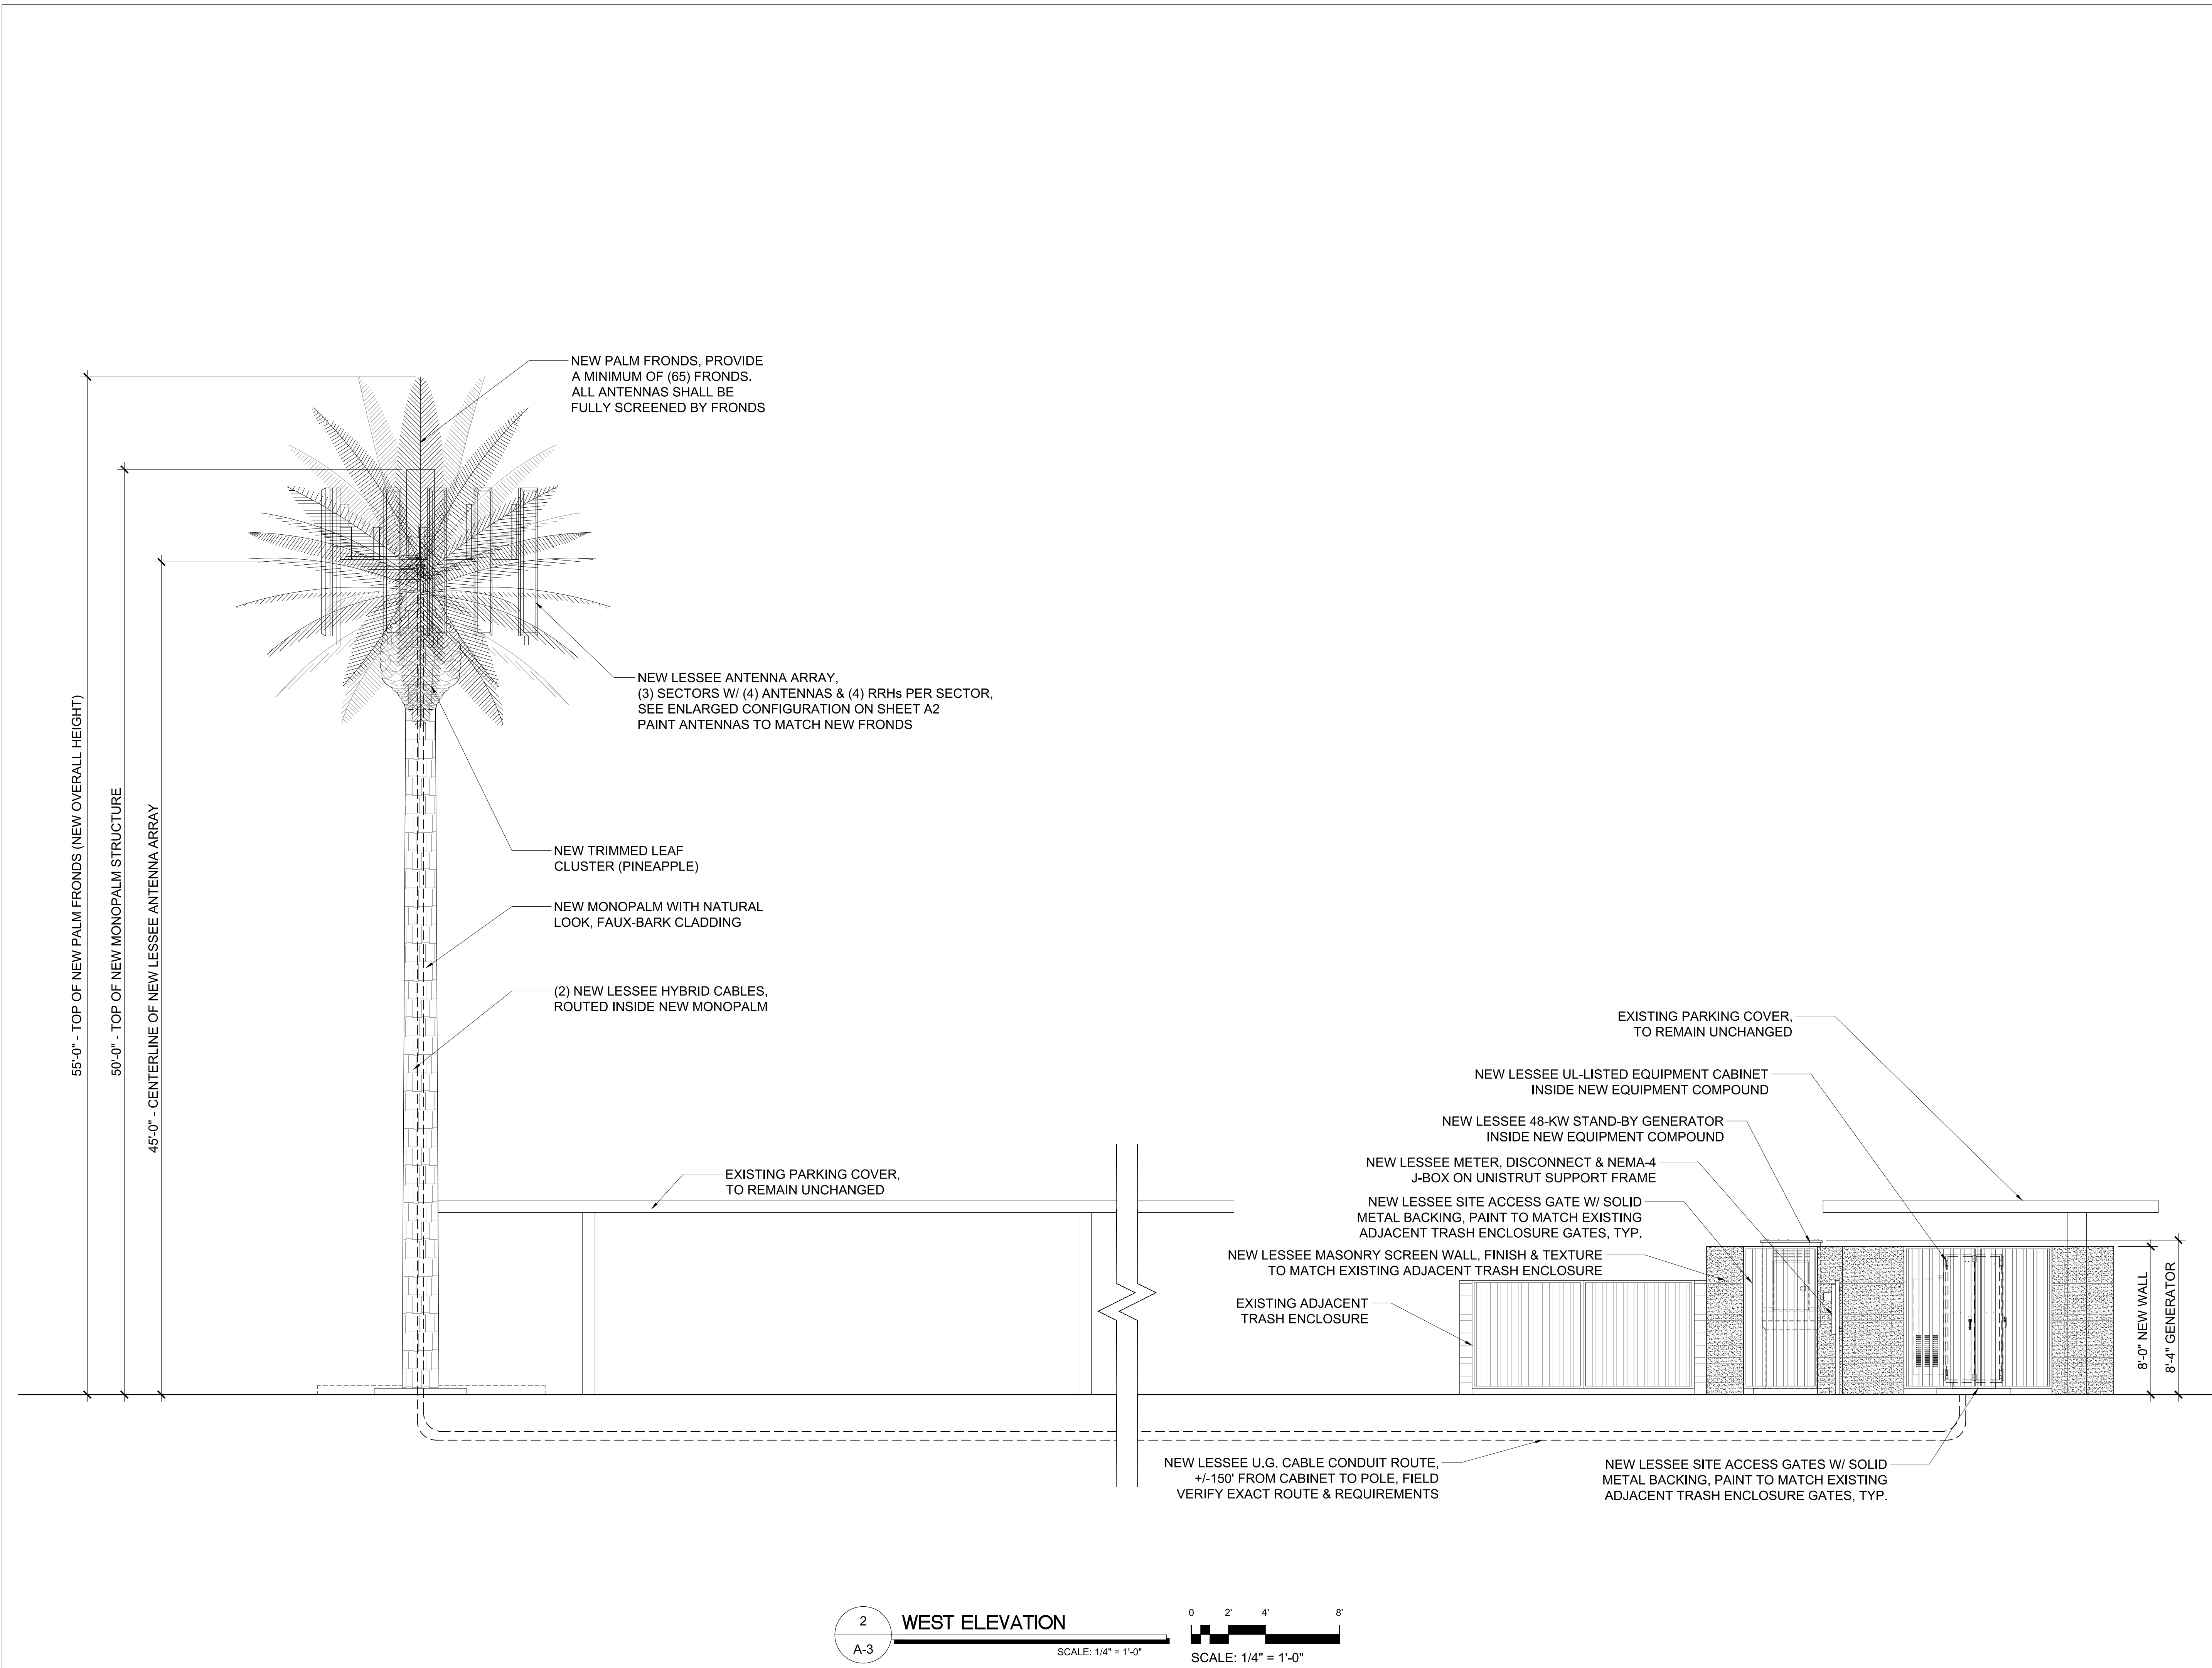


CLIENT



126 W. GEMINI DR.
TEMPE, AZ 85283


INTERNAL REVIEW	DATE
CONSTRUCTION SIGNATURE	
RF SIGNATURE	
FACILITIES SIGNATURE	
REAL ESTATE SIGNATURE	

PLANS PREPARED BY

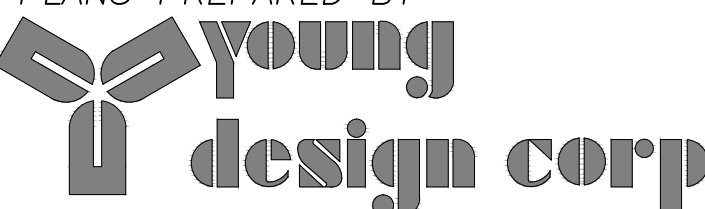

architecture / project management
10245 E. Via Linda, Scottsdale, AZ 85258
ph: 480 451 9609 fax: 480 451 9608
e mail: corporate@ydcoffice.com

SEAL

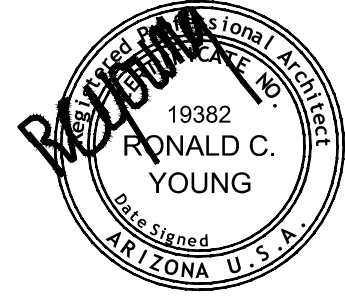

THIS DOCUMENT CONTAINS AN ELECTRONIC SIGNATURE PURSUANT TO A.R.S. TITLE 41 AND TITLE 44. IT IS A VIOLATION FOR ANY PERSON, UNLESS UNDER THE DIRECT SUPERVISION OF THE REGISTRANT, TO MODIFY THIS DOCUMENT IN ANY WAY.

NO.	DATE	DESCRIPTION
1	04/22/15	FINAL ISSUE

ARCHITECTS JOB NO.

YDC-6094

PROJECT INFORMATION

PHO_LITCHWAY

13995 WEST STATLER BLVD.
SURPRISE, ARIZONA, 85739


SHEET TITLE

ELEVATIONS

JURISDICTION APPROVAL

SHEET NUMBER

A-3

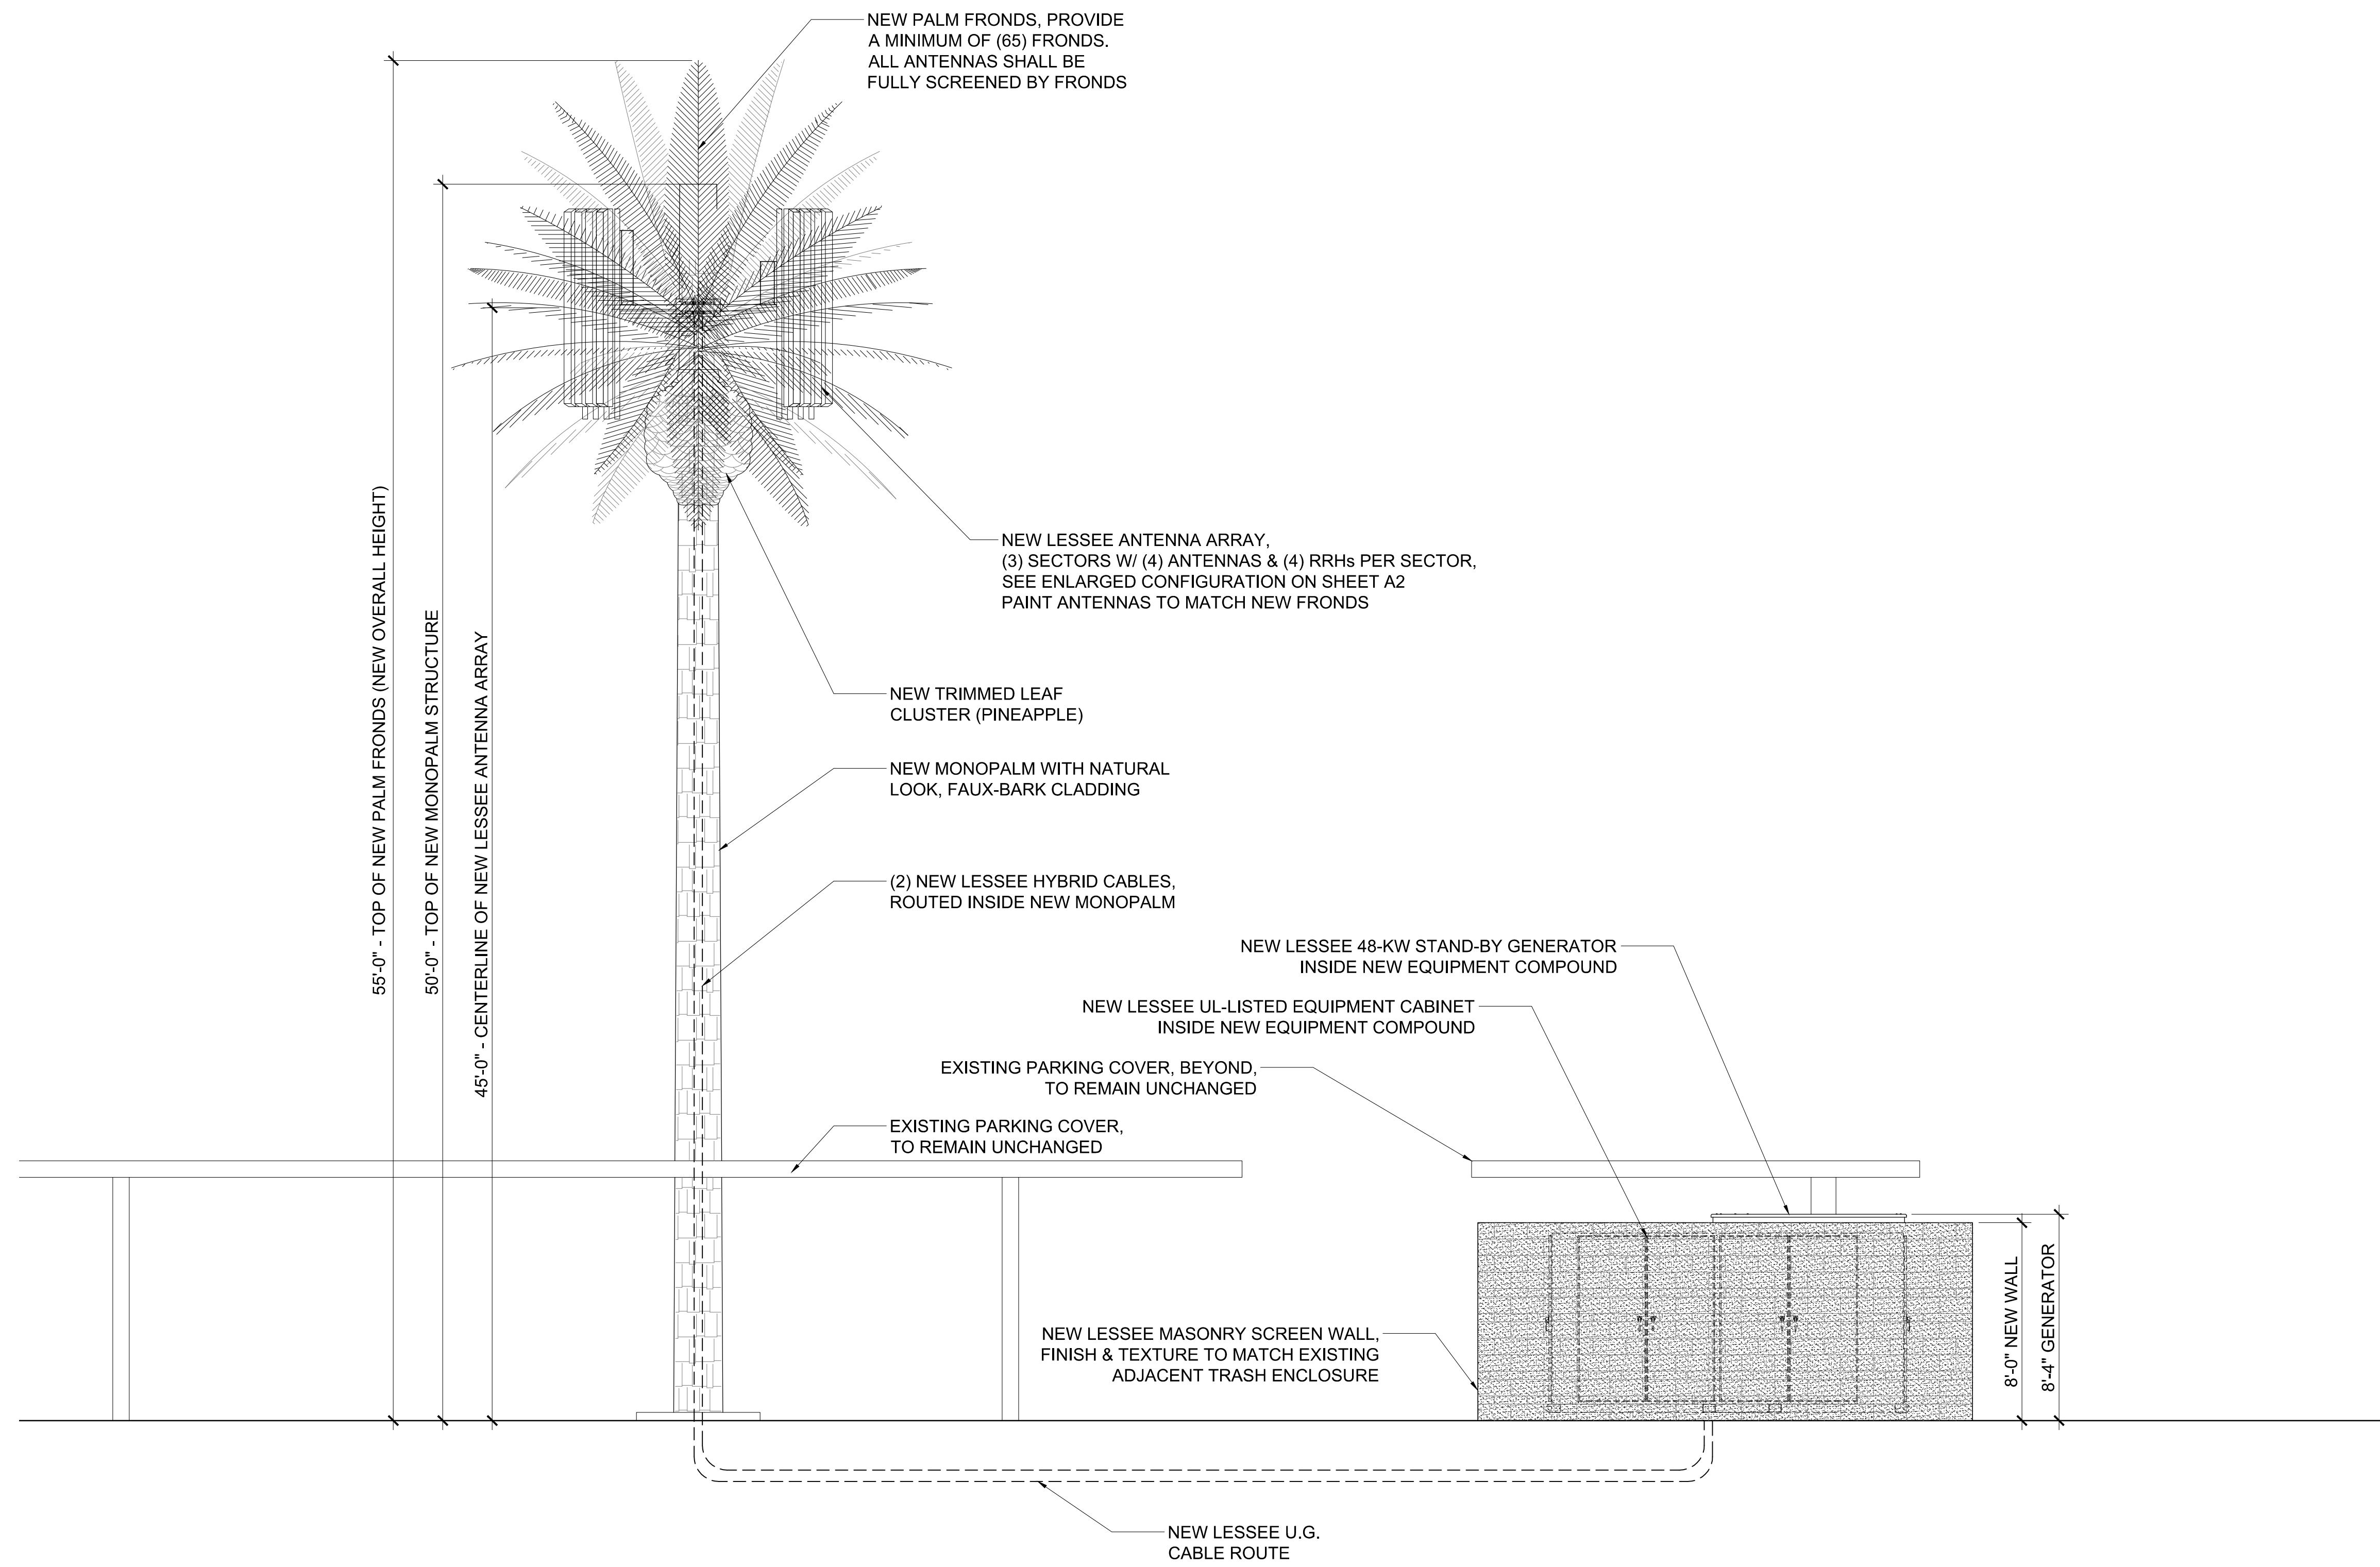

2 SOUTH ELEVATION
A-4 SCALE: 1/4" = 1'-0"

0 2' 4' 8'
SCALE: 1/4" = 1'-0"

CLIENT

verizon wireless

126 W. GEMINI DR.
TEMPE, AZ 85283

INTERNAL REVIEW	DATE
CONSTRUCTION SIGNATURE	
RF SIGNATURE	
FACILITIES SIGNATURE	
REAL ESTATE SIGNATURE	


PLANS PREPARED BY

young
design corp

architecture / project management
10245 E. Via Linda, Scottsdale, AZ 85258
ph: 480 451 9609 fax: 480 451 9608
e mail: corporate@ydcoffice.com

SEAL

This drawing is copyrighted and the property of Young Design Corporation (YDC) & produced solely by YDC and affiliates. reproduction or use of this drawing and/or the information contained hereon is forbidden without written permission by Young Design Corporation.

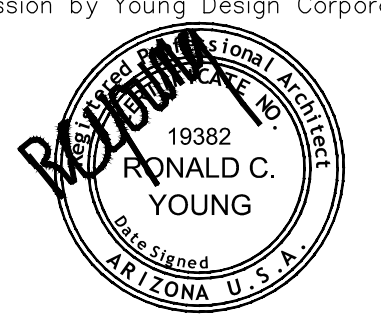

19382
RONALD C.
YOUNG
Engineered
ARIZONA U.S.A.
EXP. 12/31/16

THIS DOCUMENT CONTAINS AN ELECTRONIC SIGNATURE PURSUANT TO A.R.S. TITLE 41 AND TITLE 44. IT IS A VIOLATION FOR ANY PERSON, UNLESS UNDER THE DIRECT SUPERVISION OF THE REGISTRANT, TO MODIFY THIS DOCUMENT IN ANY WAY.

PRELIMINARY UNLESS SIGNED

NO.	DATE	DESCRIPTION
1	04/22/15	FINAL ISSUE

ARCHITECTS JOB NO.
YDC-6094

PROJECT INFORMATION


PHO_LITCHWAY

13995 WEST STATLER BLVD.
SURPRISE, ARIZONA, 85739

SHEET TITLE
ELEVATIONS

JURISDICTION APPROVAL

SHEET NUMBER
A-4

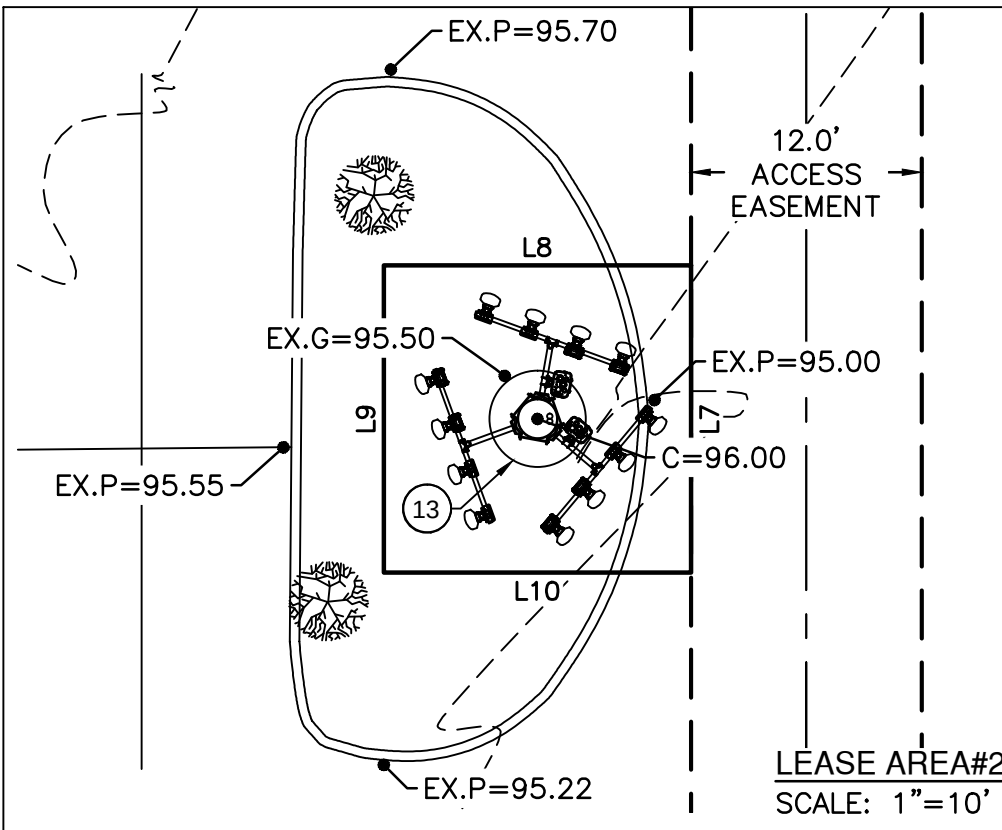

LOT 1, SURPRISE MEDICAL PLAZA AT THE CITY, ACCORDING TO THE PLAT OF RECORD IN THE OFFICE OF THE COUNTY RECORDER, MARICOPA COUNTY, ARIZONA, RECORDED IN BOOK 1095 OF MAPS, PAGE 24.

PARCEL NO. 2:

NON-EXCLUSIVE EASEMENTS AS SET FORTH IN RECIPROCAL EASEMENT AGREEMENT RECORDED APRIL 28, 2000 AS 00-0325408 AND FIRST AMENDMENT RECORDED OCTOBER 09, 2001 AS 00-0934096 OF OFFICIAL RECORDS.

A PORTION OF LOT 1, SURPRISE MEDICAL PLAZA AT THE CITY, ACCORDING TO THE PLAT OF RECORD IN THE OFFICE OF THE COUNTY RECORDER, MARICOPA COUNTY, ARIZONA, RECORDED IN BOOK 1095 OF MAPS, PAGE 24, MORE PARTICULARLY DESCRIBED AS FOLLOWS:

COMMENCING AT A REBAR BEING THE SOUTHEAST CORNER OF SAID LOT 1; THENCE NORTH 00°10'00" EAST, 48.00 FEET; THENCE NORTH 89°49'15" WEST, 3.86 FEET; THENCE NORTH 90°00'00" WEST, 26.66 FEET; THENCE NORTH 00°00'00" EAST, 16.50 FEET; THENCE NORTH


A PORTION OF LOT 1, SURPRISE MEDICAL PLAZA AT THE CITY, ACCORDING TO THE PLAT OF RECORD IN THE OFFICE OF THE COUNTY RECORDER, MARICOPA COUNTY, ARIZONA, RECORDED IN BOOK 1095 OF MAPS, PAGE 24, MORE PARTICULARLY DESCRIBED AS FOLLOWS:

COMMENCING AT A REBAR BEING THE SOUTHEAST CORNER OF SAID LOT 1; THENCE NORTH 00°10'45" EAST, 48.68 FEET; THENCE NORTH 89°49'15" WEST, 3.86 FEET TO THE POINT OF BEGINNING. THENCE NORTH 00°00'00" EAST, 22.67 FEET; THENCE NORTH 90°00'00" WEST, 14.00 FEET; THENCE SOUTH 00°00'00" EAST, 8.00 FEET; THENCE NORTH 90°00'00" WEST, 6.00 FEET; THENCE SOUTH 00°00'00" EAST, 14.67 FEET; THENCE NORTH 90°00'00" EAST, 20.00 FEET TO THE POINT OF BEGINNING.	PROPOSED LESSEE ACCESS EASEMENT LEGAL DESCRIPTION A 12.00 FOOT WIDE STRIP OF LAND BEING A PORTION OF SURPRISE MEDICAL PLAZA AT THE CITY, ACCORDING TO THE PLAT OF RECORD IN THE OFFICE OF THE COUNTY RECORDER, MARICOPA COUNTY, ARIZONA, RECORDED IN BOOK 1095 OF MAPS, PAGE 24, LYING 6.00 FEET ON EACH SIDE OF THE FOLLOWING DESCRIBED CENTERLINE: COMMENCING AT A REBAR BEING THE SOUTHEAST CORNER OF SAID LOT 1; THENCE NORTH
--	---

1. ELEVATIONS SHOWN HEREON ARE REPRESENTED IN NORTH AMERICAN VERTICAL DATUM OF 1988 (NAVOD88) ESTABLISHED FROM GPS DERIVED ELLIPSOID HEIGHTS, APPLYING GEOID 09 SEPARATIONS CONSTRAINING TO NGS CORS STATIONS PROVIDED IN THE "ONLINE POSITIONING USER SERVICE" (OPUS) SOLUTION FOR THIS SPECIFIC SITE. THENCE NORTH 00°00'00" EAST, 120.17 FEET; THENCE NORTH 89°49'15" EAST, 50.57 FEET; THENCE NORTH 00°10'45" EAST, 193.58 FEET TO THE SOUTHERLY RIGHT OF WAY LINE OF STATLER BOULEVARD ALSO BEING THE POINT OF TERMINUS. SIDELINES TO BE LENGTHENED AND SHORTENED TO CREATE ONE CONTIGUOUS PARCEL.

2. BEARINGS SHOWN HEREON ARE BASED UPON U.S. STATE PLANE NAD83 COORDINATE SYSTEM ARIZONA STATE PLANE COORDINATE ZONE CENTRAL, DETERMINED BY GPS OBSERVATIONS. LEGEND

3. FIELD WORK FOR THIS PROJECT WAS PERFORMED ON 02/27/15. _____ PROPERTY LINE

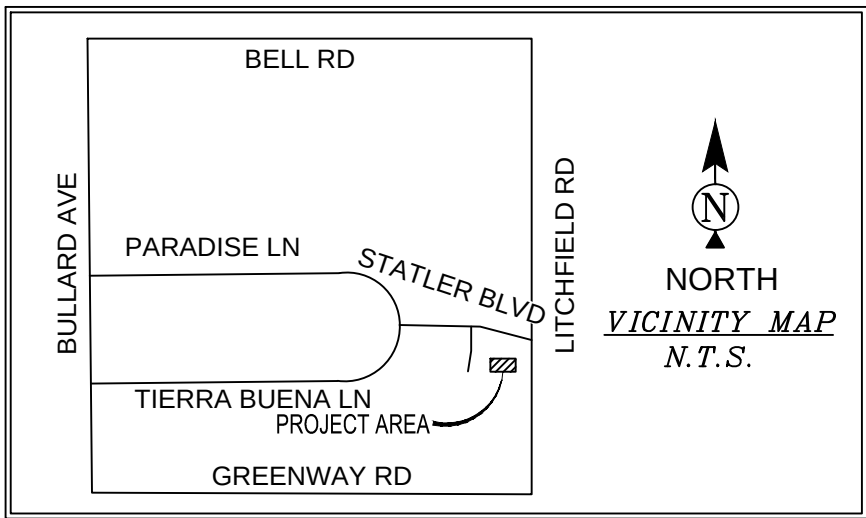

_____	PROPERTY LINE		
_____-_-_-_-_-	PROPERTY LINE (OTHER)		
_____	CENTERLINE		
_____	EASEMENT LINE		
_____	LEASE LINE		
E _____ E	U/G ELECTRIC LINE		
T _____ T	U/G TELECOMMUNICATIONS LINE		
W _____ W	WATER LINE		
	BACKFLOW PREVENTOR	R/W	RIGHT OF WAY
	FOUND AS NOTED	P	PAVEMENT
	ELECTRICAL CABINET	D/W	ACCESS DRIVEWAY
	LIGHT POLE	SW	SIDEWALK
	STREET LIGHT W/MAST	CMU	CONCRETE MASONRY UNIT
	ELECTRICAL TRANSFORMER	C	CONCRETE
	ELECTRICAL PULL BOX	1419.18	SPOT ELEVATION
	BREAKLINE		POSITION OF GEODETIC COORDINATES
G	GRADE	POB	POINT OF BEGINNING
EXISTING	EXISTING	POC	POINT OF COMMENCEMENT

A PORTION OF LOT 1, SURPRISE MEDICAL PLAZA AT THE CITY, ACCORDING TO THE PLAT OF RECORD IN THE OFFICE OF THE COUNTY RECORDER, MARICOPA COUNTY, ARIZONA, RECORDED IN BOOK 1095 OF MAPS, PAGE 24, MORE PARTICULARLY DESCRIBED AS FOLLOWS:



COMMENCING AT A REBAR BEING THE SOUTHEAST CORNER OF SAID LOT 1; THENCE NORTH
00°10'45" EAST, 48.68 FEET; THENCE NORTH 89°49'15" WEST, 3.86 FEET; THENCE NORTH
90°00'00" WEST, 26.00 FEET; THENCE NORTH 00°00'00" EAST, 16.50 FEET; THENCE NORTH
90°00'00" WEST, 23.04 FEET; THENCE NORTH 00°00'00" EAST, 17.17 FEET; THENCE NORTH
90°00'00" WEST, 6.00 FEET TO THE POINT OF BEGINNING.
THENCE NORTH 0°00'00" EAST, 16.00 FEET; THENCE NORTH 90°00'00" WEST, 16.00 FEET;
THENCE SOUTH 0°00'00" EAST, 16.00 FEET; THENCE NORTH 90°00'00" EAST, 16.00 FEET TO
THE POINT OF BEGINNING.

A 12.00 FOOT WIDE STRIP OF LAND BEING A PORTION OF SURPRISE MEDICAL PLAZA AT THE CITY, ACCORDING TO THE PLAT OF RECORD IN THE OFFICE OF THE COUNTY RECORDER, MARICOPA COUNTY, ARIZONA, RECORDED IN BOOK 1095 OF MAPS, PAGE 24, LYING 6.00 FEET ON EACH SIDE OF THE FOLLOWING DESCRIBED CENTERLINE:

COMMENCING AT A REBAR BEING THE SOUTHEAST CORNER OF SAID LOT 1; THENCE NORTH 00°10'45" EAST, 48.68 FEET; THENCE NORTH 89°49'15" WEST, 3.86 FEET; THENCE NORTH 00°00'00" WEST, 26.00 FEET TO THE POINT OF BEGINNING.
THENCE NORTH 00°00'00" EAST, 16.50 FEET; THENCE NORTH 30°00'00" WEST, 23.04 FEET;
THENCE NORTH 00°00'00" EAST, 120.17 FEET; THENCE NORTH 89°49'15" EAST, 50.57 FEET;
THENCE NORTH 00°10'45" EAST, 193.58 FEET TO THE SOUTHERLY RIGHT OF WAY LINE OF
STATLER BOULEVARD ALSO BEING THE POINT OF TERMINUS.
SIDELINES TO BE LENGTHENED AND SHORTENED TO CREATE ONE CONTIGUOUS PARCEL.

LINE TABLE		
LINE#	LENGTH	DIRECTION
L1	22.67'	N00°00'00"E
L2	14.00'	N90°00'00"W
L3	8.00'	S00°00'00"E
L4	6.00'	N90°00'00"W
L5	14.67'	S00°00'00"E
L6	20.00'	N90°00'00"E
L7	16.00'	N00°00'00"E
L8	16.00'	N90°00'00"W
L9	16.00'	S00°00'00"E
L10	16.00'	N90°00'00"E

CURVE TABLE			
CURVE#	LENGTH	RADIUS	DELTA
C1	93.84'	245.00	21°56'43"
C2	52.84'	1095.00	2°45'53"
C3	182.09'	1080.00	9°39'37"

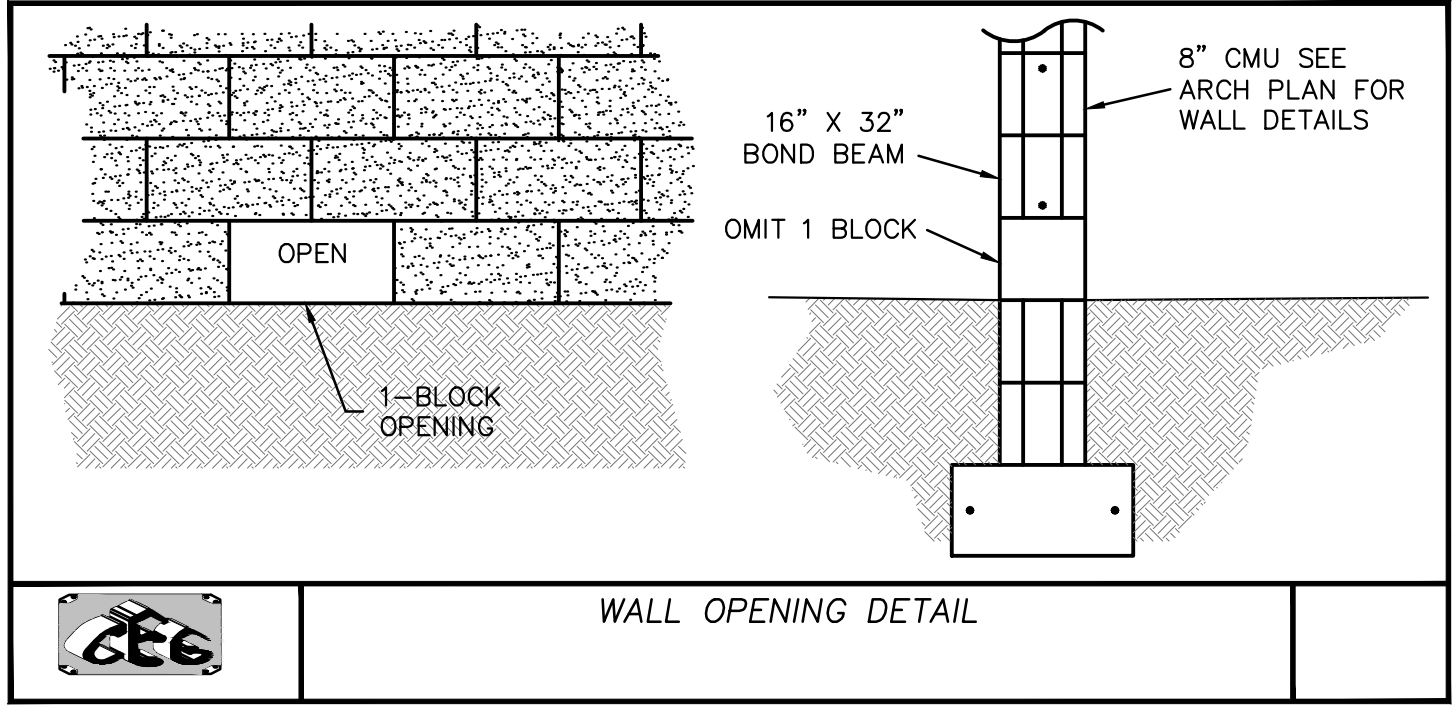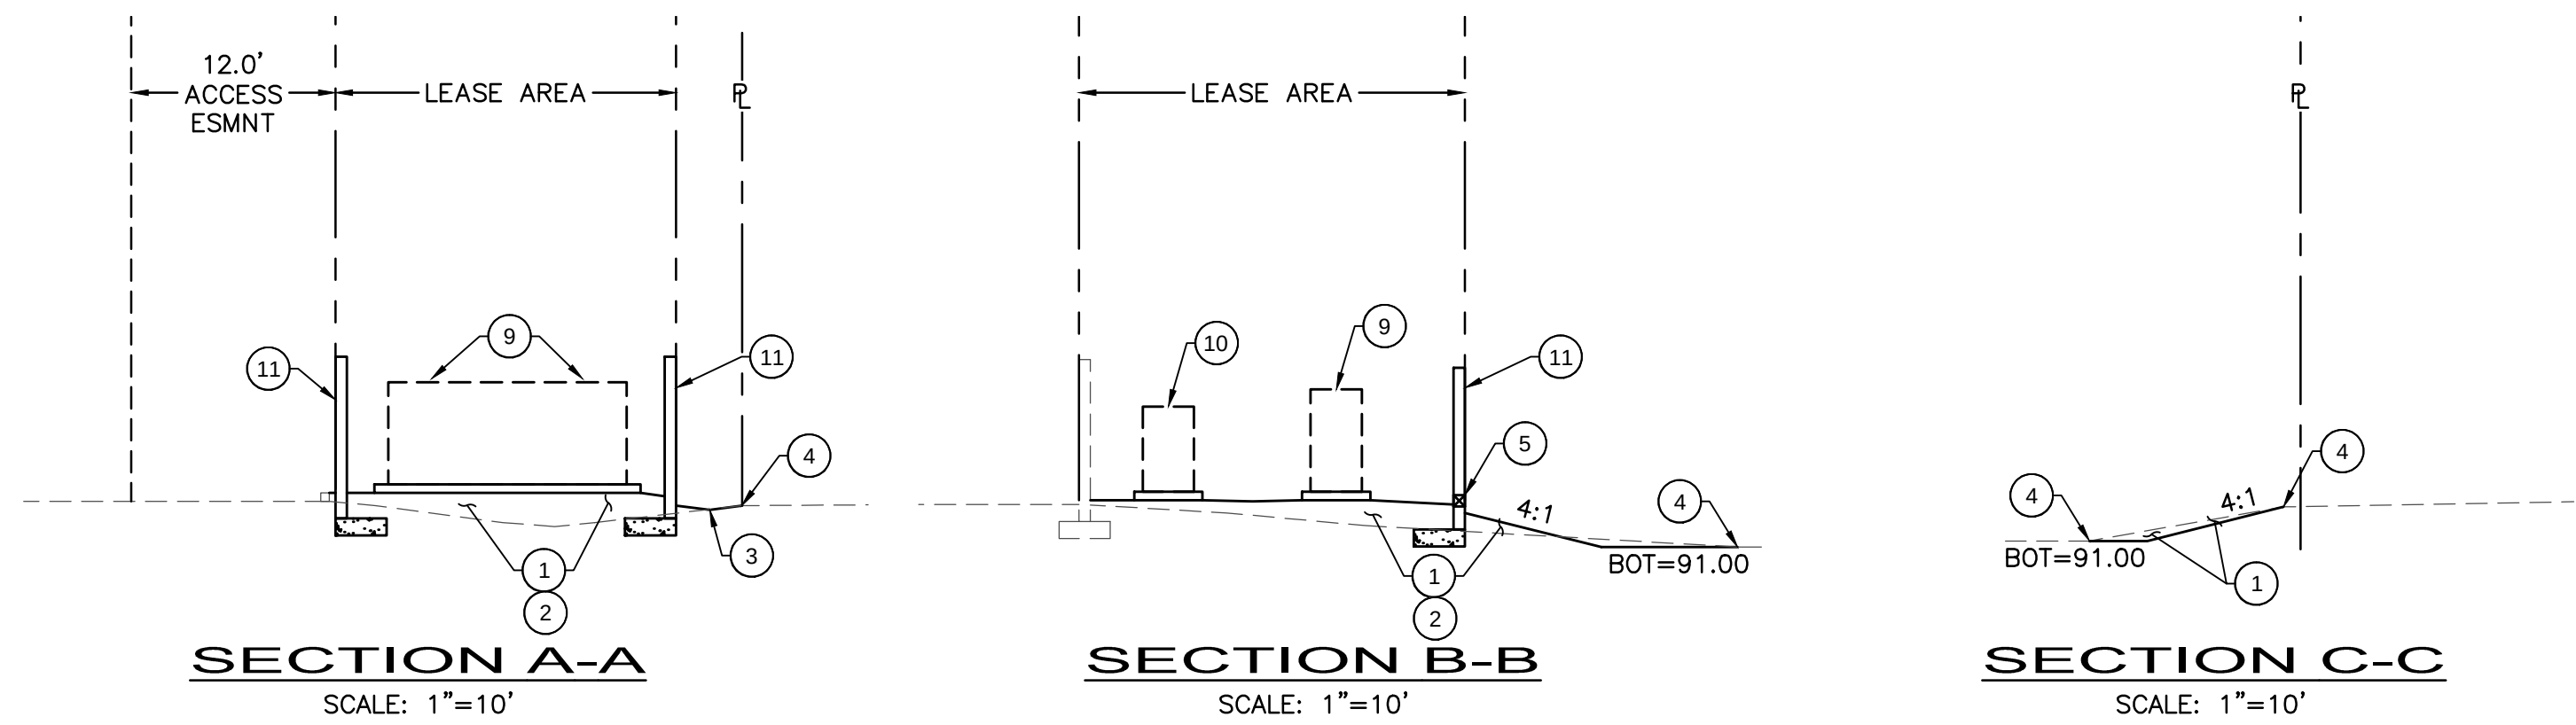


1. ALL AREAS OF THE LEASE AREA OUTSIDE THE EQUIPMENT SHELTER AND HARDSCAPE ARE TO HAVE 3" UNIFORM 3/4" GRAVEL PLACED. FINAL GRADES SHOWN ARE TO TOP OF GRAVEL.
2. CONTRACTOR TO FIELD VERIFY HORIZONTAL AND VERTICAL LOCATION OF EXISTING UTILITIES PRIOR TO CONSTRUCTION. CONTRACTOR TO NOTIFY ENGINEER IF LOCATIONS DIFFER FROM PLANS.
3. "BLUE TAG" LOCATES ONLY UTILITIES WITHIN THE PUBLIC RIGHT-OF-WAY AND PUBLIC UTILITY AGENCIES. CONTRACTOR SHALL PROVIDE THE METHODS OF ON-SITE UTILITY LOCATION.
4. THE LOCATION OF ALL UNDERGROUND UTILITIES IS BASED ON INFORMATION PROVIDED TO THE ENGINEER BY THE UTILITY COMPANIES AND THE CITY, IT IS THE CONTRACTOR'S RESPONSIBILITY TO LOCATE ALL UNDERGROUND PIPELINES, TELEPHONE AND ELECTRIC CONDUITS AND STRUCTURES IN ADVANCE OF ANY CONSTRUCTION AND TO OBSERVE ALL POSSIBLE PRECAUTIONS TO AVOID ANY DAMAGE TO SUCH.
5. THE CONTRACTOR ON SITE SHALL CONFORM TO M.A.C. STANDARD SPECIFICATIONS AND DETAILS, UNLESS OTHERWISE NOTED ON THE PLANS OR IN THE SPECIFICATIONS. THE CONTRACTOR SHALL COMPLY WITH ALL A.D.C. REQUIREMENTS RELATING TO CONSTRUCTION AT ALL TIMES.
6. ANY ALTERATIONS OR ADDITIONS TO THESE PLANS MUST BE APPROVED BY THE UNDERSIGNED REGISTERED PROFESSIONAL ENGINEER.

THE PROPOSED IMPROVEMENTS FOR THE CELLULAR COMPOUND INCLUDE NEW CONCRETE SLABS FOR AN EQUIPMENT CABINET AND GENERATOR WITH SURROUNDING SCREEN WALLS. THE SITE DISTURBS AN EXISTING STORM WATER RETENTION BASIN. THE IMPROVEMENTS REQUIRE A PORTION OF THE EXISTING RETENTION BASIN TO BE FILLED FOR THE NEW COMPOUND. RE-GRADING THE EXISTING RETENTION BASIN IN THE IMMEDIATE AREA SURROUNDING THE COMPOUND TO THE CITY OF SURPRISE'S MAXIMUM SLOPE REQUIREMENT OF 4:1 AND MAXIMIZING THE AREA WILL MAINTAIN THE VOLUME PROVIDED BY THE EXISTING RETENTION BASIN. THE FOLLOWING IS THE VOLUMES DETERMINED FOR THE EXISTING AND ALTERED (RE-GRADED) BASIN:

EXISTING RETENTION BASIN: 22,766 CF	RE-GRADED RETENTION BASIN: 22,793 CF
-------------------------------------	--------------------------------------

IF CONSTRUCTED ACCORDING TO THE APPROVED PLANS THE PROPOSED IMPROVEMENTS ARE PROTECTED FROM THE 100-YEAR STORM EVENT.

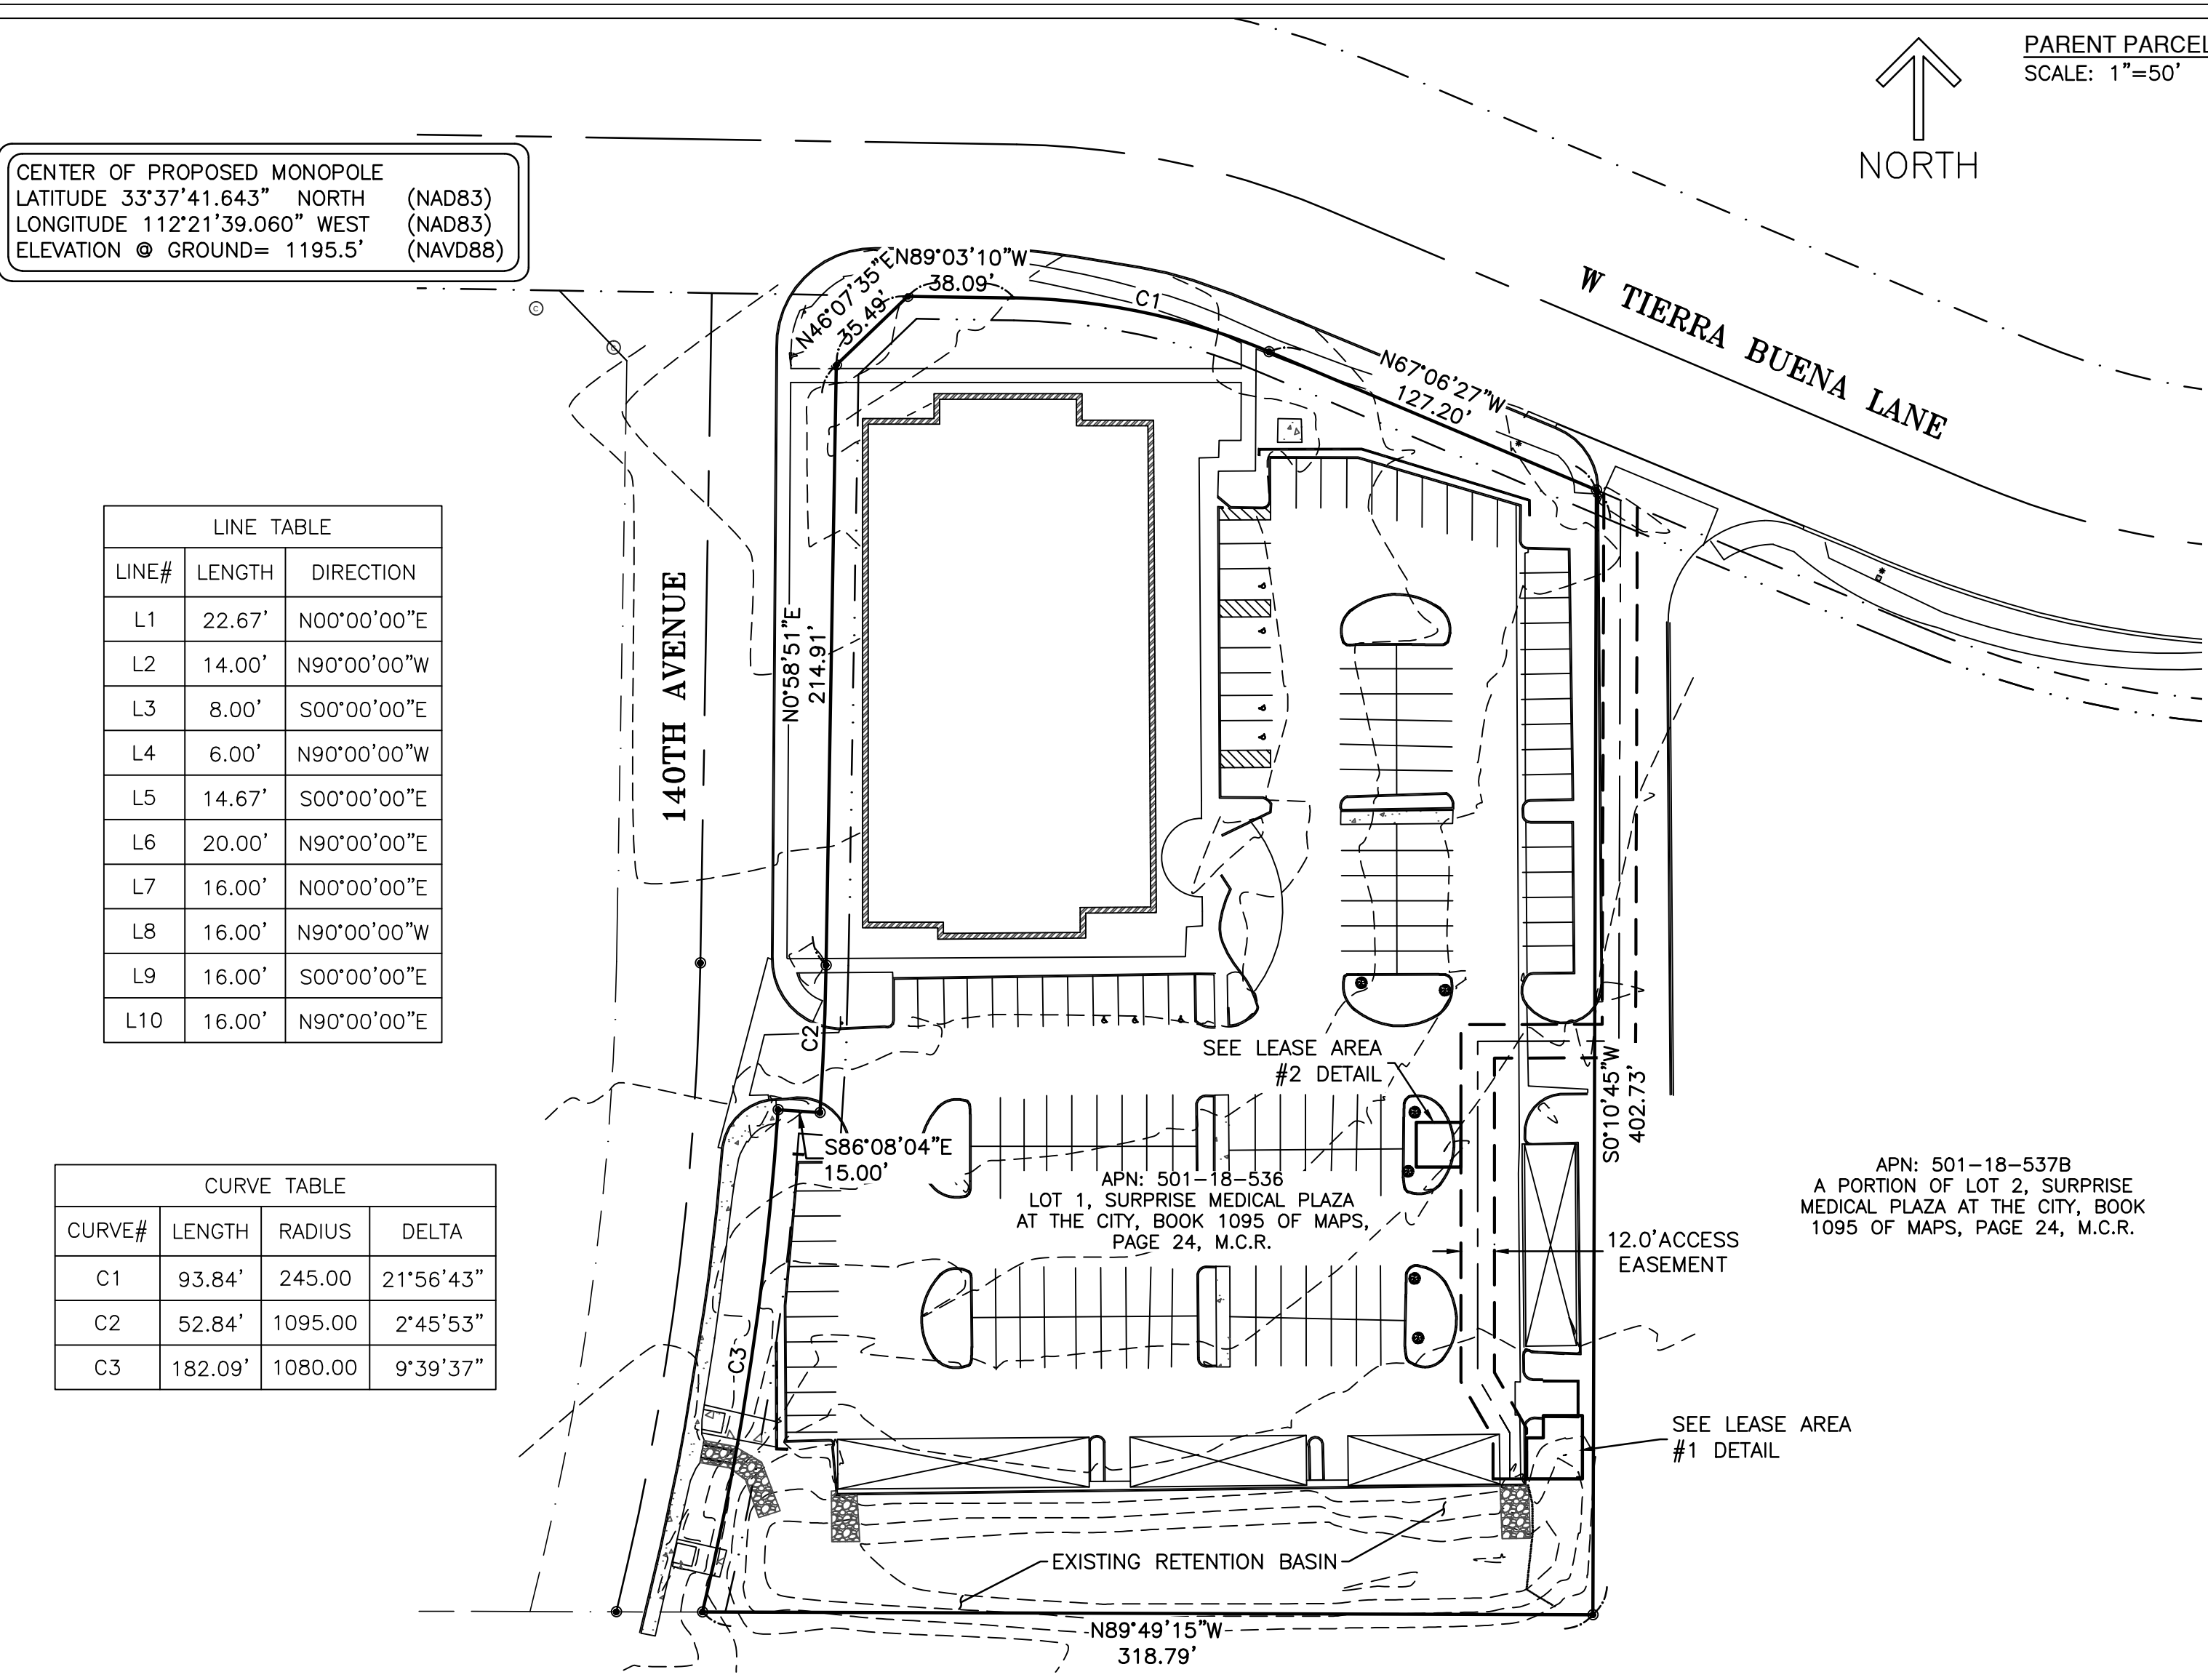

CLIENT _____ DATE _____ 126 W. GEMINI DR. TEMPE, AZ 85283																
INTERNAL REVIEW _____	DATE _____															
CONSTRUCTION SIGNATURE _____																
RF SIGNATURE _____																
FACILITIES SIGNATURE _____																
REAL ESTATE SIGNATURE _____																
Y young design corp architecture / project management 10245 E. Via Linda, Scottsdale, AZ 85258 ph: 480 451 9609 fax: 480 451 9608 e mail: corporate@ydcoffice.com																
SEAL _____																
PO BOX 2368 GLENDALE, AZ 85311 PH. (623) 536-1993 PROJ #15-036																
<table border="1" style="width: 100%; border-collapse: collapse;"><thead><tr><th style="width: 10%;">NO.</th><th style="width: 30%;">DATE</th><th style="width: 60%;">DESCRIPTION</th></tr></thead><tbody><tr><td style="text-align: center;">1</td><td style="text-align: center;">06/09/15</td><td style="text-align: center;">FINAL ISSUE</td></tr><tr><td style="height: 40px;"></td><td></td><td></td></tr><tr><td style="height: 40px;"></td><td></td><td></td></tr><tr><td style="height: 40px;"></td><td></td><td></td></tr></tbody></table>		NO.	DATE	DESCRIPTION	1	06/09/15	FINAL ISSUE									
NO.	DATE	DESCRIPTION														
1	06/09/15	FINAL ISSUE														
ARCHITECTS JOB NO. _____ YDC-6094																
PROJECT INFORMATION _____																
PHO_LITCHWAY 13995 WEST STATLER BLVD. SURPRISE, ARIZONA, 85374																
SHEET TITLE _____																
GRADING PLAN																
JURISDICTION APPROVAL _____																
SHEET NUMBER _____																
GD-1																

PHOTOGRAPHIC SIMULATION

PROPOSED WIRELESS COMMUNICATIONS FACILITY



10245 e via linda suite 211
scottsdale az 85258

480 451 9609 office
480 451 9608 fax

SITE NAME: PHO_LITCHWAY

SITE LOCATION: 13995 W. STATLER BLVD.
SURPRISE, AZ 85374

DATE: 6/5/2015

APPLICANT: RELIANT LAND SERVICES
7201 E. CAMELBACK RD. #310
SCOTTSDALE, AZ, 85251

CONTACT: MELISSA PARKER
(602) 328-0275

SITE LOCATION MAP



2015 GOOGLE MAPS

The included Photograph Simulation(s) are intended as visual representations only and should not be used for construction purposes. The materials represented within the included Photograph Simulation(s) are subject to change.



EXISTING
VIEW 1 - LOOKING WEST

PHOTOGRAPHIC SIMULATION -
VIEW 1 - LOOKING WEST



PROPOSED INSTALLATION OF A 55' MONOPALM WITH ANTENNA ARRAY. ADDITION OF EQUIPMENT COMPOUND SURROUNDED BY A 8' CMU SCREENING WALL, WITH MASONRY AND PAINT TO MATCH EXISTING TRASH ENCLOSURE.



EXISTING
VIEW 2 - LOOKING SOUTHWEST

PHOTOGRAPHIC SIMULATION -
VIEW 2 - LOOKING SOUTHWEST



PROPOSED INSTALLATION OF A 55' MONOPALM WITH ANTENNA ARRAY. ADDITION OF EQUIPMENT COMPOUND SURROUNDED BY A 8' CMU SCREENING WALL, WITH MASONRY AND PAINT TO MATCH EXISTING TRASH ENCLOSURE.



EXISTING
VIEW 3 - LOOKING NORTH

PHOTOGRAPHIC SIMULATION -
VIEW 3 - LOOKING NORTH



PROPOSED INSTALLATION OF A 55' MONOPALM WITH ANTENNA ARRAY. ADDITION OF EQUIPMENT COMPOUND SURROUNDED BY A 8' CMU SCREENING WALL, WITH MASONRY AND PAINT TO MATCH EXISTING TRASH ENCLOSURE.



EXISTING
VIEW 4 - LOOKING EAST

PHOTOGRAPHIC SIMULATION -
VIEW 4 - LOOKING EAST



PROPOSED INSTALLATION OF A 55' MONOPALM WITH ANTENNA
ARRAY. ADDITION OF EQUIPMENT COMPOUND SURROUNDED BY A
8' CMU SCREENING WALL, WITH MASONRY AND PAINT TO MATCH
EXISTING TRASH ENCLOSURE.



PHO Litchway

Site Justification

Nikhil Jadhav


Southwest Region - RF Design

May 15, 2015



LTE RSRP Coverage Maps


Current Coverage

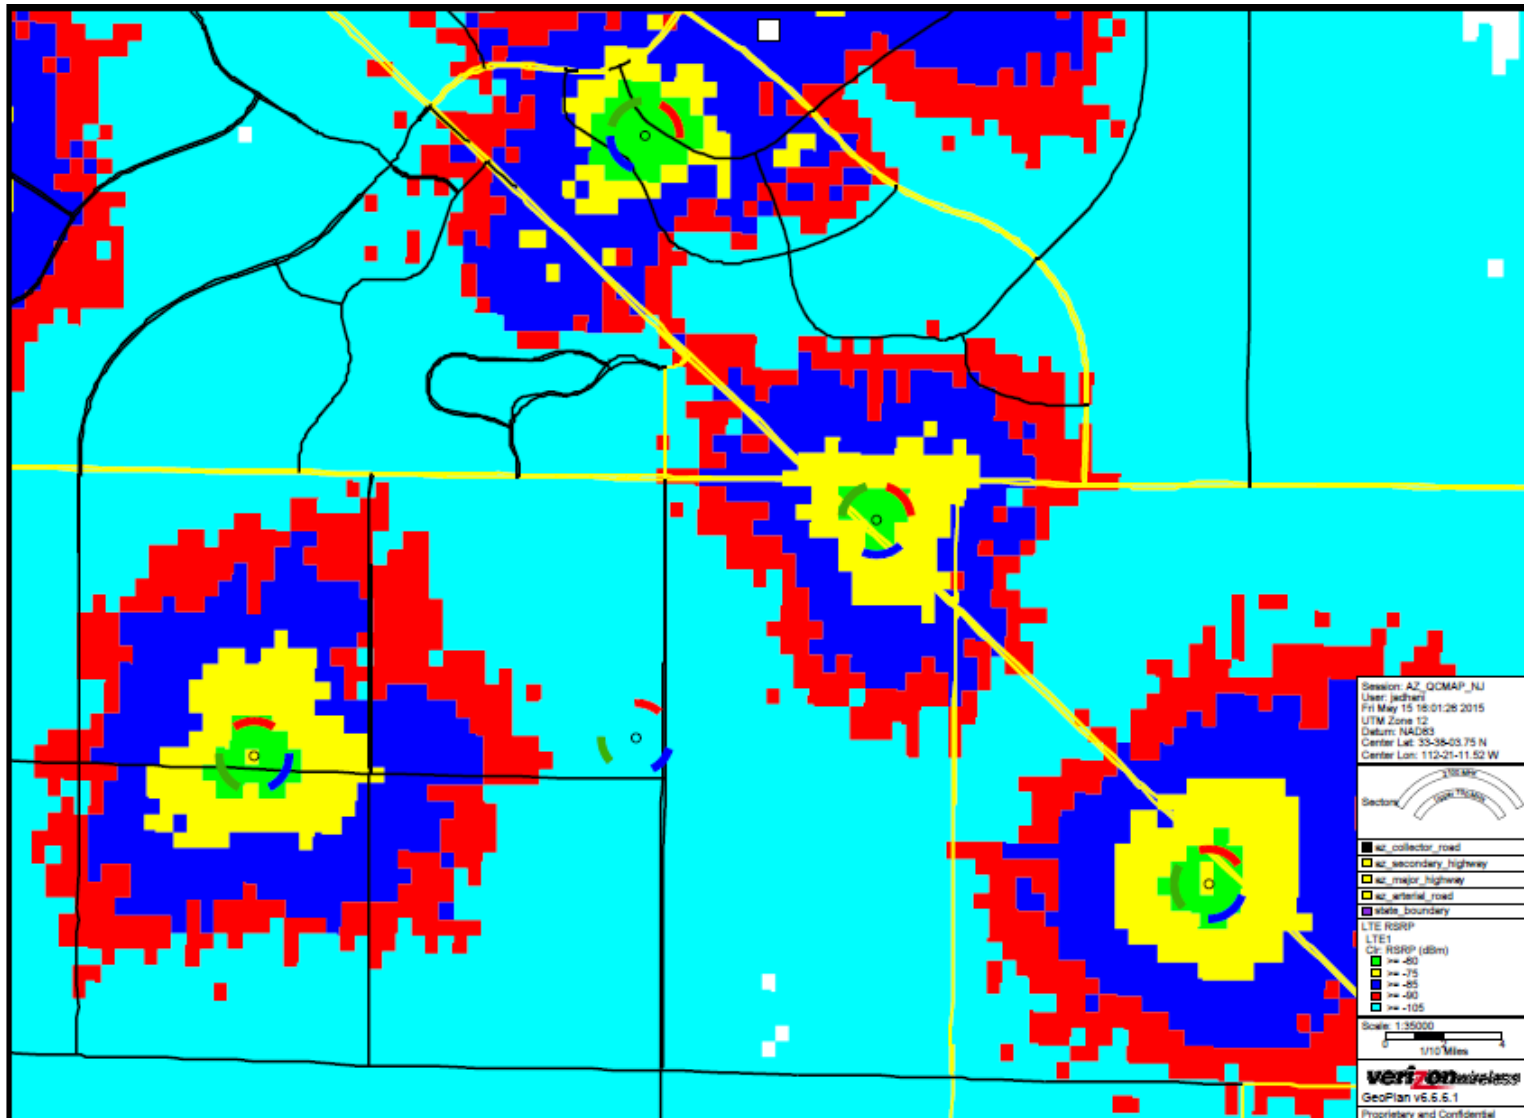




LTE RSRP Coverage Maps

Coverage with PHO Litchway

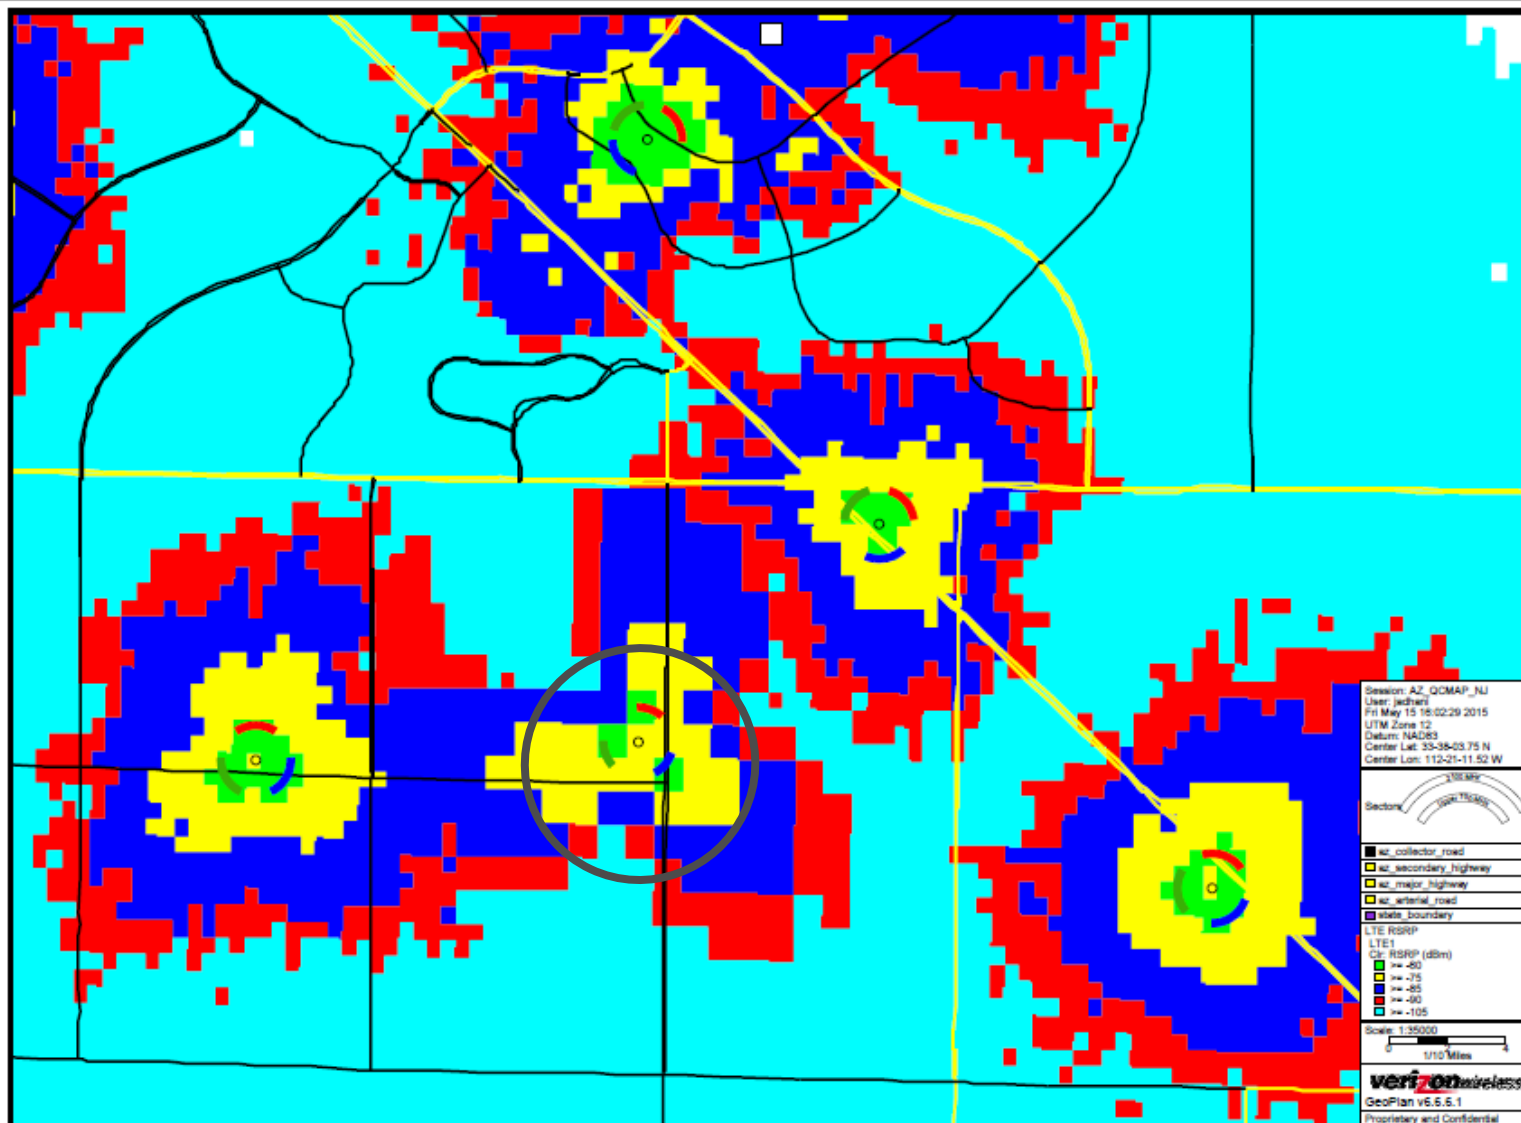



Map of Existing Verizon Sites in 3 Mile Radius

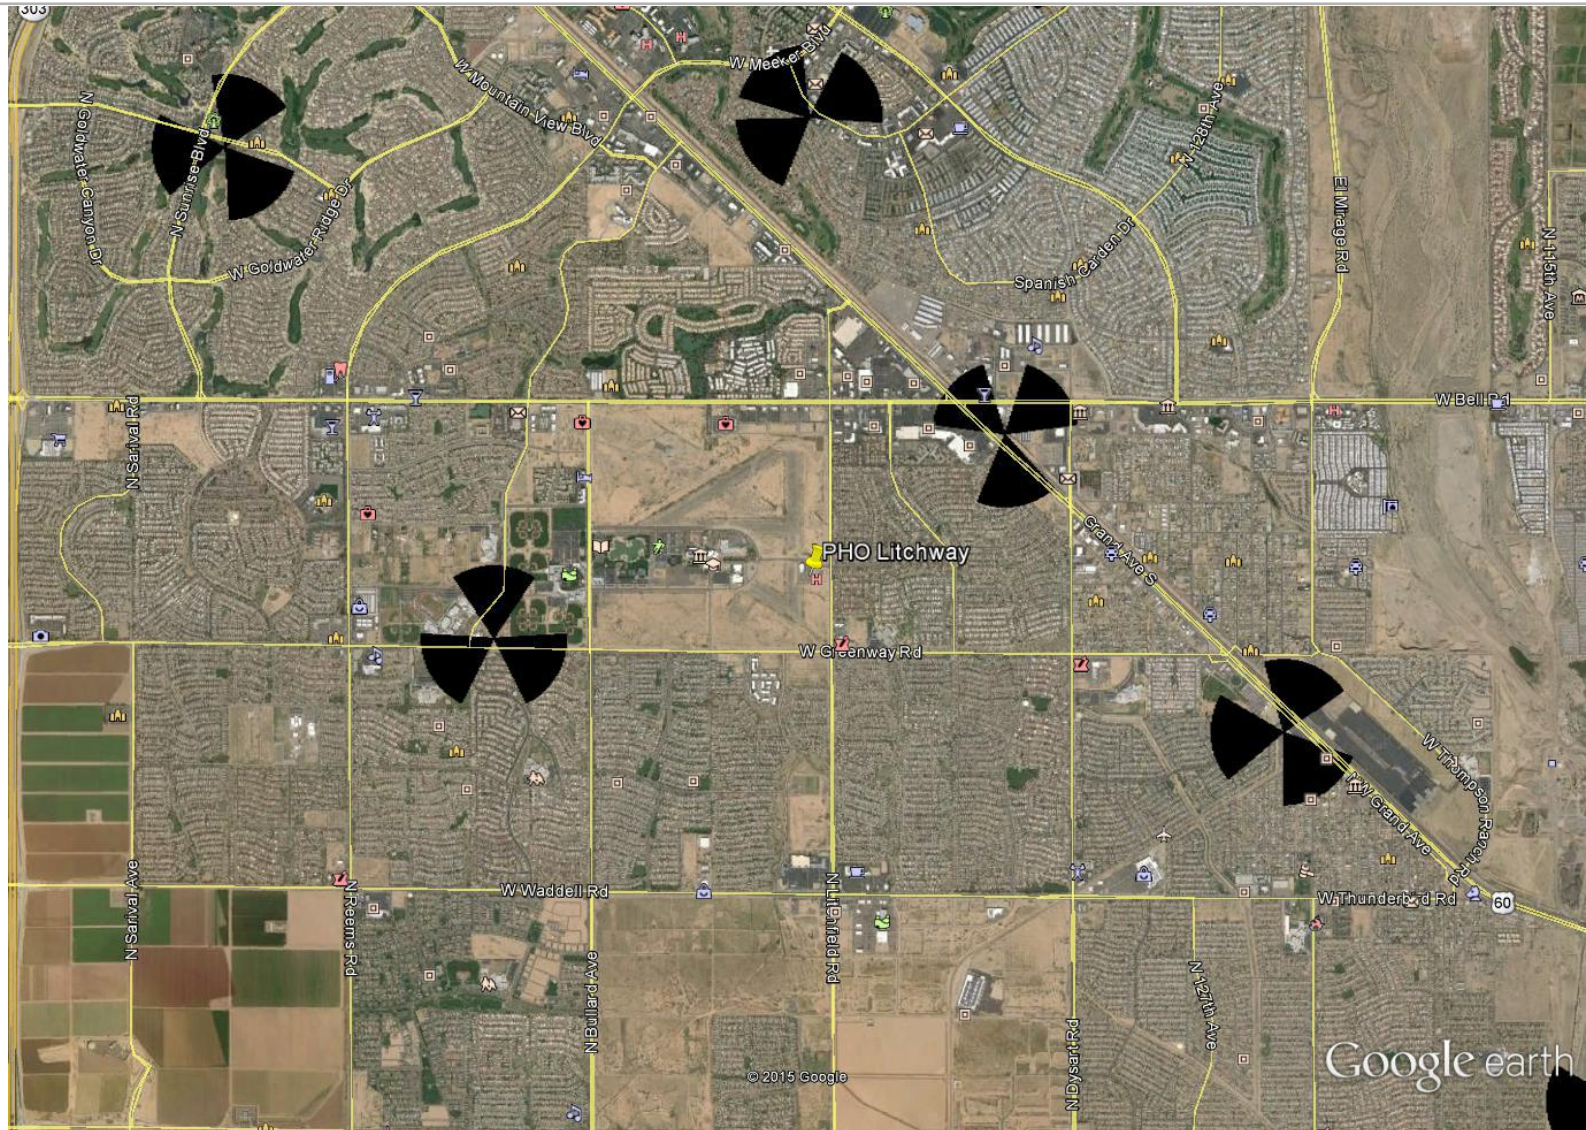



List of Existing Verizon Sites in 3 Mile Radius

Cell Name	LAT	LONG	Structure Type	Center Line	# Antennas
PHO_Ventura	33.618900	-112.327000	Monopole	80	12
PHO_Sundome	33.636700	-112.347000	Monopole	77	12
PHO_Sunstone	33.653800	-112.403000	Monopalm	56	6
PHO_Reems	33.624500	-112.384000	Monopole	66	12
PHO_Huygens	33.655600	-112.361000	Monopalm	56	9
PHO_Meeker & Beardsley	33.666300	-112.346000	Monopalm	77	6
PHO_Litchway	33.628234	-112.306850	Monoplarm	45	12



Cut Sheets for Proposed Antennas

PHO Litchway



696-960 / 1695-2180 / 1695-2180 MHz

HEX458CW0000x

Tri Band | Hex Port | Panel Antenna | XXX-Pol | 45° / 45° / 45° | 17.8 / 18.3 / 18.3 dBi | Variable Tilt

- Tri band, hex-port panel antenna with variable electrical tilt
- AWS-3 Ready
- 4x4 MIMO high band compatible
- Patented internal RET actuator adds no additional length to the antenna
- Can be ordered with a Multi-Device Dual Unit (MDDU) with two separate inputs for independent control of each band. Ideal for antenna sharing.

Ordering Options		Model Number				
When ordering, replace "x" in the model number with one of the options listed below.						
Manual Electrical Tilt		HEX458CW0000M				
Remote Electrical Tilt AISG v2.0 / 3GPP with an MDCU RET Module		HEX458CW0000G				
Remote Electrical Tilt AISG v2.0 / 3GPP with an MDDU RET Module		HEX458CW0000L				
Mounting bracket kits and other accessories are ordered separately. See options on the following page(s).						
Electrical Characteristics		696-960 MHz		(2x) 1695-2180 MHz		
Frequency Bands (MHz)		696-806	806-960	1695-1850	1850-1990	2100-2180
Polarization		±45°		(2x) ±45°		
Horizontal Beamwidth		48°	41°	52°	49°	43°
Vertical Beamwidth		10.4°	8.9°	6.4°	6.0°	5.4°
Gain		16.4 dBi	17.8 dBi	17.4 dBi	18.0 dBi	18.3 dBi
Electrical Downtilt		0-10°		0-10°		
Impedance		50Ω		50Ω		
VSWR		< 1.5:1		< 1.5:1		
Upper Sidelobe Suppression		> 16 dB Typical		> 19 dB Typical		
Front-to-Back Ratio		> 26 dB		> 30 dB		
In-Band Isolation		> 25 dB		> 25 dB		
Isolation Between Ports		> 30 dB		> 30 dB		
IM3 (2x20W carrier)		< -153 dBc		< -153 dBc		
Input Power		(2x) 500 W		(4x) 250 W		
Total Number of Connectors		Antenna has 6 connectors located at the bottom				
Connectors Per Band	696-960 MHz	(2x) 7/16-DIN Female				
	1695-2180 MHz	(2x) 7/16-DIN Female				
	1695-2180 MHz	(2x) 7/16-DIN Female				
Diplexed		No				
Lightning Protection		Direct Ground				
Operating Temperature		-40° to +60° C (-40° to +140° F)				
Mechanical Characteristics						
Dimensions (Length x Width x Depth)		2328 x 397 x 187 mm			91.7 x 15.6 x 7.4 in	
Weight without Mounting Brackets: MET		25.4 kg			56.0 lbs	
Weight without Mounting Brackets: RET		25.9 kg			57.0 lbs	
Survival Wind Speed		241 km/hr			150 mph	
Wind Loads (160 km/hr or 100 mph)	Front	1209 N			272 lbf	
	Side	560 N			126 lbf	

Quoted performance parameters are provided to offer typical, peak or range values only and may vary as a result of normal testing, manufacturing and operational conditions. Extreme operational conditions and/or stress on structural supports is beyond our control. Such conditions may result in damage to this product. Improvements to products may be made without notice.




696-960 / 1695-2180 / 1695-2180 MHz

HEX458CW0000x

Tri Band | Hex Port | Panel Antenna | XXX-Pol | 45° / 45° / 45° | 17.8 / 18.3 / 18.3 dBi | Variable Tilt



Bottom View of Antenna

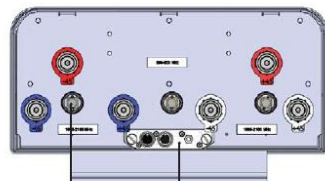


Location of the MDCU or MDDU for RET Control (MDCU shown)

Tilt indicators covered by transparent caps. Manual adjustment is accessed by removing the caps. Knob colors are the same as the connectors.

! In order to operate RET control, the transparent caps covering the tilt adjustment indicators must be engaged and locked. Do not cut them from the antenna.

Dimensions

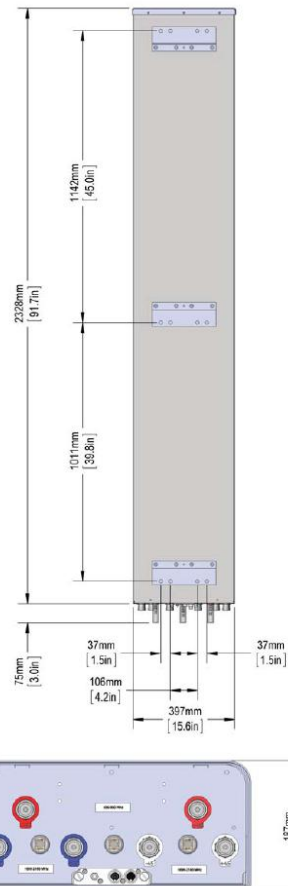




Path Study

PHO Litchway

- VZW sites operate on frequencies, only licensed to VZW
- VZW tower equipment will not interfere with any other provider/public safety equipment as long as proper filtering equipment exists at both ends
- If it is found that VZW equipment filtering is faulty and is causing interference to any other provider/public safety tower/equipment, VZW will take necessary steps, promptly, to resolve the issue

Verizon PHO Litchway Wireless Telecommunications Facility

December 17, 2015

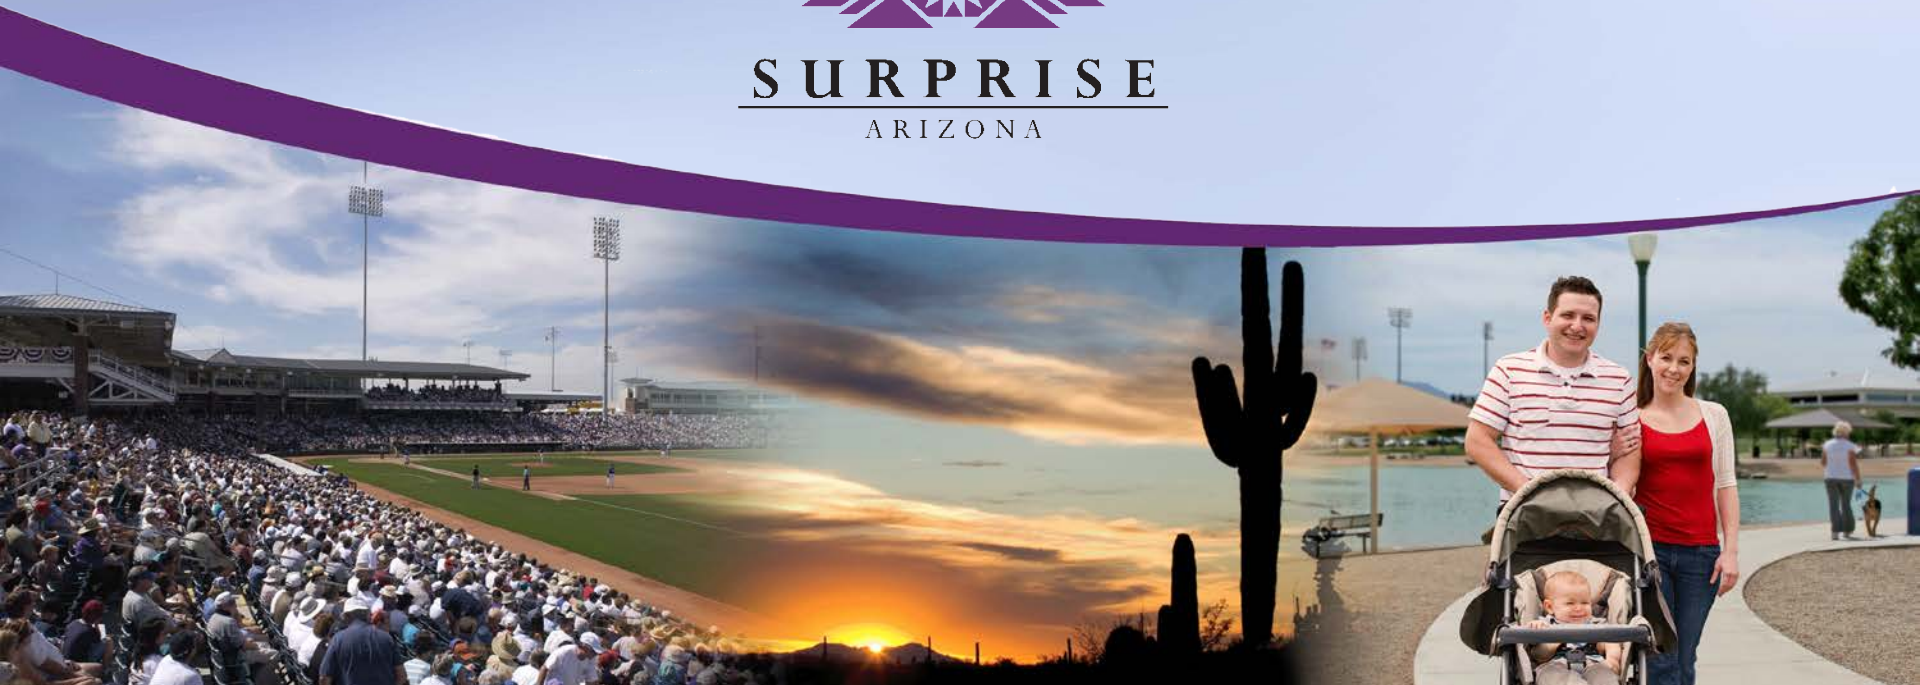


VICINITY MAP




VICINITY MAP



VICINITY MAP

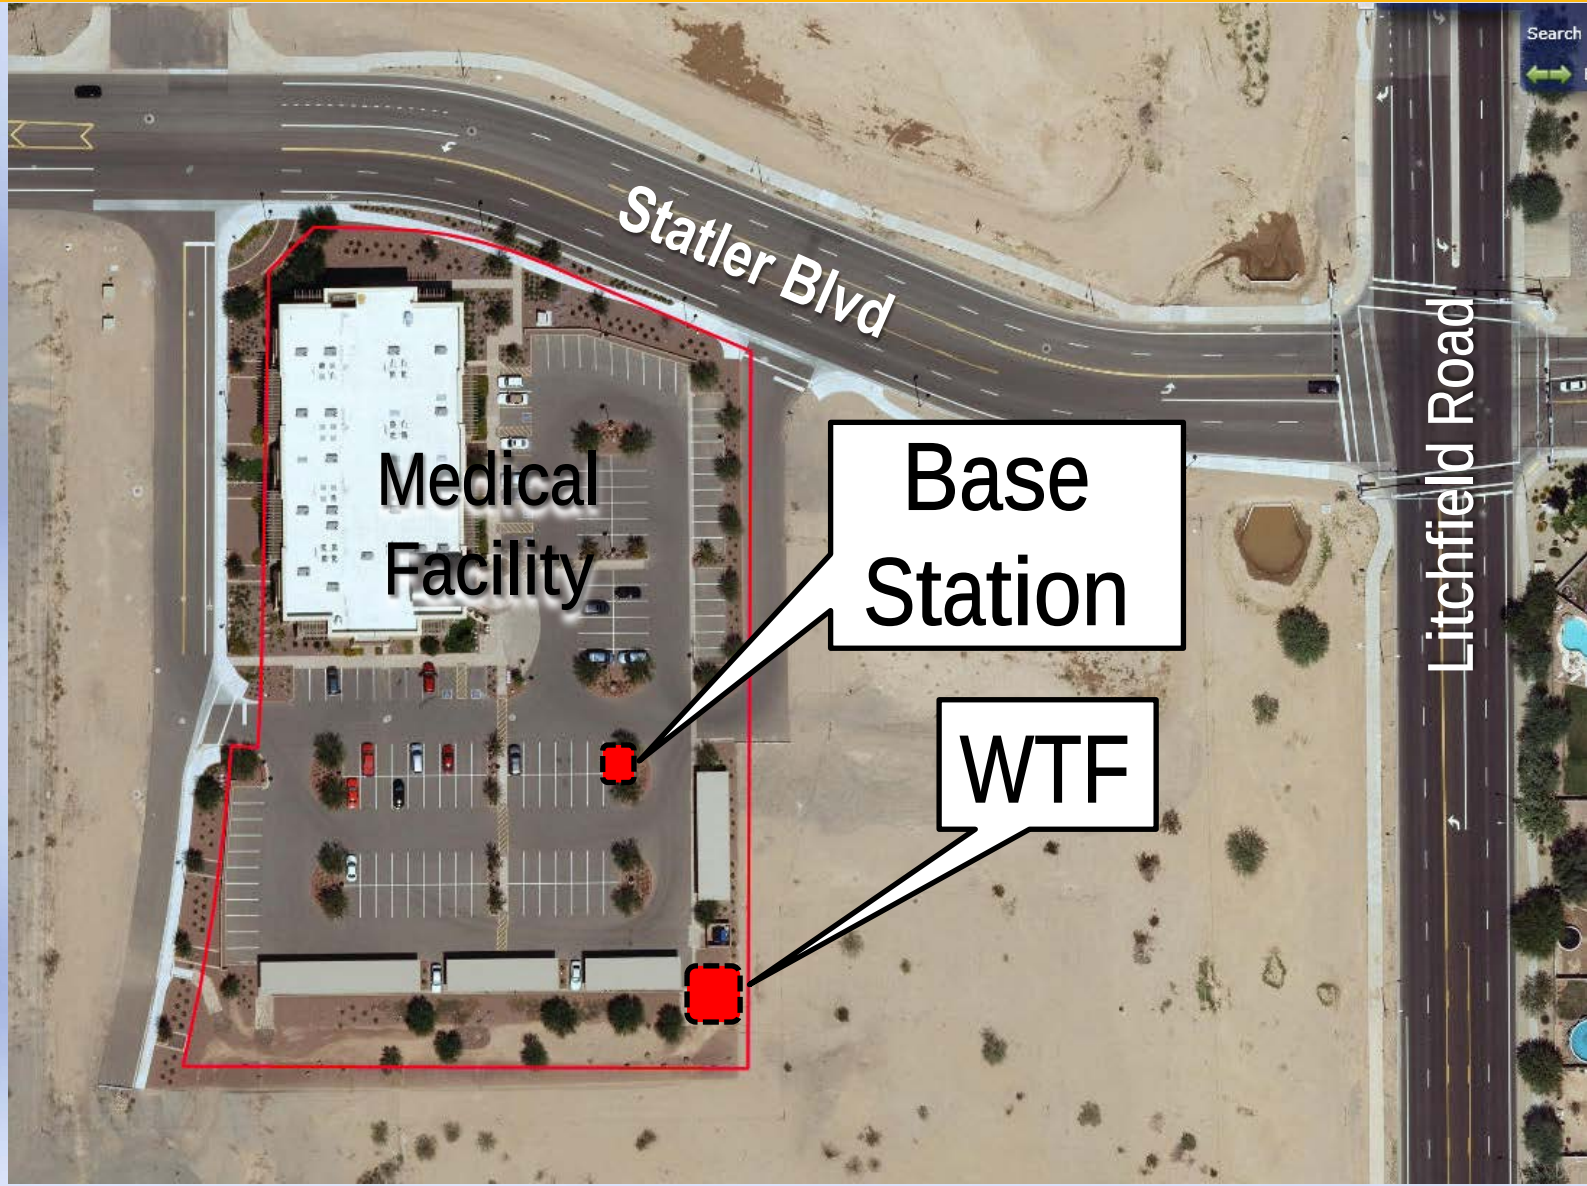

SITE PLAN

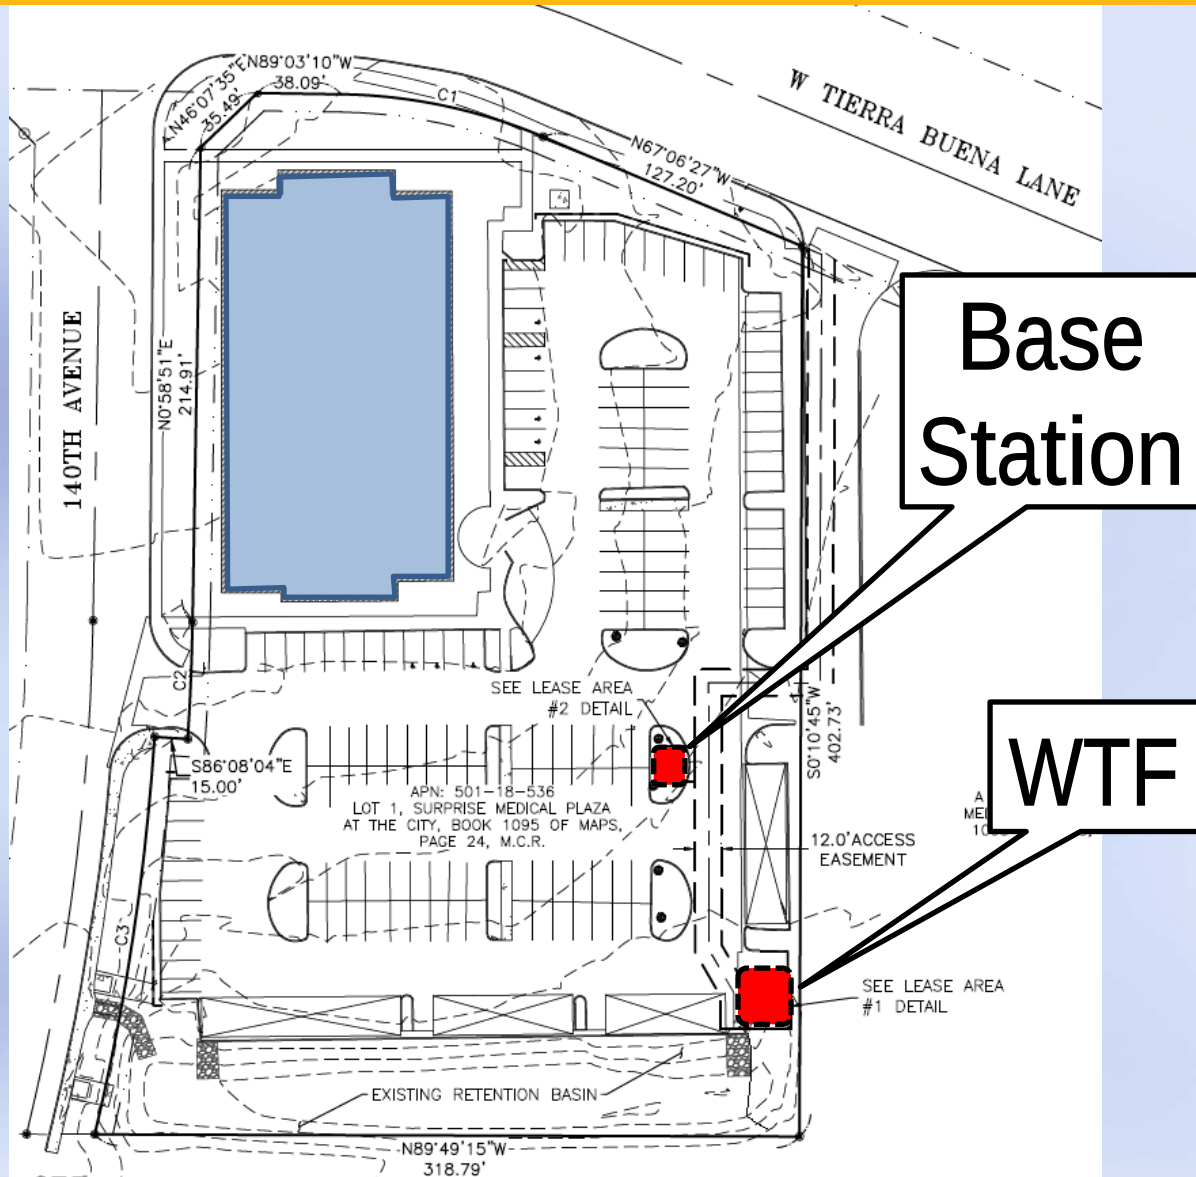


SITE PLAN




WTF


Base
Station

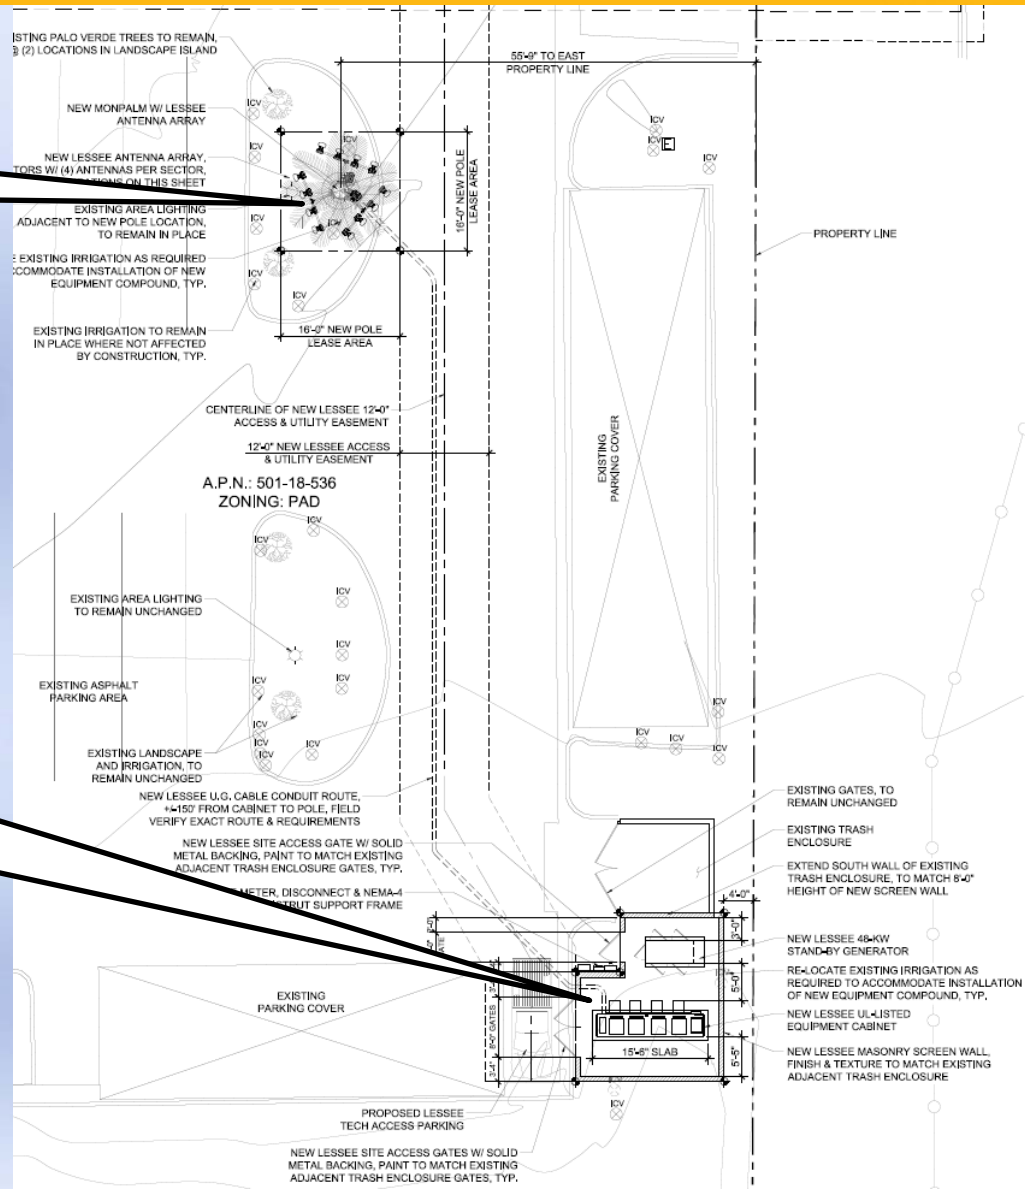

ELEVATIONS

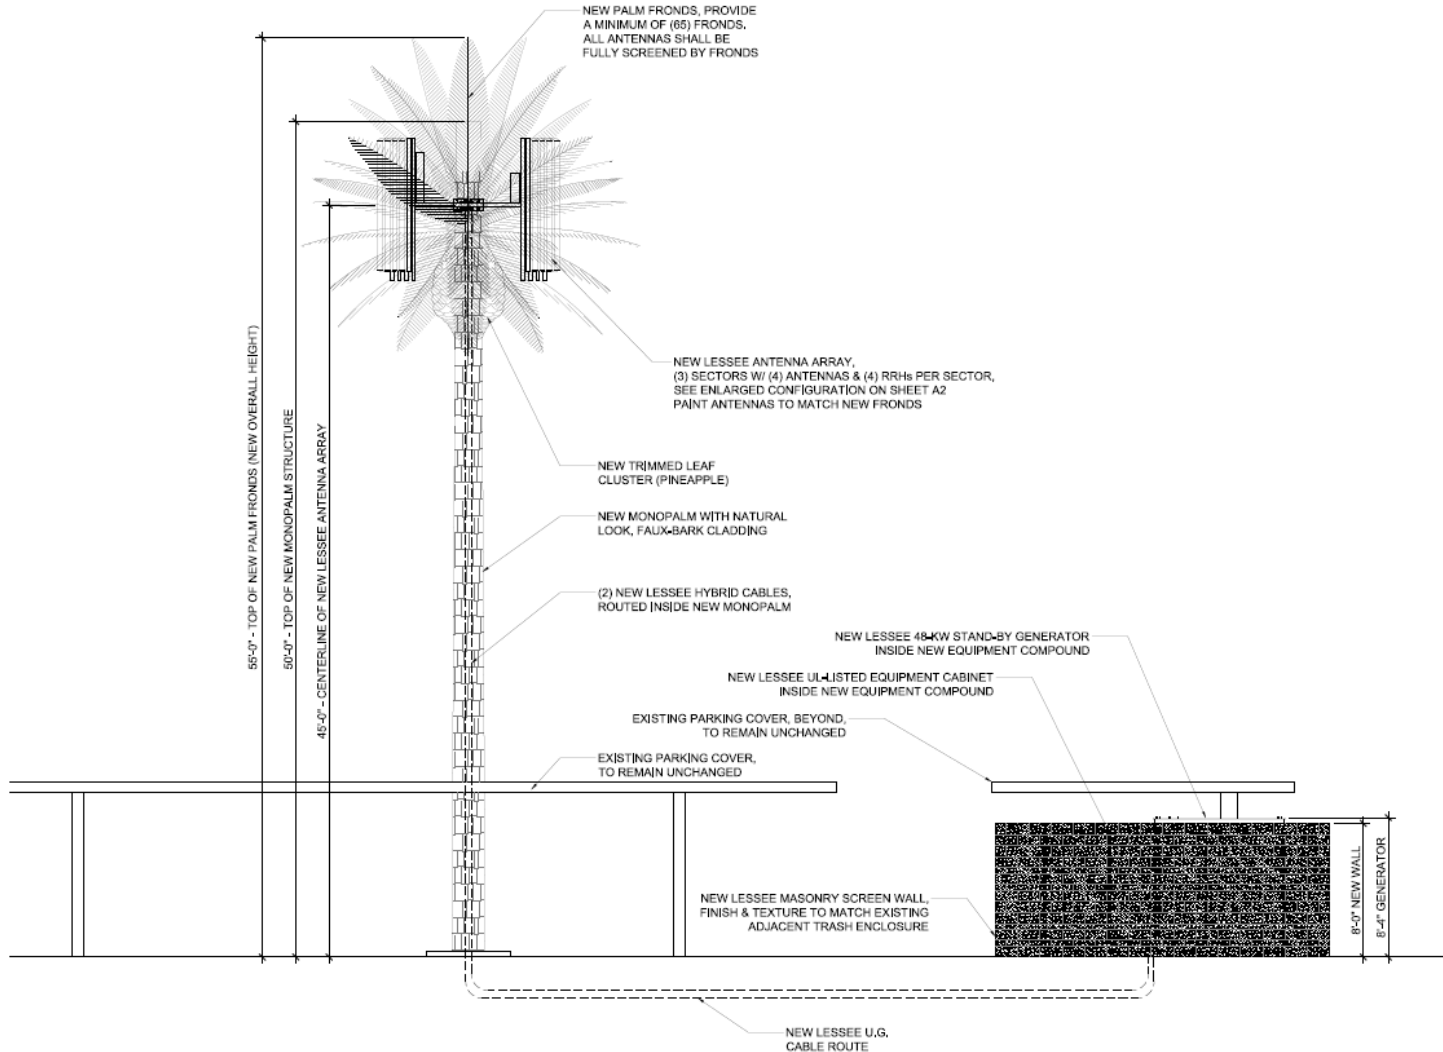

ELEVATIONS

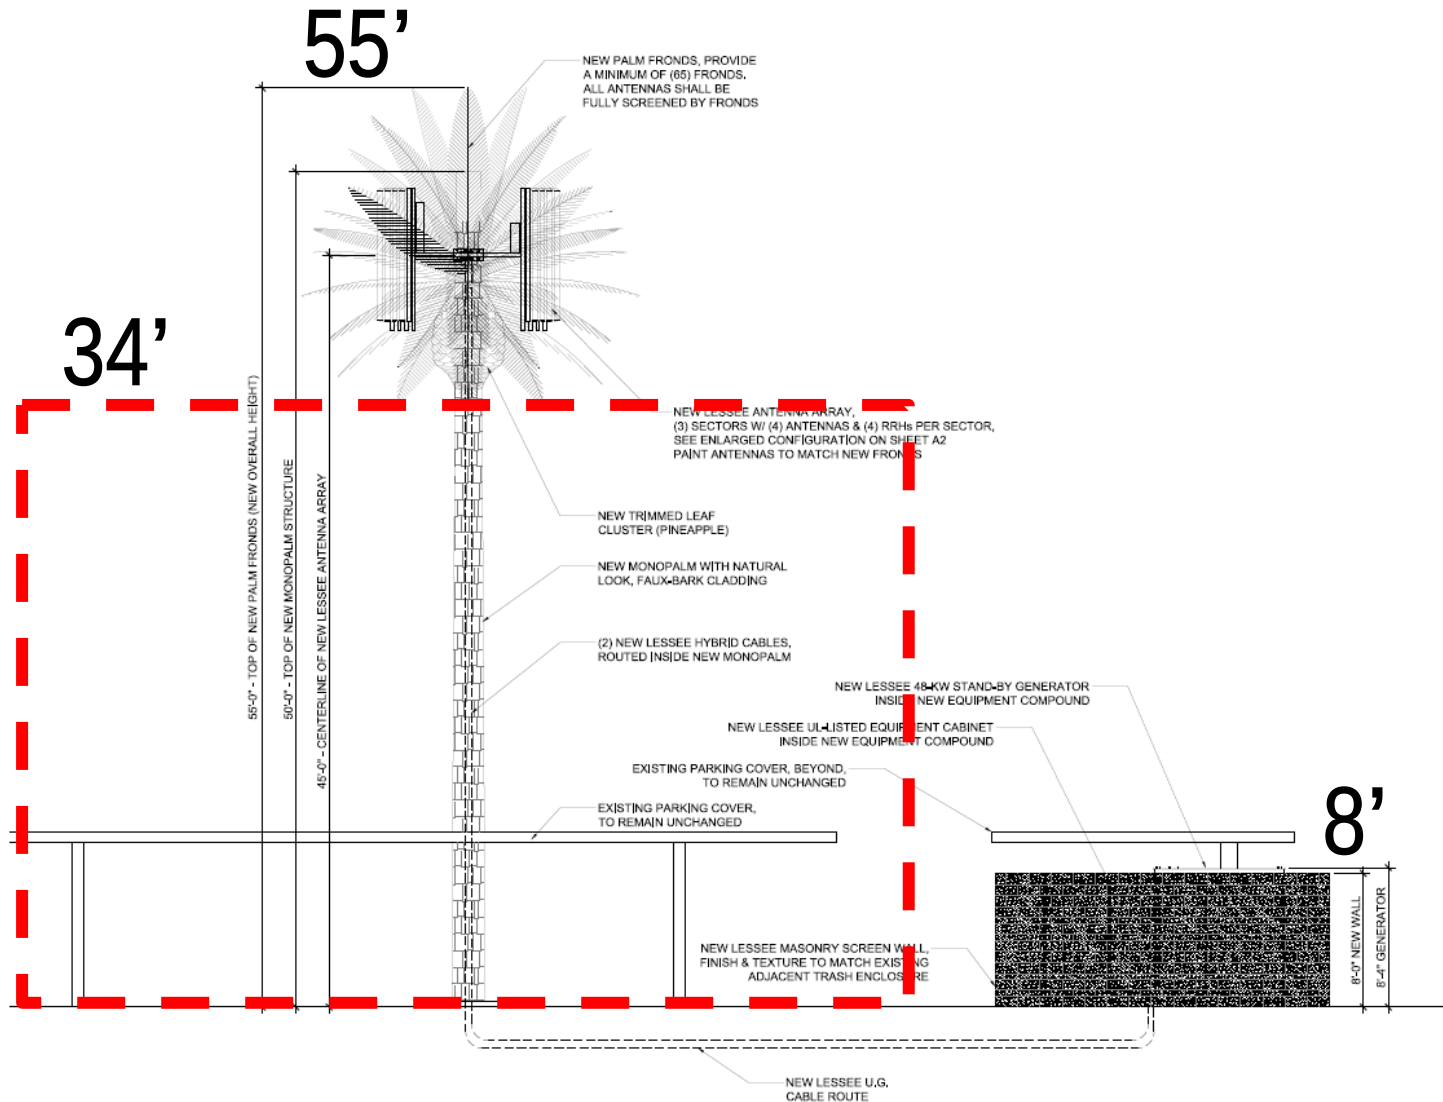

PHOTOSIMULATIONS



PHOTOGRAPHIC SIMULATION

PROPOSED WIRELESS COMMUNICATIONS FACILITY



young design corp
architecture project management

10245 e via linda suite 211
scottsdale az 85258

480 451 9609 office
480 451 9608 fax

SITE NAME: PHO_LITCHWAY

SITE LOCATION: 13995 W. STATLER BLVD.
SURPRISE, AZ 85374

DATE: 6/5/2015

APPLICANT: RELIANT LAND SERVICES
7201 E. CAMELBACK RD. #310
SCOTTSDALE, AZ, 85251

CONTACT: MELISSA PARKER
(602) 328-0275

SITE LOCATION MAP



PHOTOSIMULATIONS -1



PHOTOGRAPHIC SIMULATION -
VIEW 1 - LOOKING WEST



EXISTING
VIEW 1 - LOOKING WEST



PROPOSED INSTALLATION OF A 55' MONOPALM WITH ANTENNA
ARRAY. ADDITION OF EQUIPMENT COMPOUND SURROUNDED BY A
8' CMU SCREENING WALL, WITH MASONRY AND PAINT TO MATCH
EXISTING TRASH ENCLOSURE.

PHOTOSIMULATIONS - 2



PHOTOGRAPHIC SIMULATION -
VIEW 2 - LOOKING SOUTHWEST



EXISTING
VIEW 2 - LOOKING SOUTHWEST



PROPOSED INSTALLATION OF A 55' MONOPALM WITH ANTENNA ARRAY. ADDITION OF EQUIPMENT COMPOUND SURROUNDED BY A 8' CMU SCREENING WALL, WITH MASONRY AND PAINT TO MATCH EXISTING TRASH ENCLOSURE.

PHOTOSIMULATIONS - 3



EXISTING
VIEW 3 - LOOKING NORTH

PHOTOGRAPHIC SIMULATION -
VIEW 3 - LOOKING NORTH



PROPOSED INSTALLATION OF A 55' MONOPALM WITH ANTENNA ARRAY. ADDITION OF EQUIPMENT COMPOUND SURROUNDED BY A 8' CMU SCREENING WALL, WITH MASONRY AND PAINT TO MATCH EXISTING TRASH ENCLOSURE.

PHOTOSIMULATIONS - 4

PHOTOGRAPHIC SIMULATION -
VIEW 4 - LOOKING EAST




EXISTING
VIEW 4 - LOOKING EAST




PROPOSED INSTALLATION OF A 55' MONOPALM WITH ANTENNA ARRAY. ADDITION OF EQUIPMENT COMPOUND SURROUNDED BY A 8' CMU SCREENING WALL, WITH MASONRY AND PAINT TO MATCH EXISTING TRASH ENCLOSURE.

CURRENT COVERAGE MAP

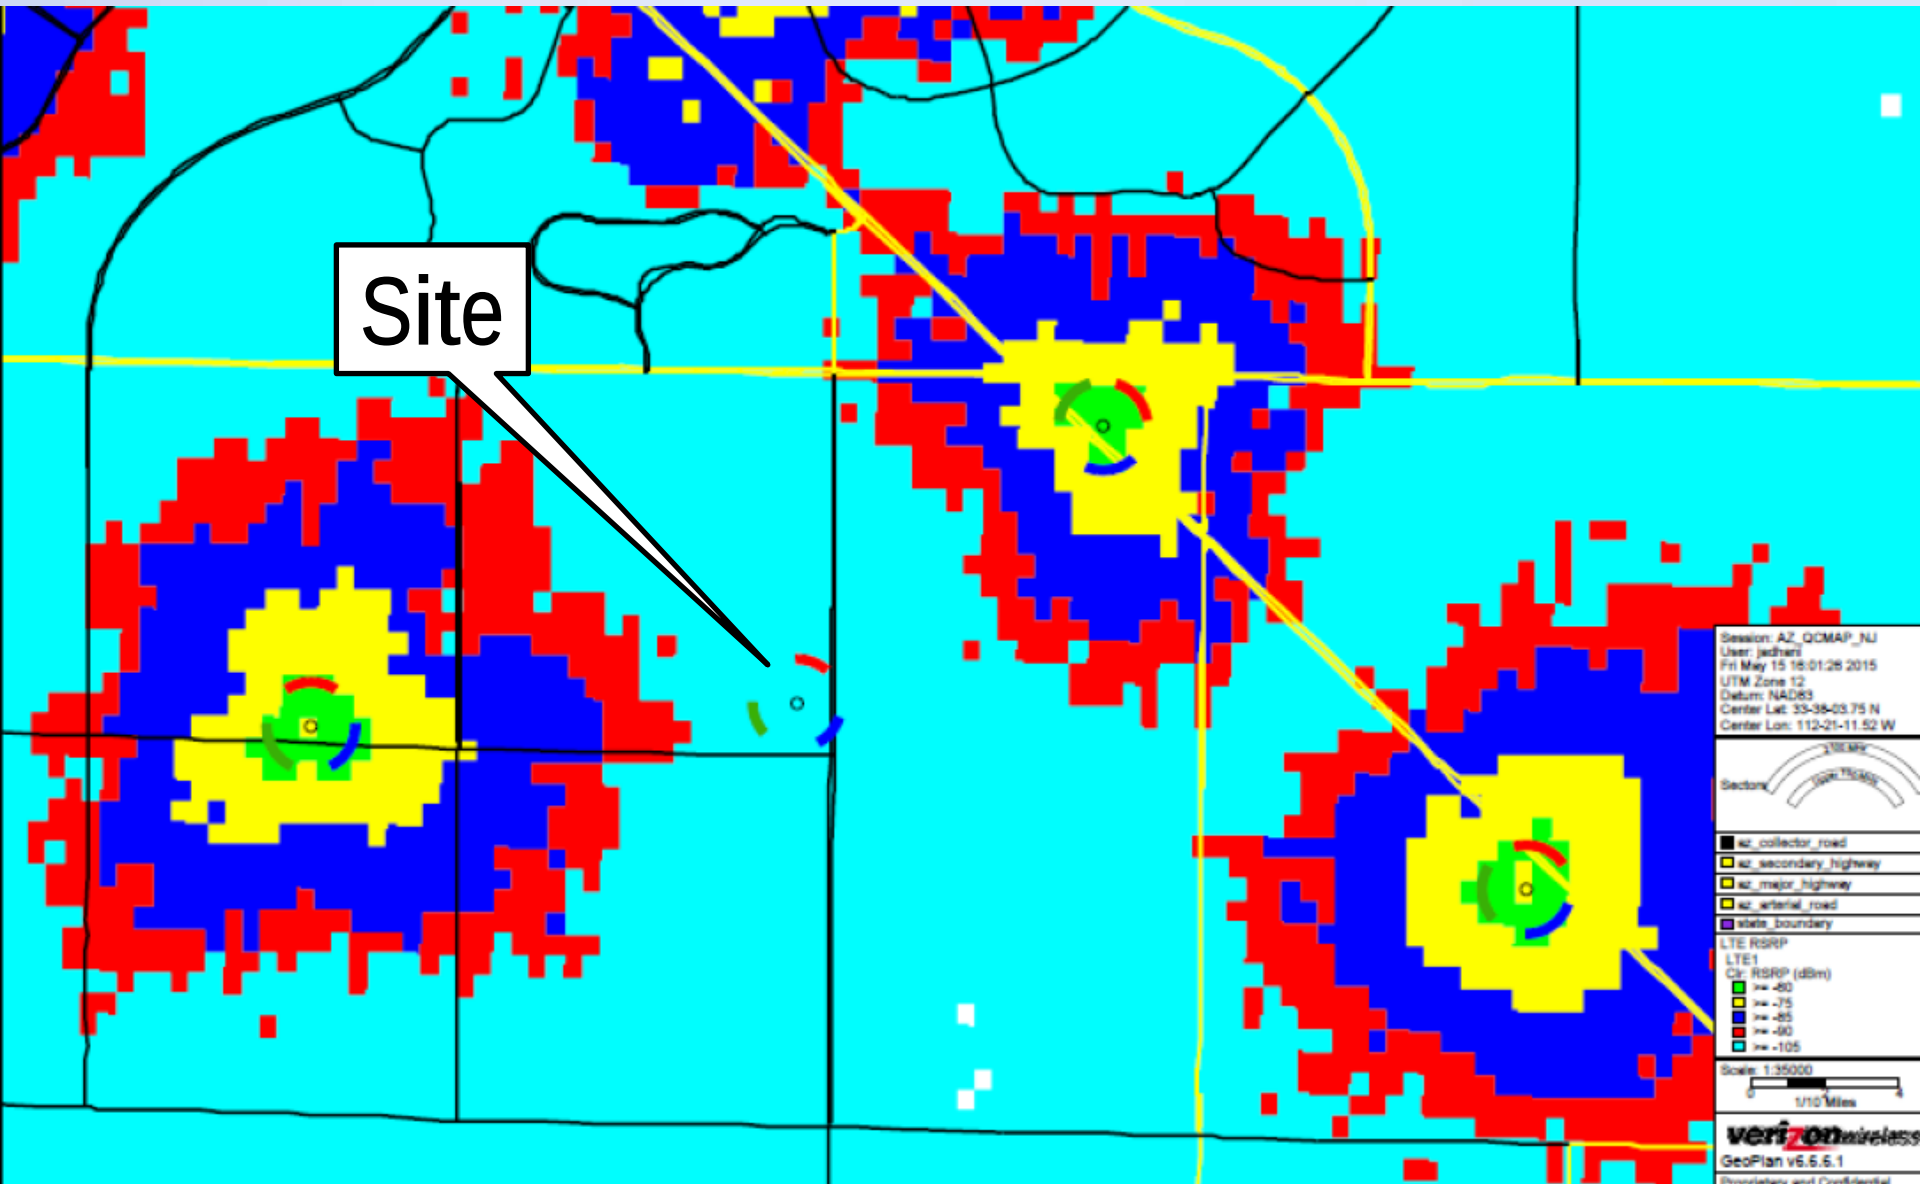

PROPOSED COVERAGE MAP

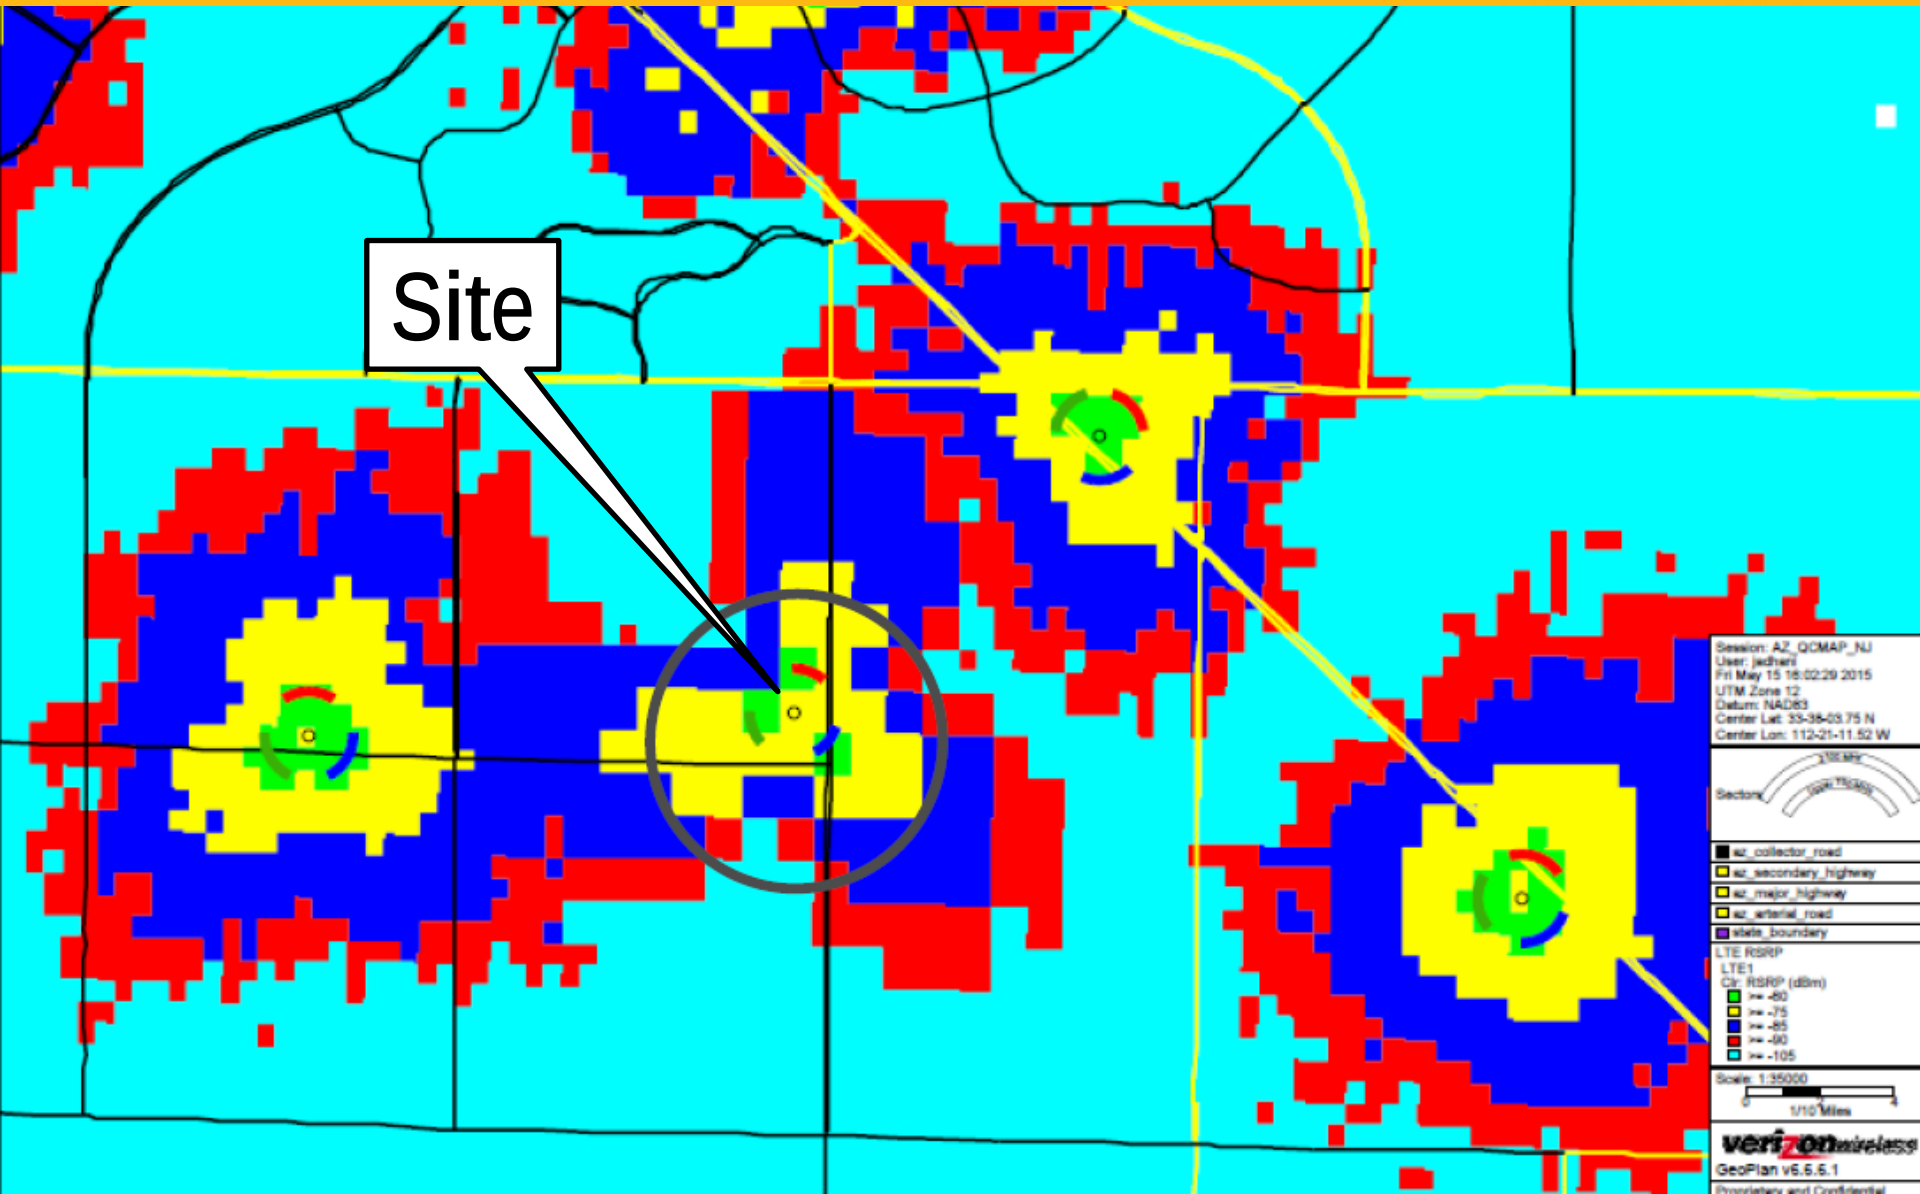

Citizen Review Meeting July 21, 2015

Questions or Comments?





CITY OF SURPRISE
Planning and Zoning Commission

December 17, 2015 @ 6:00:00 PM

Back Print

Board Meeting Date:	December 17, 2015	Contact Person:	Hobart Wingard - Community Development
Submitting Department:	CD Boards and Commissions	District:	4
Staff Recommendations:	None		

Consent	Regular	x	Public Hearing	Report/Discussion
---------	---------	---	----------------	-------------------

Agenda Wording:

Consideration and action pertaining to the City of Surprise Park & Ride Comprehensive Sign Program Site Plan for the City of Surprise Park and Ride facility located at 13359 West Bell Rd., east of the southeast corner of Bell Rd. and Grand Ave.

Motion:

I move to [approve/deny] the City of Surprise Park & Ride Comprehensive Sign Program Site Plan.

Background:

Jeanine Jerkovic with the City of Surprise Economic Development Department requests a Site Plan review and approval of a Comprehensive Sign Program to allow for a free standing monument sign to be located at the City of Surprise Park and Ride facility.

Financial Impact Statement:

The project cost per the quote given is approximately \$60,000.

ATTACHMENTS:

Click to download

- ☐ [00 - FS15-439 - Park and Ride CSP - Staff Report](#)
- ☐ [01 - FS15-439 - Park and Ride CSP - Vicinity Map](#)
- ☐ [02 - FS15-439 - Park and Ride CSP - CSP](#)
- ☐ [03 - FS15-439 - Park and Ride CSP - Site Plan](#)

- ☐ [04 - FS15-439 - Park and Ride CSP - Elevation](#)
- ☐ [05 - FS15-439 - Park and Ride CSP - Presentation](#)

External Attachment Links:

Meeting Requirements:

Powerpoint x Video x White Board x Other x

Presentation Speaker Names (spelling and titles for TV captions):

Hobart Wingard, Planner II

Site Plan (CSP)

REPORT TO THE PLANNING AND ZONING COMMISSION

Case: FS15-439

Project Name: Surprise Park and Ride Comprehensive Sign Program (CSP)

Council District: 4 – Mulberry

Planning and Zoning Date: December 17, 2015

Planner: Hobart Wingard, 623-222-3156, hobart.wingard@surpriseaz.gov

Owner: City of Surprise

Applicant: Jeanine Jerkovic; City of Surprise Economic Development Department.

Request: The applicant is requesting approval of a Site Plan (Comprehensive Sign Program) to allow for a monument sign at the Surprise Park and Ride Facility.

Site Location: The subject project is located at 13359 W Bell Road.

Site Size: Approximately 3 acres.

Density: N/A.

General Plan Conformance: The subject project area is located within the Employment Land Use designation of the 2035 General Plan. The facility is a complementary use for this area.

Support/Opposition: No expressions of support or opposition received.

Staff Recommendation: None.

Project Description:


Jeanine Jerkovic with the City of Surprise Economic Development Department requests a Site Plan review and approval of a Comprehensive Sign Program to allow for a free standing monument sign to be located at the Surprise Park and Ride facility.

Surrounding Zoning and Land Use:

The following is a graphical representation of the zoning of the subject property and its surroundings.

Regional Commercial (CR) Pawn Shop	Regional Commercial (CR) Vacant	Regional Commercial (CR) Used Vehicle Dealership
Industrial Performance (IP) Newspaper Distribution Center	Industrial Performance (IP) Surprise Park and Ride	Industrial Performance (IP) Self-Storage Facility
BNSF Railroad PAD Commercial Beyond	BNSF Railroad Vacant PAD Commercial Beyond	Industrial Performance (IP) APS Electrical Distribution System


The following aerial photograph depicts the subject property and adjacent zoning.

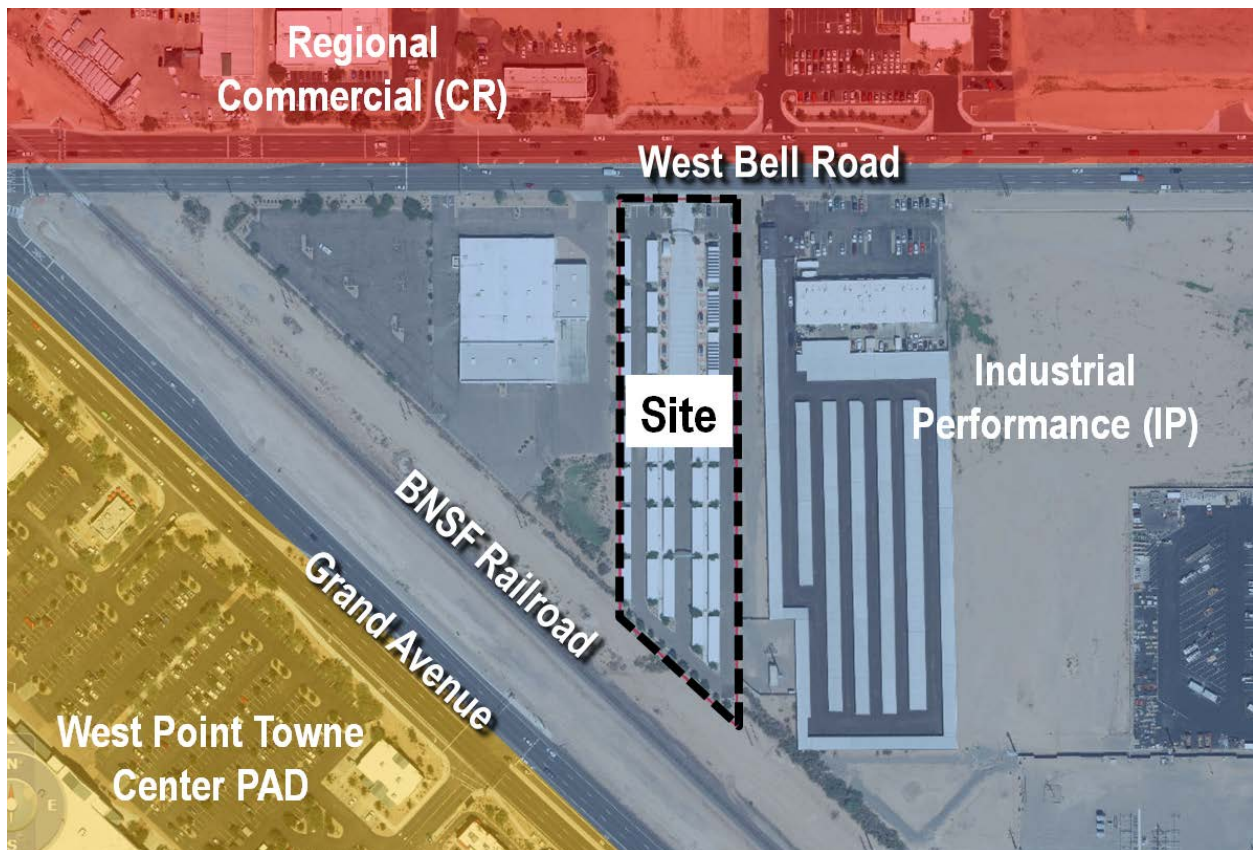

Background:

The City of Surprise is providing various improvements along the Bell Road Corridor. As part of these various enhancements, a new updated sign is being proposed for the Surprise Park and Ride facility. The smaller existing sign is integrated into the parking screen wall and is difficult to recognize while traveling Bell Road.

The proposed sign is graphically shown below:

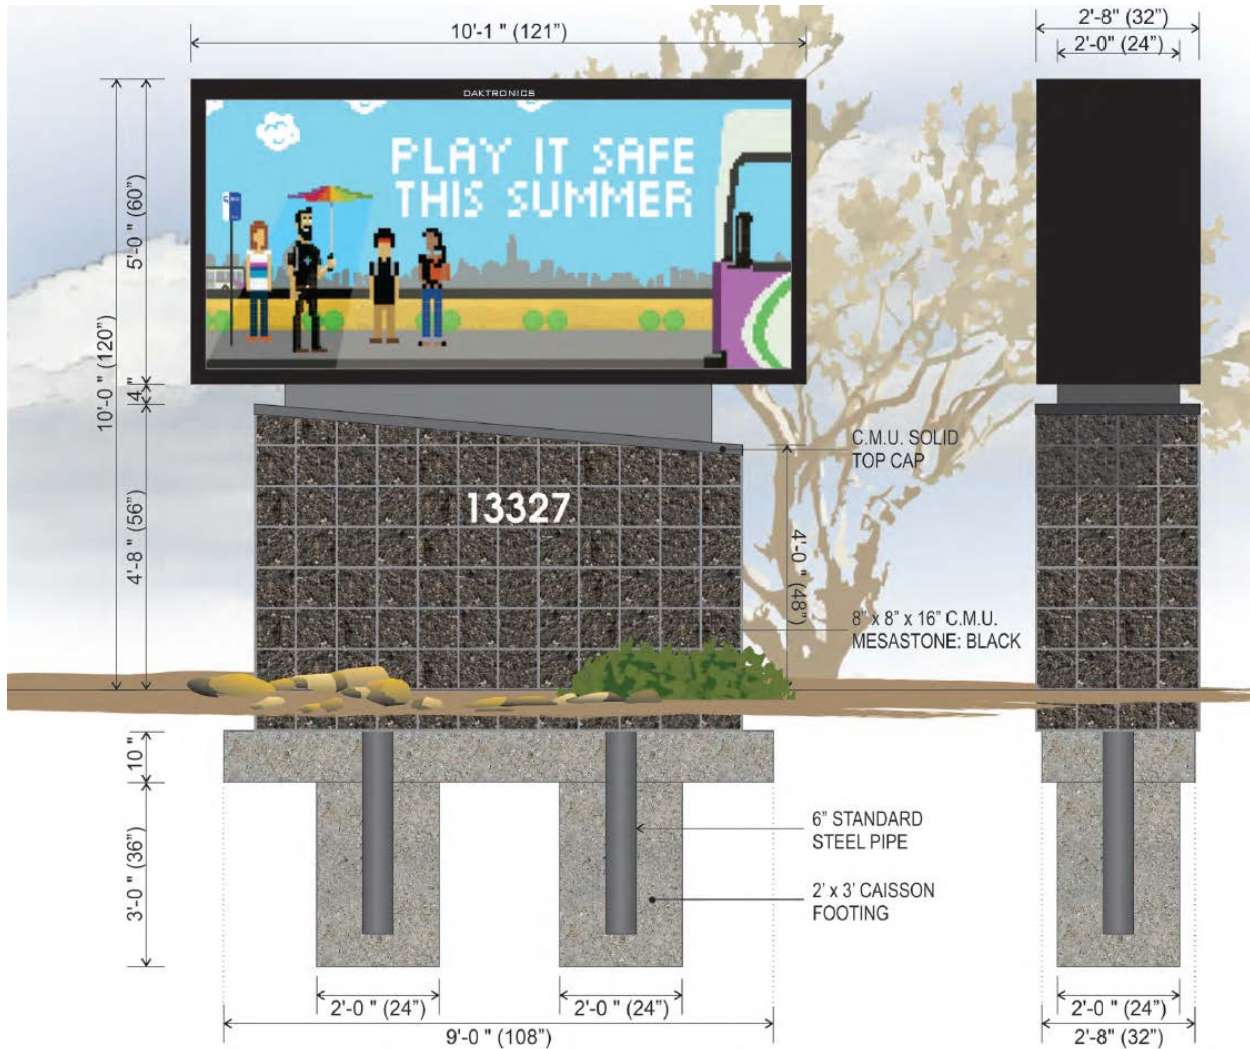

Citizen Outreach: None required.

75 **Analysis and Discussion:**

76
77 The applicant proposes a Comprehensive Sign Program (CSP) to provide design guidelines for
78 signage at the City of Surprise Park and Ride Facility. This program will be the governing document
79 as it relates to signage at the Park and Ride site. There is only one (1) free standing monument sign
80 being proposed as part of this CSP proposal along Bell Road. The free standing monument sign, as
81 proposed, is ten (10) feet at its highest point, approximately ten (10) feet wide, and two (2) feet
82 eight (8) inches thick. The site plan and elevation are included as attachments to this report.
83

84 **Architecture:**

85
86 The structure of the sign will utilize aluminum framing with aluminum skin. The sign will be painted
87 with colors that will complement the existing structures at the Park and Ride facility. Said colors will
88 consist of charcoal grey and the mesastone black. The sign will utilize a digital display located
89 approximately five (5) feet from the ground supported on a CMU block wall base. The display will
90 be will be approximately ten (10) feet wide and five (5) feet tall. There will be a digital display
91 located on both sides of the monument sign so that the message may be viewed from east and
92 west bound travelers.
93

94 **Landscape Plan:**

95
96 The existing landscape will remain with the exception of any plant material directly within the
97 footprint of the sign.
98

99 **Pedestrian Connectivity:**

100
101 Not applicable to this proposal.
102

103 **Photometric Plan:**

104
105 No additional lighting will be provided.
106

107 **Recommendation:**

108
109 Staff will not be making a recommendation at this time.
110

111 **Attachments:**

112
113 City of Surprise Park and Ride Comprehensive Sign Program
114 City of Surprise Park and Ride Site Plan
115 City of Surprise Park and Ride Color Elevation
116 Vicinity Maps

VICINITY MAP



Foxfire
Commerce
Park

Sun City
West

R H Johnson
Blvd

Bell Road

Site

West Point
Towne
Center

Original
Town
Site

Dysart Road

VICINITY MAP




VICINITY MAP

West Bell Road

**Proposed
Signage**

**Park and
Ride**

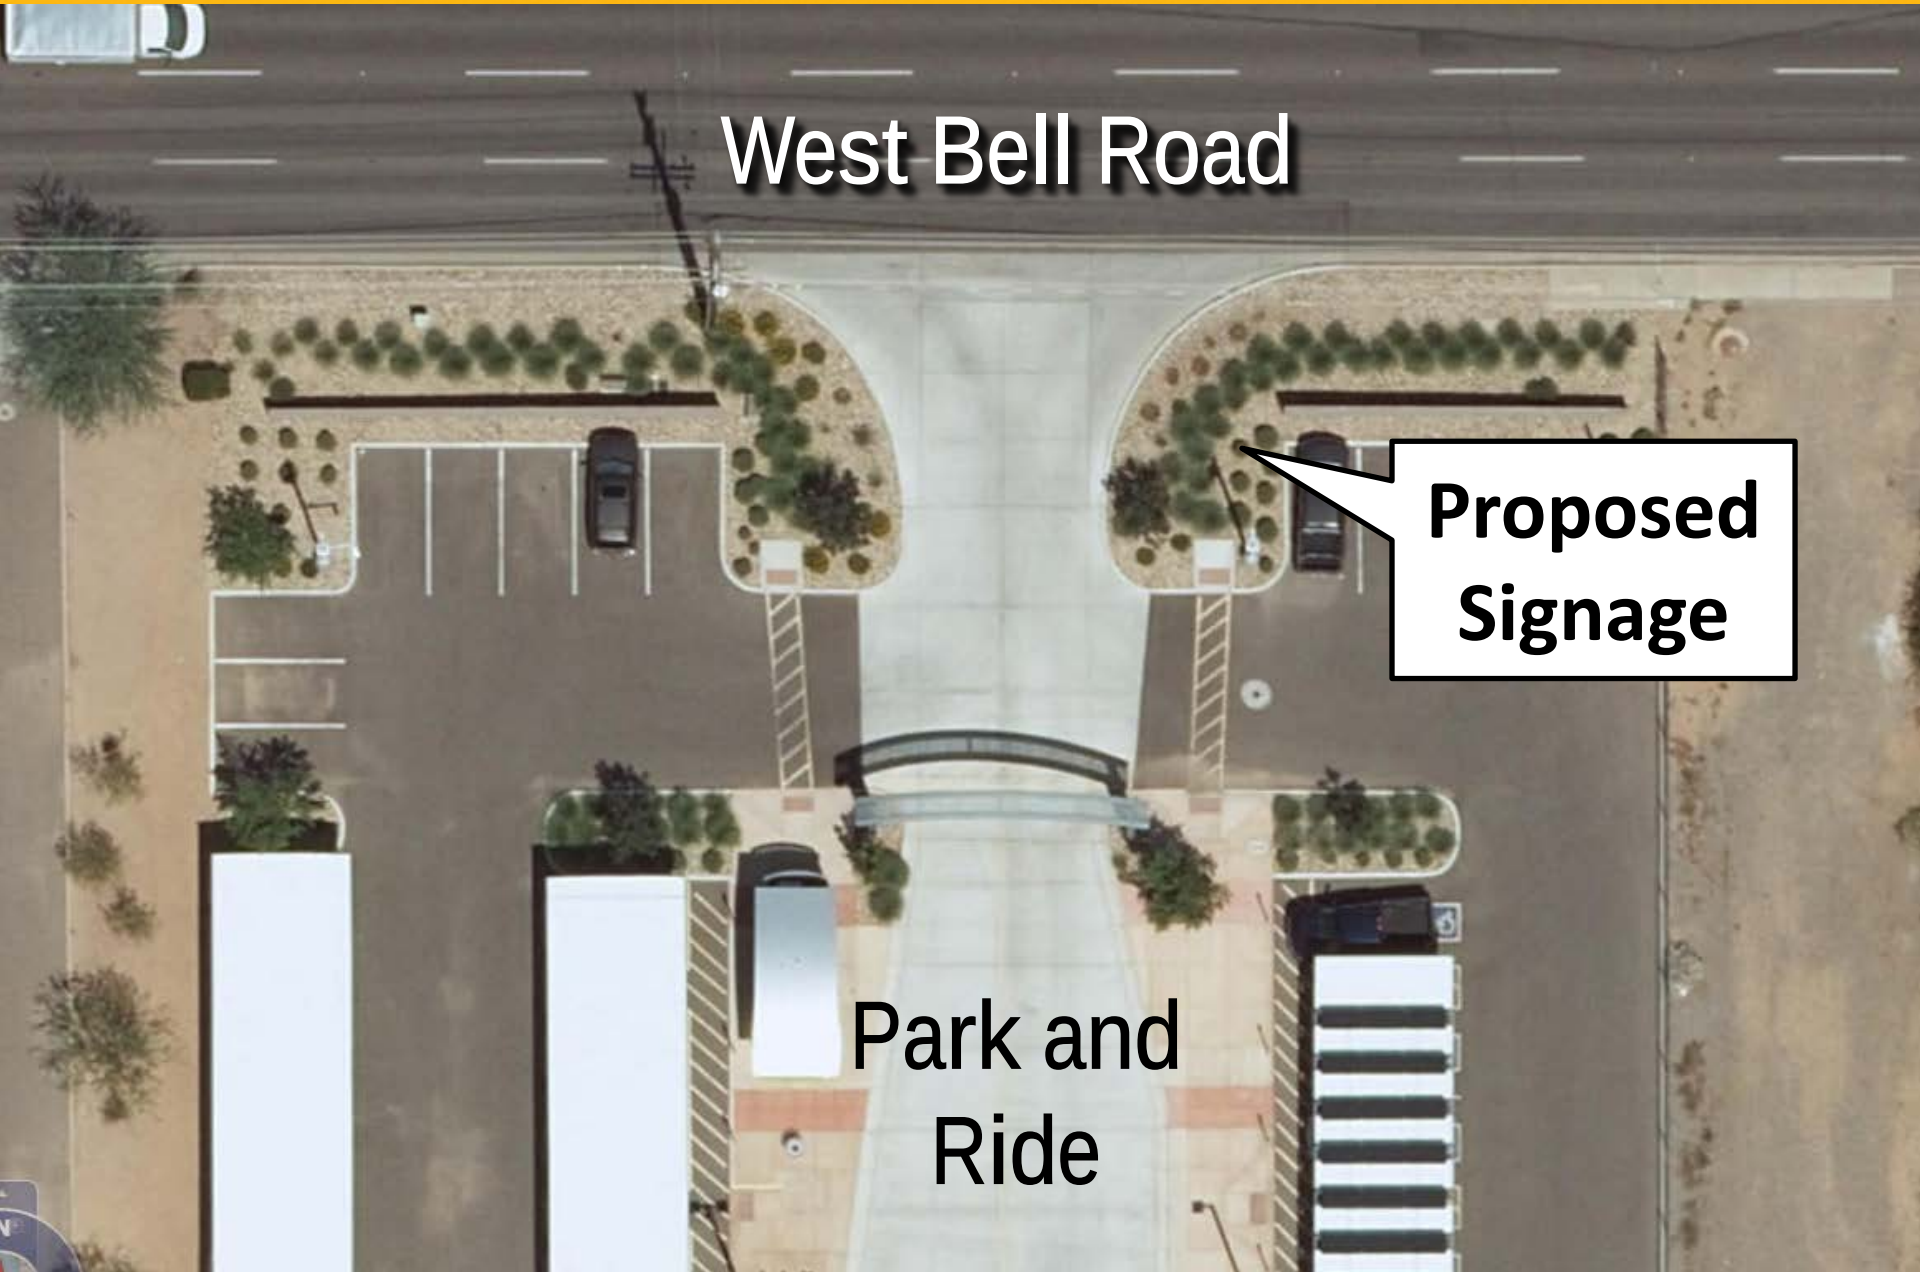

October 29, 2015

**[CITY OF SURPRISE PARK AND RIDE
COMPREHENSIVE SIGN PROGRAM]**

City of Surprise Park and Ride

Comprehensive Sign Program

October, 2015

Owner


**City of Surprise
16000 N. Civic Center Plaza
Surprise, AZ 85374
623-222-3000**

Signage Consultant

**Bootz & Duke Signs
4028 W Whitton Ave
Phoenix, AZ 85019
602-272-4608**

Applicant

**City of Surprise
Public Works Department
Park and Ride
13359 W. Bell Road**

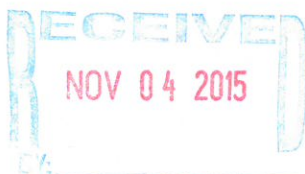

Introduction

This Comprehensive Sign Program (CSP) has been created to provide design guidelines for signage at the City of Surprise Park and Ride. This program will be the governing document as it relates to signage at the Park and Ride site. The intent of this CSP is to create a framework for signage design that will have a positive impact on the street scape as well as be legible and consistent with the design of the Park and Ride.

The free standing sign proposed for the site was developed to provide the passing motorists with a clear and concise display of the Park and Ride information, bus schedules, and allow the City to inform the community of events and so forth.

Free Standing Ground Signage / Bell Road

1. Sign Type / Quantities and General Description

The Park and Ride has just over 180 feet of linear frontage along Bell Road; a divided major arterial maintained by the City of Surprise with a posted speed limit of 45 MPH. The proposed sign is intended to be viewed at distances greater than 1,000 feet and is indicated on the site plan drawing attached to this CSP as Exhibit A.

There is only one free standing monument sign being proposed as part of this CSP proposal along Bell Road.

The sign rendering is included as Exhibit B. The sign as shown is ten feet (10') at its highest point and approximately ten feet (10') one inch (1") wide; and two feet (2") eight inches (8") thick.

The free standing monument sign is proposed to be located outside of site visibility zones. The proposed sign integrates into the surrounding landscape and follows a similar color pallet of the existing Park and Ride.

2. Digital Display

The sign will utilize a digital display located approximately five feet (5') from the ground supported on a CMU block wall base. The display will be a Daktronics digital display model AF-3550-80 x 176-16-RGB-2V. The digital display will be ten feet (10') six inches (1") wide and four feet (5') tall. There will be two digital displays located on both sides of the monument sign so that the display may be viewed from east and west bound traffic.

3. Embellishments

The structure of the sign will utilize aluminum framing with aluminum skin. The sign will be painted with the same color pallet as that of the approved color pallet for the buildings at the Park and Ride. The colors utilized on the sign are proposed to be charcoal grey and the base mesastone black.

4. Requirements per the City of Surprise Chapter 113 Signs Article VIII

Per Section 113-8 (1), a "public sign" is exempt from the permitting requirements, but must otherwise comply with Chapter 113. However the sign will comply with the City requirements, building codes and be permitted through the City of Surprise Community Development Department.

Section 113.129 (c) (3) limits the aggregate sign area to 48 square feet for sites less than 10 acres. Section 113-195 (2) will allow a 50% increase in sign area if part of a Comprehensive Sign Program (CSP), in which case a maximum of 72 square feet of sign area would be allowed. In the case of the Park and Ride fifty (50) square feet will be the maximum size allowed.

Exhibit A

Park and Ride Site Plan


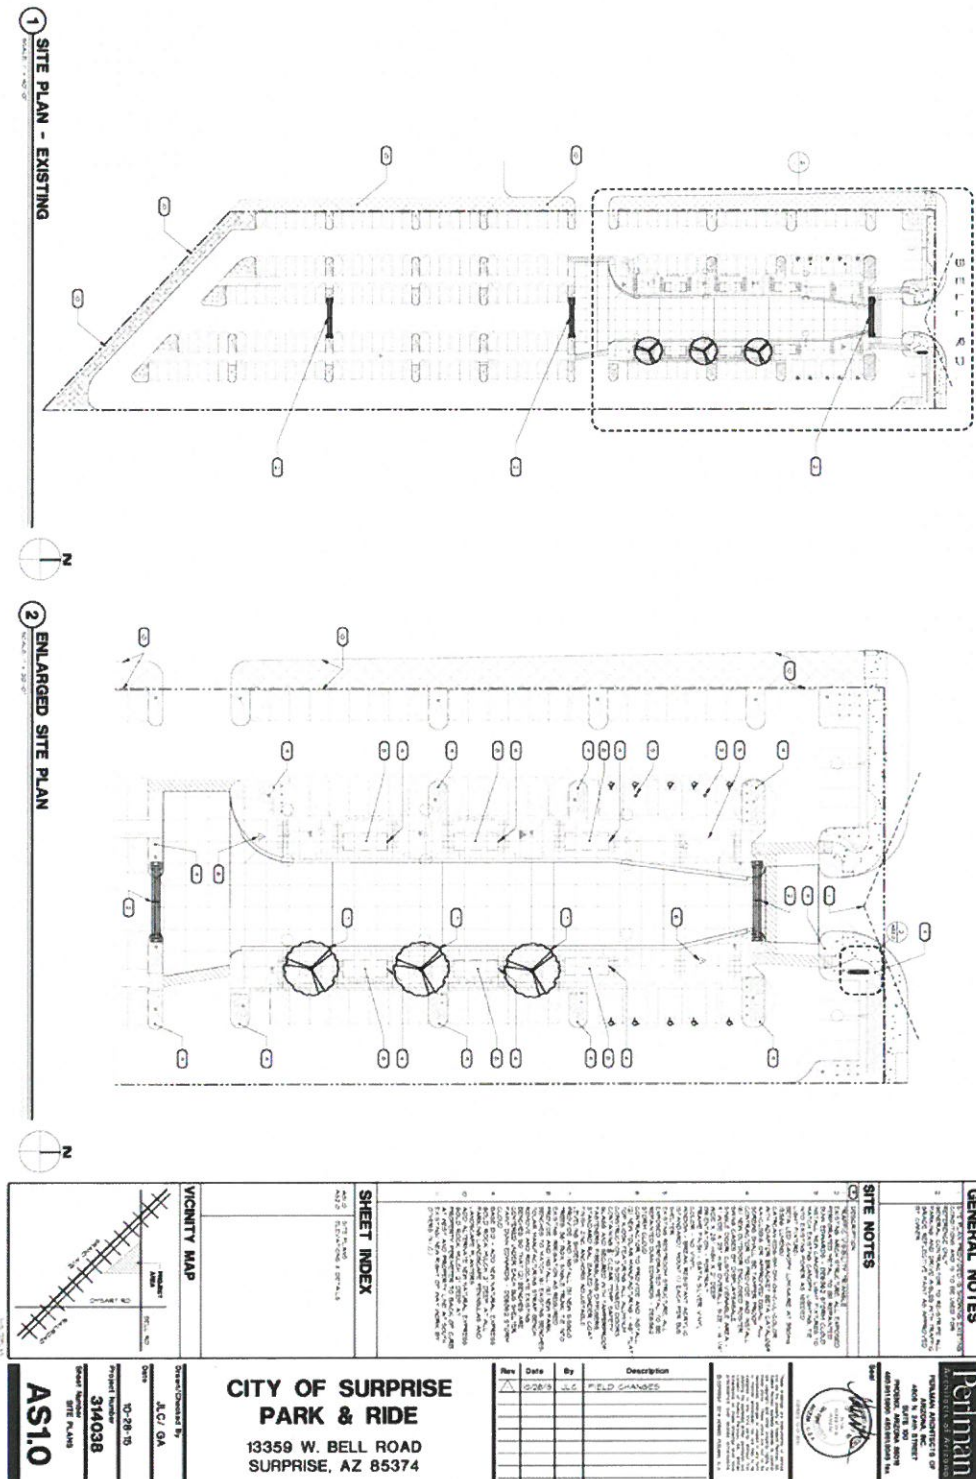


Exhibit B Park and Ride Sign Rendering

- MANUFACTURE AND INSTALL ONE (1) DOUBLE SIDED DIGITAL DISPLAY SIGN
- ALUMINUM FRAMED STRUCTURE SKINNED WITH .090" ALUMINUM
- DAKTRONICS DIGITAL DISPLAY AF-3550-80X176-RGB-2V
- INSTALL AT CUSTOMER SPECIFIED LOCATION ON TWO (2) PILES AND FOOTINGS





All Signs Shall Be Installed In Accordance With N.E.C. Article 600
Electrical Specifications
All Signs Fabricated as per
2011 N.E.C. Specifications

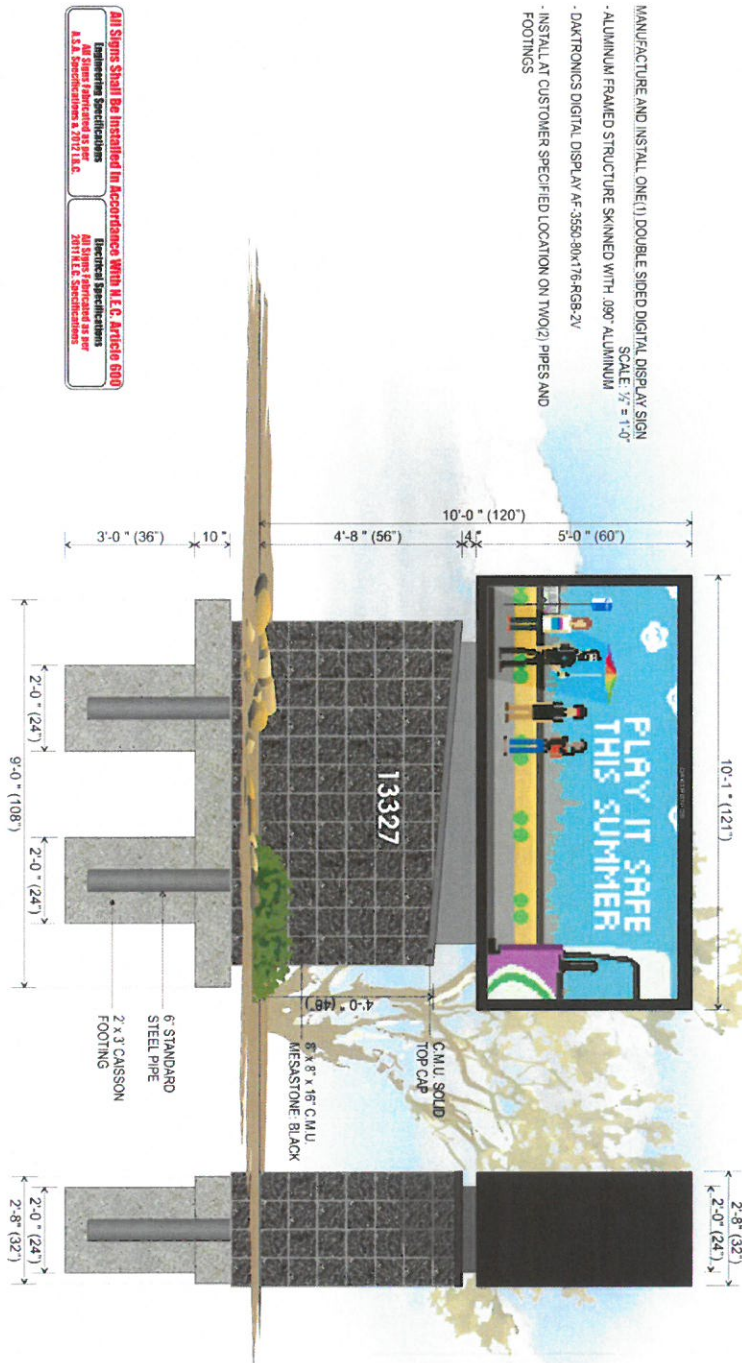

BOOTZ & DUKE Signs
4028 W. WINTON AVE. - PHOENIX, AZ 85019
P: (602) 272-4356 F: (602) 272-4608
www.bootzandduke.com

Customer: Surprise Park and Ride	Revision: 150555-02
Address: 13327 W. Bell Rd. - Surprise, AZ 85374	Date: December 15, 2014
Submittal: Chris Gibson	Revision: 27-07-20-15
Designer: Kerney Walker	Page: 1 of 1

THIS CUSTOM DESIGN IS THE EXCLUSIVE PROPERTY OF BOOTZ & DUKE SIGNS CO. OF PHOENIX, ARIZONA. IT MAY NOT BE REPRODUCED, COPIED, OR EXHIBITED IN ANY FASHION.
NOTE: ALL SIGNS MANUFACTURED BY BOOTZ & DUKE SIGNS ARE 120 VOLT AND OTHER VOLTAGE REQUIREMENTS MUST BE IN WRITING.

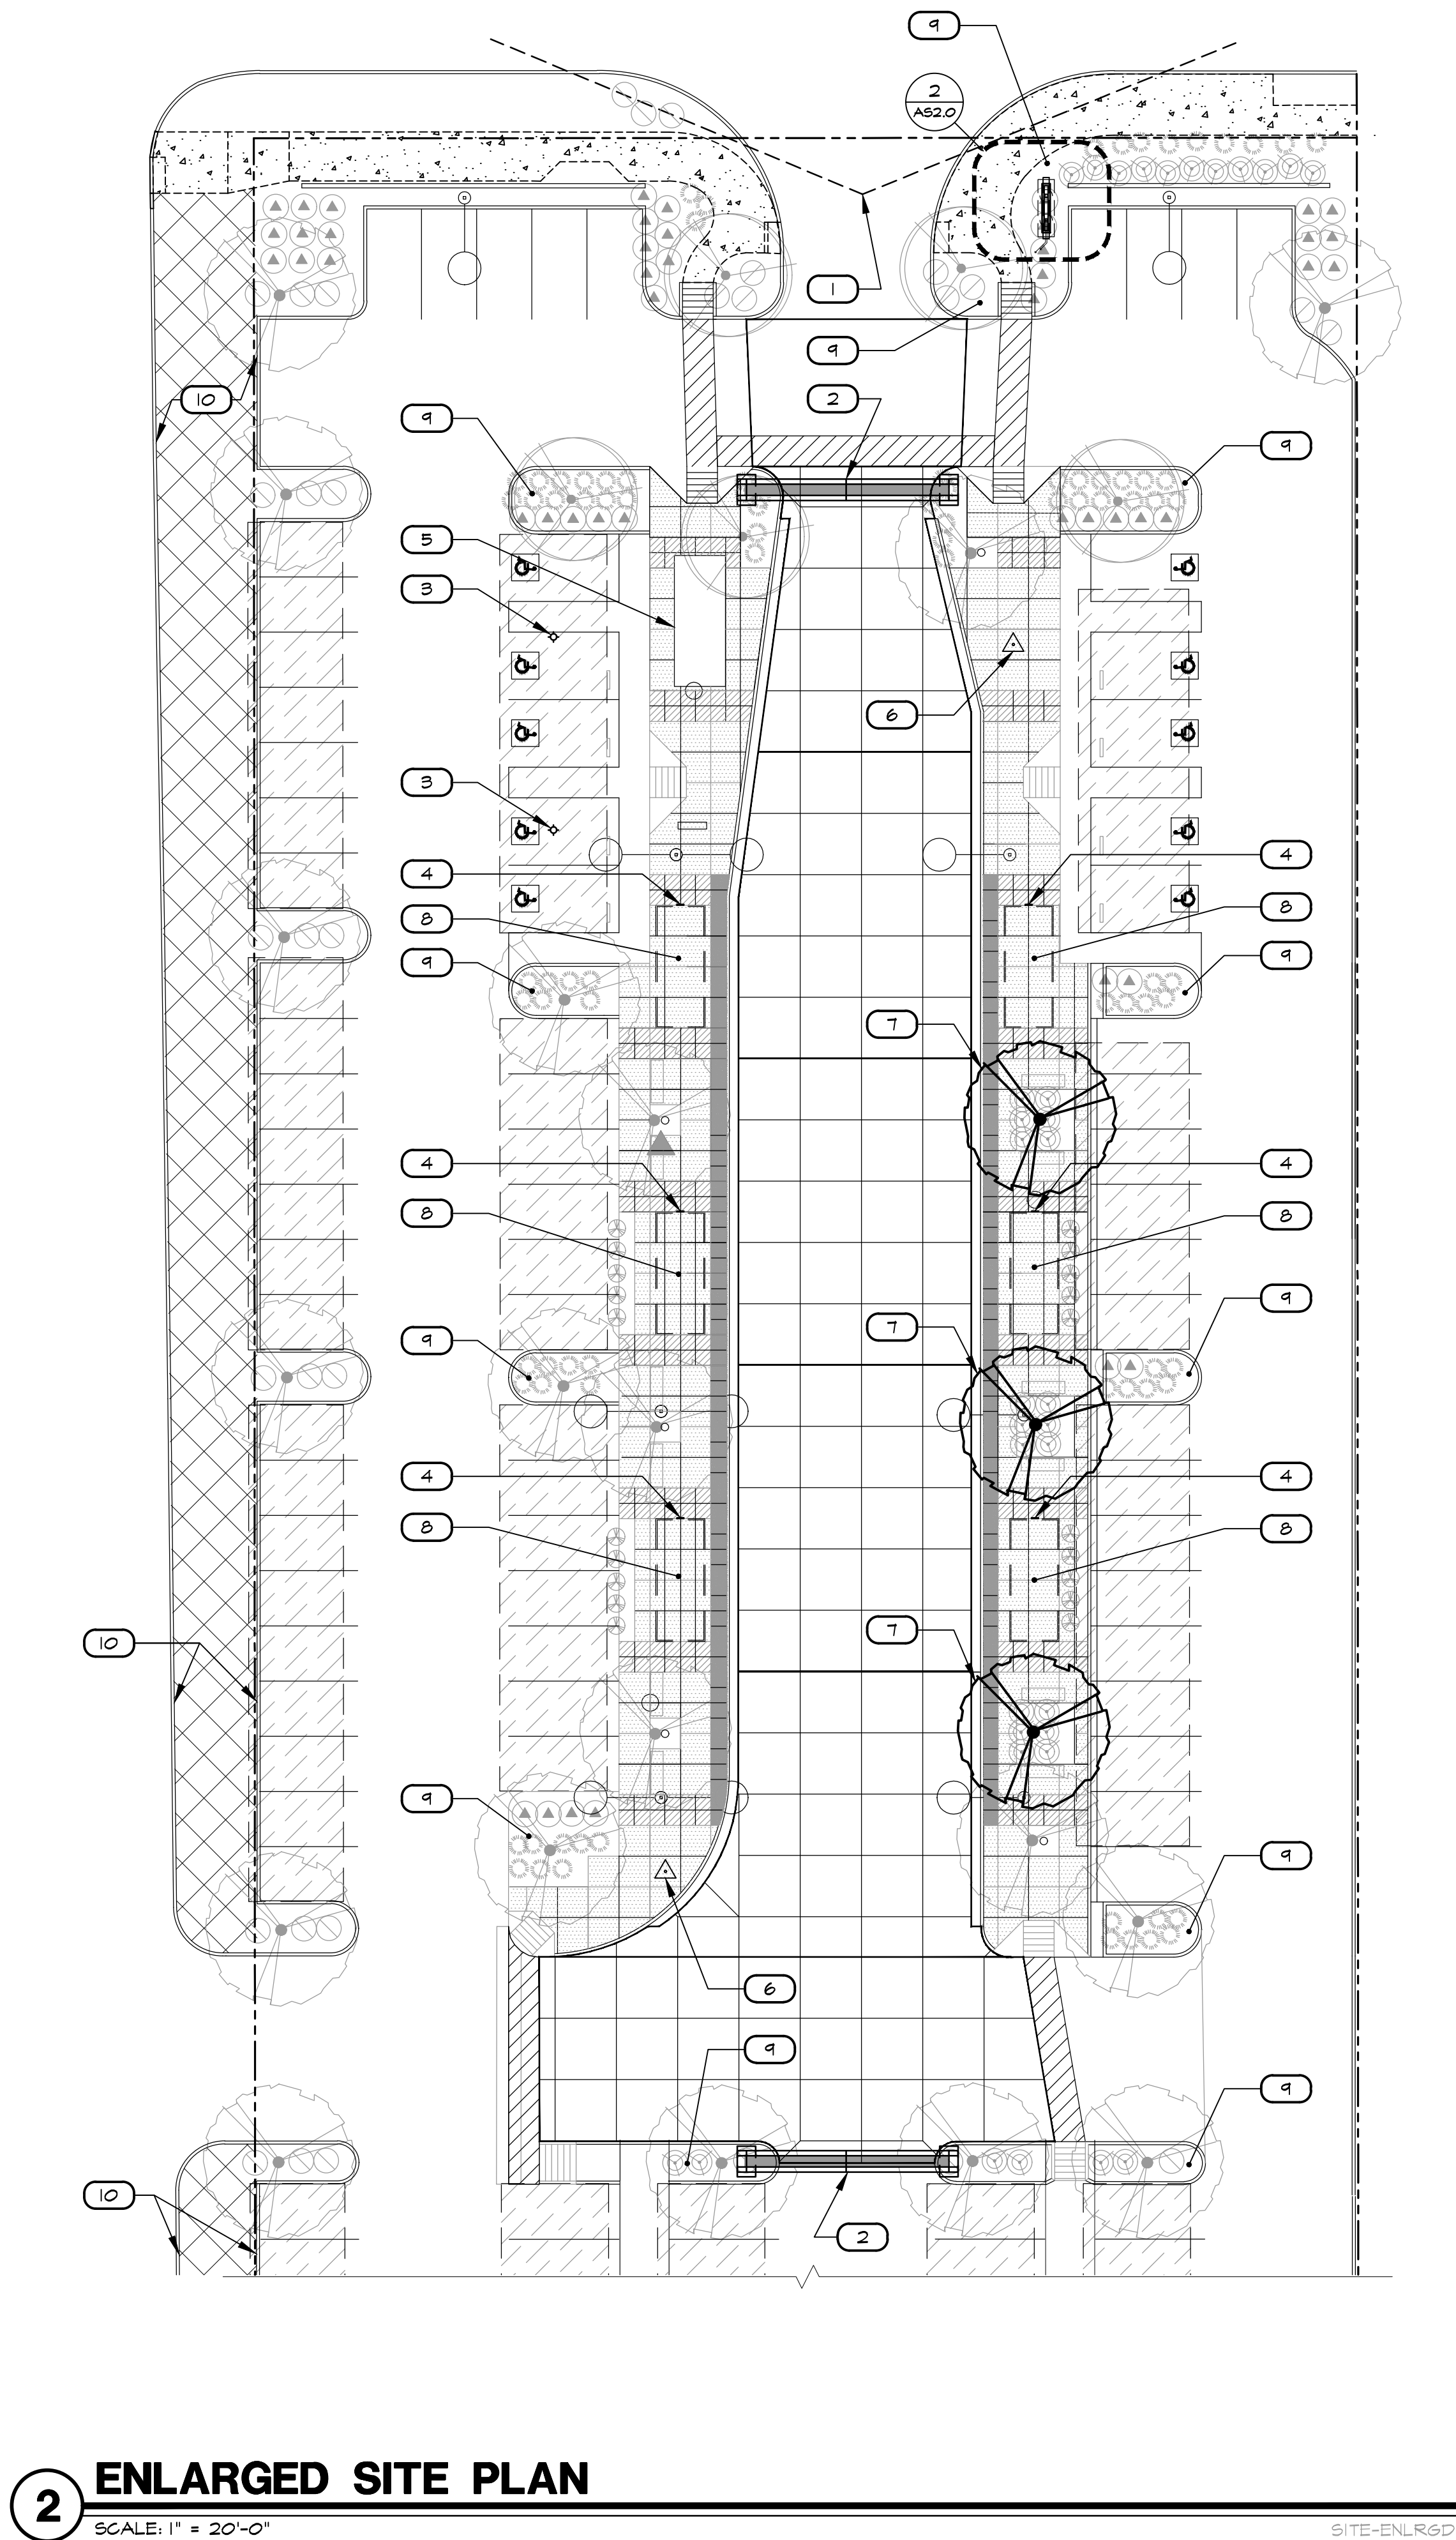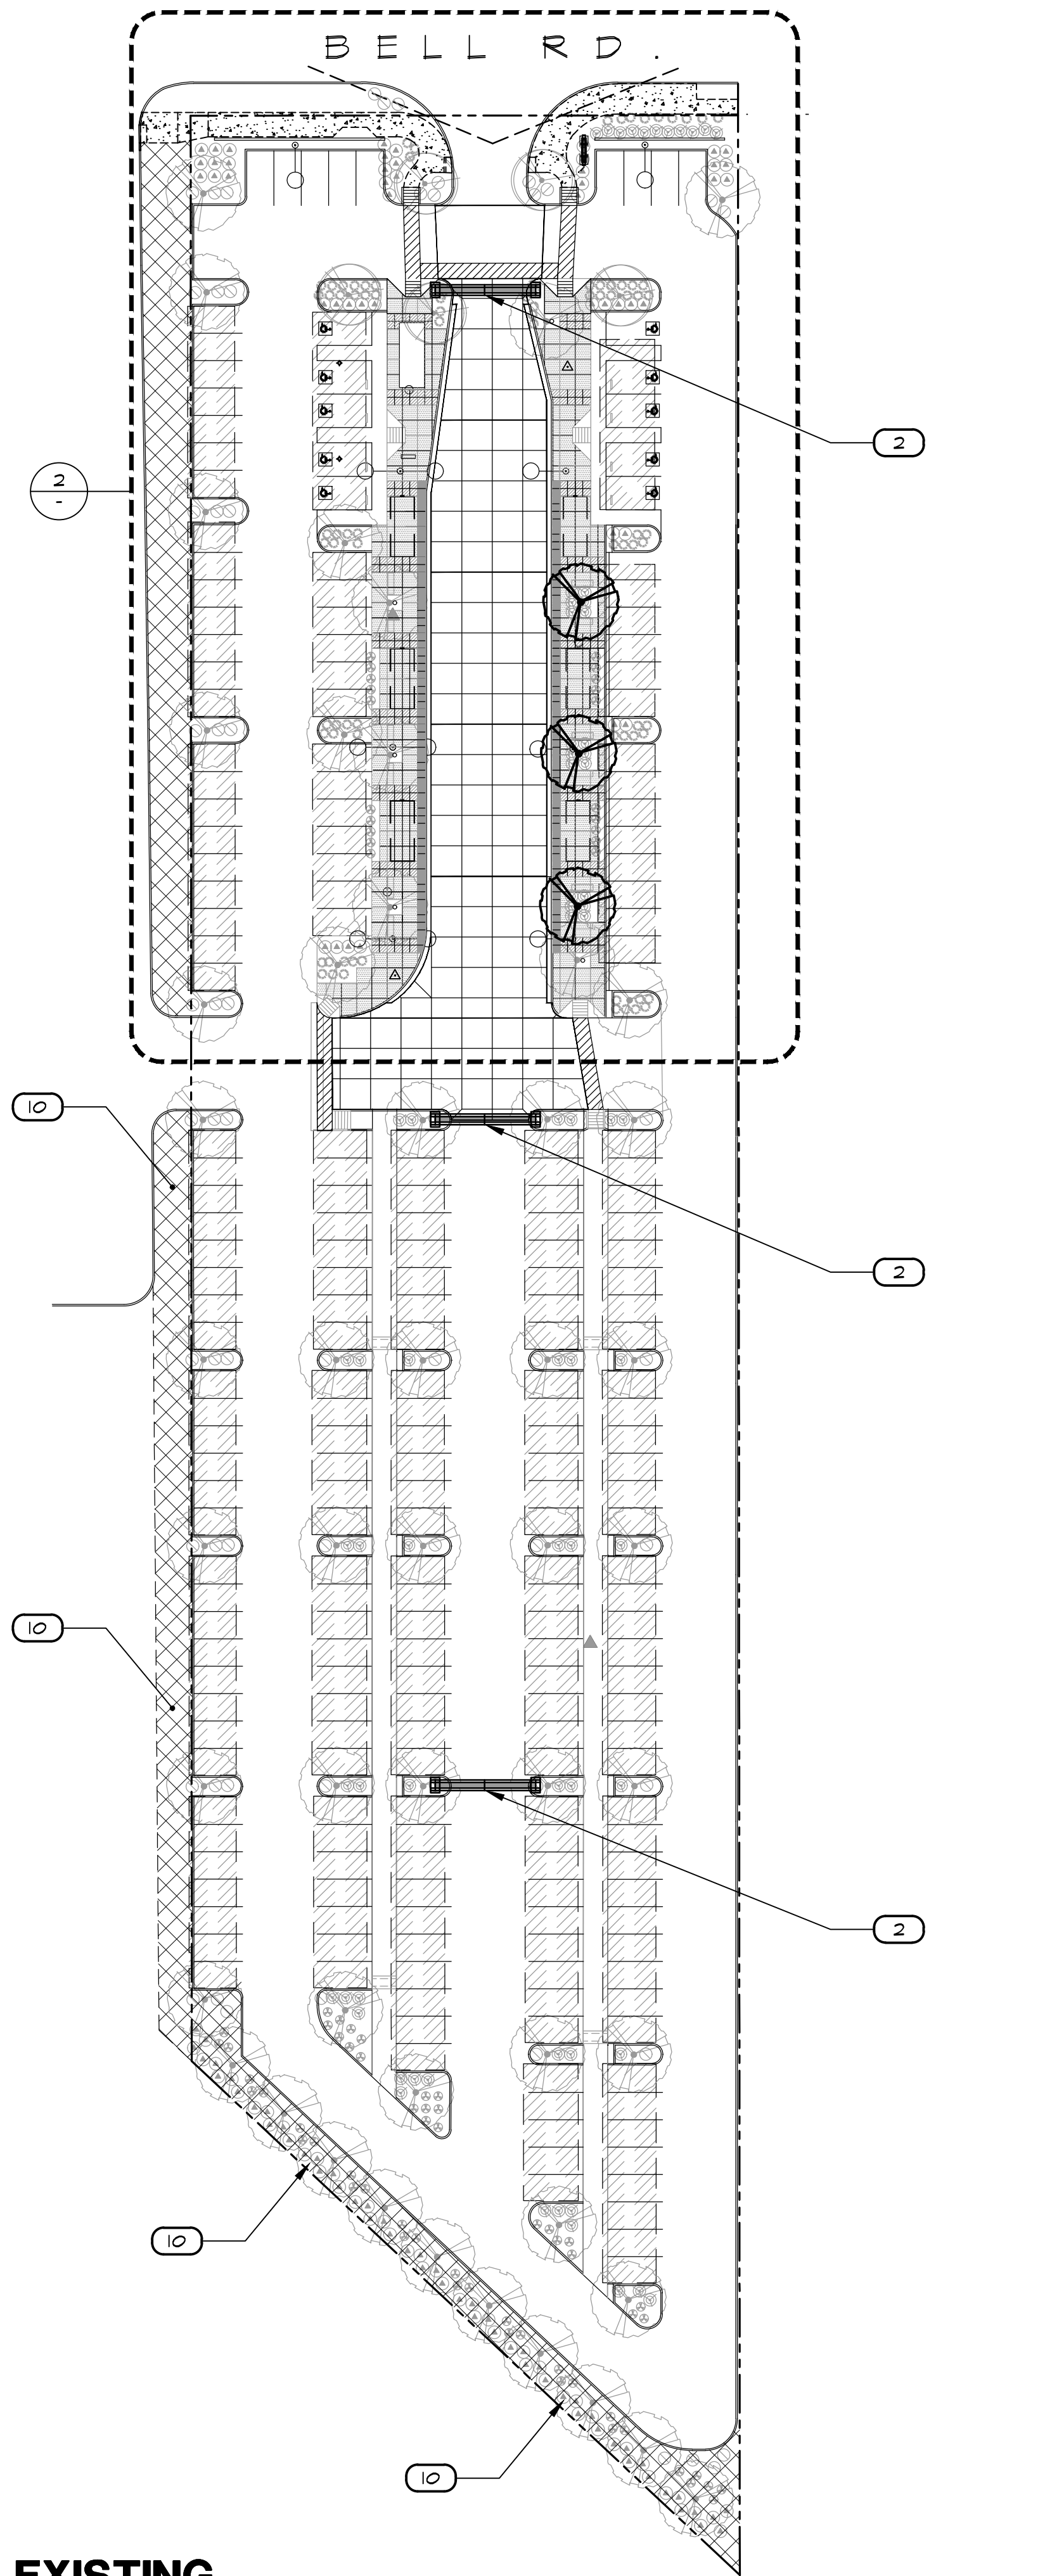

GENERAL NOTES

- 1 SITE PLAN PROVIDED IS SHOWING EXISTING CONDITIONS AND IS TO BE USED FOR REFERENCE ONLY.
- 2 GENERAL CONTRACTOR TO RE-STRIPE ALL PARKING AND DRIVE AISLES WITH TRAFFIC GRADE REFLECTIVE PAINT AS APPROVED BY OWNER.


SITE NOTES

- 1 TRAFFIC VISIBILITY TRIANGLE
- 2 EXISTING ARCH STRUCTURE, ALL EXPOSED PERFORATED METAL TO BE REPAINTED DUNN EDWARDS - DE6362 STORM CLOUD
- 3 INSTALL NEW CANOPY LIGHT FIXTURES TO MATCH EXISTING CANOPY LIGHTING, TIE INTO EXISTING POWER AS NEEDED.
LIGHT FIXTURE:
BETA LED CANOPY LUMINAIRE AT 350ma (3586 LUMENS)
GATTICAN-EDG-5M-DM-04-C-UL-COLOR WITH ADAPTOR BRACKET BETA CATALOG# XA-CL5B16 OR APPROVED EQUAL. ALL SCREENS SHALL BE TAMPER PROOF
- 4 CONTRACTOR TO PROVIDE AND INSTALL (6) NEW OUTDOOR ENCLOSED POSTER SAING CASES BY DISPLAYS4SALE. SINGLE DOOR, CUSTOM VIEWABLE AREA - 4' WIDE X 23' HIGH OVERALL SIZE - 14 1/4" WIDE X 28" HIGH X 2' DEEP ORIENTATION - PORTRAIT FRAME FINISH - SATIN SILVER VINYL COLOR - NO VINYL WINDOW - BREAK RESISTANT ACRYLIC (STANDARD). MOUNT (1) EACH PER BUS SHELTER
- 5 EXISTING RESTROOM STRUCTURE, ALL EXPOSED PERFORATED METAL TO BE REPAINTED DUNN EDWARDS - DE6362 STORM CLOUD
- 6 CONTRACTOR TO PROVIDE AND INSTALL (2) NEW TOLAR MANUFACTURING - 48" FLAT TOP KIOSK FEATURING ALL ALUMINUM CONSTRUCTION, 3 SIDE-HINGED DOORS CONTAINING 8" CLEAR TEMP. SAFETY GLASS AND SECURED WITH TAMPERPROOF FASTENERS, FIBERGLASS DIFFUSERS, STANDARD RAL BAKED POWDER COAT FINISH, ZINC ANCHORS ADJUSTABLE LEVELING SHOES.
- 7 PROVIDE AND INSTALL (3) NEW SISCO TREES, 36" BOX, SINGLE TRUNK, TIE INTO EXISTING IRRIGATION AS REQUIRED
- 8 PROVIDE AND INSTALL (6) NEW PARK BENCHES TO MATCH (6) EXISTING BENCHES. TOLAR MANUFACTURING STRAP BENCH. REMOVE AND RELOCATE EXISTING BENCHES SO THAT (2) BENCHES ARE CENTERED UNDER EACH BUS SHELTER. PAINT DUNN EDWARDS - DE6362 STORM CLOUD
- 9 BASE BID - ADD NEW NATURAL EXPRESS GOLD ROCK MULCH, 2" DEEP, AT ALL PARKING LANDSCAPE PENINSULAS AND LANDSCAPE PLANTERS
- 10 ADD ALTERNATE NEW NATURAL EXPRESS GOLD ROCK MULCH, 2" DEEP, AT PROPERTY PERIMETER TO BACK OF CURB AT WEST AND PROPERTY LINE AT SOUTH EXISTING/ NEW RIGHT OF WAY WORK BY OTHERS (N.I.C.)
- 11

SHEET INDEX


AS1.0	SITE PLANS
AS2.0	ELEVATIONS & DETAILS

VICINITY MAP

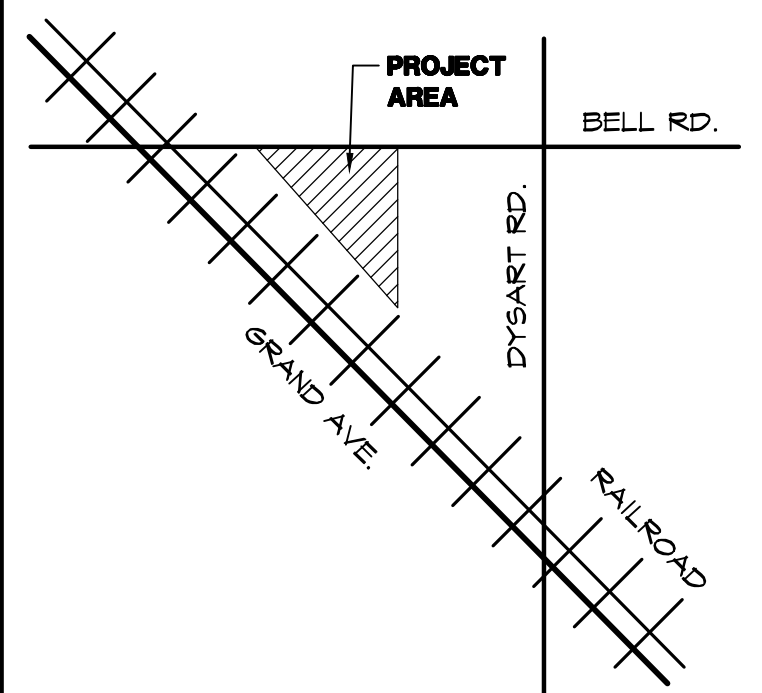

Perlman
Architects of Arizona

PERLMAN ARCHITECTS OF ARIZONA, INC.
4808 N. 24th STREET
SUITE 100
PHOENIX, ARIZONA 85018
480.9515900 480.9513045 fax

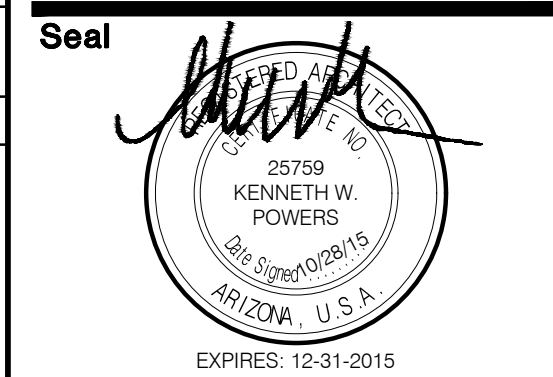

These drawings are instruments of service and are the property of Howard Perlman, AIA. Howard Perlman expressly reserves its common law copyright and other property rights to these plans. These plans are not to be reproduced, changed or copied in any form or manner whatsoever, nor are they to be assigned to any third party, without first obtaining the expressed written permission and consent of Howard Perlman, AIA. Written dimensions on these drawings shall have precedence over scaled dimensions.

© COPYRIGHT 2014 HOWARD PERLMAN, A.I.A.

Rev	Date	By	Description
1	10/28/15	JLC	FIELD CHANGES

CITY OF SURPRISE
PARK & RIDE
13359 W. BELL ROAD
SURPRISE, AZ 85374

Drawn/Checked By
JLC/ GA

Date
10-28-15


Project Number
314038

Sheet Number
SITE PLANS

AS1.0

N-SITEPLAN

Seal

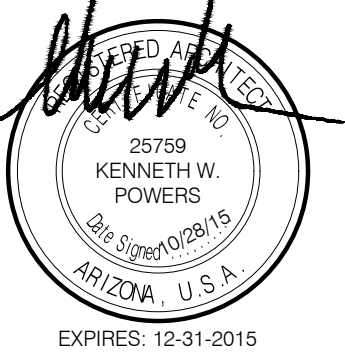

These drawings are instruments of service and are the property of Howard Perlman, AIA. Howard Perlman expressly reserves its common law copyright and other property rights to these plans. These plans are not to be reproduced, changed or copied in any form or manner whatsoever, nor are they to be assigned to any third party, without first obtaining the expressed written permission and consent of Howard Perlman, AIA. Written dimensions on these drawings shall have precedence over scaled dimensions.


© COPYRIGHT 2014 HOWARD PERLMAN, A.I.A.

Rev	Date	By	Description
1	10/28/15	JLC	FIELD CHANGES


CITY OF SURPRISE
PARK & RIDE
13359 W. BELL ROAD
SURPRISE, AZ 85374

Drawn/Checked By
JLC/ GA
Date
10-28-15
Project Number
314038
Sheet Number
ELEVATIONS & DETAILS


AS2.0

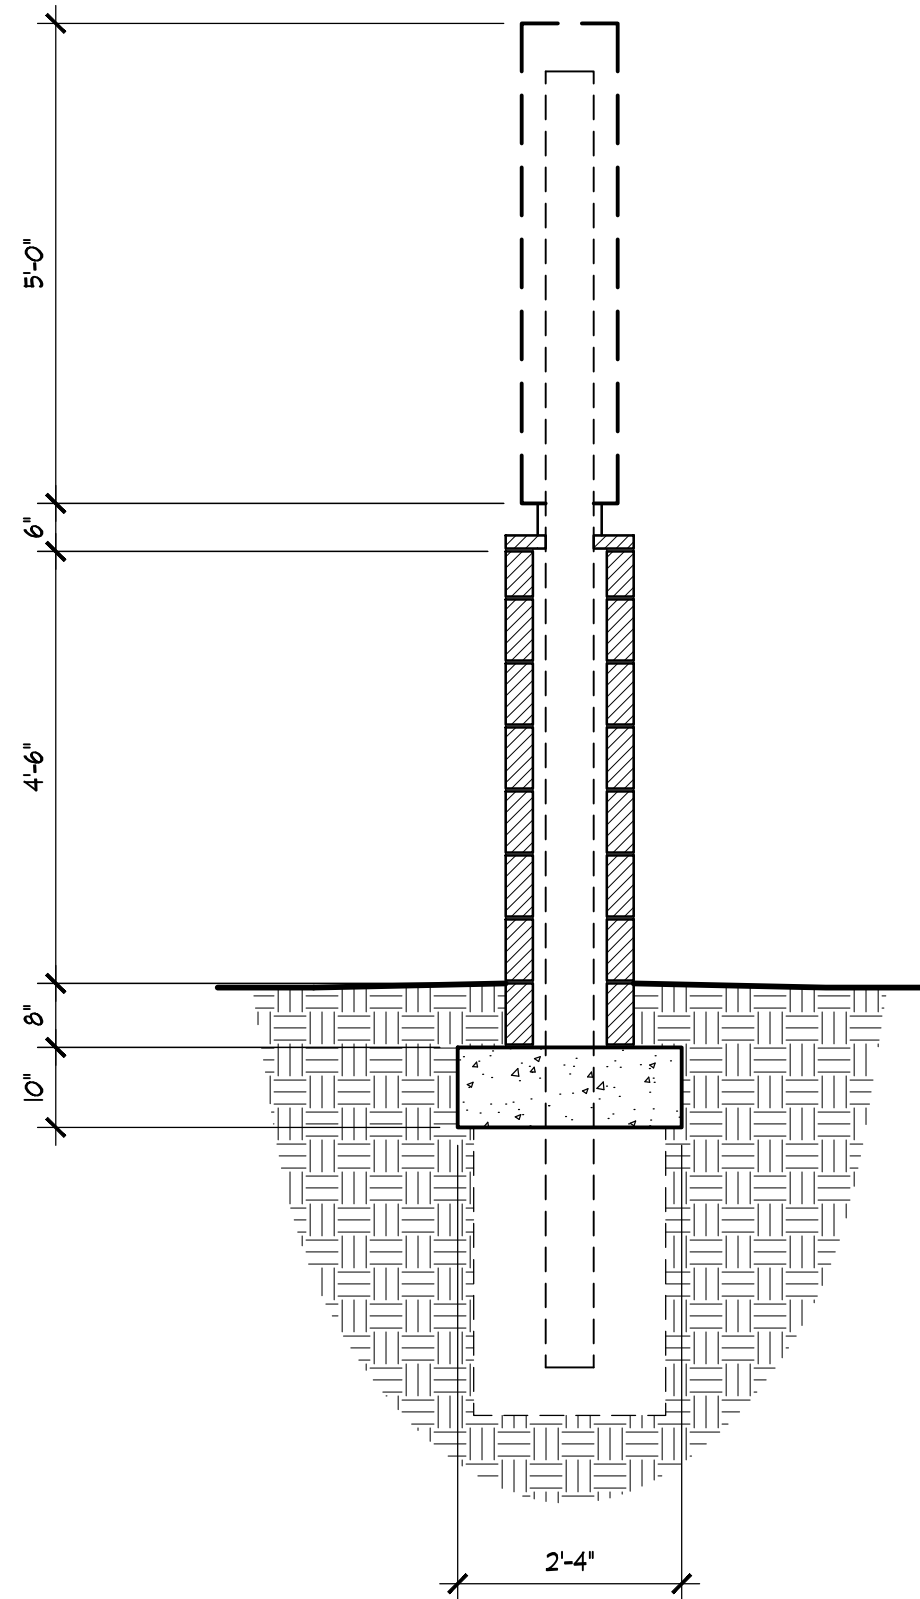

3 MONUMENT-SECTION
SCALE: 1/4"=1'-0"

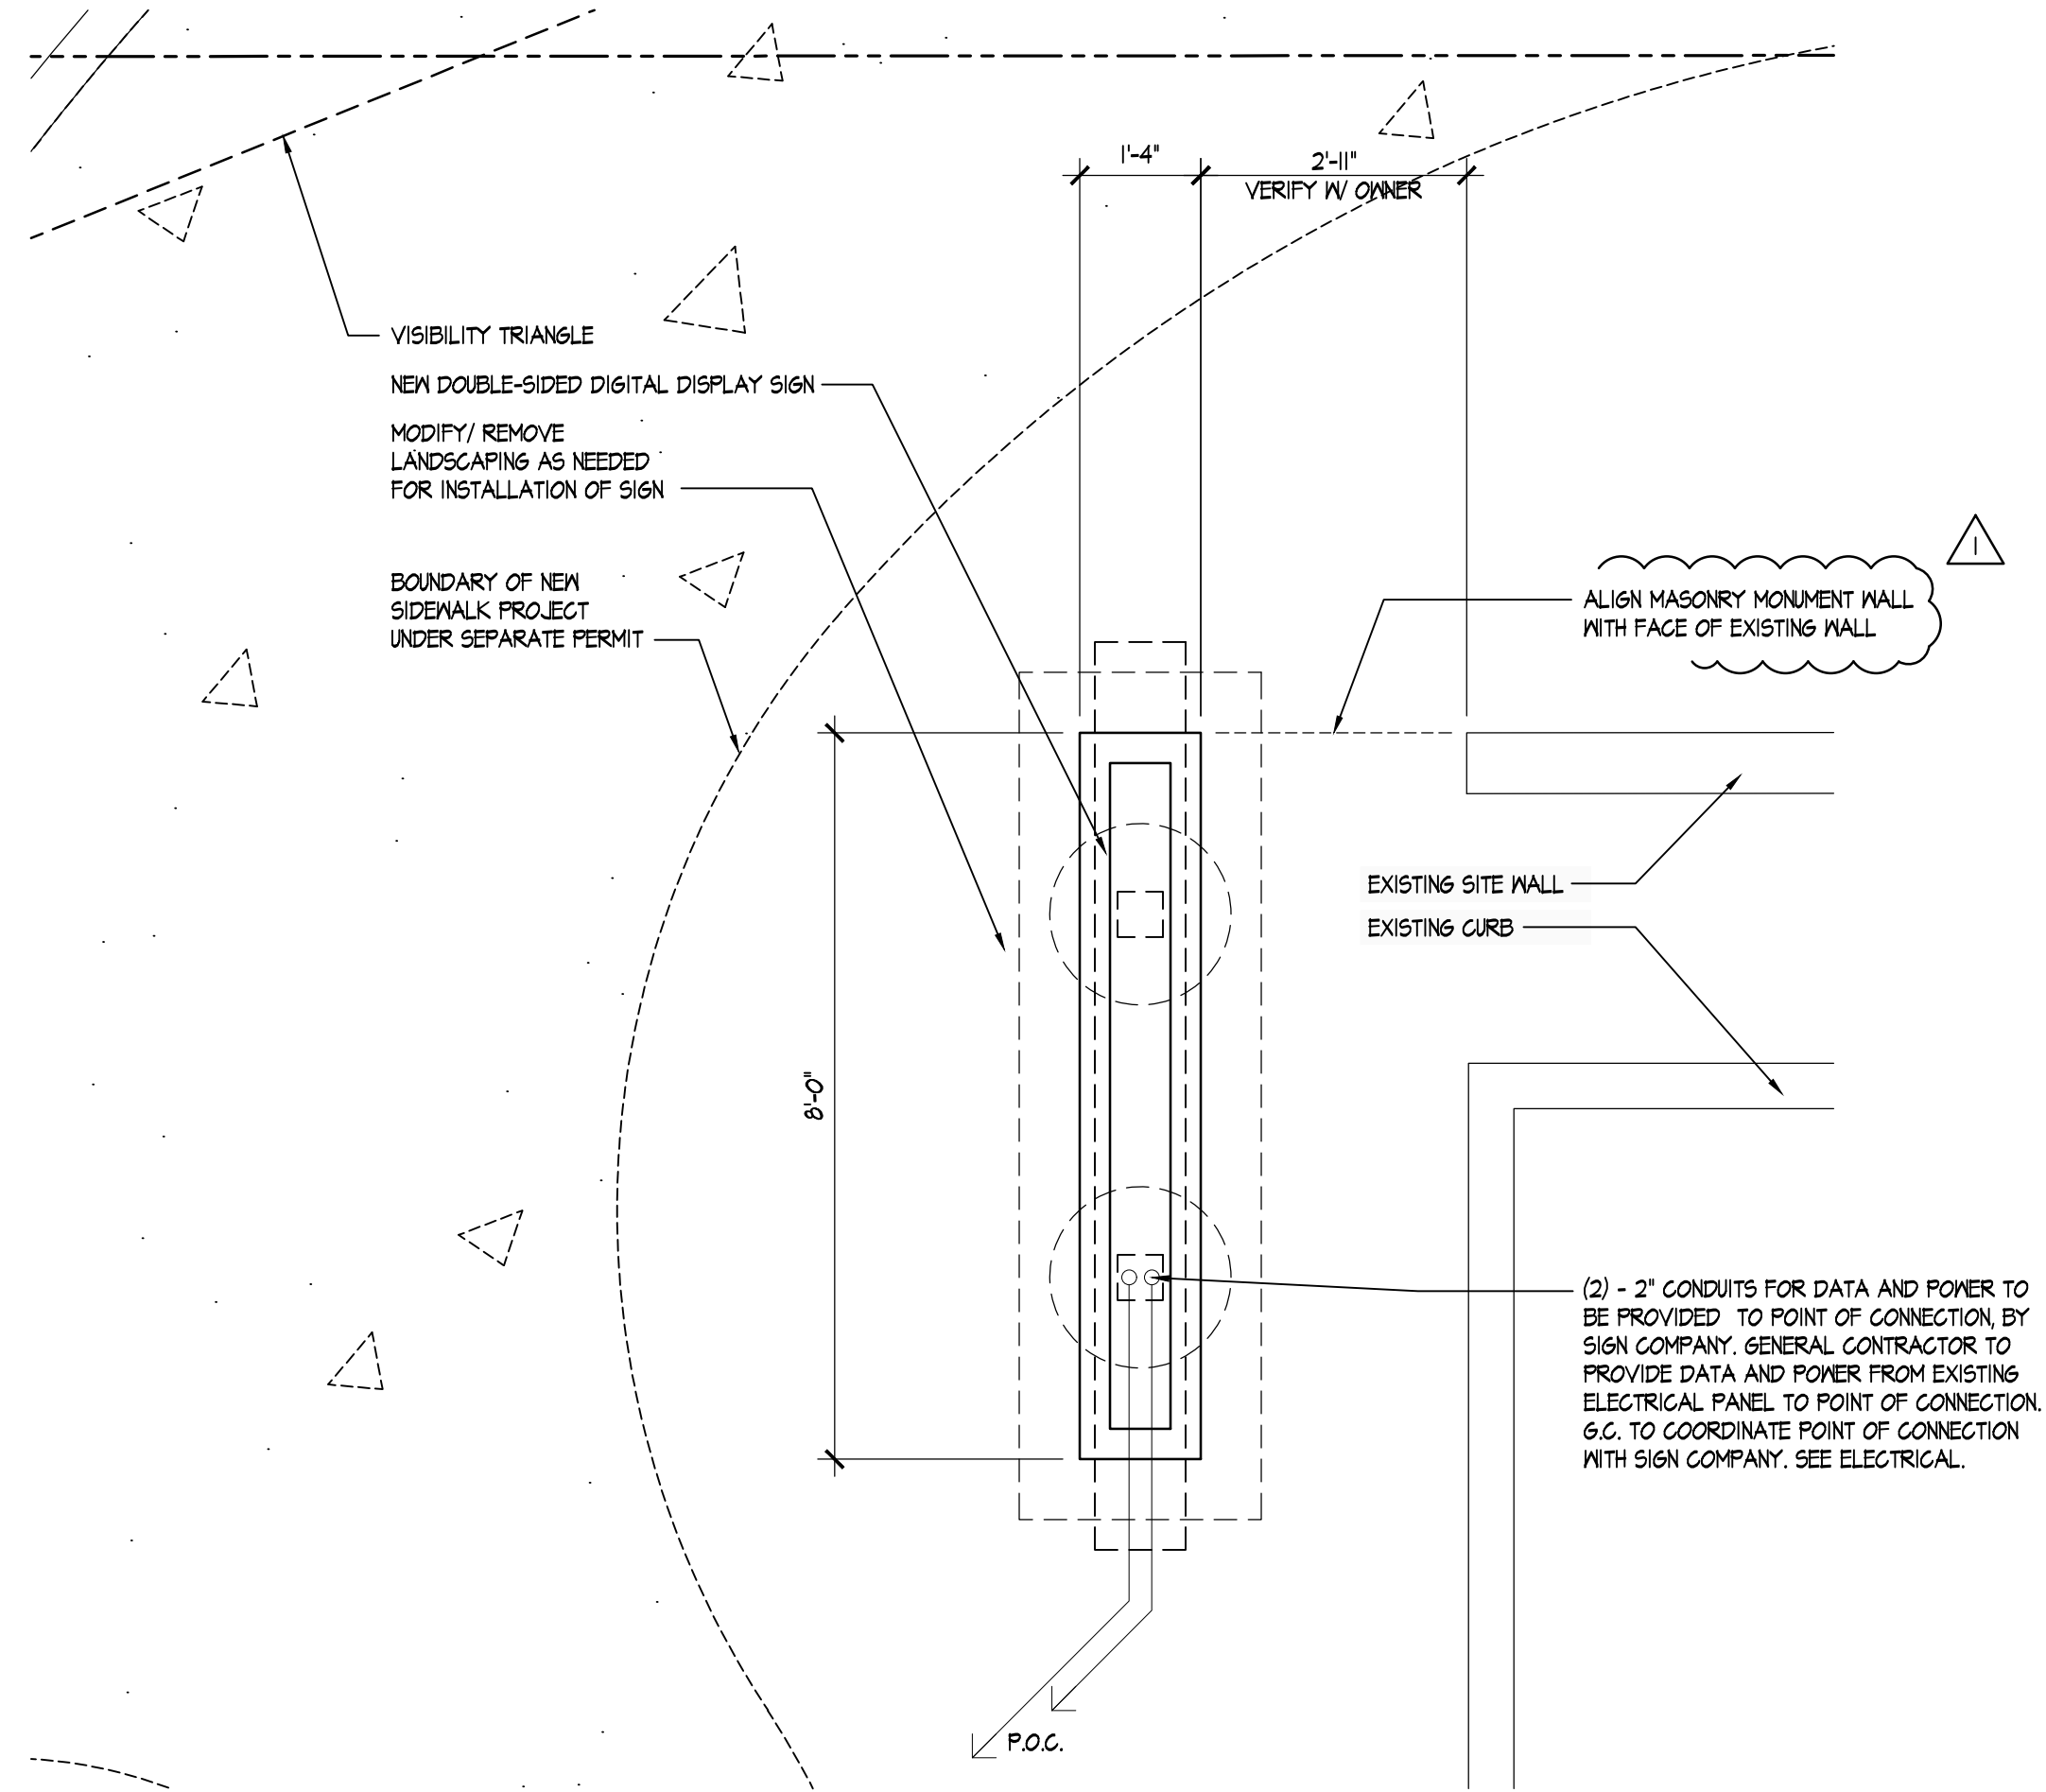

2 MONUMENT-PLAN
SCALE: 1/4"=1'-0"

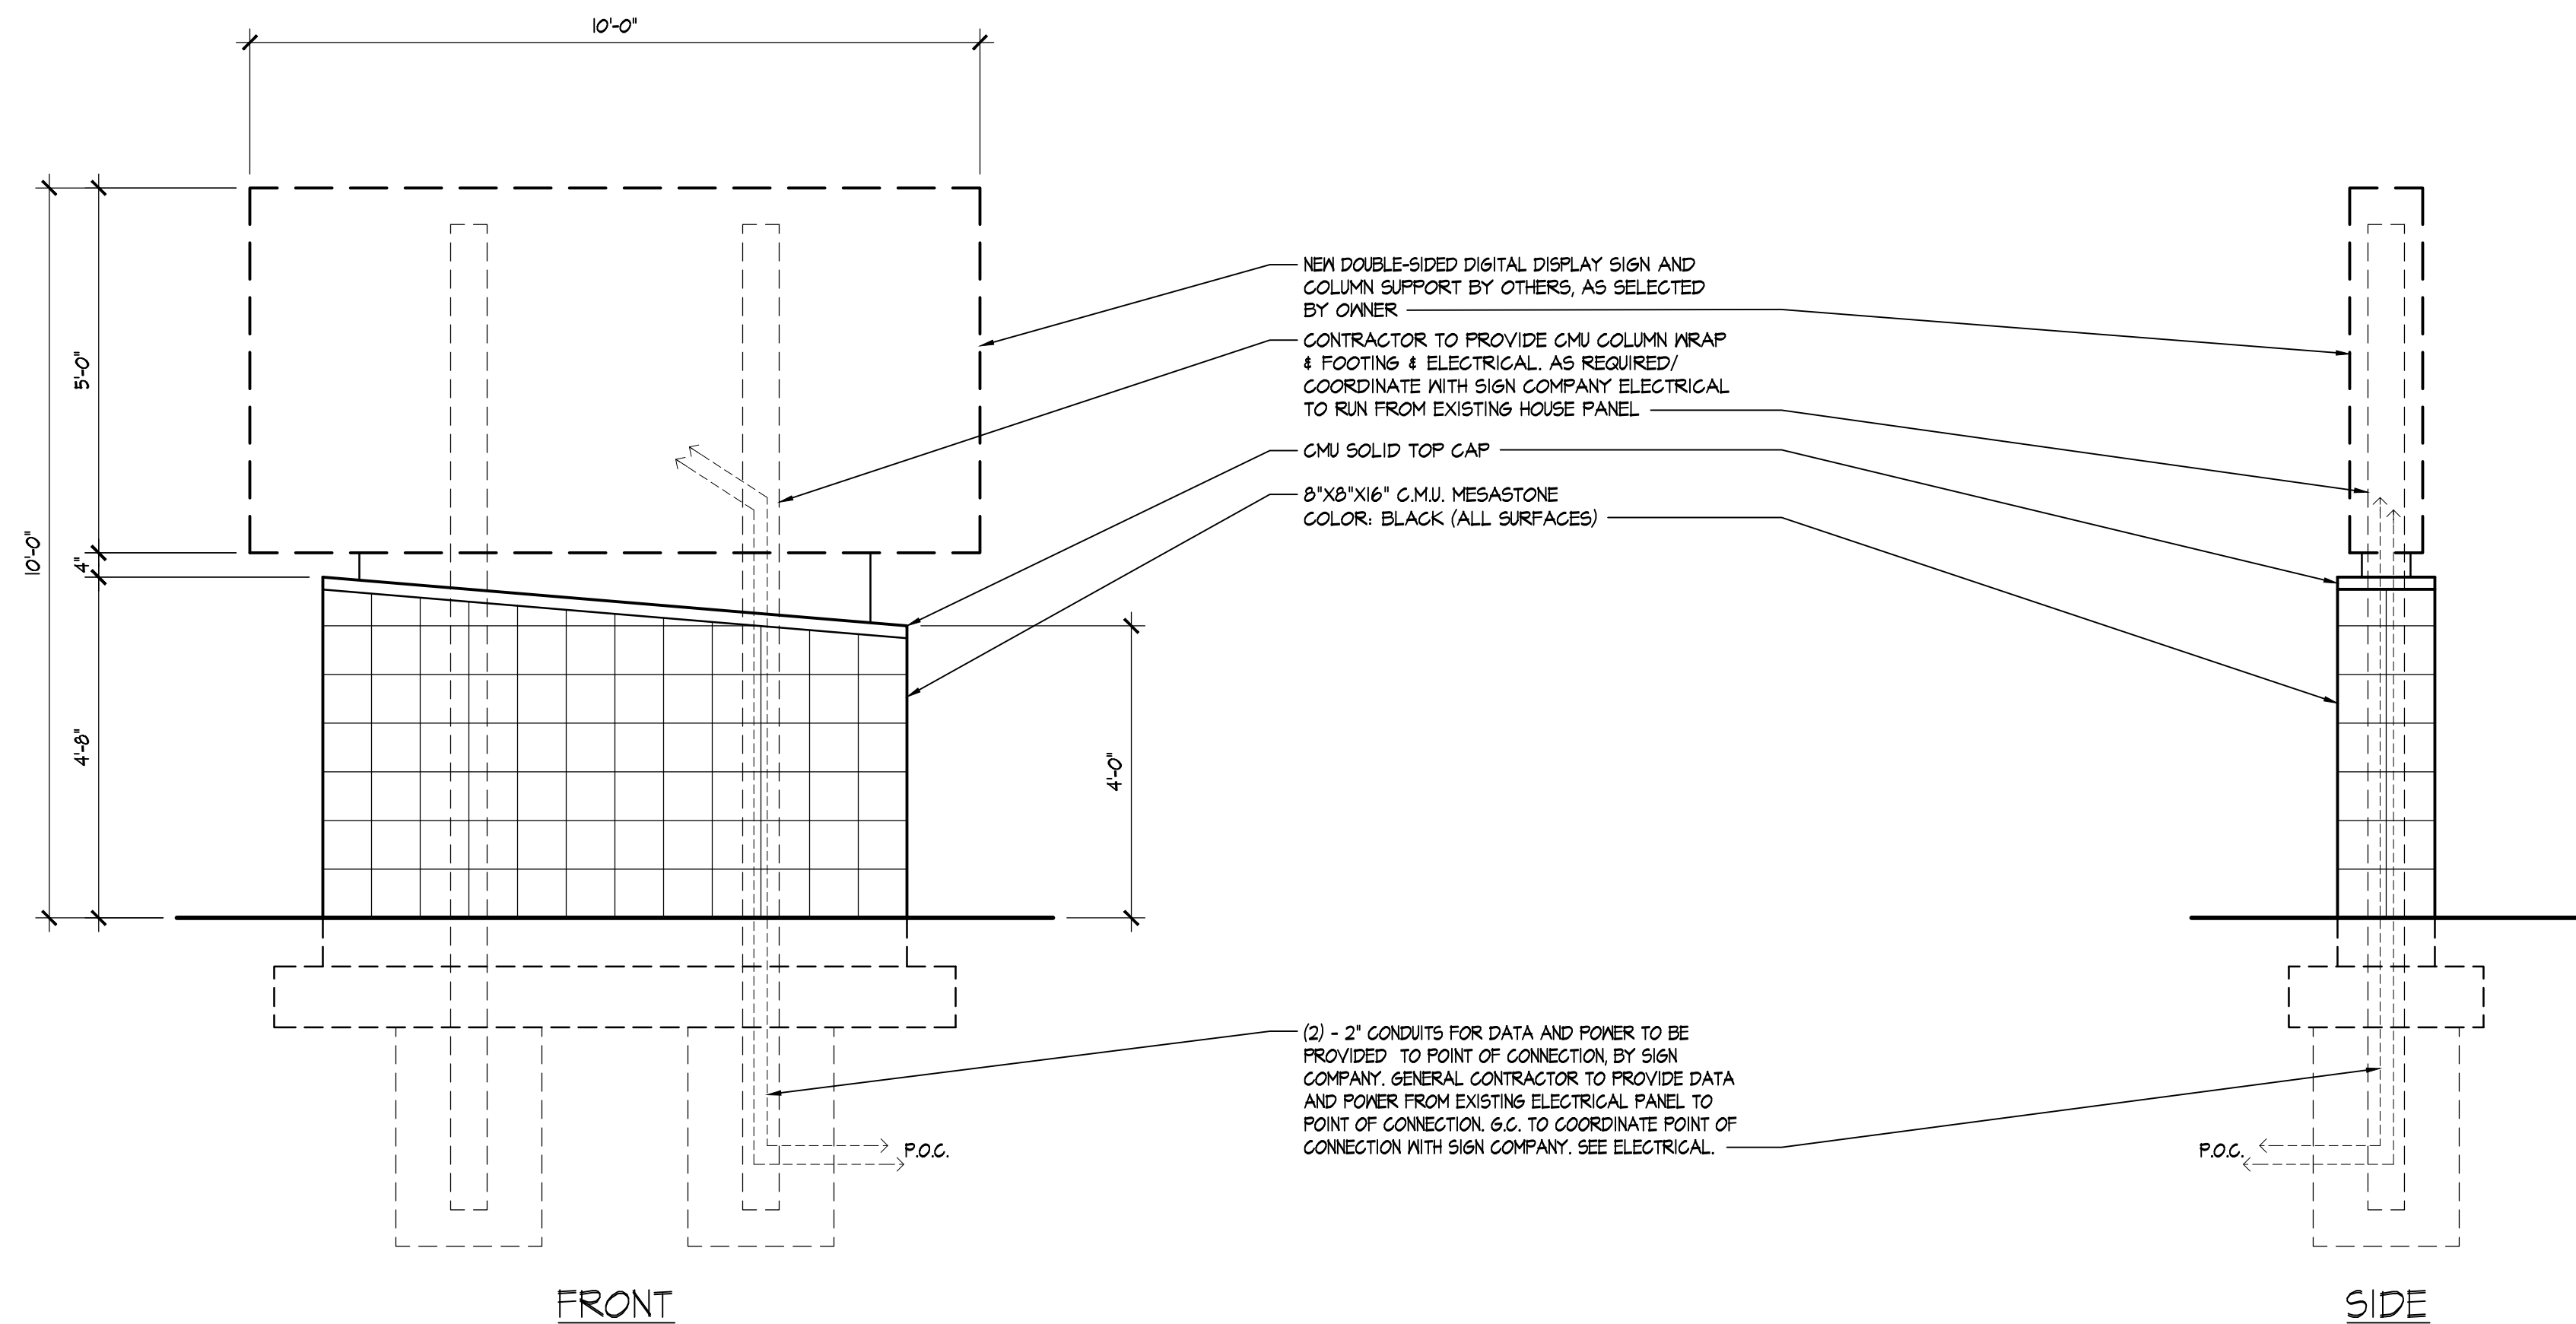


1 MONUMENT-ELEVATION
SCALE: 1/4"=1'-0"

MONUMENT SIGN

MANUFACTURE AND INSTALL ONE(1) DOUBLE SIDED DIGITAL DISPLAY SIGN
SCALE: 1/2" = 1'-0"

- ALUMINUM FRAMED STRUCTURE SKINNED WITH .090" ALUMINUM
- DAKTRONICS DIGITAL DISPLAY AF-3550-80x176-RGB-2V
- INSTALL AT CUSTOMER SPECIFIED LOCATION ON TWO(2) PIPES AND FOOTINGS

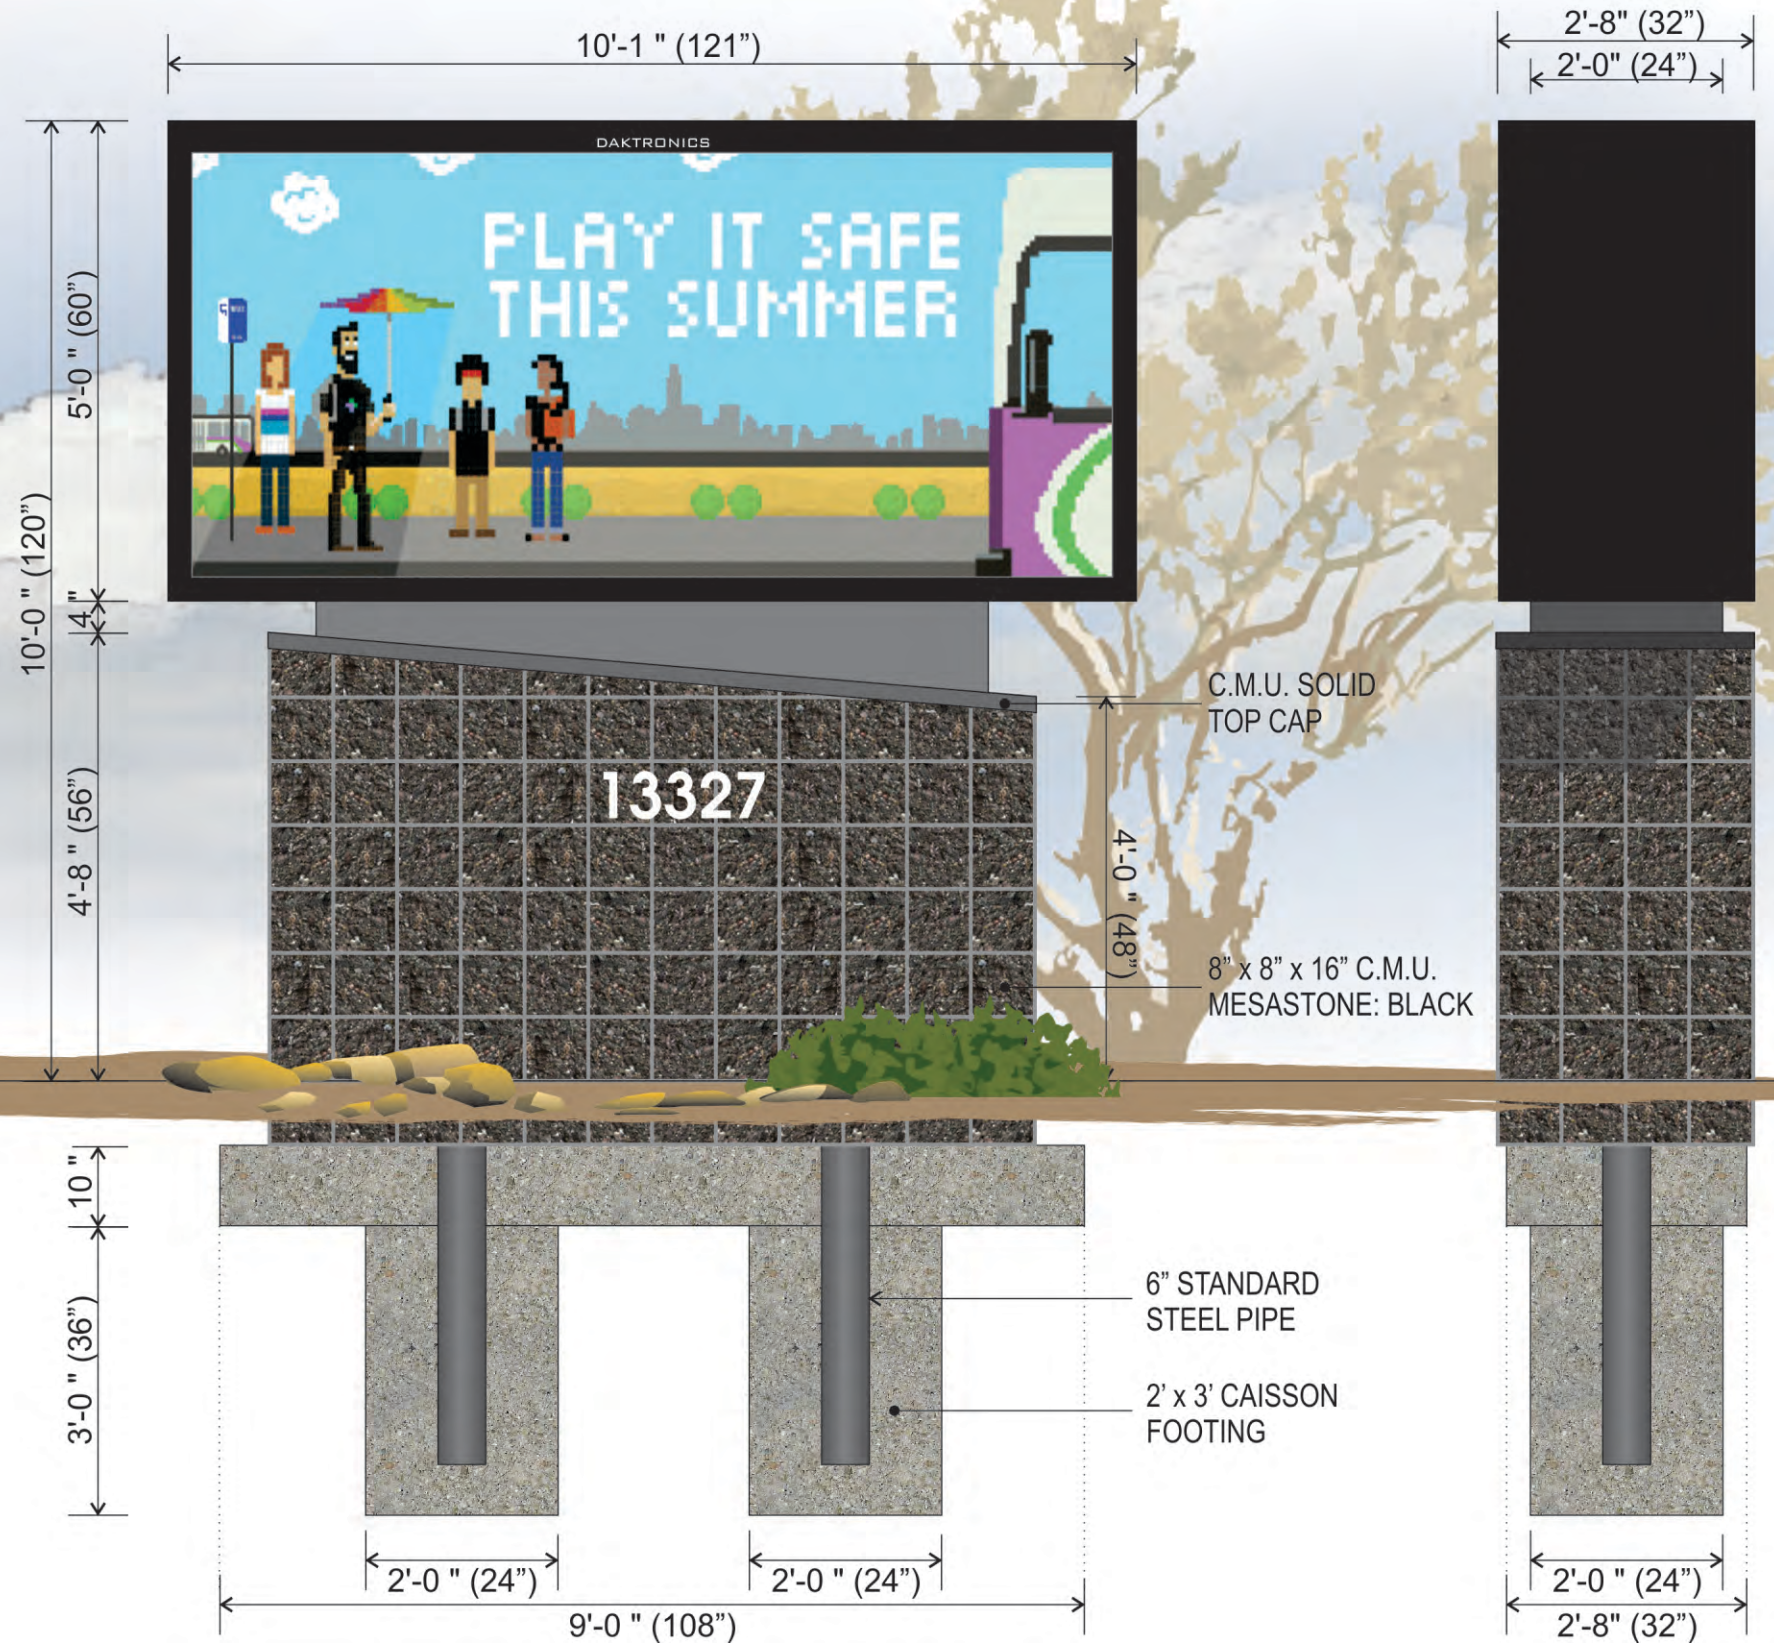

All Signs Shall Be Installed In Accordance With N.E.C. Article 600

Engineering Specifications
All Signs Fabricated as per
A.S.A. Specifications & 2012 I.B.C.

Electrical Specifications
All Signs Fabricated as per
2011 N.E.C. Specifications

Surprise Park and Ride Comprehensive Sign Program Planning and Zoning Commission

December 17, 2015



VICINITY MAP



VICINITY MAP




VICINITY MAP


West Bell Road

**Proposed
Signage**


**Park and
Ride**

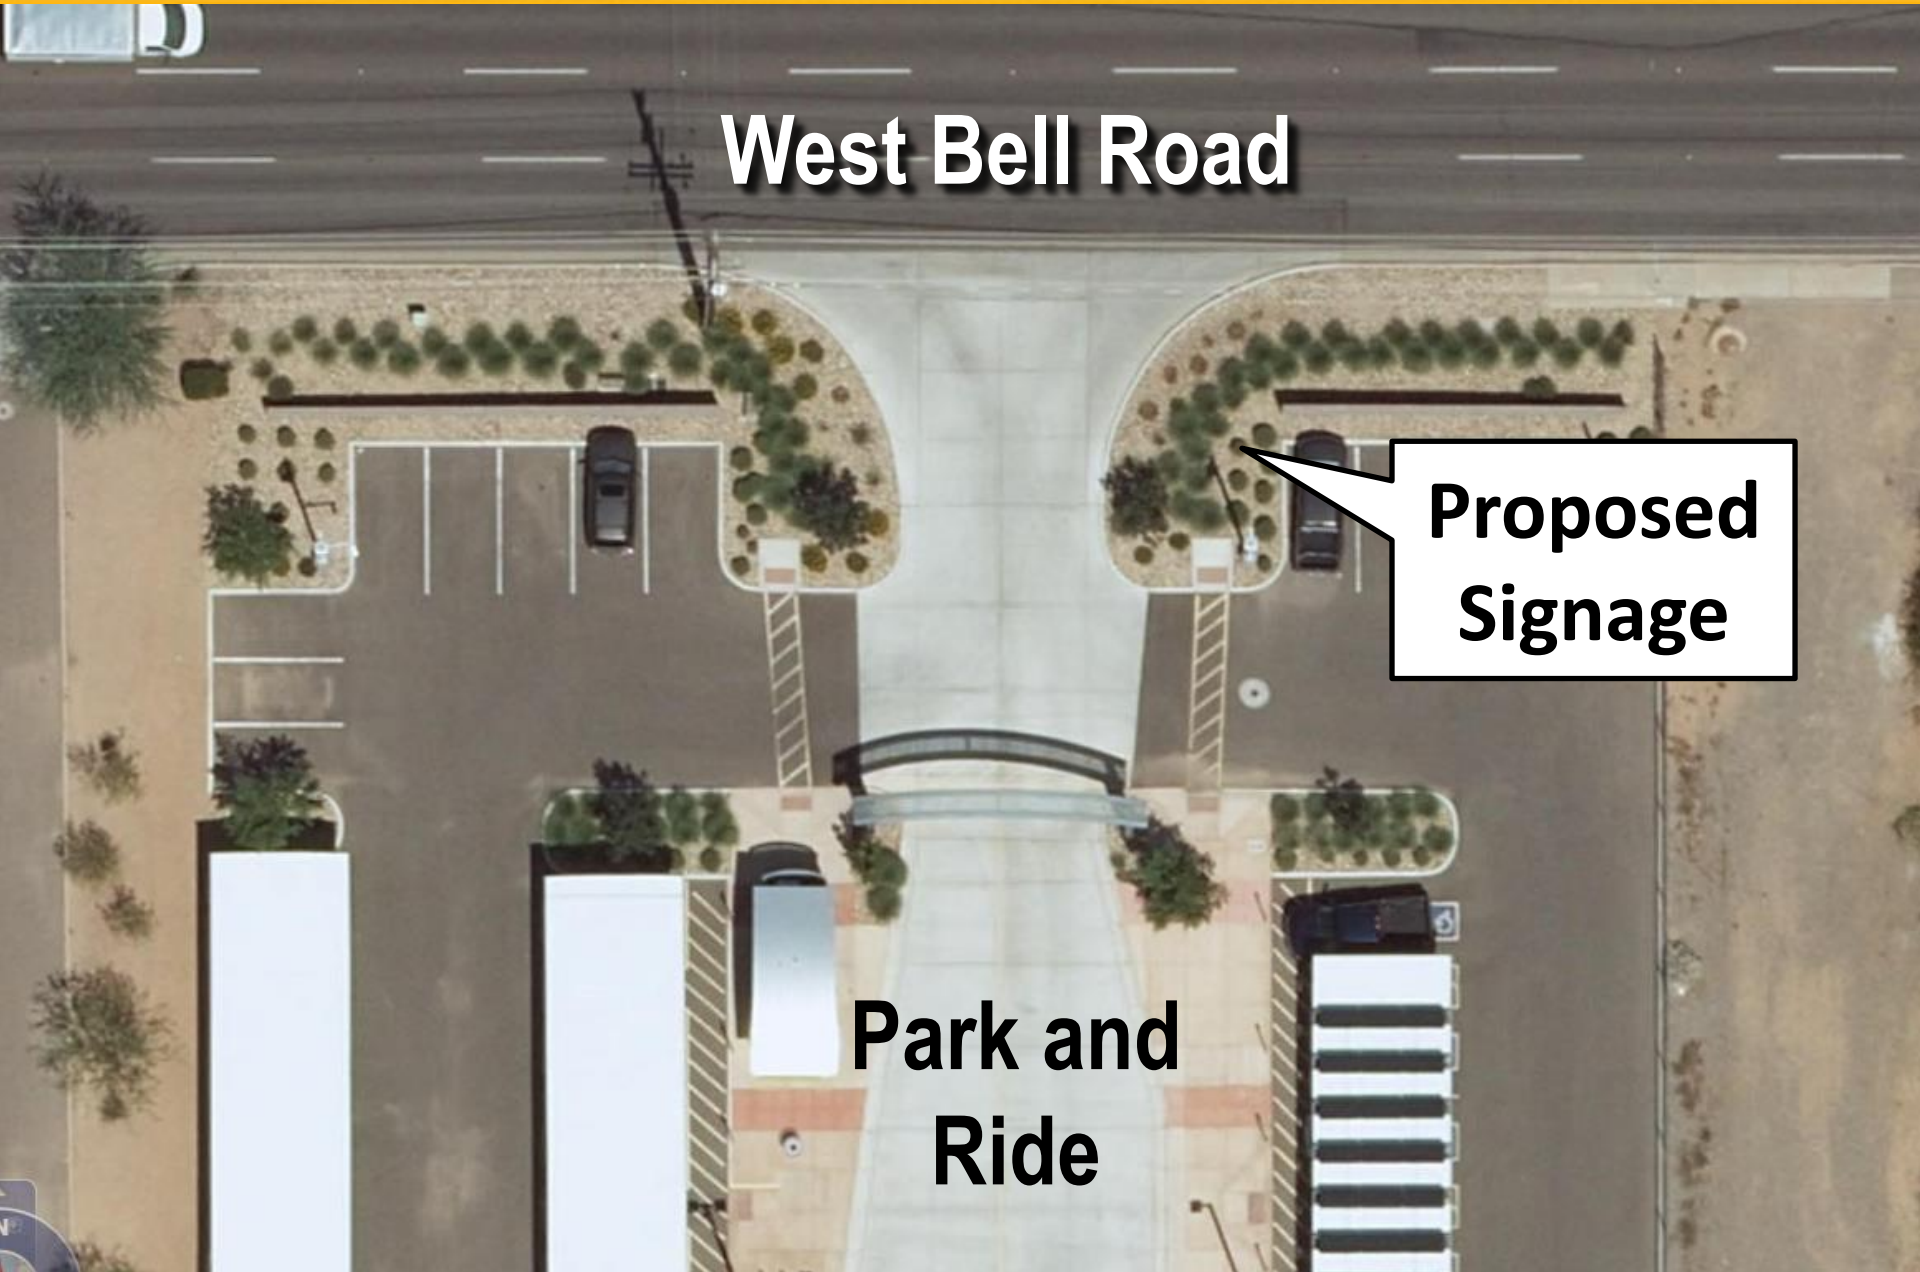

SITE PLAN

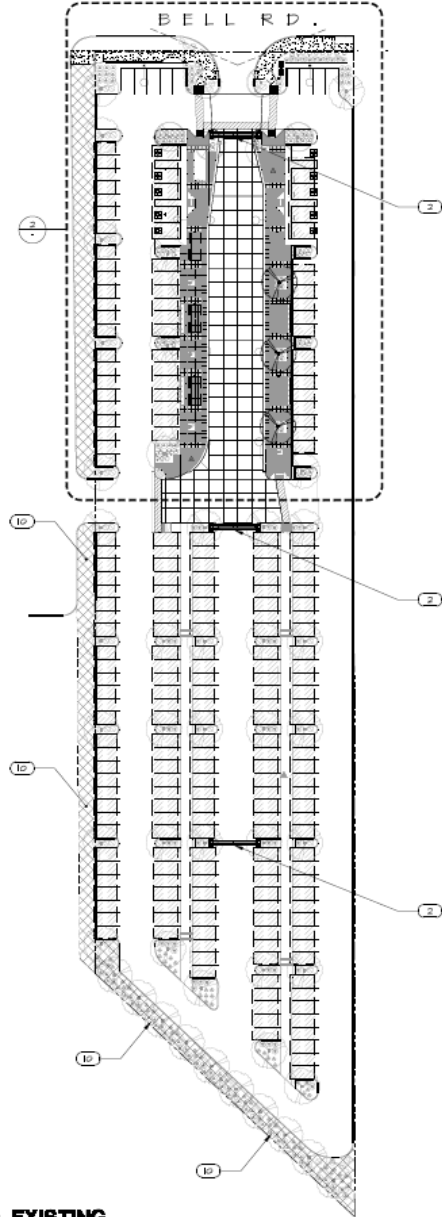


1 SITE PLAN - EXISTING

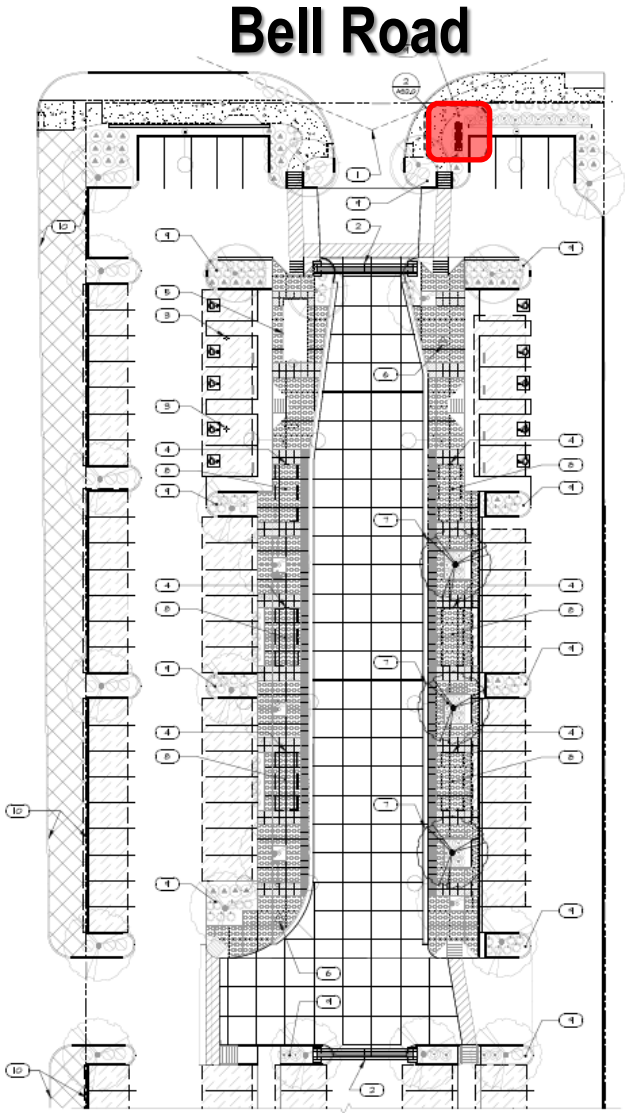


2 ENLARGED SITE PLAN

SITE PLAN

Bell Road

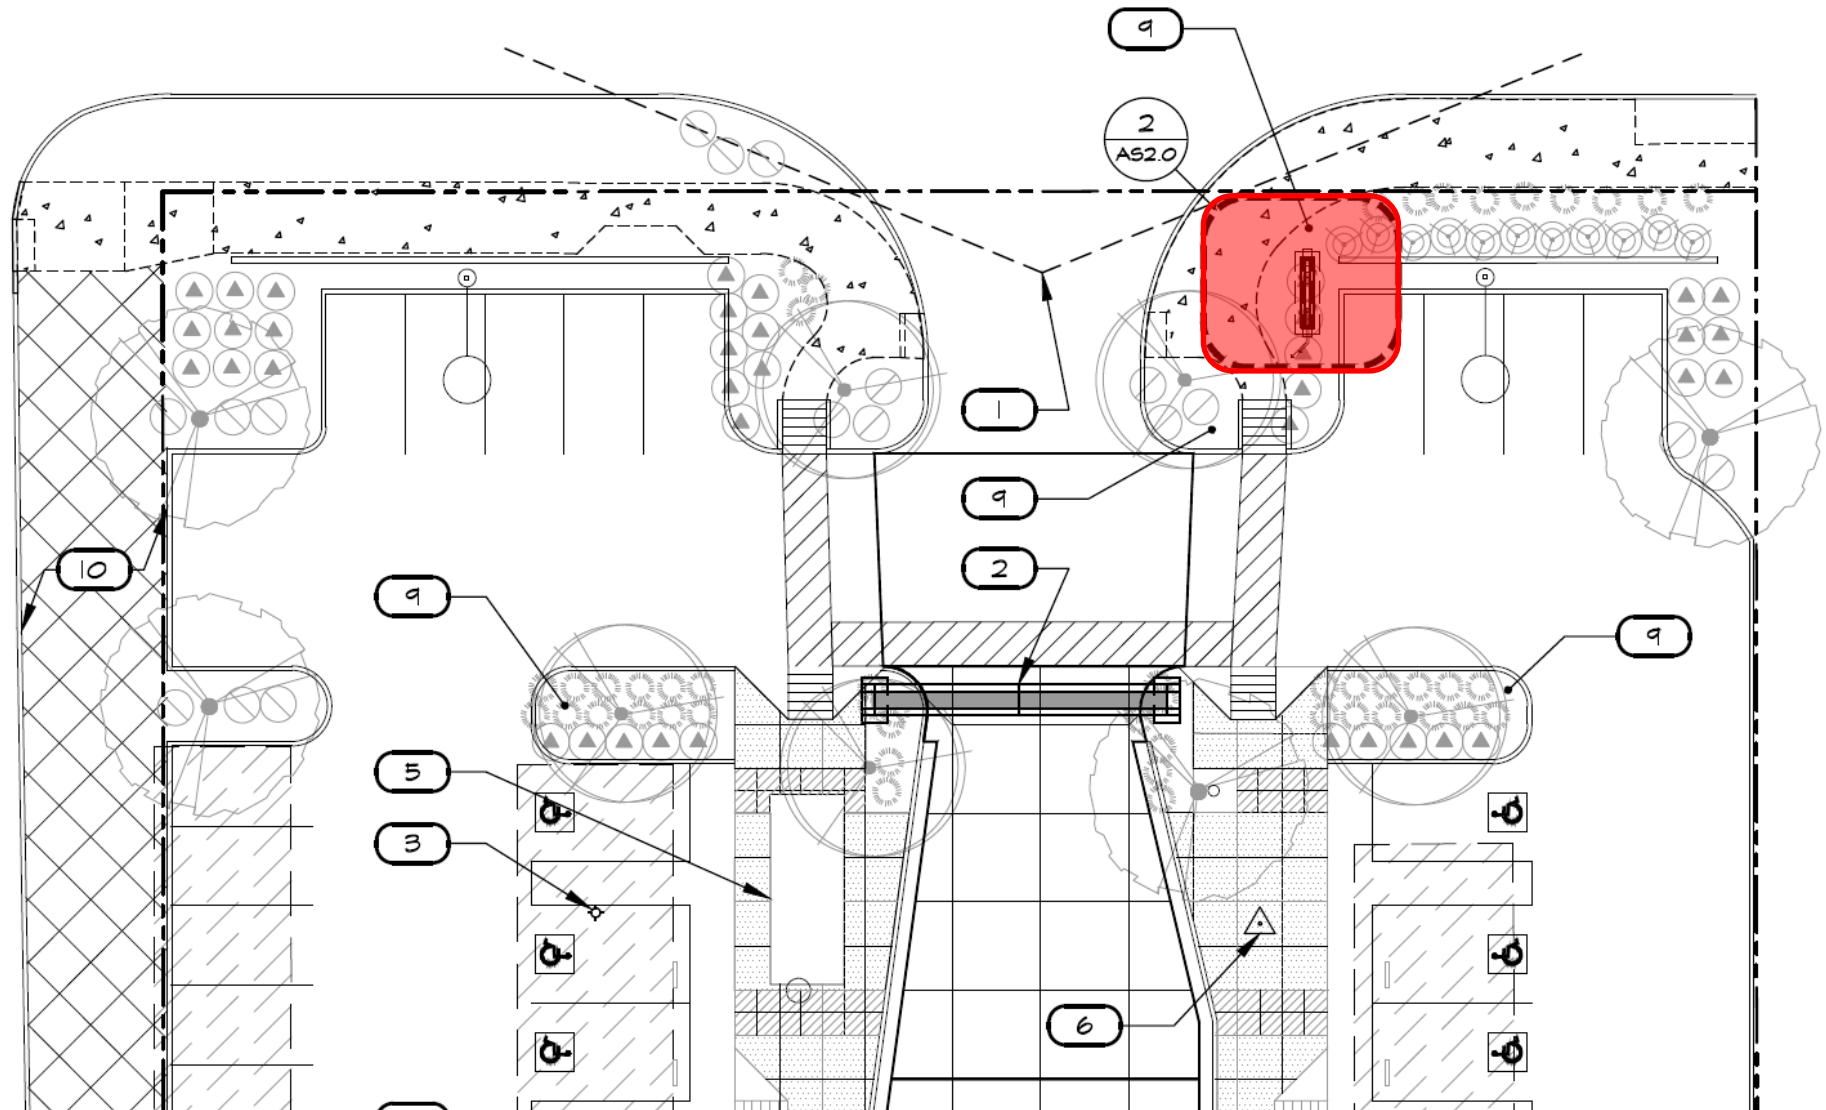

ELEVATIONS

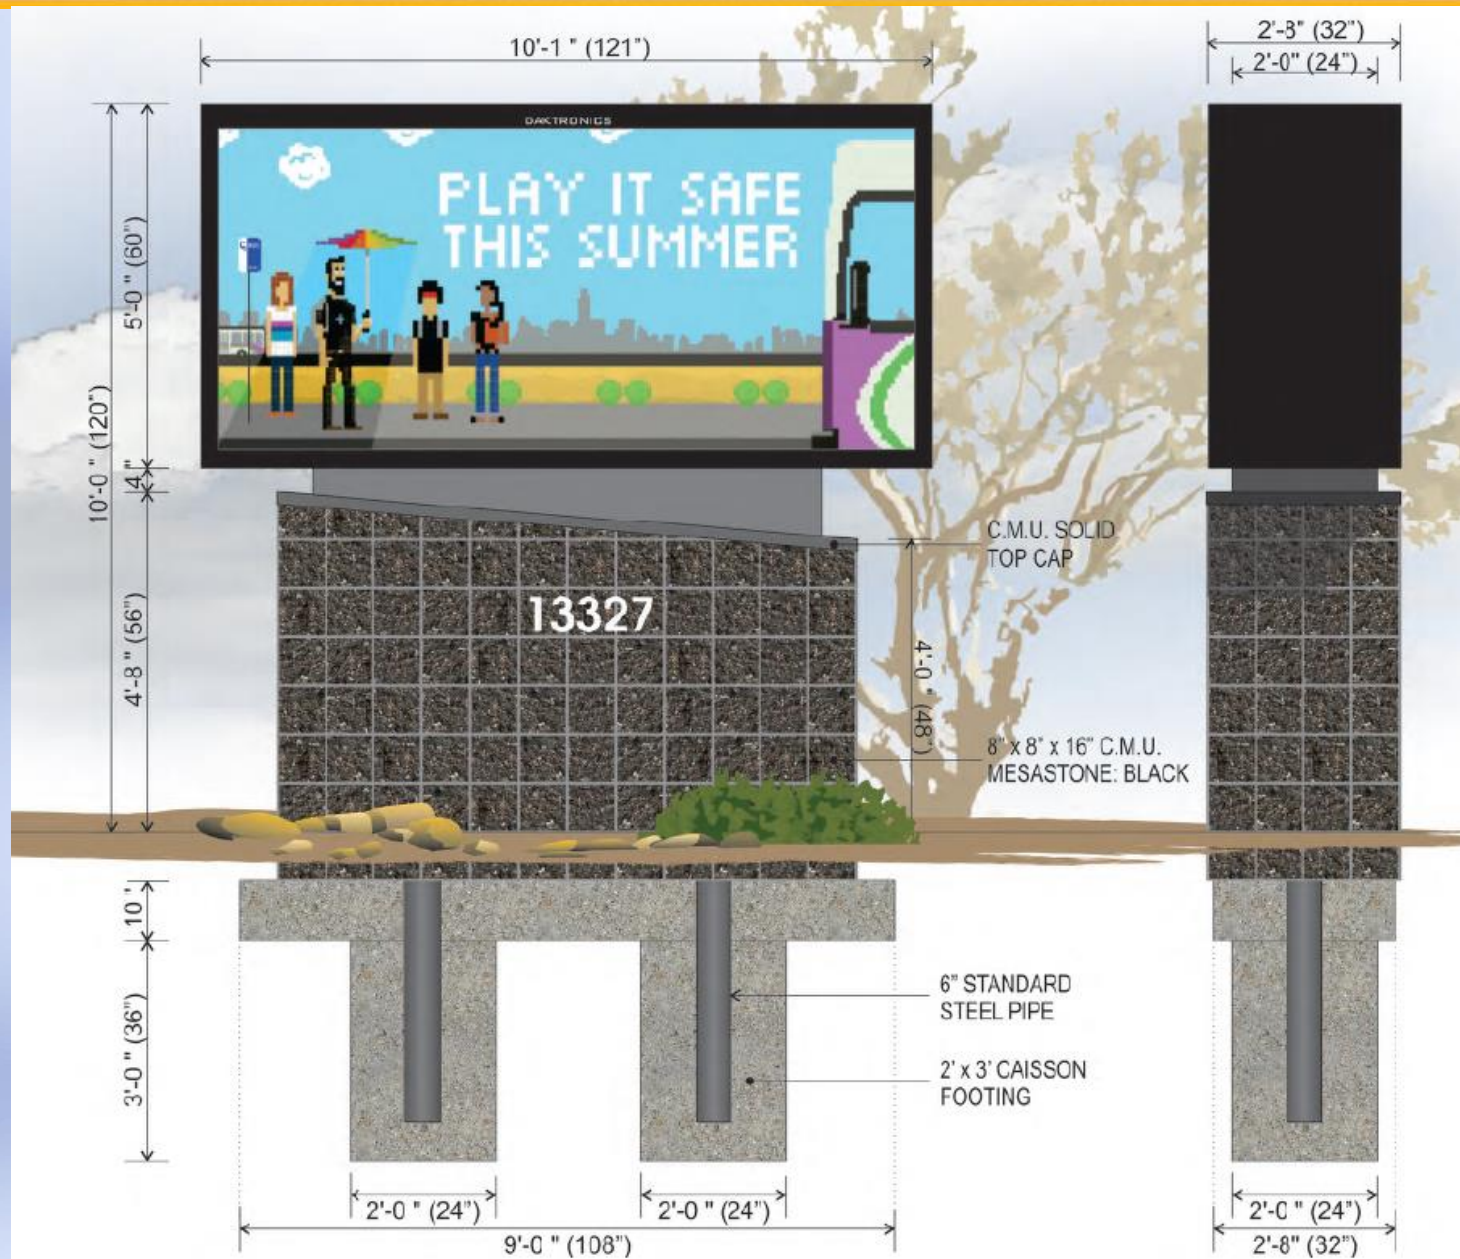

Questions or Comments?





CITY OF SURPRISE
Planning and Zoning Commission

December 17, 2015 @ 6:00:00 PM

Back Print

Board Meeting Date:	December 17, 2015	Contact Person:	Robert Kuhfuss, Community Development
Submitting Department:	CD Boards and Commissions	District:	4
Staff Recommendations:	Approve		

Consent	Regular	Public Hearing	x	Report/Discussion
---------	---------	----------------	---	-------------------

Agenda Wording:

Consideration and action regarding a Conditional Use Permit to allow Caliber Collision, a Vehicle Service-Major Repair Facility in the CR-PUD zoning district, generally located west of the southwest corner of Bell Rd. and Dysart Rd.

Motion:

I move to approve the proposed Conditional Use Permit subject to stipulations 'a'-'i' as listed in the staff report.

Background:

On October 1, 2015, the Planning and Zoning Commission approved a request for a Major Site Plan encompassing approximately 8.3 acres at the southwest corner of Dysart Road and Bell Road. On that date, the Commission also recommended approval of a related Zone Change for the property. The City Council heard the proposed Zone Change on November 17, 2015, and approved a modified request changing the IP-PUD portion to CR-PUD, and included a stipulation requiring the applicant to seek approval of a Conditional Use Permit in the newly created CR-PUD zoning district.

Financial Impact Statement:

All activity related to ongoing development of the City of Surprise has an economic and fiscal impact on the city and the region.

ATTACHMENTS:

Click to download

☐ [00 - FS15-461 - Caliber CUP - Staff Report](#)

- ☐ [01 - FS15-461 - Caliber CUP - Vicinity Map](#)
- ☐ [02 - FS15-461 - Caliber CUP - CUP Case Map](#)
- ☐ [03 – FS15-461 - Caliber CUP - Stipulation 'a' - CUP Narrative](#)
- ☐ [04 - FS15-461 - Caliber CUP -Site Plan Stip B](#)
- ☐ [06 - FS15-461 - Caliber CUP - Landscape Rendering](#)
- ☐ [07 - FS15-461 - Caliber CUP - Elevations](#)
- ☐ [09 - FS15-461 - Caliber CUP - Stipulation E Sign Package](#)
- ☐ [10 - FS15-461 - Caliber CUP - ADOT Comments](#)
- ☐ [11 - FS15-461 - Caliber CUP - MWD Comments](#)
- ☐ [12 - FS15-461 - Caliber CUP - LAFB Comments](#)
- ☐ [13 - FS15-461 - Caliber CUP - Presentation](#)

External Attachment Links:

Meeting Requirements:

Powerpoint x Video x White Board x Other x

Presentation Speaker Names (spelling and titles for TV captions):

Robert H. Kuhfuss, Planner II

CONDITIONAL USE PERMIT

REPORT TO THE PLANNING AND ZONING COMMISSION

Case: FS15-461

Project Name: Caliber Collision

Council District: 4

Meeting Date: December 17, 2015

Planner: Robert H. Kuhfuss, AICP

Owner: Farhad and Kathryn Shokoohl

Applicant: Len Swartz, PE, of Ollson Associates, on behalf of Cross Development and Farhad and Kathryn Shokoohl

Request: Conditional Use Permit for a Vehicle Service – Major Repair facility in the CR-PUD zoning district

Site Location: West of the southwest corner of Bell Road and Dysart Road

Site Size: 2.04 acres (approx.)

Density: N/A

General Plan Conformance: The proposal is consistent with the Surprise General Plan 2035

Support/Opposition: None known

Staff Recommendation: Staff recommends the Commission **approve** the proposed Conditional Use Permit, subject to stipulations 'a'-'i'.


PROJECT DESCRIPTION:

Len Swartz, PE, of Ollson Associates, on behalf of Cross Development and Farhad and Kathryn Shokoohl, seeks approval of a Conditional Use Permit (CUP) to allow a Vehicle Service – Major Repair facility in the newly created CR-PUD zoning district. This request follows the City Council’s approval of the related Zone Change that included the subject property, which served to change the zoning of the subject property from IP to CR-PUD. The Council’s approval of said zone change included a stipulation requiring the applicant to seek approval of a Conditional Use Permit to allow the proposed use, as opposed to it being allowed as a principal use in the existing IP zoning district.

EXISTING ZONING:

The following chart and associated map depict the existing zoning of the subject site and its surrounds (Note: this map changed since the Commission last reviewed the property on October 1, 2015).

Regional Commercial (CR)	Regional Commercial (CR)	Regional Commercial (CR)
Industrial Performance (IP)	Community Commercial with a PUD Overlay (CR-PUD)	Community Commercial (CC)
Industrial Performance (IP)	Regional Commercial (CR)	Community Commercial (CC)

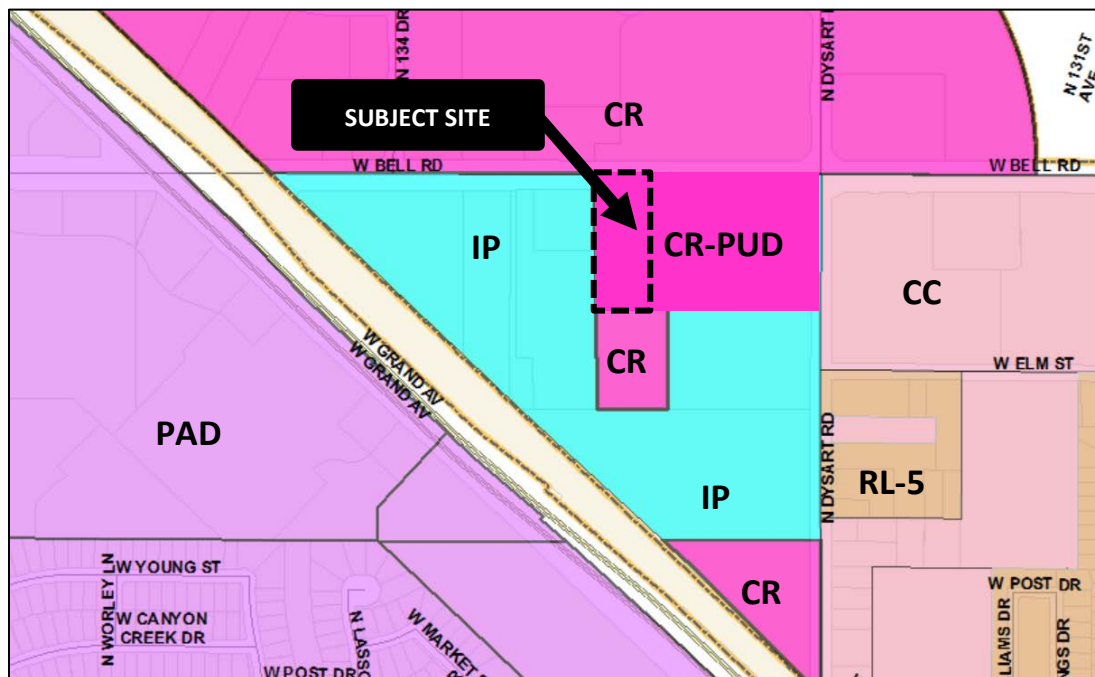

49 **BACKGROUND:**

50
51 **December 18, 2014:** Staff met with the applicant to discuss the project during a regularly
52 scheduled Concept Review meeting under CR14-468.

53
54 **April 17, 2015:** The applicant filed a request for a Zone Change, Major Site Plan and Final Plat under
55 case FS15-155, the subject case.

56
57 **April 30, 2015:** Staff met with another entity to discuss the development of what would become
58 Lot 2 of the subject site during a regularly scheduled Concept Review meeting under CR15-165.

59
60 **June 21, 2015:** The applicant held a neighborhood outreach meeting to discuss the original project.

61
62 **October 1, 2015:** The Planning and Zoning Commission heard a request for a Zone Change from CR
63 to IP-PUD, CR to CR-PUD, and IP to CR-PUD along with a request for a Master Site Plan in the IP-PUD
64 and CR-PUD zoning districts for Dysart Subdivision under case FS15-155. The Commission
65 recommended approval of the Zone Change to the City Council and approved the Major Site Plan
66 subject to stipulations 'a' through 'j', which are included here for convenience:

- 67
68 a. Development and use of the site shall be in substantial conformance with the project
69 narrative entitled "Dysart Subdivision Rezone Document PUD Overlay", prepared by
70 Olsson Associates, consisting of 20 pages dated revised August 17, 2015 and stamped
71 received August 17, 2015, except as modified by the following stipulations.
- 72
73 b. Development and use of the Caliber Collision site shall be in substantial conformance
74 with the Major Site Plan entitled "Caliber Collision Bell Road and Dysart Road",
75 consisting of three (3) full-size pages, prepared by Olsson Associates, stamped received
76 August 17, 2015.
- 77
78 c. Landscaping of the Caliber Collision site shall be in substantial conformance with the
79 Landscape Plan entitled "Final Landscape Plan Caliber Collision", consisting of five (5)
80 full-size sheets, prepared by Olsson Associates, stamped received August 17, 2015.
- 81
82 d. Elevations for the Caliber Collision site shall be in substantial conformance with the
83 elevations entitled "Exterior Elevations Caliber Collision" and "Site Details", consisting of
84 three (3) full-size sheets (A2.0, SP1.1 and SP1.2), prepared by Olsson Associates,
85 stamped received August 17, 2015.
- 86
87 e. Signage for the Caliber Collision site shall be in substantial conformance with the Sign
88 Package entitled "Caliber Collision/Channel Letter/Surprise", consisting of five (5) 11" by
89 17" sheets, prepared by Cree Industrial Arts, stamped received August 17, 2015.

- 90 f. Approval of this Major Site Plan presumes the subsequent approval of the related Final
91 Plat for Dysart Subdivision. If a Final Plat for Dysart Subdivision has not been recorded
92 within one (1) year of approval of this Major Site Plan Planning and Zoning Commission,
93 the subject Major Site Plan shall expire, unless an extension is approved by the Planning
94 and Zoning Commission.
95
- 96 g. Prior to development of Lots 2 and 3 of Dysart Subdivision, the applicant or subsequent
97 owner shall submit a request for a Major Site Plan Amendment to be reviewed and
98 approved as outlined in the Surprise Municipal Code.
99
- 100 h. Non-compliance with the stipulations of approval of this case will be treated as a
101 violation in accordance with the provisions of Article XIV of the Surprise Unified
102 Development Code.
103
- 104 i. The Property owner and successors waive claim for diminution of in value if the City
105 takes action to rescind approval of this zone change request due to non-compliance
106 with the stipulations of approval.
107
- 108 j. Those portions of the parapet wall which extend above the height of the adjacent
109 parapet walls shall appear as being four-sided such to look like an enclosed building.
110

111 **October 6, 2015:** The City Council continued the Dysart Subdivision Zone Change and related Final
112 Plat to a date-certain of October 20, 2015.
113

114 **October 20, 2015:** The City Council continued the Dysart Subdivision Zone Change and related Final
115 Plat to a date-certain of November 3, 2015.
116

117 **November 3, 2015:** The City Council continued the Dysart Subdivision Zone Change and related
118 Final Plat to a date-certain of November 17, 2015.
119

120 **November 17, 2015:** The City Council approved a request for a Zone Change from CR to CR-PUD,
121 CR to CR-PUD, and IP to CR-PUD. Said approval was based on an amended request brought forward
122 by the applicant at the meeting and was subject to the following stipulations 'a' through 'f', which
123 are included here for convenience:
124

- 125 a. Development and use of the site shall be in substantial conformance with the project
126 narrative entitled "Dysart Subdivision Rezone Document PUD Overlay", prepared by Olsson
127 Associates, consisting of 20 pages dated revised August 17, 2015 and stamped received
128 August 17, 2015, except as modified by the following stipulations.
129

- b. If a Final Plat has not been recorded within one (1) year of approval of this Zone Change request by the City Council, the subject zone change may be scheduled for public hearing by the Planning and Zoning Commission and City Council for consideration of reverting the property to its former zoning per ARS § 9-462.01.E.
- c. Non-compliance with the stipulations of approval of this case will be treated as a violation in accordance with the provisions of Article XIV of the Surprise Unified Development Code.
- d. The Property owner and successors waive claim for diminution of in value if the City takes action to rescind approval of this zone change request due to non-compliance with the stipulations of approval.
- e. The development standards table in Section 3.0 of the “Dysart Subdivision Re-zone Document PUD Overlay, last revised on August 17, 2015, prepared by Olsson Associates is hereby amended to read as follows:

CR PUD DEVELOPMENT STANDARDS TABLE FOR DYSART SUBDIVISION (CASE FS15-155)			
Shaded cells indicate development standard that is less restrictive than the base zoning district.			
All other provisions of the CR zoning districts apply. ⁵			
Development Standard	CR – CR PUD		
	Base Zoning	PUD Overlay	SUDC Reference
Interior Side Setback	24'	15' ¹	122-36(c)(2)c, Table 5-12
Landscape Setback (Arterial)	45' ³	45' ^{2,3}	122-136(b)(18)(h)
Maximum Parking Allowed	1:375 SF of GFA ⁴	1:180 SF of GFA ⁴	122-133(e)
Secondary Wall Sign Area	0.5 SF per 1 linear foot of elevation	0.6 SF per 1 linear foot of elevation	113-129(a)(3)(a)
Footnotes:			
¹ Adjacent to Commercial or Industrial zoning districts.			
² 10' limited driveway access encroachment from street and architectural encroachment allowed per 122-136(b)(18)(h), Table 10-4.			
³ Limited driveway encroachment from the west side of Parcel A to accommodate shared access allowed per site plan.			
⁴ Based on Automotive Repair and Service use. If other than Automotive Repair and Service, Table 9-1 applies.			
⁵ The development standards in this table apply if the Planning and Zoning Commission approves the CUP. If not, the development standards in the Dysart Subdivision Re-zone Document PUD Overlay, last revised on August 17, 2015, prepared by Olsson Associates will apply.			

- f. The Council's decision in this case, thought final, will not take effect unless the City Planning Commission approves a subsequent application for conditional use permit (the “CUP”) that allows the construction of a collision shop on the parcel identified as Parcel A, on Exhibit A, on or before January 8, 2016. If the CUP is NOT approved by such date, then the Council's decision in this case will be deemed to approve the original application in this case, re-zoning the property as follows: from CR to IP-PUD, from CR to CR-PUD and from IP to CR-PUD, in conformance with the Dysart Subdivision Zone Change and PUD Overlay” document, dated August 17, 2015.

154 **November 18, 2015:** The applicant filed the subject request under FS15-461.

155
156 **December 14, 2015:** The subject CUP is scheduled for citizen review. The results of that meeting
157 are unknown as of the writing of this report.

158
159 **CITIZEN OUTREACH:**

160
161 As noted above, the applicant held a Citizen Review meeting on June 21, 2015. This meeting was in
162 regards to the original Zone Change request and generated no input. Subsequent to the meeting,
163 however, concerns over the presence of a body shop near the city's gate way were expressed at
164 two separate City Council meetings. A second Citizen Review meeting is scheduled for December
165 14, 2015; however, the results of that meeting are unknown as of the writing of this report.

166
167 **ANALYSIS AND DISCUSSION:**

168
169 The subject CUP request is consistent with that portion of the Master Site Plan previously reviewed
170 and approved by the Commission on October 1, 2015. The Commission's review and approval of
171 said site plan was predicated on the assumption that City Council would approve the related Zone
172 Change taking the subject property from IP to IP with a PUD Overlay and included a stipulation
173 essentially stating that if the Council did not approve the Zone Change, the Commission's approval
174 of the site plan would be null and void.


175
176 During the public hearing by the City Council on November 17, 2015, however, the applicant
177 proposed a modification to the scope of the Zone Change request, essentially removing the IP
178 component, opting instead to rezone the subject property from IP to CR with a PUD overlay. While
179 the proposed use is allowed as a principal use in the IP zoning district, such uses require a
180 Conditional Use Permit in the CR zoning district. The subject case fulfills that requirement;
181 however, the terms of the Council's approval of the Zone Change state that if the Commission
182 chooses to deny the requested CUP, the subject property is deemed to be zoned IP with a PUD
183 Overlay as originally proposed keeping the Commission's prior approval of the Master Site Plan
184 intact.

185
186 Staff notes the Commission's previous approval of the Master Site Plan included a provision
187 requiring the "boxing-pin" of the parapets associated with the tower portion of the building. The
188 applicant has made that correction in the construction plans; however, for continuity of record,
189 staff recommends the Commission retain that stipulation with the present case.

190
191 [See image on following page.]



Staff also notes that Sheet SP1.1 calls out a mesh type screening to be affixed to the rolling wrought iron gates. Said sheet points to a “Door Schedule”, which was not part of the original Planning case, but is part of the related construction plans. During the review of the construction permit, staff observed that said Schedule shows the mesh as being of a fabric material, which will not hold up to the harsh sun. For this reason, staff requested the mesh material be replaced with a perforated decorative metal panel. Again, for clarity and continuity of record, staff recommends the Commission include a stipulation to that effect.

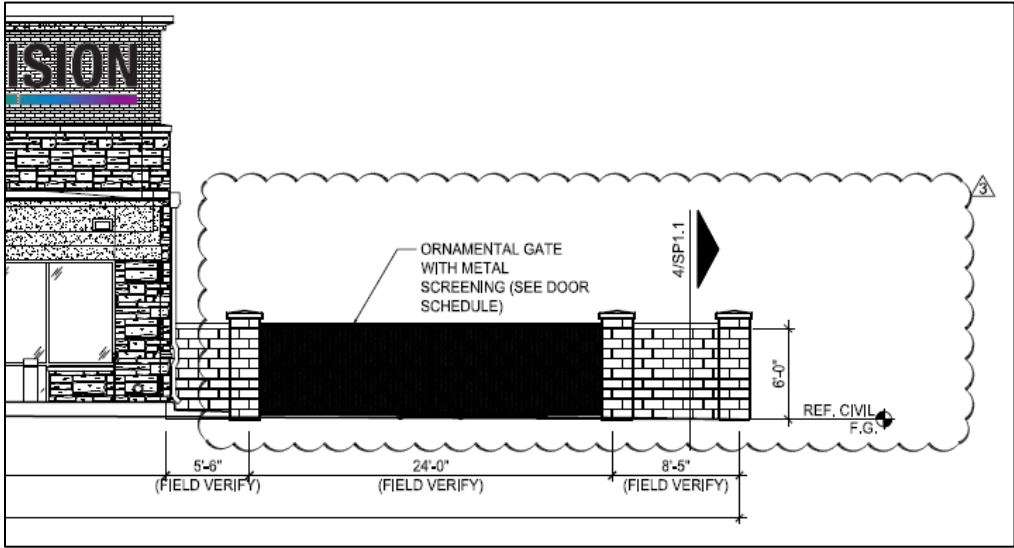

UTILITY AND SERVICES TABLE:

Electric:	APS
Water:	EPCOR
Wastewater:	EPCOR
Refuse:	TBD
Natural Gas:	SWG
Irrigation:	N/A
Schools:	N/A

201 **CONFORMANCE WITH ADOPTED PLANS:**

202
203 **Surprise General Plan 2035:** The Surprise General Plan 2035 shows the subject property as lying
204 within the Employment Land Use Category, which supports retail and light industrial uses. The
205 proposed Conditional Use Permit supports the goals and policies of the General Plan, especially
206 with respect to encouraging well managed and phased growth (Policy LU2.2), improving the jobs to
207 housing ratio (Policy LU2.2), promoting a compatible mix of land uses (Policy LU3.1), encouraging
208 sound urban design principles (Policy UD1.1), and the development of otherwise vacant infill land in
209 the heart of the city (Policy UD1.4).

210
211 **REVIEWING AGENCIES:**

212
213 Since the project has already undergone extensive review by various agencies, the subject CUP
214 request was not routed for review; however, the following agencies offered the following with
215 respect to the original request.

216
217 **Luke Air Force Base (LAFB):** LAFB indicates no objections to the request, but advises the applicant
218 review sound attenuation requirements and engage in a strong notification program with respect
219 to the air base and its operations.

220
221 **Arizona Department of Transportation (ADOT):** ADOT indicated general neutrality regarding the
222 subject requests, but advises the project may be impacted by the Bell/Grand Overpass Project and
223 advises the applicant consult with ADOT in that regard.

224
225 **Maricopa Water District (MWD):** MWD advises the subject property lies outside of their service
226 area and offers no comment.

227
228 **SUMMARY:**

229
230 Staff believes the proposed Conditional Use Permit will provide the mechanism needed to allow the
231 owner to bring the property to market, which will in turn allow it to be developed in a manner that
232 is consistent with the goals and policies of the General Plan, while meeting the goals and objectives
233 of the City Council.

234
235 **FINDINGS:**

- 236
237
 - The proposed Conditional Use Permit demonstrates compliance with the zoning as

238
 - approved by the City Council on November 17, 2015.

239
 - The reviewing agencies have indicated no objections to the request.

RECOMMENDATION:

Based on the findings noted above, staff recommends the Commission **approve** the subject Conditional Use Permit, subject to stipulations 'a' through 'i' as outlined below:

- a. Development and use of the site shall be in substantial conformance with the project narrative entitled "Caliber Collision – SWC of Bell & Dysart", prepared by Berry Riddell, LLC, consisting of 9 pages dated November 23, 2015 and stamped received November 23, 2015, except as modified by the following stipulations.
- b. Development and use of the Caliber Collision site shall be in substantial conformance with the Major Site Plan entitled "Caliber Collision Bell Road and Dysart Road", consisting of three (3) full-size Sheets (Sheet C100 stamped received November 23, 2015, Sheet C101 stamped received November 23, 2015, and Sheet C501 stamped received December 2, 2015), prepared by Olsson Associates.
- c. Landscaping of the Caliber Collision site shall be in substantial conformance with the Color Landscape Plan entitled "Caliber Collision", consisting of one (1) full-size sheet, prepared by Olsson Associates, stamped received November 23, 2015.
- d. Elevations for the Caliber Collision site shall be in substantial conformance with the elevations entitled "Exterior Elevations Caliber Collision" and "Site Details", consisting of three (3) full-size sheets (Sheet A2.0 stamped received November 30, 2015, Sheet SP1.1 stamped received December 1, 2015, and Sheet SP1.2 stamped received November 23, 2015), prepared by Brian Rumsey Architect.
- e. Signage for the Caliber Collision site shall be in substantial conformance with the Sign Package entitled "Caliber Collision/Channel Letter/Surprise", consisting of five (5) 11" by 17" sheets, prepared by Cree Industrial Arts, stamped received November 23, 2015.
- f. Non-compliance with the stipulations of approval of this case will be treated as a violation in accordance with the provisions of Article XIV of the Surprise Unified Development Code.
- g. The Property owner and successors waive claim for diminution of in value if the City takes action to rescind approval of this zone change request due to non-compliance with the stipulations of approval.
- h. Those portions of the parapet wall which extend above the height of the adjacent parapet walls shall appear as being four-sided such to look like an enclosed building.
- i. The wrought iron gates located at the front of the site shall be outfitted with a full-height perforated decorative metal panel for purposes of screening the rear of the property from view.

283

284 However, should the Commission wish to recommend denial of the request, the Commission
285 should make its own findings and base its decision on those alternative findings.

286

287 **Attachments:**

288

289 01 – Vicinity Map (1 page)

290 02 – CUP Case Map (1 page)

291 03 – Stipulation ‘a’ CUP Narrative (9 pages)

292 04 – Stipulation ‘b’ Site Plan (3 pages)

293 05 – Omitted

294 06 – Stipulation ‘c’ Color Landscape Plan (1 page)

295 07 – Stipulation ‘d’ Elevations (3 pages)

296 08 – Omitted

297 09 – Stipulation ‘e’ Sign Package (5 pages)

298 10 – ADOT comments (1 page)

299 11 – MWD comments (1 page)

300 12 – Luke AFB comments (1 page)

[illegible]



**DEPARTMENT OF THE AIR FORCE
AIR EDUCATION AND TRAINING COMMAND**

27 April 2015

Mr. James R. Mitchell
Director, Community Initiatives Team
56th Fighter Wing
14185 West Falcon Street
Luke AFB AZ 85309-1629

Ms. Deborah Perry
City of Surprise Planning Department
16000 North Civic Center Plaza
Surprise AZ 85374

Re: FS15-155; Caliber Collison

Dear Ms. Perry

Thank you for the opportunity to comment on the Rezone, Final Plat, & Site Plan application for Caliber Collison located on 9.9 acres at the SWC of Bell and Dysart Roads in Surprise AZ. The project is comprised of new construction for a 14,000 square foot building which will house office, mechanic shop, parts sales, detailing and painting booth. The request is also to rezone 200 feet of parcel 501-16-001V from C-3 (Regional Commercial) to I-1 (Light Industrial) and to rezone parcel 501-16-001K from I-1 to C-3. The site is located approximately 1.7 miles outside the 1988 JLUS 65 Ldn, "high noise or accident potential zone" as identified by A.R.S. § 28-8461 and is within the "territory in the vicinity of a military airport" also defined by A.R.S. § 28-8461.

As described, this request will not negatively impact the flying operations at Luke AFB. Since the site is located within the "territory in the vicinity of a military airport," it will be subjected to noise from approximately 165 over flights a day, with some as low as 1,500 feet above ground level. We recommend you review the sound attenuation requirements found in A.R.S. § 28-8482. In addition, a strong notification program on the part of the applicant is essential to inform the tenant about Luke AFB operations. We also recommend a review of the Luke AFB web site at <http://www.luke.af.mil>, Community Interests and Community Initiatives links, for further information.

If there are any questions, please contact my Community Planner, Ms. Barbara Plante, at (623) 856-9981.

Sincerely

A handwritten signature in dark ink, appearing to read "JA Mitchell", is written over the word "Sincerely". Below the signature, the word "For" is written in a smaller, cursive script.


JAMES R. MITCHELL

cc:

Colonel Jeremy T. Sloane, Vice Commander, 56th Fighter Wing
Ms. Cindy L. Calderon, GS-13, General and Environmental Law Attorney, 56th Fighter Wing


FS15-461 Caliber Collision Conditional Use Permit Planning and Zoning Commission Regular Session

December 17, 2015

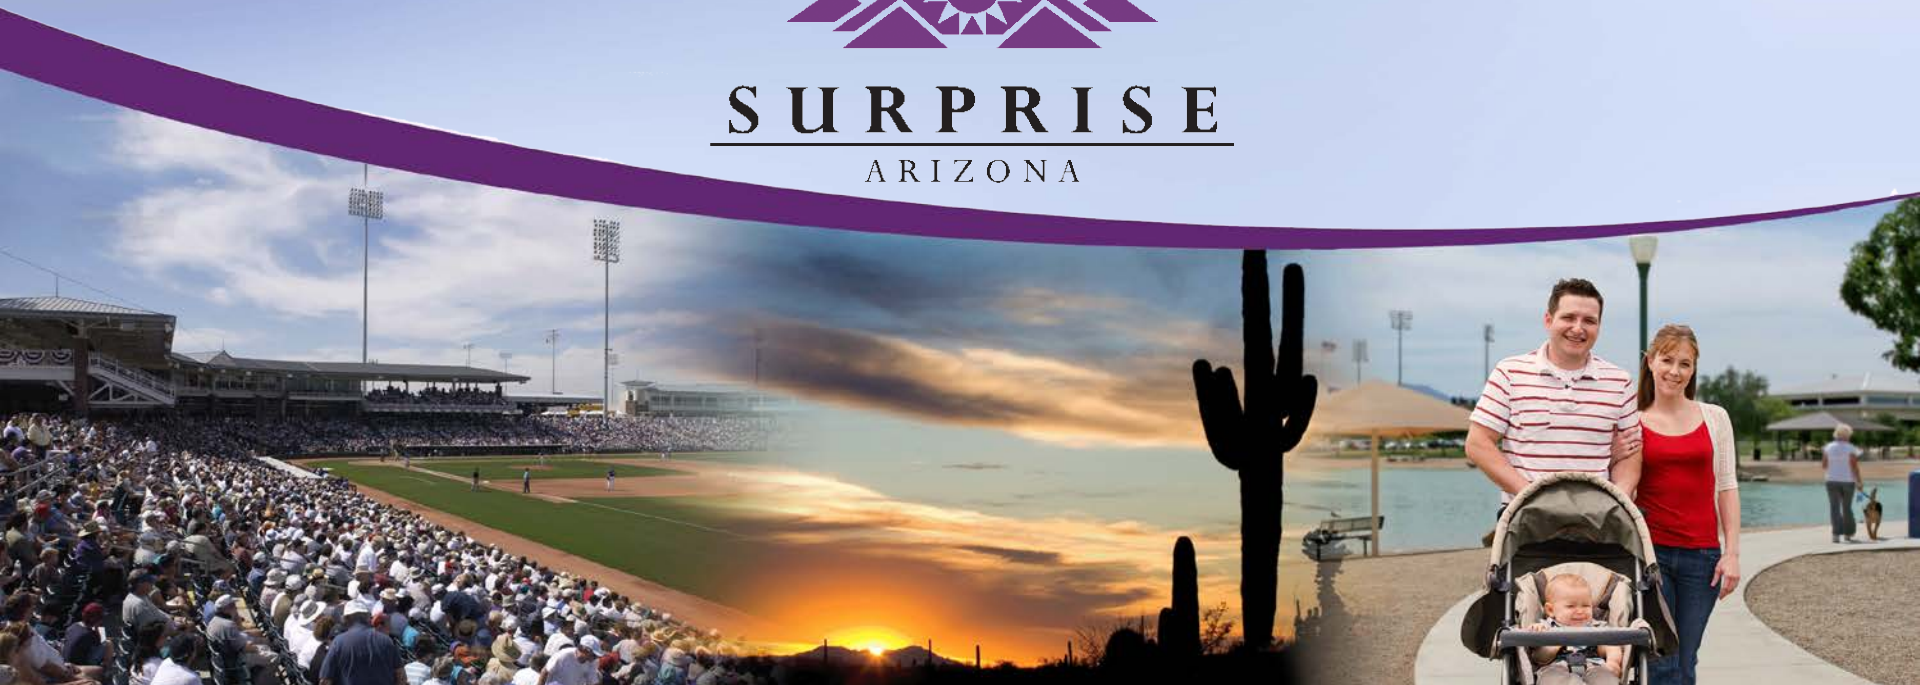

FS15-461 Caliber Collision


CUP Case Map

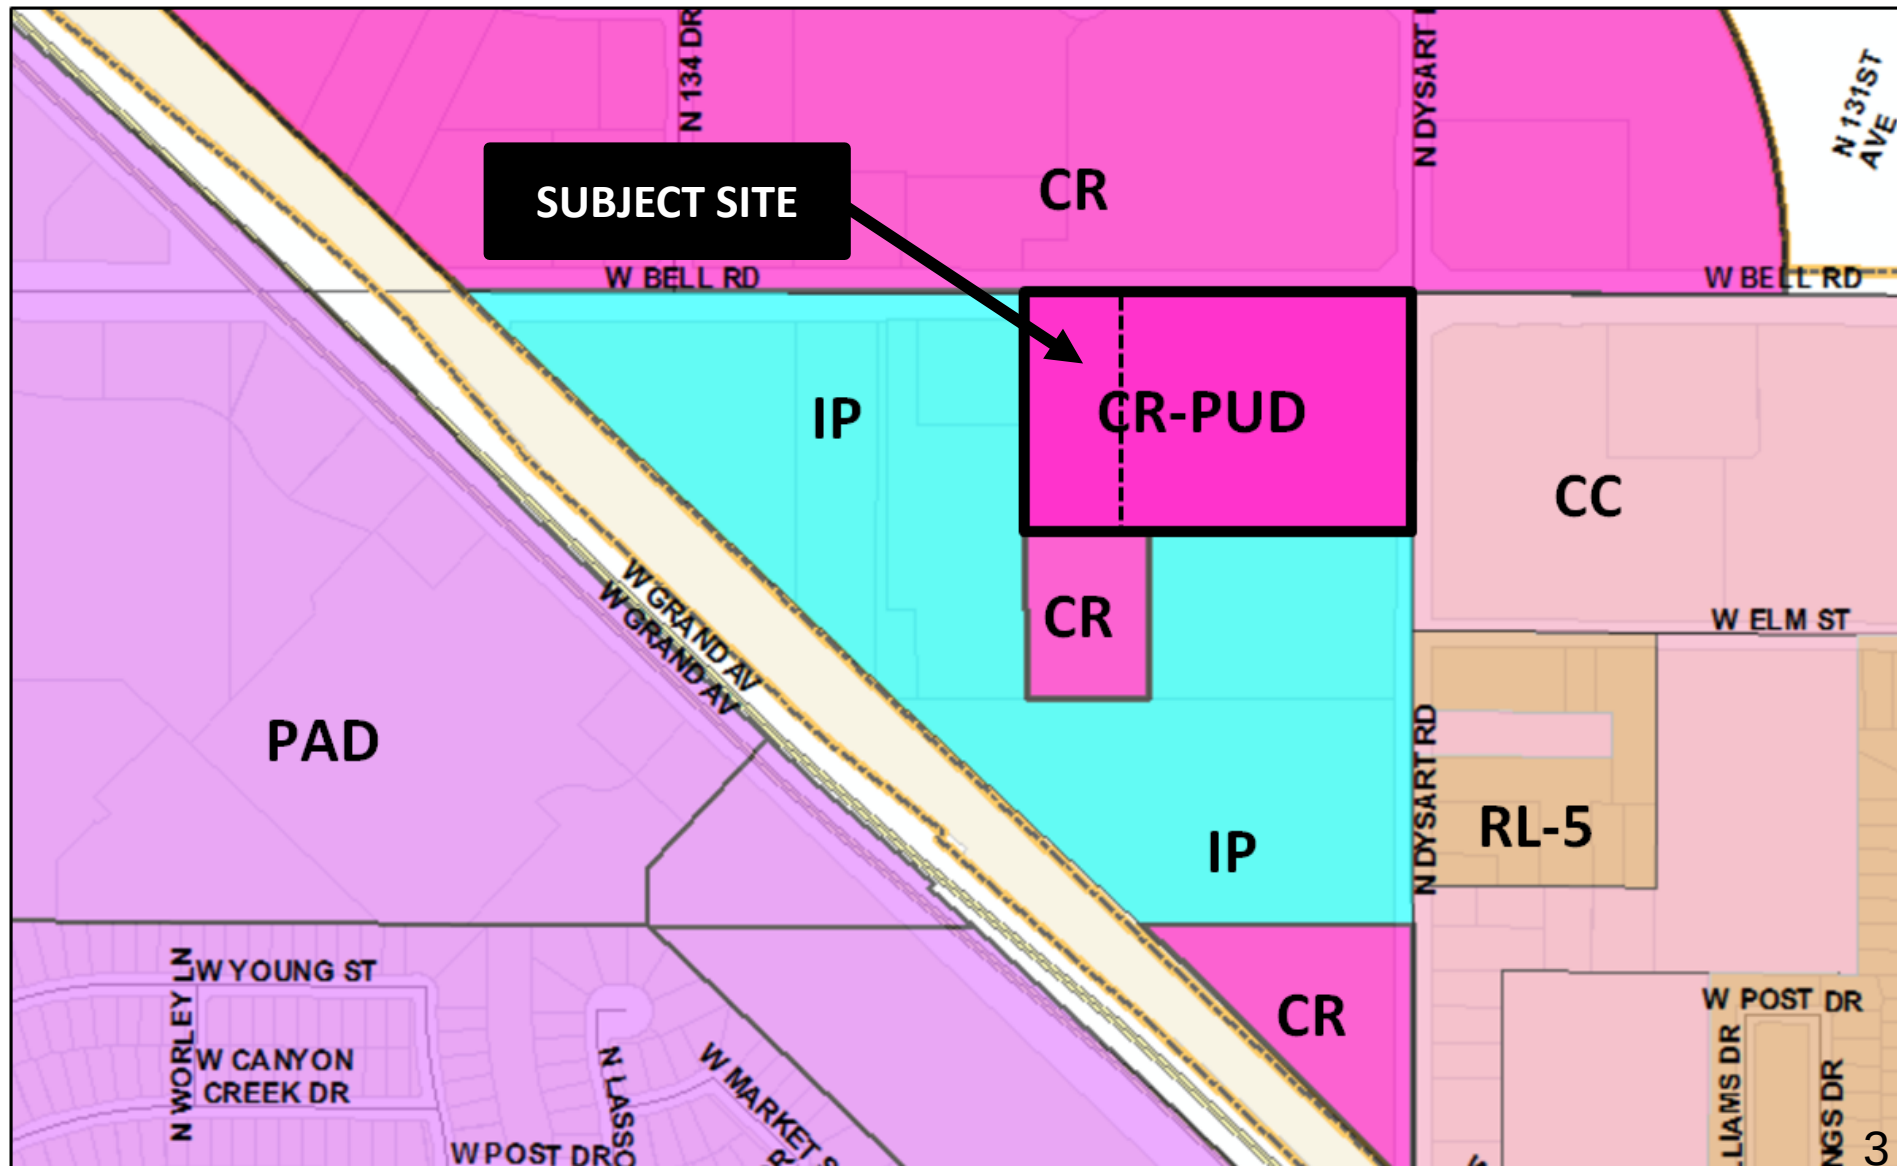

Background:

- **April 17, 2015** – Original Zone Change/Site Plan/Final Plat application
- **October 1, 2015** – P&Z approves Master Site Plan
- **October 6, 2015** – Council continuance
- **October 20, 2015** – Council continuance
- **November 3, 2015** – Council continuance
- **November 17, 2015** – Council approves Zone Change and Final Plat
- **November 18, 2015** – Subject CUP application


Proposed Site Plan

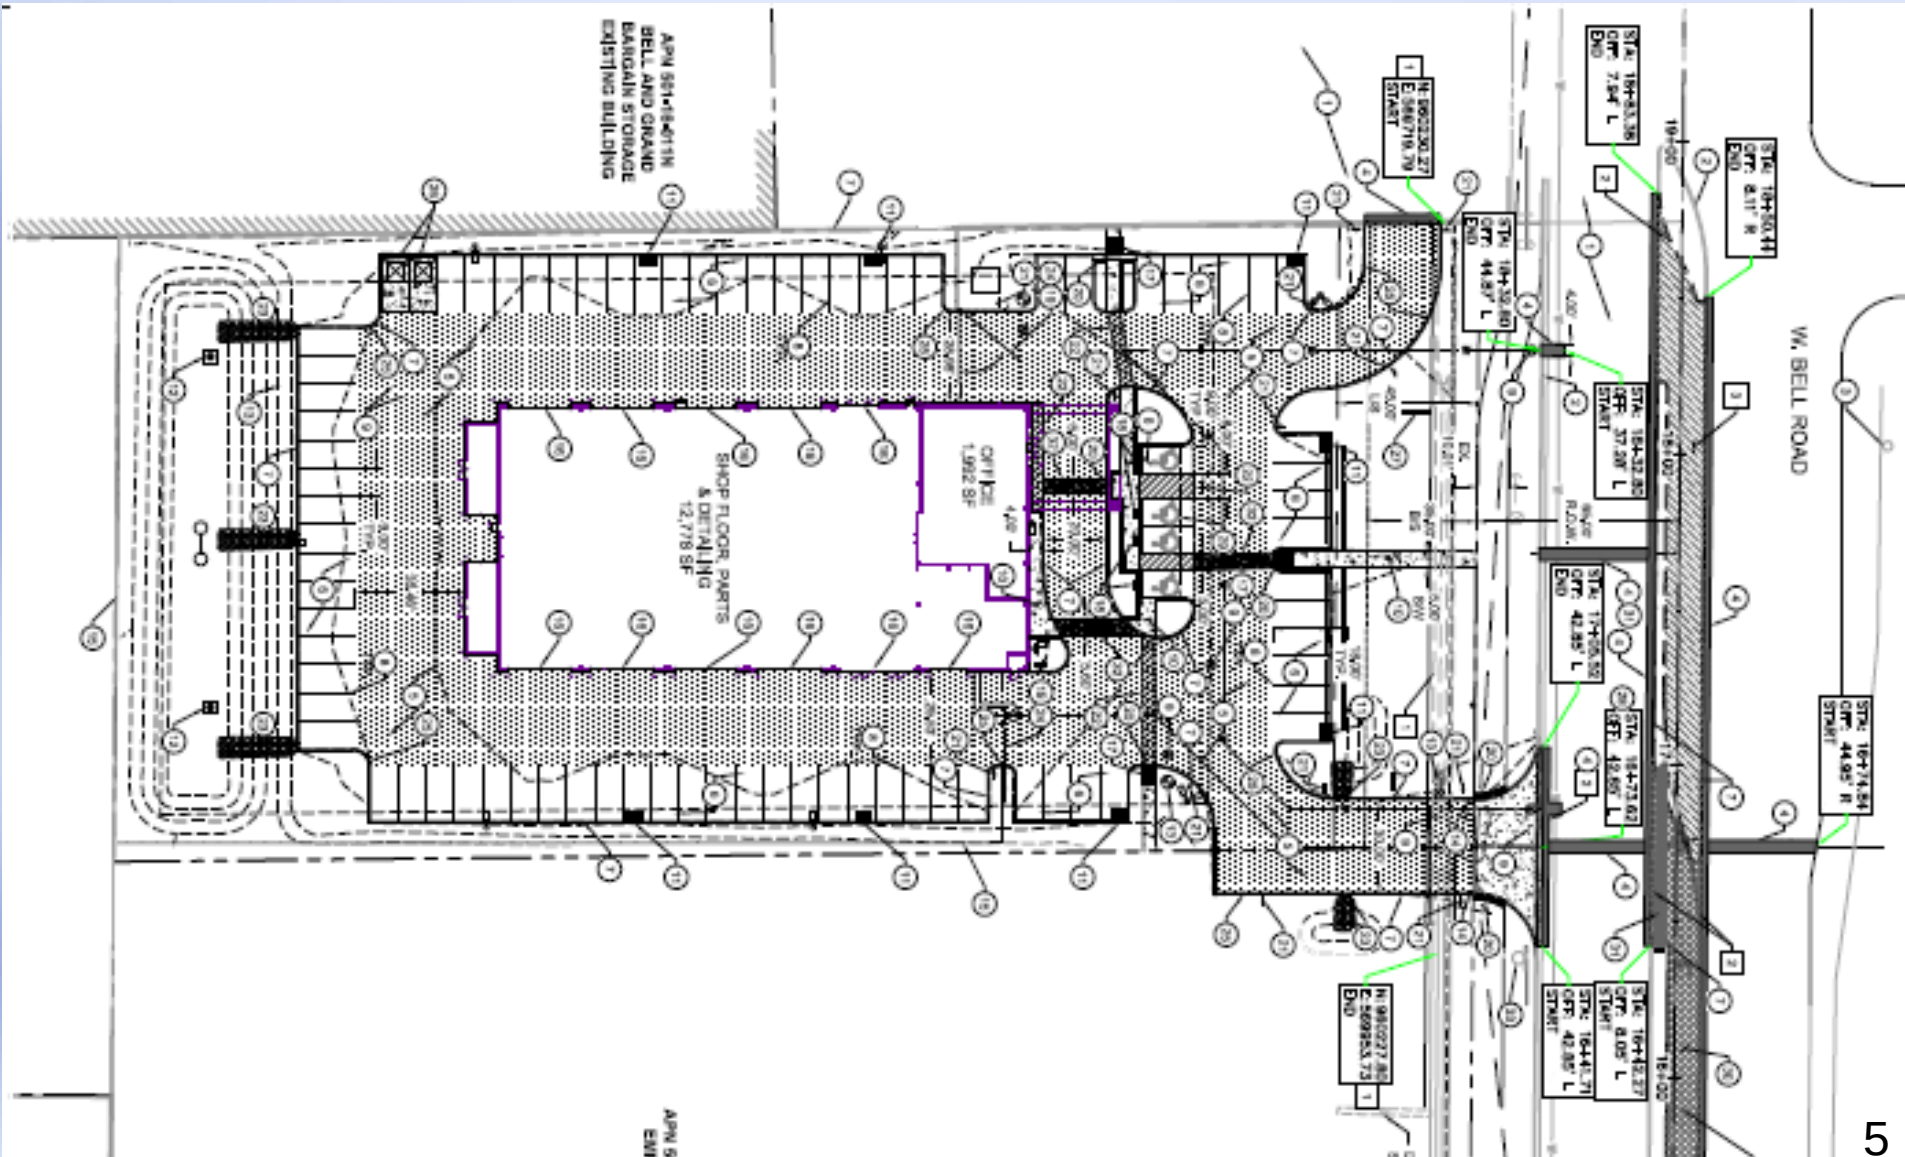


FS15-461 Caliber Collision



Proposed Landscape Plan

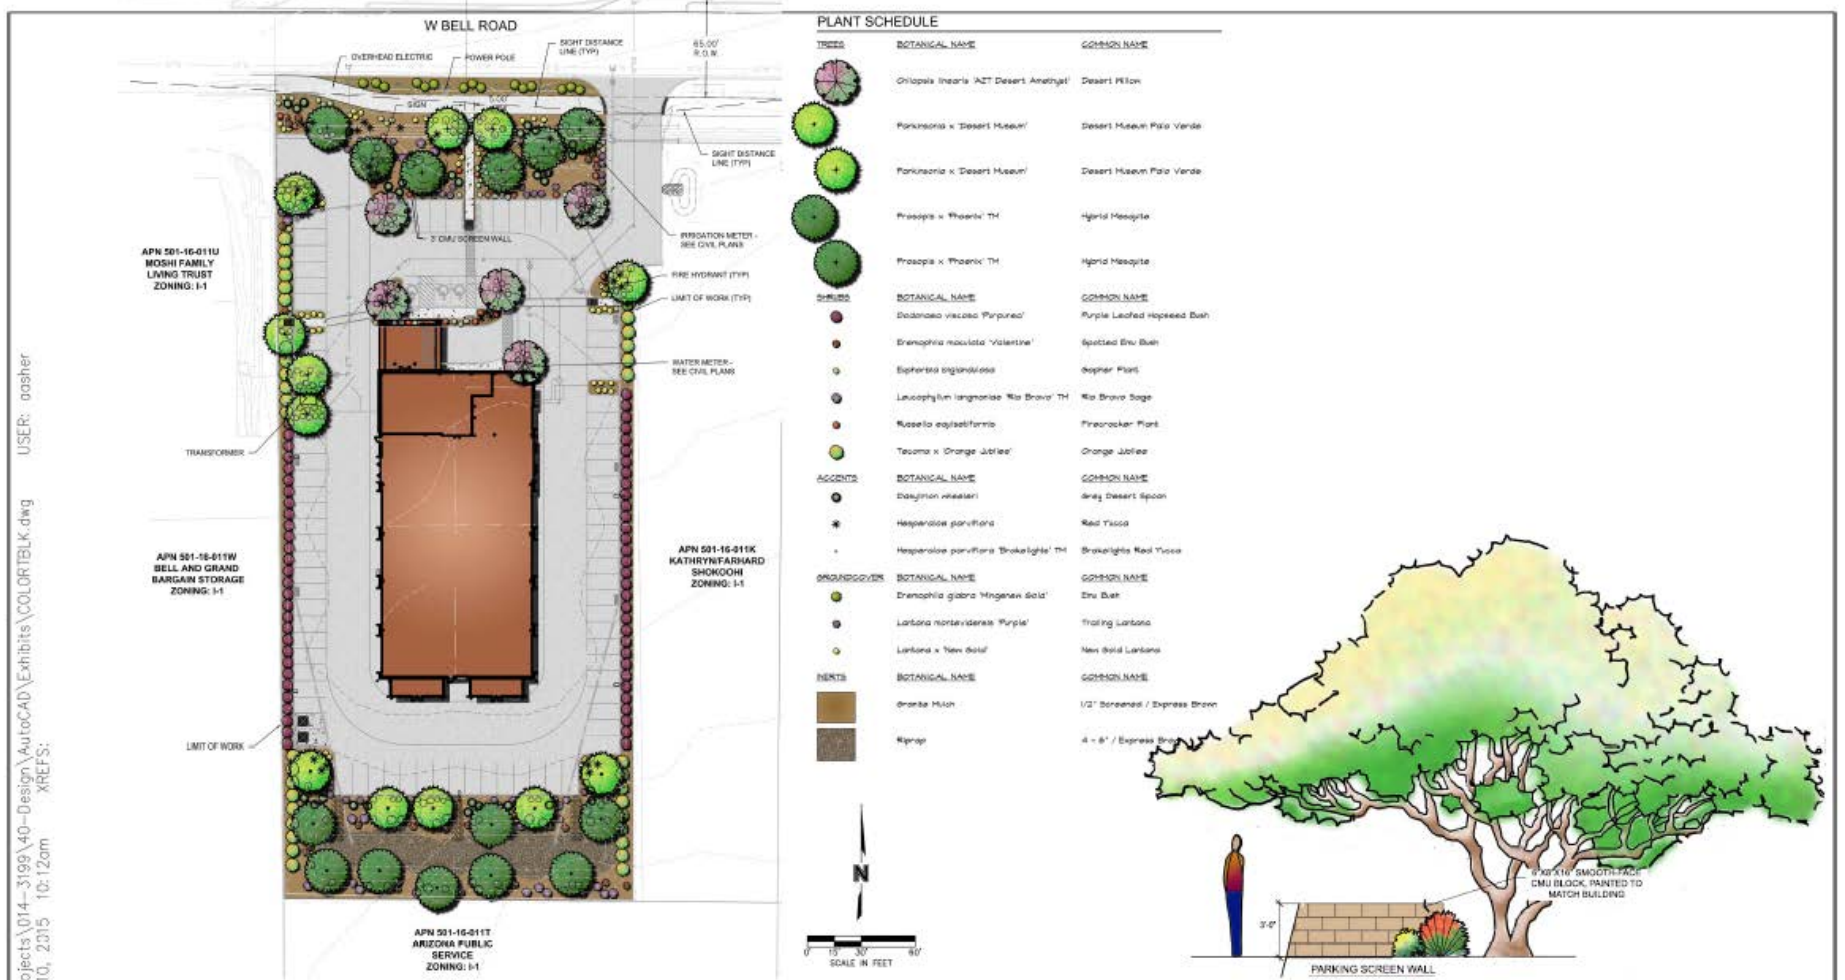

PLANT SCHEDULE		
TREES	BOTANICAL NAME	COMMON NAME
	<i>Onoplosis linearis</i> 'ACT Desert Angel'	Desert Willow
	<i>Parkinsonia</i> x 'Desert Museum'	Desert Museum Palo Verde
	<i>Parkinsonia</i> x 'Desert Museum'	Desert Museum Palo Verde
	<i>Prosopis</i> x 'Phoenix' TH	Hybrid Mesquite
	<i>Prosopis</i> x 'Phoenix' TH	Hybrid Mesquite
SHRUBS	BOTANICAL NAME	COMMON NAME
	<i>Dodonaea viscosa</i> 'Purpurea'	Purple Leafed Hopbush Bush
	<i>Eremophila maculata</i> 'Valentine'	Spotted Eru Bush
	<i>Euphorbia</i> <i>ingens</i>	Copper Plant
	<i>Leucophyllum laurifolium</i> 'Rio Bravo' TH	Rio Bravo Sage
	<i>Rhus</i> <i>copallina</i>	Pinecraze Plant
	<i>Tecoma</i> x 'Orange Jubilee'	Orange Jubilee
ACCENTS	BOTANICAL NAME	COMMON NAME
	<i>Dasylirion wheeleri</i>	Grey Desert Spoon
	<i>Hesperaloe parviflora</i>	Red Yucca
	<i>Hesperaloe parviflora</i> 'Brake Light'	Brake Light Red Yucca
ORANGE/GOLD	BOTANICAL NAME	COMMON NAME
	<i>Eremophila</i> <i>glabra</i> 'Hingehaven Gold'	Eru Bush
	<i>Larrea</i> <i>tridentata</i> 'Purple'	Trailing Larrea
	<i>Larrea</i> x 'New Gold'	New Gold Larrea
NEUTS	BOTANICAL NAME	COMMON NAME
	<i>Quercus</i> <i>muhlenbergii</i>	1/2" Screened / Express Brown
	<i>Wrightia</i>	4 - 6' / Express Brown

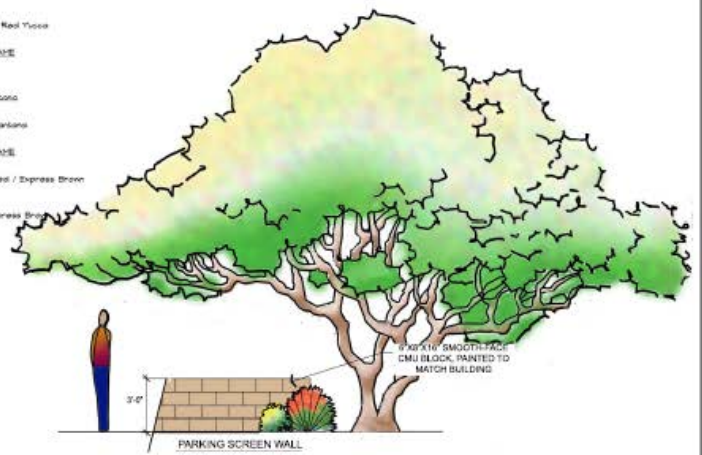

USER: oosher

DWG: F:\Projects\014-3199\40-Design\AutoCAD\Exhibits\COLORTBLK.dwg

DATE: Apr 10, 2015 10:12am

XREFS:

Traffic Management – Cross Access




FS15-461 Caliber Collision

Proposed Signage



$$39.67 \times 76.49 = 3034.36 / 144 = 21.10 \text{ sq/ft}$$

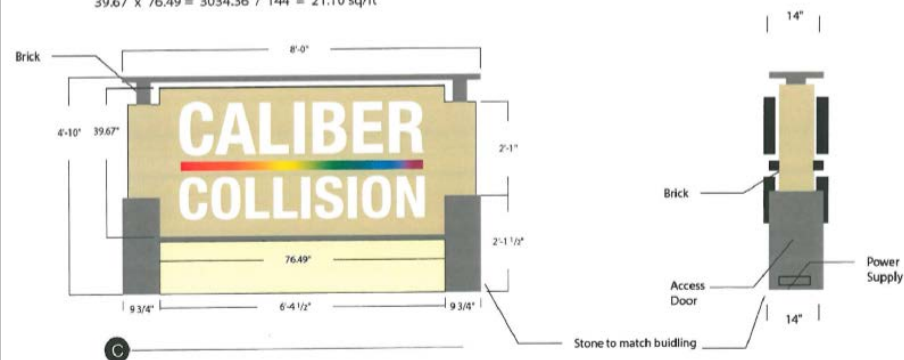

Proposed Elevations - Revised



01 WEST ELEVATION
SCALE 1/8" = 1'-0"



02 NORTH ELEVATION
SCALE 1/8" = 1'-0"




03 SOUTH ELEVATION
SCALE 1/8" = 1'-0"



04 EAST ELEVATION
SCALE 1/8" = 1'-0"

Proposed Screening

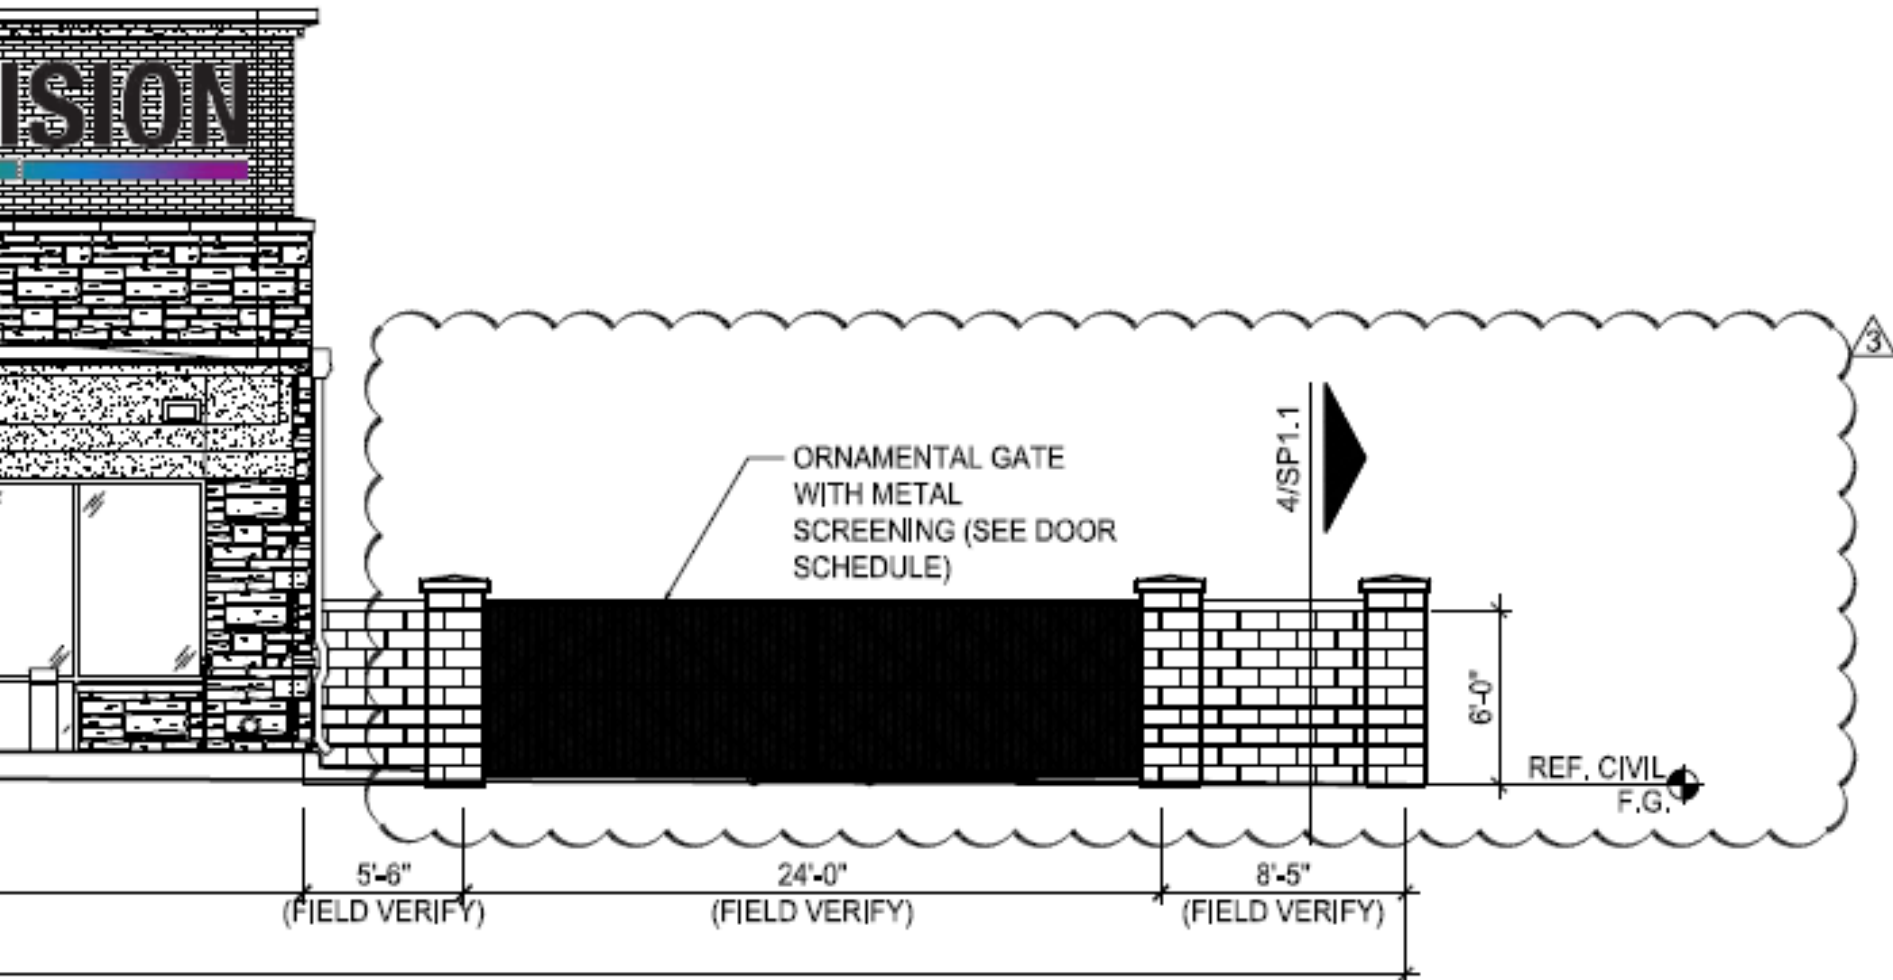

Citizen Outreach

- Outreach meeting on July 21, 2015 relating to the original Zone Change
- One phone inquiry
- Opposition to the original Zone Change voiced at two City Council meetings
- Outreach meeting relating to CUP scheduled for December 14, 2015


Recommendation:

- ✓ **Approve** subject to stipulations “a” through “i”

Questions or Comments?

FS15-461 Caliber Collision

CUP Case Map

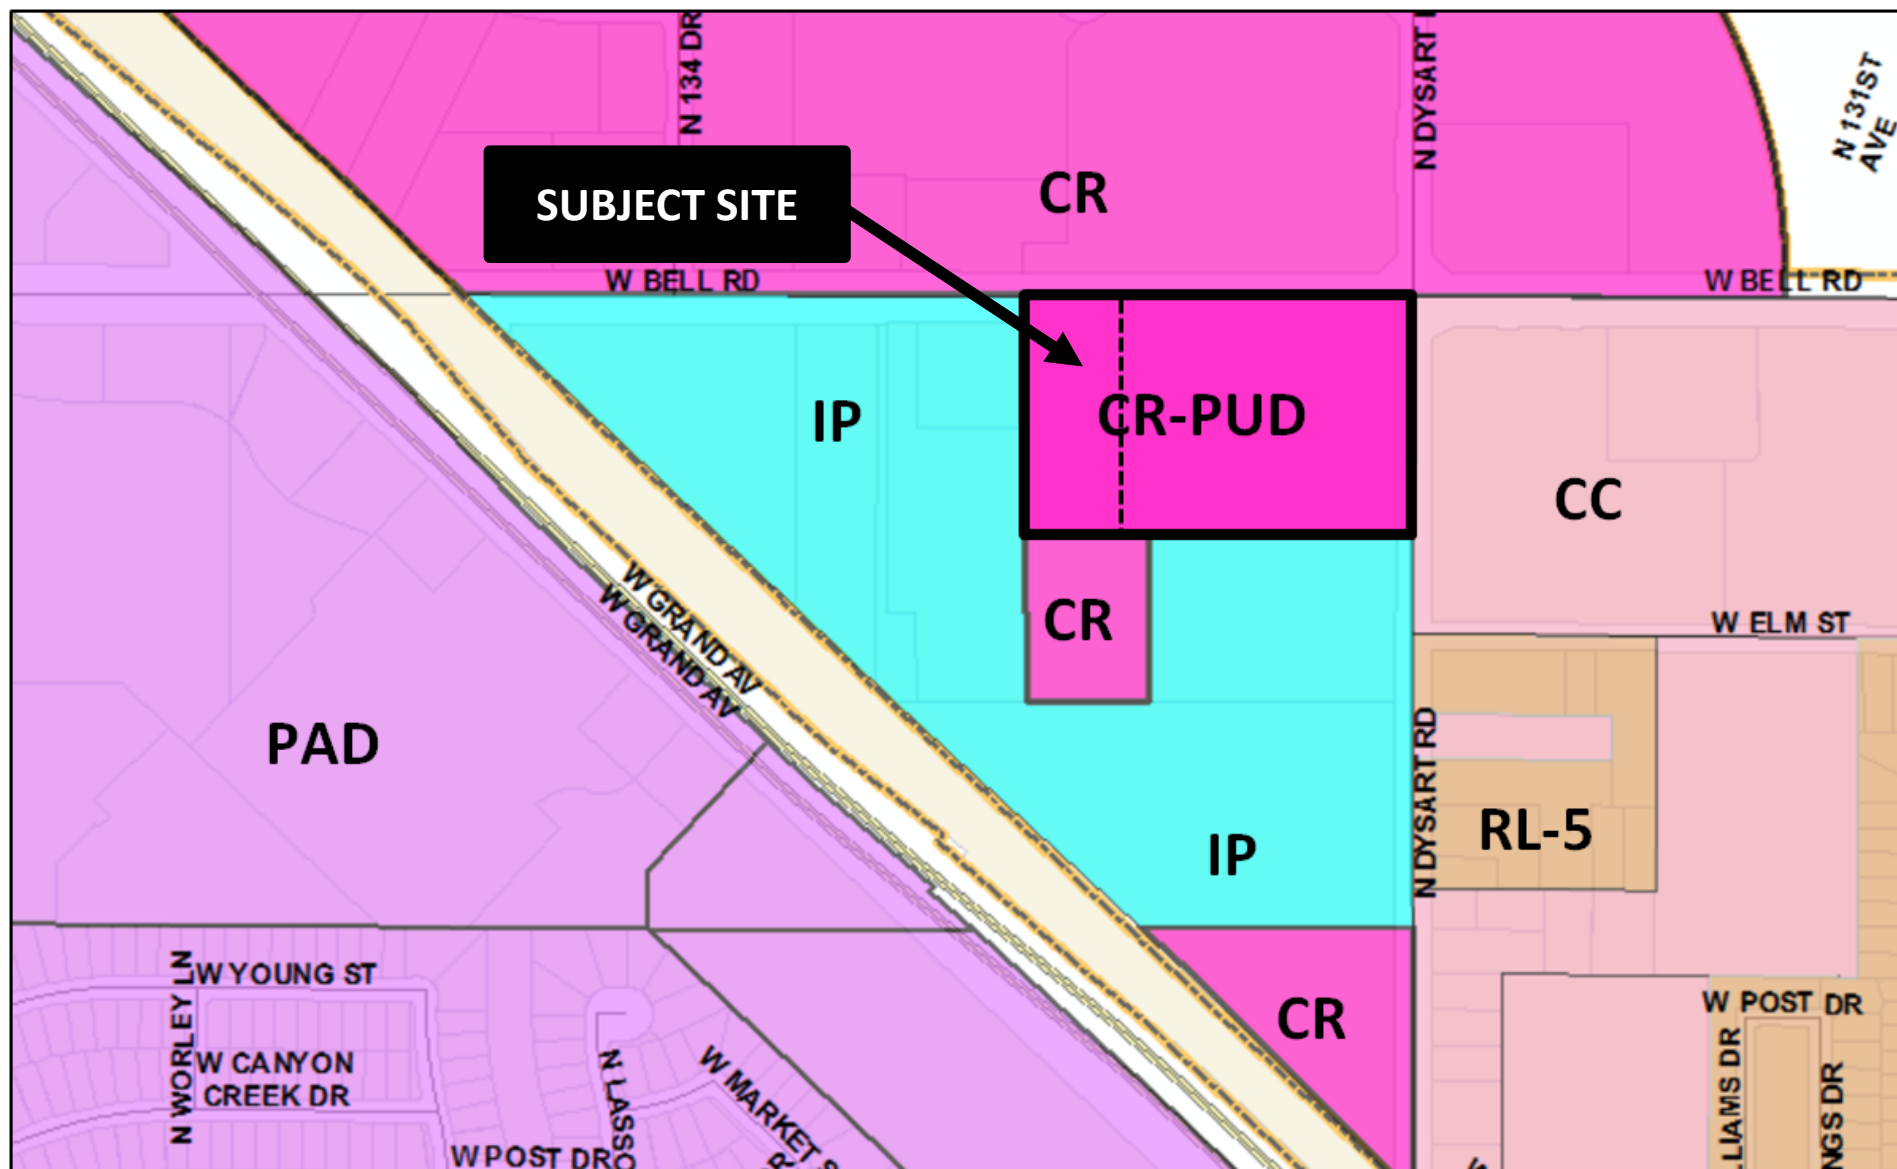

Project Narrative

Caliber Collision

SWC of Bell & Dysart

November 23, 2105

Prepared by:

Wendy Riddell, Esq.
Ashley Porter, Planning Assistant
Berry Riddell LLC
6750 East Camelback Road, Suite 100
Scottsdale, Arizona 85251

Prepared for:

Caliber Collision

PROJECT DESCRIPTION:

The proposed Dysart Subdivision (the “Site”) consists of 3 lots located along the south side of Bell Road beginning at the south-west corner of Bell Road and Dysart Road. The total gross area is approximately 10.00 acres. Right of Way on Bell and Dysart was previously dedicated and no further dedication was required. The resulting 3 lots add up to a net area of 8.282 acres for the Site.

Lot 3 is located directly on the southwest corner of Bell and Dysart Roads, with approximately 456 feet of frontage on Bell Road and approximately 400 feet of frontage on Dysart Road. Lot 3 has a net area of 4.856 acres. Lot 3 is currently vacant land, with no plans at this time for development.


Lot 2 is located to the west of Lot 3, and has approximately 142 feet of frontage along Bell Road. Lot 2 has a net area of 1.422 acres. Lot 2 is currently vacant land, and is under design by another team for an anticipated commercial use.

Lot 1 is located to the west of Lot 2, and has approximately 200 feet of frontage along Bell Road. Lot 1 has a net area of 2.004 acres. Lot 1 is currently vacant land, and is under design for a Caliber Collision Repair Shop. The purpose of this request is to obtain a Conditional Use Permit for the Caliber Collision as shown below.

Caliber Collision is the nation’s largest collision repair company. They were founded in 1997 and are headquartered in Texas. Caliber participates in a number of community involvement projects including food drives, recycled rides, and veteran organizations.



As previously mentioned, all 3 lots are currently vacant and undeveloped. The Site is bounded on the North by Bell Road and on the east by Dysart Road. South of the Site is a vacant, undeveloped property to the west, and APS's office and facility toward the east. Neighboring to the west of the Site is a shops building and storage facility, as shown below.

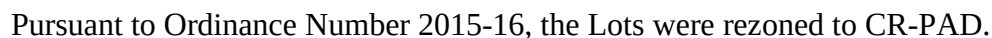

The purpose of this application is to request a Conditional Use Permit for an Auto-Body Repair Shop, Caliber Collision.

The applicant believes that their proposal is aligned with the considerations for a Conditional Use Permit in the following ways:

- Response:** The General Plan Land Use designation for this site is Employment. By allowing development of this site through Conditional Use Permit, Caliber Collision will provide 20-25 high-paying jobs to Surprise. The General Plan defines a goal of Surprise to be

attracting income-generating uses, such as employment, office, and commercial development, and to provide the full range of land uses within the planning area. The proposal of Caliber Collision promotes the goals of Surprise by providing jobs and services in an area of need, which will ultimately provide additional tax revenue for the community. As stated in the General Plan, healthy businesses are vital to the health of the neighborhood. Investing in neighborhood businesses and commercial areas is more critical than ever to Surprise's economic future.

2. Location and character of the use shall be in harmony with the surrounding area.

Response: This site was chosen as it is in transition between Industrial and Commercial uses, well suited for a Commercial Use with a Conditional Use Permit. The proposal will feature the greatest percentage of landscaped area among the neighboring sites. The character of the use shall be complementary to the surrounding area, as detailed throughout this narrative.

3. The proposed use shall conform to the development standards and shall take into account the following factors:

a. Site and building design: The site and building design are sensitive to the Employment Character Pattern requirements as defined in Surprise Municipal Code Section 112-36. The exterior of the building will be stone, brick, and EIFS veneer with a maximum parapet height of 26'-0". The roofing material is galvalume that also includes all RTU, (Roof Top Unit), screening and backsides of the parapet.

The building will be setback 100 feet from Bell Road, and include an average forty-five (45) foot landscape setback that will include the following: Hybrid Mesquite, Desert Museum Palo Verde and Desert Willow, interspersed with Spotted Emu Bush, Gopher Plant, Rio Bravo Sage, Firecracker Plant, Grey Desert Spoon, Red Yucca, Trailing Lantana and New Gold Lantana. Each side north of the fence gates will be planted with Orange Jubilee, and south of the gates will be Purple Leafed Hopseed Bush.

Caliber will provide a side yard landscape setback of five (5) feet, and the building will be setback fifty-five (55) feet from the side lot lines. A solid three (3) foot wall will be installed approximately four (4) feet to the north of the parking lot along Bell Road to provide the required screening.

b. Sensitivity to existing natural features: The proposed site preserves and complements the existing desert landscape by incorporating natural materials such as stone and brick into the building design.

c. Volume and character of traffic: The proposal includes a reconfiguration of the left turn lane to mitigate any potential negative impact to the flow of traffic as shown below.



d. **Circulation patterns:** The site is proposing a new right-in/right-out/left-in drive connection to Bell Road on the eastern boundary of the Site as shown above. The existing left in median cut on the western side of the Caliber project will be closed off. The intention is for the future development to the east to tie into the newly proposed drive as well. Cross access easements will be proposed on the plat allowing for cross access and a shared drive.

e. **Connectivity:** The proposed Site lies along Bell Road, a principal arterial, and within a mile from a major freeway. Site access is designed so that major vehicular traffic shall gain access through a major roadway rather than through any adjacent residential areas.

f. **Exterior lighting:** The exterior lighting is designed to complement the building architecture and color as well as meet all City photometric requirements. The fixtures will be pole mounted Lumark Tribute luminaires. The pole and fixture will be powder coated to provide a durable long-lasting finish. The luminaire will be mounted on at a 25 foot mounting height and be full cut off.

g. **Storm water retention and drainage:** The retention pond is in the rear of the property and will be planted with primarily Hybrid Mesquite and Desert Museum Palo Verde, interspersed with Spotted Emu Bush, Gopher Plant, Rio Bravo Sage, Firecracker Plant, Grey Desert Spoon, Red Yucca, Trailing Lantana and New Gold Lantana.

h. **Damage or nuisance arising from noise, smoke, odor, dust, vibration, or illumination:** Caliber will utilize only water-based paint (or a comparable environmental alternative) rather than solvent-based paint for significant reductions in Volatile Organic Compounds (VOCs) and Hazardous Air Pollutants. All Caliber technicians will be ASE

A Conceptual Landscape Plan for Lot 1, Caliber Collision is shown above. The street frontage will be planted with Hybrid Mesquite, Desert Museum Palo Verde and Desert Willow.

interspersed with Spotted Emu Bush, Gopher Plant, Rio Bravo Sage, Firecracker Plant, Grey Desert Spoon, Red Yucca, Trailing Lantana and New Gold Lantana. Each side north of the gates will be planted with Orange Jubilee and south of the gates will be Purple Leafed Hopseed Bush. The rear of the property, around the retention pond will be planted primarily with Hybrid Mesquite and Desert Museum Palo Verde, interspersed with Spotted Emu Bush, Gopher Plant, Rio Bravo Sage, Firecracker Plant, Grey Desert Spoon, Red Yucca, Trailing Lantana and New Gold Lantana.

ARCHITECTURE:

The proposed building for Lot 1, Caliber Collision, is a 14,600 sq. ft. mixed-use structure with a 'B' and an 'S1' occupancy. Within the building there will be an office, mechanic shop, parts, sales, detailing, and a painting booth. The exterior is stone, brick, and EIFS veneer with a max parapet height of 26'0". The roofing material is galvalume, which also includes all RTU (Roof Top Unit) screening and backsides of the parapet.




MONUMENT SIGNAGE AND WALLS:

Current Surprise Municipal Code Section 113-129(a)(3) restricts the maximum aggregate sign area for any business to 0.5 sq. ft. for each linear foot of the business wall elevation along the street frontage on which the sign is displayed.

Requested Deviation: That the allowable signage be increased to 0.6 sq. ft. of signage for each linear foot of the business wall elevation along the street frontage on which the sign is displayed.

Caliber will have a maximum signage of 0.6 square feet for each linear foot of the business wall elevation along the street frontage on which the sign is displayed pursuant to the approved sign package. The monument sign meets the city requirements with no variance required or sought.

Current Surprise Municipal Code Section 122-136(b)(2)c requires that parking areas be screened from the street by a solid wall, earthen berms or opaque hedging. A solid 3' wall has been installed approx. 4' to the north of the parking lot to provide the required screening.

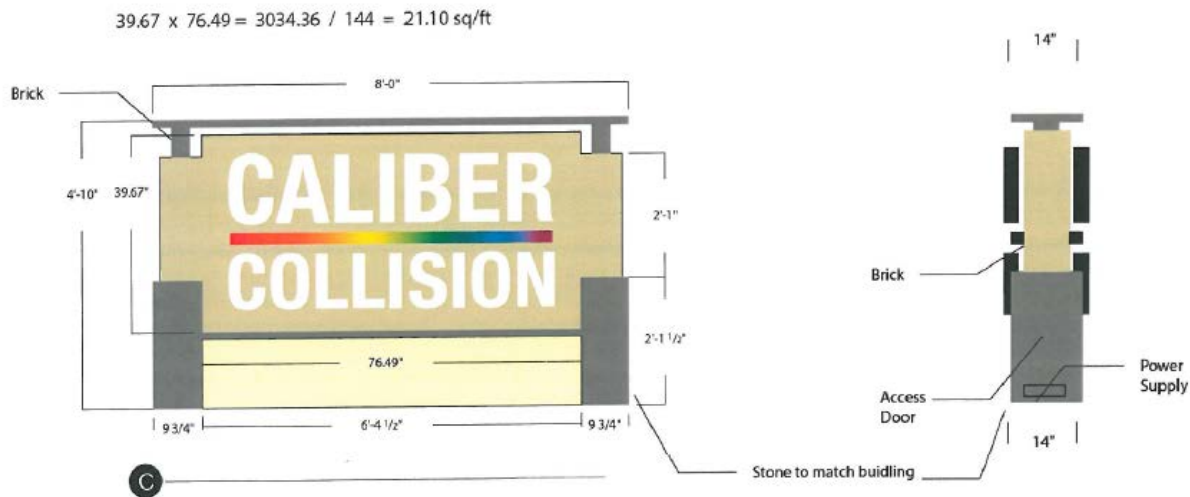

DEVELOPMENT STANDARDS:

Current Surprise Municipal Code Section 122-36(c)(2)c requires the side landscape setback to be twenty-four feet (24').

Requested Deviation: That the allowable side landscape setback be reduced to fifteen feet (15') from twenty-four feet (24').

PARKING STANDARDS:

Current Surprise Municipal Code Section 122-133(e) requires a maximum parking ratio of one to three-hundred-seventy-five (1:375) for "Automobile Repair and Service Structures".

Requested Deviation: That the maximum parking ratio be reduced from one to three-hundred-seventy-five (1:375) to one to one-hundred-eighty (1:180).

Caliber will provide a maximum parking ratio of one to one-hundred-eighty (1:180) to accommodate the on-site storage of cars. Except in connection with pick-up and delivery from and to the site, cars primarily will be stored behind the screen wall.

UTILITIES:

Water and sewer will be provided by EPCOR Utilities, a private company. Electrical service is provided by APS, and Southwest Gas will provide the natural gas service. Century Link and Cox are both available for telephone/internet services.

GRADING AND DRAINAGE:

Grading, drainage and retention will be designed in accordance with the Maricopa County Drainage Design Manual and City of Surprise 2012 Engineering Development Manual.


SAFETY FACILITIES:

Fire and police protection for the Site will be provided by the City of Surprise.

CONCLUSION:

Caliber Collision (Lot 1) is consistent with the General Plan and compatible with the surrounding area. The proposed use will not be materially detrimental to the health, safety, or general welfare of persons residing or working within the neighborhood of the proposed use, or have an adverse effect on the property, adjacent properties or surrounding neighborhood. The Conditional Use Permit provides an appropriate land use transition from the light industrial uses to the west, to the more traditional commercial uses to the east.

DWG: F:\Projects\014-3199\40-Design\AutoCAD\Final Plans\Sheets\100_C_SPL_143199.dwg USER: ap099
DATE: Aug 17, 2015 2:28pm XREFS: C_TBK_143199 V_XCONT_143199 C_PBLDG_143199 V_XBASE_143199

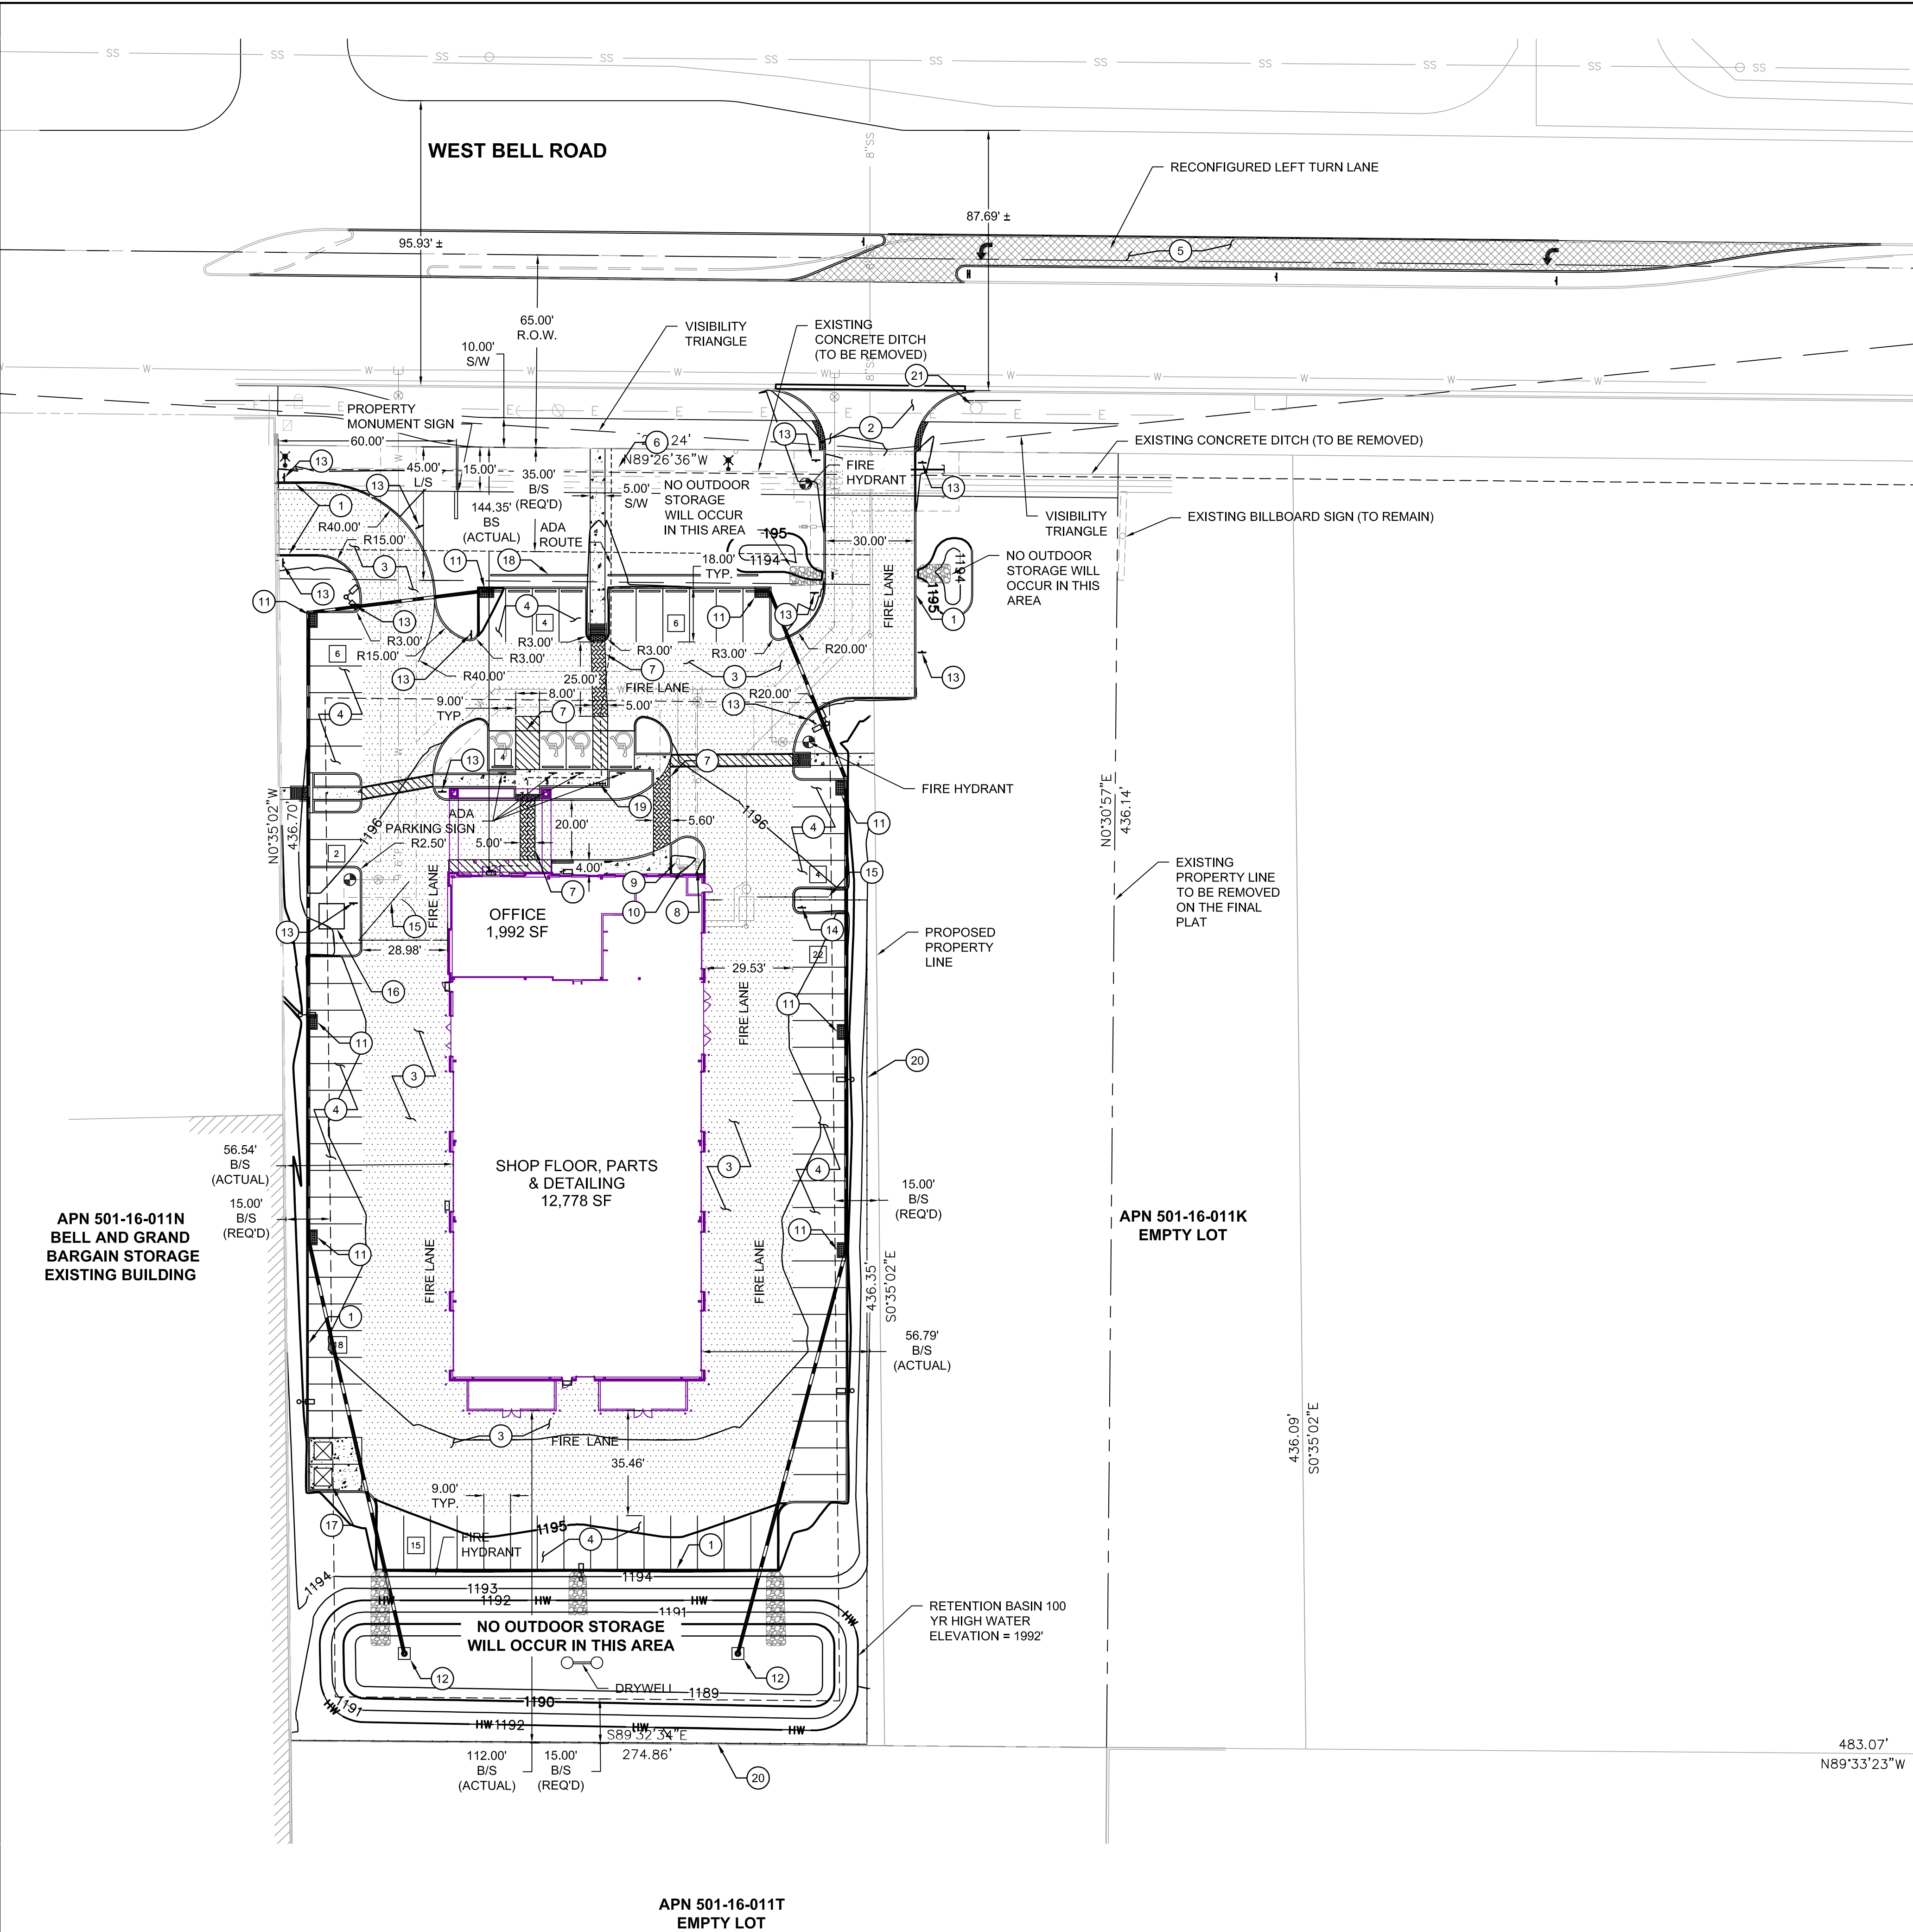

DESIGN TEAM CONTACTS
OWNER/DEVELOPER
CROSS DEVELOPMENT, LLC
5317 INVERRARY DRIVE
PLANO, TEXAS
PHONE: (602) 748-1000
CONTACT: KEVIN MCKIBBEN

ENGINEER
OLSSON ASSOCIATES
7250 NORTH 16TH STREET, SUITE 210
PHOENIX, ARIZONA 85020
PHONE: (602) 748-1000
FAX: (602) 748-1001
CONTACT: LEN SWARTZ

ARCHITECT
CROSS ARCHITECTS
1255 W. 15TH STREET
SUITE #125
PLANO, TEXAS 75075
PHONE: (972) 398-6644
CONTACT: SHAWN OFFUTT

LEGEND:

	HEAVY DUTY PAVEMENT (ONSITE)
	LIGHT DUTY PAVEMENT
	HEAVY DUTY PAVEMENT (BELL ROAD)
	FIRE HYDRANT
	WATER VALVE
	CATCH BASIN
	SEWER MANHOLE
	CLEANOUT
	BUBBLER
	DRYWELL
	SITE LIGHTING
	STREET LIGHT
	FIRE LANE SIGN
	ACCESSIBLE PARKING
	TRASH ENCLOSURE
	WATERMAIN
	STORM DRAIN
	SANITARY SEWER

OWNER HEREBY GRANTS TO THE ULTIMATE OWNER OF LOT 1 CREATED BY THIS PLAT, A CROSS ACCESS EASEMENT OVER, UPON AND ACROSS THE ENTIRE PLAT FOR THE PURPOSE OF PROVIDING CONTINUOUS AND UNINTERRUPTED INGRESS AND EGRESS TO EACH PARCEL CREATED BY THIS PLAT.

OWNER HEREBY GRANTS TO THE ULTIMATE OWNER OF EACH PARCEL CREATED BY THIS PLAT, A CROSS ACCESS EASEMENT OVER, UPON AND ACROSS THE NORTH 85 FEET OF LOT 1 FOR THE PURPOSE OF PROVIDING CONTINUOUS AND UNINTERRUPTED INGRESS AND EGRESS TO EACH PARCEL CREATED BY THIS PLAT.

OWNER HEREBY GRANTS TO THE MOSHI FAMILY LIVING TRUST, AND IT'S SUCCESSOR'S AND ASSIGNS, A CROSS ACCESS EASEMENT OVER, UPON AND ACROSS THE NORTH 85 FEET OF LOT 1 FOR THE PURPOSE OF PROVIDING CONTINUOUS AND UNINTERRUPTED INGRESS AND EGRESS TO AND FROM IT'S WEST ADJOINING PROPERTY DESCRIBED IN THE DEED RECORDED IN DOCUMENT NO. 2010-0528417 OF OFFICIAL RECORDS OF MARICOPA COUNTY, ARIZONA.



SITE CONSTRUCTION KEYNOTES

- 6" SINGLE CURB PER MAG DETAIL 222, TYPE A
- DRIVEWAY PER CITY OF SURPRISE DETAIL 3-10
- HEAVY DUTY ASPHALT PAVEMENT PER GEOTECHNICAL ENGINEERS RECOMMENDATION, 4" AC ON 12" ABC
- LIGHT DUTY ASPHALT PAVEMENT PER GEOTECHNICAL ENGINEERS RECOMMENDATION, 3" AC ON 7.5" ABC
- HEAVY DUTY ASPHALT PAVEMENT ON BELL ROAD, 5" AC ON 9" ABC, OR REPLACE IN KIND, WHICH EVER IS GRATER
- SIDEWALK PER MAG DETAIL 230
- INTEGRALLY COLORED CONCRETE. COLOR TO MATCH ARCHITECTURE
- 6" DOUBLE CHECK BACKFLOW PREVENTOR PER AWC DETAIL 320-1
- 1 1/2" METER BOX PER EPCOR STD DTL 342-2
- 1 1/2" REDUCED PRESSURE PRINCIPLE ASSEMBLY PER EPCOR STD DTL 310-1
- CATCH BASIN PER MAG STD DTL 534-1 TYPE E
- BUBBLER PER DETAIL SHEET C501
- STANDARD FIRE LANE SIGN, "FIRE LANE", PER CITY OF SURPRISE, SURPRISE FIRE DEPARTMENT-CHAPTER 1
- FIRE DEPARTMENT GATED ACCESS SIGN PER CITY OF SURPRISE, SURPRISE FIRE DEPARTMENT-CHAPTER 8
- PROPOSED GATES (SEE SHEET C501 FOR DETAILS).
- PROPOSED TRANSFORMER
- PROPOSED TRASH ENCLOSURE
- PROPOSED 36" CMU SCREEN WALL. COLOR SCHEME TO MATCH BLDG .
- PROPOSED 4 BICYCLE PARKING RACK
- SCREEN WALL (SEE SHEET C501 FOR DETAILS).
- STREET LIGHT

LOT 1 PARKING TABLE:

MINIMUM SPACES REQUIRED:
14,770 SF GROSS FLOOR AREA X 1:500 = 30 (BASED ON AUTO REPAIR AND SERVICE USE)

MAXIMUM SPACES REQUIRED:
14,770 SF GROSS FLOOR AREA X 1:180 = 82 (BASED ON AMENDED DEVELOPMENT STANDARD)

SPACES PROVIDED:
78 STANDARD + 4 ACCESSIBLE = 82 TOTAL

4 BICYCLE SPACES PROVIDED

THIS PLAN IS NOT FOR CONSTRUCTION



OLSSON ASSOCIATES

7250 North 16th Street, Suite 210
Phoenix, AZ 85020-5292
TEL 602.748.1000
FAX 602.748.1001
www.olssonassociates.com



Professional Engineer
42633
ANDREA K. PAGE
State of Arizona
Exp. 06/30/17

OLSSON ASSOCIATES ASSUMES NO RESPONSIBILITY FOR EXISTING UTILITY LOCATIONS (HORIZONTAL OR VERTICAL). THE EXISTING UTILITIES SHOWN ON THIS DRAWING HAVE BEEN PLOTTED FROM THE BEST AVAILABLE INFORMATION. IT IS HOWEVER THE RESPONSIBILITY OF THE CONTRACTOR TO FIELD VERIFY THE LOCATION OF ALL UTILITIES PRIOR TO THE COMMENCEMENT OF ANY CONSTRUCTION ACTIVITIES.

REV.	NO.	DATE	REVISIONS DESCRIPTION
A		06/25/15	CITY COMMENTS
B		07/16/15	CITY COMMENTS

CONSTRUCTION PLANS
SITE PLAN

CALIBER COLLISION
BELL ROAD AND DYSART ROAD

SURPRISE, ARIZONA

2015

drawn by: SS
checked by: EW
approved by: LS
QA/QC by: PV
project no.: 014-3199
drawing no.: 100_C_SPL_143199.dwg
date: 04/30/15

SHEET
C100

DWG: F:\Projects\014-3199\40-Design\AutoCAD\Final Plans\Sheets\100_C_SPL_143199.dwg USER: ap099
DATE: Aug 17, 2015 2:25pm XREFS: C_TBLK_143199 V_XCONT_143199 C_PBLDG_143199 V_XBASE_143199




APN 501-16-011N
BELL AND GRAND
BARGAIN STORAGE
EXISTING BUILDING

APN 501-16-011T
EMPTY LOT

WEST BELL ROAD

NORTH DYSART ROAD

IP-PUD/CR-PUD DEVELOPMENT STANDARDS TABLE FOR DYSART SUBDIVISION (CASE FS15-155)					
Shaded cells indicate development standard that is less restrictive than the base zoning district.					
All other provisions of the IP and CR zoning districts apply.					
Development Standard	IP to IP-PUD		CR to CR-PUD		
	Base Zoning	PUD Overlay	PUD Reference	Base Zoning	PUD Overlay
Interior Side Setback	15'	15'	122-36(c)(2)b, Table 5-11	24'	15'
Landscape Setback (Arterial)	45' ³	45' ^{2,3}	122-136(b)(18)(h)	45' ³	45' ²
Maximum Parking Allowed	1:375 SF of GFA ⁴	1:180 SF of GFA ⁴	122-133(e)	As specified in Table 9-1	As specified in Table 9-1
Secondary Wall Sign Area	0.5 SF per 1 linear foot of elevation	0.6 SF per 1 linear foot of elevation	113-129(a)(3)(a)	0.5 SF per 1 linear foot of elevation	0.5 SF per 1 linear foot of elevation
Footnotes:					
¹ Adjacent to Commercial or Industrial zoning districts.					
² 10' limited driveway access encroachment from street and architectural encroachment allowed.					
³ Limited driveway encroachment from the west to accommodate shared access allowed peer site plan.					
⁴ Based on Automotive Repair and Service use. If other than automotive Repair and Service, City of Surprise, Municipal Code Section 122-133 Table 9-1 applies.					

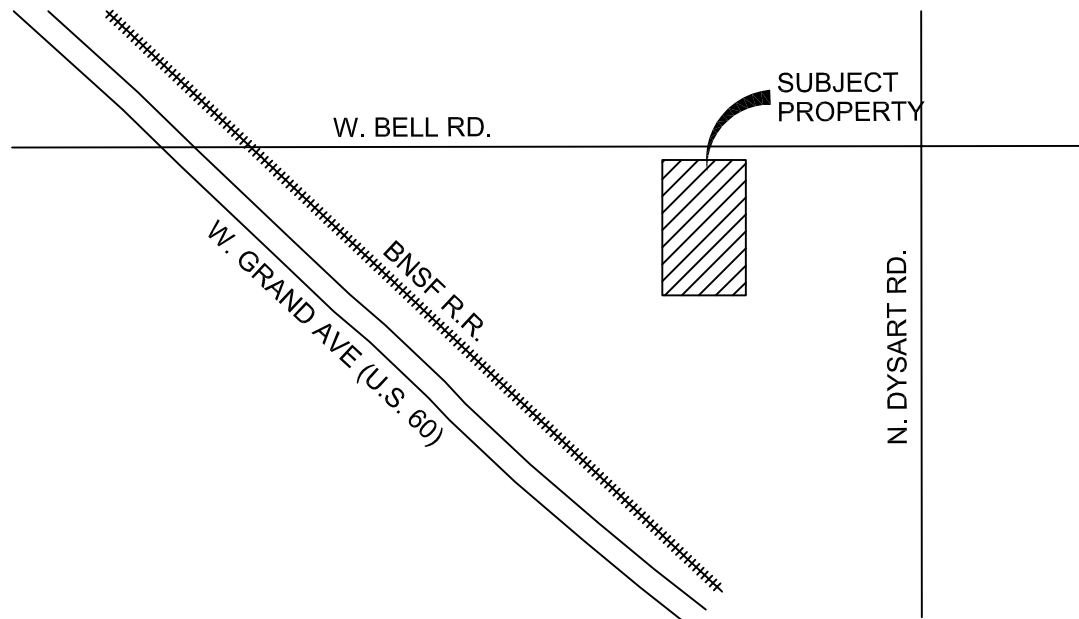

VICINITY MAP
(NOT TO SCALE)

DESIGN TEAM CONTACTS
OWNER/DEVELOPER
CROSS DEVELOPMENT, LLC
5317 INVERRARY DRIVE
PLANO, TEXAS
PHONE: (602) 748-1000
CONTACT: KEVIN MCKIBBEN

ENGINEER
OLSSON ASSOCIATES
7250 NORTH 16TH STREET, SUITE 210
PHOENIX, ARIZONA 85020
PHONE: (602) 748-1000
FAX: (602) 748-1001
CONTACT: LEN SWARTZ

ARCHITECT
CROSS ARCHITECTS
1255 W. 15TH STREET
SUITE #125
PLANO, TEXAS 75075
PHONE: (972) 398-6644
CONTACT: SHAWN OFFUTT

LEGEND:

- HEAVY DUTY PAVEMENT (ONSITE)
- LIGHT DUTY PAVEMENT
- HEAVY DUTY PAVEMENT (BELL ROAD)
- FIRE HYDRANT
- WATERVALVE
- CATCH BASIN
- SEWER MANHOLE
- CLEANOUT
- BUBBLER
- DRYWELL
- SITE LIGHTING
- STREET LIGHT
- FIRE LANE SIGN
- ACCESSIBLE PARKING
- TRASH ENCLOSURE
- WATERMAIN
- STORM DRAIN
- SANITARY SEWER

APN: 501-16-001V AND 501-16-011K			
	GROSS	R/W	NET
LOT 1	74,302 SF	13,003 SF	87,305 SF
	1.706 AC	0.298 AC	2.004 AC
LOT 2	52,712 SF	9,232 SF	61,944 SF
	1.210 AC	0.212 AC	1.422 AC
LOT 3	158,968 SF	52,578 SF	211,546 SF
	3.663 AC	1.193 AC	4.856 AC
TOTAL	435,608 SF	74,813 SF	360,795 SF
	10.00 AC	1.703 AC	8.297 AC
REQUIRED LANDSCAPE:			
LOT 1	15% OF PARKING AREA = 6372.44 SF		
LOT 2	15% OF PARKING AREA = TBD AT TIME OF SITE PLAN AMENDMENT		
LOT 3	15% OF PARKING AREA = TBD AT TIME OF SITE PLAN AMENDMENT		

OLSSON ASSOCIATES
REGISTERED PROFESSIONAL ENGINEER
42633
ANDREA K. PAGE
State of Arizona
U.S.A.




EXPIRES 06/30/17
OLSSON ASSOCIATES ASSUMES NO RESPONSIBILITY FOR EXISTING UTILITY LOCATIONS (HORIZONTAL OR VERTICAL). THE EXISTING UTILITIES SHOWN ON THIS DRAWING HAVE BEEN PLOTTED FROM THE BEST AVAILABLE INFORMATION. IT IS HOWEVER THE RESPONSIBILITY OF THE CONTRACTOR TO FIELD VERIFY THE LOCATION OF ALL UTILITIES PRIOR TO THE COMMENCEMENT OF ANY CONSTRUCTION ACTIVITIES.

REV.		DATE		REVISIONS DESCRIPTION	
A		06/25/15		CITY COMMENTS	
B		07/16/15		CITY COMMENTS	















CONSTRUCTION PLANS
OVERALL SITE PLAN
CALIBER COLLISION
BELL ROAD AND DYSART ROAD
SURPRISE, ARIZONA

drawn by: SS
checked by: EW
approved by: LS
QA/QC by: PV
project no.: 014-3199
drawing no.: 100_C_SPL_143199.dwg
date: 04/30/15

SHEET
C101

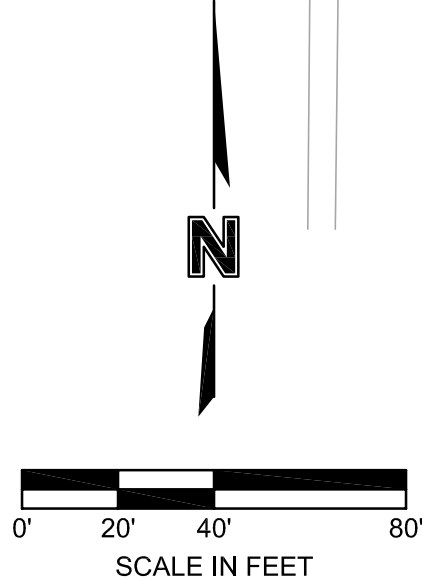

THIS PLAN IS NOT FOR CONSTRUCTION

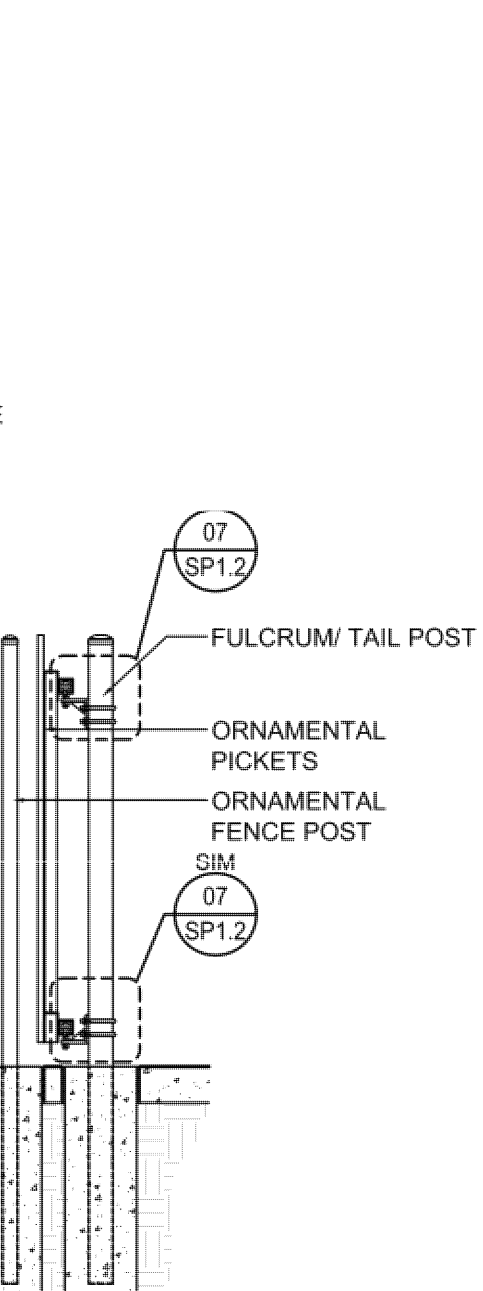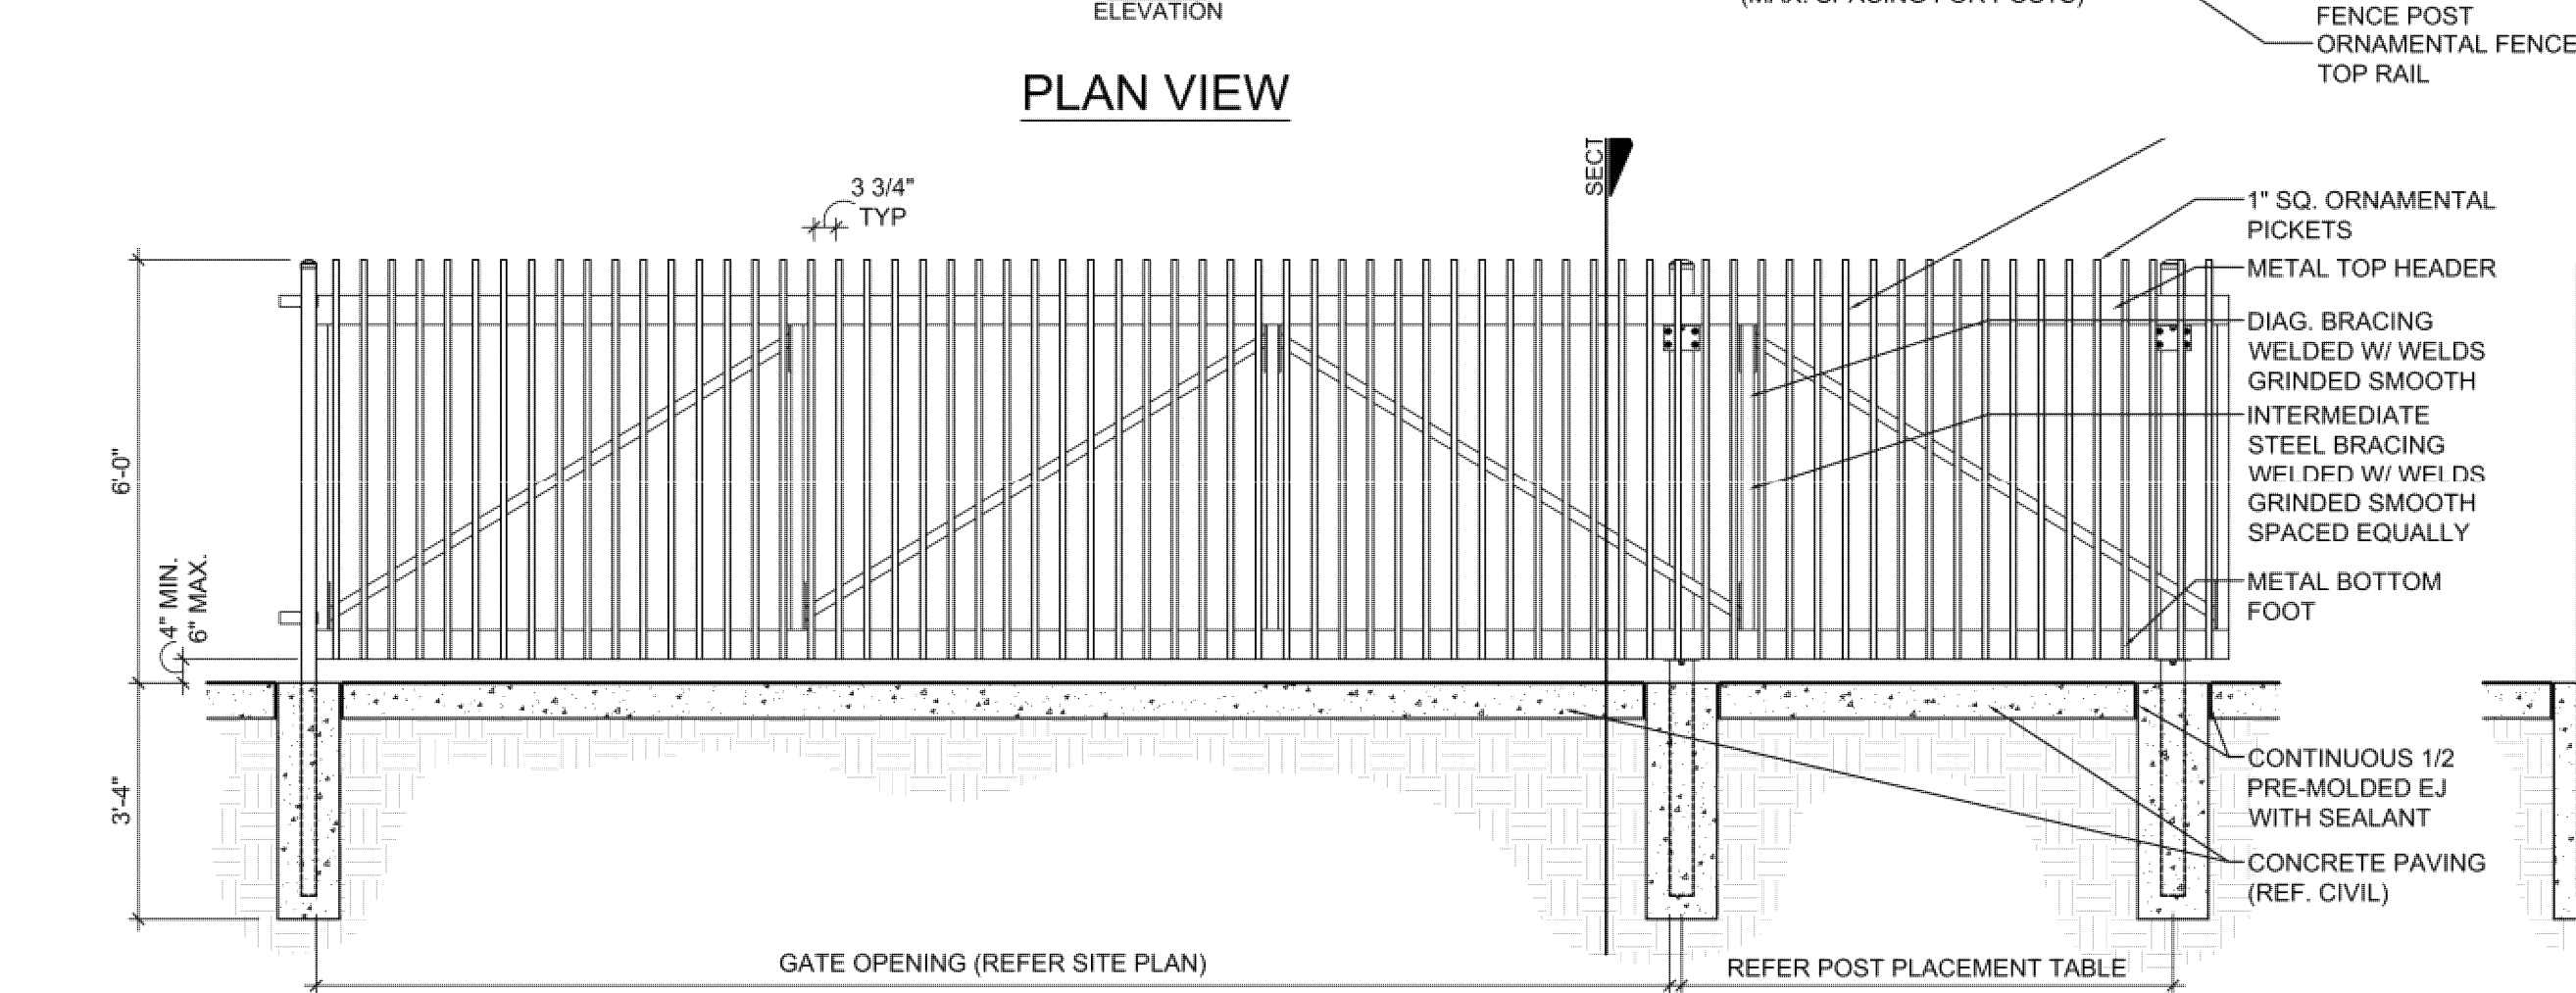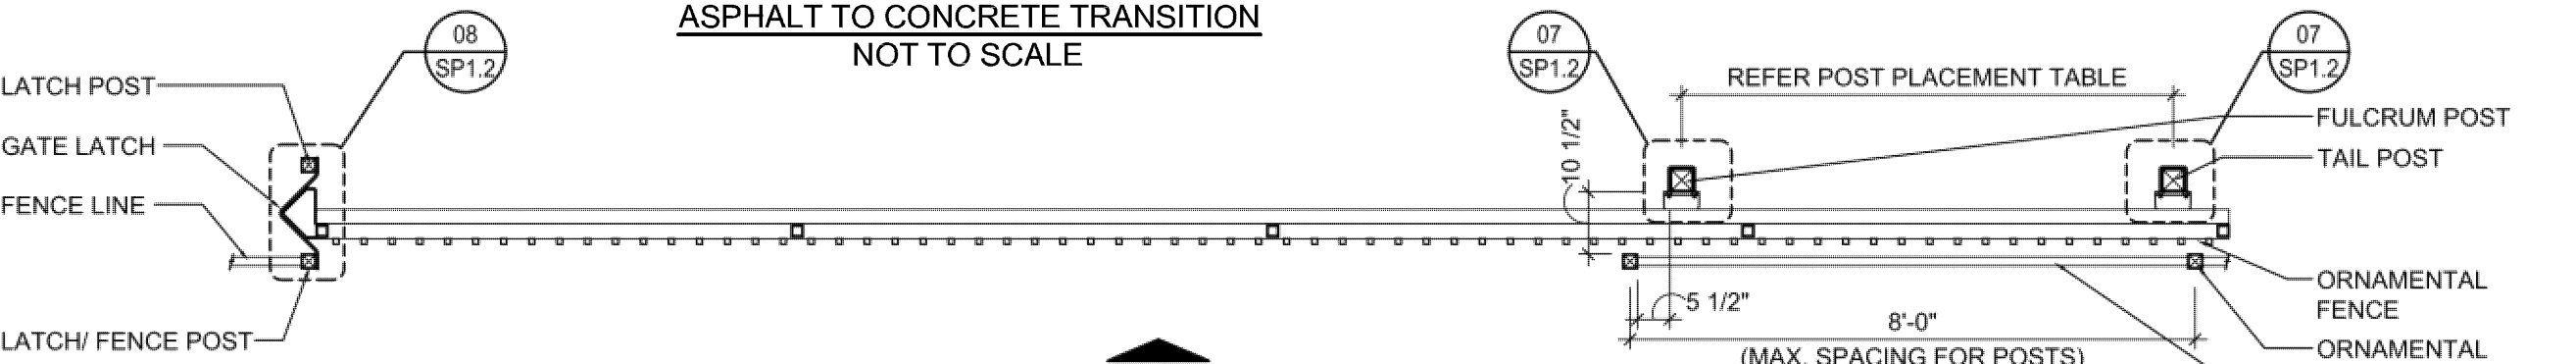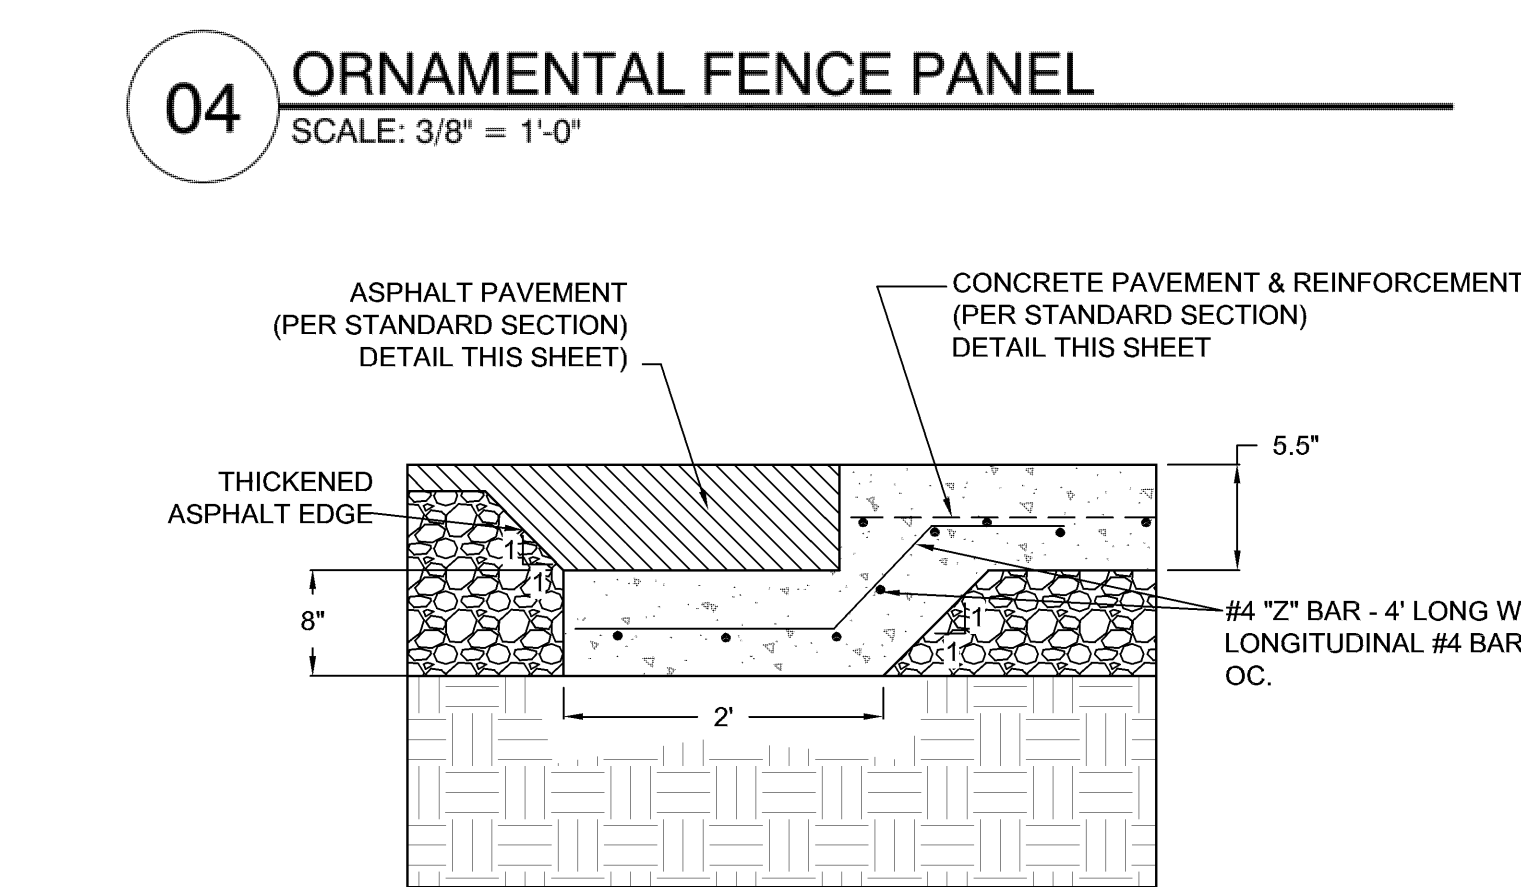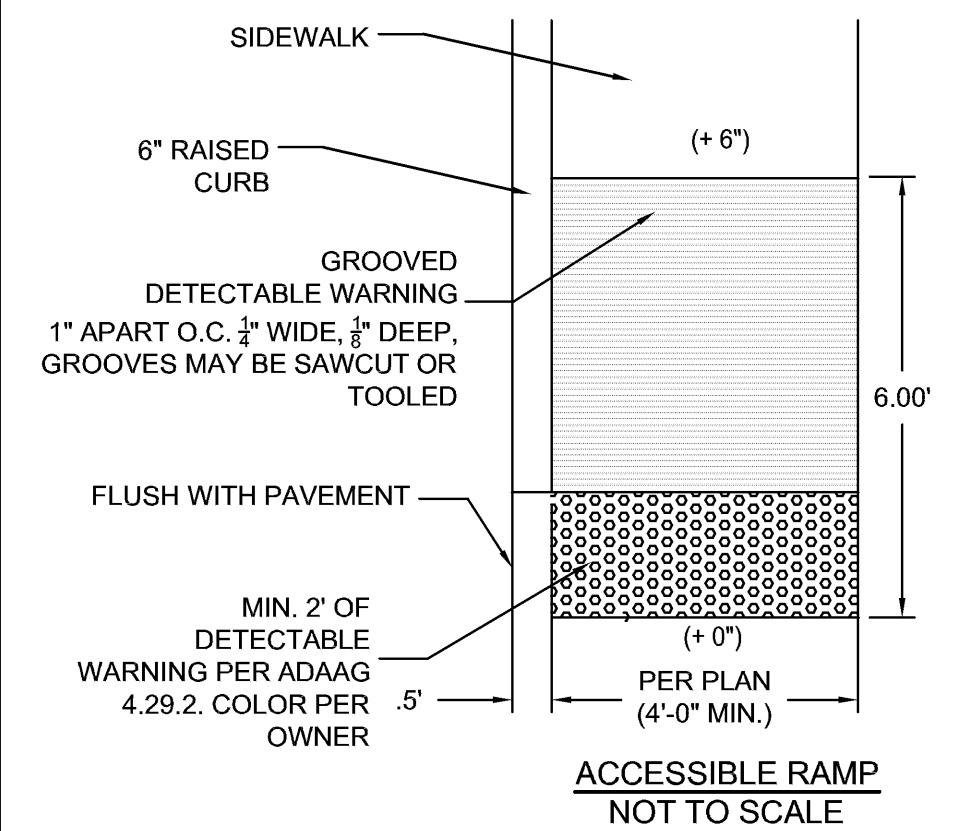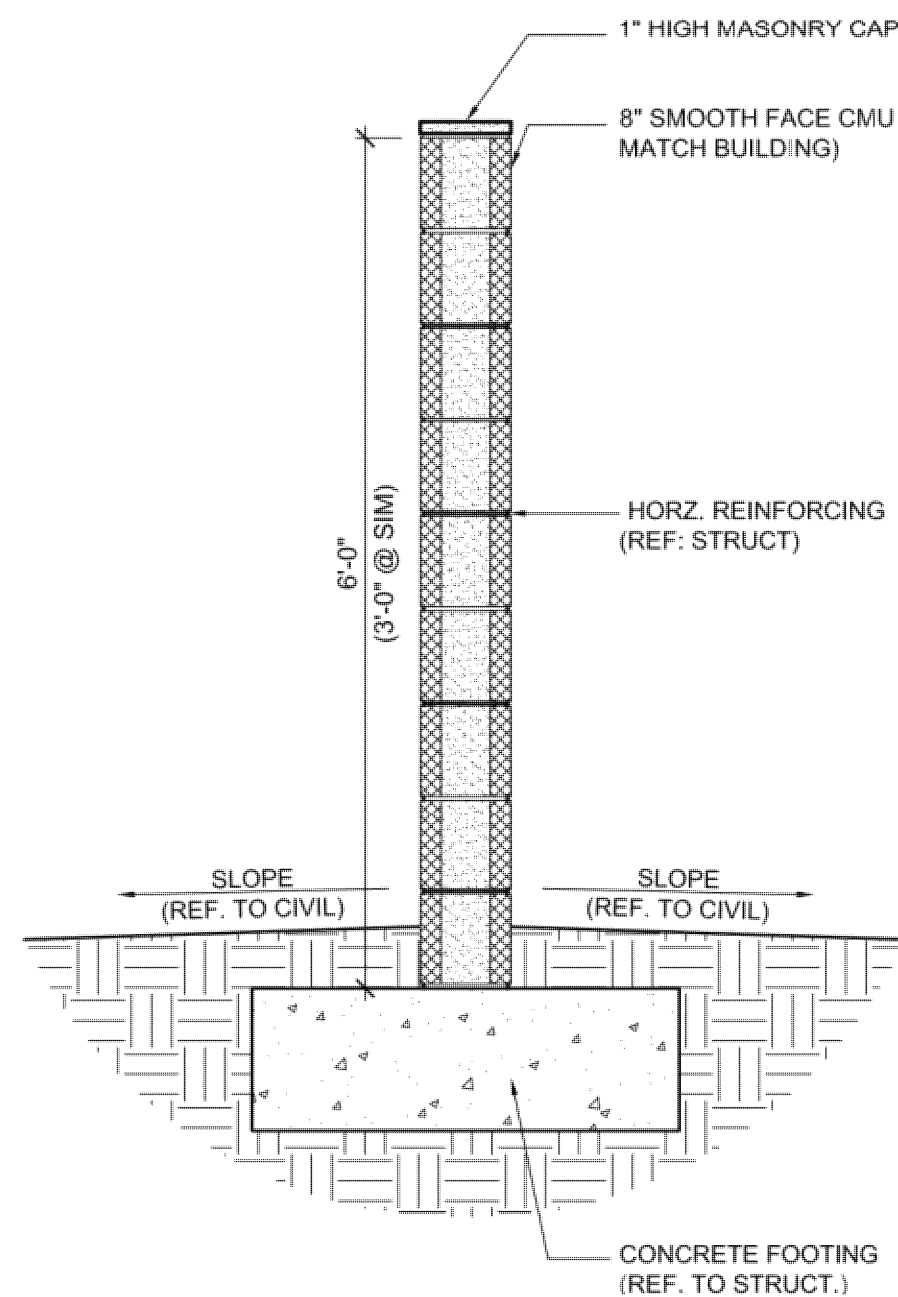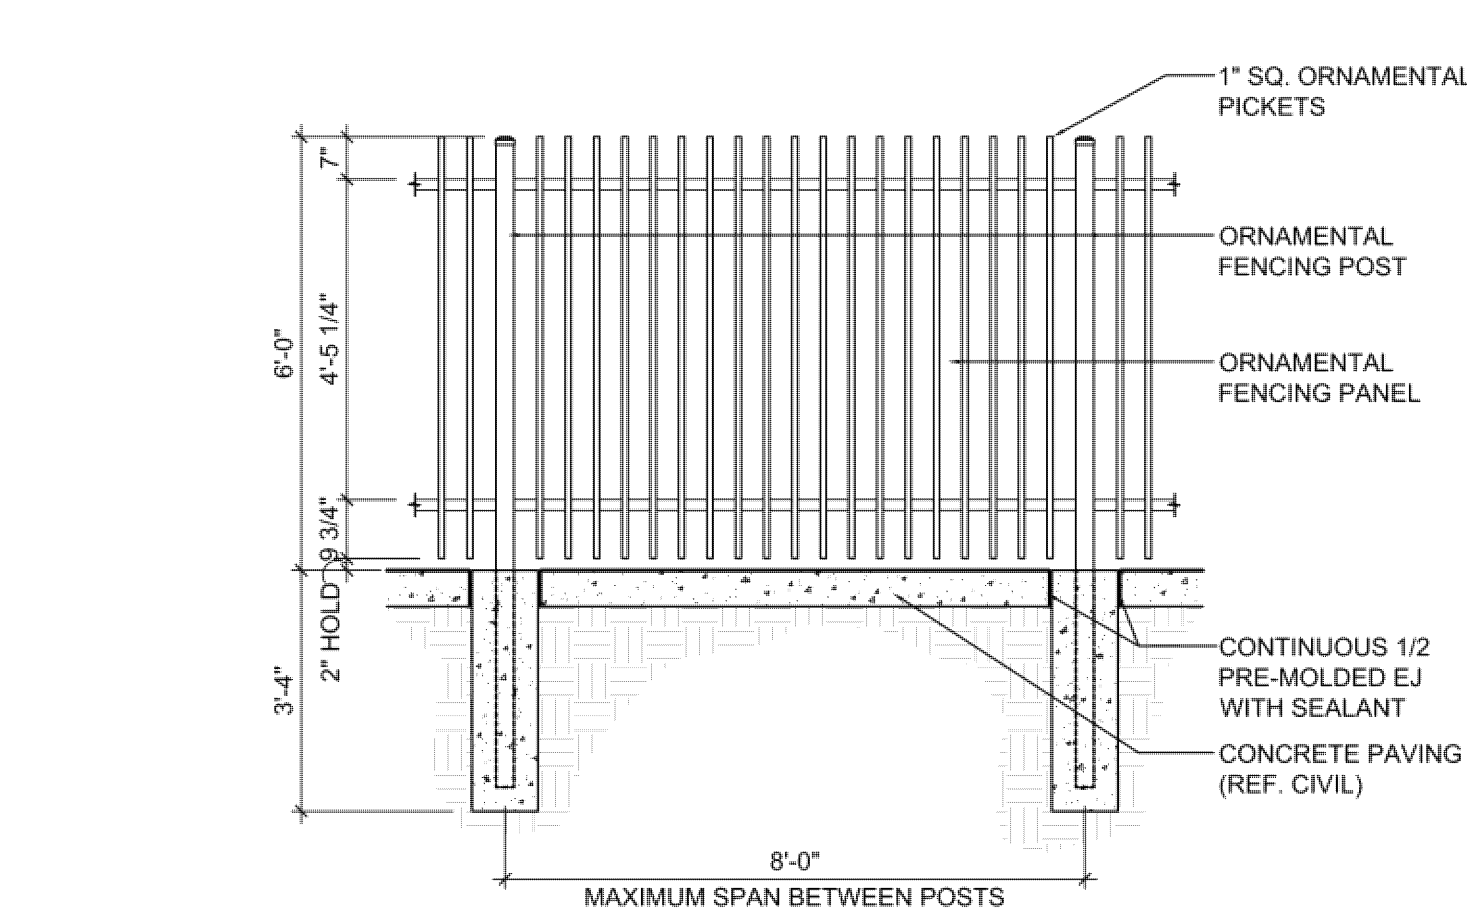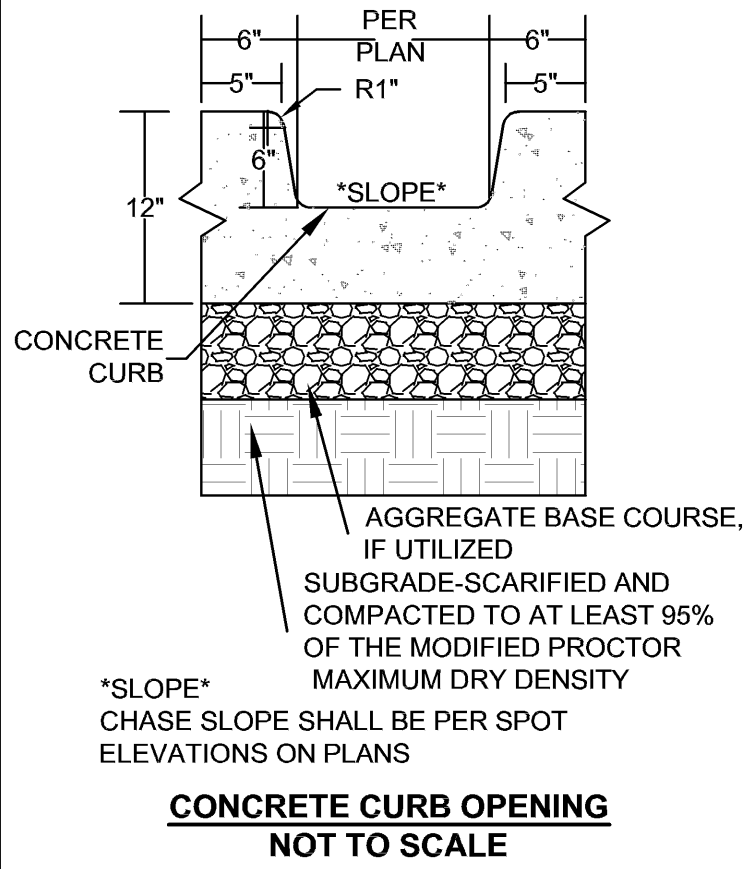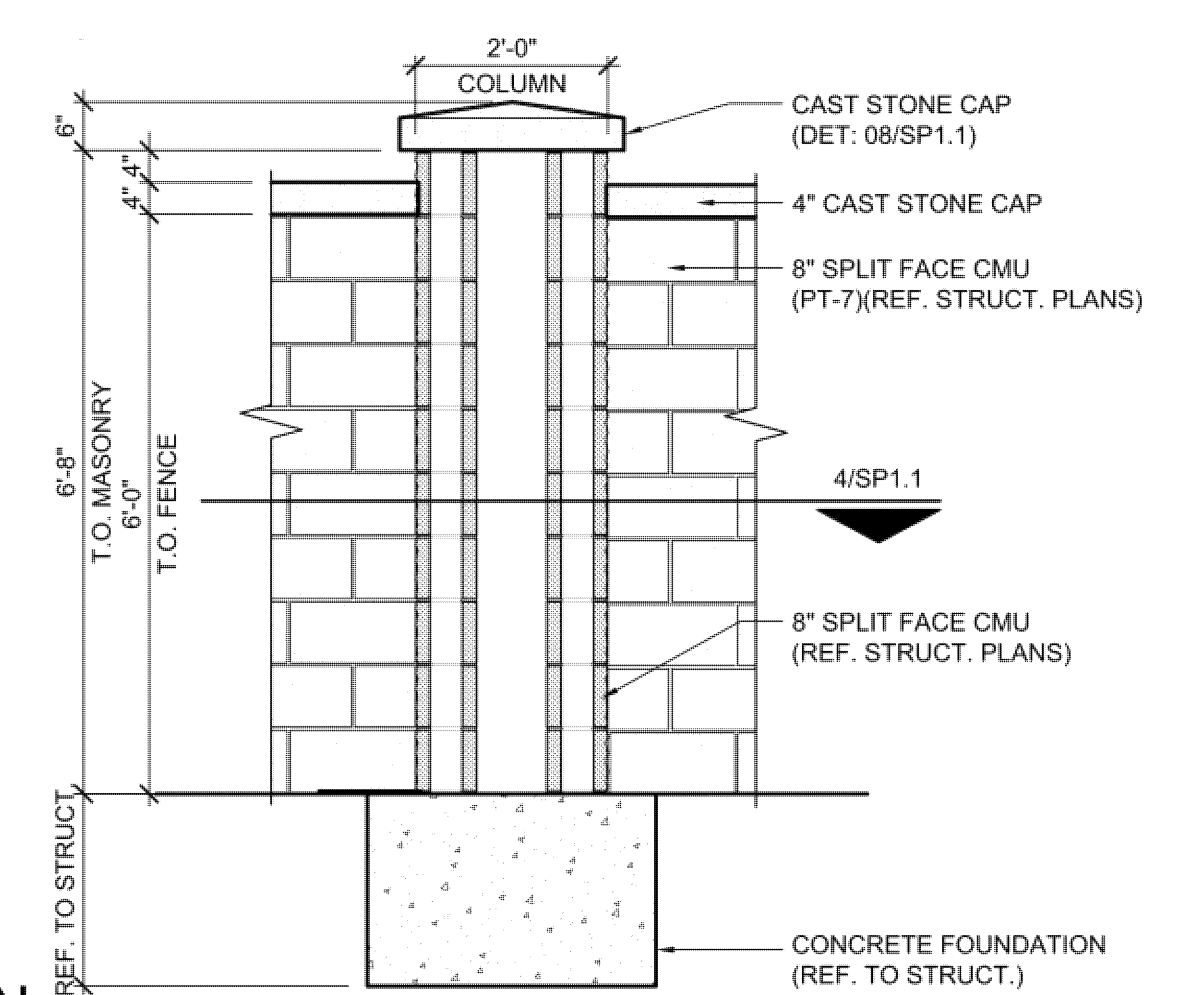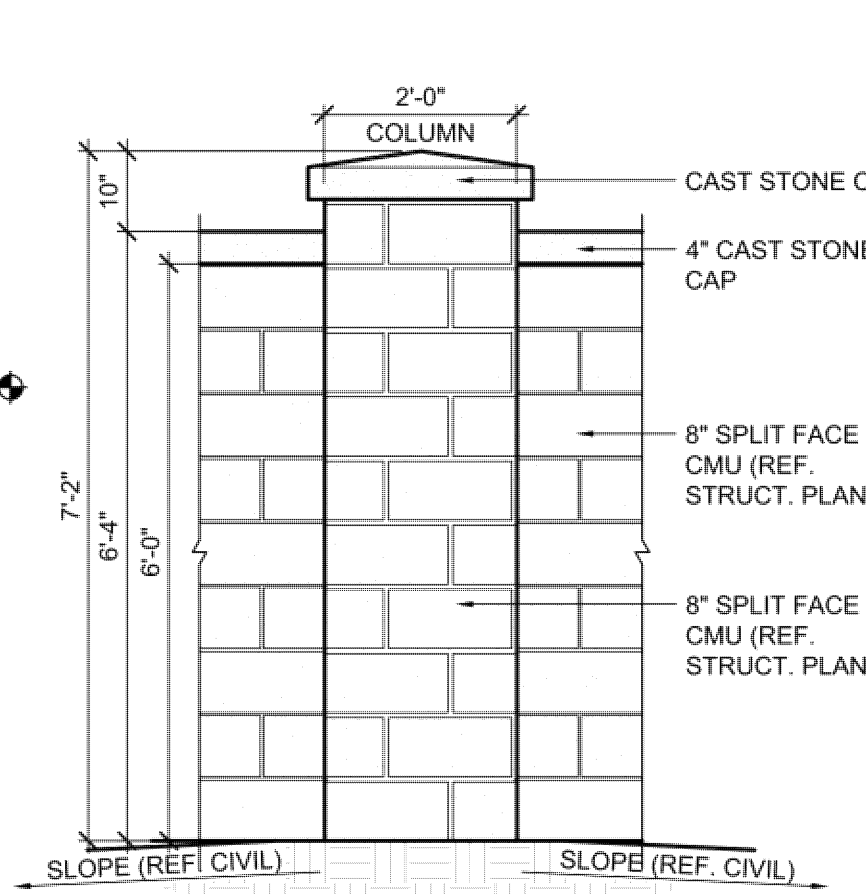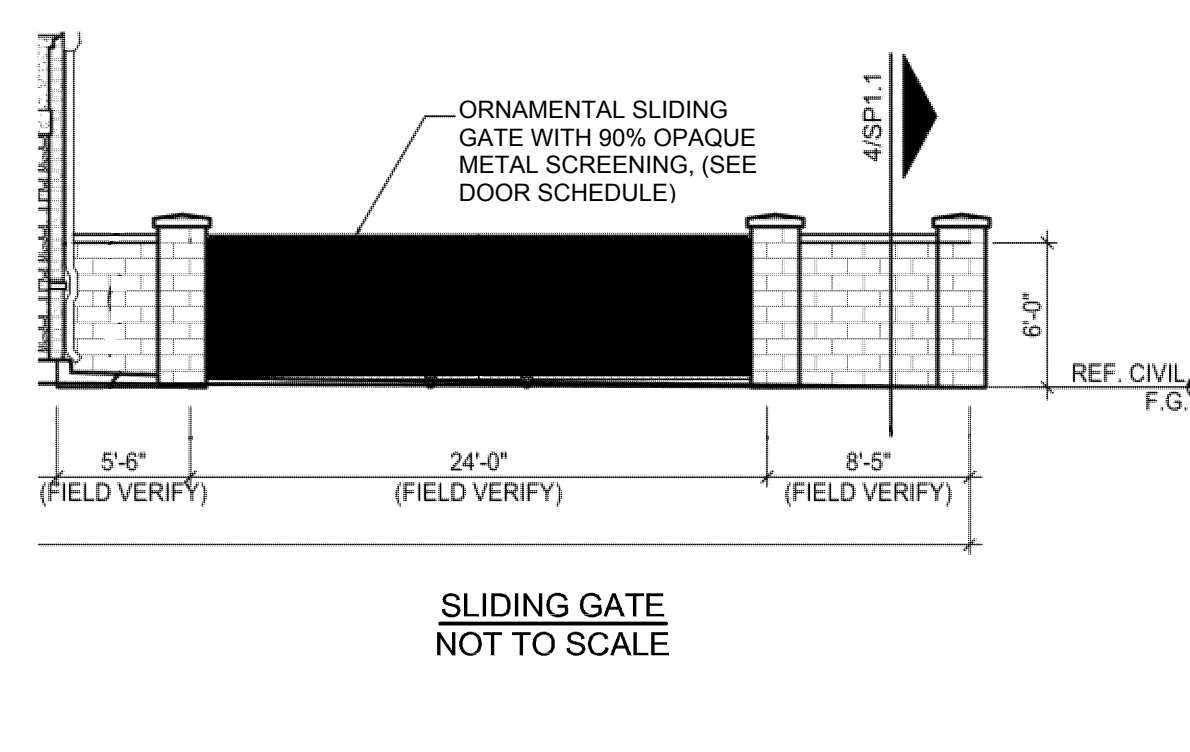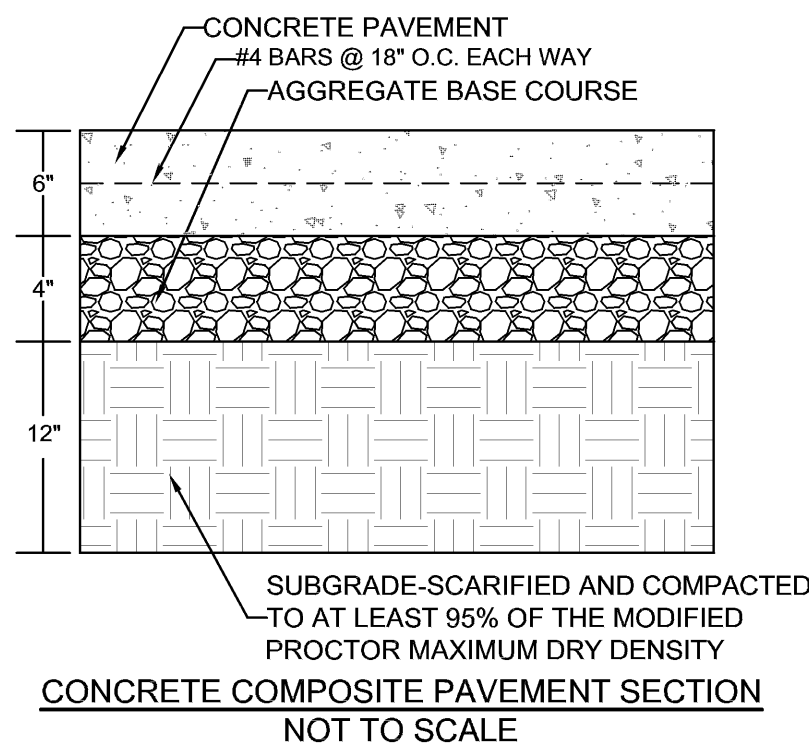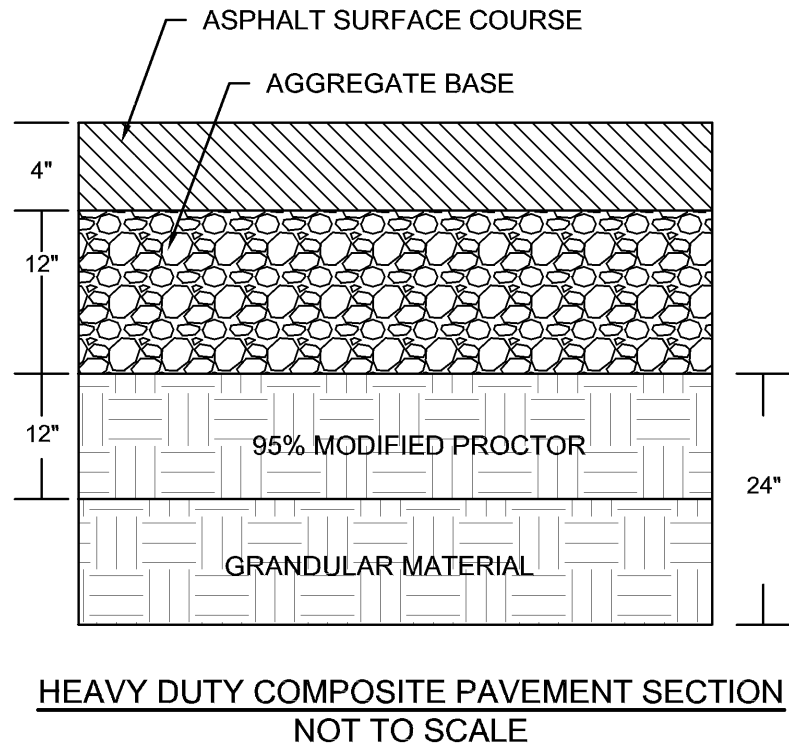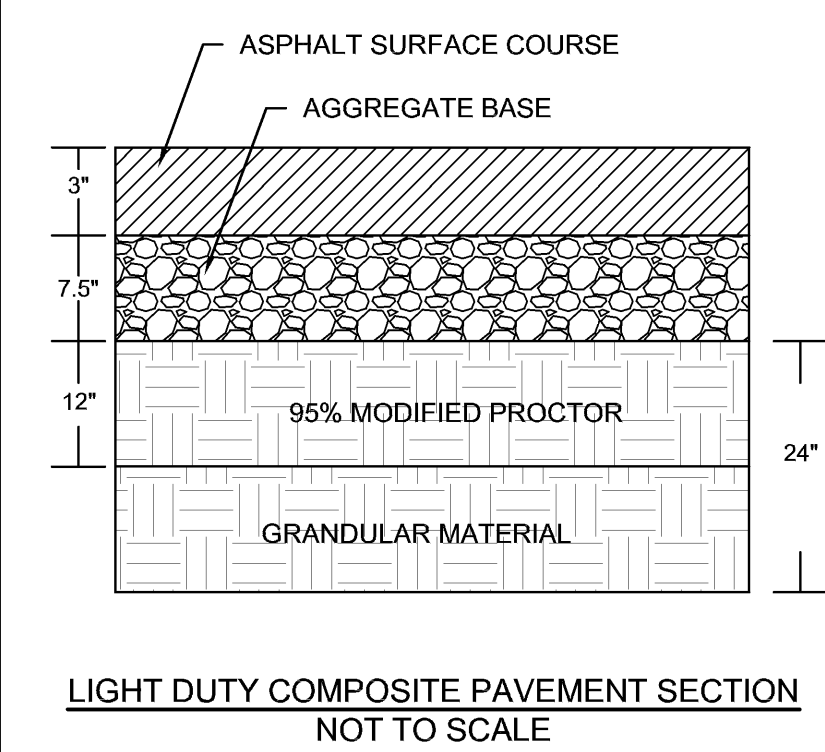


02 CANTILEVERED ORNAMENTAL SLIDER

SCALE: 3/8" = 1'-0"


03 SPLIT FACE COLUMN ELEVATION

SCALE: 1/2" = 1'-0"

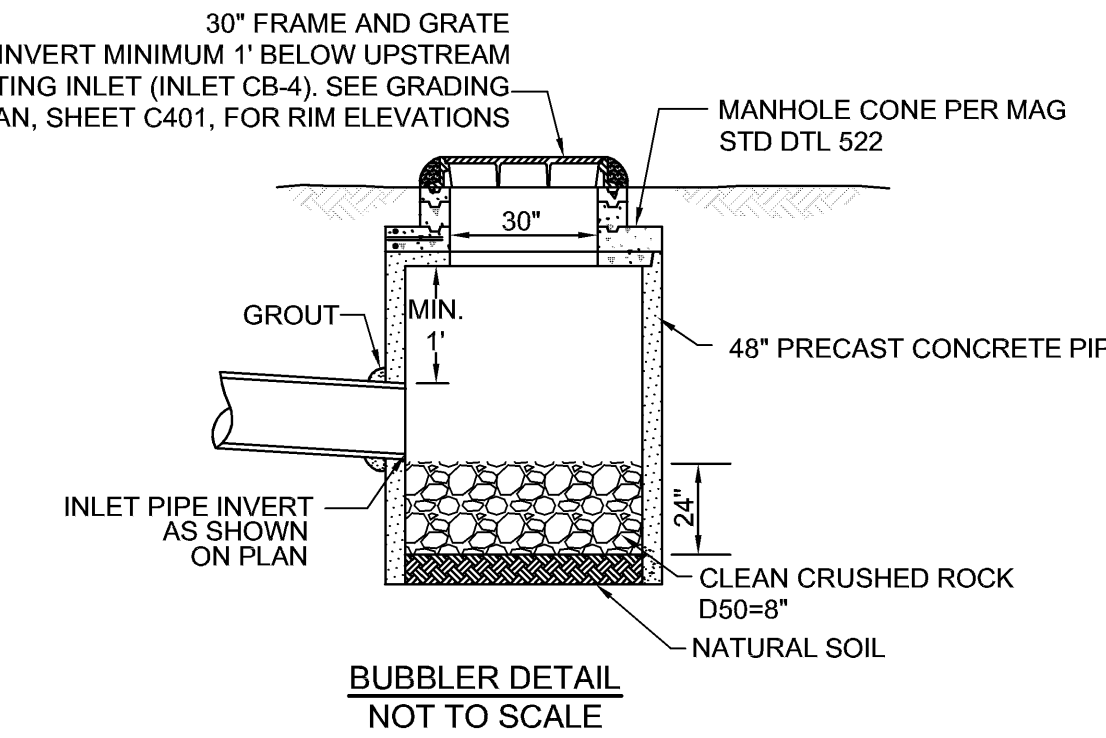


02 SPLIT FACE CMU COLUMN SECTION

SCALE: 1/2" = 1'-0"

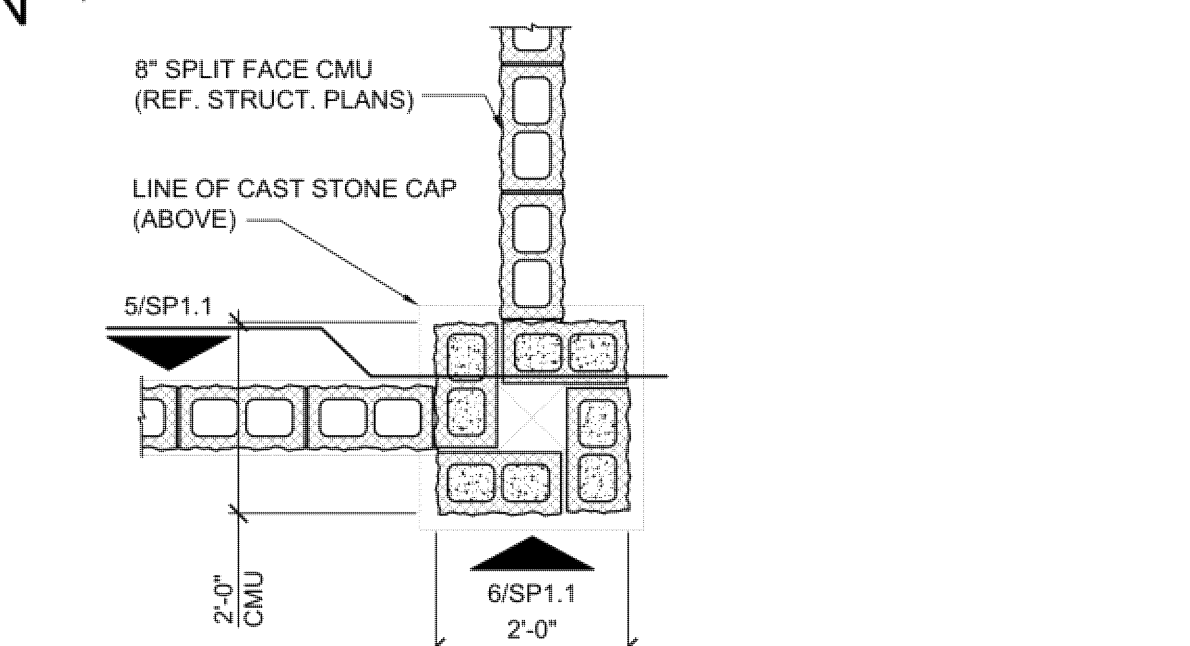

ABOVE GROUND BASIN DETAIL


The MaxWell® Plus Drainage System Detail And Specifications

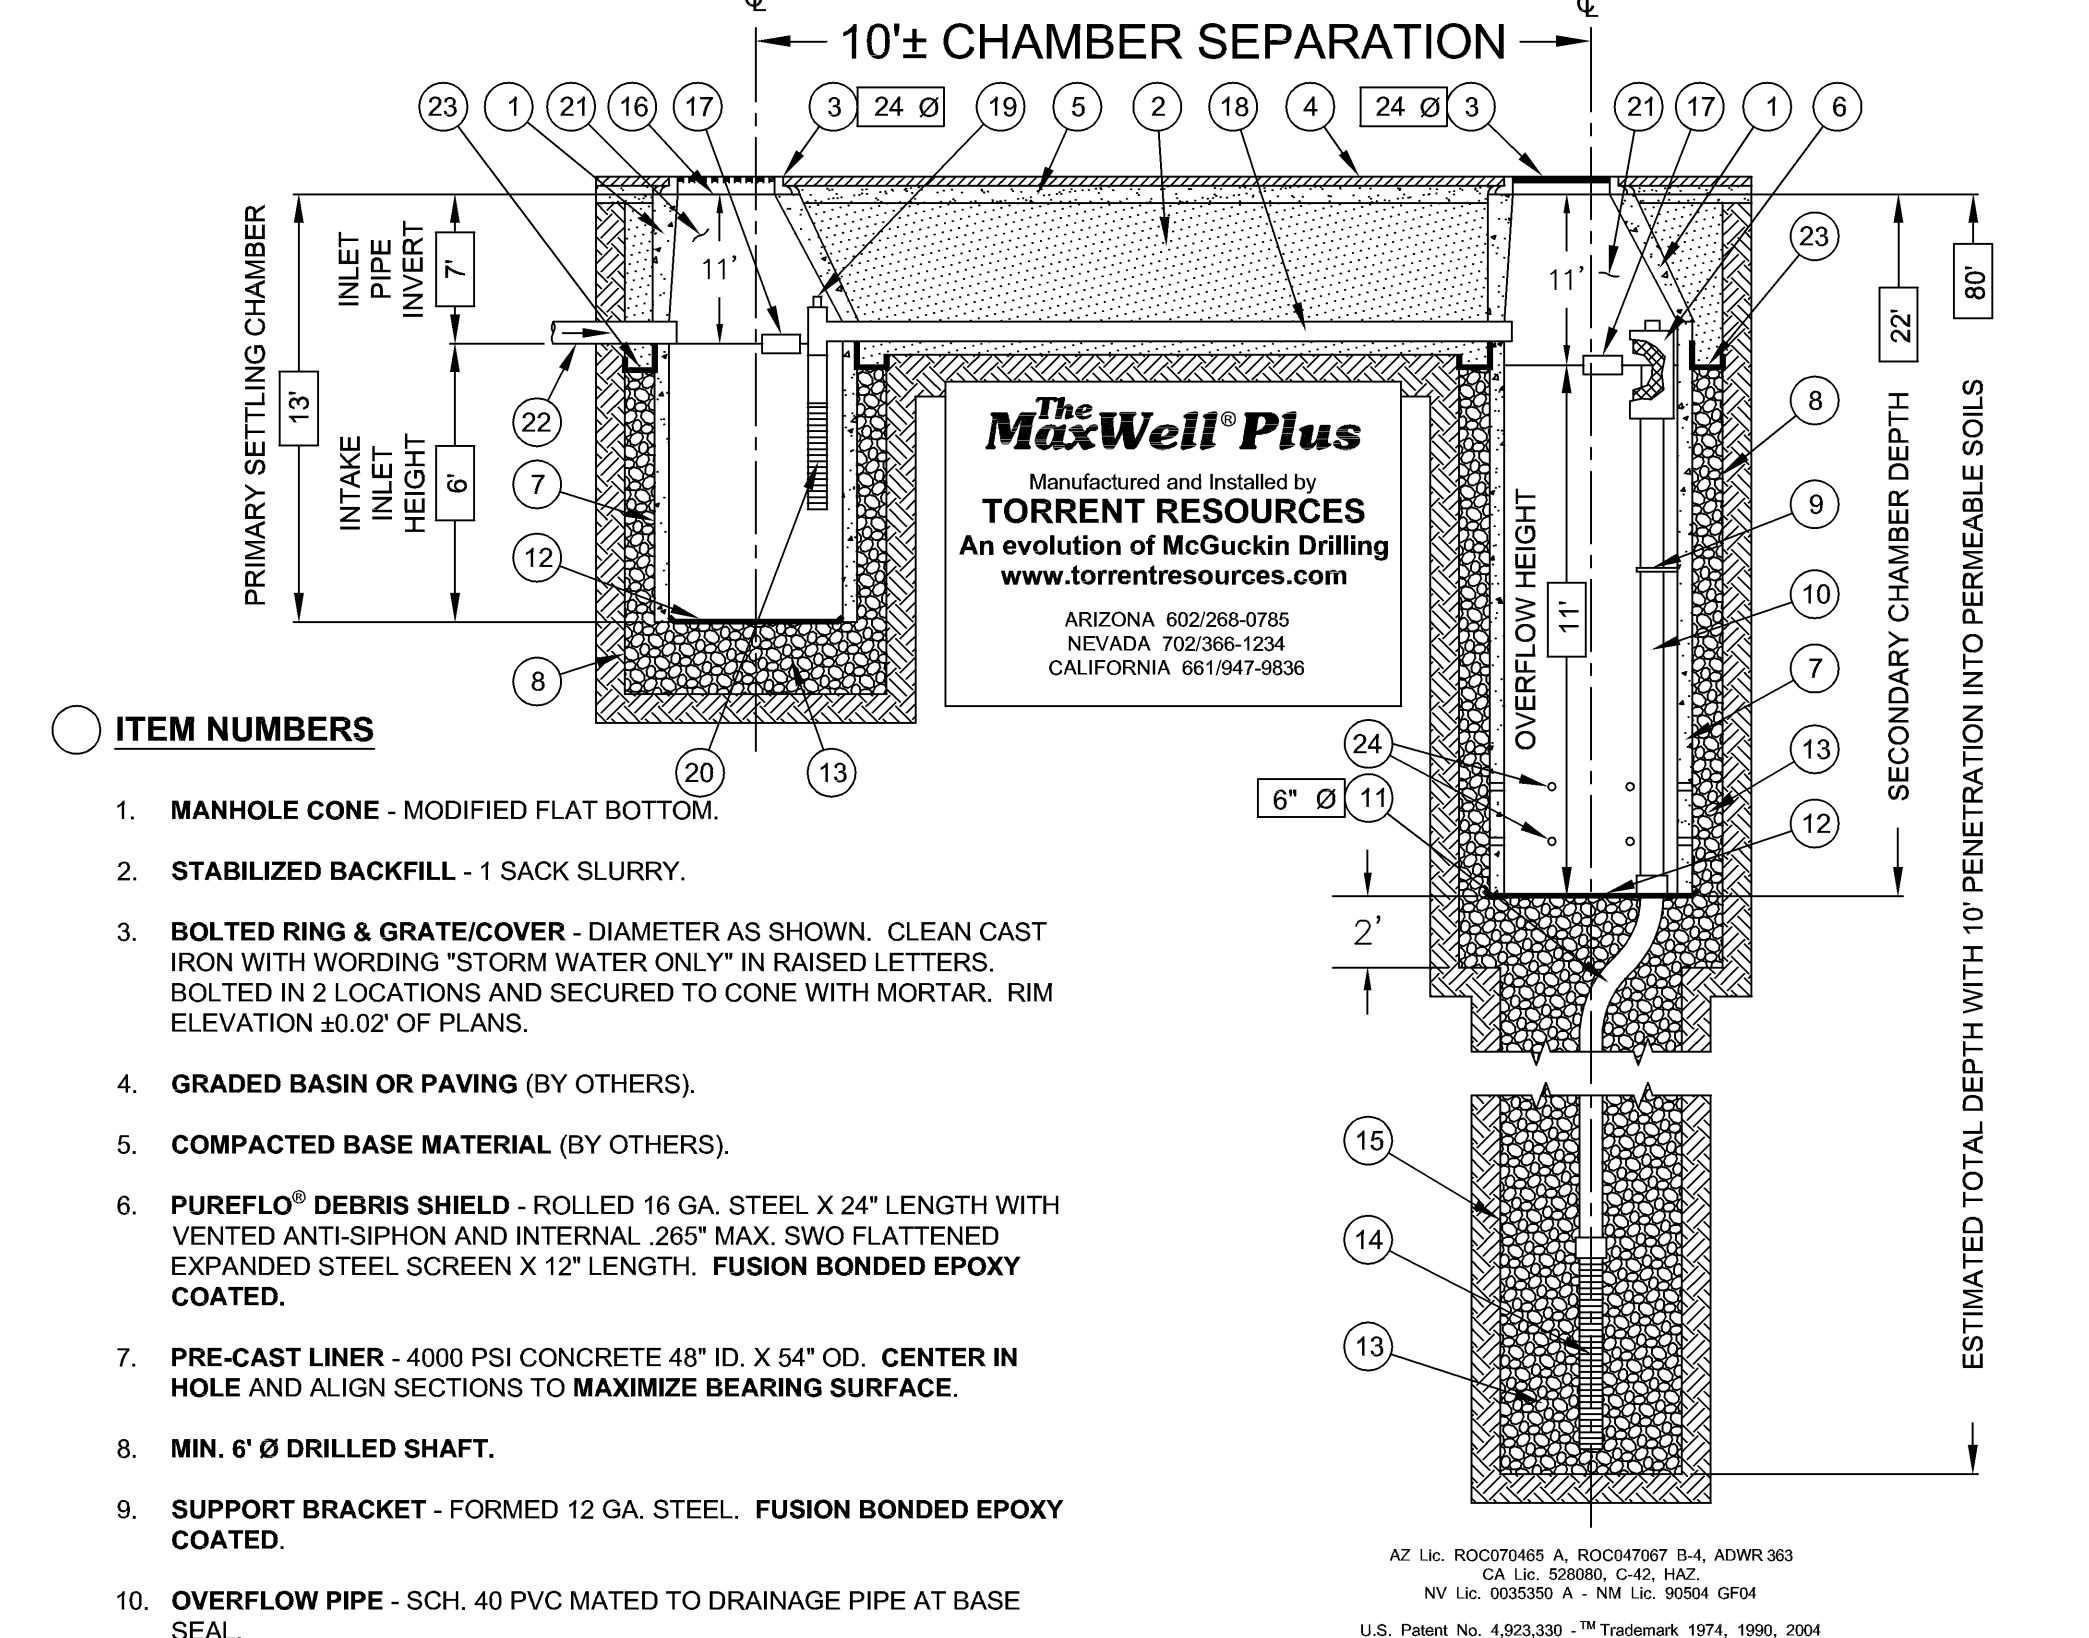



ITEM NUMBERS



1. MANHOLE CONE - MODIFIED FLAT BOTTOM.
2. STABILIZED BACKFILL - 1 SACK SLURRY.
3. BOLTED RING & GRATE/COVER - DIAMETER AS SHOWN. CLEAN CAST IRON WITH WORDING "STORM WATER ONLY" IN RAISED LETTERS. BOLTED IN 2 LOCATIONS AND SECURED TO CONE WITH MORTAR. RIM ELEVATION ±0.02' OF PLANS.
4. GRADED BASIN OR PAVING (BY OTHERS).
5. COMPACTED BASE MATERIAL (BY OTHERS).
6. PUREFLO® DEBRIS SHIELD - ROLLED 16 GA. STEEL X 24" LENGTH WITH VENTED ANTI-SIPHON AND INTERNAL .265" MAX. S.W.O. FLATTENED EXPANDED STEEL SCREEN X 12" LENGTH. FUSION BONDED EPOXY COATED.
7. PRE-CAST LINER - 4000 PSI CONCRETE 48" ID. X 54" OD. CENTER IN HOLE AND ALIGN SECTIONS TO MAXIMIZE BEARING SURFACE.
8. MIN. 6" Ø DRILLED SHAFT.
9. SUPPORT BRACKET - FORMED 12 GA. STEEL. FUSION BONDED EPOXY COATED.
10. OVERFLOW PIPE - SCH. 40 PVC MATED TO DRAINAGE PIPE AT BASE SEAL.
11. DRAINAGE PIPE - ADS HIGHWAY GRADE WITH TRI-A COUPLER. SUSPEND PIPE DURING BACKFILL OPERATIONS TO PREVENT BUCKLING OR BREAKAGE. DIAMETER AS NOTED.
12. BASE SEAL - GEOTEXTILE OR CONCRETE SLURRY.
13. ROCK - WASHED, SIZED BETWEEN 3/8" AND 1-1/2" TO BEST COMPLEMENT SOIL CONDITIONS.
14. FLOFAST® DRAINAGE SCREEN - SCH. 40 PVC 0.120" SLOTTED WELL SCREEN WITH 32 SLOTS PER ROW/FT. DIAMETER VARIES 120" OVERALL LENGTH WITH TRI-B COUPLER.
15. MIN. 4" Ø SHAFT - DRILLED TO MAINTAIN PERMEABILITY OF DRAINAGE SOILS.
16. FABRIC SEAL - U.V. RESISTANT GEOTEXTILE - TO BE REMOVED BY CUSTOMER AT PROJECT COMPLETION.
17. ABSORBENT - HYDROPHOBIC PETROCHEMICAL SPONGE. MIN. 128 OZ. CAPACITY.
18. CONNECTOR PIPE - 4" Ø SCH. 40 PVC.
19. ANTI-SIPHON VENT WITH FLOW REGULATOR.
20. INTAKE SCREEN - SCH. 40 PVC 0.120" MODIFIED SLOTTED WELL SCREEN WITH 32 SLOTS PER ROW/FT. 48" OVERALL LENGTH WITH TRI-C END CAP.
21. FREEBOARD DEPTH VARIES WITH INLET PIPE ELEVATION. INCREASE PRIMARY/SECONDARY SETTLING CHAMBER DEPTHS AS NEEDED TO MAINTAIN ALL INLET PIPE ELEVATIONS ABOVE CONNECTOR PIPE OVERFLOW.
22. OPTIONAL INLET PIPE (BY OTHERS).
23. MOISTURE MEMBRANE - 6 MIL. PLASTIC. PLACE SECURELY AGAINST ECCENTRIC CONE AND HOLE SIDEWALL. USED IN LIEU OF SLURRY IN LANDSCAPED AREAS.
24. EIGHT (8) PERFORATIONS PER FOOT, 2 ROWS MIN.

DWG: F:\Projects\014-3199\40-Design\AutoCAD\Exhibits\COLOR\BLK.dwg
DATE: Apr 10, 2015 10:12am
USER: aasher
XREFS:

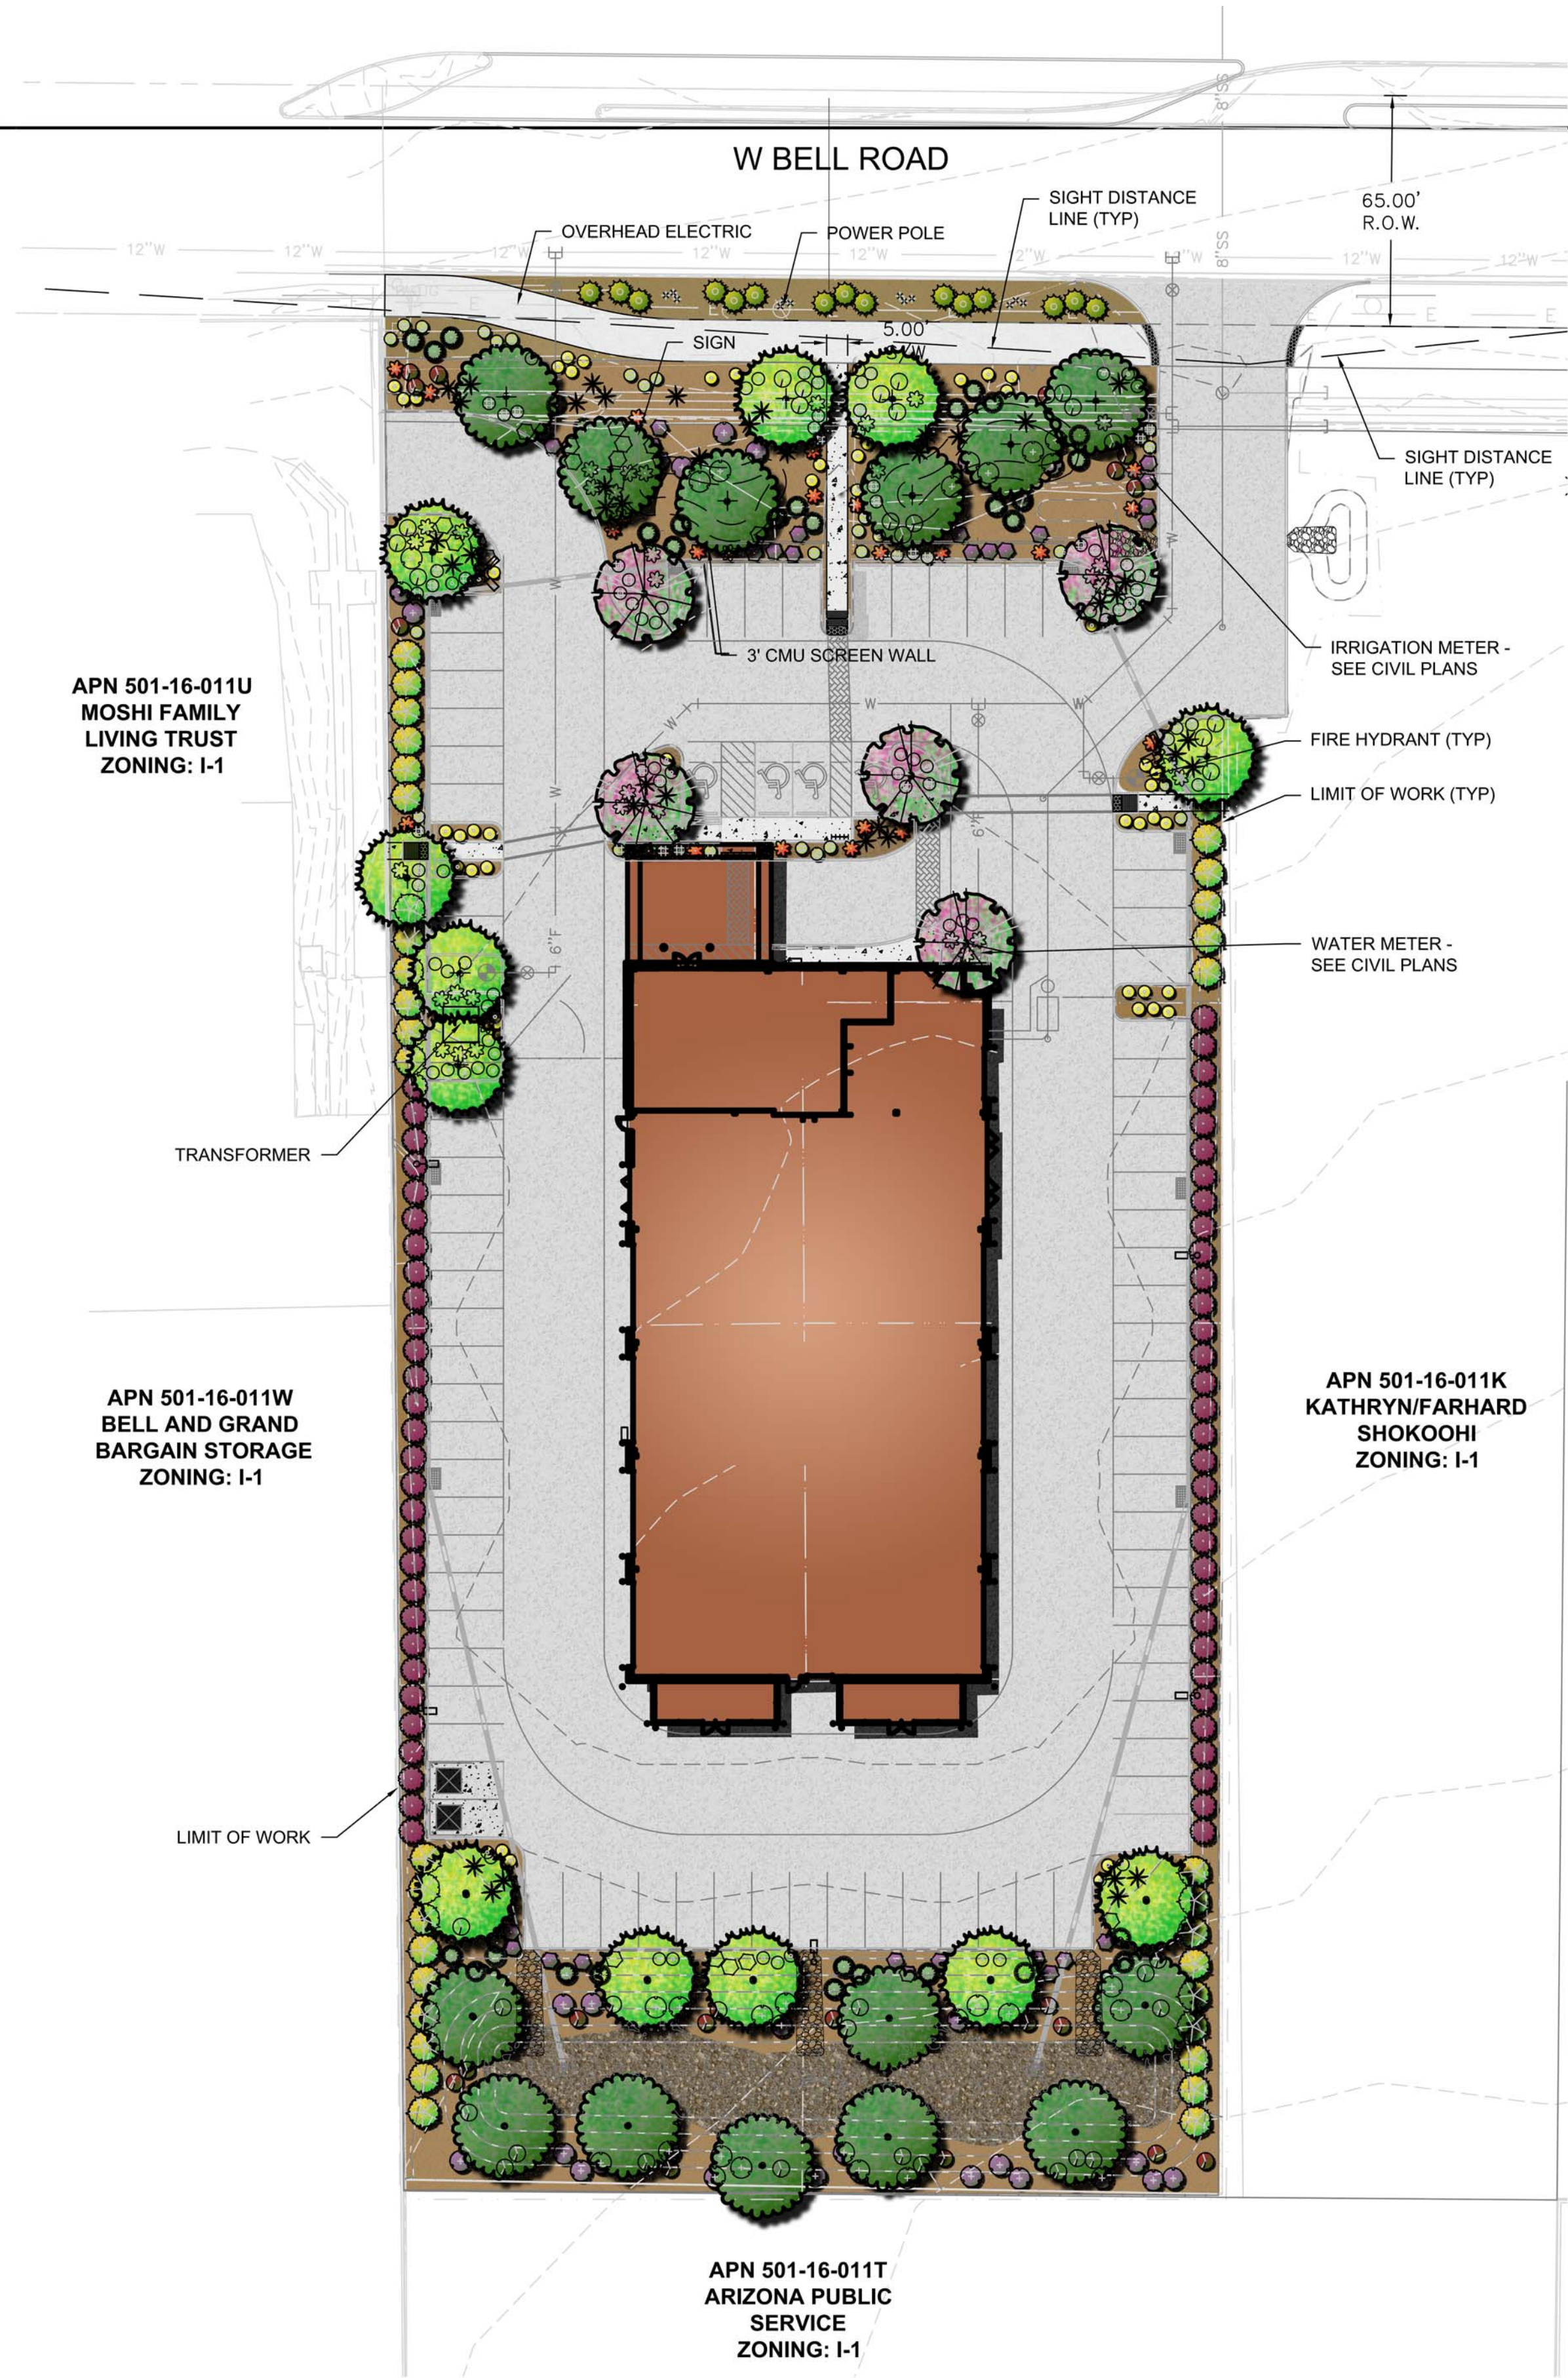

PLANT SCHEDULE

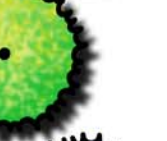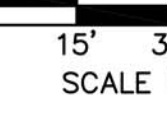TREES	BOTANICAL NAME	COMMON NAME
	<i>Chilopsis linearis</i> 'AZT Desert Amethyst'	Desert Willow
	<i>Parkinsonia</i> x 'Desert Museum'	Desert Museum Palo Verde
	<i>Parkinsonia</i> x 'Desert Museum'	Desert Museum Palo Verde
	<i>Prosopis</i> x 'Phoenix' TM	Hybrid Mesquite
	<i>Prosopis</i> x 'Phoenix' TM	Hybrid Mesquite
SHRUBS	BOTANICAL NAME	COMMON NAME
	<i>Dodonaea viscosa</i> 'Purpurea'	Purple Leaved Hopseed Bush
	<i>Eremophila maculata</i> 'Valentine'	Spotted Emu Bush
	<i>Euphorbia biglandulosa</i>	Gopher Plant
	<i>Leucophyllum langmaniae</i> 'Rio Bravo' TM	Rio Bravo Sage
	<i>Russelia equisetiformis</i>	Firecracker Plant
	<i>Tecoma</i> x 'Orange Jubilee'	Orange Jubilee
ACCENTS	BOTANICAL NAME	COMMON NAME
	<i>Dasyliirion wheeleri</i>	Grey Desert Spoon
	<i>Hesperaloe parviflora</i>	Red Yucca
	<i>Hesperaloe parviflora</i> 'Brakelights' TM	Brakelights Red Yucca
GROUND COVER	BOTANICAL NAME	COMMON NAME
	<i>Eremophila glabra</i> 'Mingenew Gold'	Emu Bush
	<i>Lantana montevidensis</i> 'Purple'	Trailing Lantana
	<i>Lantana</i> x 'New Gold'	New Gold Lantana
INERTS	BOTANICAL NAME	COMMON NAME
	Granite Mulch	1/2" Screened / Express Brown
	Riprap	4 - 6" / Express Brown

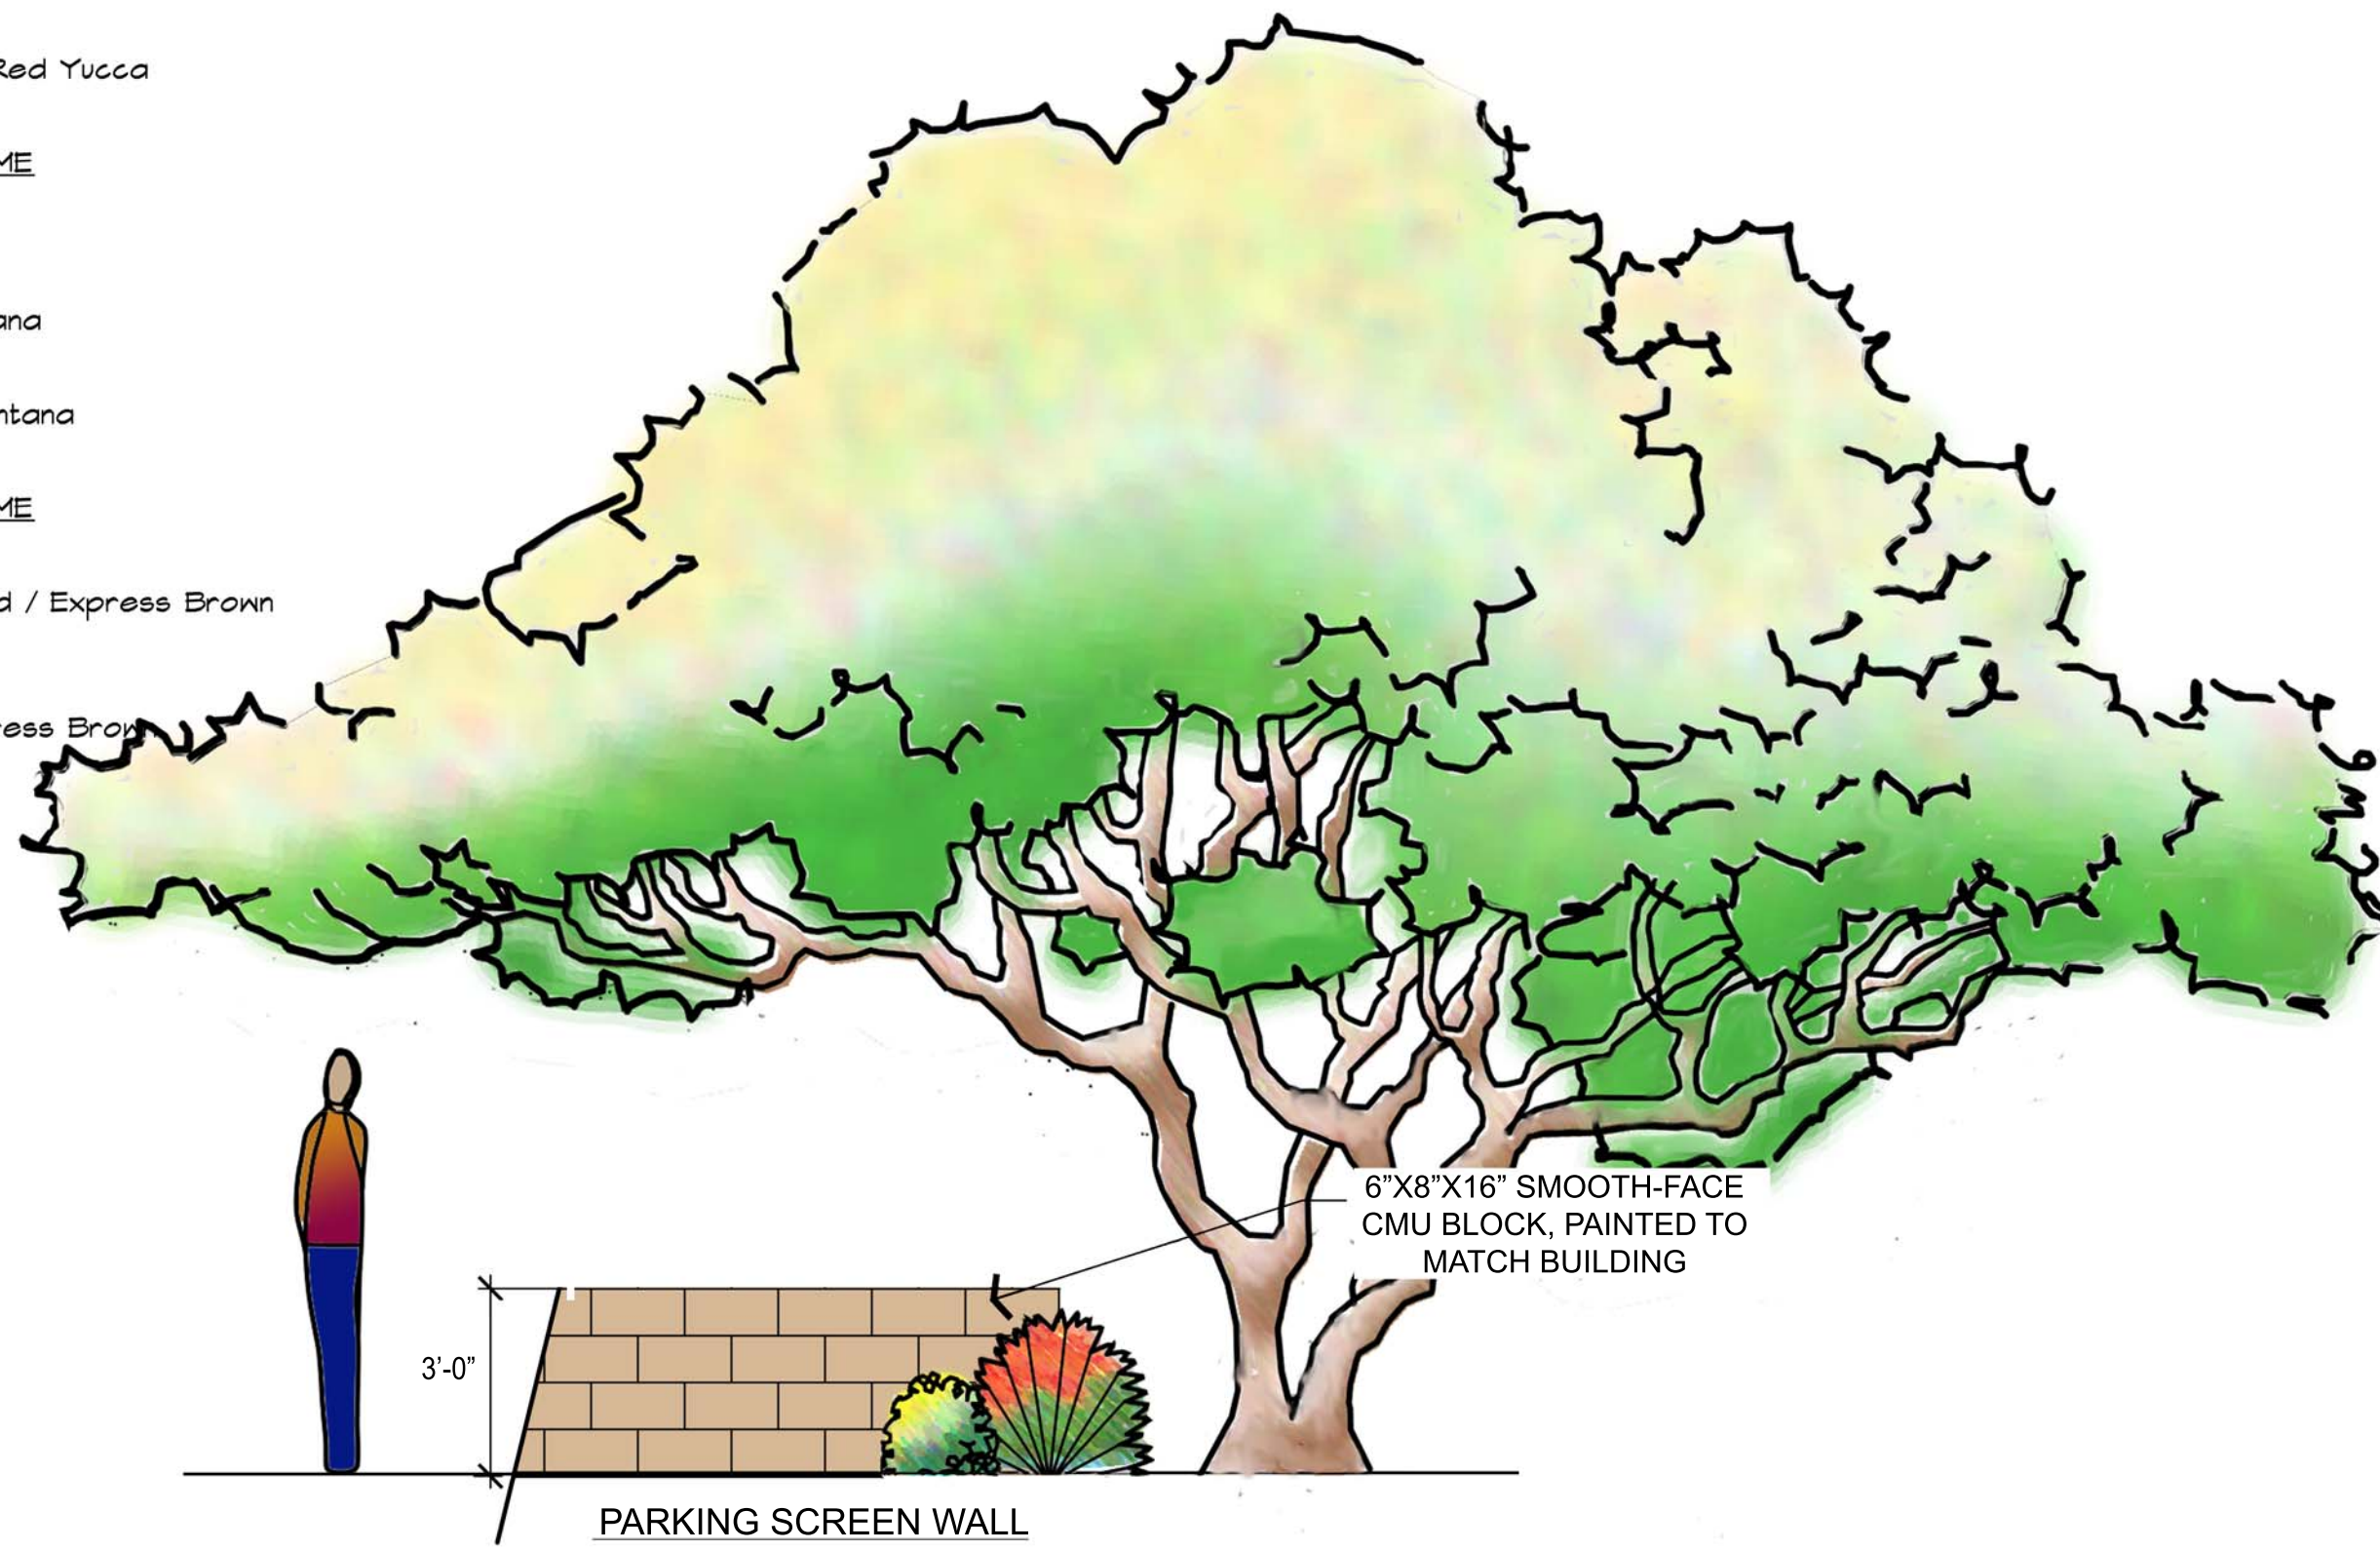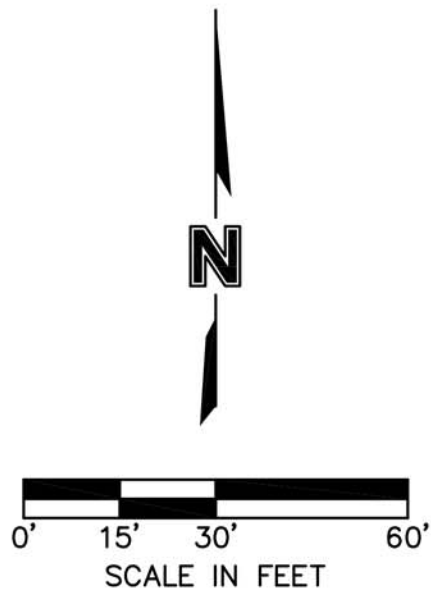

PROJECT NO: 014-3199
DRAWN BY: AA
DATE: 07/27/15

CALIBER COLLISION



7250 North 16th Street
Suite 210
Phoenix, AZ 85020-5282
TEL 602.748.1000
FAX 602.748.1001

EXHIBIT

1



CALIBER COLLISION SURPRISE, AZ



REVISIONS

DATE: 05/01/15

A2.0

EXTERIOR
ELEVATIONS

Copyright © 2015

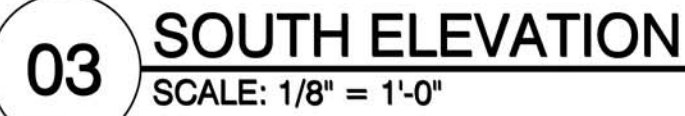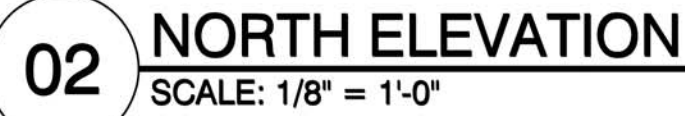


A2.10	SIGNAGE (BY OTHERS).
A2.20	ORNAMENTAL SECURITY FENCE. HEIGHT NOTED BESIDE KEYNOTE.
A2.30	CAST STONE SILL/ WATER TABLE.
A2.40	NATURAL STONE VENEER.
A2.50	METAL VALLEY - ALONG PARAPET BASE (PROVIDED BY METAL BUILDING AND GC INSTALLED)

A2.60	STOREFRONT/GLAZING.
A2.70	ROOF LINE BEYOND.
A2.80	12" X 8" THROUGH WALL OVERFLOW SCUPPER.
A2.90	PRE-FINISHED 6" W X 4" D (SQUARE) METAL DOWNSPOUT - BURNISHED SLATE (PROVIDED BY METAL BUILDING AND GC INSTALLED).
A2.100	FACTORY FINISHED SECTIONAL O.H. DOOR.


A2.110	HOLLOW METAL DOOR AND FRAME.
A2.120	PRE-FINISHED METAL BUILDING SIDING.
A2.130	EXHAUST AND AIR INTAKE (REF. GARMAT SHEETS).
A2.140	BRICK VENEER.
A2.150	PRE-FINISHED METAL COPING - BURNISHED SLATE (PROVIDED BY METAL BUILDING AND GC INSTALLED).

(A2.160)	PRE-FINISHED METAL BUILDING "R" PANEL ROOFING.
(A2.170)	EIFS VENEER.
(A2.180)	WALL MOUNTED LIGHT FIXTURE (REFER MEP).
(A2.190)	PRIMARY/ SECONDARY SCUPPER.
(A2.200)	INTERNAL DOWNSPOUT.
(A2.210)	CONTROL JOINT.


1. DOWNSPOUTS ARE INDICATED FOR SIZE, QUANTITY, AND APPROXIMATE LOCATION ONLY.
2. HOLLOW METAL STEEL DOORS, FRAMES, EXPOSED METAL FLASHING AND EXPOSED MISCELLANEOUS STEEL SHALL MATCH ADJACENT BUILDING COLOR UNLESS NOTED OTHERWISE. IF THERE ARE TWO ADJACENT COLORS AT THE DOOR LOCATIONS CONTRACTOR TO USE THE BASE OF THE BOTTOM FINISH FOR THE ENTIRE DOOR.
3. CONTRACTOR TO PROVIDE PLYWOOD BACKING FOR SIGNAGE AS SHOWN. PLYWOOD BACKING TO EXTEND 1'-0" BEYOND EDGES OF SIGN.
4. REFER SHEET A1.3 FOR FINISHES AND MATERIALS.

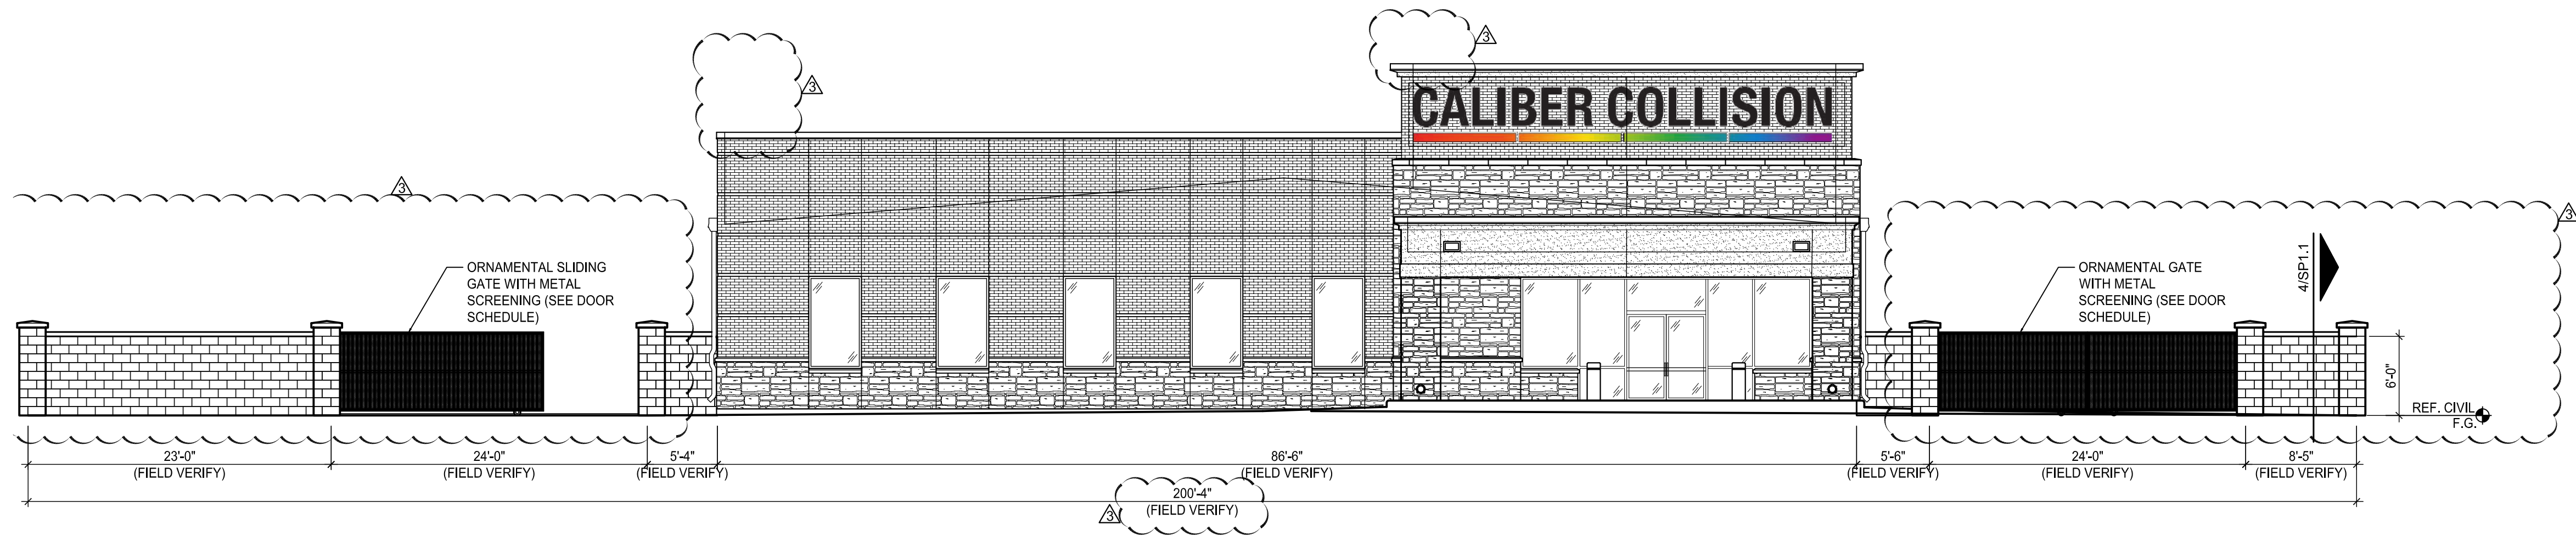


11 SCREEN WALL WEST ELEVATION
SCALE: 1/8" = 1'-0"

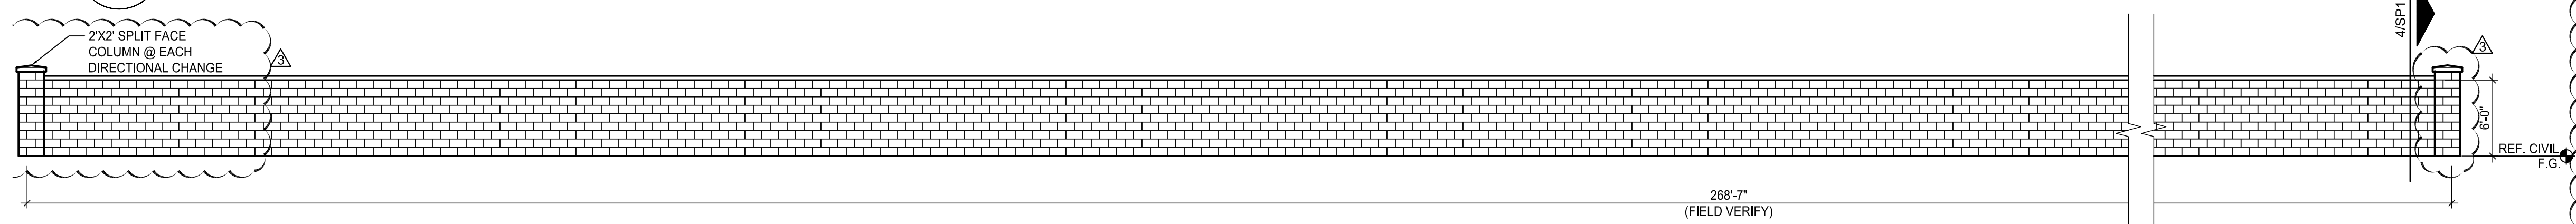

10 SCREEN WALL SOUTH ELEVATION
SCALE: 1/8" = 1'-0"

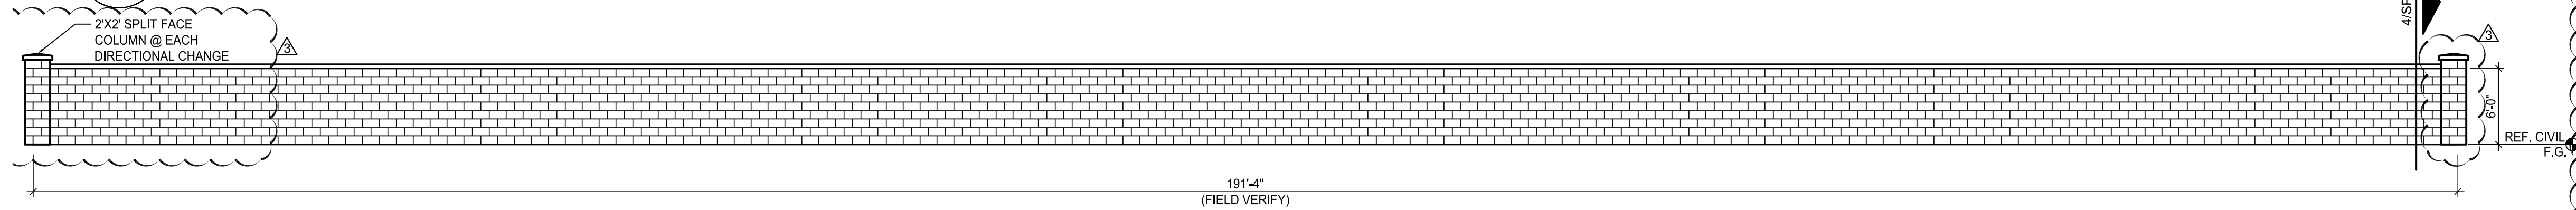


09 SCREEN WALL EAST ELEVATION
SCALE: 1/8" = 1'-0"

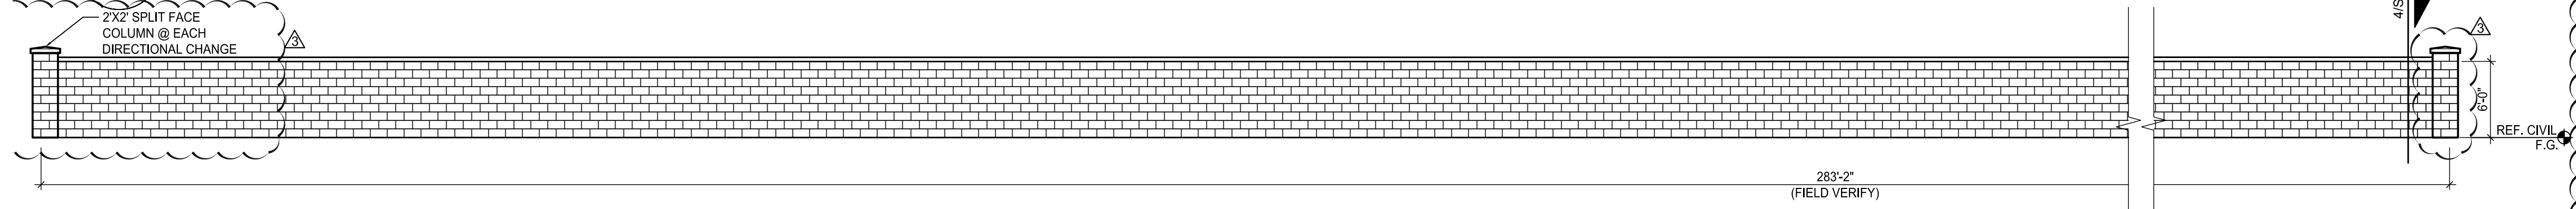


08 SCREEN WALL NORTHEAST ELEVATION
SCALE: 1/8" 1'-0"


07 NOT USED
SCALE: 1/8" = 1'-0"

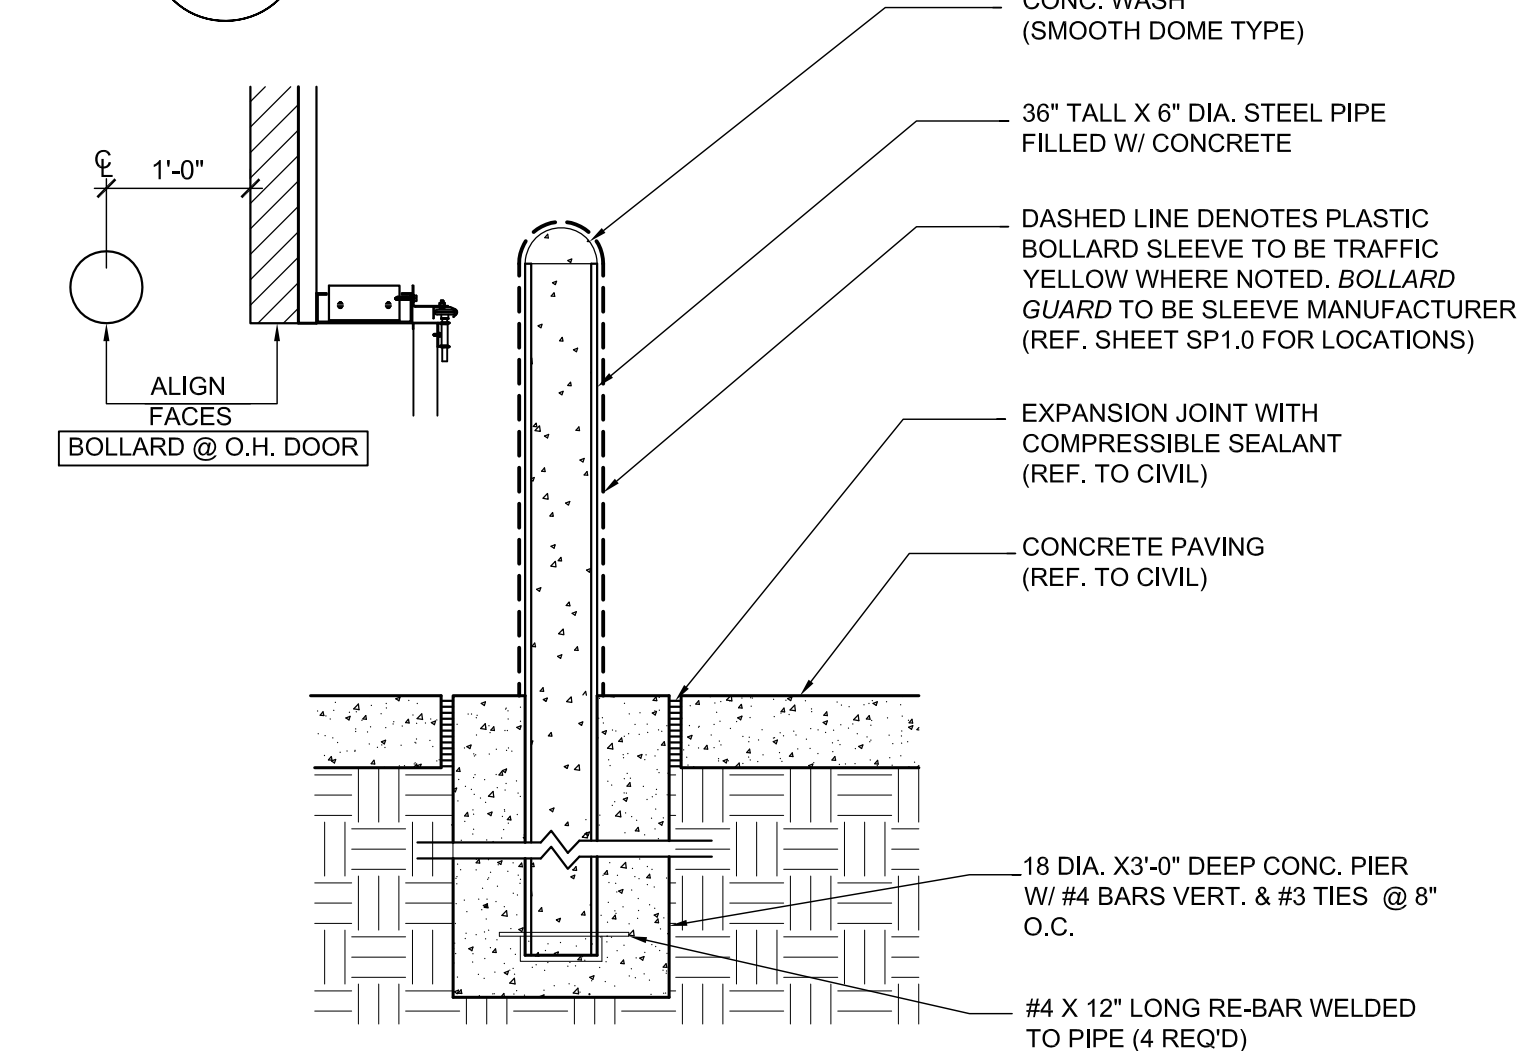


06 SECTION @ BOLLARD
3/4" = 1'-0"

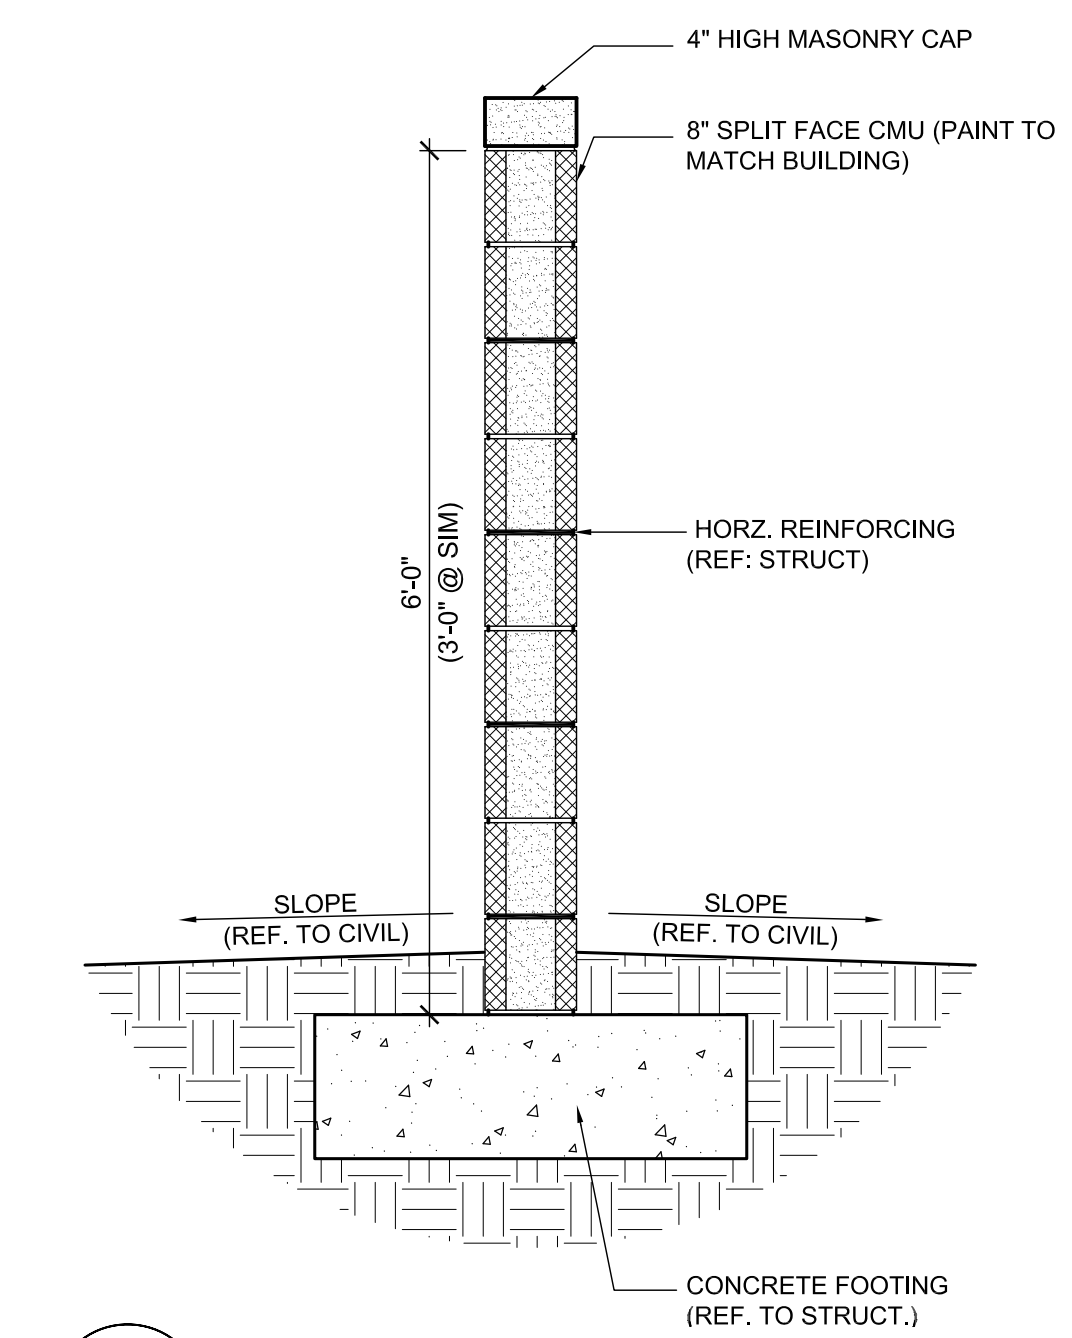



05 SECTION OF CMU WALL
SCALE: 3/4" = 1'-0"

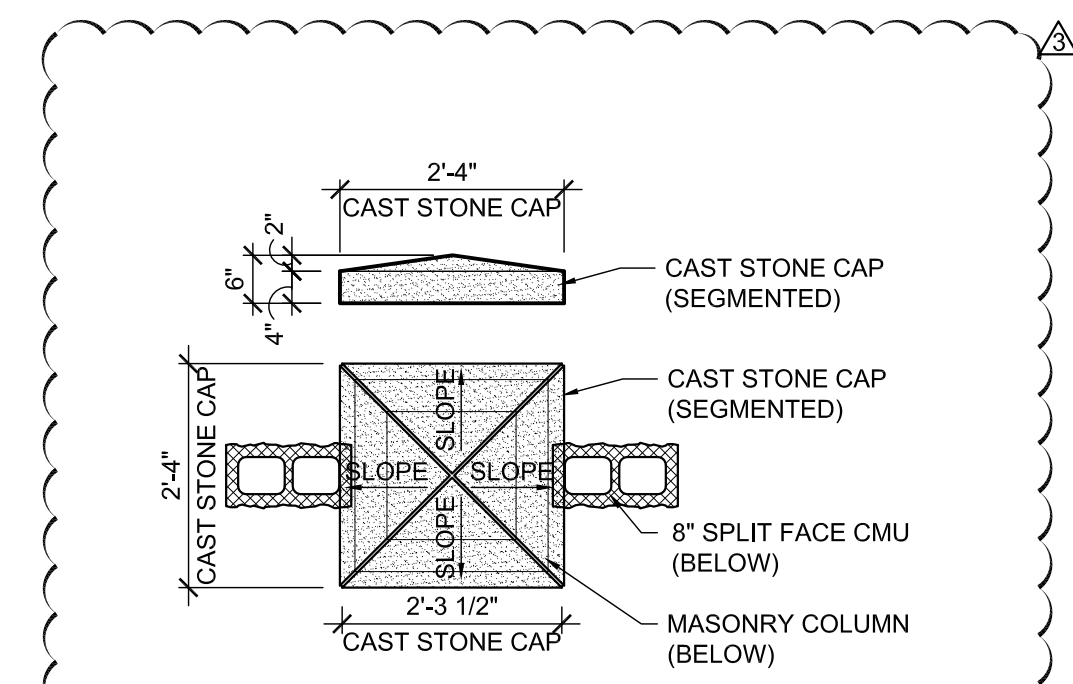


04 CAST STONE CAP
SCALE: 1/2" = 1'-0"

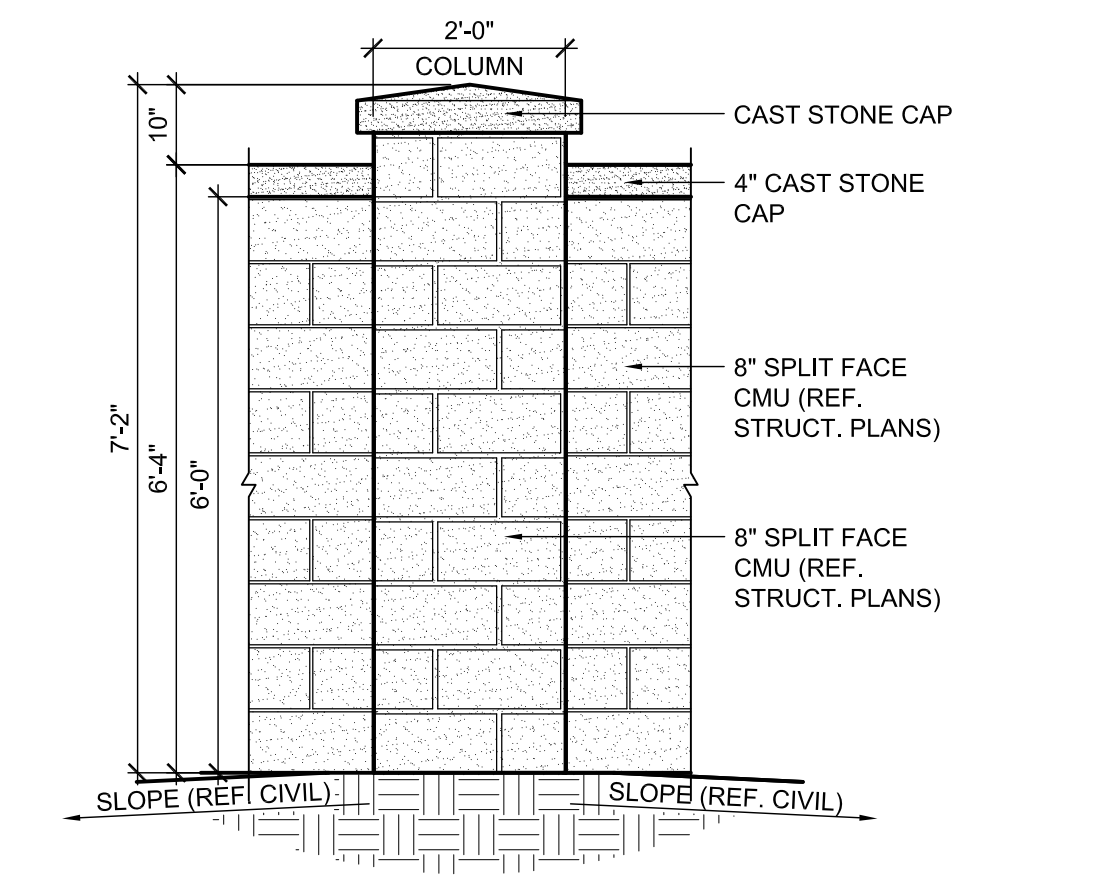


03 SPLIT FACE COLUMN ELEVATION
SCALE: 1/2" = 1'-0"

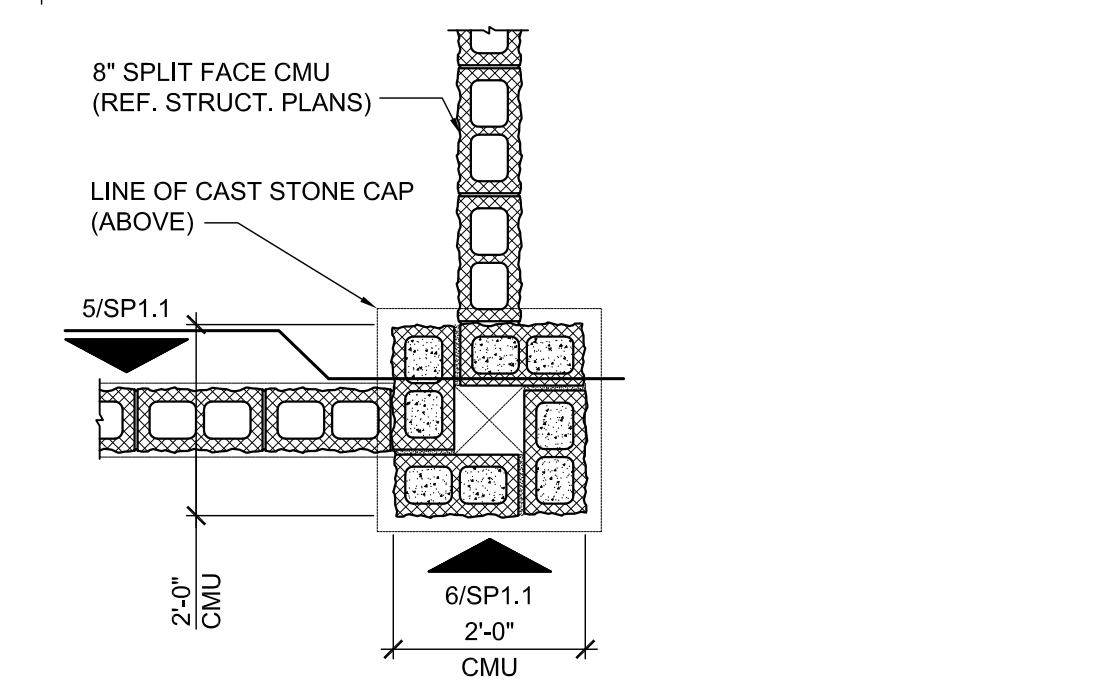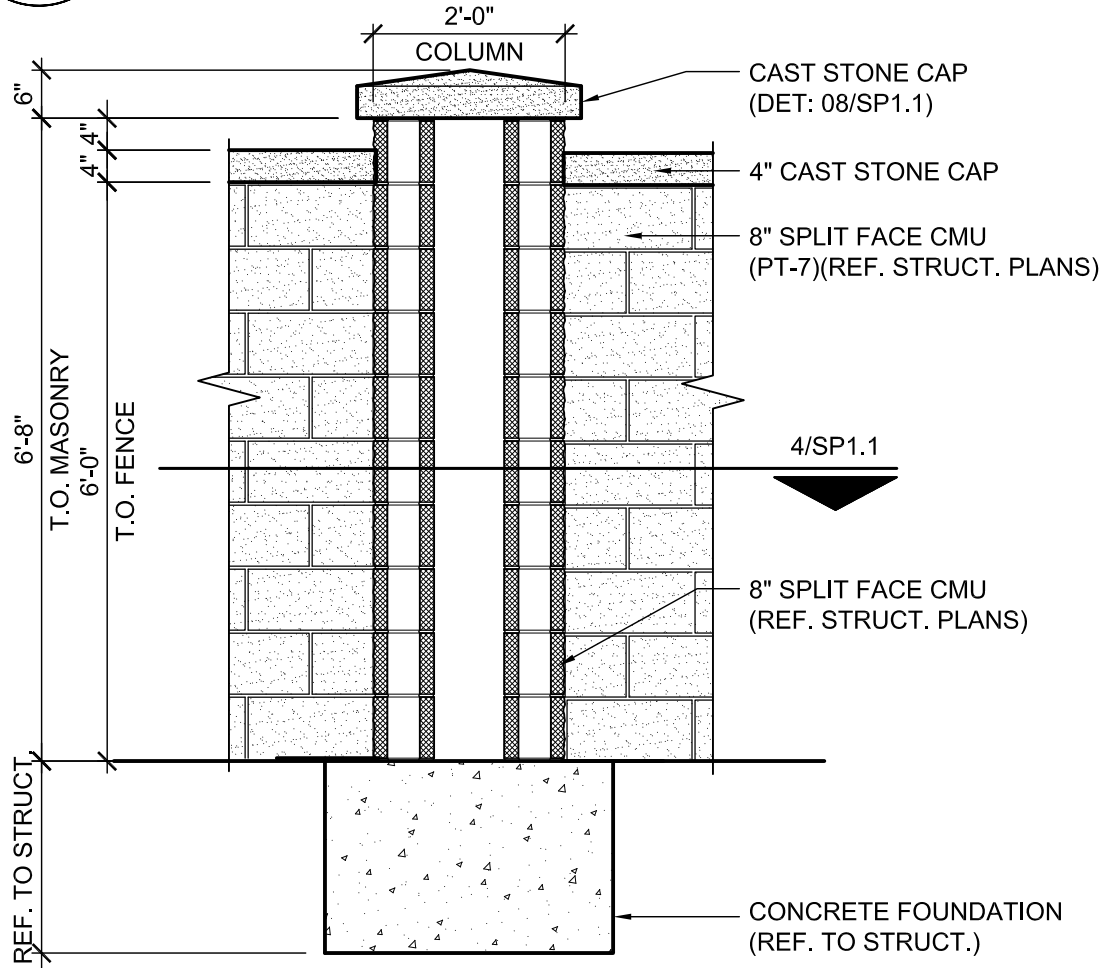

02 SPLIT FACE CMU COLUMN SECTION
SCALE: 1/2" = 1'-0"

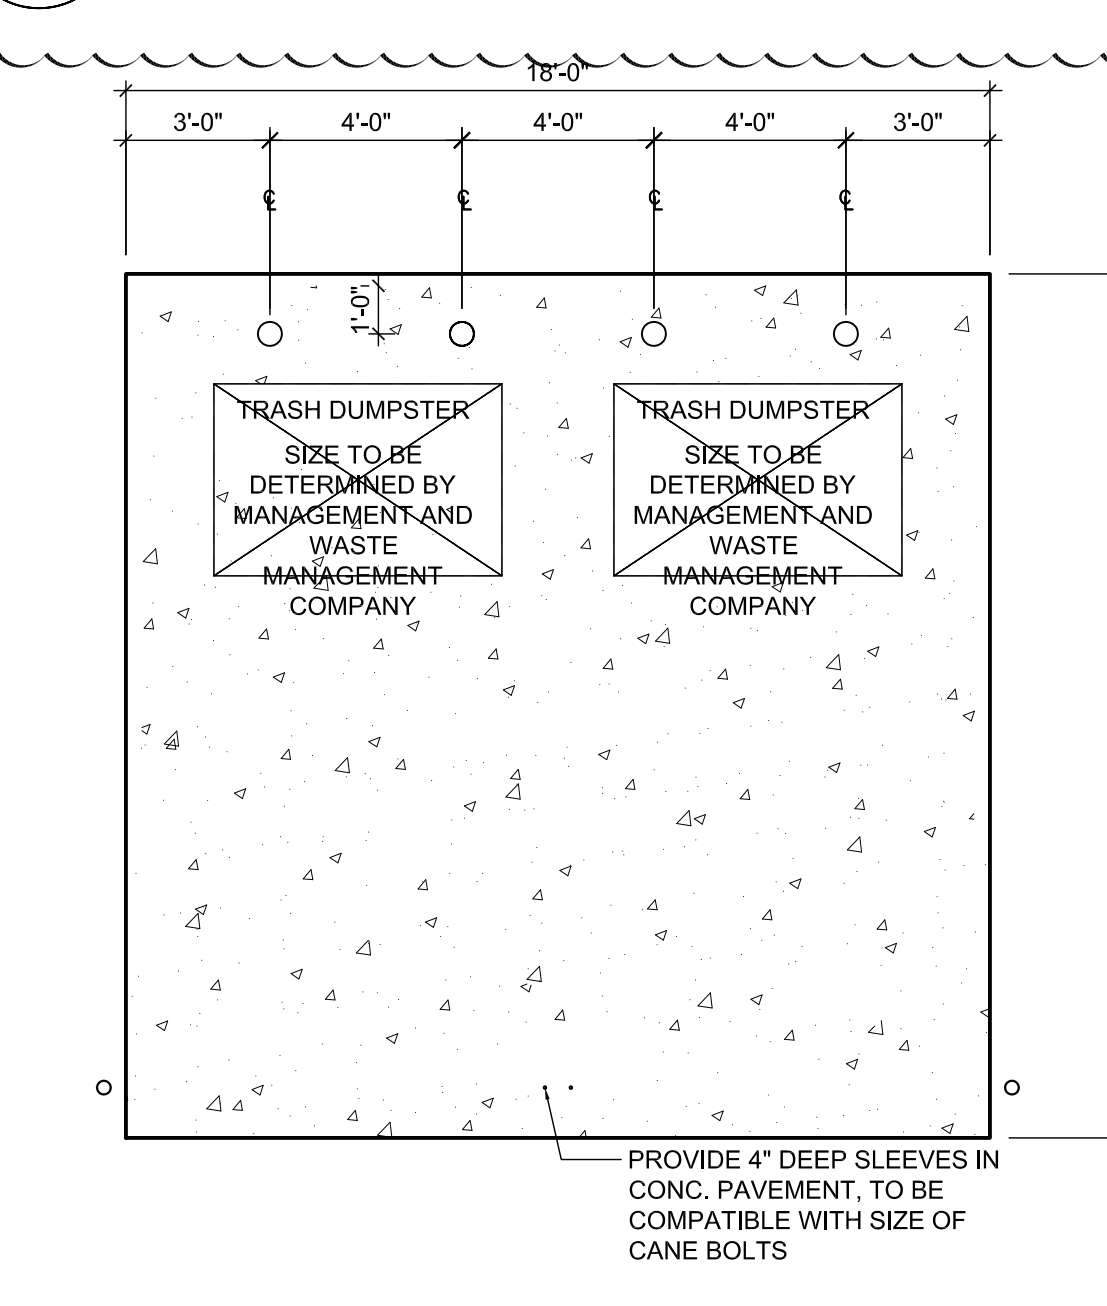

01 DUMPSTER ENCLOSURE ENLARGED PLAN
1/4" = 1'-0"

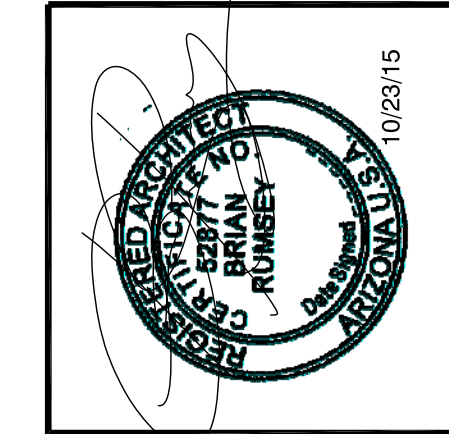

ARCHITECT:
BRIAN RUMSEY ARCHITECT, NCARB
1255 W. 15TH STREET, SUITE 125
PLANO, TEXAS 75075
P: 972.398.6644
F: 972.312.8666



CALIBER COLLISION
SURPRISE, AZ

PROJECT:
CALIBER COLLISION
SURPRISE, AZ


REVISIONS		
NO	DATE	REVISION #2
1		

DATE: 05/01/15


PROJ. NO.: 15053

SHEET NUMBER


SP1.1
SITE
DETAILS
Copyright © 2015

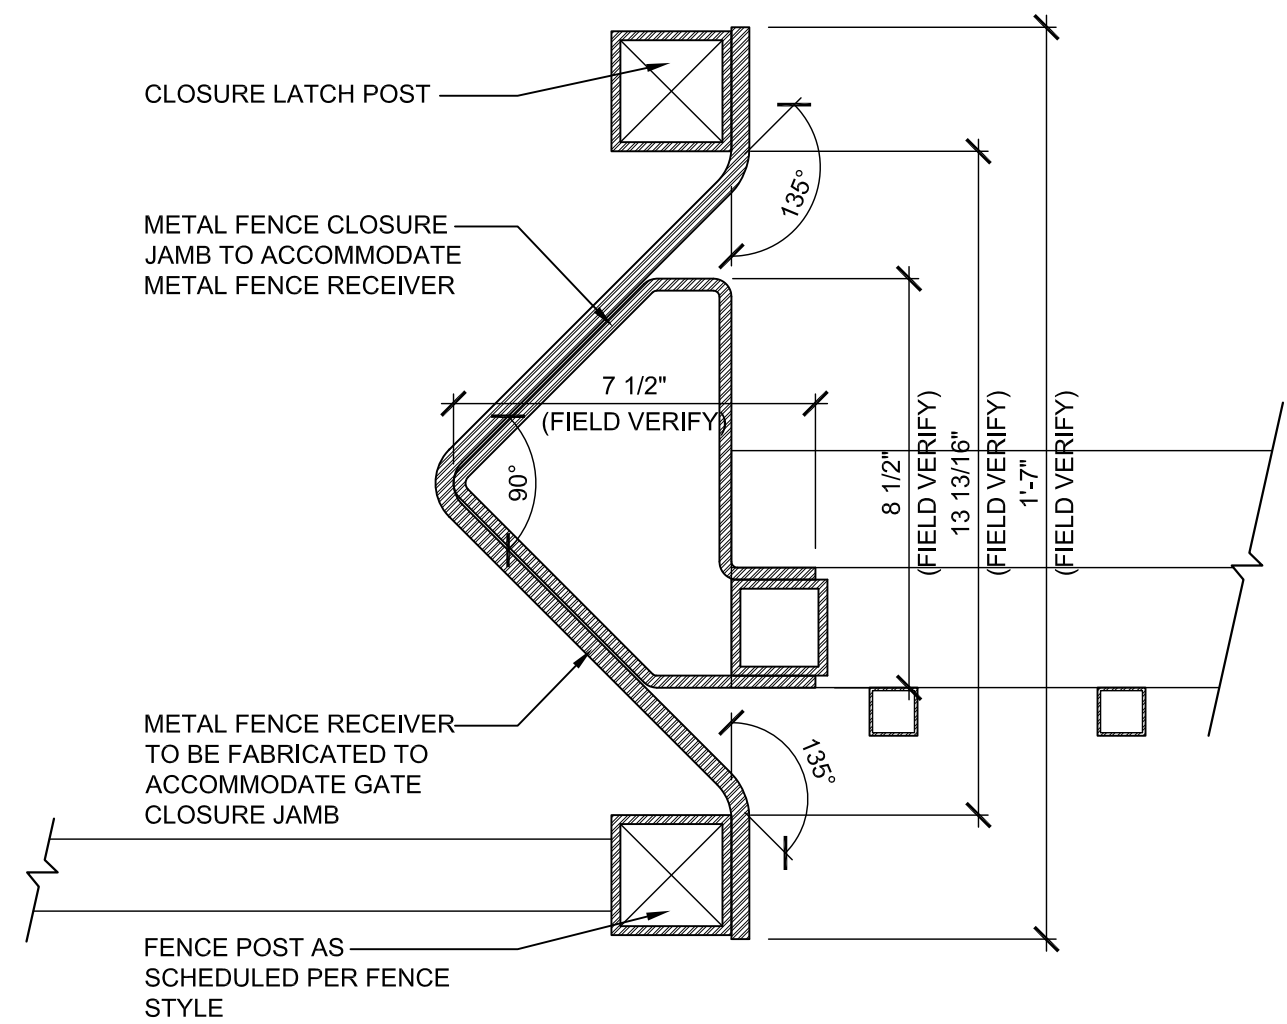


08 SLIDING GATE LATCH
SCALE: 3" = 1'-0"

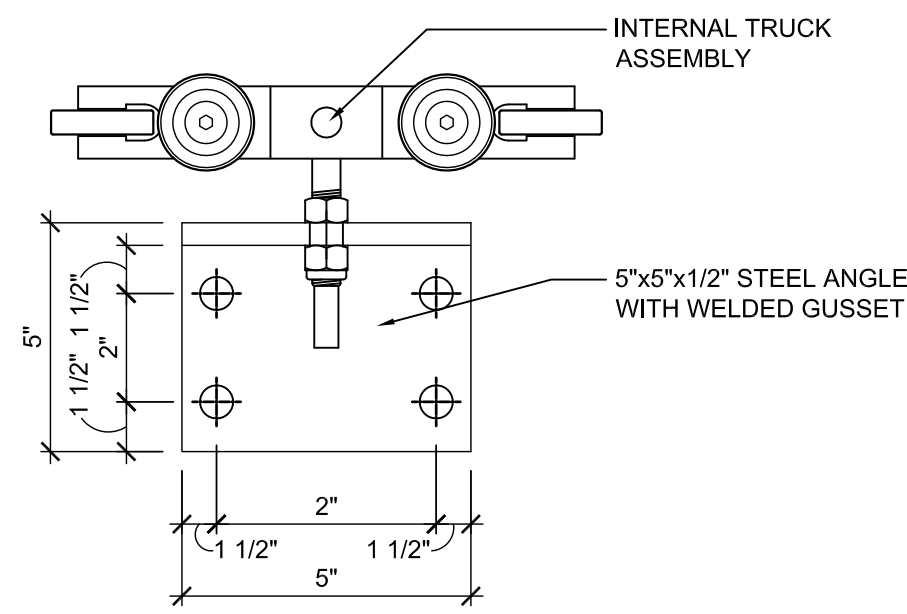

FRONT VIEW

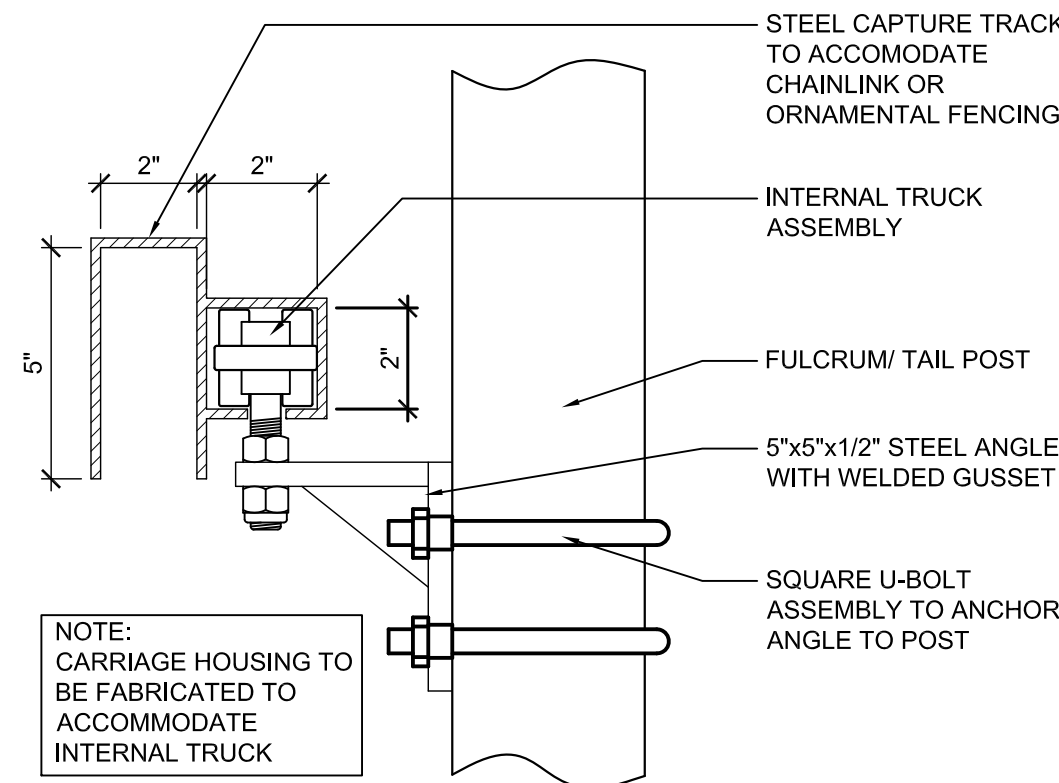


SIDE VIEW

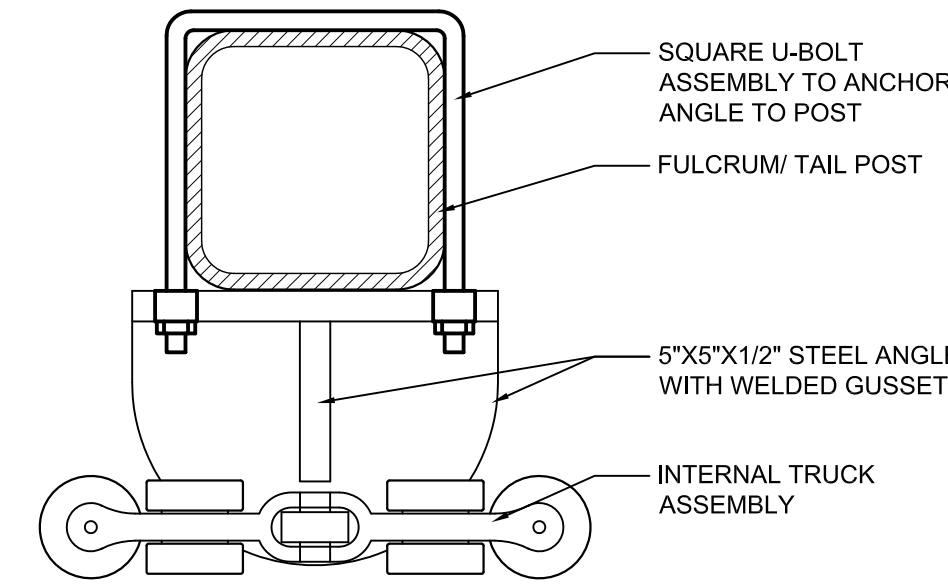


TOP VIEW

GATE OPENING	FACE OF LATCH POST TO CENTER OF GATE POST	
	FULCRUM POST	TAIL POST
6'-0" TO 8'-0"	GATE OPENING + 8"	11'-4 1/2"
8'-0" TO 10'-0"	GATE OPENING + 8"	14'-6 1/2"
10'-0" TO 12'-0"	GATE OPENING + 8"	16'-11"
12'-0" TO 14'-0"	GATE OPENING + 8"	20'-1"
14'-0" TO 16'-0"	GATE OPENING + 8"	23'-3"
16'-0" TO 18'-0"	GATE OPENING + 8"	26'-5"
18'-0" TO 20'-0"	GATE OPENING + 8"	30'-4 1/2"
20'-0" TO 22'-0"	GATE OPENING + 8"	32'-9"
22'-0" TO 24'-0"	GATE OPENING + 8"	35'-1 1/2"
24'-0" TO 27'-0"	GATE OPENING + 8"	40'-8"


07 CANTILEVERED BRACKET DETAIL
SCALE: N.T.S

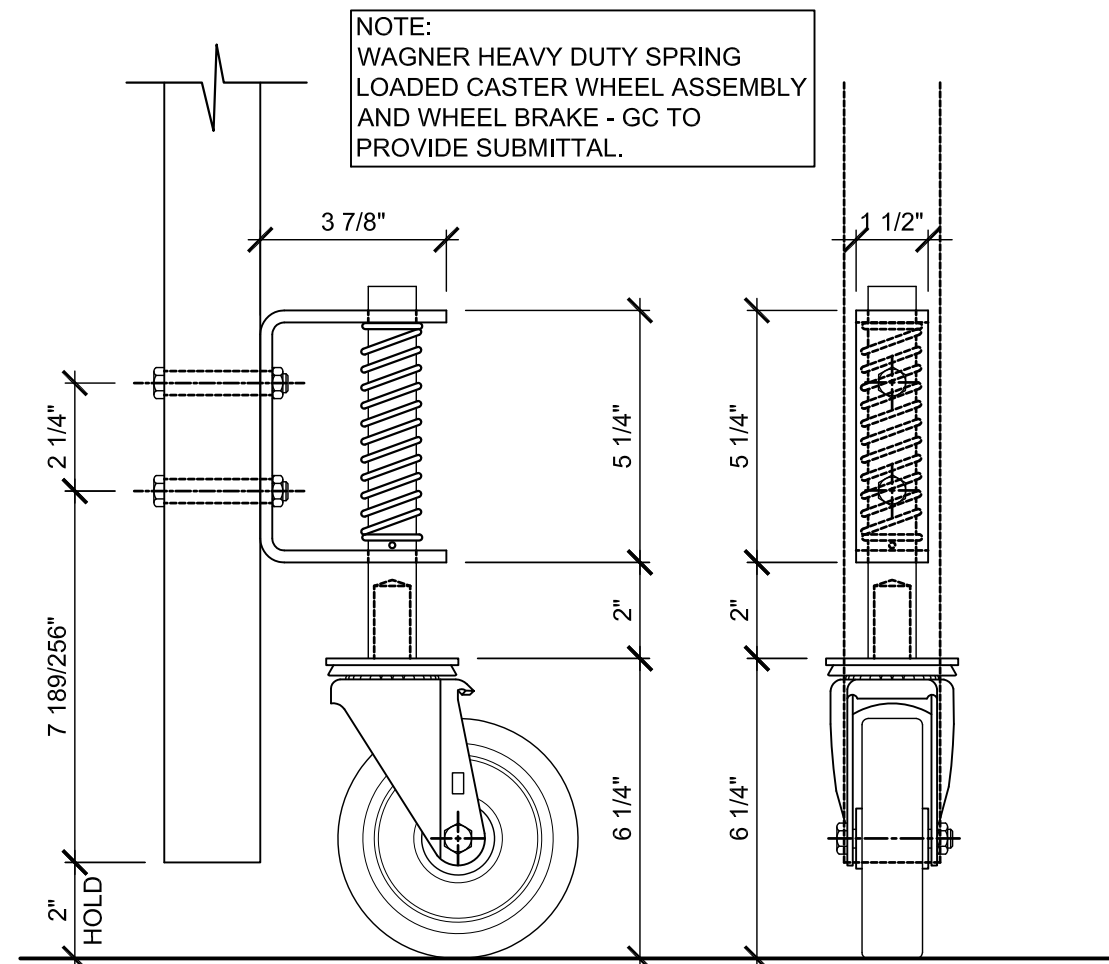


06 SPRING LOADED CASTER WHEEL DETAIL
SCALE: 3" = 1'-0"

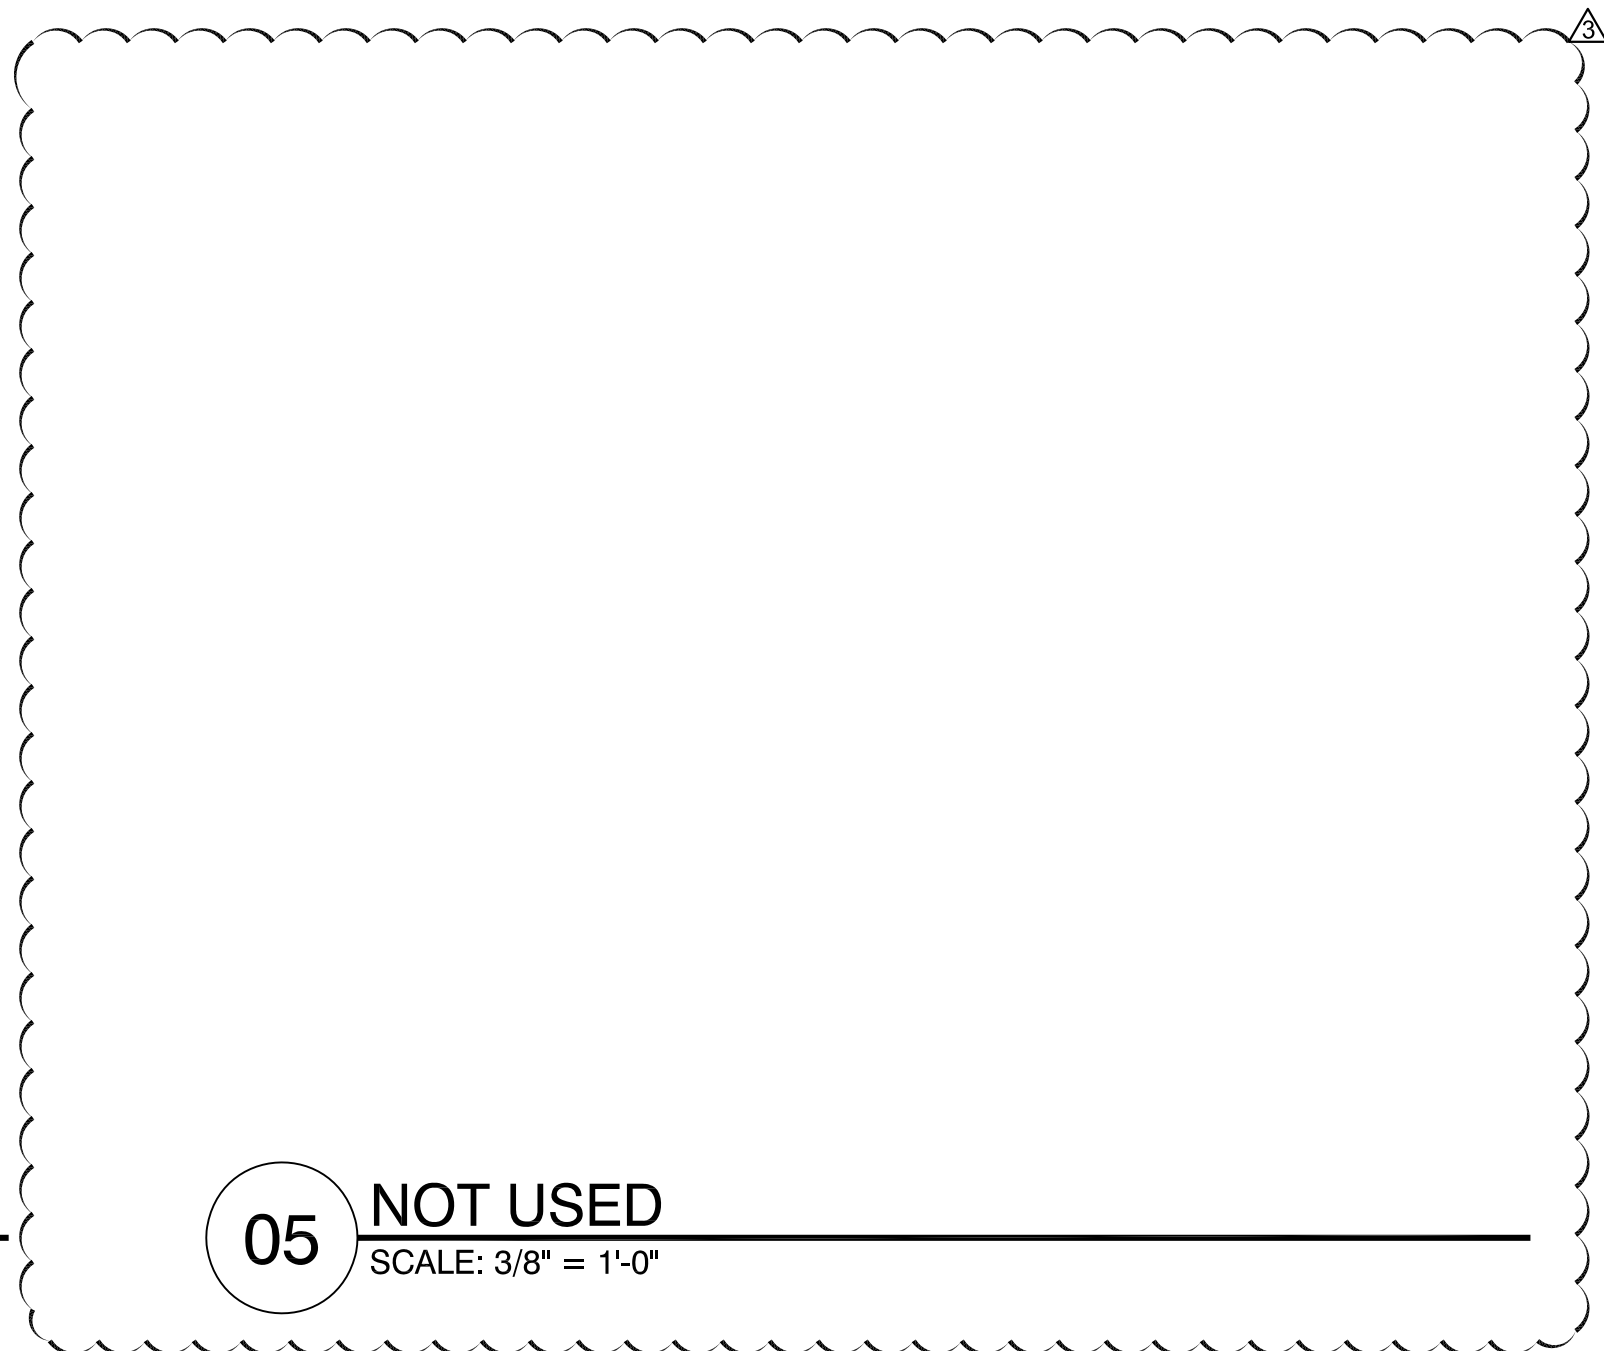


05 NOT USED
SCALE: 3/8" = 1'-0"

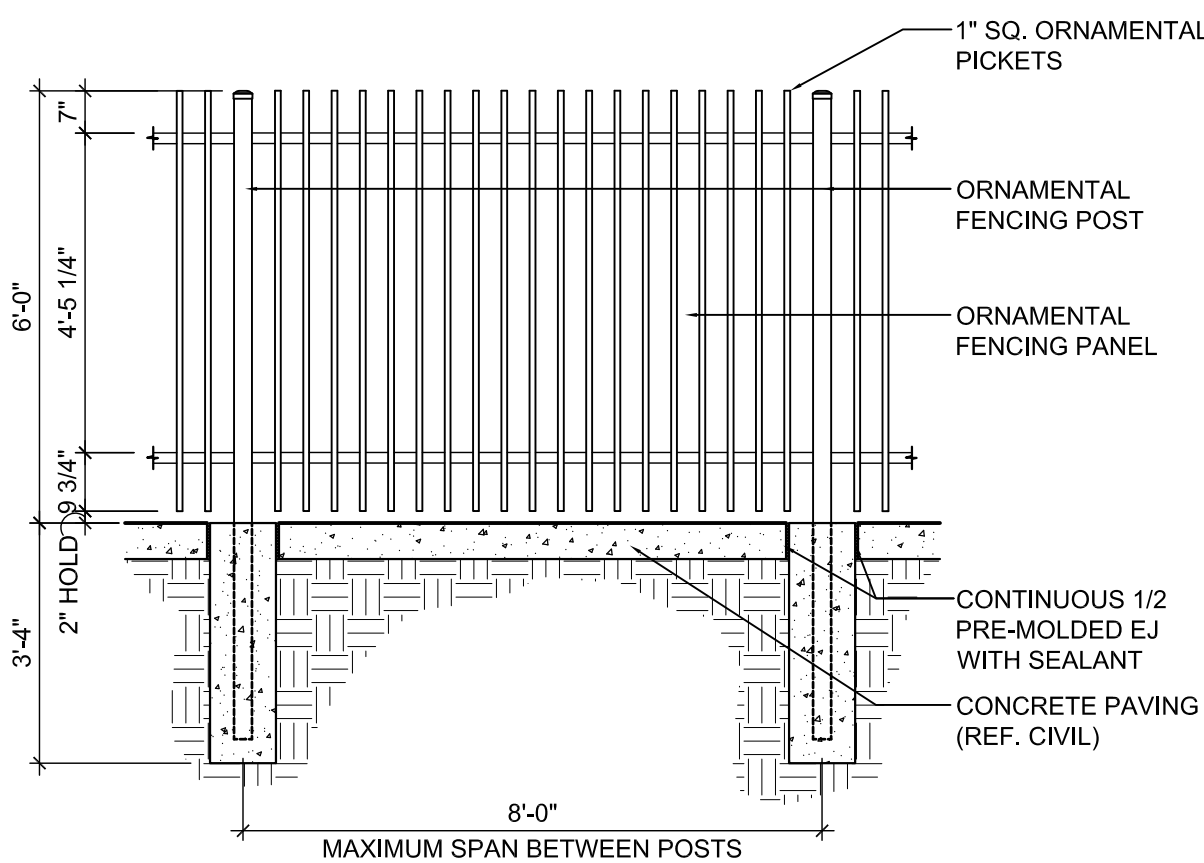


04 ORNAMENTAL FENCE PANEL
SCALE: 3/8" = 1'-0"

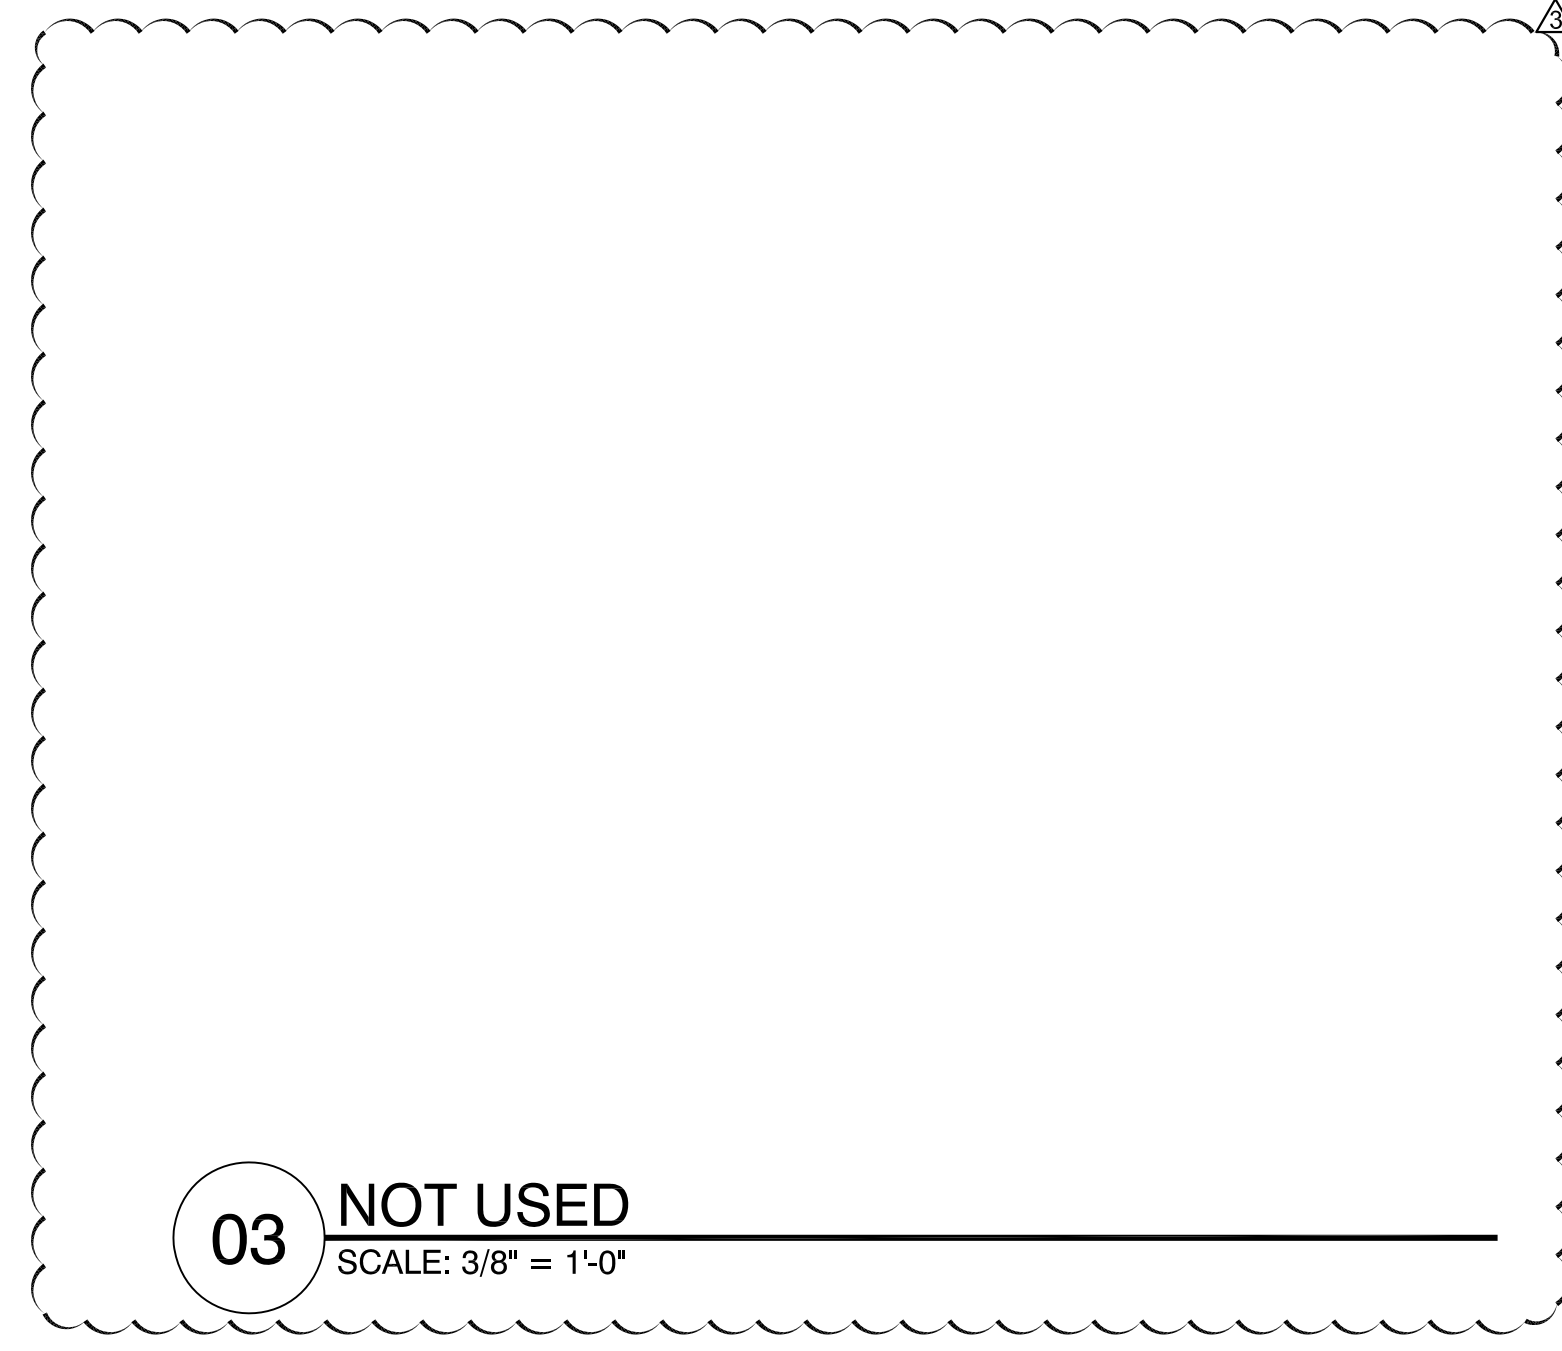

03 NOT USED
SCALE: 3/8" = 1'-0"

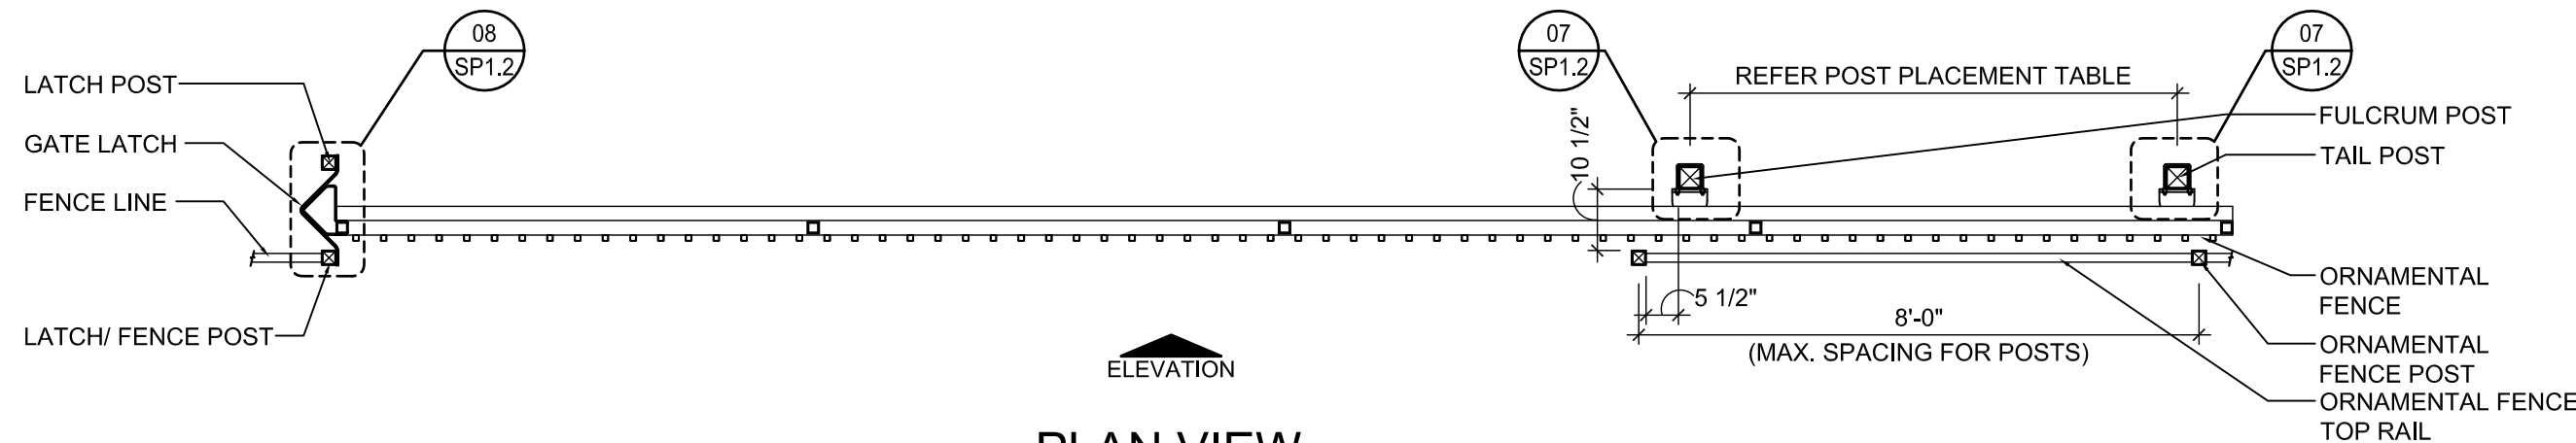


PLAN VIEW

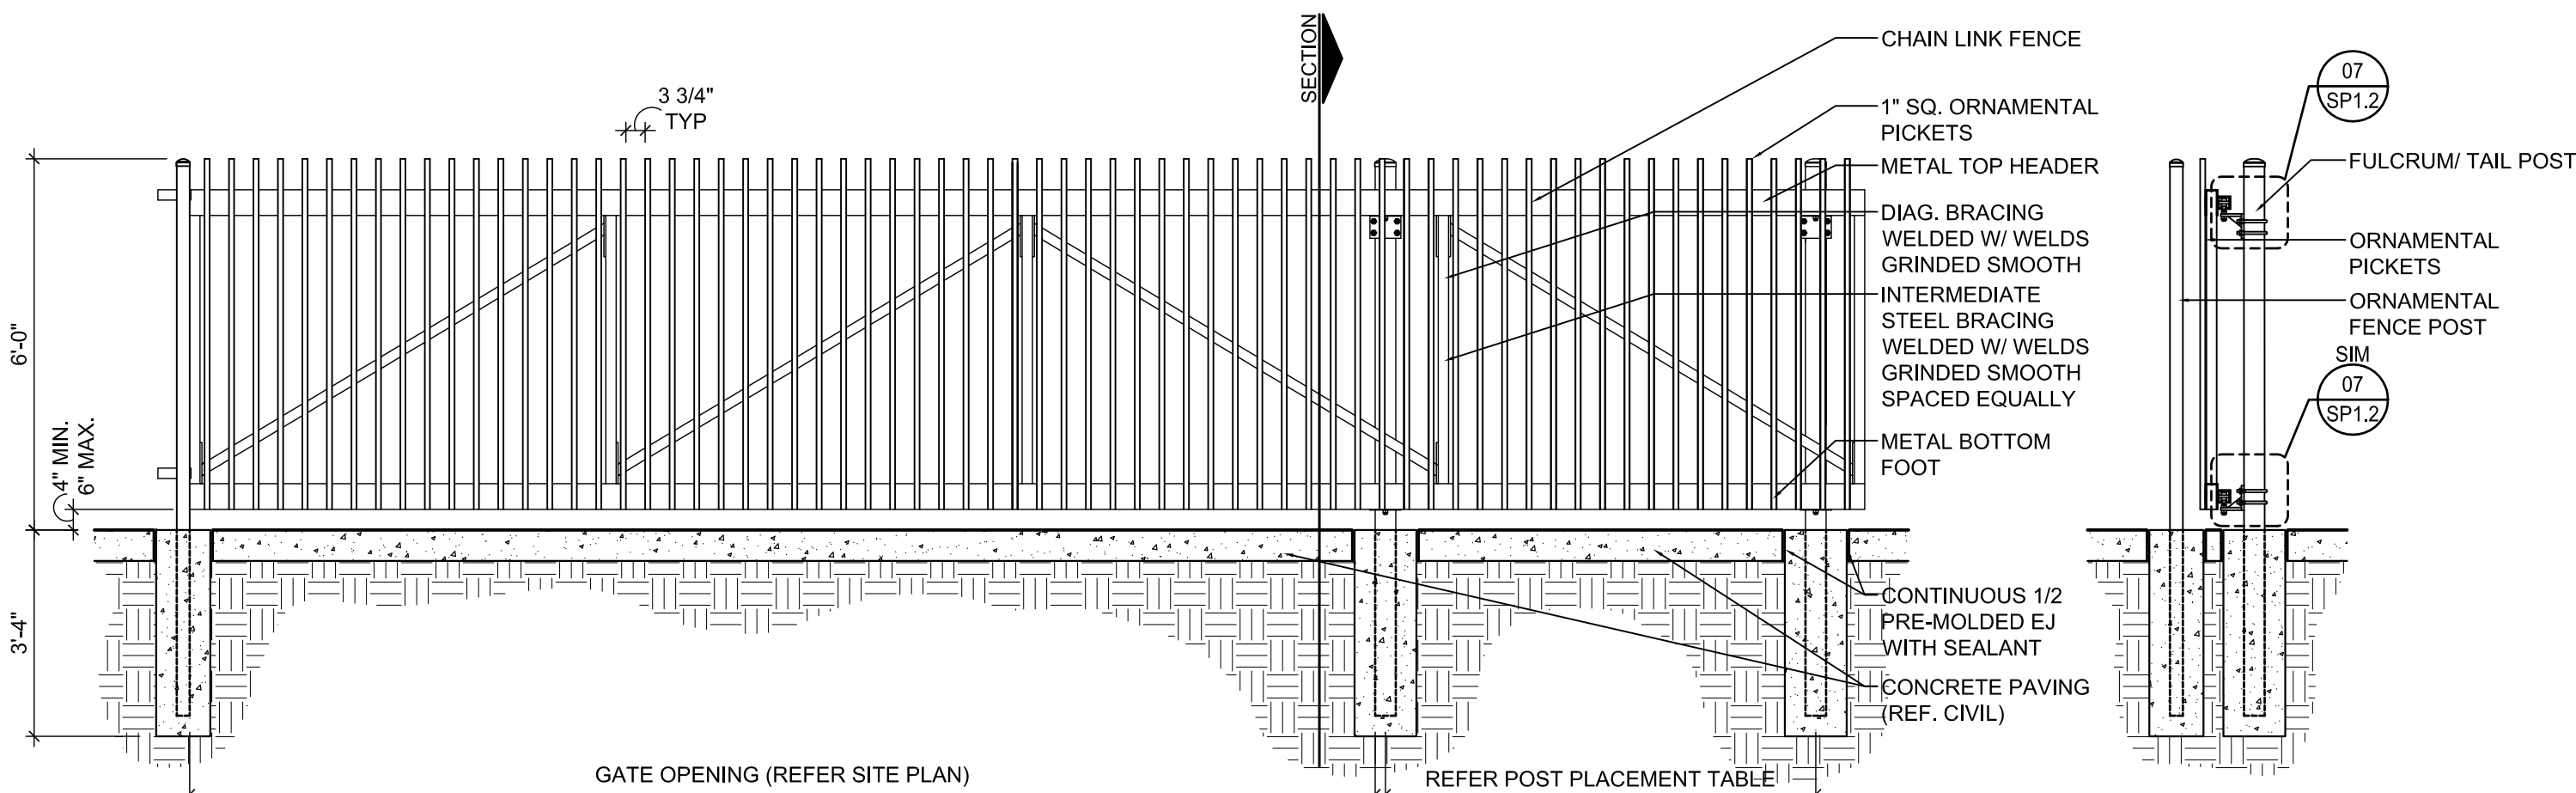


ELEVATION

SECTION

02 CANTILEVERED ORNAMENTAL SLIDER
SCALE: 3/8" = 1'-0"

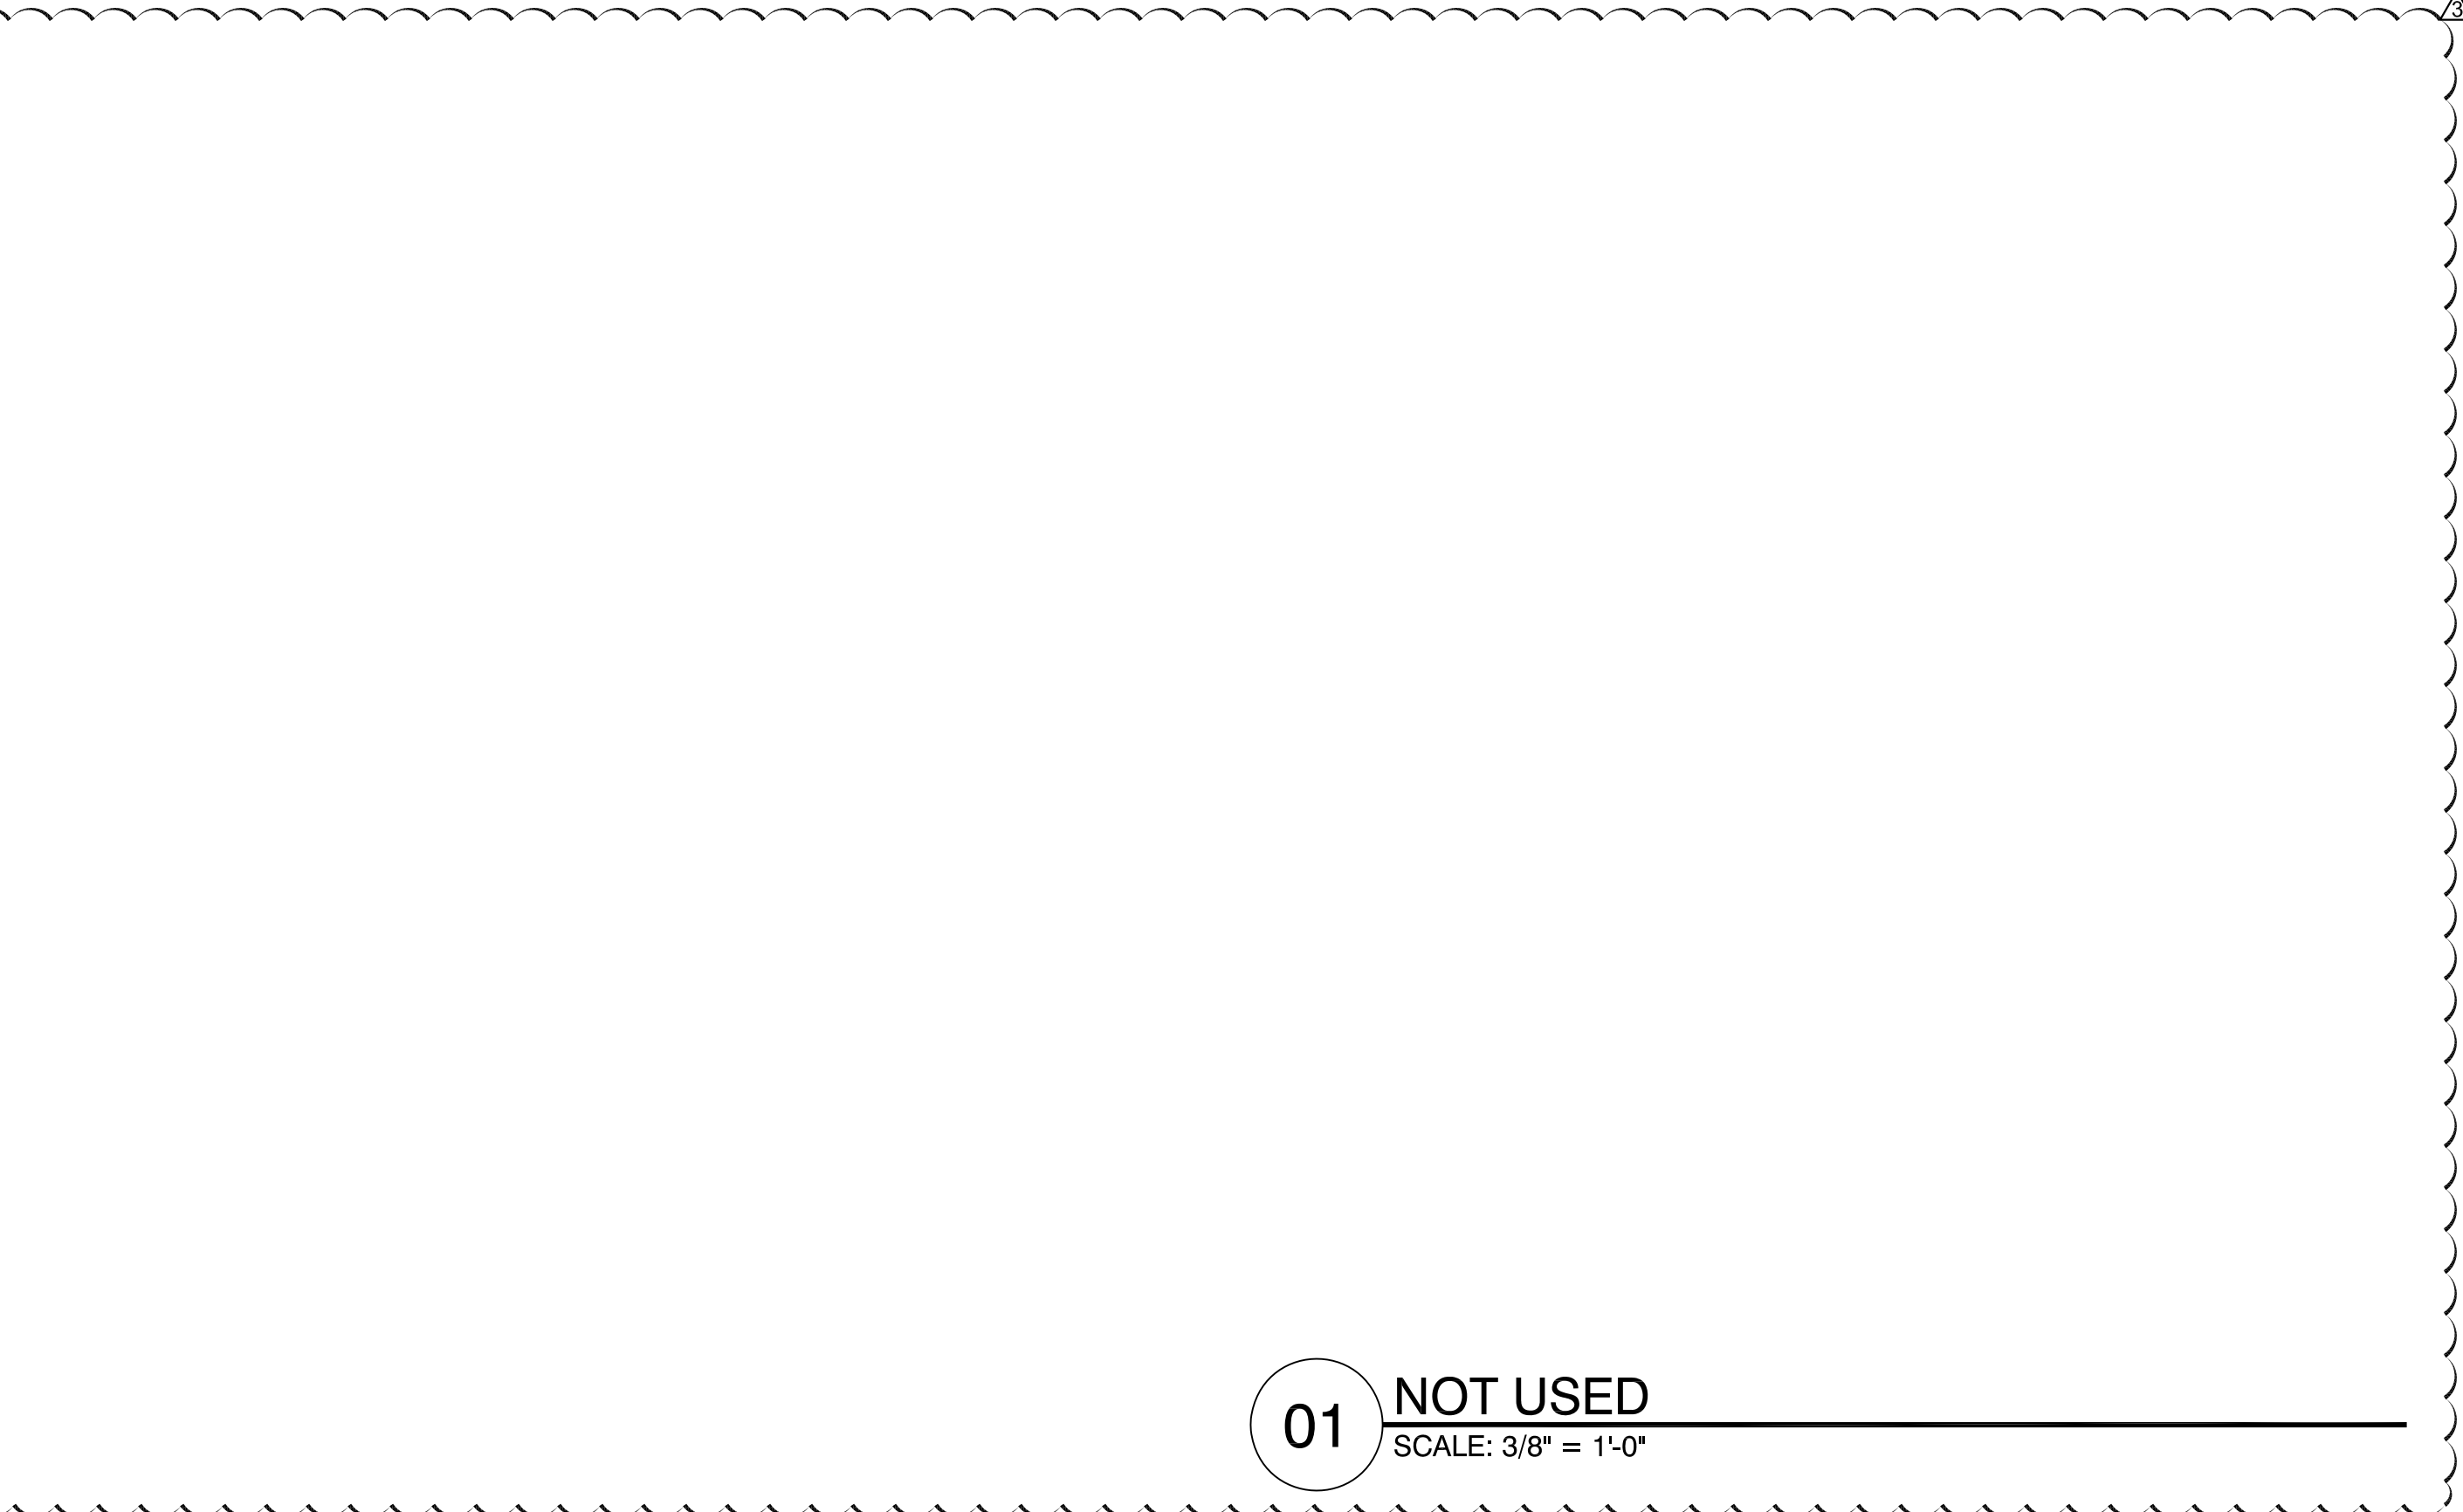

01 NOT USED
SCALE: 3/8" = 1'-0"

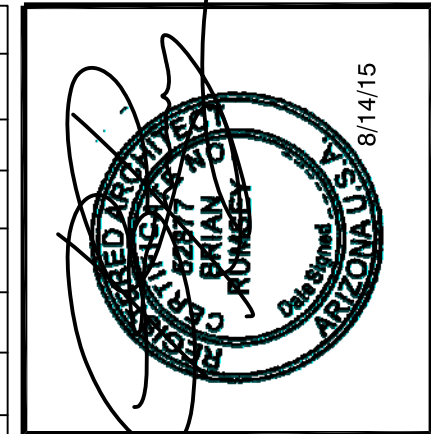

ARCHITECT:
BRIAN RUMSEY ARCHITECT, NCARB
1255 W. 15TH STREET, SUITE 125
PLANO, TEXAS 75075
P: 972.398.6644
F: 972.312.8666

CALIBER COLLISION SURPRISE, AZ

PROJECT:
CALIBER COLLISION
SURPRISE, AZ

REVISIONS

NO	DATE
1	REVISION AND DATE
2	REVISION #2


DATE: 05/01/15

PROJ. NO.: 15053

SHEET NUMBER

SP1.2
SITE
DETAILS
Copyright © 2015



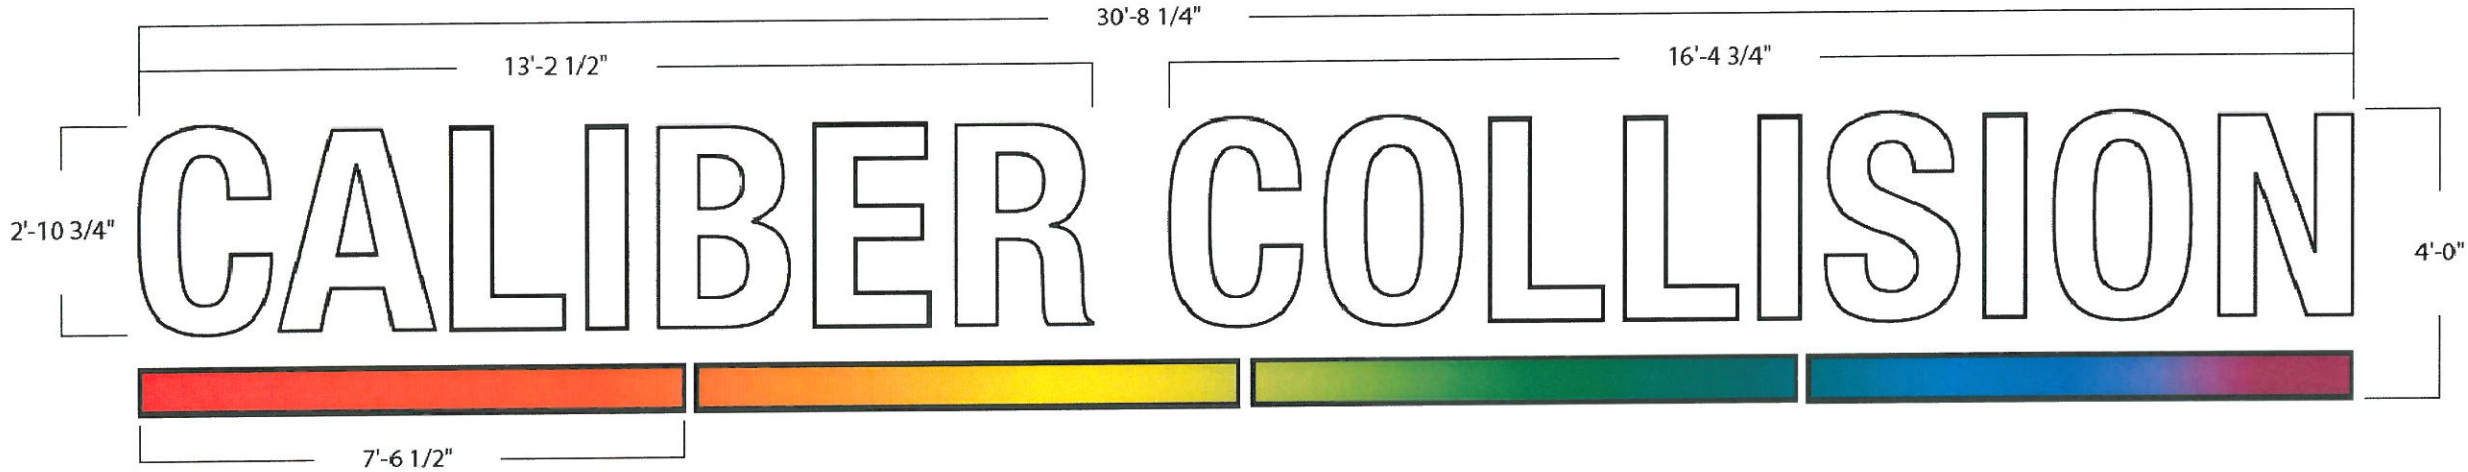



B CHANNEL LETTERS
3/8" = 1'-0"

total square footage for both channel letter signs is 208.5 sq/ft


- Quantity: ONE (1)
Total Sq.Ft: 123 sq/ft
Returns: 5" Black
Trimcap: 1" Black
Face: 7328 White Plex
First-surface translucent vinyl:
• Digital Print for rainbow strip
Illumination: White LED's

- NOTES:
- Individually Mounted Letters
 - White interiors for increased illumination
 - All paint two-stage automotive acrylic

209' 6 1/4" (linear ft) x .6 (sq ft) = 125.7 (allowed footage)

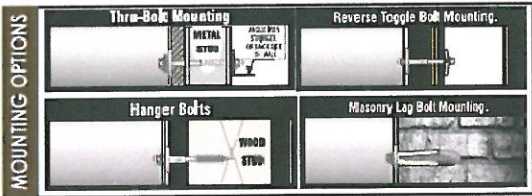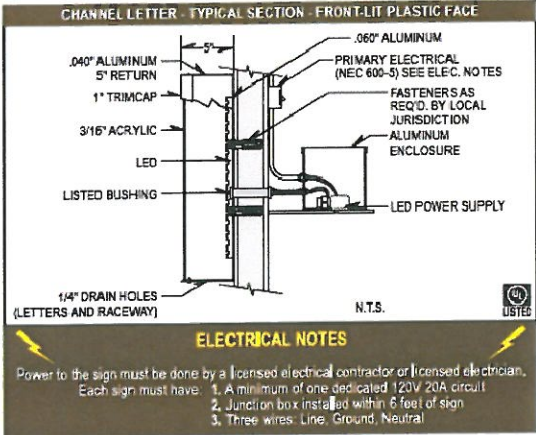

B CHANNEL LETTERS
1 9/16" = 26'-0"

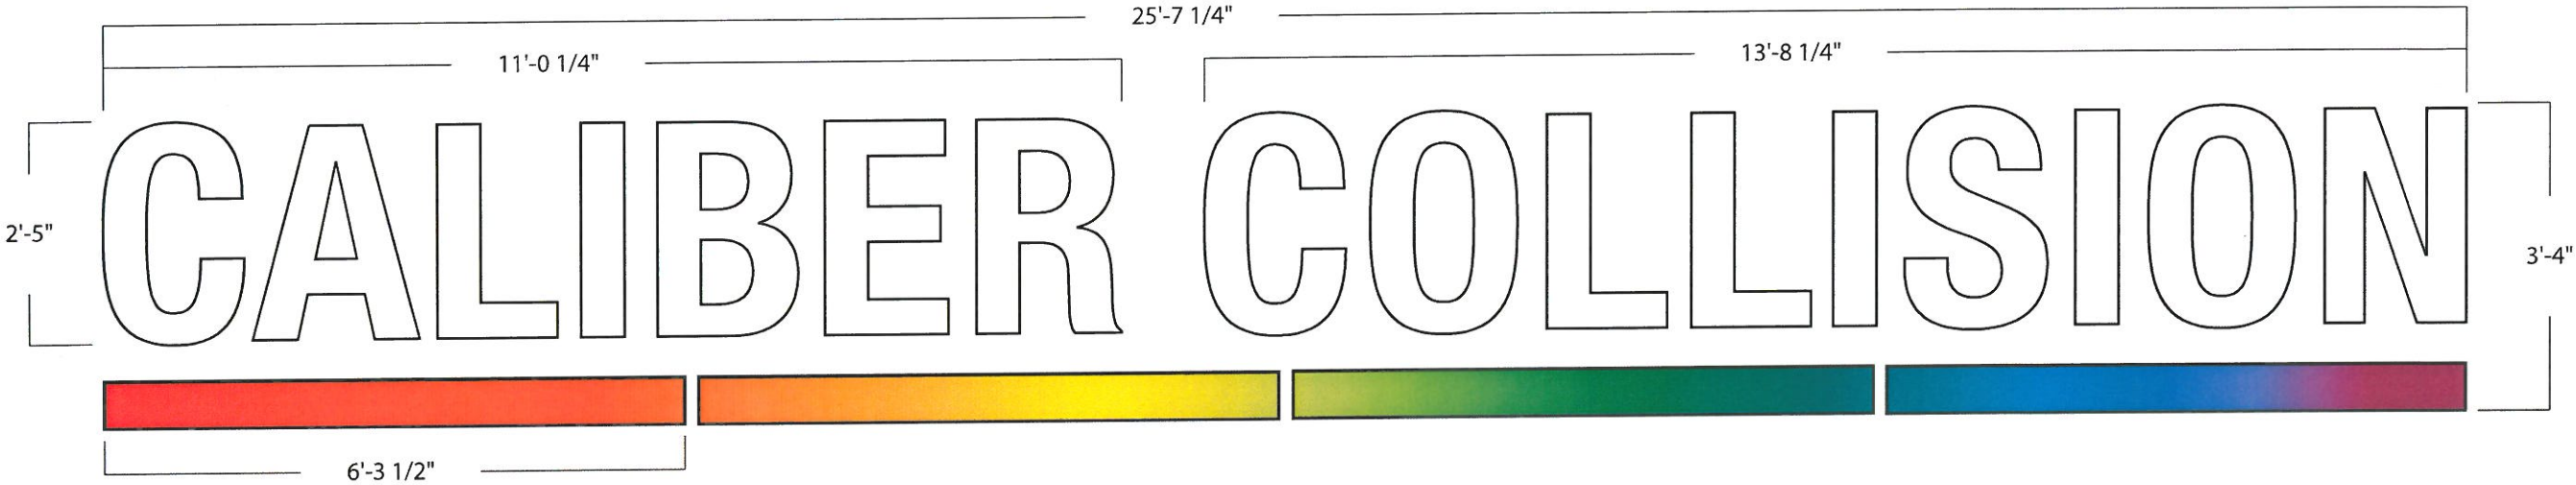

A CHANNEL LETTERS
1/2" = 1'-0"

- Quantity:** ONE (1)
Total Sq.Ft: 85.5 sq/ft
Returns: 5" Black
Trimcap: 1" Black
Face: 7328 White Plex
First-surface translucent vinyl:
• Digital Print for rainbow strip
Illumination: White LED's



- NOTES:**
- Individually Mounted Letters
 - White interiors for increased illumination
 - All paint two-stage automotive acrylic




total square footage for both channel letter signs is 208.5 sq/ft



86.75(1linear ft) x 1 (sq ft) = 86.75 (allowed footage)



A CHANNEL LETTERS
3/32" = 1'-0"

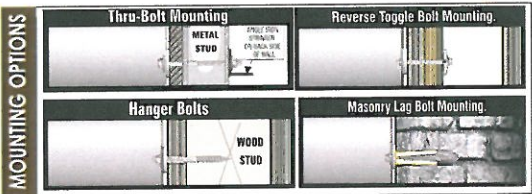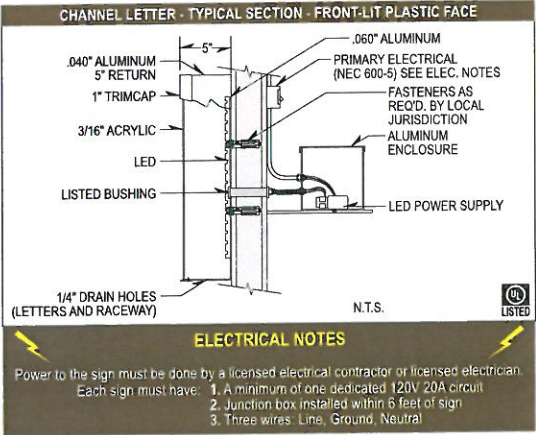

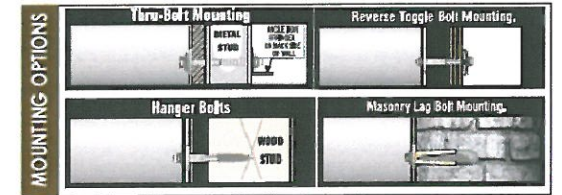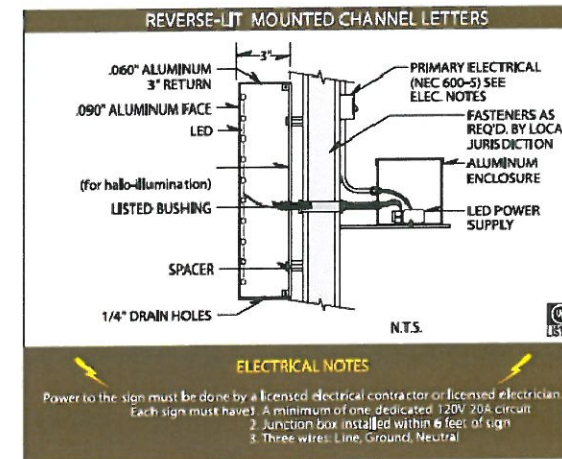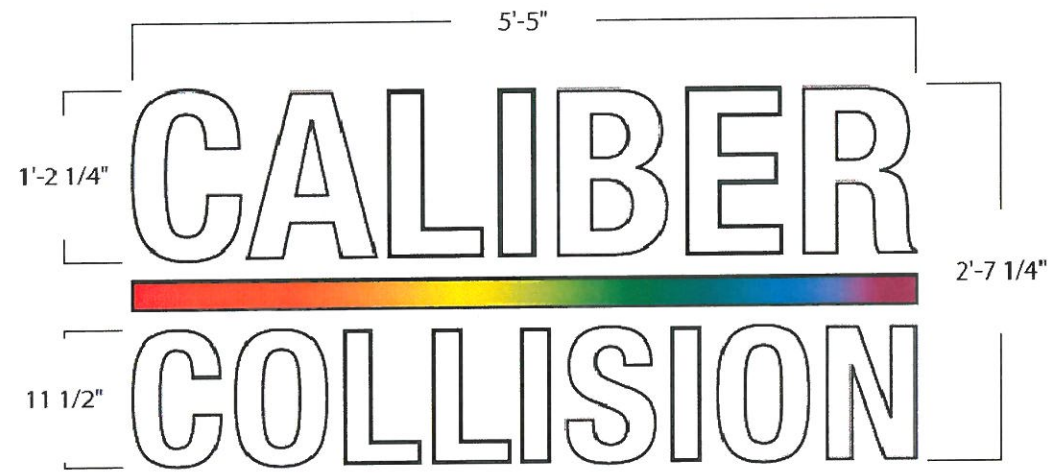

C MONUMENT SIGN
 $3/4'' = 1'-0''$


$$39.67 \times 76.49 = 3034.36 / 144 = 21.10 \text{ sq/ft}$$

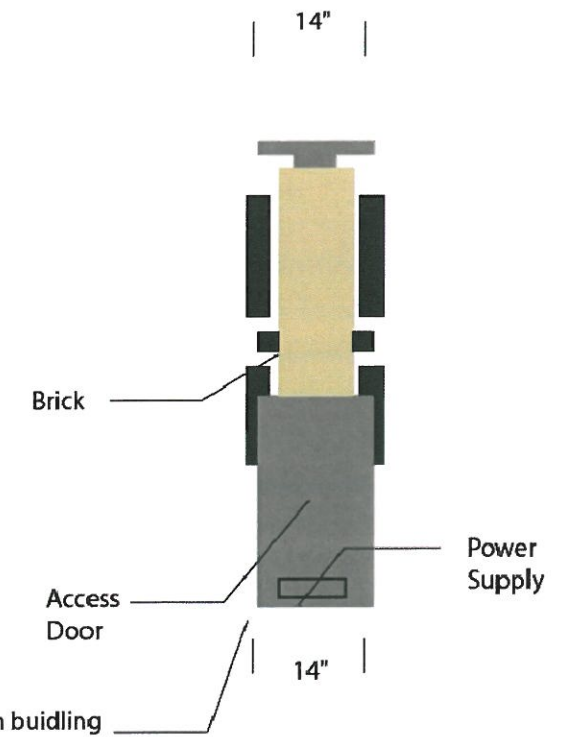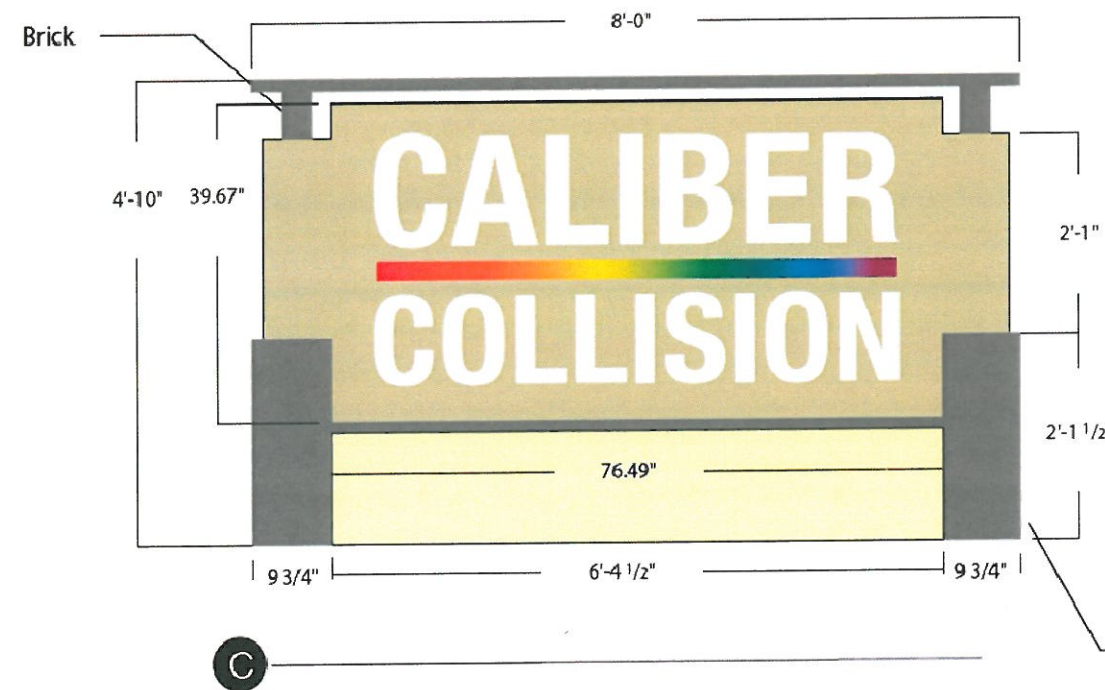

Quantity:	ONE (1)
Total Sq.Ft:	22 sq/ft
Returns:	5" Black
Trimcap:	1" Black
Face:	7328 White Plex
First-surface translucent vinyl:	
• Digital Print for rainbow strip	
Illumination:	White LED's

NOTES:

- Individually Mounted Reverse Letters
- White interiors for increased illumination
- All paint two-stage automotive acrylic
- Fabricate and install (1) D/S illuminated cabinet
- Flagstone base to match architect's drawings
- Brick veneer / Hanson Century Plus V224 Velour

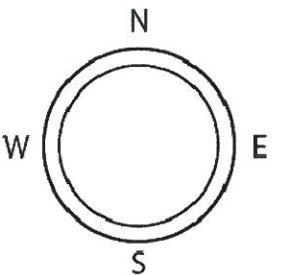

From: Bob Patoni
Sent: Wednesday, April 22, 2015 10:41 AM
To: 'Deborah.Perry@surprizeaz.gov'; 'lswartz@olssonassociates.com'
Cc: Vanessa Nunez
Subject: FW: FS15-155 Caliber Collision, Bell Rd East of Grand Ave

RE: FS15-155
Caliber Collision
Bell Road, East of Grand Avenue

Attention: Deborah Perry and Len Swartz

Thank you for your notice of rezoning and final plat application for the above-referenced proposed development.

ADOT is neutral regarding the proposed rezoning of the parcels cited in your rezoning package. However, the above-described project is in very close proximity to ADOT's planned US60 Bell Road Traffic Interchange, a grade-separated improvement that will have Bell Road elevated via a bridge over Grand Avenue. The Traffic Interchange is in design stage and is planned for construction in late 2015. We would recommend that the principals to your project familiarize themselves with the aspects of the US60 Bell Road Traffic Interchange project. For further information, please contact me at the below contact information.

Bob Patoni
Right of Way Project Coordinator

205 S. 17th Ave. MD: 612E
Phoenix, AZ 85007
602-712-6126
WWW.AZDOT.GOV



Deborah,

Thank you for providing the submittal for Caliber Collision (FS15-155).

Maricopa Water District (MWD) has reviewed this submittal and determined this lies outside the current boundaries of MWD.

Thank again,

Debbie Trasancos

Property & Contracts Specialist

Maricopa Water District

14825 W. Grand Ave.

Surprise, AZ 85374

623/546-8266

fax 623/584-2536

debbiet@mwdaz.com



CITY OF SURPRISE
Planning and Zoning Commission

December 17, 2015 @ 6:00:00 PM

Back Print

Board Meeting Date:	December 17, 2015	Contact Person:	Robert Kuhfuss, Community Development
Submitting Department:	CD Boards and Commissions	District:	1
Staff Recommendations:	Approve		

Consent	Regular	Public Hearing	x	Report/Discussion
---------	---------	----------------	---	-------------------

Agenda Wording:

Consideration and action regarding a "Preliminary Plat for Rancho Mercado Unit 1", a 1,897-lot, 19-parcel, 5-phase Preliminary Plat, located in the vicinity of 147th Avenue (Bullard Road) alignment and Happy Valley Road alignment.

Motion:

I move to recommend approval to the Mayor and City Council, the "Preliminary Plat for Rancho Mercado Unit 1", subject to stipulations 'a'-f' as listed in the staff report, and to adopt staff's findings.

Background:

The subject proposal involves a Preliminary Plat for a 1,897-lot, 19-Parcel, 5-phase single-family residential development located within the Rancho Mercado PAD. The project was first approved as a Development Master Plan and related Zone Change while located in the unincorporated area of Maricopa County. The Surprise City Council entered into a Pre-Annexation Development Agreement on May 25, 2007, approved the Rancho Mercado PAD on October 11, 2007, and annexed the property on November 10, 2007. A subsequent Minor PAD Amendment was approved administratively in 2010.

Financial Impact Statement:

All activity related to ongoing development in the City of Surprise has an economic and fiscal impact on the city and the region. Staff notes that if the Preliminary Plat is approved as proposed, the City of Surprise could face a future expenditure of nearly \$2 million in relation to future upgrades to Happy Valley Road as a result of the reclassification of said road from Minor Arterial to Major Arterial.

ATTACHMENTS:

Click to download

- ☐ [00 - FS15-069 - Rancho Mercado Unit I - Staff Report](#)
- ☐ [01 - FS15-069 - Rancho Mercado Unit I - Vicinity Map](#)
- ☐ [02 - FS15-069 - Rancho Mercado Unit I - Case Map](#)
- ☐ [03 - FS15-069 - Rancho Mercado Unit I - Preliminary Plat Part 1](#)
- ☐ [03 - FS15-069 - Rancho Mercado Unit I - Preliminary Plat Part 2](#)
- ☐ [03 - FS15-069 - Rancho Mercado Unit I - Preliminary Plat Part 3](#)
- ☐ [04 - FS15-069 - Rancho Mercado Unit I - Landscape Plans Part 1](#)
- ☐ [04 - FS15-069 - Rancho Mercado Unit I - Landscape Plans Part 2](#)
- ☐ [04 - FS15-069 - Rancho Mercado Unit I - Landscape Plans Part 3](#)
- ☐ [04 - FS15-069 - Rancho Mercado Unit I - Landscape Plans Part 4](#)
- ☐ [04 - FS15-069 - Rancho Mercado Unit I - Landscape Plans Part 5](#)
- ☐ [05 - FS15-069 - Rancho Mercado Unit I - Phasing Plan](#)
- ☐ [06 - FS15-069 - Rancho Mercado Unit I - MCDOT letter with attachments](#)
- ☐ [07 - FS15-069 - Rancho Mercado Unit I - Dysart USD Letter](#)
- ☐ [08 - FS15-069 - Rancho Mercado Unit I - Presentation](#)

External Attachment Links:

Meeting Requirements:

Powerpoint x Video x White Board x Other x

Presentation Speaker Names (spelling and titles for TV captions):

Robert H. Kuhfuss, Planner II

PRELIMINARY PLAT

REPORT TO THE PLANNING AND ZONING COMMISSION

Case: FS15-069

Project Name: Rancho Mercado Unit 1

Council District: 1

Meeting Date: December 17, 2015

Planner: Robert H. Kuhfuss, AICP

Owner: William Lyon Homes Inc.

Applicant: Mark Reddie of LVA Urban Design Studios on behalf of William Lyon Homes, Inc.

Request: 1,897-lot, 19-parcel, 5-phase Preliminary Plat

Site Location: In the vicinity of 147th Avenue (Bullard Road) alignment and the Happy Valley Road alignment

Site Size: 567.38 acres (approx.)

Density: 3.43 DU/Ac (gross)

General Plan Conformance: The proposal is consistent with the Surprise General Plan 2035

Support/Opposition: None known

Staff Recommendation: Staff recommends the Commission recommend **approval** of the proposed Preliminary Plat to the City Council, subject to stipulations "a" through "f".

33
34
35
36
37
38
39
40
41
42
43
44
45
46

40

41
42

43
44
45
46

47 **BACKGROUND:**

48
49 **July 11, 2006:** The Maricopa County Board of Supervisors approved a request for a Development
50 Master Plan (DMP) and associated Zone Change for the Rancho Mercado project in what was then
51 unincorporated Maricopa County.

52
53 **May 25, 2007:** The Surprise City Council entered into a Pre-Annexation Development Agreement
54 with the applicant, which was recorded under 2007-0794202 MCR.

55
56 **October 11, 2007:** The Surprise City Council approved the Rancho Mercado PAD under case
57 PAD06-276, subject to stipulations "a" through "u", Ordinance #07-46.

58
59 **November 10, 2007:** The subject property was annexed into the City of Surprise via Ordinance #
60 2007-47.

61
62 **December 2, 2010:** Staff met with the applicant to discuss a Preliminary Plat for Rancho Mercado
63 under case CR10-256.

64
65 **December 7, 2010:** Staff approved a Minor PAD Amendment to under case FS10-210.

66
67 **March 30, 2011:** The applicant filed a request for a Preliminary Plat covering the subject property
68 under case PS11-093, which expired due to inactivity.

69
70 **February 28, 2013:** Staff met with a homebuilder during a regularly scheduled Concept Review
71 meeting to discuss the possibility of platting a portion of Rancho Mercado under case CR13-054.

72
73 **August 8, 2013:** Staff met with the applicant to discuss a Preliminary Plat and Major Zoning
74 Amendment for Rancho Mercado under case CR13-365.

75
76 **May 15, 2014:** The applicant submitted water master plans for Rancho Mercado case PS14-197.

77
78 **July 31, 2014:** Staff met with the applicant to discuss the subject project during a regularly
79 scheduled Concept Review meeting under CR14-278.


80
81 **February 18, 2015:** The applicant filed a request for a Preliminary Plat for Rancho Mercado Unit 1
82 under case FS15-069, the subject case.

83
84 **CITIZEN OUTREACH:**


85
86 N/A

ANALYSIS AND DISCUSSION:


The subject Preliminary Plat covers approximately 567 acres of the larger 1,310 acre Rancho Mercado PAD, which was approved by the City Council in 2007. A subsequent amendment to the PAD, approved administratively in 2010, served to address certain minor issues. The following map, taken from the amended Rancho Mercado PAD document, expresses the currently approved land uses. The general limits of the subject Preliminary Plat are shown in blue.

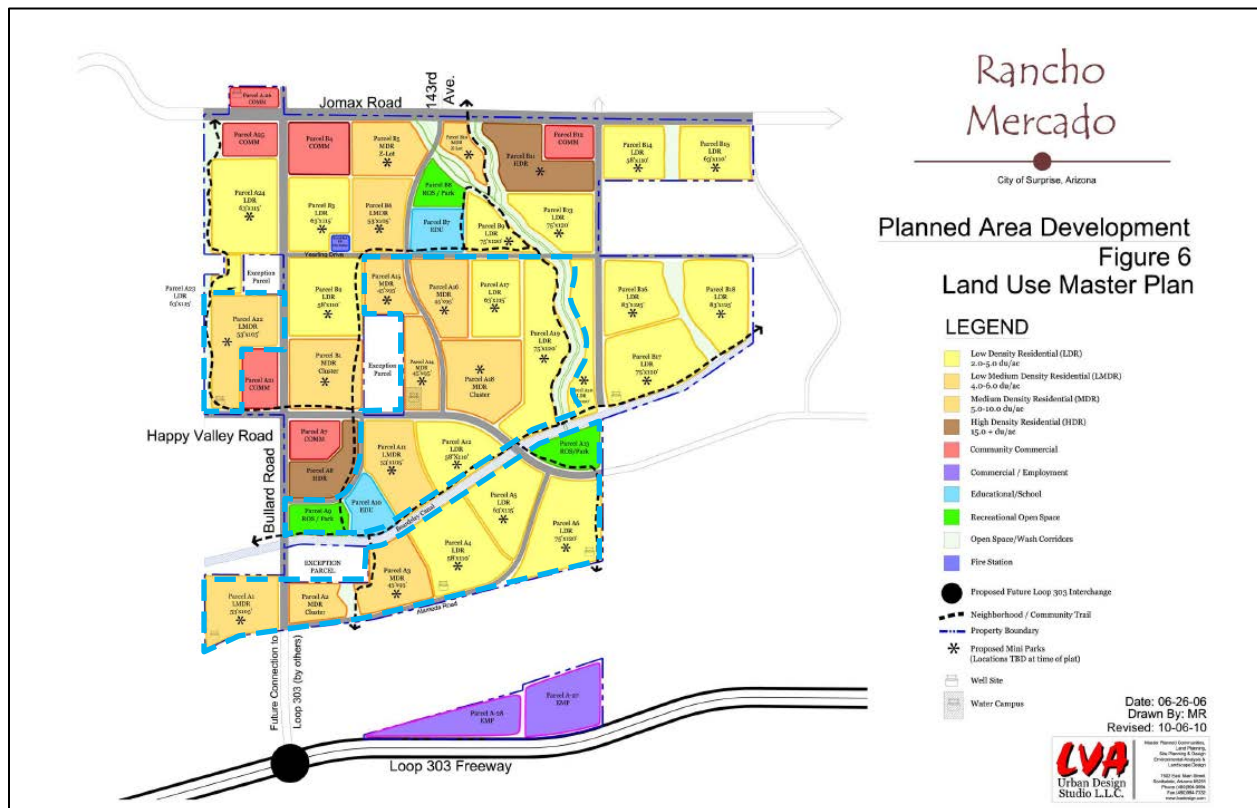


The Rancho Mercado PAD originally anticipated that development would occur in five (5) phases over the course of twelve (12) years beginning in 2012. The proposed Preliminary Plat is generally consistent with the originally anticipated Phasing; however, market constraints have delayed implementation of the project. Also, the nature of the Phasing Schedule as shown in the PAD does not provide for the fine-grain details that are contemplated with this Preliminary Plat. As such the Preliminary Plat itself will be constructed in five (5) sub-phases as shown in the following exhibit:

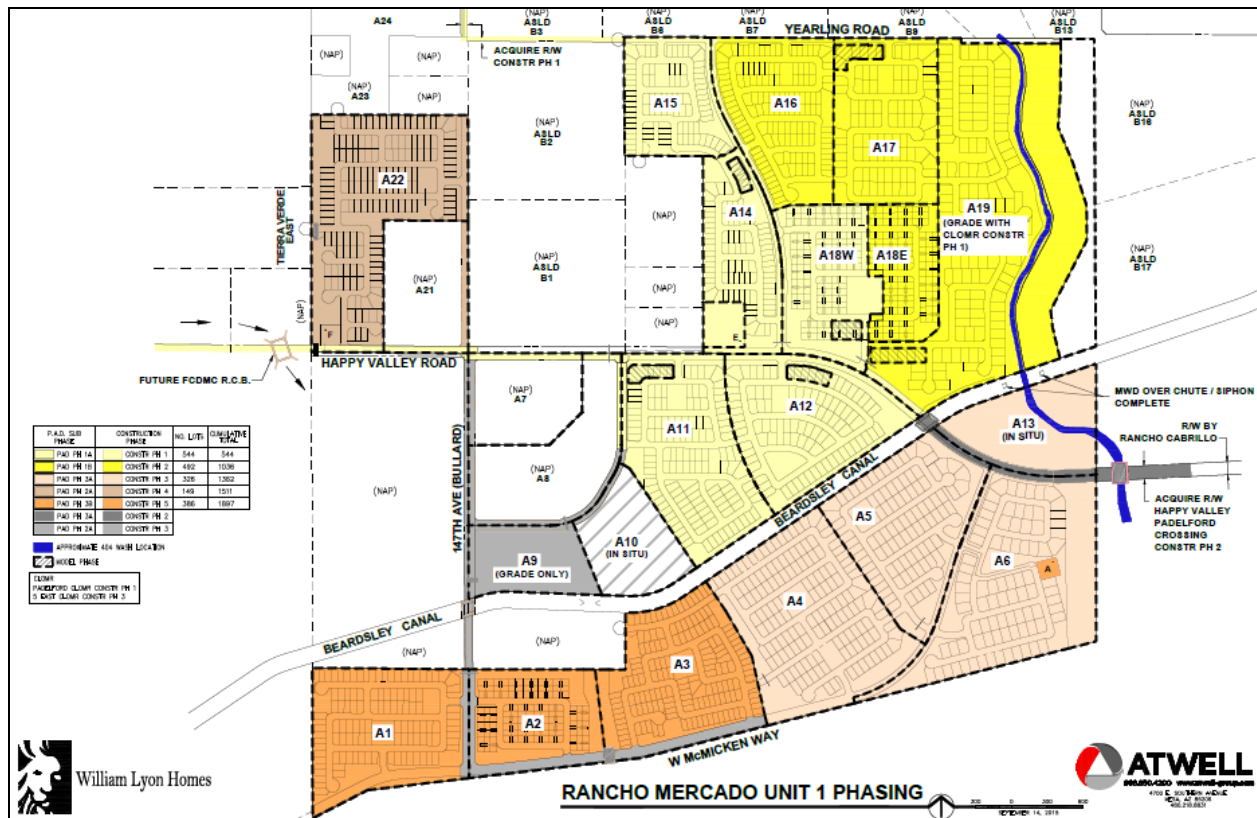

Landscaping will consist of native or near-native plant species consistent with the Rancho Mercado PAD. The project will also feature a significant amount of open space outfitted with considerable amenities including tot-lot, BBQ, and ramadas and trails. A complete list of amenities is included in Sheet L-0 of the attached Landscape Plans. The Rancho Mercado PAD also anticipates a number of trails providing pedestrian connectivity to and through the site as expressed in the following two exhibits taken from the PAD.

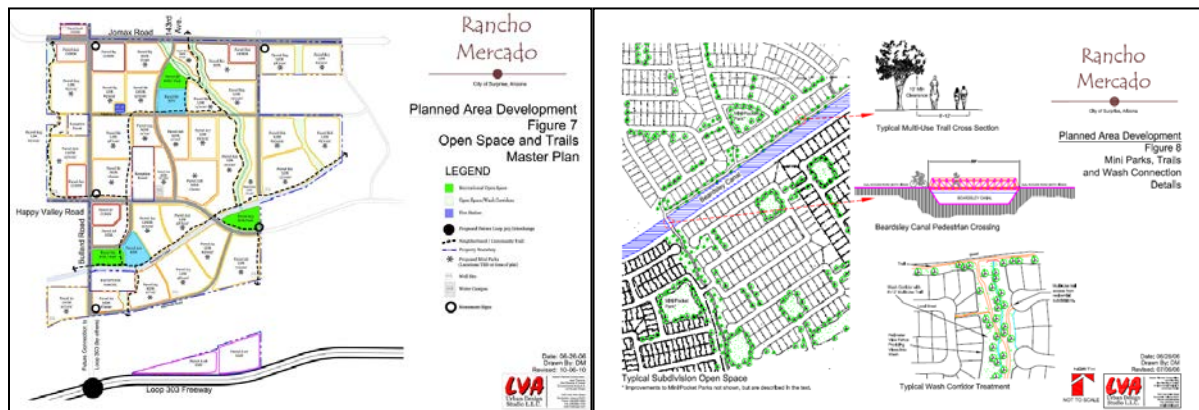


The character of these trails is expressed below and on Sheet 4 of the Preliminary Plat while the locations of the various trails are expressed throughout the attached landscape plans.

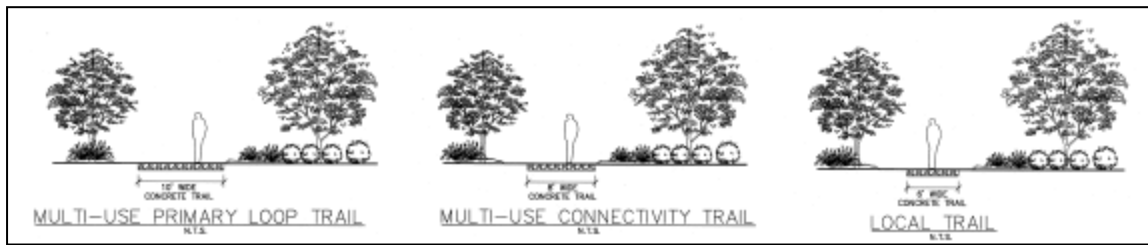


Primary theme walls will consist of single-score split-face CMU columns capped with a pre-cast concrete element separated by wall panels consisting of smooth-face single-score CMU and capped with split-face CMU. Walls within the interior will consist of smooth-face pilaster blocks capped with split face CMU. Where appropriate, a view fence consisting of a wrought iron element will be utilized. A single entry monument approximately 8'-4" tall and will be located near the eastern entrance to the project. These elements are expressed on Sheet W-6 of the attached Landscape Plans.

Per the Pre-Annexation Development Agreement executed between the developer and the city, the developer is responsible for building Happy Valley Road from its current terminus located approximately $\frac{3}{4}$ mile to the east of Rancho Mercado, in a westerly direction to 163rd Avenue. The Development Agreement also provides that Happy Valley Road will be designed and constructed in a manner consistent with the General Plan and the Minor Arterial Roadway Standard in place at the time the roadway is developed. Where the roadway is adjacent to land owned by the developer, the developer will make the $\frac{1}{2}$ -width right-of-way improvements adjacent to that land, which means that for the majority of the Preliminary Plat area, the developer will be making full-width improvements. The Development Agreement also provides for a "Street Buy-In Fee" to be collected by the city and distributed to the developer for any off-site improvements associated with Happy Valley Road constructed by the developer. The exhibit on the following page taken from the Rancho Mercado PAD expresses the anticipated roadway classifications at the time the PAD was approved.

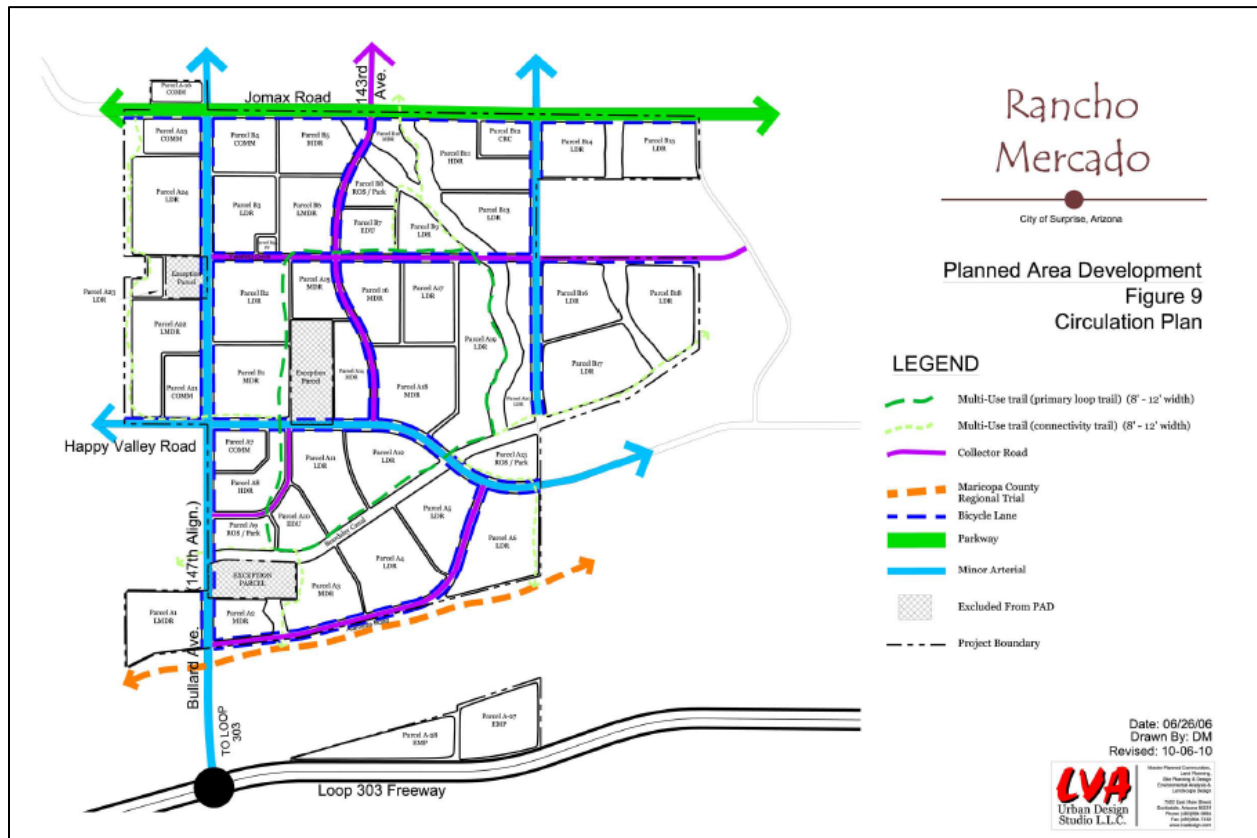


The developer is prepared to make these improvements to Happy Valley Road per the terms of the Pre-Annexation Development Agreement; however, since the time the Development Agreement was executed, the City of Peoria downgraded that portion of Jomax Road located within their jurisdiction. Further, the City of Surprise determined that in order to implement Jomax Road as a Parkway as anticipated by the General Plan, the Rancho Mercado PAD, and the Development Agreement, acquisition of large amounts of currently developed land along the Jomax Road corridor would be needed. For these reasons, the cities of Surprise and Peoria, as well as Maricopa County Department of Transportation, de-emphasized Jomax Road as the major east/west transportation corridor, choosing instead to allow Happy Valley Road carry that traffic.

The currently approved Minor Arterial Standard only calls for two lanes of traffic in each direction. If the developer designs and constructs Happy Valley Road to the currently approved Minor Arterial Standard as provided in the Development Agreement, the road will fail from a traffic standpoint as the area continues to develop. In order to mitigate this condition, the City of Surprise will need to install a third traffic lane in each direction; however, this cannot occur within the 110' right-of-way currently proposed if there is to be a landscape median and detached sidewalk. The diagrams on the following page depict both the Major and Minor Arterial standards as currently adopted by the City of Surprise.

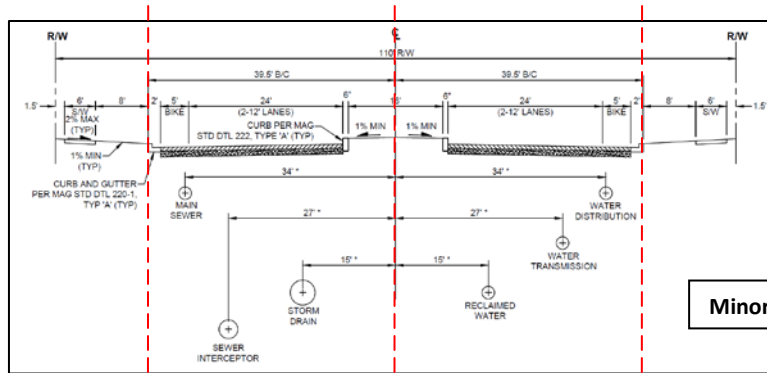


Minor Arterial per COS EDS 3-03

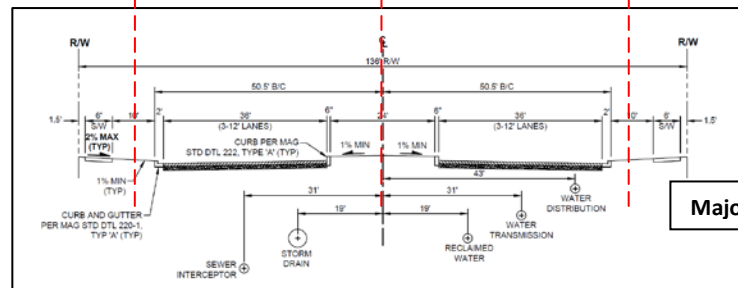

Major Arterial per COS EDS 3-02

A possible solution to this problem might be to implement a modified Major Arterial cross-section (shown below) in which the developer would construct the two outermost lanes separated by a substantial landscape median. When the traffic counts warrant expansion of the roadway in the future, the City could then construct a third lane in each direction, taking that land from the median, but retaining a median of appropriate size. Staff notes the cost to the City of Surprise to add these additional two lanes could exceed \$2M; however, this cost would be considerably higher if the entire roadway were to be retrofitted from a Minor Arterial to a Major Arterial. The modified cross-section shown below minimizes the financial exposure to the city. The developer is not obligated to construct this modified cross-section per the terms of the Development Agreement; however, staff and the developer have been working in good faith to resolve this issue.

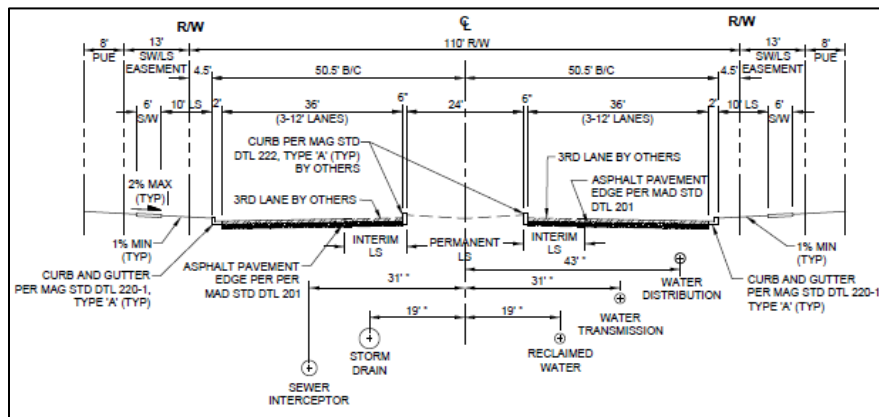

Also of significance is the location of the future Loop 303 connection in the vicinity of Rancho Mercado. Per the Rancho Mercado PAD (see Figure 9 above), said connection is to occur at Bullard Avenue. Further, the Development Agreement states the applicant is to work with the city and ADOT to establish that connection; however, discussions between the City, the developer and ADOT indicate that Bullard Avenue is not a viable option and that Litchfield Road is a much more likely scenario, although that connection will likely occur slightly to the east of the section-line due to topographic constraints and the existing power lines in the area. While the developer is not obligated to construct the Litchfield Road connection to the Loop 303, the developer has been in discussions with the City, MCDOT and ADOT.

UTILITY AND SERVICES TABLE:

Electric:	APS
Water:	City of Surprise
Wastewater:	City of Surprise
Refuse:	City of Surprise
Natural Gas:	SWG
Irrigation:	N/A
Schools:	Dysart USD
Fire:	City of Surprise
Phone:	Qwest
Cable:	Cox

CONFORMANCE WITH ADOPTED PLANS:

Surprise General Plan 2035: The Surprise General Plan 2035 shows the subject property as lying within the Low Density Residential Land Use Category, which supports residential development at densities of between 3 and 5 DU/Ac. At 3.43 DU/Ac, the subject Preliminary Plat meets this density requirement. Staff notes the project lies within Village 5, which does not have an approved Village Plan; however, the Land Use Element of the General Plan is currently being updated and, with the exception of the classification of Happy Valley Road, the proposed project is consistent the update, even to the extent of preserving the Padelford Wash in a nearly pristine state.

The Surprise General Plan 2035 also shows Jomax Road as a future Parkway, which is consistent with the currently approved Rancho Mercado PAD; however, the update to the General Plan currently being contemplated reclassifies Jomax Road to a Minor Arterial. While Jomax Road is not part of the subject Preliminary Plat, the rationale for the reduced roadway classification is based on the adjacent municipality's reticence to continue the Parkway configuration to the east as well as the significant costs associated with the acquisition of the necessary rights-of-way to the west of Rancho Mercado needed to implement this design.

While Jomax Road is not part of the subject Preliminary Plat, Happy Valley Road is, and in order to carry the east/west traffic through that region, Happy Valley Road roadway must be reclassified as a Major Arterial as opposed to a Minor Arterial as currently shown in the 2035 General Plan and the subject Preliminary Plat.

REVIEWING AGENCIES:

Dysart Unified School District (DUSD): In a letter dated May 7, 2015 (attached) DUSD indicates the size and location of Parcel A10 meets their needs and they are currently in negotiations with the developer regarding a voluntary rooftop fee, which will be executed prior to the approval of the first Final Plat.

Maricopa County Department of transportation (MCDOT): In a letter dated September 11, 2015 (attached) MCDOT indicated concurrence with the extension of Happy Valley Road east of the subject site.

SUMMARY:

The proposed subdivision is well designed and meets the requirements of the Rancho Mercado PAD and the SUDC. The amenities included will provide recreational opportunities for the residents of the community. Once developed, the population base generated by the subdivision contribute to the local schools enrollment, while providing incentive for much needed retail services in the area. Significant regional traffic constraints will be addressed by the developer through the construction of Happy Valley Road, both on and off-site.

FINDINGS:


- The proposed Preliminary Plat is generally consistent with the Surprise General Plan 2035.
- The proposed Preliminary Plat is generally consistent with the Rancho Mercado PAD.
- The proposed Preliminary Plat is consistent with the Pre-Annexation Development Agreement entered into between the City of Surprise and the developer.
- The reviewing agencies have indicated no objections to the request.

RECOMMENDATION:

Based on the findings noted above, staff recommends the Commission recommend the City Council **approve** the proposed Preliminary Plat subject to the following stipulations:

- a. Development of the site shall be in conformance with the Preliminary Plat entitled "Preliminary Plat for Rancho Mercado Unit 1", consisting of 21 full-size sheets, prepared by Atwell Engineering and stamped received September 18, 2015, except as modified below.

- b. Landscaping and amenities of the site shall be in conformance with the Preliminary Landscape Plans entitled "Rancho Mercado Unit 1 Preliminary Landscape Plan", consisting of 31 full-size sheets, prepared by LVA Urban Design Studio and stamped received September 18, 2015, except as modified below.
- c. The applicant is aware that the City is upgrading Happy Valley Road from a Minor Arterial to a Major Arterial. Staff has provided a modified Minor Arterial Street Standard Detail 3-02 as depicted below, which would allow for a third lane to be constructed by others in the future while still maintaining the right-of-way for Happy Valley Road at a Minor Arterial Standard. The applicant is not obligated to expand the Happy Valley Road right-of-way nor construct Happy Valley Road to the Modified Minor Arterial Standard; however, if the applicant elects to expand the Happy Valley Road right-of-way to a Major Arterial standard the City will consider the following:
1. Modification to the Bullard Road cross section;
 2. Modifications to the lotting plans involving less than 3% of the total number of lots and/or less than 5 acres of open space may be considered minor revisions to the approved preliminary plat and the final plat may be processed subject to the review and approval of the Community Development Director.

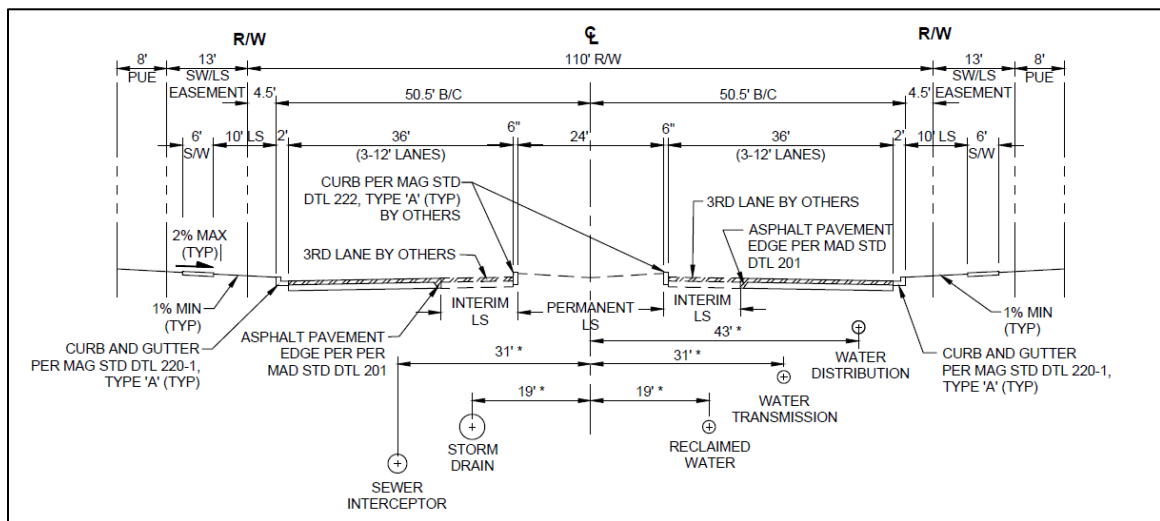

- d. Prior to submittal of the applicable Final Plat or MOD, the applicant shall make sure it has supplied the City with the Bridge Construction and Access Easements. While the City will work with the Maricopa Water District (MWD) as needed, Rancho Mercado shall take the lead and ensure the easements are completed.
- e. Prior to the approval of the first Final Plat, the applicant shall prepare an independent Traffic Impact Analysis to analyze a connection to the State Route 303 at Litchfield Road for horizon years 2021 and 2036.

- 265
266 f. All Final Plats shall include a Plat Note advising of the fact that Happy Valley Road may
267 become a six-lane Major Arterial at some point in the future.
268

269 However, should the Commission wish to make an alternative recommendation to the City Council,
270 the Commission should make its own findings and base its decision on those alternative findings.
271


272 **Attachments:**
273



- 274 01 – Vicinity Map (1 page)
275 02 – Case Map (1 page)
276 03 – Preliminary Plat (21 pages)
277 04 – Landscape Plans (31 pages)
278 05 – Phasing Plan, color exhibit (1 page)
279 06 - MCDOT letter w/ attachments (4 pages)
280 07 - Dysart USD Letter (1 page)
281

282 **Enclosures:**
283

- 284 Preliminary Plat (21 sheets, 11" by 17" reductions)
285 Preliminary Landscape Plans (31 sheets, 11" by 17" reductions)
286 Phasing Plan, color exhibit (1 sheet, 11" by 17" reduction)

Vicinity Map

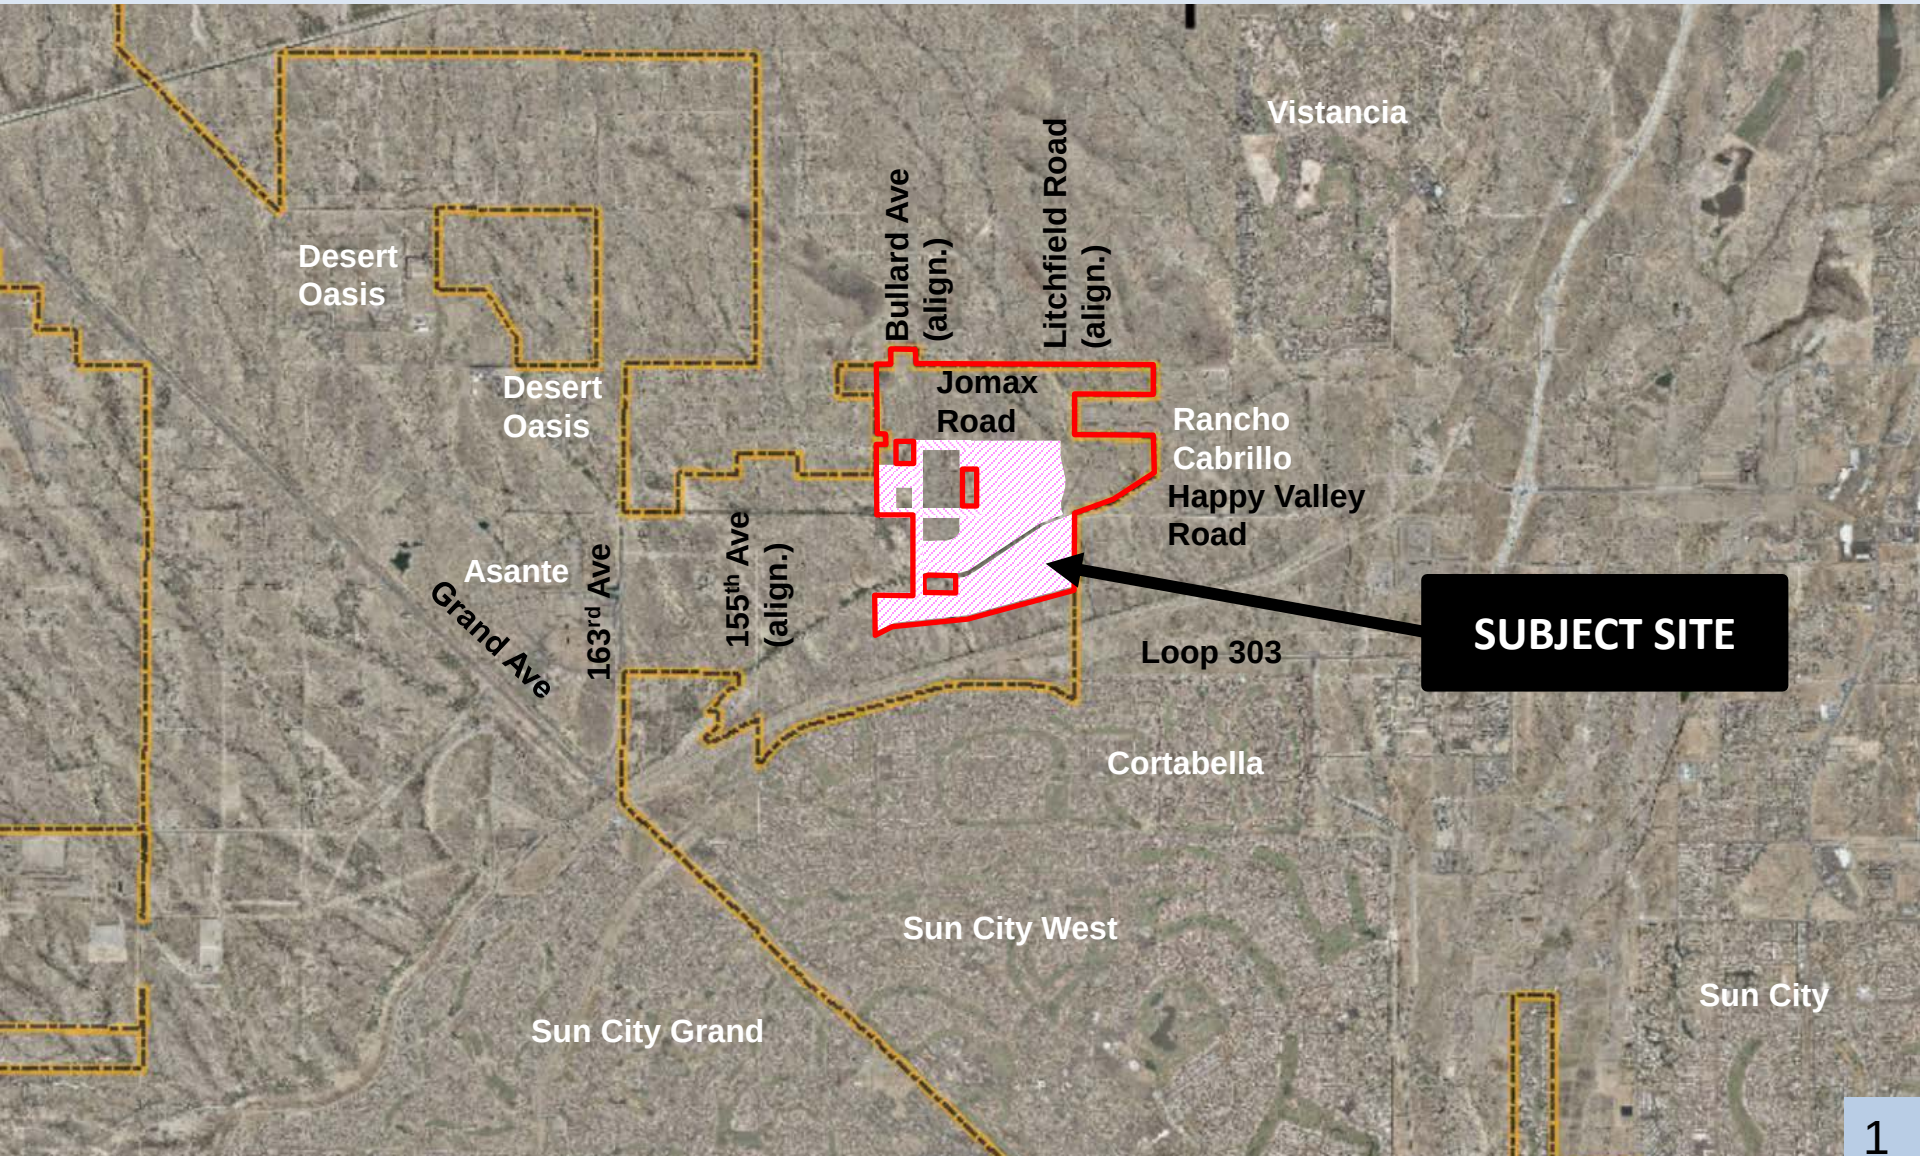

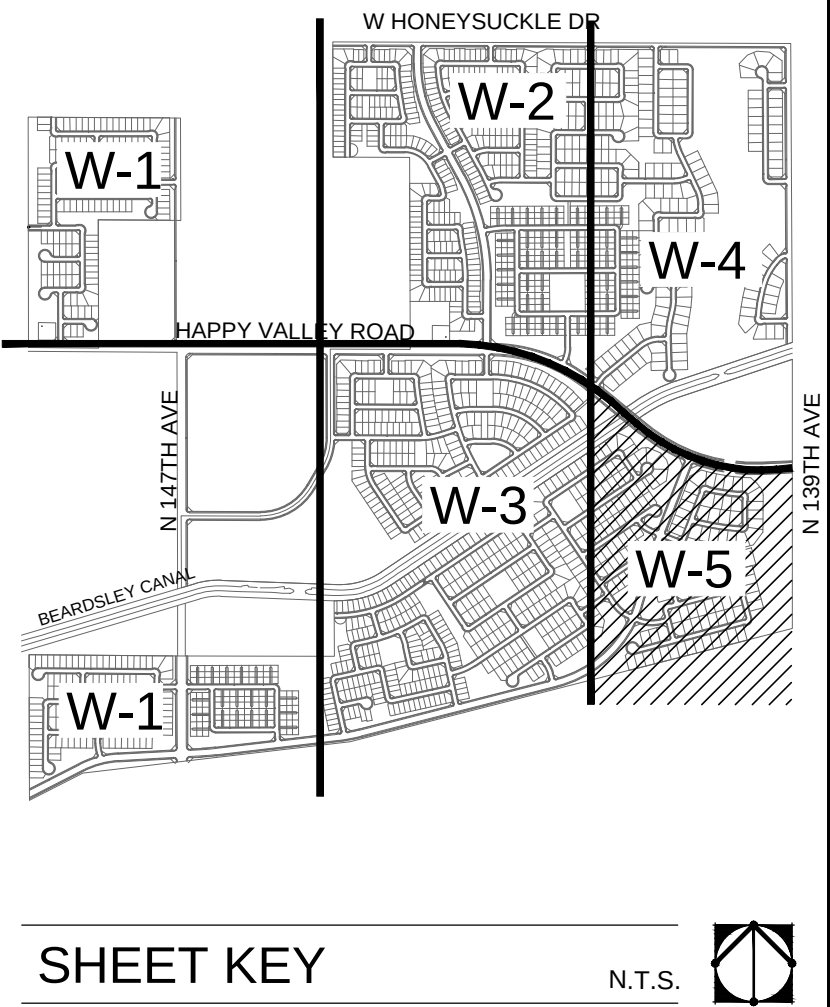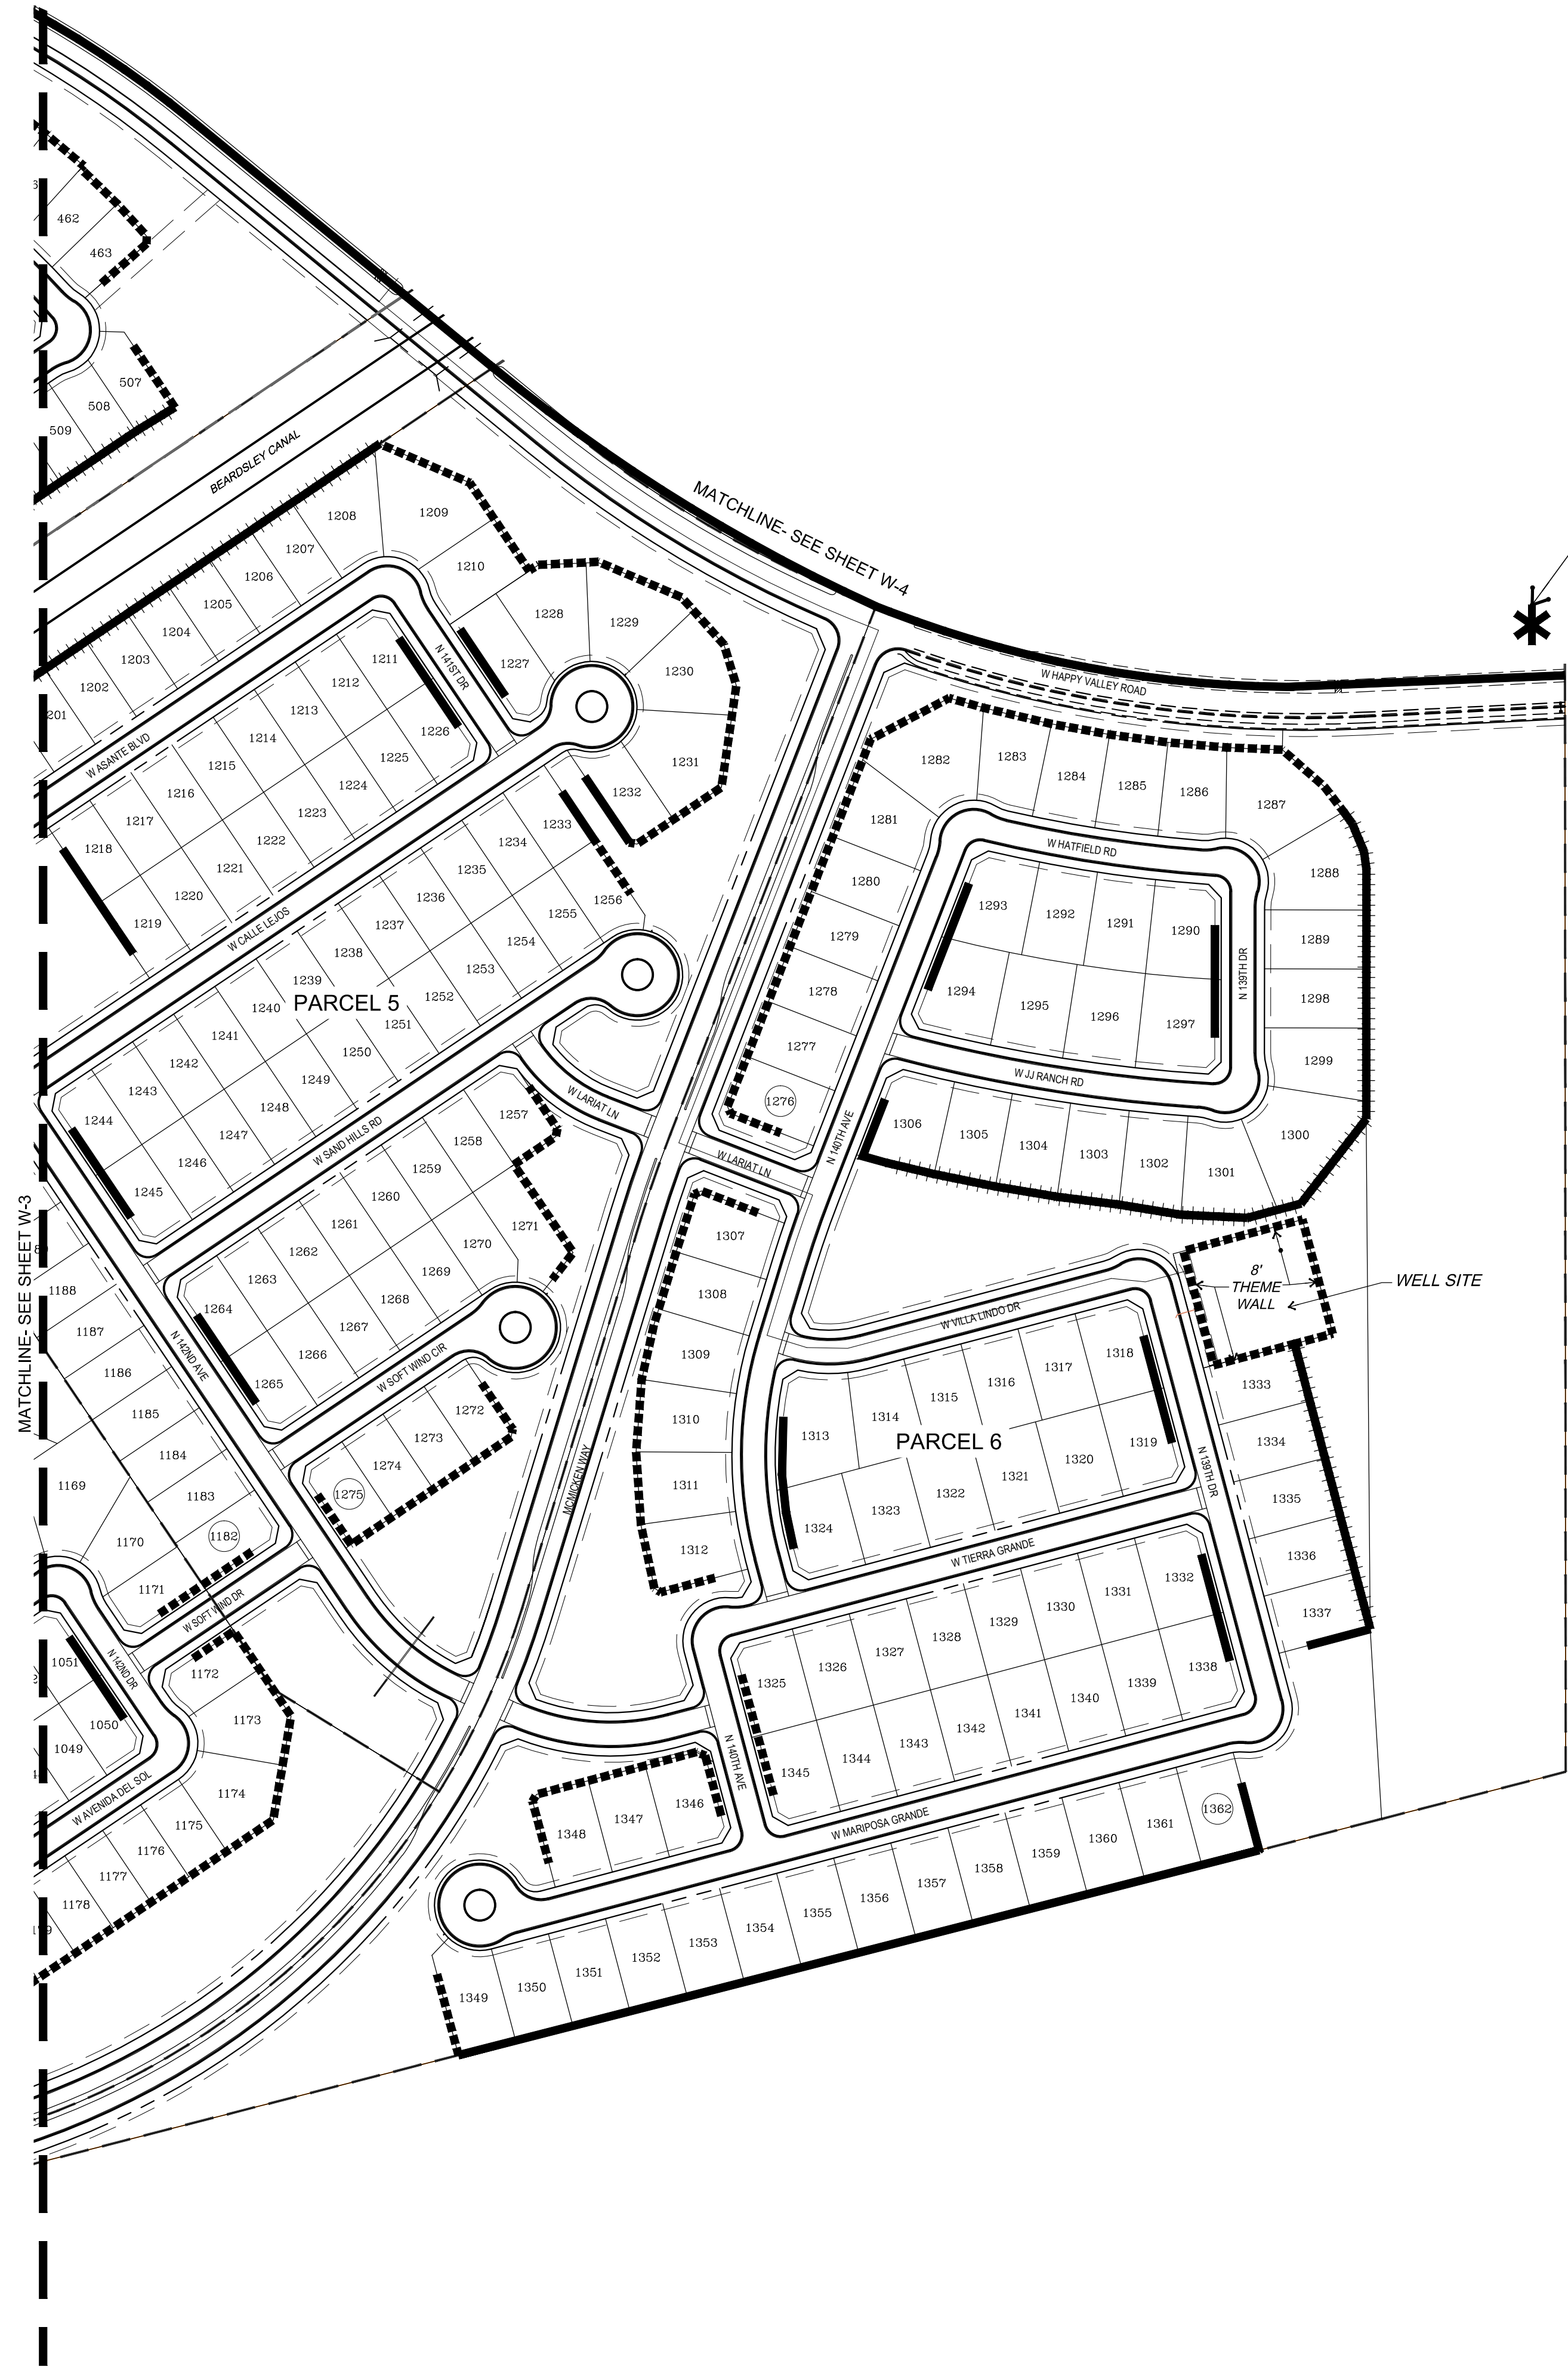


WALL LEGEND	
SYMBOL	DESCRIPTION
	THEME WALL (SEE DTL. 4, W-6)
	FENCE BLOCK WALL (SEE DTL. 5, W-6)
	SHORT VIEW FENCE (SEE DTL. 6, W-6)

WALL PLAN

SCALE: N.T.S.

CASE #S15-069

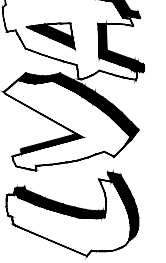

urban design studio
land planning • landscape architecture

120 south ash avenue • tempe, arizona 85281 • phone: 480.994.0994



Rancho Mercado Unit 1

Happy Valley Road and Litchfield Road
Surprise, Arizona

WALL PLAN

COPYRIGHT LVA URBAN DESIGN STUDIO, L.L.C. ©

NOT FOR
CONSTRUCTION

Revision	Date
1	
2	
3	
4	
5	



William Lyon Homes, Inc.

Date: 07/08/15










Job No.: 0342.3

Drawn: STAFF

SHEET #


W-5



29 OF 31

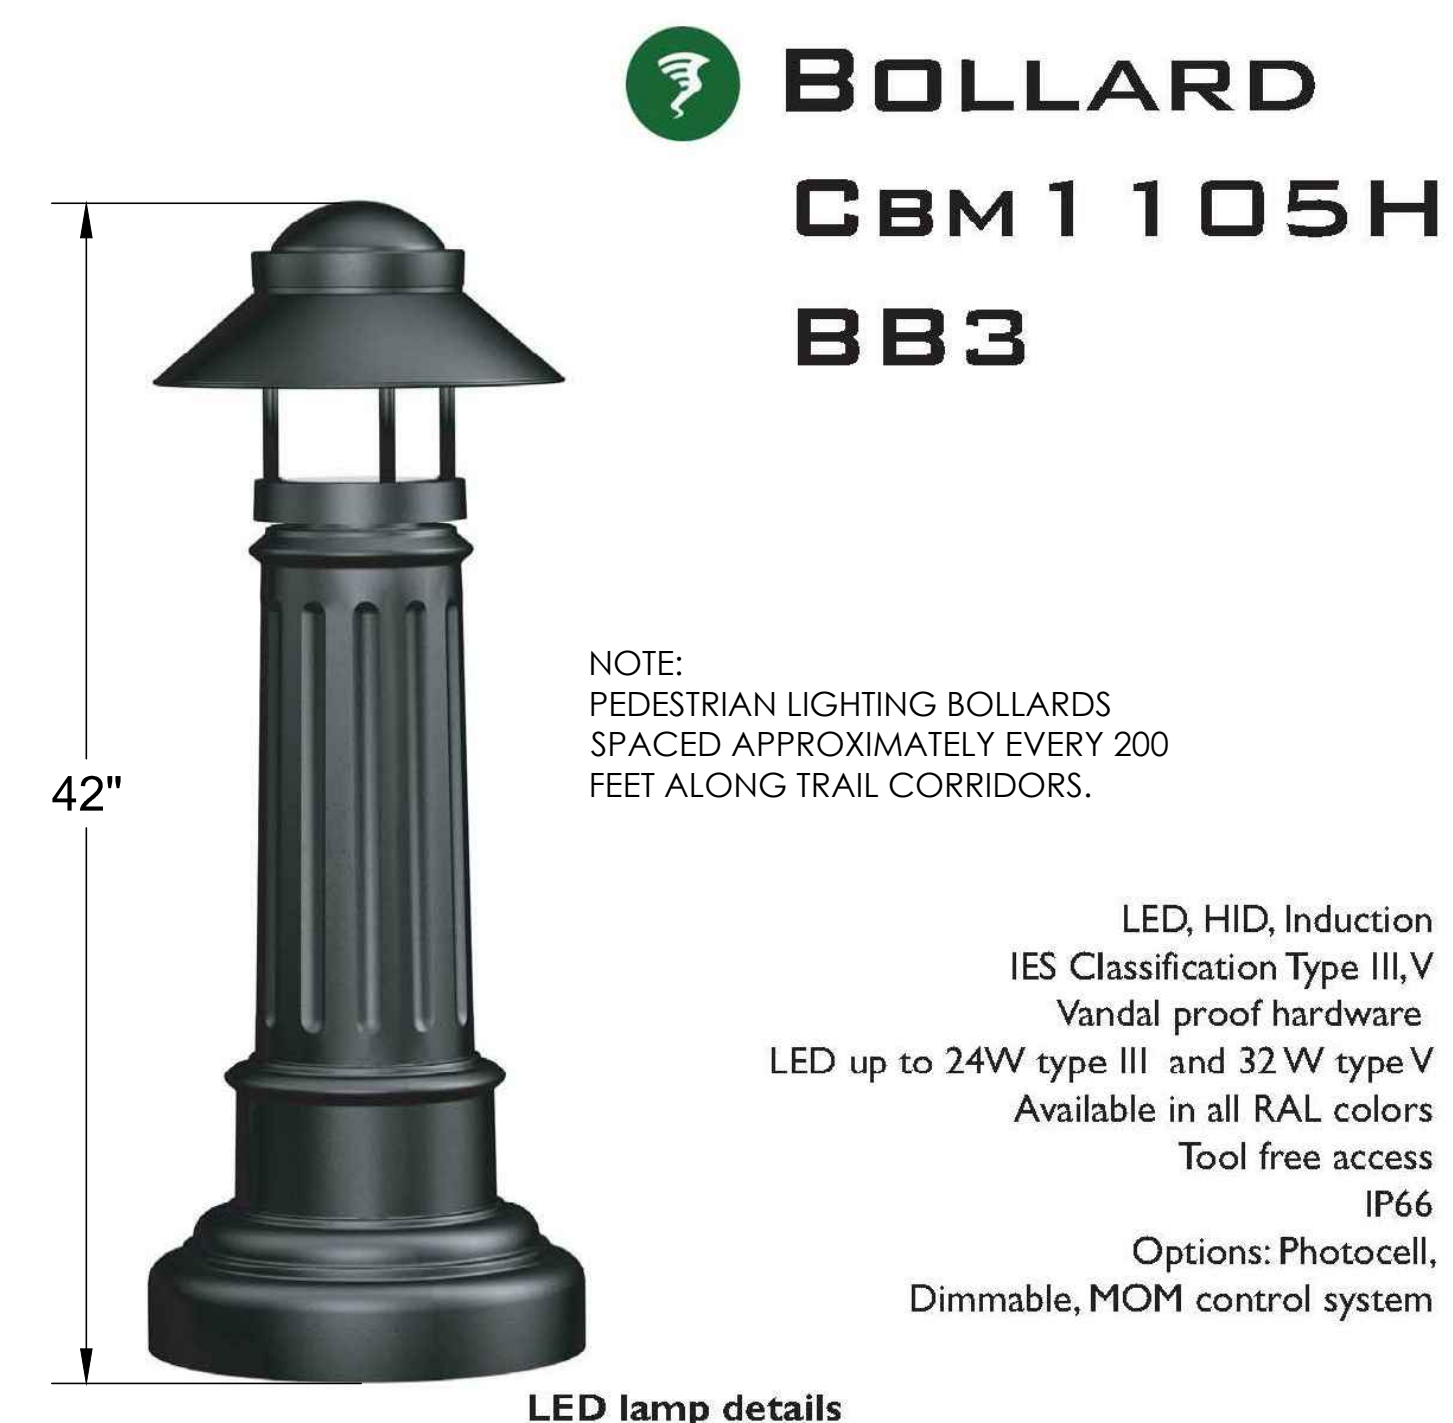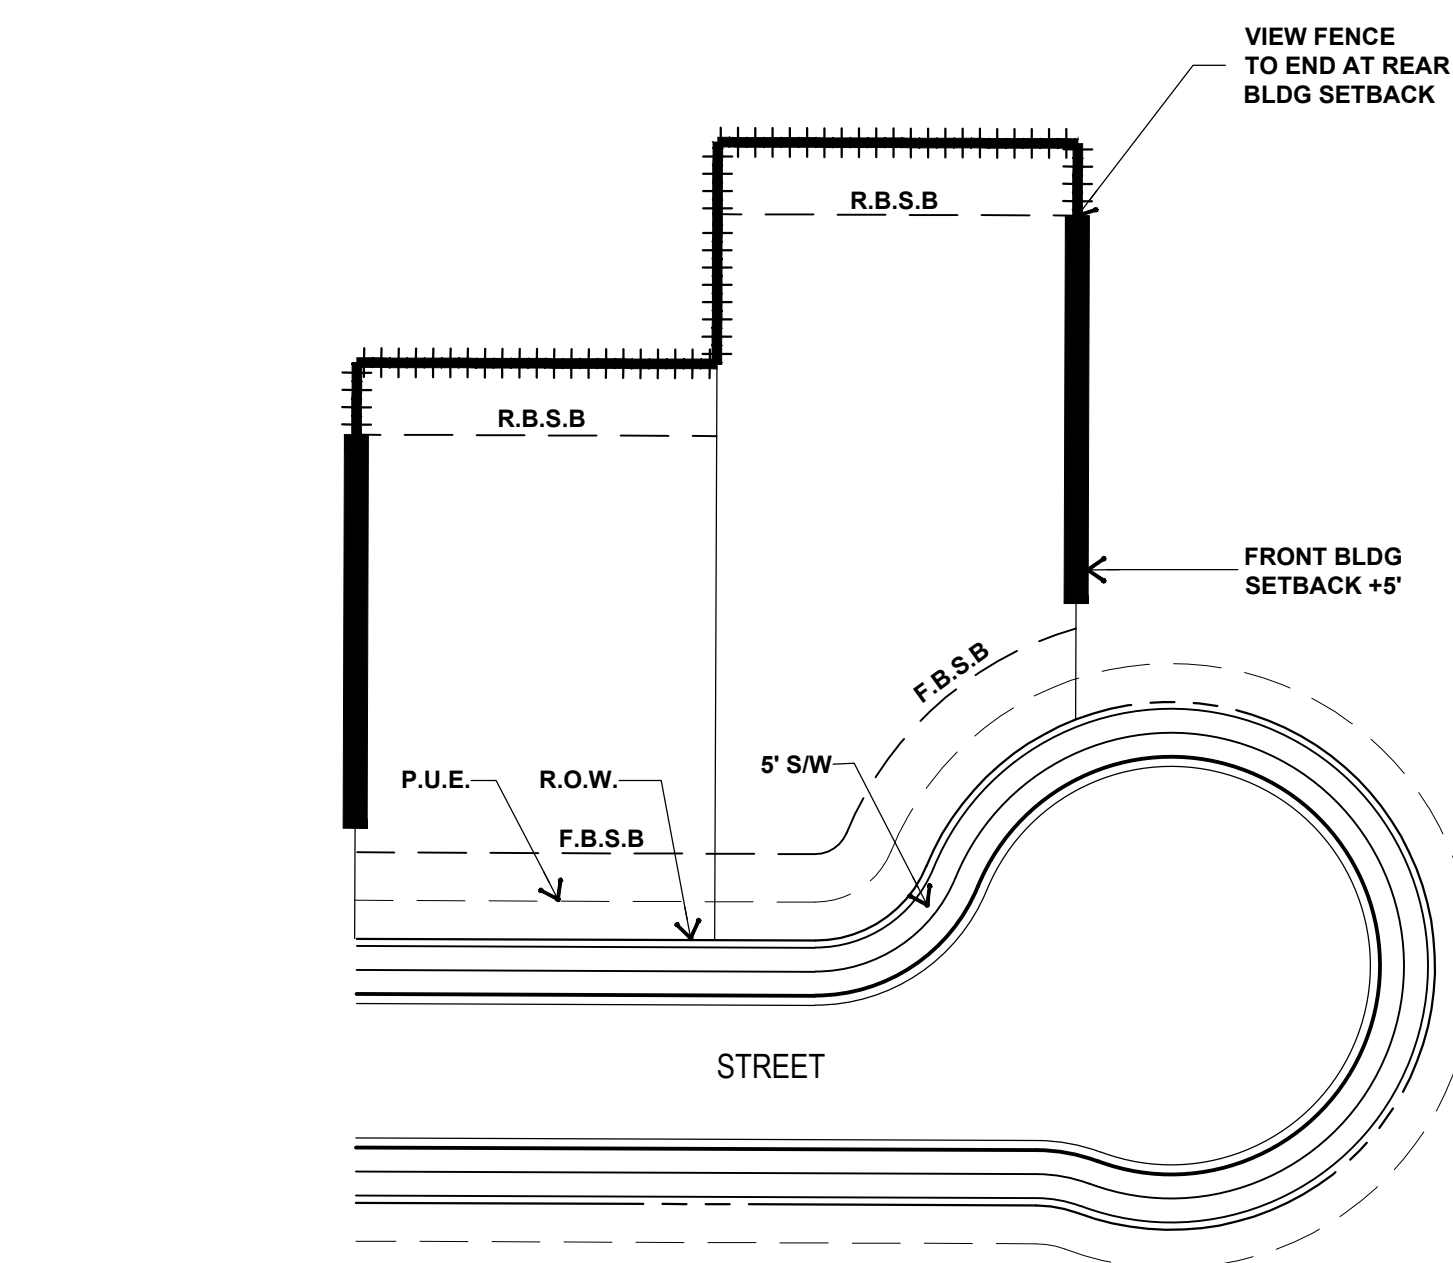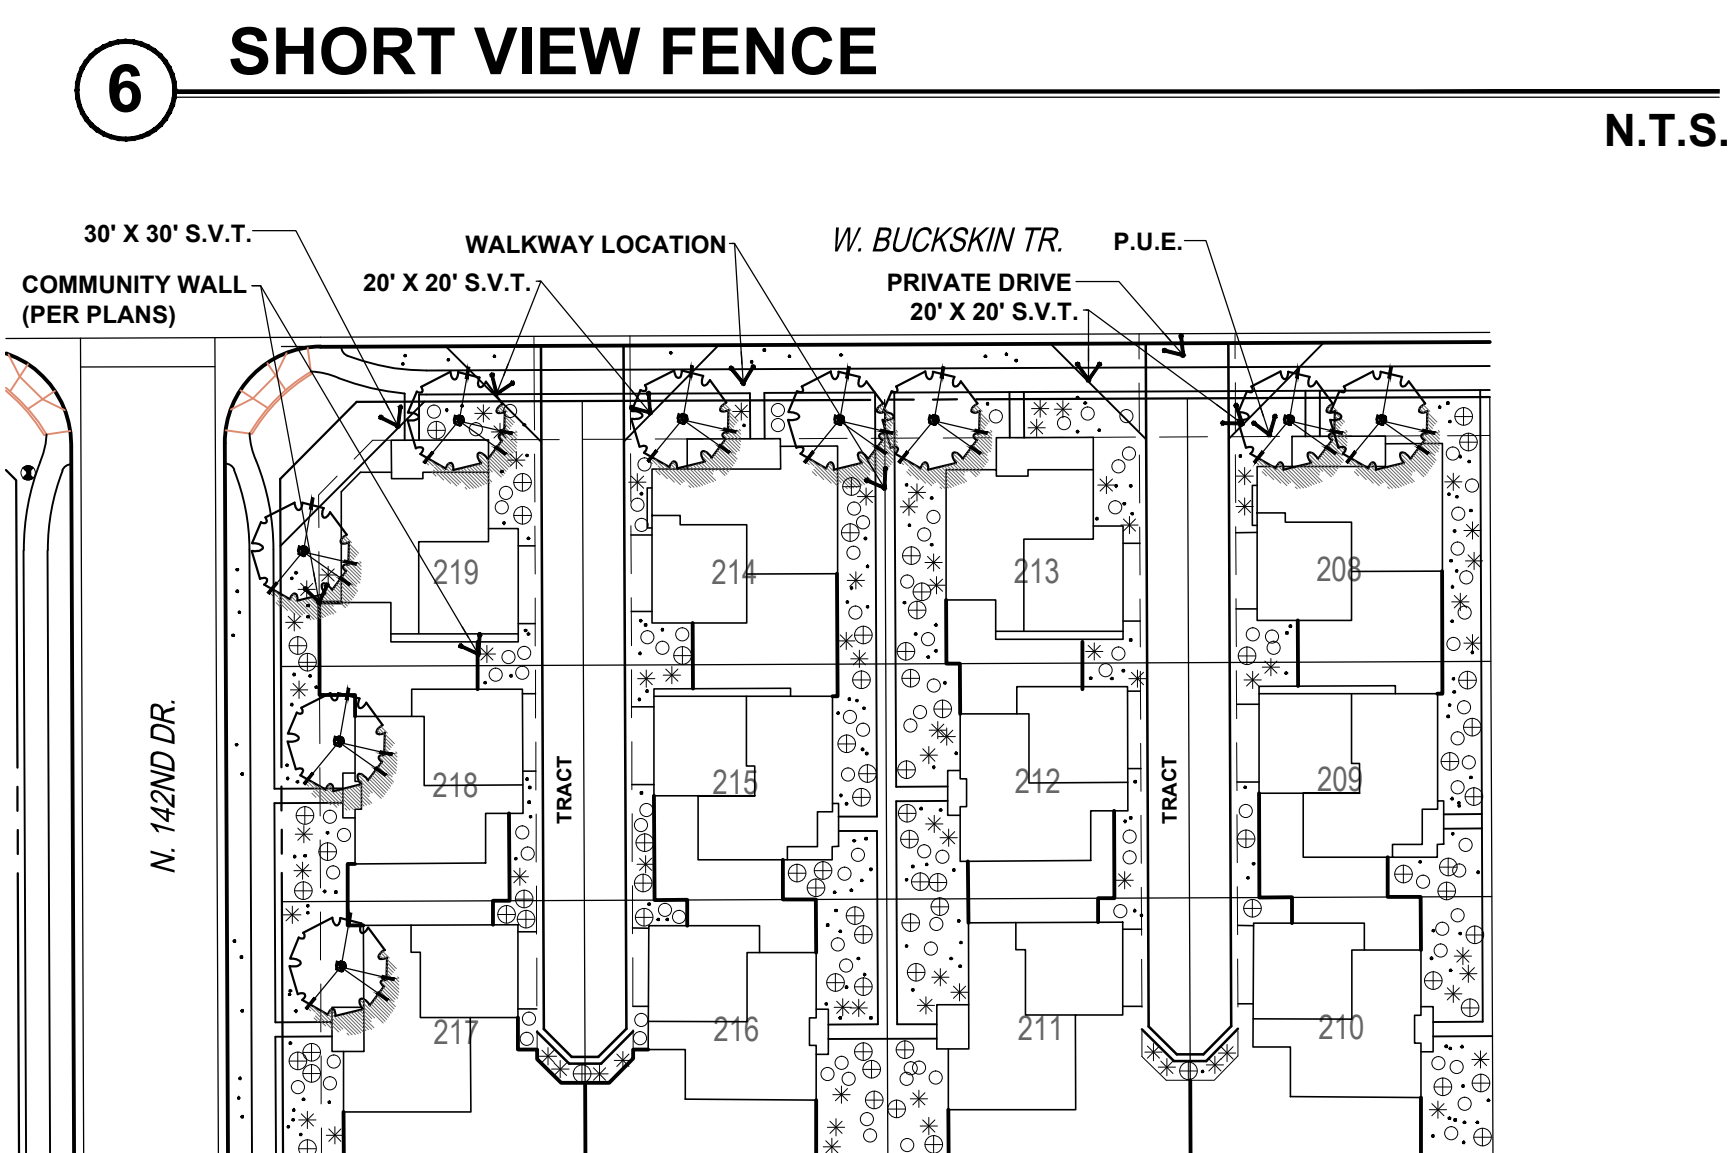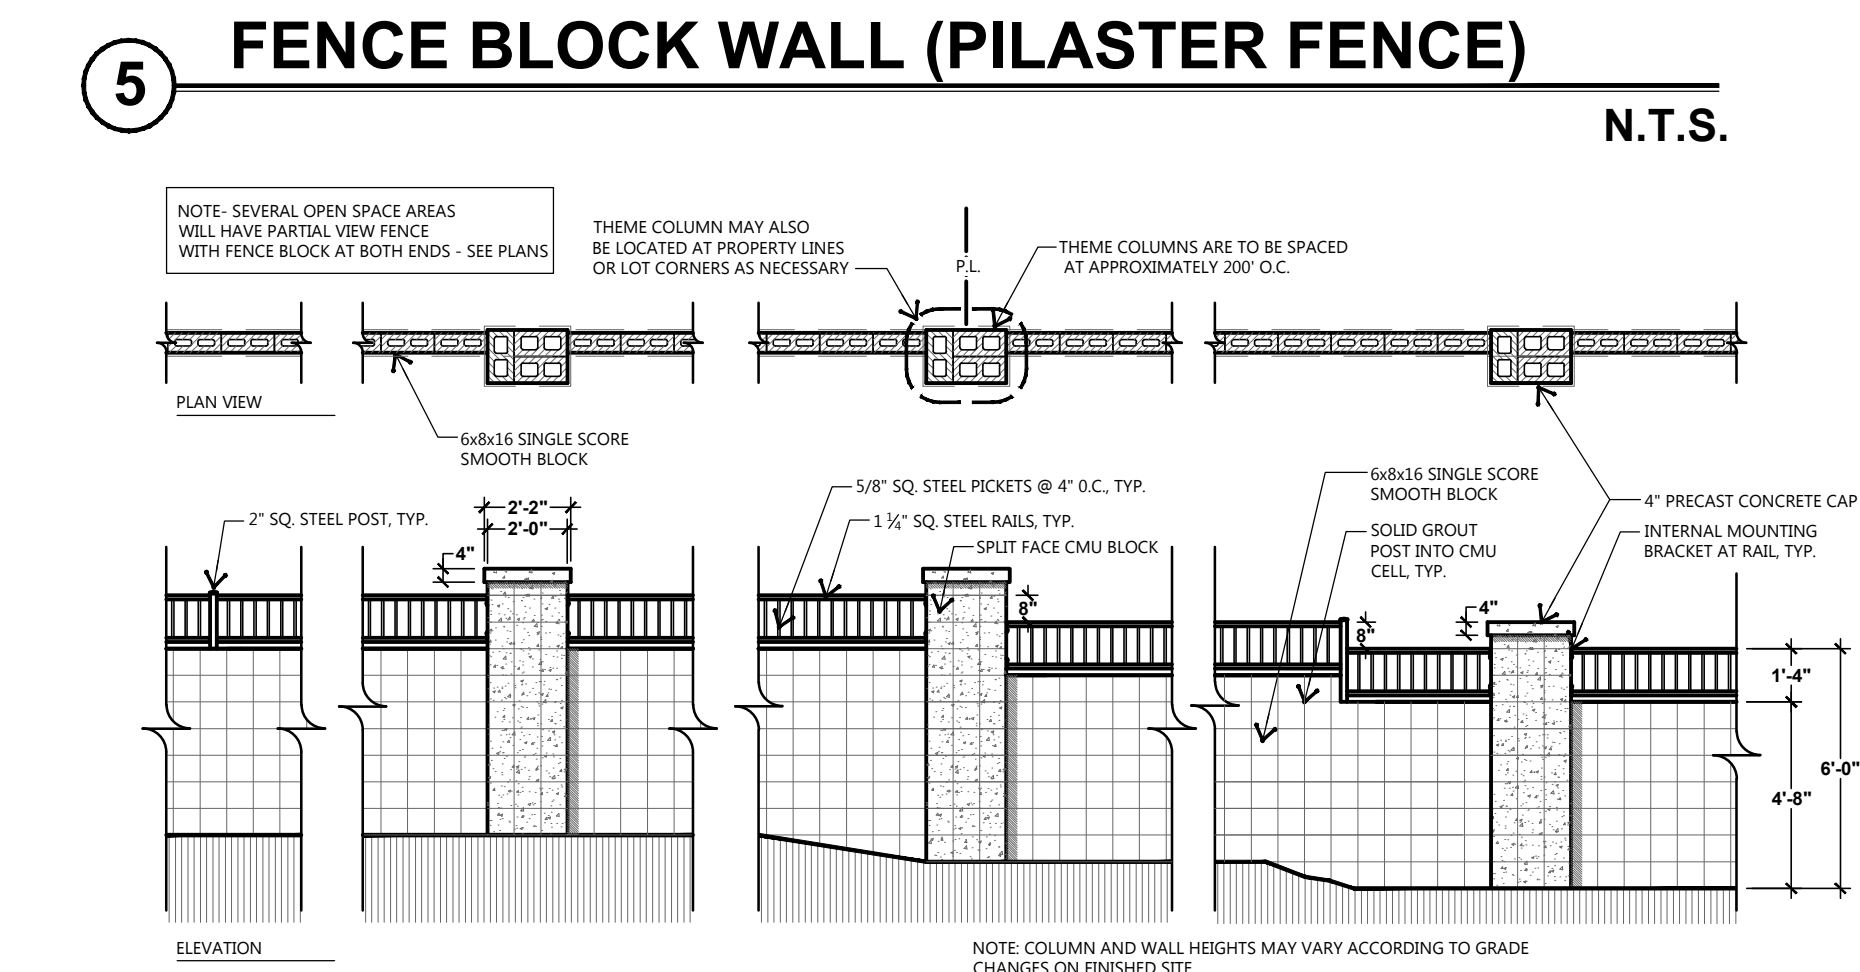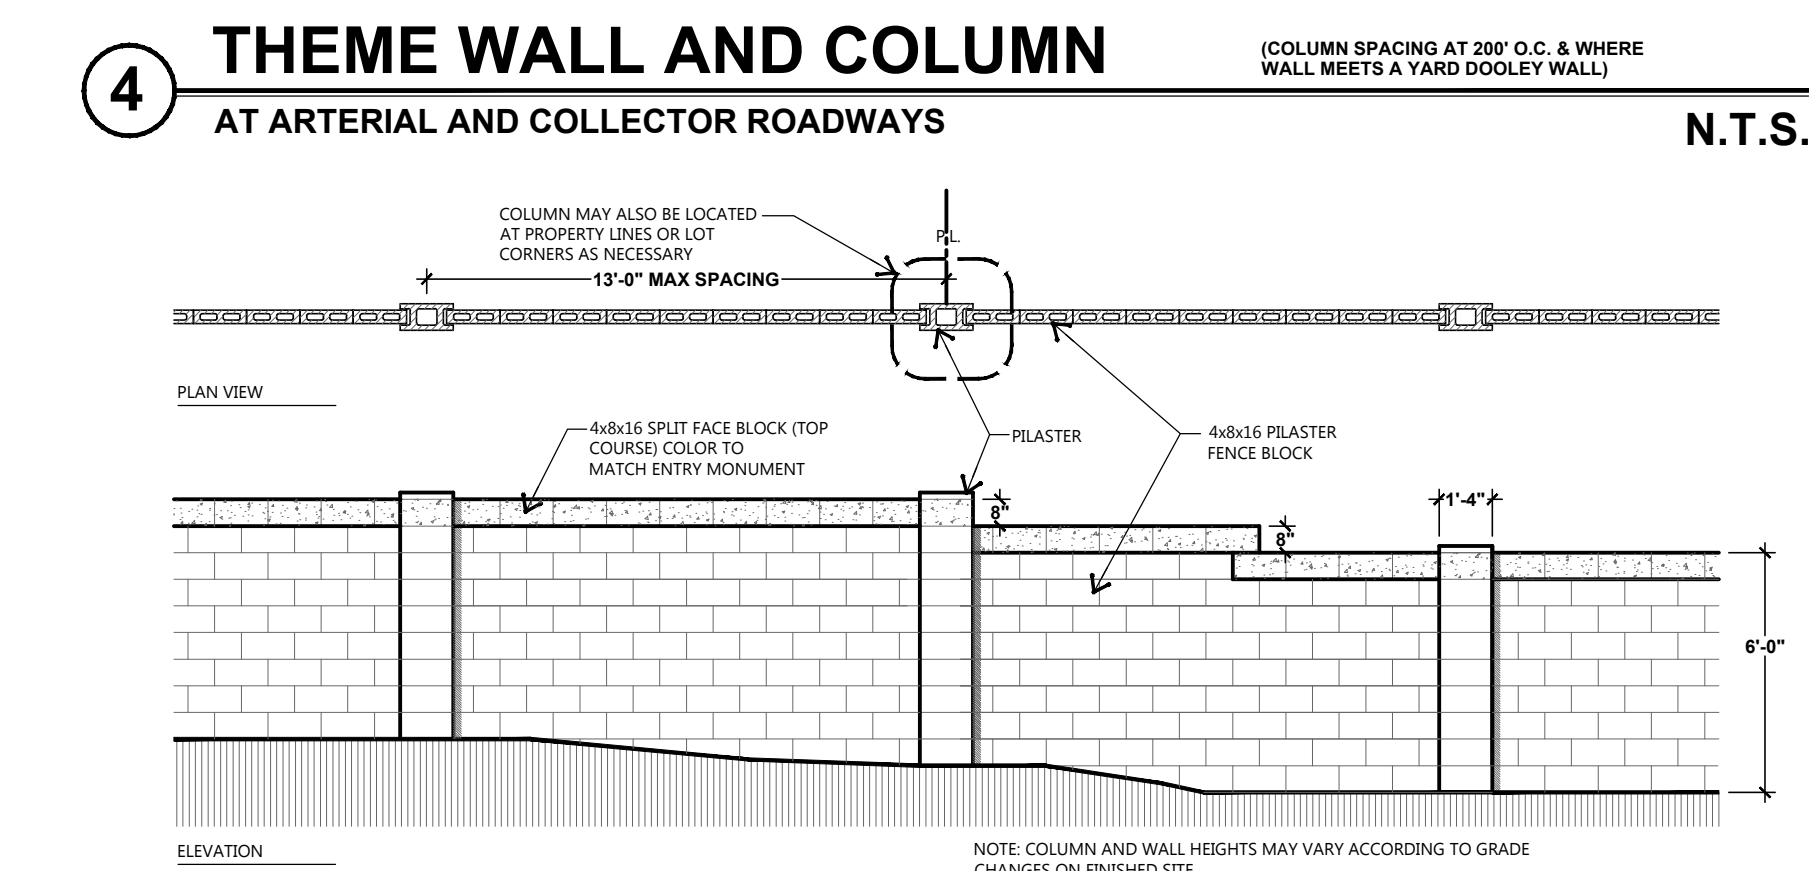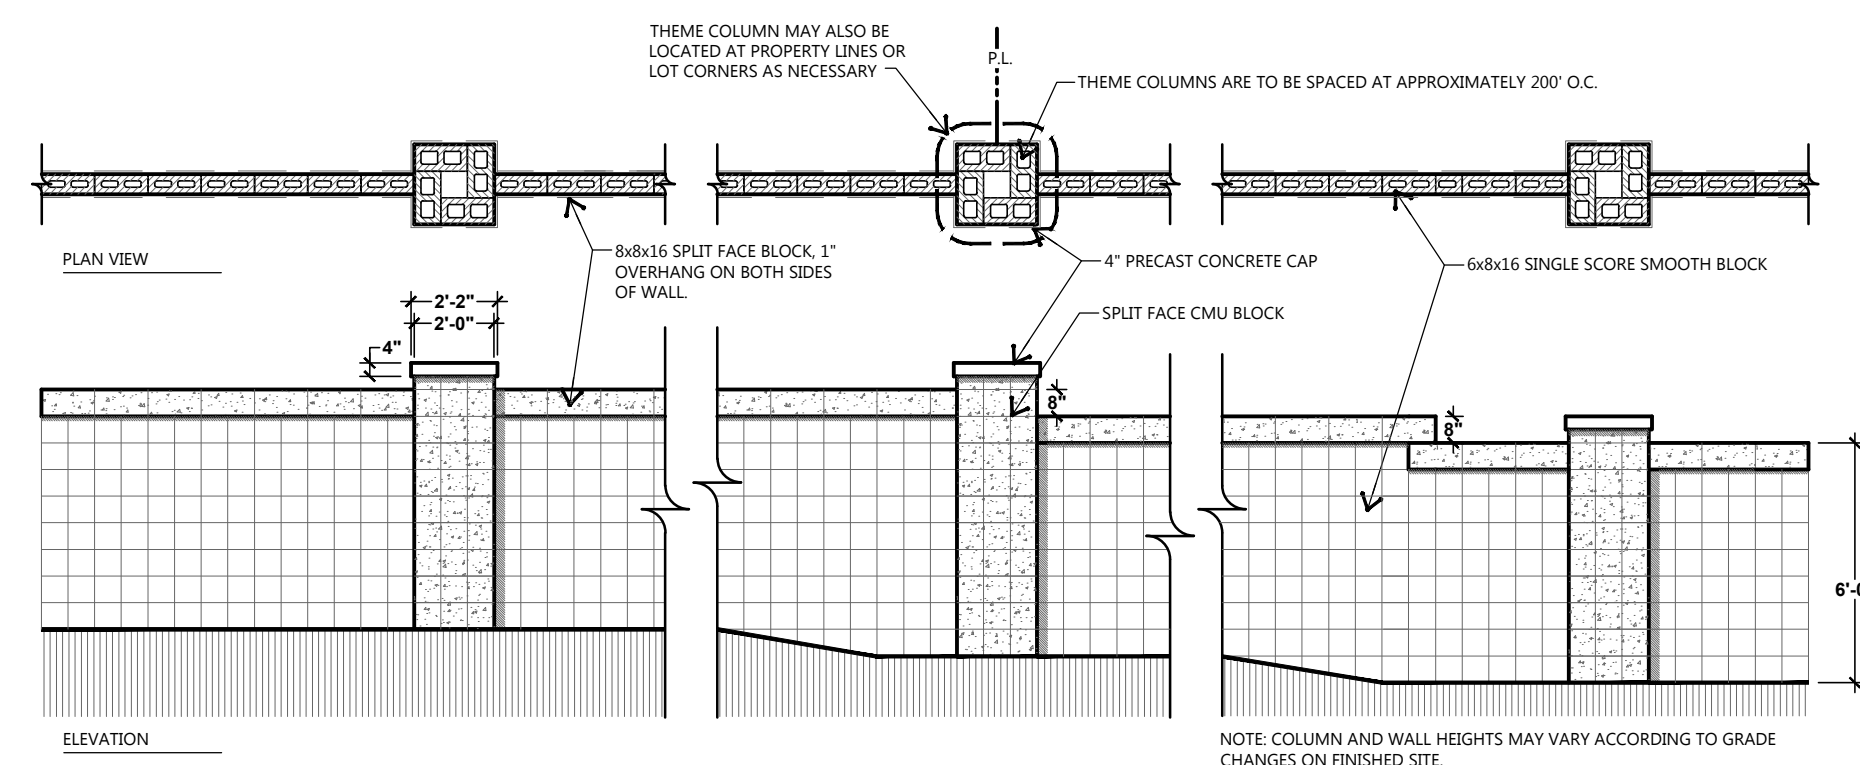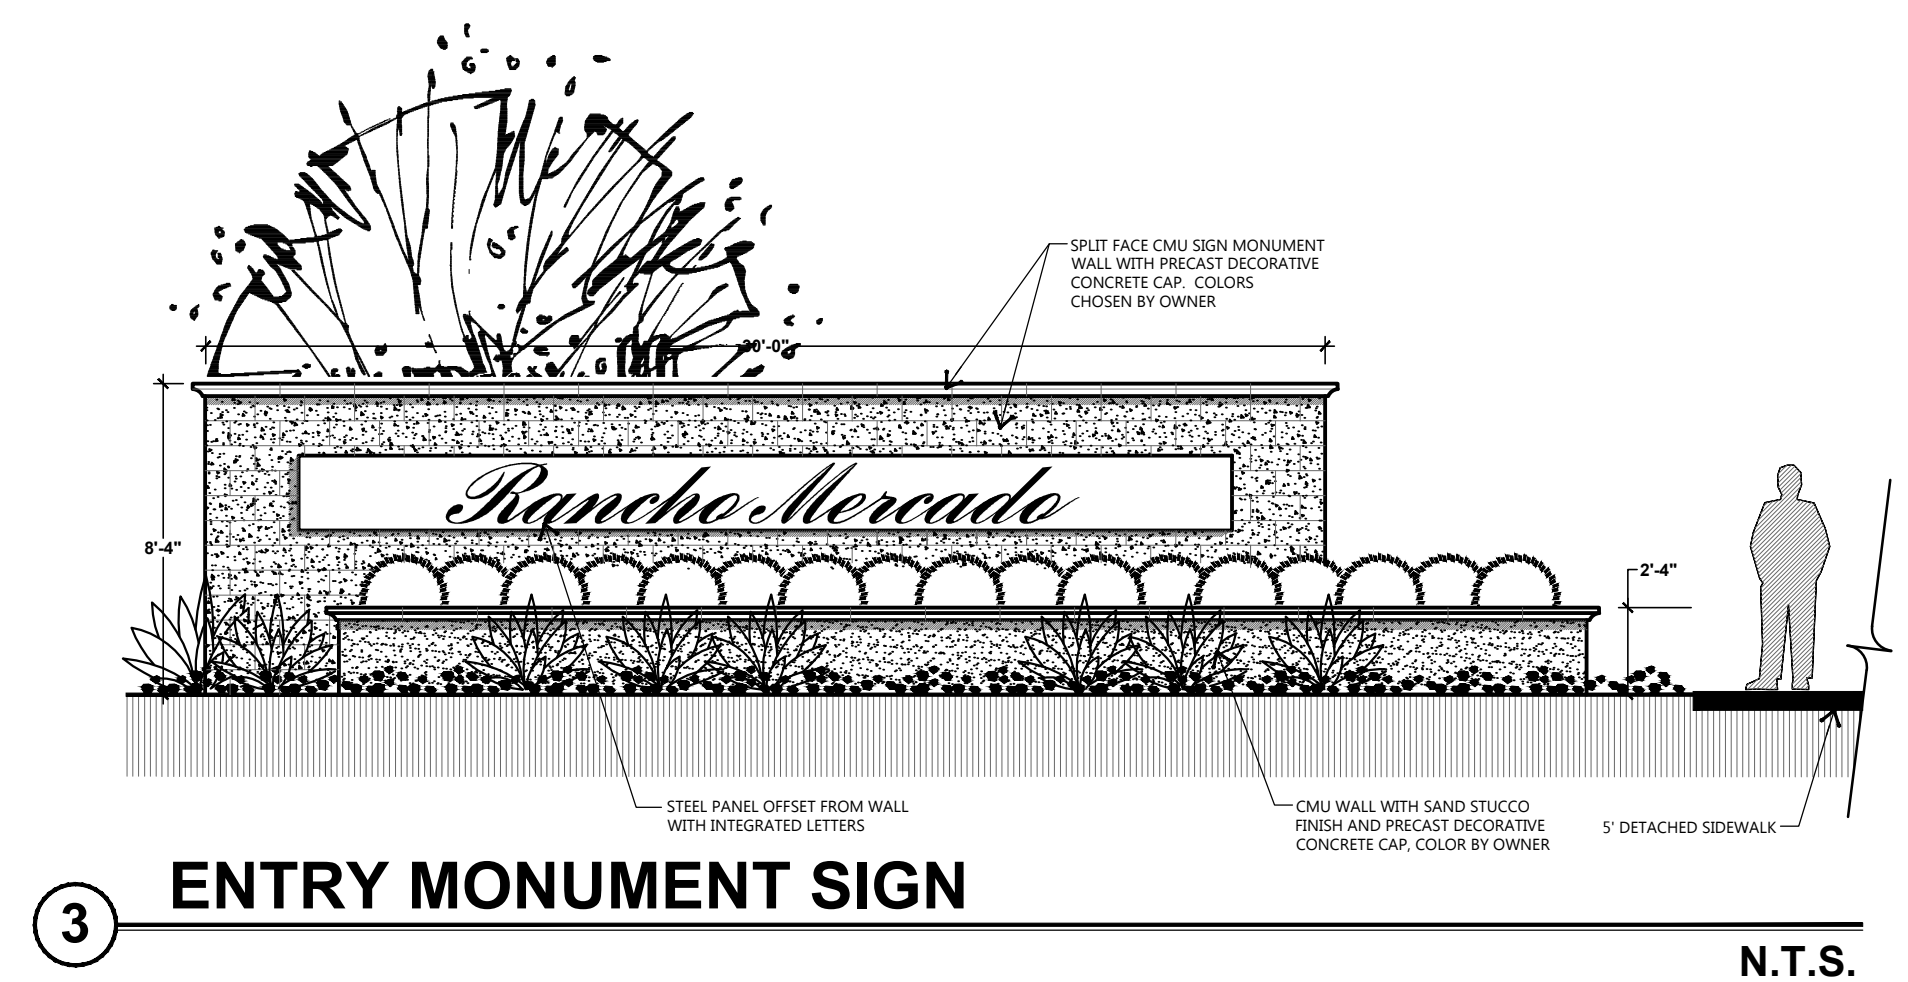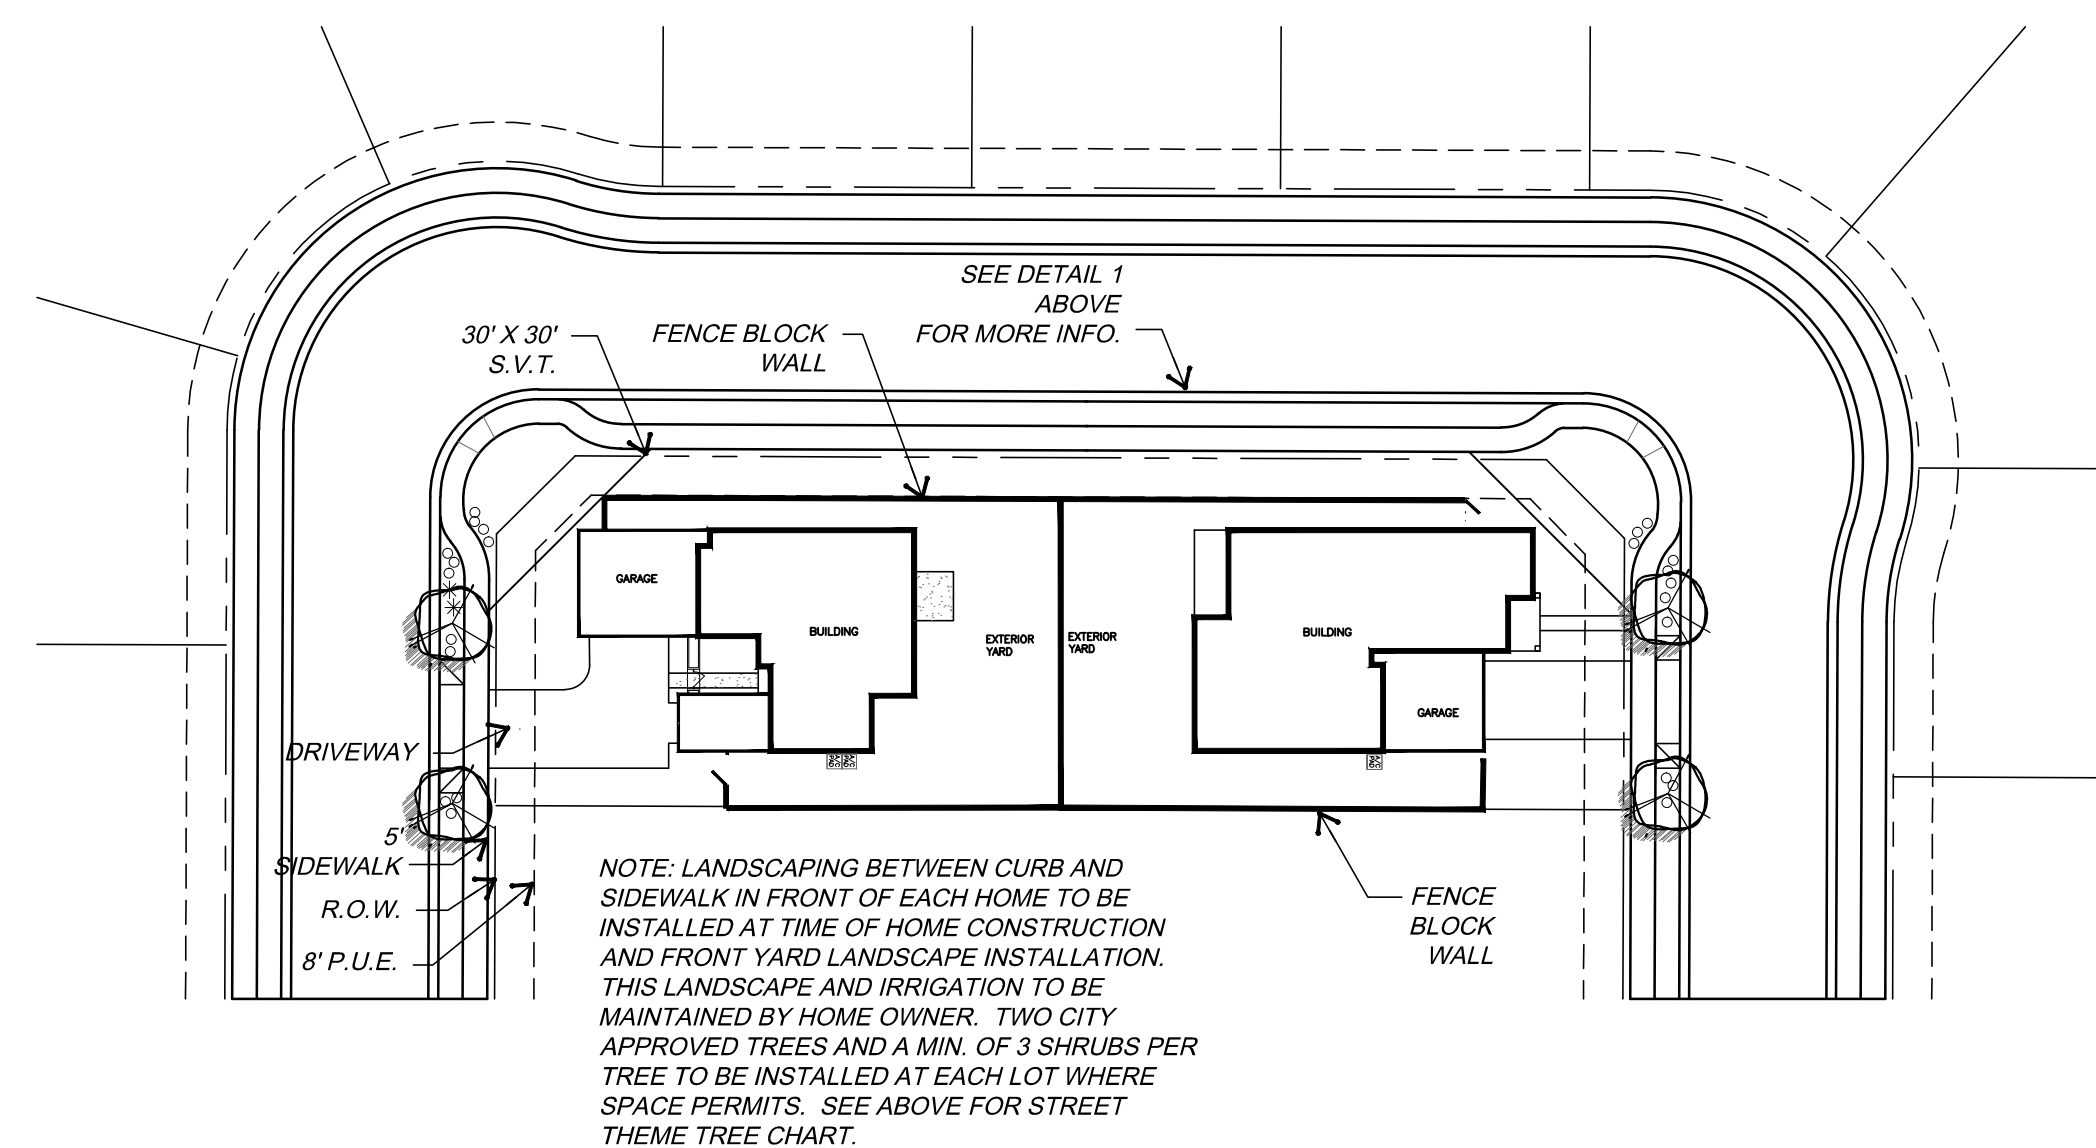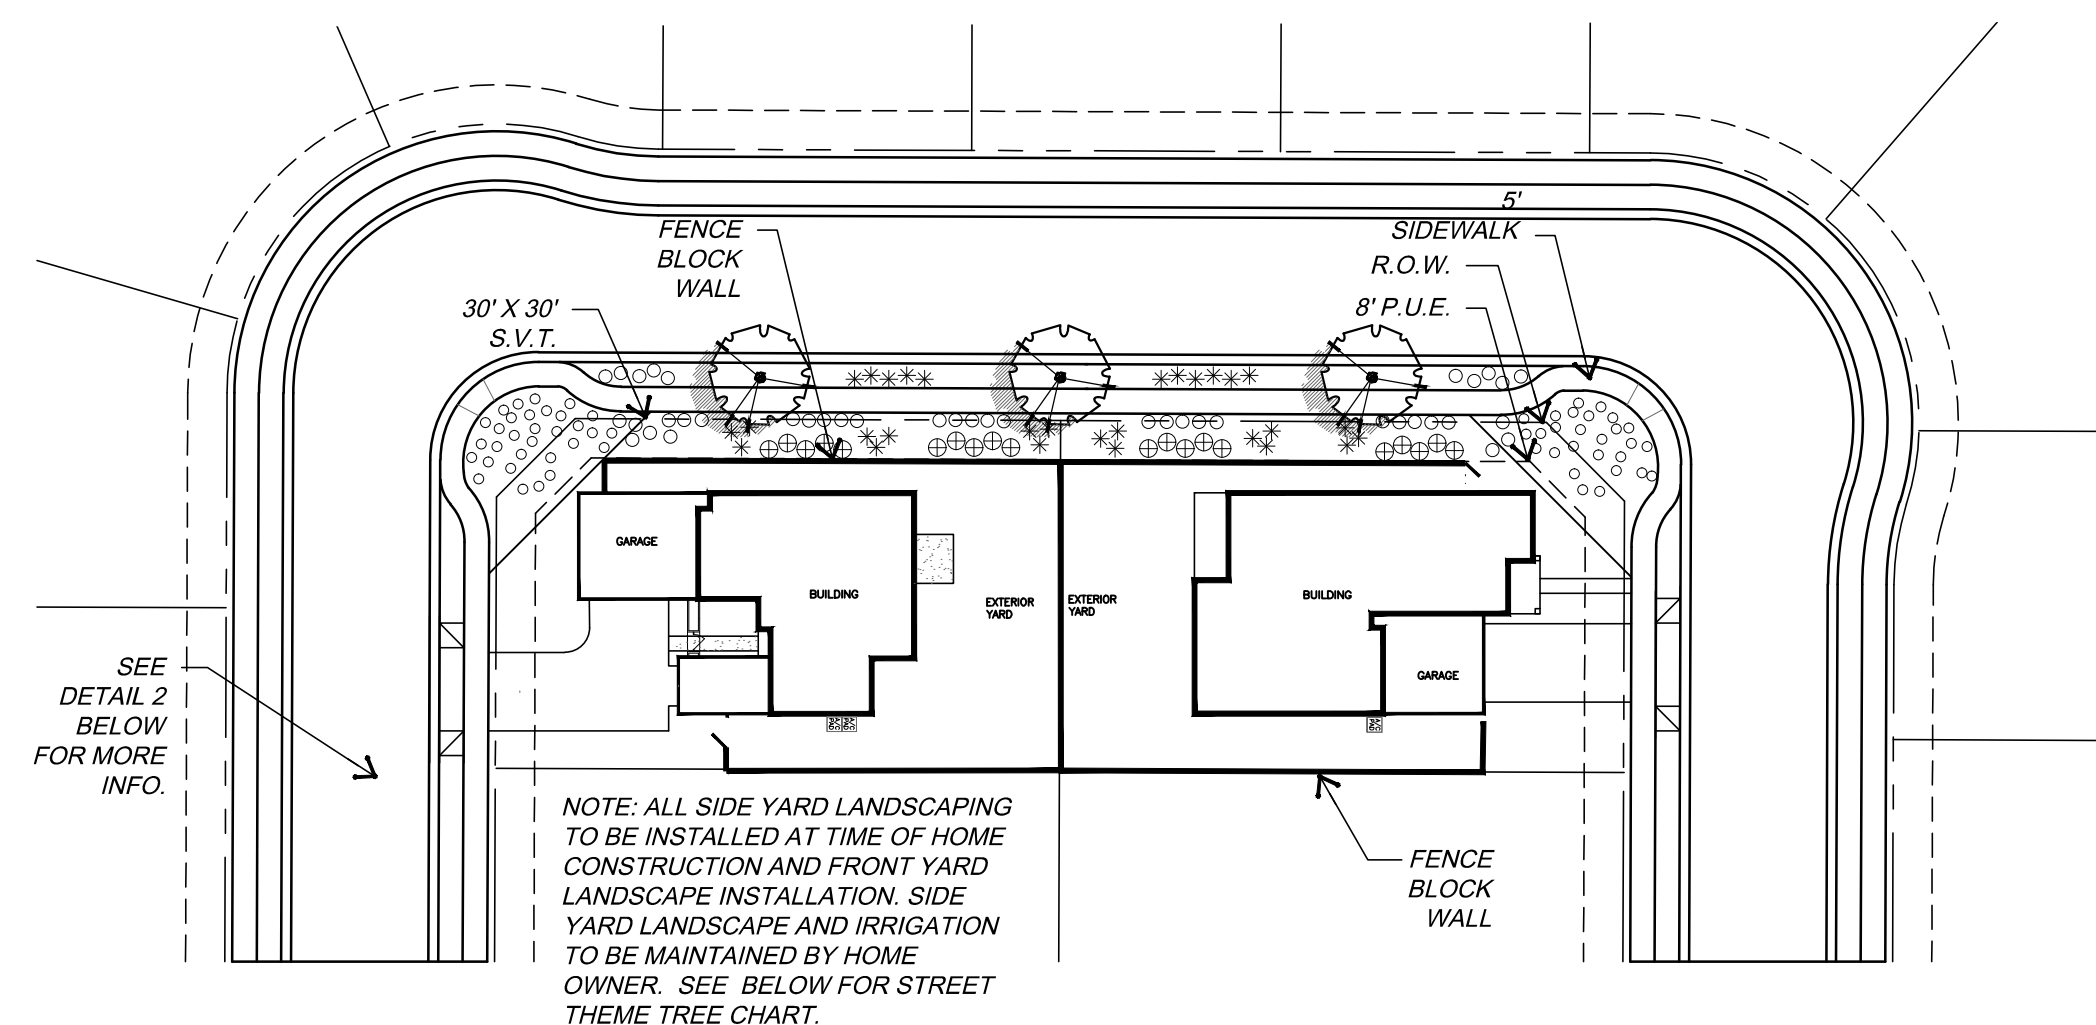

LED code	Lumen output	efficacy(Lm/W)	Wattage	LED	Wattage	System	BUG rating	HPS equivalency
TGAP-3L-12W	675	45	12		15		B1-U2-G1	35W
TGAP-5L-16W	940	47	16		20		B1-U2-G1	35W
TGAP-3L-24W	1204	43	24		28		B1-U2-G1	50W
TGAP-5L-32W	1575	45	32		35		B1-U2-G1	50W

IES-TM-21 Calculated L70 is over 75,000 hours
IES-TM-21 Reported more than 36,000 hours
Equivalency should always be verified by a third party photometric test.
See latest results and update on website at www.cyclone-lighting.com

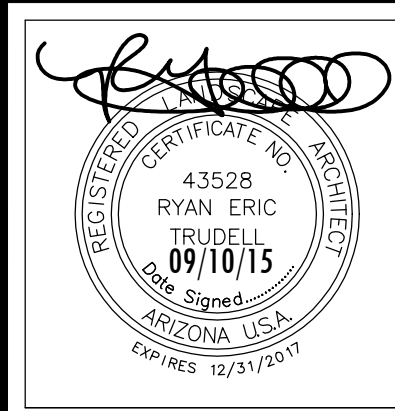

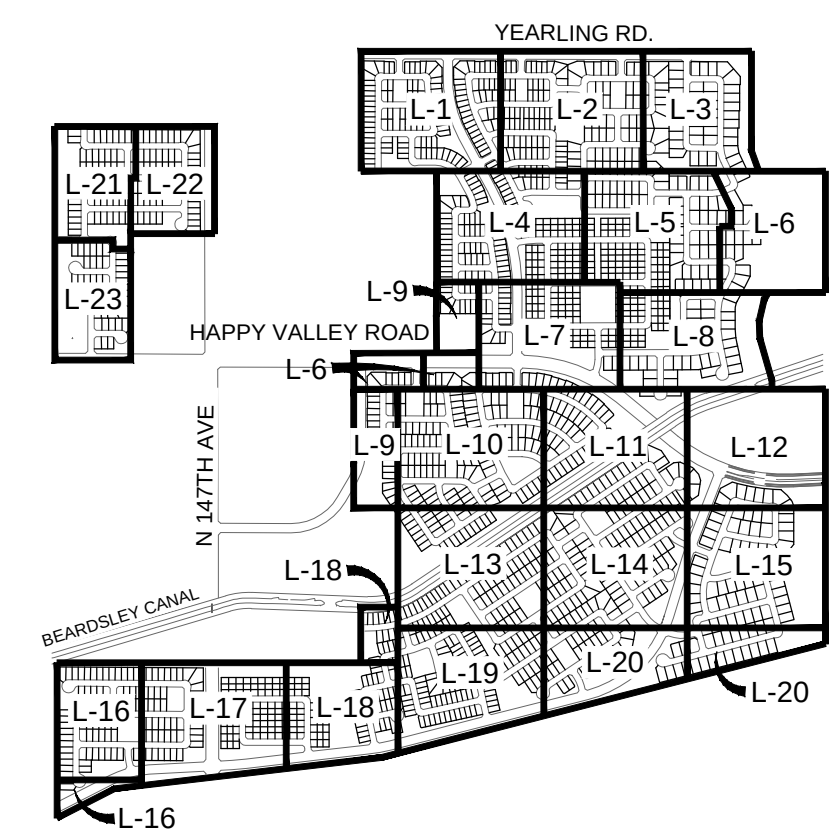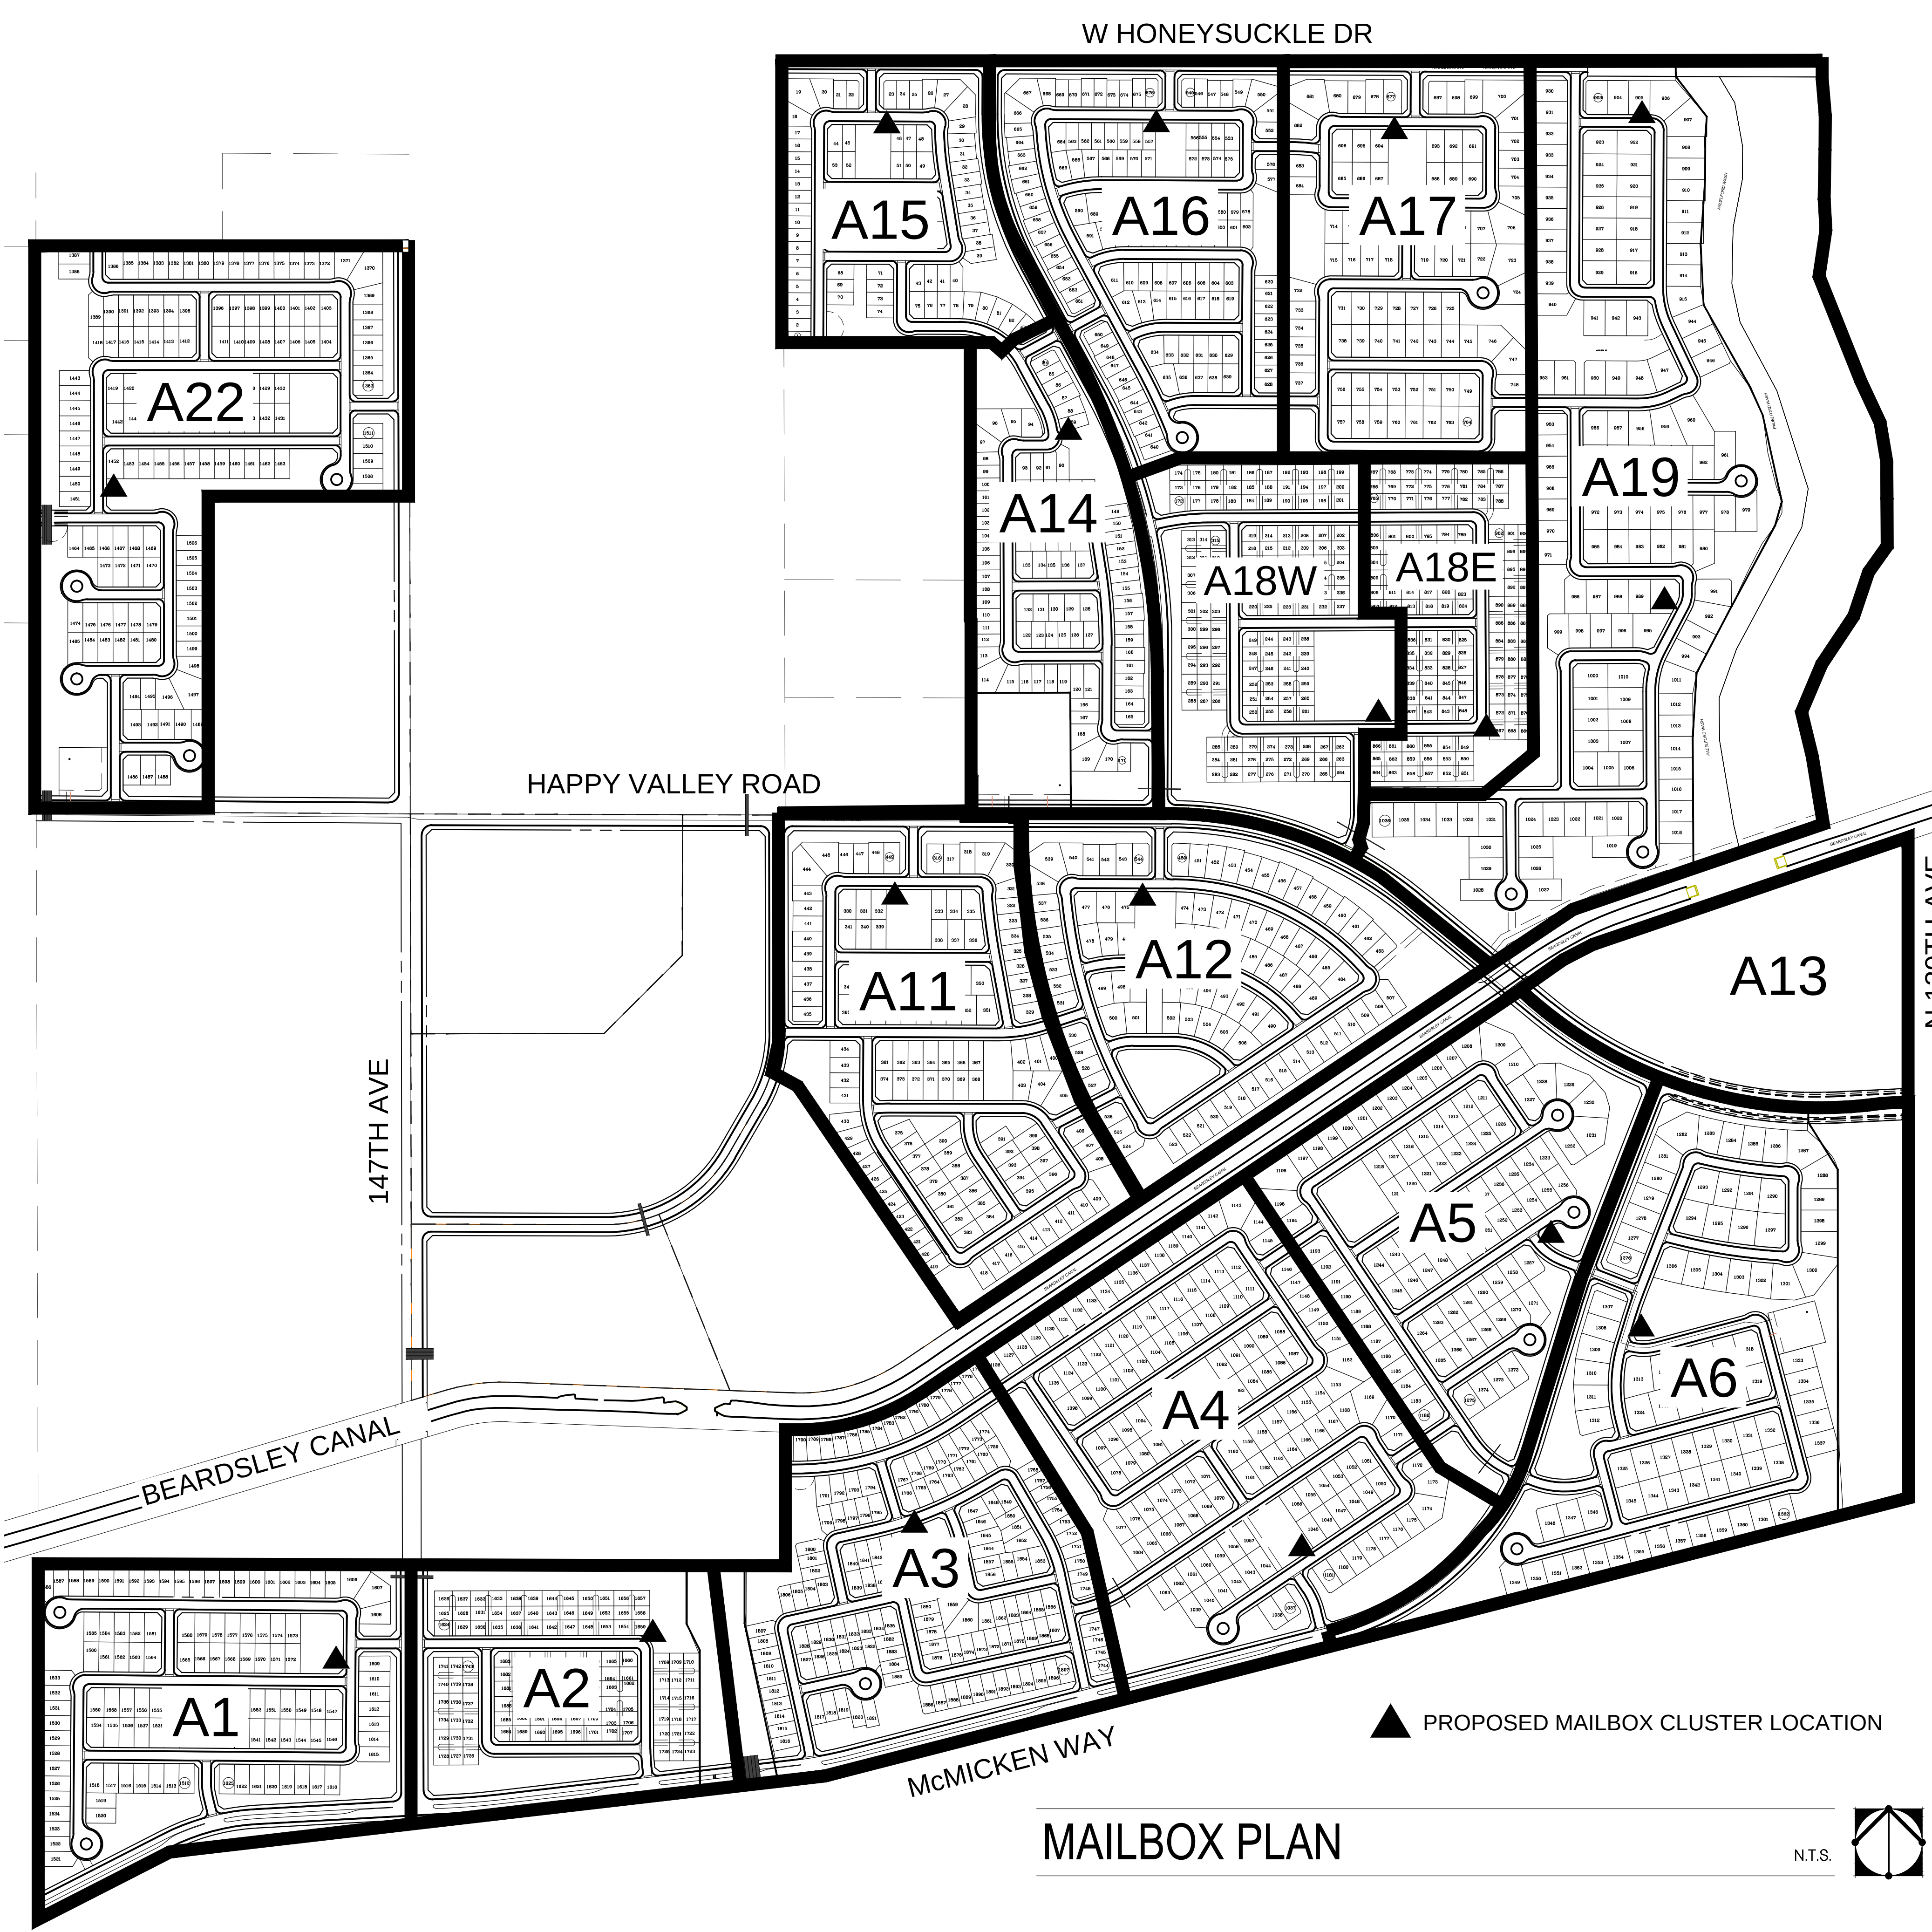


SHEET INDEX N.T.S.

NOTE:
ALL MAILBOX LOCATIONS AND SIZES ARE
PRELIMINARY AND ARE SUBJECT TO FINAL
APPROVAL BY THE U.S.P.S.

NOTE:
ADEQUATE LIGHTING FIXTURES WILL BE
PROVIDED IN MAILBOX LOCATIONS.
DETAILS TO BE PROVIDED WITH FINAL PLANS.

MAILBOX PLAN N.T.S.

LVA urban design studio
land planning • development entitlements • landscape architecture
120 south ash avenue • tempe, arizona 85281 • 480.994.0994

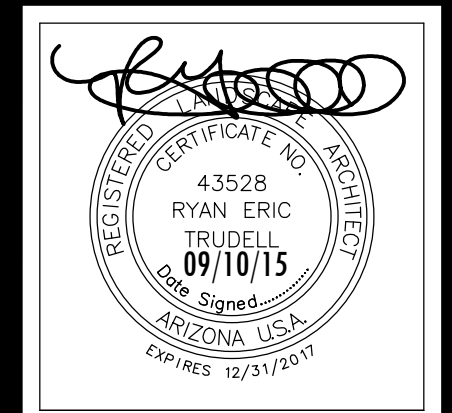

Rancho Mercado Unit 1
Happy Valley Road and Litchfield Road Surprise, Arizona
MAILBOX PLAN

NOT FOR
CONSTRUCTION

William Lyon Homes, Inc.

Revision	Date
1	09/10/15

Date: 09/10/15
Job No.: 0342.3
Drawn: STAFF
SHEET #
M-1 31 OF 31


CASE #FS15-069

P.A.D. SUB PHASE	CONSTRUCTION PHASE	NO. LOTS	CUMULATIVE TOTAL
PAD PH 1A	CONSTR PH 1	544	544
PAD PH 1B	CONSTR PH 2	492	1036
PAD PH 3A	CONSTR PH 3	326	1362
PAD PH 2A	CONSTR PH 4	149	1511
PAD PH 3B	CONSTR PH 5	386	1897
PAD PH 3A	CONSTR PH 2		
PAD PH 2A	CONSTR PH 3		

APPROXIMATE 404 WASH LOCATION


MODEL PHASE

CLOMR
PADELFORD CLOMR CONSTR PH 1
5 EAST CLOMR CONSTR PH 3

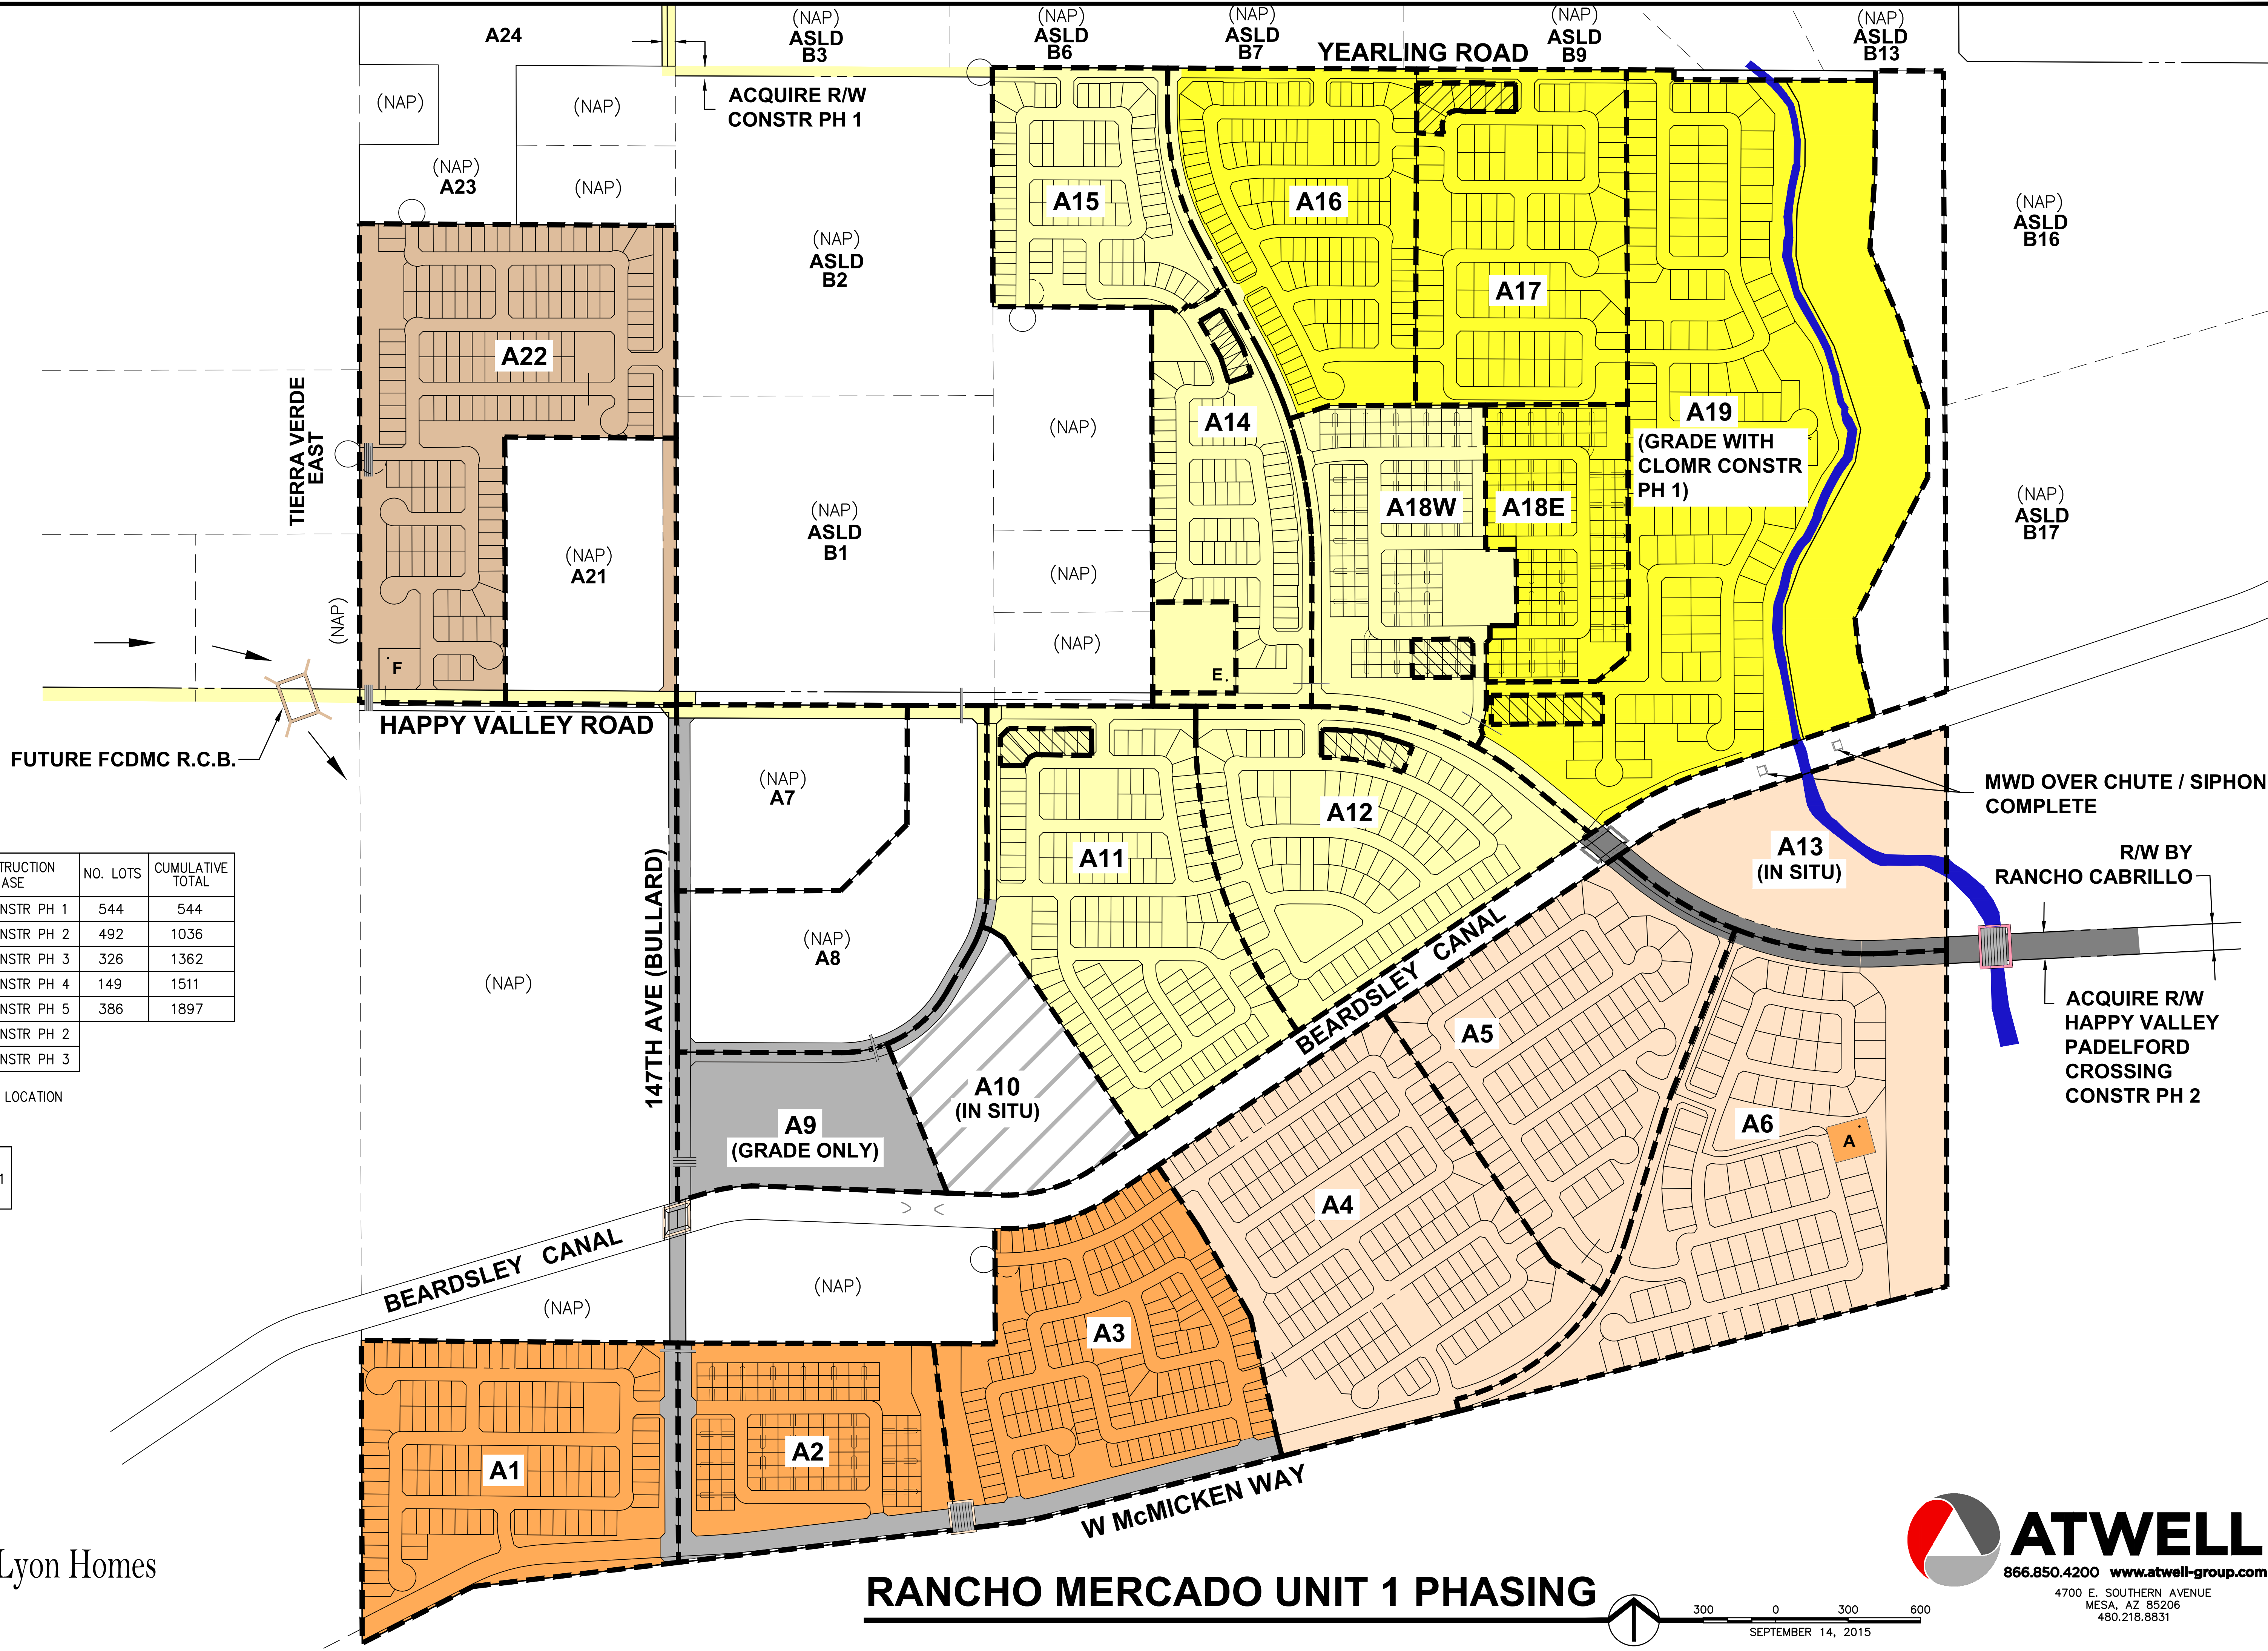

William Lyon Homes

RANCHO MERCADO UNIT 1 PHASING

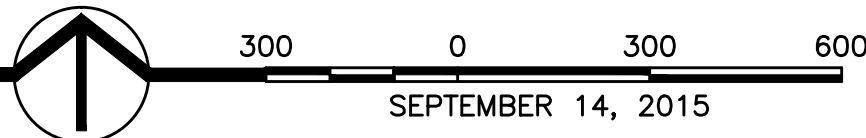



ATWELL
 866.850.4200 www.atwell-group.com
 4700 E. SOUTHERN AVENUE
 MESA, AZ 85206
 480.218.8831

K:\00001944\00001944.dwg 14/09/2015 6:30 AM PLOTDATE 03/11/15



Maricopa County

Department of Transportation

2901 W. Durango St
Phoenix, AZ 85009
Phone: 602-506-4856
Fax: 602-506-5969
www.maricopa.gov

September 11, 2015

Jason Penrod, PE
Project Coordinator, Atwell
4700 East Southern Ave
Mesa, AZ 85026

RE: Rancho Mercado – Happy Valley Road Improvements

Dear Mr. Penrod:

We have reviewed your request to extend Happy Valley Road west of El Granada Blvd. approximately 3600'. The review was based on your letter and exhibit dated 9/2/2015. From what has been provided, we think your request is reasonable as it appears that all MCDOT, MCFCD and MCP&D requirements are being met, and proposed phase improvements will meet the traffic volumes generated by this improvement. Any drainage diversion caused by the roadway must be conveyed outside of the proposed 135' right of way and the diversions will not be maintained by the County.

At this point you may proceed with a permit application through the MCDOT Permitting office.

Sincerely,

A handwritten signature in cursive script, appearing to read "Karl Rockwell".

Karl Rockwell, P.E.

MCDOT Permitting Branch Manager (Acting)

C: Denise Brewer
Paul Cook
Hossain Behbahani
Jennifer Toth
Jim Sargent
Bassem Naba



ONE COMPANY.
INFINITE SOLUTIONS.

September 2, 2015

Mr. Karl Rockwell, PE
Maricopa County Department of Transportation
2901 W. Durango Street
Phoenix, AZ 85009

Re: Rancho Mercado – Happy Valley Road Improvements

Mr. Rockwell,

Thank you for taking the time to review the proposed roadway improvements. The following information describes the Project:

INTRODUCTION

Rancho Mercado Unit 1 is a 1,310-acre project located in the City of Surprise in portions of Section 4, Section 5, Section 8, and Section 9 of Township 4 North, Range 1 West, of the Gila and Salt River Meridian, Maricopa County, Arizona. The property east of Rancho Mercado is currently in the early stages of development as part of the Rancho Cabrillo Development. To provide access to Rancho Mercado, two roadways are required, one from the west and one from the east as the primary and secondary access. As determined by the Rancho Mercado Traffic Impact Analysis, each access is required to include 2 travel lanes, one lane in and one lane out. The primary access will fall within the City of Surprise jurisdiction and will be constructed from 163rd Avenue to the west side of the Rancho Mercado near 147th Avenue (Bullard alignment). On the East side of Rancho Mercado, Happy Valley Road is proposed to be extended from the property line to the existing intersection of W. Happy Valley Road and N. El Granada Boulevard. This portion of Happy Valley Road is considered the secondary access and will be under the jurisdiction of Maricopa County Department of Transportation (MCDOT). This letter discusses the secondary access and will refer to it as the "Site" or "Project".

EXISTING IMPROVEMENTS

East of the of the existing intersection of W. Happy Valley Road and N. El Granada Boulevard, the existing roadway improvements consist of a bike lane and 2 travel lanes on each side of a center median with enough right of way to accommodate the expansion of the road from 2 travel lanes to 3 travel lanes when traffic volumes warrant expansion. With the absence of development on the north side of the road, the existing terrain drains in a sheet flow pattern until it reaches the existing road which directs the flows to strategically located culvert crossings.

HORIZONTAL DESIGN

As an interim condition, the proposed roadway will consist of a paved shoulder and one travel lane in each direction on each side of a median. The total width of asphalt will be 20-feet on each side to provide access to emergency vehicles during the interim condition. Design parameters have been used to allow future expansion when traffic volumes warrant the expansion. The roadway geometric design has been determined using a worst case mix of MCDOT and American Association of State Highway and Transportation Officials (AASHTO) standards. The following is a list of the design standards used for laying out the geometry of the roadway.

- 55-mph design speed (posted 45-mph)
- 2% super elevation, (3 lanes rotated around the hinge point of the median curb gutter)

- 1400-foot centerline radius (1349-foot minimum radius for the inner most lane of MCDOTs Urban Principal Arterial Road, Fig 5.7)
- Runoff = 120' (70% or 84-feet of the Runoff within the tangent. MCDOT requires between 60% - 80%)
- Runout = 120'
- Maximum Relative slope 1:213 (AASHTO)
- bw (adjustment factor) = 0.67 (AASHTO)
- Maximum Relative Gradient = 0.47 (AASHTO)
- Side Friction Factor = 13% (AASHTO)

VERTICAL DESIGN

Due to the conceptual stage of the Project, a vertical design has not yet been determined.

DRAINAGE

To provide proper drainage conveyance, 100-year event crossings will be provided at strategic locations designed and constructed to accommodate the future expansion of the roadway as traffic conditions warrant. Flows used to conceptually design the crossings were taken from the Wittmann Area Drainage Master Study Update, dated July 2004 revised October 2004.

Please see the attached exhibits for roadway geometry and drainage information.

RIGHT OF WAY

William Lyon Homes will be acquiring 130' of right of way (65' R/W each side of future Happy Valley Road centerline as shown on the attached Exhibit) from the current land owner for the Happy Valley Road connection from Rancho Mercado to N. EL Granada Blvd. WLH will be providing an ALTA Survey, Phase 1 Environmental Site Assessment, Class I Cultural Resources Records Review and a Biological Evaluation of this right of way area.

TRAFFIC REPORT


A Traffic Impact Analysis was completed by CivTech in May 2015 and provided to MCDOT.

CONCLUSION

The Happy Valley Road improvements required to provide a secondary access to the Rancho Mercado development are designed per MCDOT and AASHTO based on a 55-mph design speed and 45-mph posted speed. The improvements also provide the proper drainage systems to convey the 100-year storm event beneath the roadway and allow flows to continue along historic drainage paths.

Thank you for your prompt review of the Rancho Mercado Happy Valley Road improvements. If you have any questions please let me know.


Sincerely,

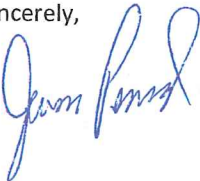

Jason Penrod, PE
Project Coordinator

MCDOT APPROVAL

Date

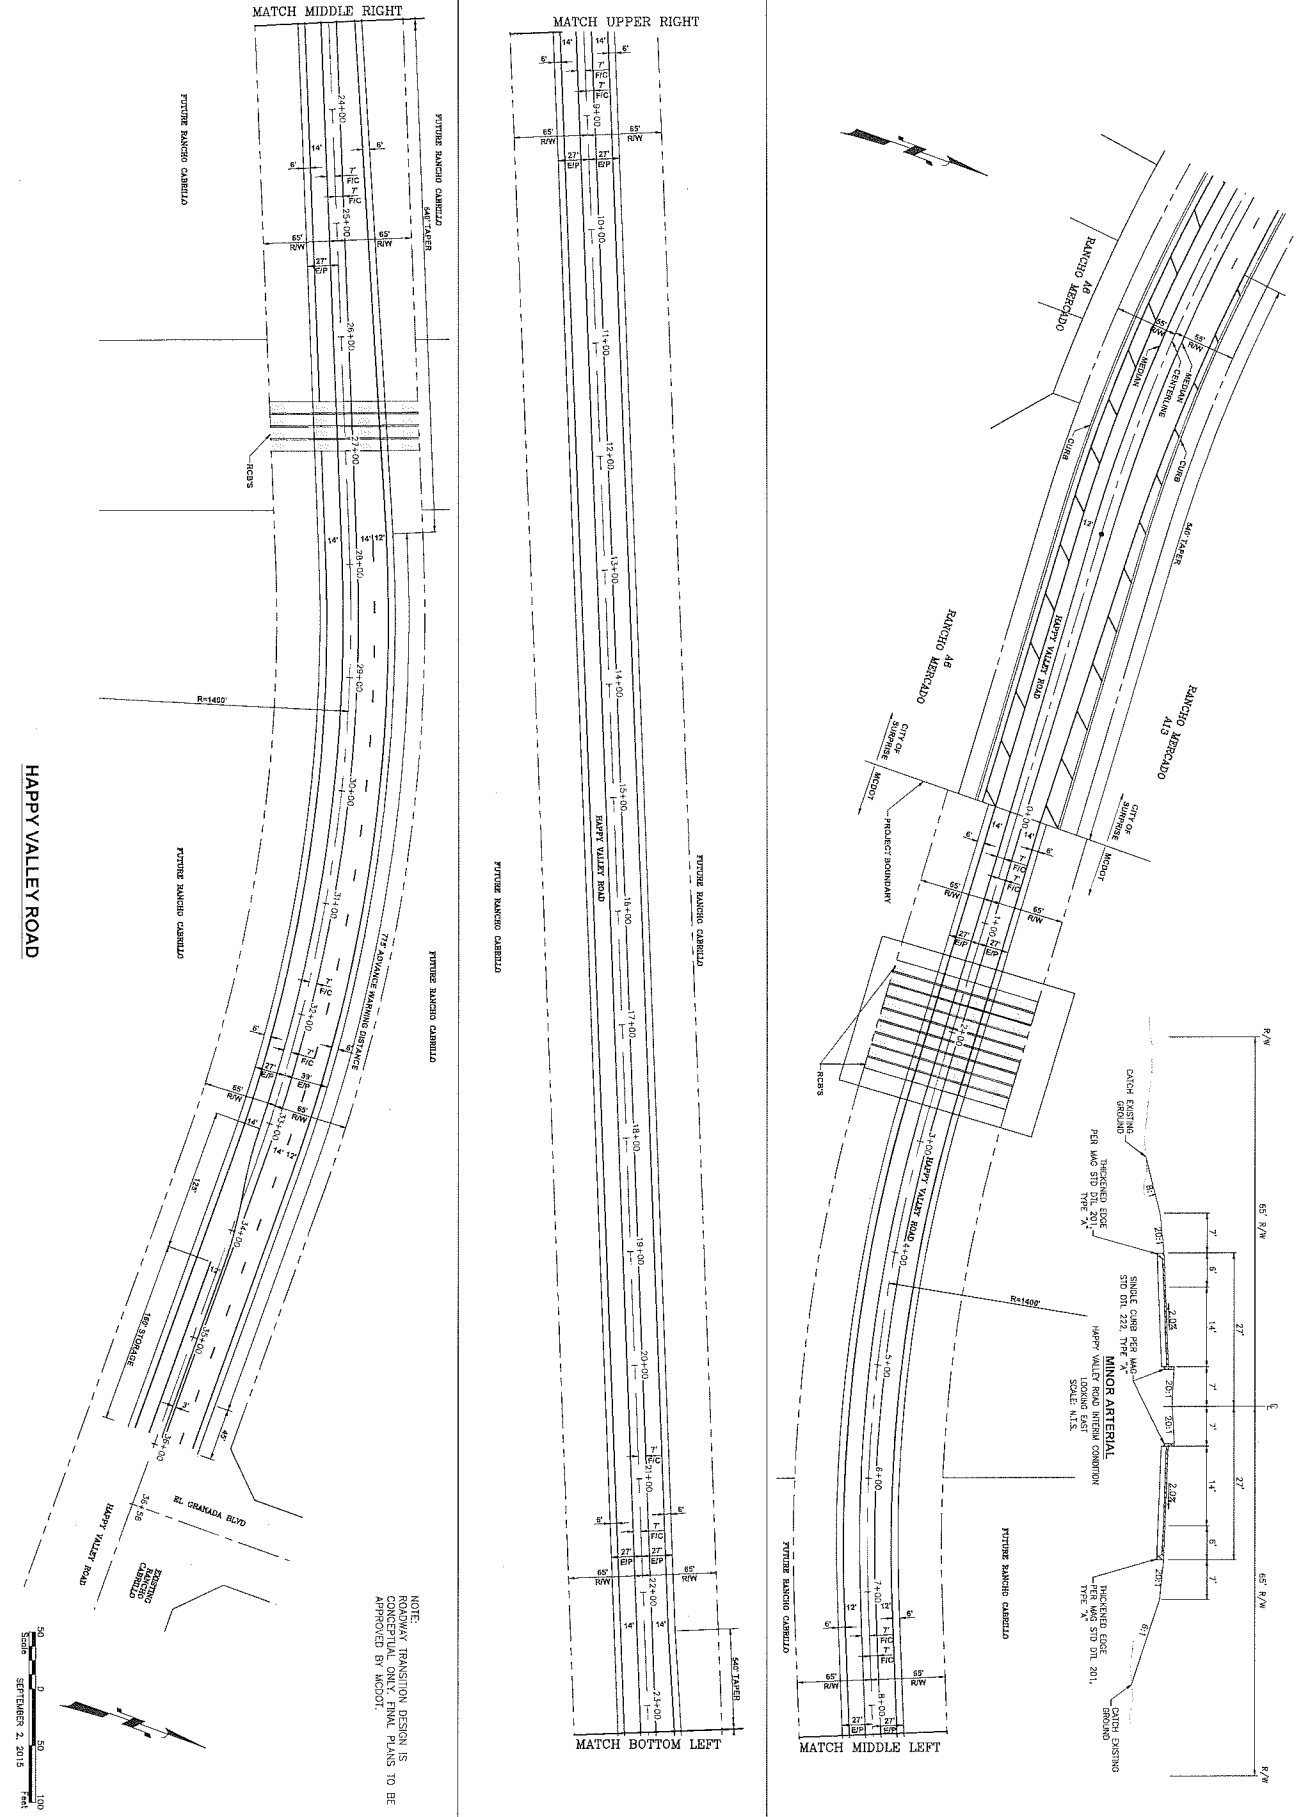

1 OF 1

SHEET NO.

TRNG

NOTE:
ROADWAY TRANSITION DESIGN IS
CONCEPTUAL ONLY. FINAL PLANS TO BE
APPROVED BY MCDOT.

REVISIONS:

NO.	DESCRIPTION	DATE
1	PRELIMINARY NOT FOR CONSTRUCTION RECORDING	
2	PH. T. NICHOLSON	
3	DR. S. STAMM	
4	DOB NO.	
5	05001844	
6	080015	
7	080015	

ATWELL

666.850.4200 www.atwell-group.com

4700 E. SOUTHERN AVENUE
SUITE 200
PHOENIX, AZ 85042

THE LOCATION & EXTENT OF THE PROJECT ARE SHOWN ON THE ATTACHED MAP. THE PROJECT IS SUBJECT TO THE CITY OF SURPRISE MCDOT REVIEW AND APPROVAL. 

Jack Eaton
Executive Director
Business Services

15802 North Parkview Place
Surprise, Arizona 85374
Phone: 623-876-7008
Fax: 623-876-7046
jack.eaton@dysart.org

www.dysart.org

May 7, 2015

City of Surprise
Community Development Department
16000 N. Civic Center Plaza
Surprise, AZ 85374

RE: Preliminary Plat FS15-096 School Site Concurrence

To Whom it May Concern:

This letter is to provide confirmation to the City of Surprise Community Development Department that the Dysart Unified School District #89 has reviewed the Rancho Mercado Phase 1 Preliminary Plat (Case # FS15-069) related to the proposed school site (Parcel A10). The Dysart USD is in concurrence that the location and size of the proposed school site is acceptable to the District based on the needs generated by this development.

The District and the developer are currently negotiating a Memorandum of Understanding (MOU) for the school site dedication/deeding and voluntary school rooftop fee which will be executed prior to, or concurrent with the first final plat approval. Thank you for providing the district with the opportunity to comment on this preliminary plat request.

Sincerely,




Jack Eaton
Executive Director of Business Services
Dysart Unified School District


Superintendent
Gail Pletnick, Ed.D.

Governing Board
Spencer Bailey
Suzanne Kellis
Bonnie Schroader
Traci Sawyer-Sinkbeil
Jennifer Tanner

FS15-069
Rancho Mercado Unit 1
Preliminary Plat
Planning and Zoning Commission
December 17, 2015

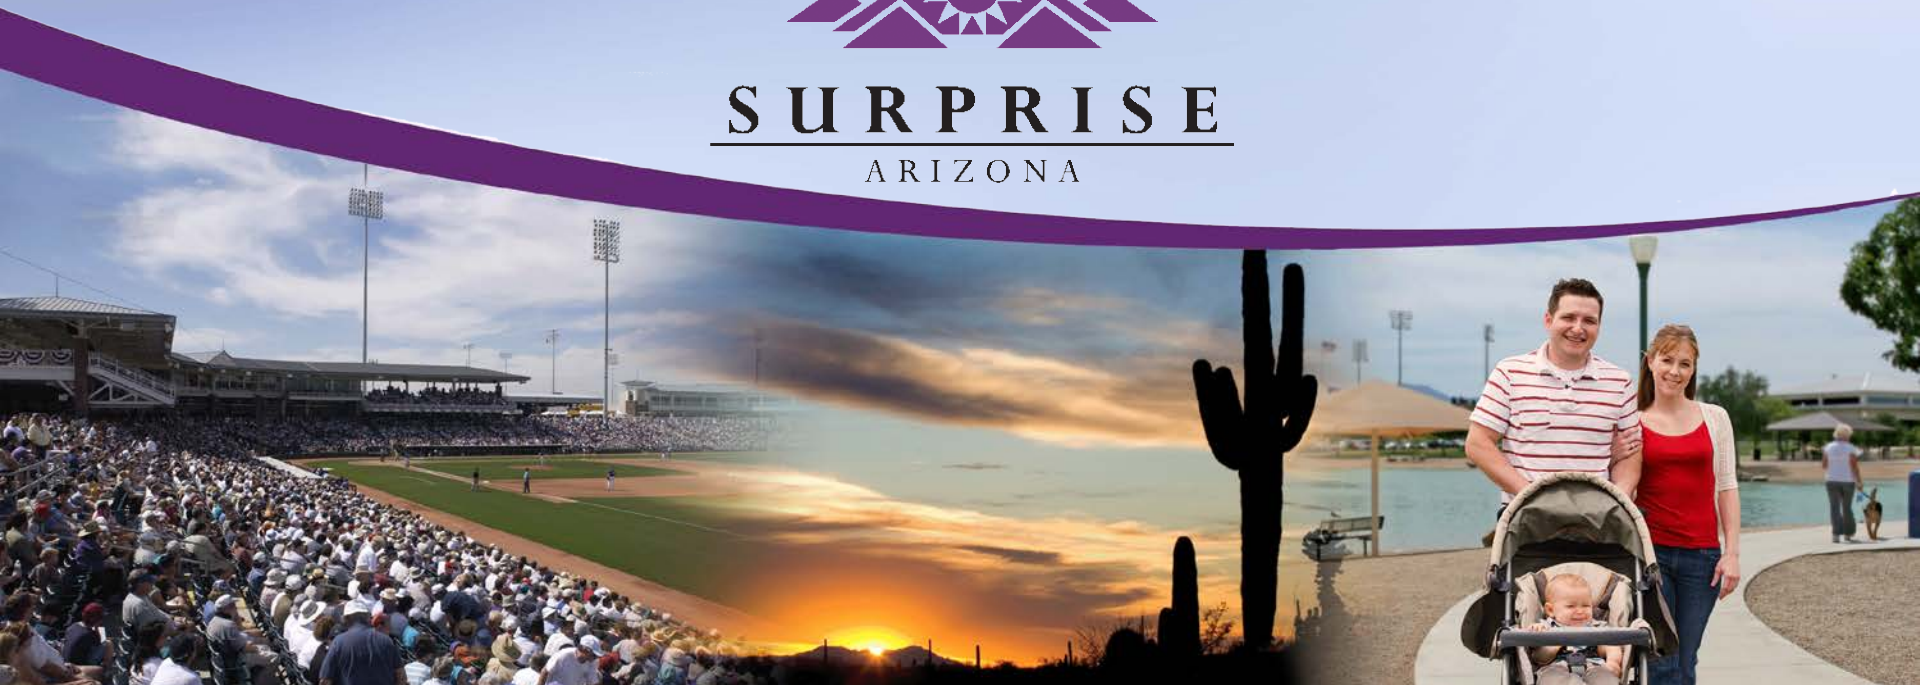

Vicinity Map

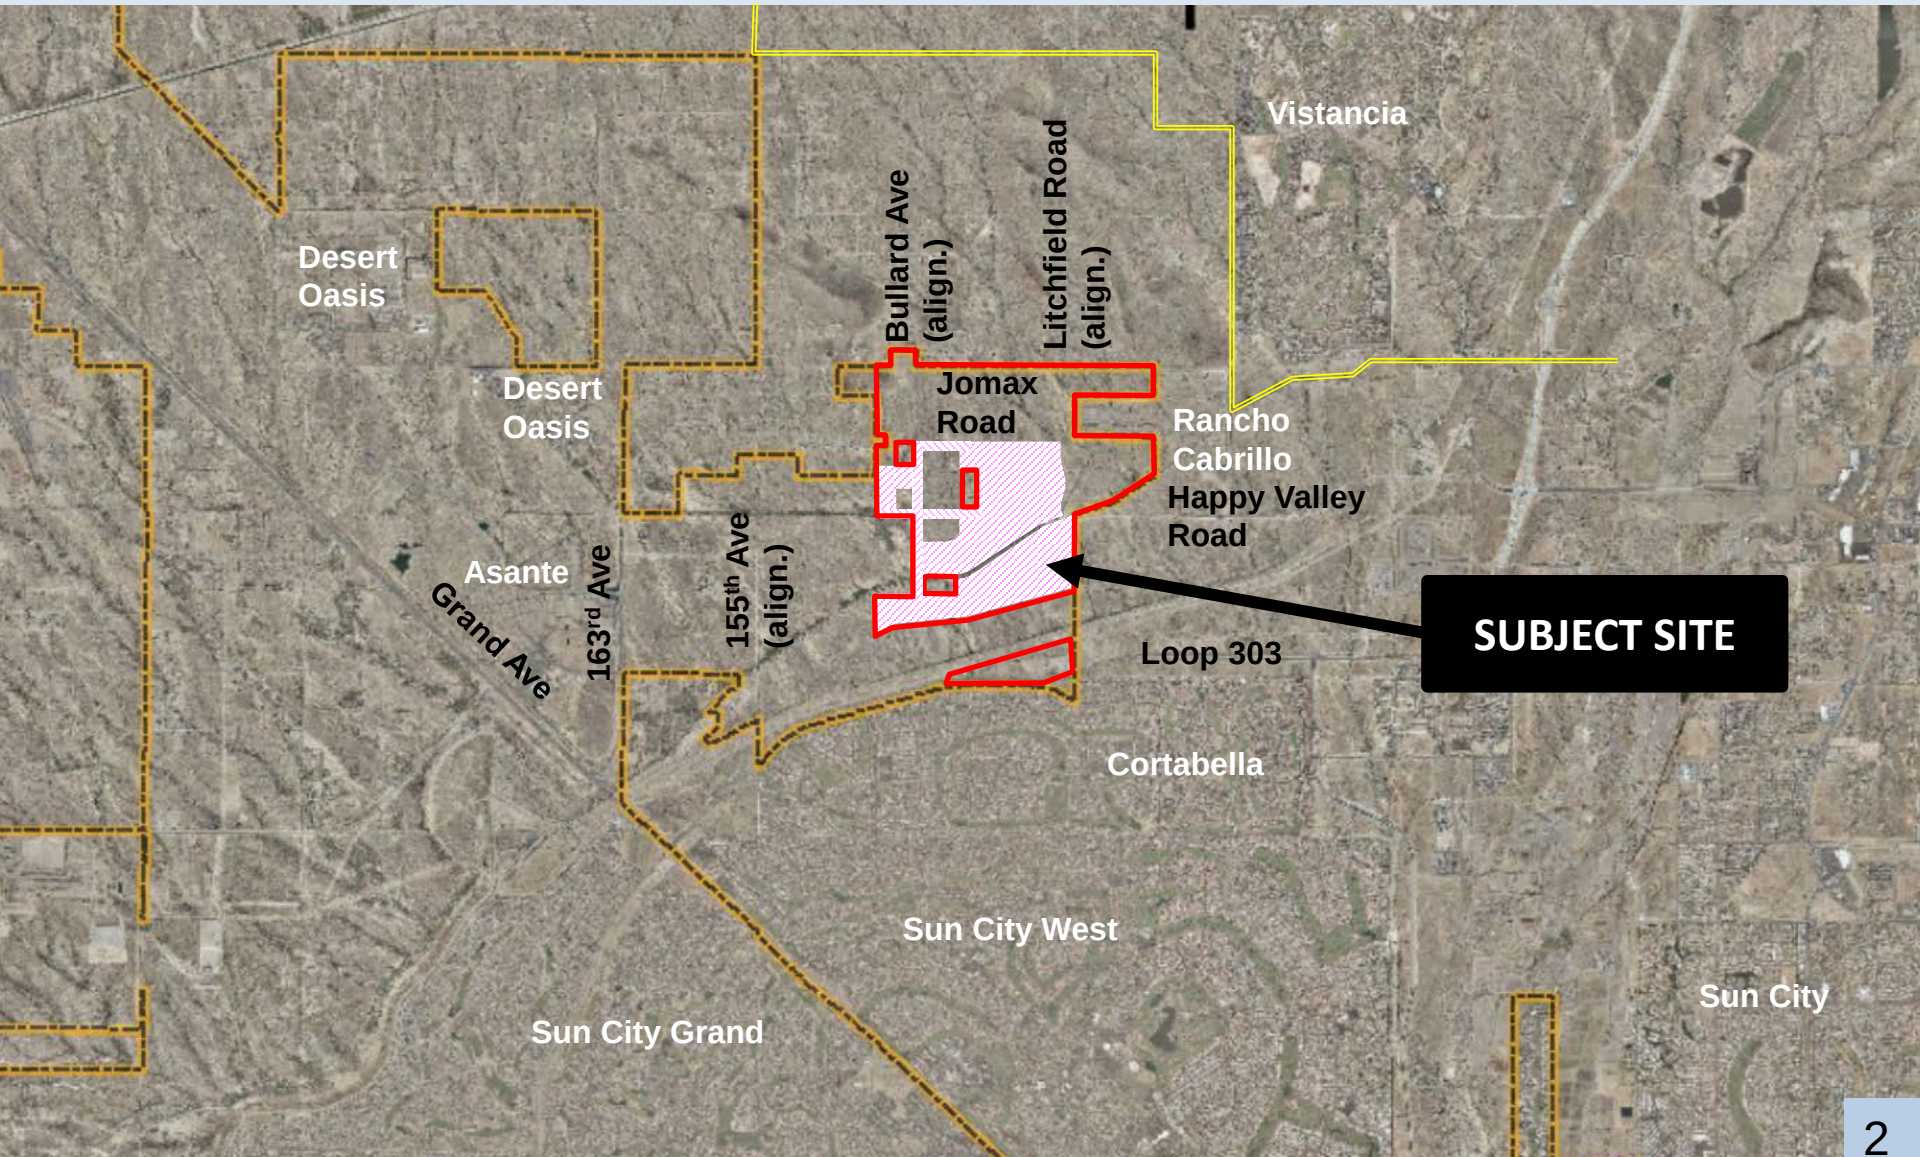

FS15-069 Rancho Mercado Unit I Preliminary Plat



Rancho Mercado

City of Surprise, Arizona

Planned Area Development
Figure 6
Land Use Master Plan


LEGEND

- Low Density Residential (LDR) 2.0-5.0 du/acre
- Low Medium Density Residential (LMDR) 4.0-6.0 du/acre
- Medium Density Residential (MDR) 5.0-10.0 du/acre
- High Density Residential (HDR) 15.0+ du/acre
- Community Commercial
- Commercial / Employment
- Educational/School
- Recreational/Open Space
- Open Space/Water Corridor
- Flow Station
- Proposed Future Loop 303 Interchange
- Neighborhood / Community Trail
- Property Boundary
- Proposed Mini Parks (Locations TBD at time of plat)
- Well Site
- Water Campus




Date: 06-26-06
Drawn By: MR
Revised: 10-06-10



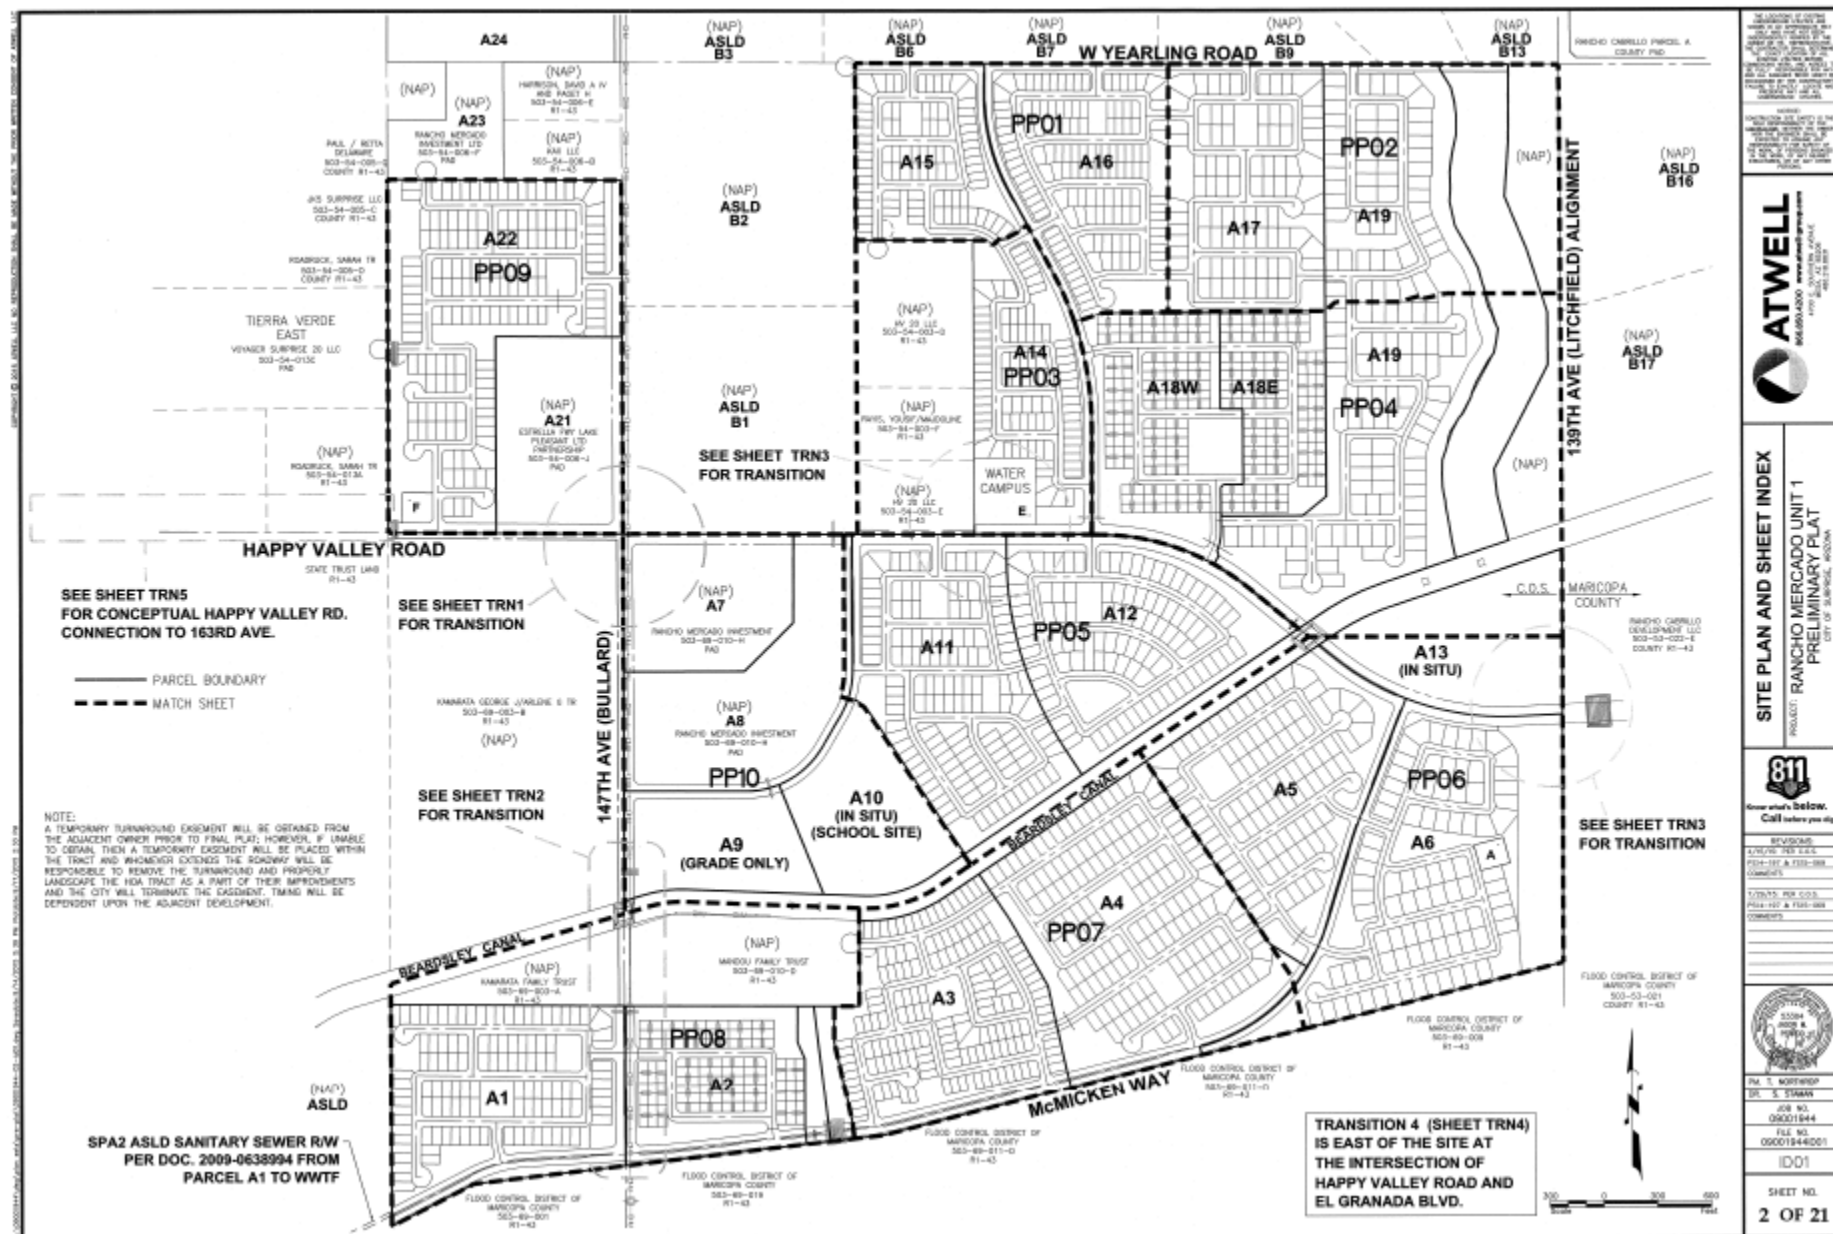

SURPRISE
ARIZONA

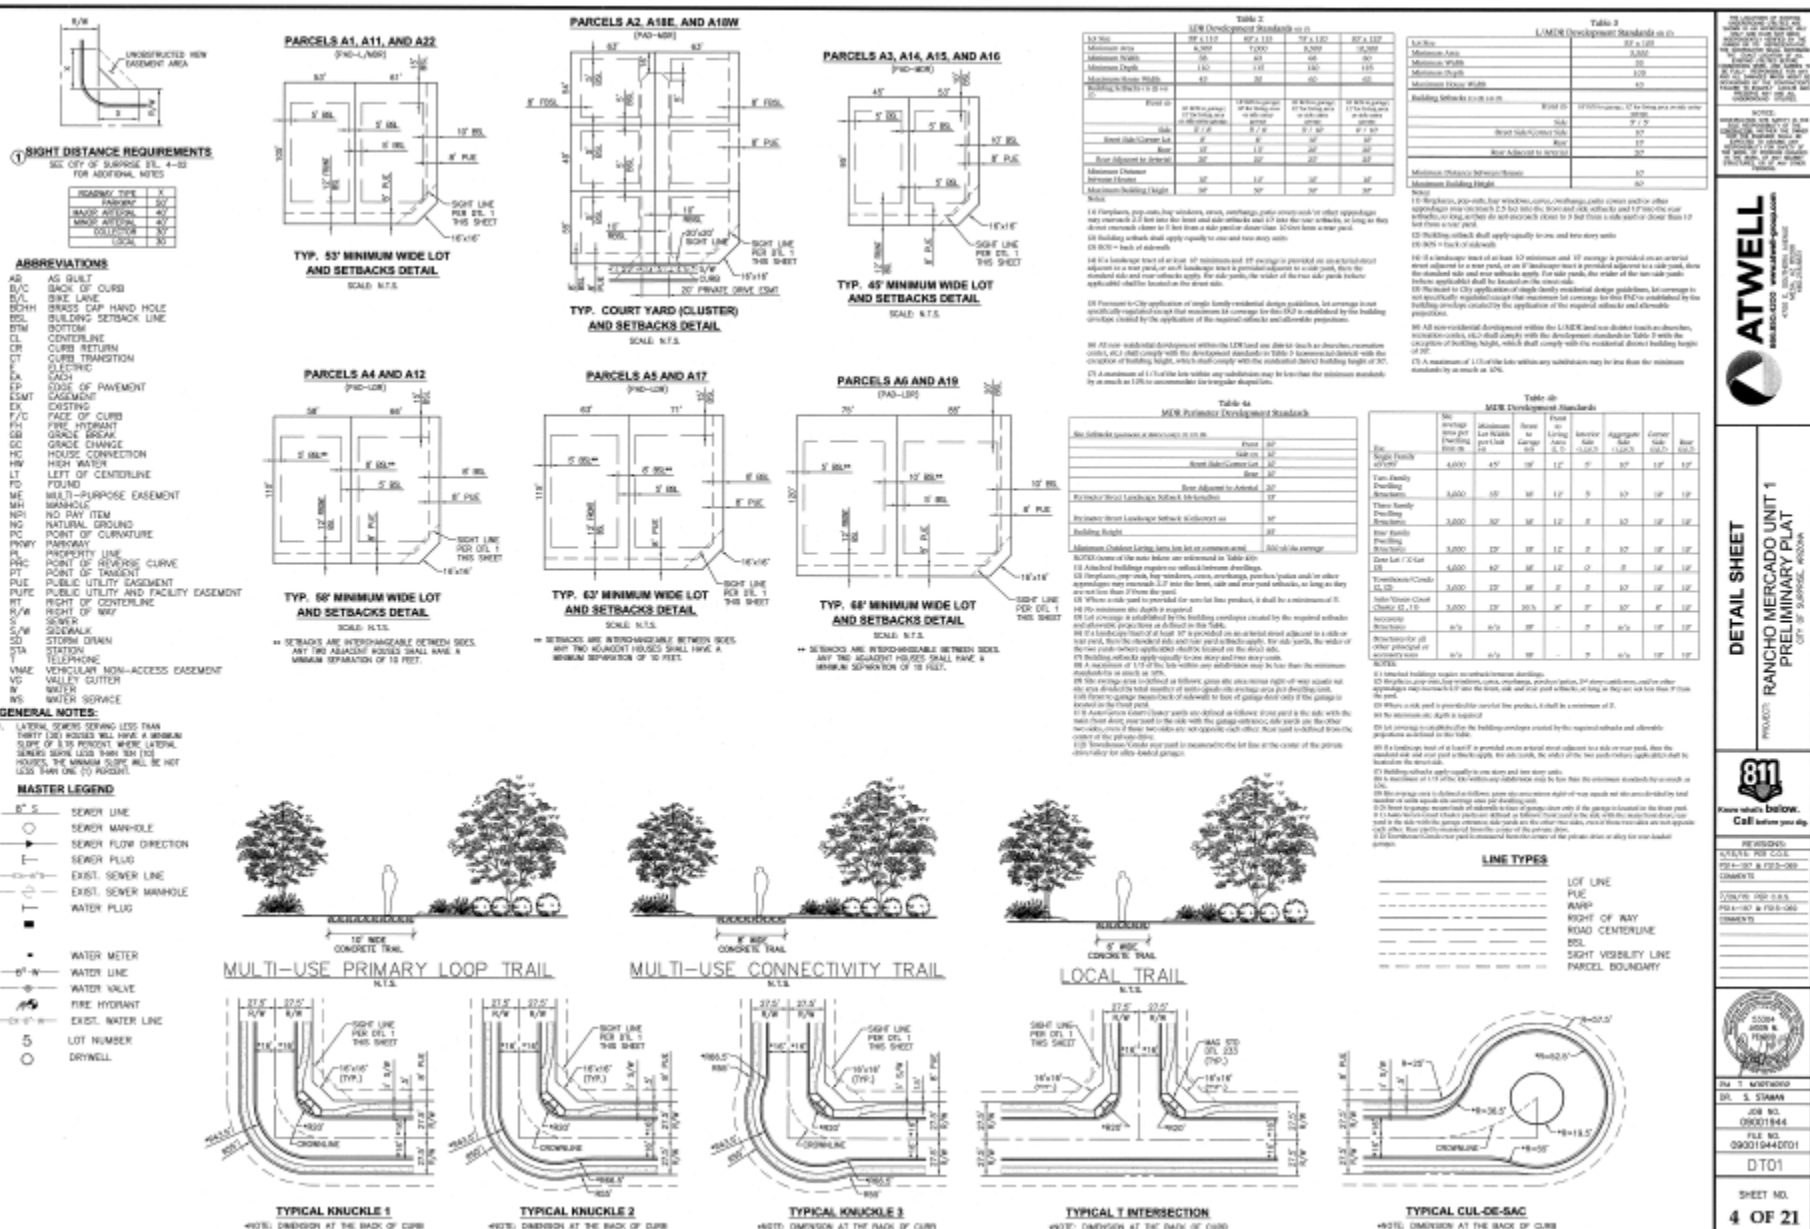

City of Surprise, Arizona

LEGEND

-  Recreational Open Space
-  Open Space/Walk Corridors
-  Fire Station
-  Proposed Future Local Area Interchanges
-  Neighborhood / Community Trail
-  Property Boundary
-  Proposed Mini Parks
(Locations TBA at time of plan)
-  Well Site
-  Water Campus
-  Monument Signs

Date: 06-26-06
Drawn By: DM
Revised: 10-06-10



**Master Planned Communities,
Land Planning,
Site Planning & Design,
Environmental Analysis &
Landscape Design**

7000 East Olsen Street
Cockeville, Tennessee 38244
Phone: 423/694-3004
Fax: 423/694-9199
www.campbell.com


FS15-069 Rancho Mercado Unit I Preliminary Plat



Rancho Mercado


City of Surprise, Arizona

Planned Area Development Figure 8 Mini Parks, Trails and Wash Connection Details

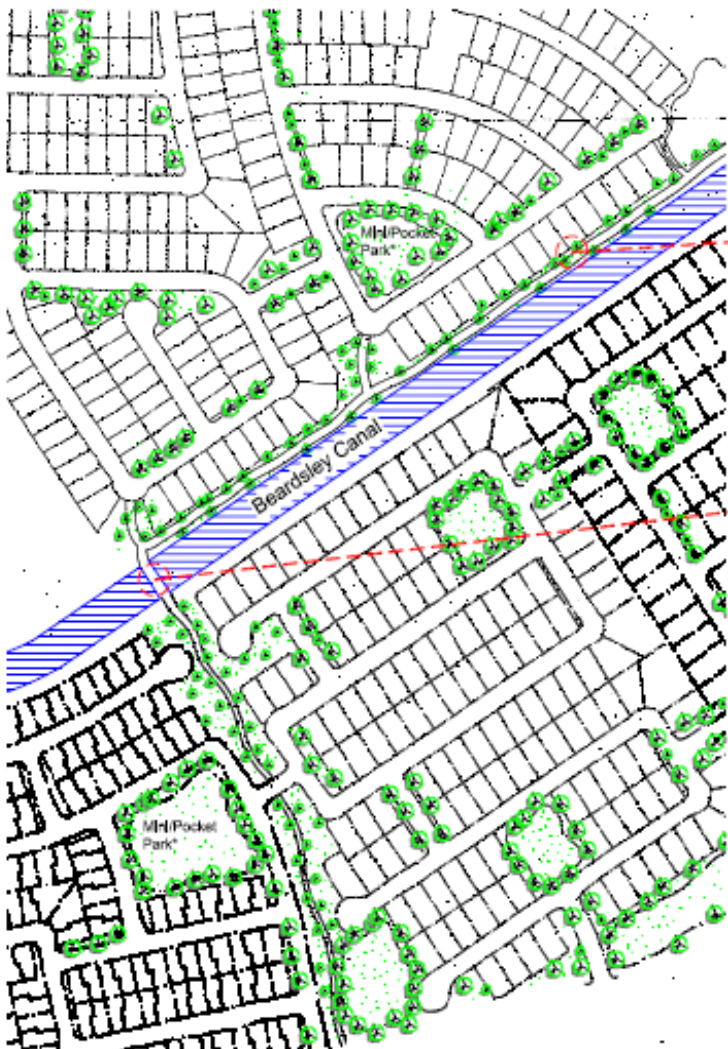


Typical Subdivision Open Space

* Improvements to Mini Pocket Parks not shown, but are described in the text.

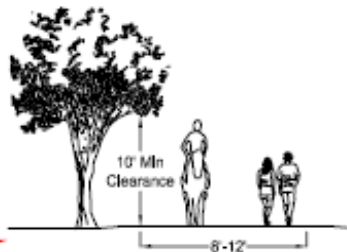

Typical Multi-Use Trail Cross Section

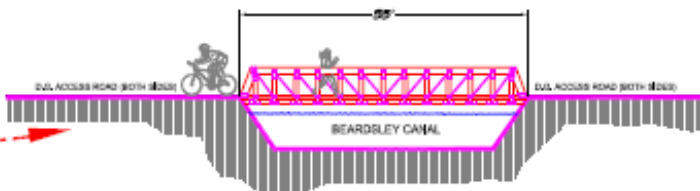

Beardsley Canal Pedestrian Crossing



Typical Wash Corridor Treatment




Date: 06/26/06
Drawn By: DM
Revised: 07/06/06

Owner: Rancho Mercado
City of Surprise
2000 N. 10th Street
Surprise, AZ 85084
Phone: (602) 944-1111
Fax: (602) 944-1112
www.cityofsurprise.com

Order: 0610215
Job No.: 03403
Drawn: STAFF
Sheet #
L-0 1 OF 3

FS15-069 Rancho Mercado Unit I Preliminary Plat

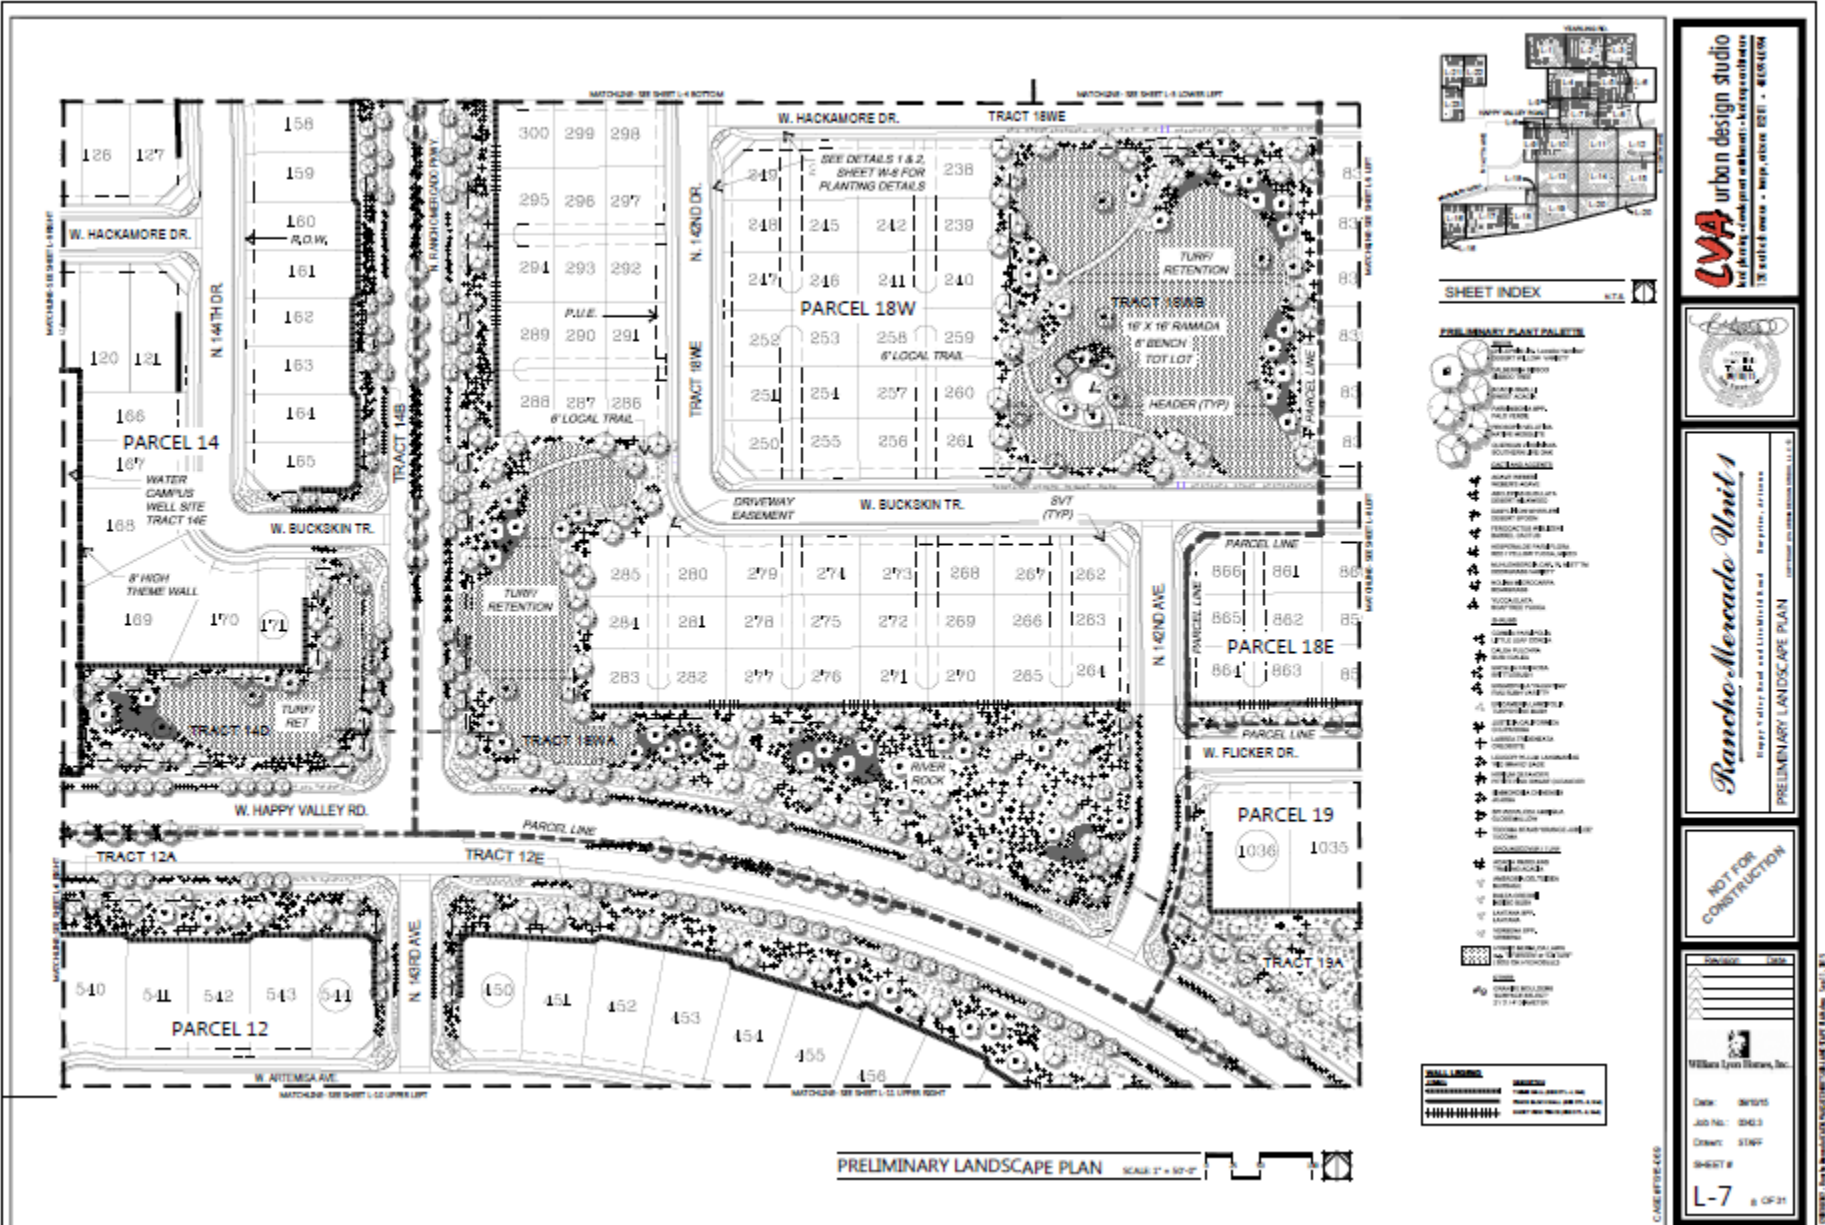


LVA urban design studio
landscape architecture
1001 E. Camelback Rd. Suite 100
Phoenix, AZ 85014
Tel: 602.955.1111
Fax: 602.955.1112
www.lvaaz.com




Rancho Mercado Unit I
Preliminary Landscape Plan
Scale: 1" = 10'-0"


NOT FOR CONSTRUCTION

Client: Rancho Mercado
Job No.: 15063
Drawn: SWP
Sheet: L-7 of 31
Date: 08/15/15

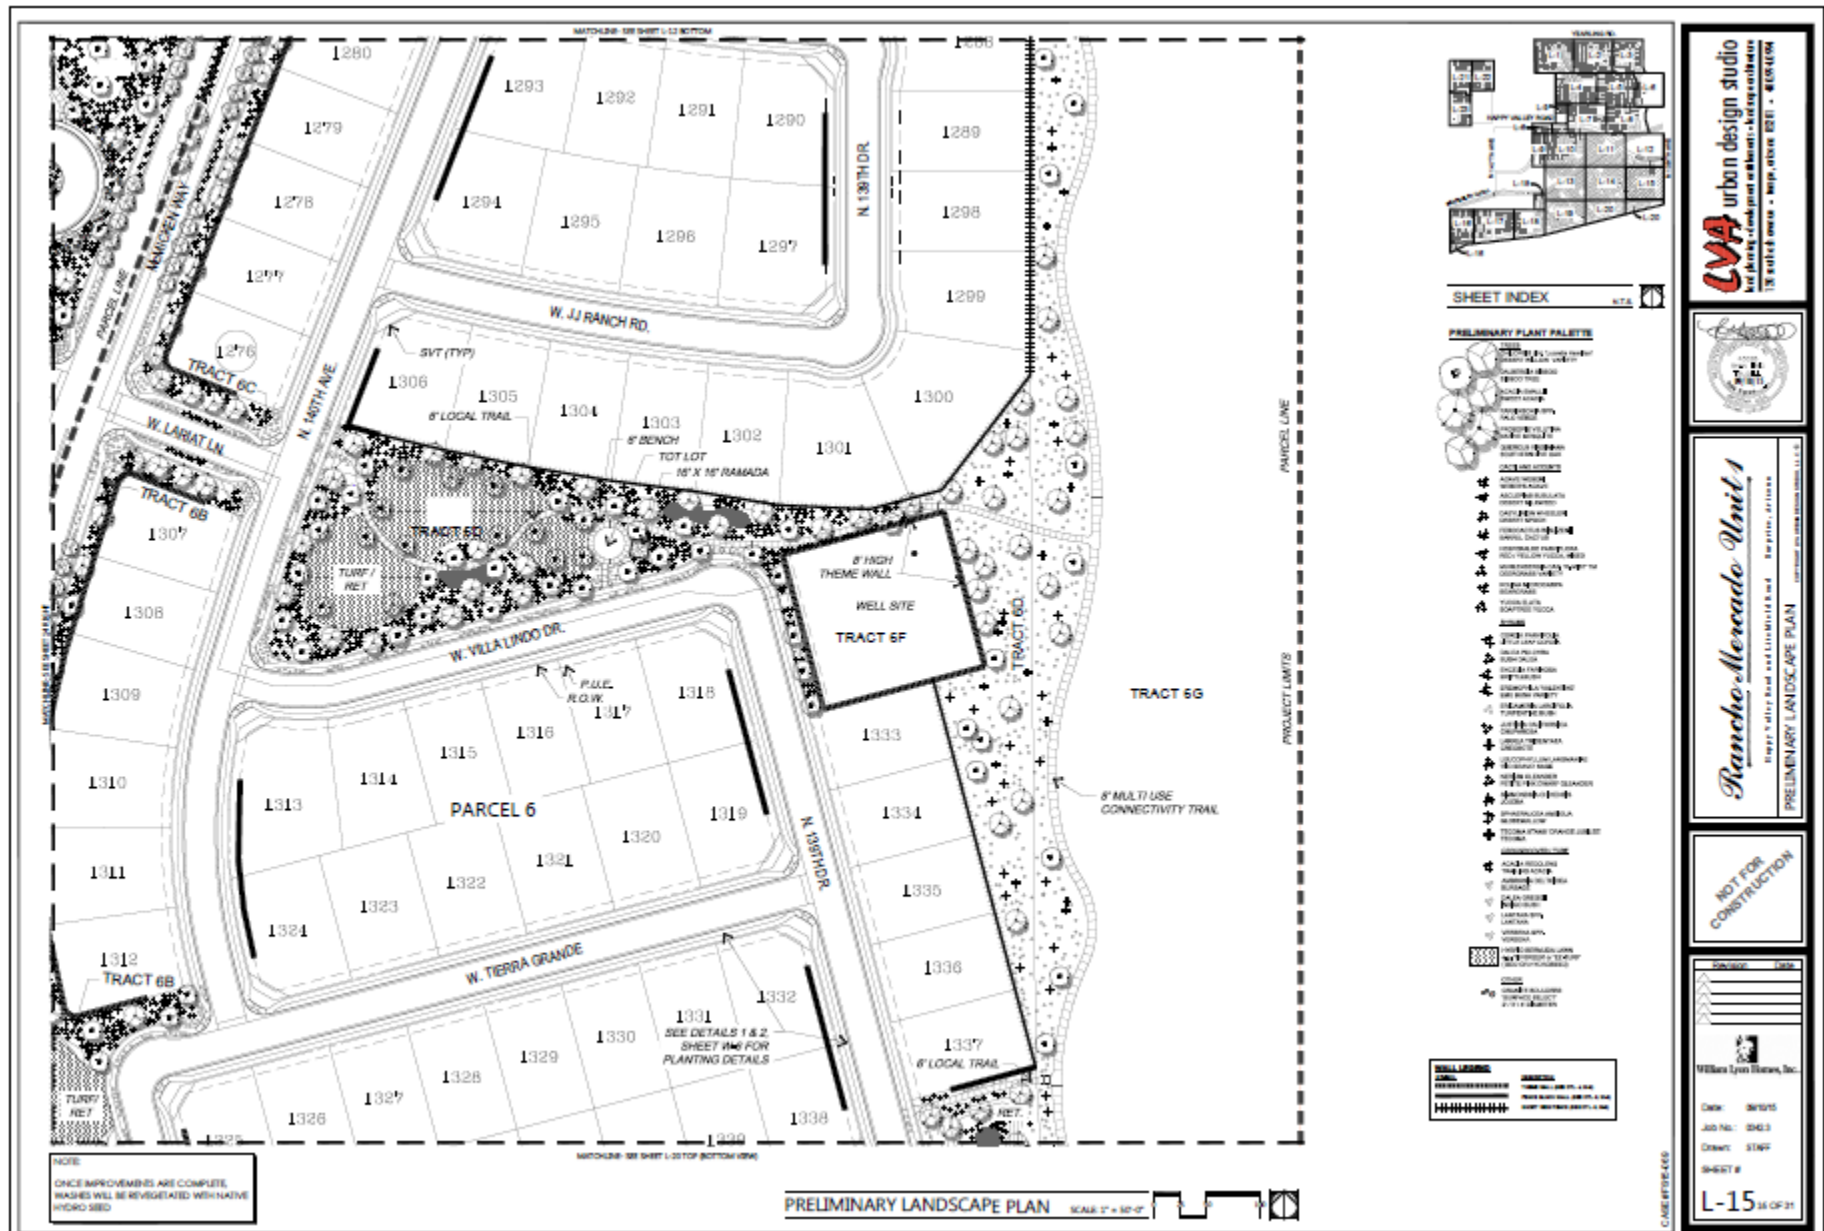


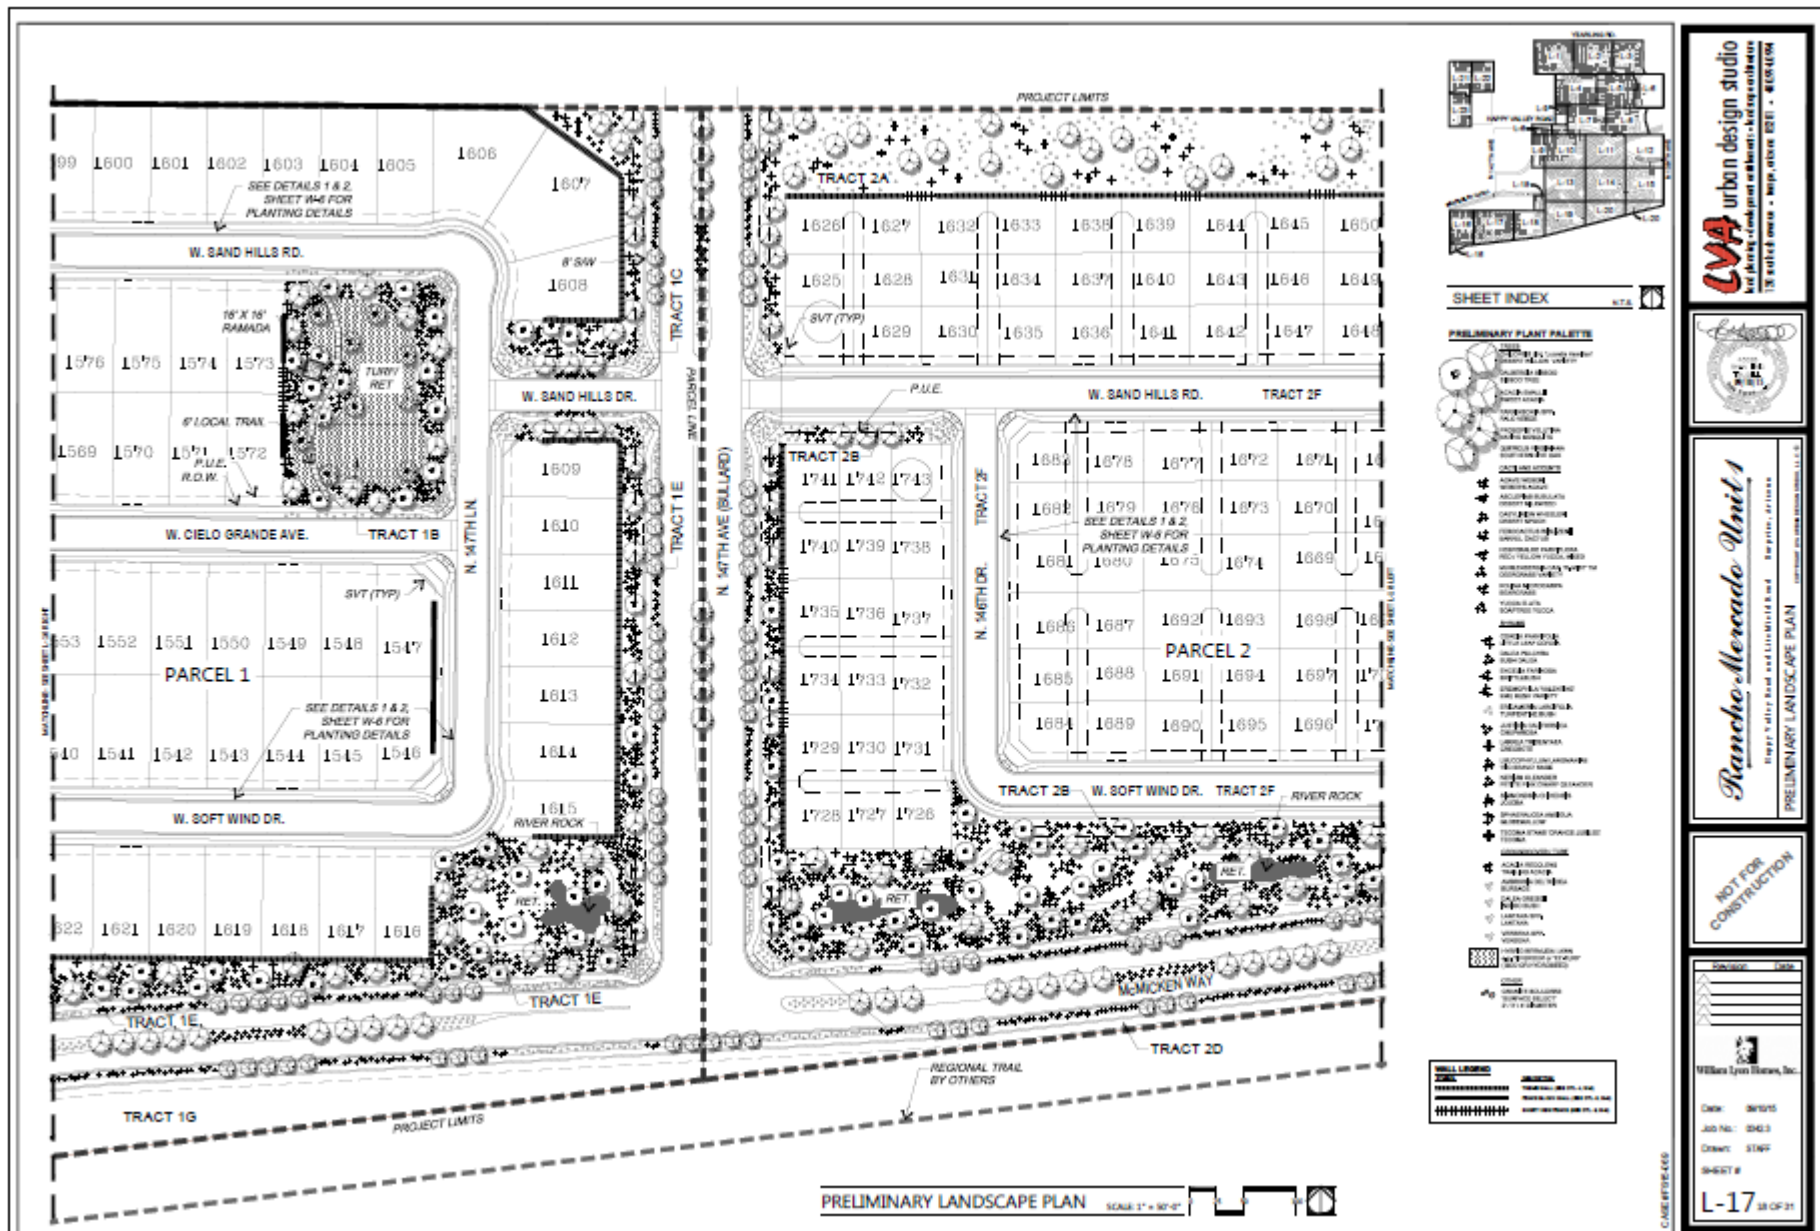


FS15-069 Rancho Mercado Unit I Preliminary Plat

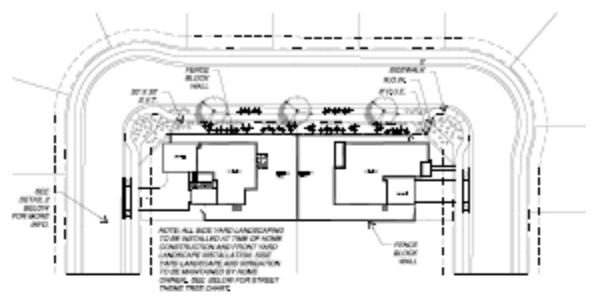


1 SIDE YARD LANDSCAPE, TYP. N.T.S.

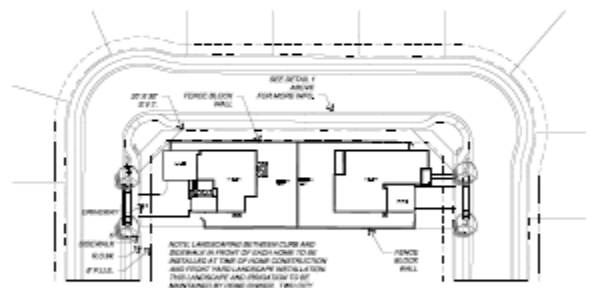


2 FRONT YARD LANDSCAPE, TYP. N.T.S.

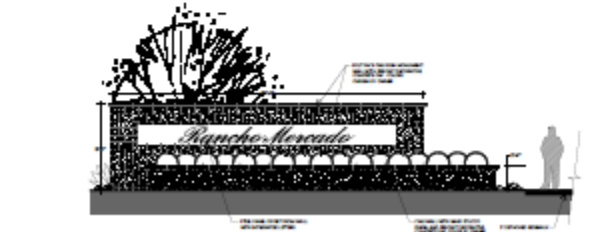


3 ENTRY MONUMENT SIGN N.T.S.

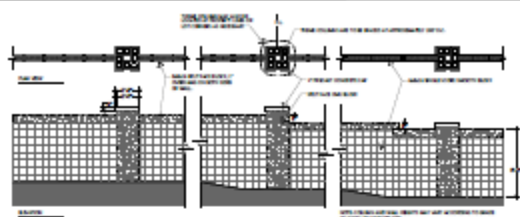

4 THEME WALL AND COLUMN AT ARTERIAL AND COLLECTOR ROADWAYS N.T.S.

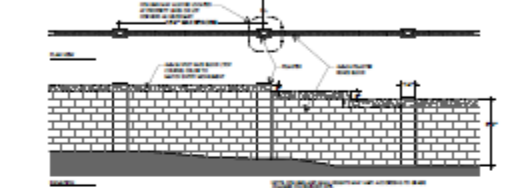


5 FENCE BLOCK WALL (PILASTER FENCE) N.T.S.

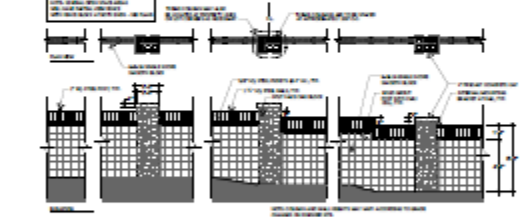

6 SHORT VIEW FENCE N.T.S.



7 TYPICAL 6 PACK PAD LANDSCAPE N.T.S.

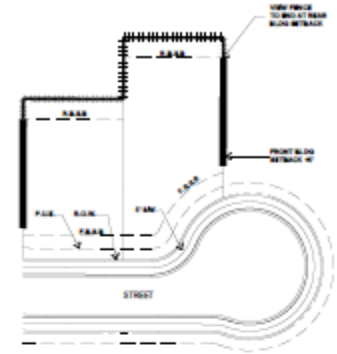

8 LOCATION FOR BEGINNING OF WALL N.T.S.

7 BOLLARD CBM1105H BB3



NOTE: PEDESTRIAN LIGHTING BOLLARDS SPACED APPROXIMATELY EVERY 300 FEET ALONG TRAIL CORRIDORS.

LED, HID, Induction
IES Classification Type ILLV
Vandal proof hardware
LED up to 34W type ILL and 32 W type V
Available in all RAL colors
Test free access
Optional: Photocell,
Dimmable, MOH control system

LED lamp details

Wattage	Source output (watts)	Wattage	Source output (watts)	Wattage	Source output (watts)
34W	34W	34W	34W	34W	34W
34W	34W	34W	34W	34W	34W
34W	34W	34W	34W	34W	34W

9 LIGHTING BOLLARDS FOR ALL MULTI USE TRAILS N.T.S.

LVA urban design studio
We design + construct outdoor + landscape architecture
11000 W. Camelback Rd. Suite 100 Phoenix, AZ 85040
Tel: 602.998.1100 Fax: 602.998.1101 Email: info@lva.com



Rancho Mercado Unit I
WALL / MOH, SIGN AND S. DETAILS
WALL / MOH, SIGN AND S. DETAILS

NOT FOR CONSTRUCTION

W-6
30 OF 31

FS15-069 Rancho Mercado Unit I Preliminary Plat



Rancho Mercado

City of Surprise, Arizona

Planned Area Development
Figure 10
Development and
Infrastructure Phasing Plan

LEGEND

- Phase 1 (2012 - 2014)
- Phase 2 (2014 - 2016)
- Phase 3 (2016 - 2018)
- Phase 4 (2018 - 2020)
- Phase 5 (2020 - 2022)
- Phase 6 (2022 - 2024)



SCALE: (1"=100')

NORTH


DATE: 06.26.06
JOB NO.: 0342
DRAWN: LVA
REVISED: 10.08.10

LVA
Urban Design
Studio L.L.C.

Master Planned Communities,
Land Planning,
Site Planning & Design,
Environmental Analysis &
Landscape Design

1800 East Main Street
Tempe, Arizona 85281
Phone: 480.834.4444
Fax: 480.834.7192
www.lvaaz.com


FS15-069 Rancho Mercado Unit I Preliminary Plat

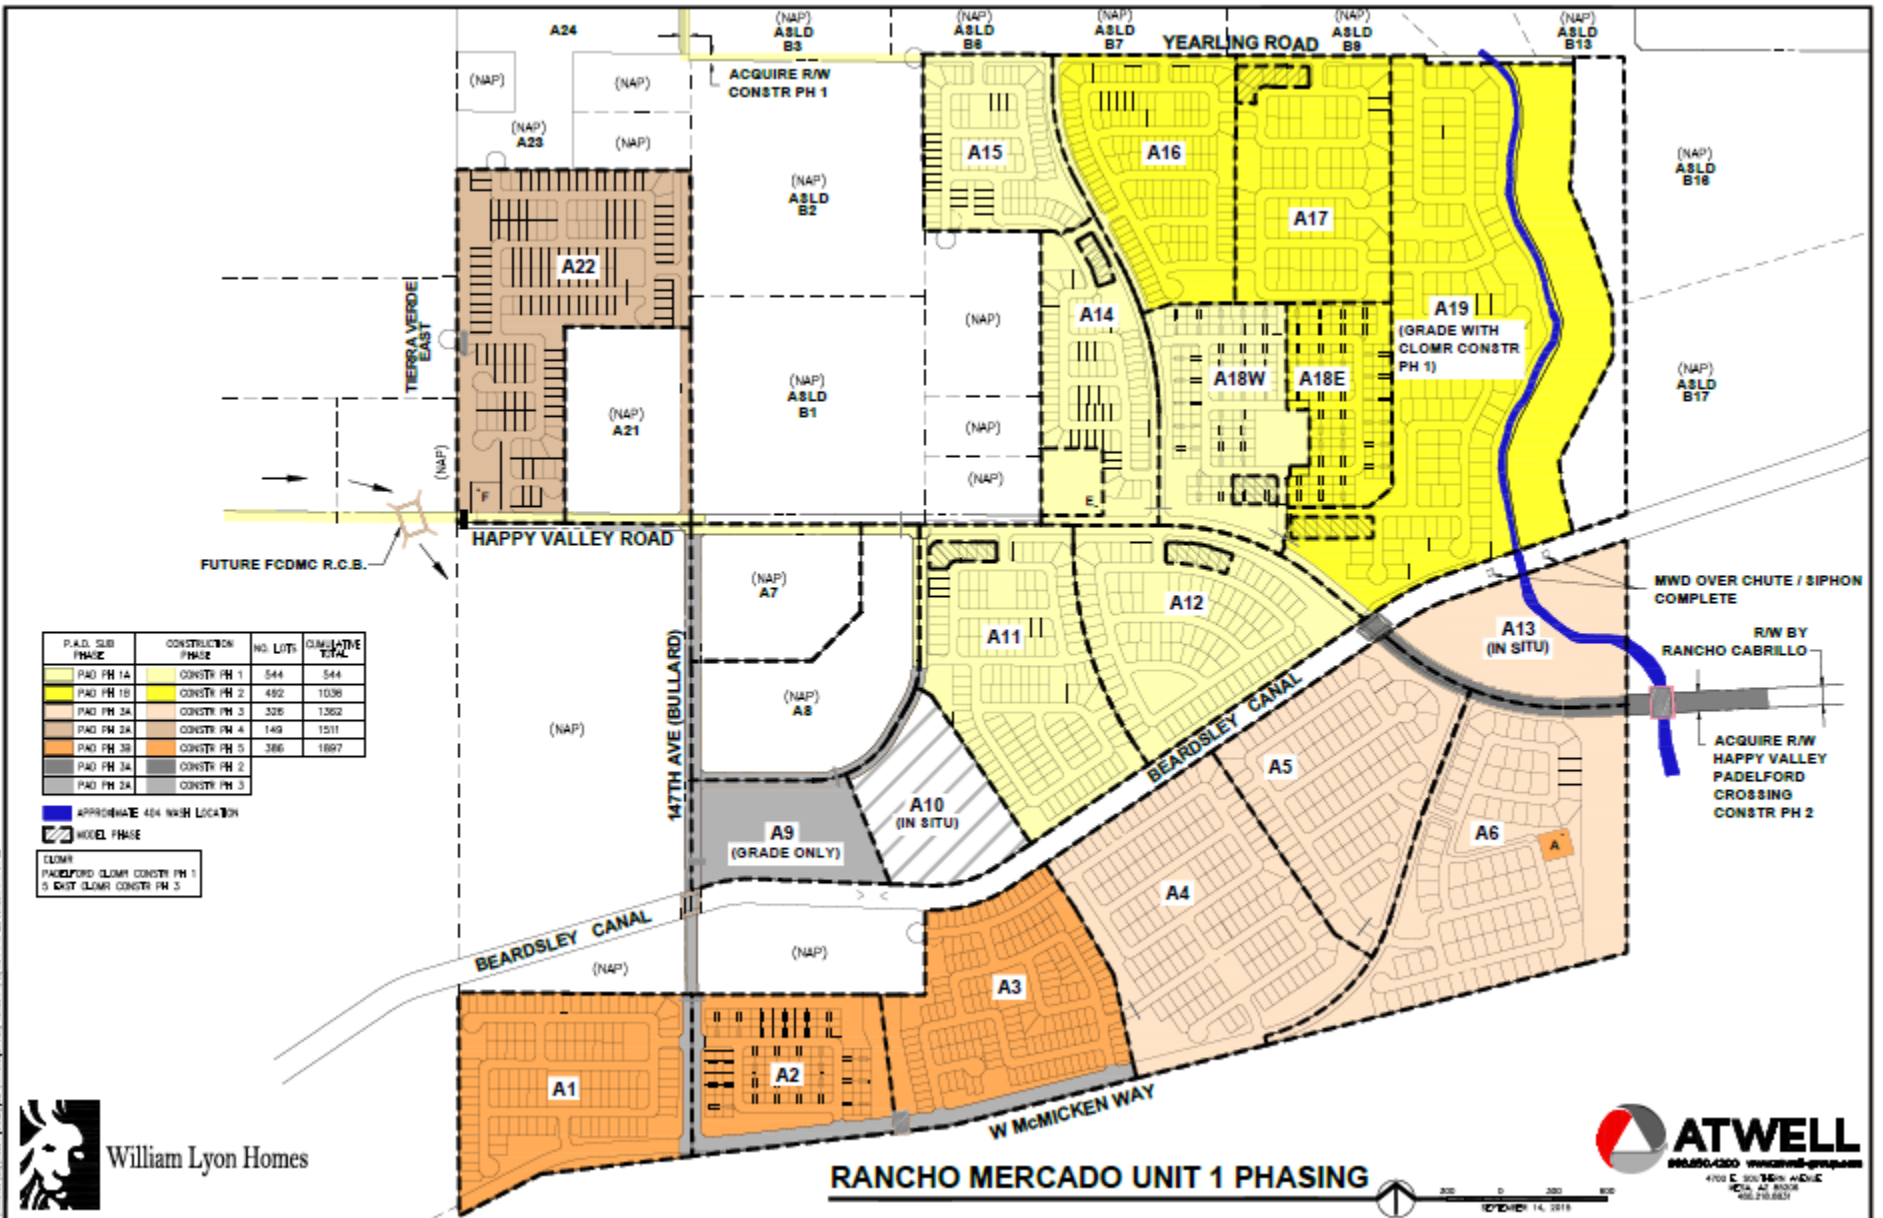

RANCHO MERCADO UNIT 1 PHASING



FS15-069 Rancho Mercado Unit I Preliminary Plat

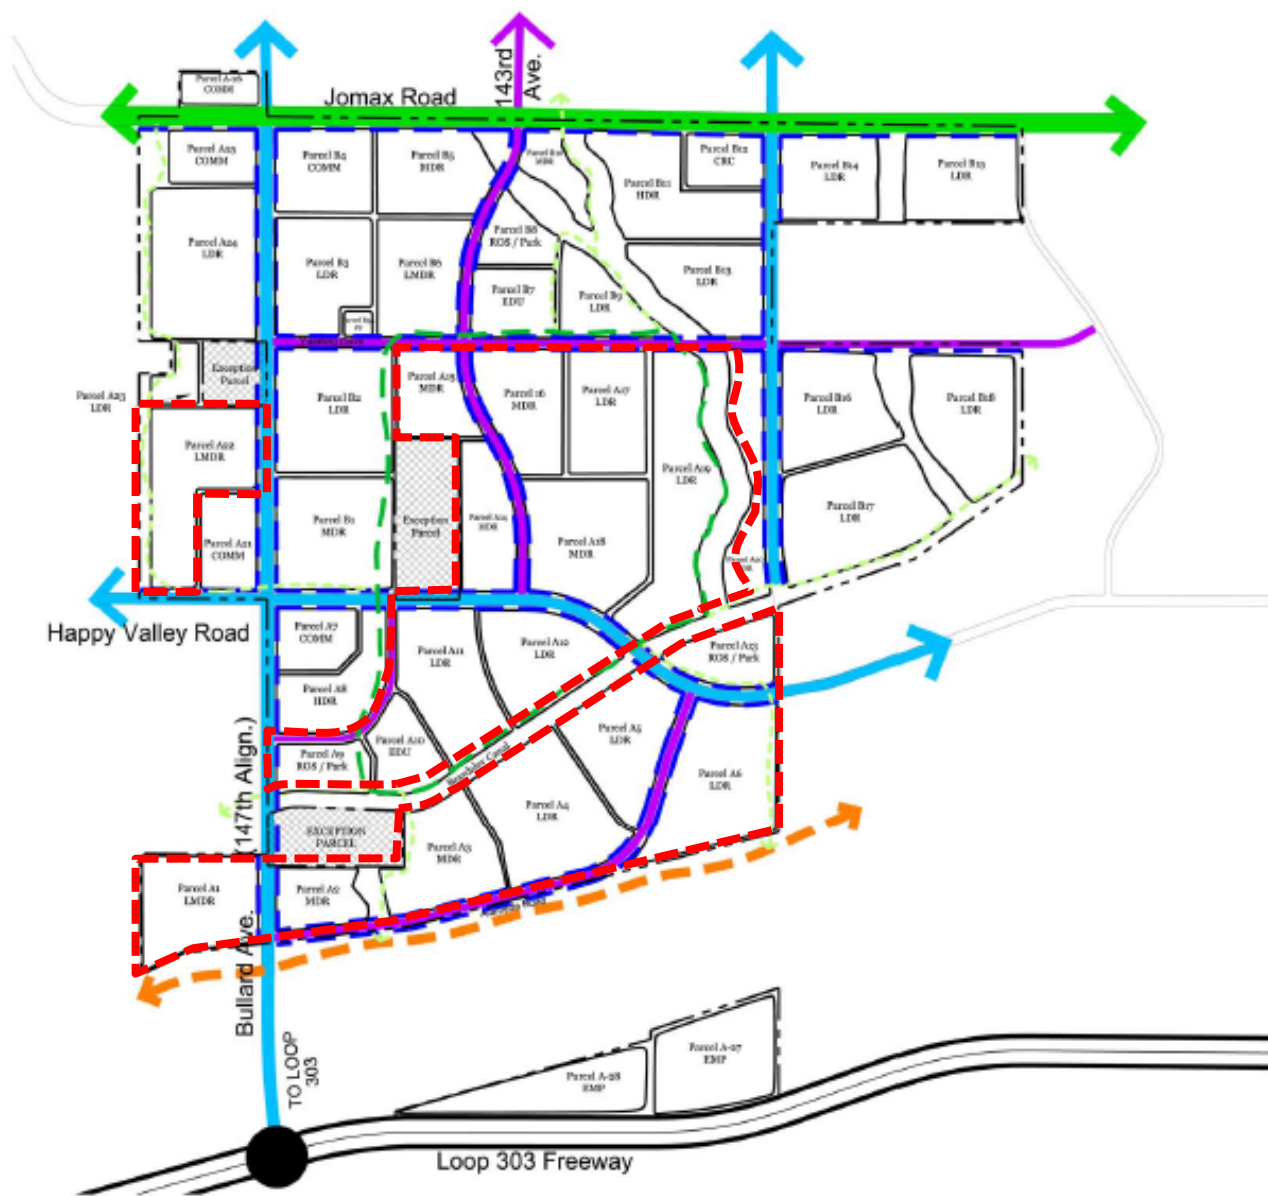

Rancho Mercado

City of Surprise, Arizona

Planned Area Development
Figure 9
Circulation Plan

LEGEND

- Multi-Use trail (primary loop trail) (8' - 12' width)
- Multi-Use trail (connectivity trail) (8' - 12' width)
- Collector Road
- Maricopa County Regional Trail
- Bicycle Lane
- Parkway
- Minor Arterial
- Excluded From PAD
- Project Boundary


Date: 06/26/06
Drawn By: DM
Revised: 10-06-10







-  FUTURE EL MIRAGE ROAD ALIGNMENT
 EXISTING PAVED ROAD
 PROPOSED ROAD
 STATE LAND


Year	Number of individuals
1980	100
1981	120
1982	140
1983	150
1984	140
1985	150
1986	140
1987	130
1988	120
1989	110
1990	100
1991	110
1992	120
1993	130
1994	140
1995	150
1996	140
1997	130
1998	120
1999	110
2000	100

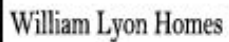

RANCHO MERCADO



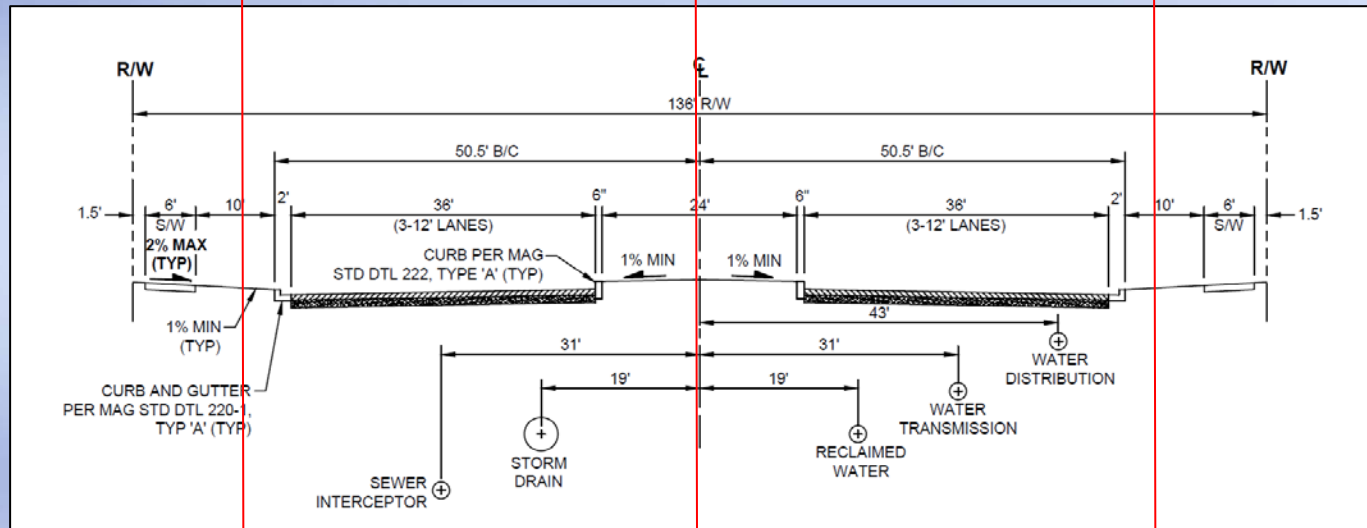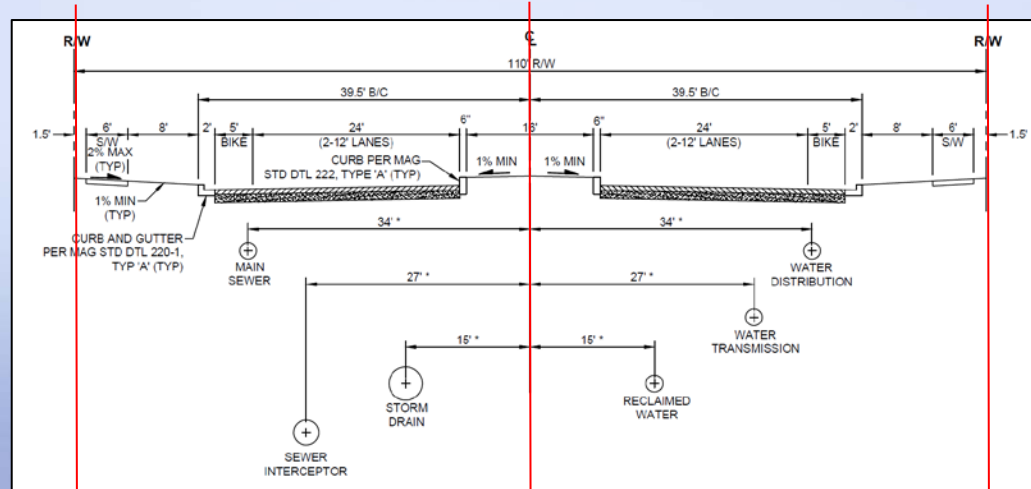

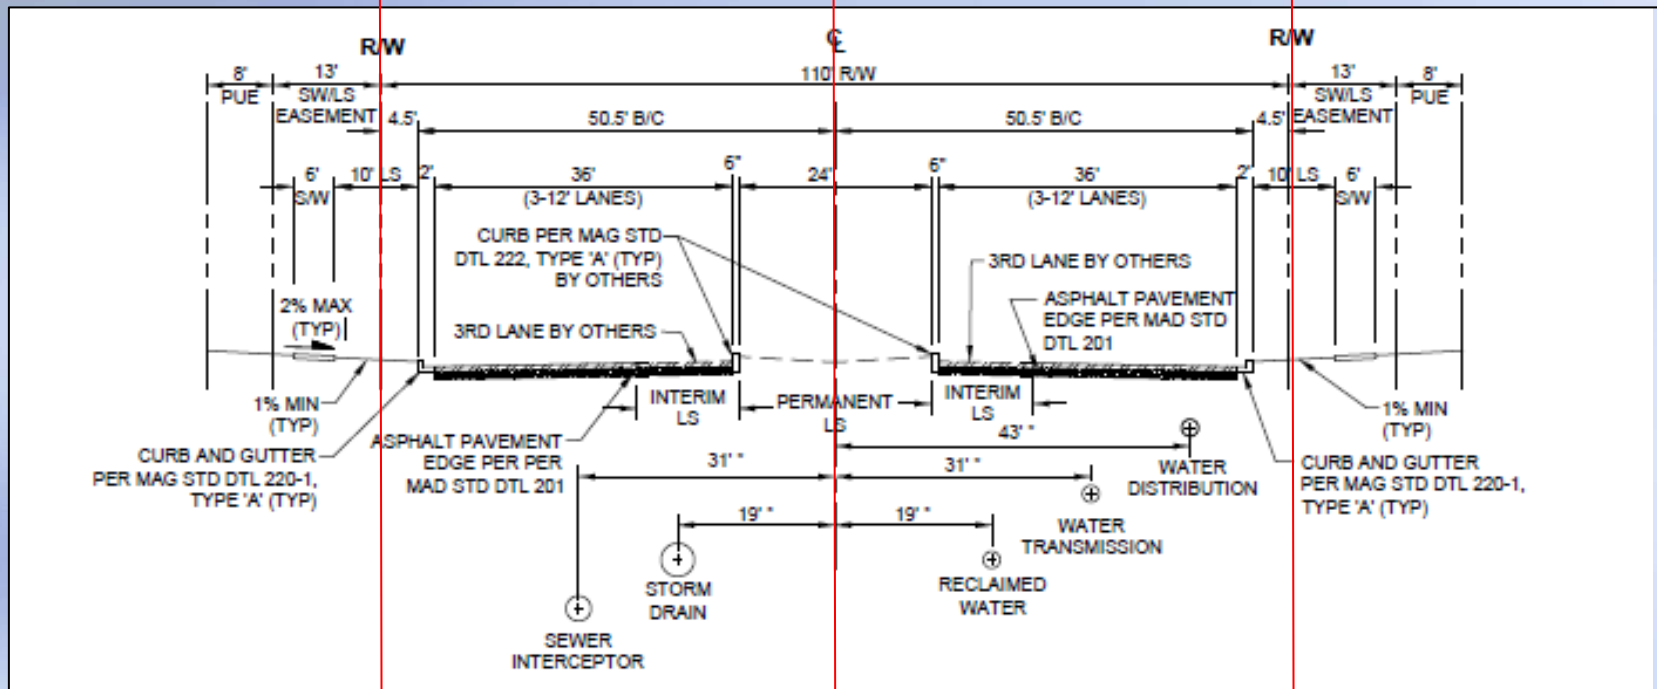


FS15-069 Rancho Mercado Unit I Preliminary Plat



Rancho Mercado

City of Surprise, Arizona

Planned Area Development
Figure 9
Circulation Plan

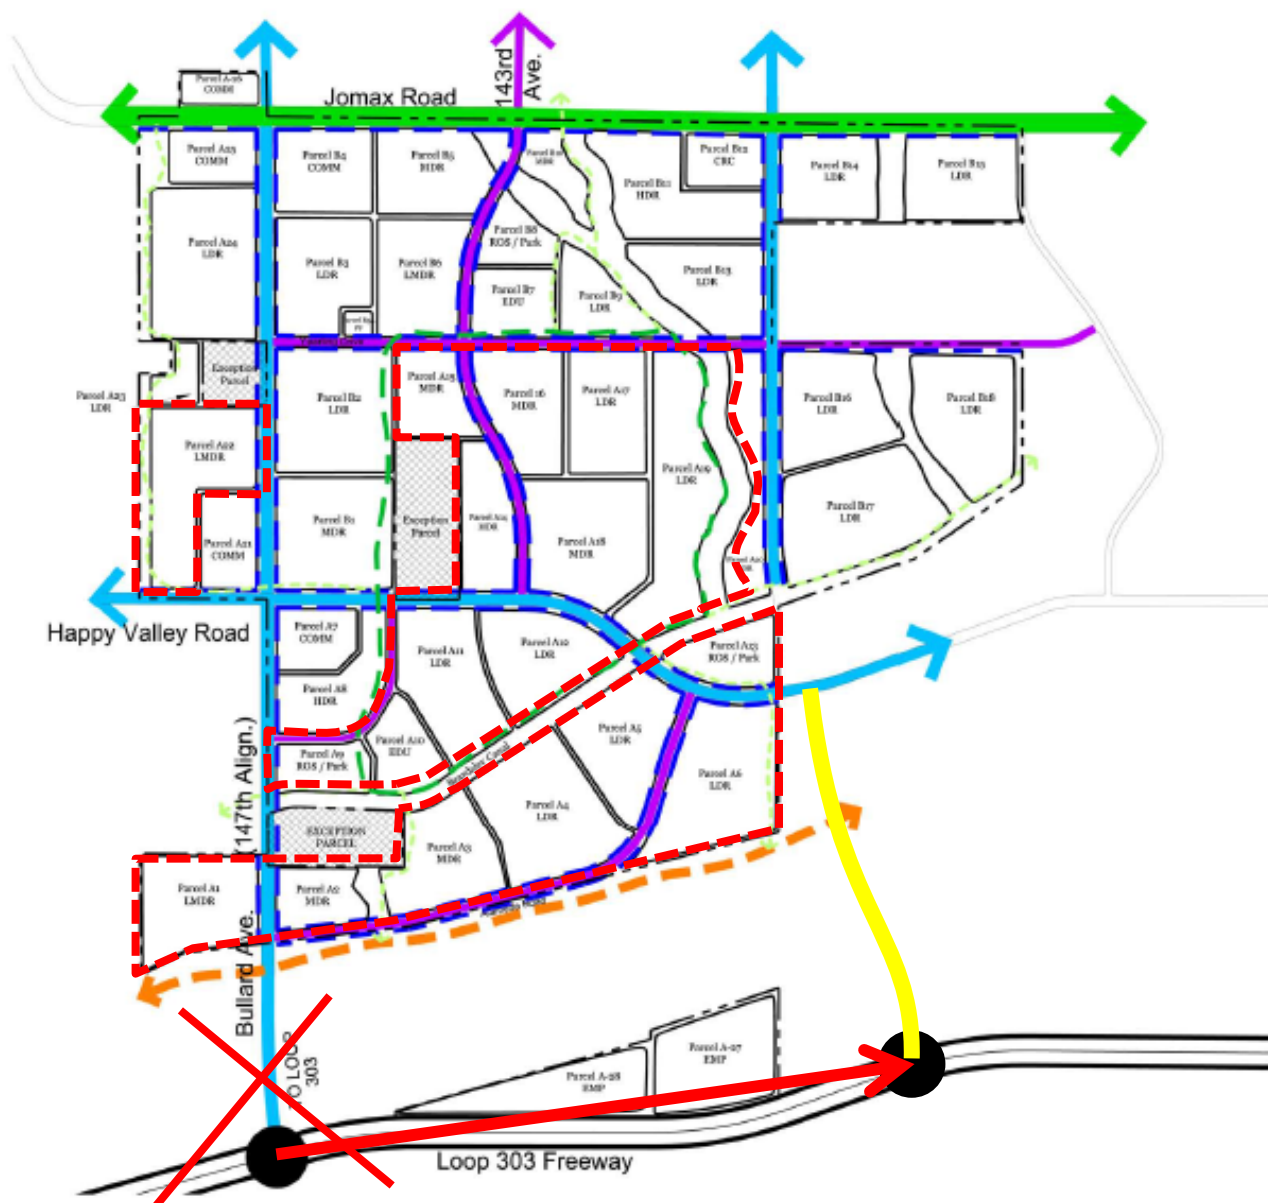

LEGEND


- Multi-Use trail (primary loop trail) (8' - 12' width)
- Multi-Use trail (connectivity trail) (8' - 12' width)
- Collector Road
- Maricopa County Regional Trail
- Bicycle Lane
- Parkway
- Minor Arterial
- Excluded From PAD
- Project Boundary

Date: 06/26/06
Drawn By: DM
Revised: 10-06-10



Master Planned Communities, Land Planning, Site Planning & Design, Environmental Analysis & Landscape Design
1000 East Main Street
Surprise, Arizona 85071
Phone: (480) 366-0884
Fax: (480) 366-1154
www.lva-design.com

FS15-069 Rancho Mercado Unit I Preliminary Plat

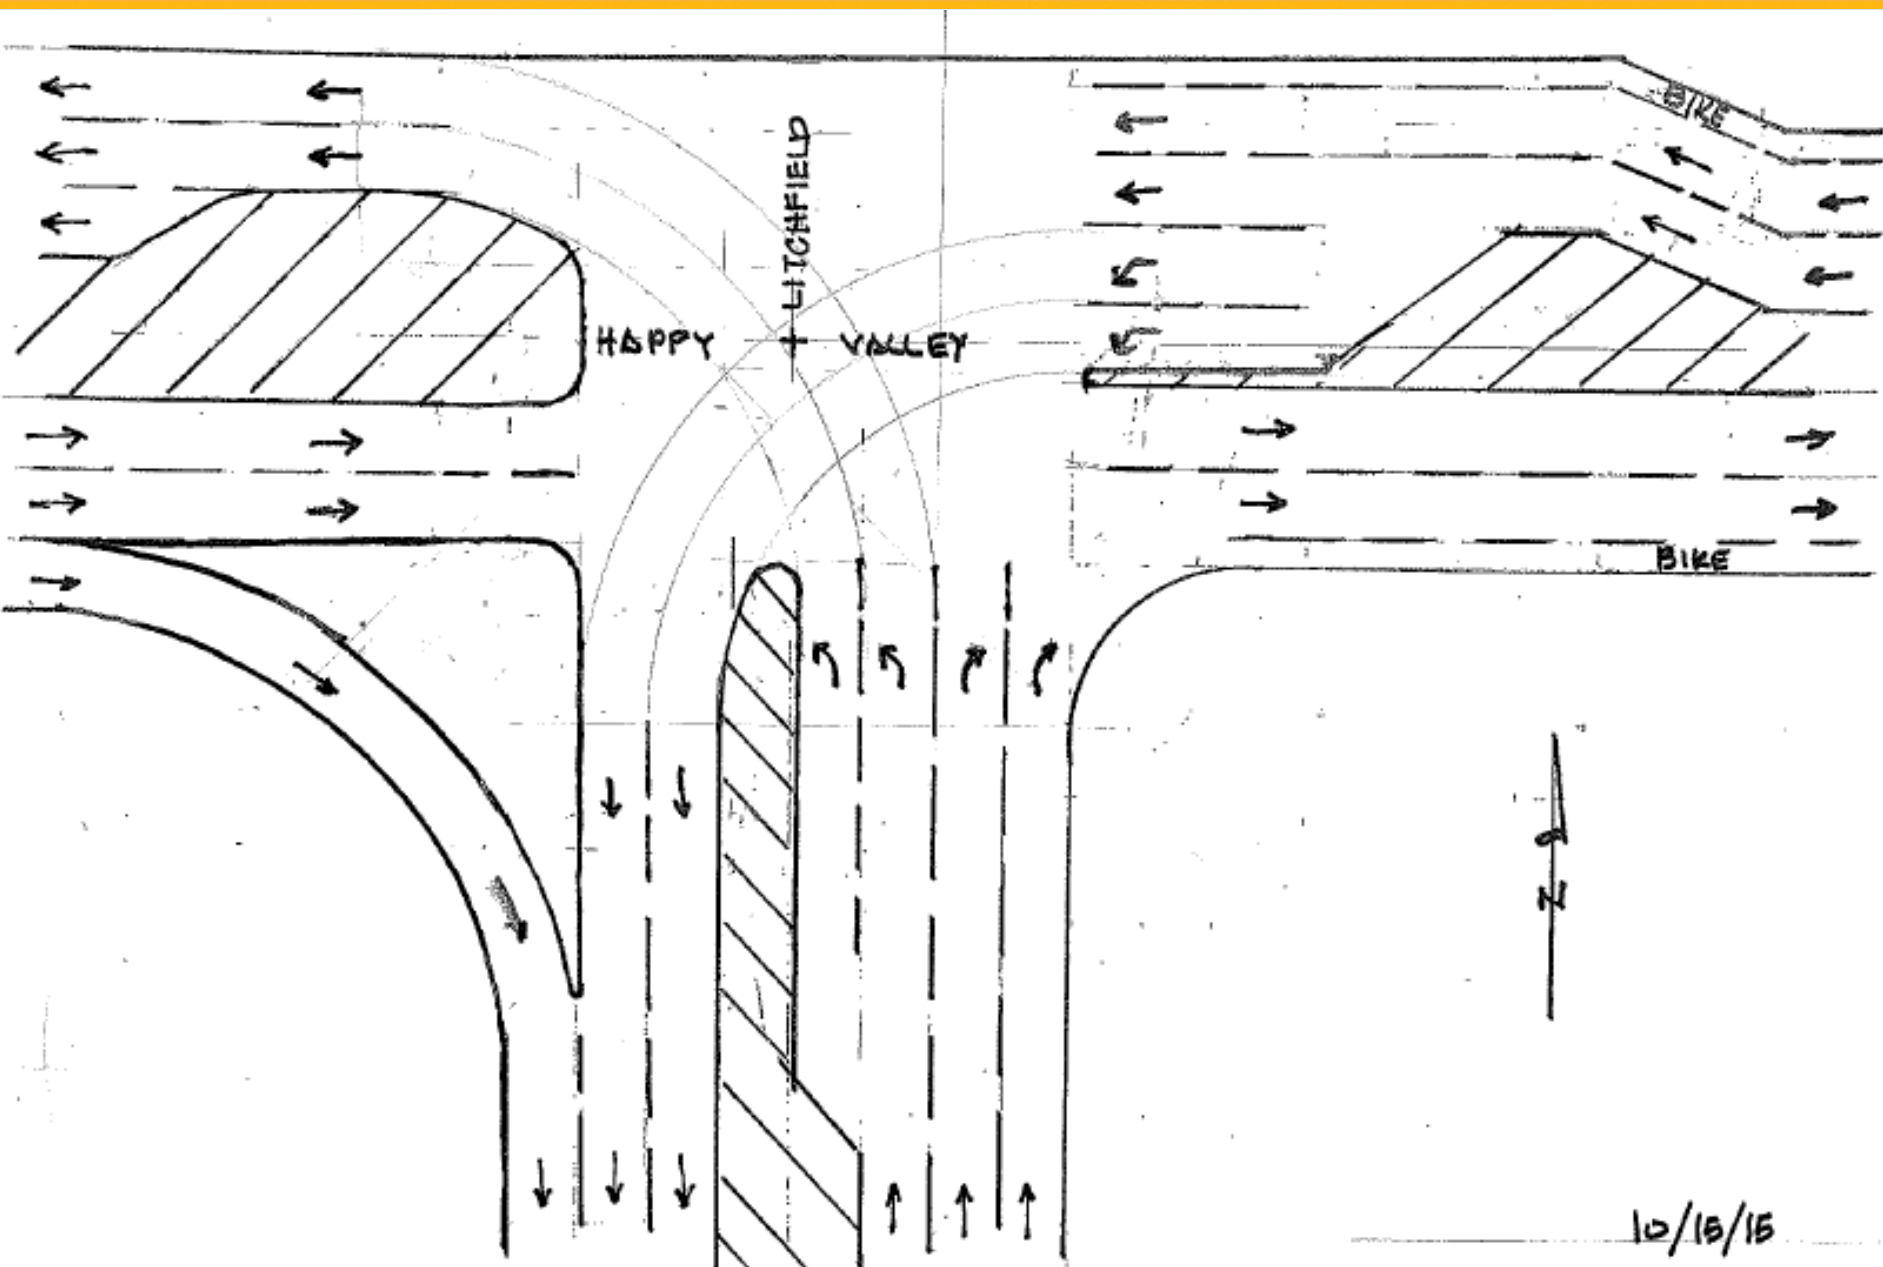

FS15-069 Rancho Mercado Unit I Preliminary Plat



Recommendation:

- ✓ Recommend **approval** to the City Council subject to stipulations “a” through “f”

Questions or Comments?



k:\09001944\dwg\pdr-pre-pdt\09001944-01-cs01.dwg Saved: 9/14/2015 5:35 PM PlotDate: 9/17/2015 3:07 PM

COPYRIGHT © 2015 ATWELL LLC NO REPRODUCTION SHALL BE MADE WITHOUT THE PRIOR WRITTEN CONSENT OF ATWELL LLC

LEGAL DESCRIPTION
NORTHEAST PARCEL

THAT PORTION OF SECTION 4 AND SECTION 9, TOWNSHIP 4 NORTH, RANGE 1 WEST OF THE GILA AND SALT RIVER MERIDIAN, MARICOPA COUNTY, ARIZONA, MORE PARTICULARLY DESCRIBED AS FOLLOWS:

COMMENCING AT A 2" MARICOPA COUNTY ALUMINUM CAP ACCEPTED AS THE EAST QUARTER CORNER OF SAID SECTION 4 FROM WHICH A FOUND MARICOPA COUNTY ALUMINUM CAP ACCEPTED AS THE WEST QUARTER CORNER OF SAID SECTION 4 BEARS NORTH 89°46'48" WEST, 5,255.54 FEET;

THENCE ALONG THE EAST–WEST MID–SECTION LINE OF SAID SECTION 4, NORTH 89°46'48" WEST, 281.08 FEET TO THE POINT OF BEGINNING;

THENCE LEAVING SAID EAST–WEST MID–SECTION LINE, SOUTH 00°20'02" WEST, 429.96 FEET;

THENCE SOUTH 03°48'26" WEST, 309.80 FEET;

THENCE SOUTH 22°35'30" EAST, 323.81 FEET;

THENCE SOUTH 17°53'24" EAST, 369.95 FEET;

THENCE SOUTH 00°17'03" EAST, 295.67 FEET;

THENCE SOUTH 27°17'41" WEST, 656.11 FEET;

THENCE SOUTH 06°09'55" EAST, 148.77 FEET;

THENCE SOUTH 13°42'47" EAST, 262.81 FEET TO THE NORTHERLY RIGHT OF WAY LINE OF THE BEARDSLEY CANAL;

THENCE ALONG SAID NORTHERLY RIGHT OF WAY LINE, SOUTH 71°32'55" WEST, 739.83 FEET TO THE BEGINNING OF A CURVE CONCAVE SOUTHEASTERLY, HAVING A RADIUS OF 1,419.68 FEET, THE CENTER OF WHICH BEARS SOUTH 18°27'05" EAST;

THENCE CONTINUING ALONG SAID RIGHT OF WAY LINE AND SOUTHWESTERLY ALONG SAID CURVE, THROUGH A CENTRAL ANGLE OF 15°28'26", AN ARC LENGTH OF 363.41 FEET;

THENCE CONTINUING ALONG SAID RIGHT OF WAY LINE, SOUTH 56°04'29" WEST, 2,643.55 FEET TO THE BEGINNING OF A CURVE CONCAVE NORTHERLY, HAVING A RADIUS OF 640.60 FEET, THE CENTER OF WHICH BEARS NORTH 33°55'31" WEST;

THENCE CONTINUING ALONG SAID RIGHT OF WAY LINE AND WESTERLY ALONG SAID CURVE, THROUGH A CENTRAL ANGLE OF 36°03'44", AN ARC LENGTH OF 403.20 FEET;

THENCE CONTINUING ALONG SAID RIGHT OF WAY LINE, NORTH 87°51'47" WEST, 996.28 FEET TO THE BEGINNING OF A CURVE CONCAVE SOUTHERLY, HAVING A RADIUS OF 699.59 FEET, THE CENTER OF WHICH BEARS SOUTH 02°08'13" WEST;

THENCE CONTINUING ALONG SAID RIGHT OF WAY LINE AND WESTERLY ALONG SAID CURVE, THROUGH A CENTRAL ANGLE OF 18°37'17", AN ARC LENGTH OF 227.37 FEET;

THENCE CONTINUING ALONG SAID RIGHT OF WAY LINE, SOUTH 73°30'56" WEST, 123.97 FEET TO THE WEST LINE OF THE NORTHWEST QUARTER OF SAID SECTION 9;

THENCE LEAVING SAID NORTH RIGHT OF WAY LINE AND ALONG SAID WEST LINE, NORTH 00°06'42" WEST, 618.67 FEET;

THENCE LEAVING SAID WEST LINE, SOUTH 89°50'18" EAST, 681.37 FEET TO THE BEGINNING OF A CURVE CONCAVE NORTHERLY, HAVING A RADIUS OF 500.00 FEET, THE CENTER OF WHICH BEARS NORTH 00°09'42" EAST;

THENCE EASTERLY ALONG SAID CURVE, THROUGH A CENTRAL ANGLE OF 59°59'02", AN ARC LENGTH OF 523.46 FEET;

THENCE NORTH 30°10'40" EAST, 201.84 FEET TO THE BEGINNING OF A CURVE CONCAVE WESTERLY, HAVING A RADIUS OF 500.00 FEET, THE CENTER OF WHICH BEARS NORTH 59°49'20" WEST;

THENCE NORTHERLY ALONG SAID CURVE, THROUGH A CENTRAL ANGLE OF 30°16'26", AN ARC LENGTH OF 264.19 FEET;

THENCE NORTH 00°05'46" WEST, 762.63 FEET TO THE SOUTH LINE OF THE SOUTHWEST QUARTER OF SAID SECTION 4;

THENCE ALONG SAID SOUTH LINE, SOUTH 89°49'20" EAST, 687.89 FEET TO THE WEST LINE OF THE EAST HALF OF THE EAST HALF OF THE SOUTHWEST QUARTER OF SAID SECTION 4;

THENCE LEAVING SAID SOUTH LINE AND ALONG LAST SAID WEST LINE, NORTH 00°10'38" WEST, 1,652.67 FEET;

THENCE LEAVING SAID WEST LINE, NORTH 89°46'48" WEST, 657.32 FEET TO THE WEST LINE OF THE EAST HALF OF THE SOUTHWEST QUARTER OF SAID SECTION 4;

THENCE ALONG LAST SAID WEST LINE, NORTH 00°09'27" WEST, 991.52 FEET TO THE EAST–WEST MIDSECTION LINE OF SAID SECTION 4;

THENCE ALONG SAID EAST–WEST MIDSECTION LINE, SOUTH 89°46'48" EAST, 3,660.51 FEET TO THE POINT OF BEGINNING.

THE ABOVE DESCRIBED PARCEL CONTAINS A COMPUTED AREA OF 13,236,721 SQUARE FEET OR 303.873 ACRES, MORE OR LESS AND IS SUBJECT TO ANY EASEMENTS, RESTRICTIONS, OR RIGHTS OF WAY OF RECORD OR OTHERWISE.

THE DESCRIPTION SHOWN HEREON IS NOT TO BE USED TO VIOLATE AND SUBDIVISION REGULATION OF THE STATE, COUNTY AND/OR MUNICIPALITY OR ANY OTHER LAND DIVISION RESTRICTIONS.

WEST PARCEL

THAT PORTION OF THE SOUTHEAST QUARTER OF SECTION 5, TOWNSHIP 4 NORTH, RANGE 1 WEST OF THE GILA AND SALT RIVER MERIDIAN, MARICOPA COUNTY, ARIZONA, MORE PARTICULARLY DESCRIBED AS FOLLOWS:

COMMENCING AT A 1 1/2" IRON PIPE ACCEPTED AS THE SOUTHEAST CORNER OF SAID SECTION 5 FROM WHICH A FOUND 2" MARICOPA COUNTY ALUMINUM CAP ACCEPTED AS THE SOUTH QUARTER CORNER OF THEREOF BEARS NORTH 89°36'55" WEST, 2626.94 FEET;

THENCE ALONG THE SOUTH LINE OF SAID SOUTHEAST QUARTER, NORTH 89°36'55" WEST, 710.03 FEET TO THE POINT OF BEGINNING;

THENCE CONTINUING ALONG SAID SOUTH LINE, NORTH 89°36'55" WEST, 603.44 FEET TO THE WEST LINE OF THE EAST HALF OF SAID SOUTHEAST QUARTER;

THENCE LEAVING SAID SOUTH LINE AND ALONG SAID WEST LINE, NORTH 00°02'31" WEST, 1,983.88 FEET TO A LINE THAT IS 660.00 FEET SOUTH OF AND PARALLEL WITH THE NORTH LINE OF SAID SOUTHEAST QUARTER;

THENCE LEAVING SAID WEST LINE AND ALONG SAID PARALLEL LINE, SOUTH 89°41'23" EAST, 1,310.83 FEET TO THE EAST LINE OF SAID SOUTHEAST QUARTER;

THENCE LEAVING SAID PARALLEL LINE AND ALONG SAID EAST LINE, SOUTH 00°07'05" EAST, 881.27 FEET TO A LINE THAT IS 1104.30 FEET NORTH OF AND PARALLEL WITH THE SOUTH LINE OF SAID SOUTHEAST QUARTER;

THENCE LEAVING SAID EAST LINE AND ALONG LAST SAID PARALLEL LINE, NORTH 89°36'55" WEST, 710.03 FEET TO A LINE THAT IS 710.00 FEET WEST OF AND PARALLEL WITH THE EAST LINE OF SAID SOUTHEAST QUARTER;

THENCE ALONG LAST SAID PARALLEL LINE, SOUTH 00°07'05" EAST, 1,104.34 FEET TO THE POINT OF BEGINNING.

THE ABOVE DESCRIBED PARCEL CONTAINS A COMPUTED AREA OF 1,820,129 SQUARE FEET OR 41.7844 ACRES, MORE OR LESS AND IS SUBJECT TO ANY EASEMENTS, RESTRICTIONS, OR RIGHTS OF WAY OF RECORD OR OTHERWISE.

THE DESCRIPTION SHOWN HEREON IS NOT TO BE USED TO VIOLATE AND SUBDIVISION REGULATION OF THE STATE, COUNTY AND/OR MUNICIPALITY OR ANY OTHER LAND DIVISION RESTRICTIONS.

SOUTHEAST PARCEL

THAT PORTION OF SECTION 8 AND SECTION 9, TOWNSHIP 4 NORTH, RANGE 1 WEST OF THE GILA AND SALT RIVER MERIDIAN, MARICOPA COUNTY, ARIZONA, MORE PARTICULARLY DESCRIBED AS FOLLOWS:

BEGINNING AT A FOUND 2" MARICOPA COUNTY ALUMINUM CAP ACCEPTED AS THE WEST QUARTER CORNER OF SAID SECTION 9 FROM WHICH A 1 1/2" IRON PIPE ACCEPTED AS THE NORTHWEST CORNER THEREOF BEARS NORTH 00°06'42" WEST, 2645.56 FEET;


THENCE ALONG THE SOUTH LINE OF THE NORTHWEST QUARTER OF SAID SECTION 9, SOUTH 89°51'16" EAST, 1,315.05 FEET;

THENCE ALONG THE WEST LINE OF THE EAST HALF OF THE NORTHWEST QUARTER OF SAID SECTION 9, NORTH 00°05'46" WEST, 478.29 FEET TO THE SOUTH RIGHT OF WAY LINE OF THE BEARDSLEY CANAL;

THENCE ALONG SAID SOUTH RIGHT OF WAY LINE, SOUTH 87°51'47" EAST, 18.50 FEET TO THE BEGINNING OF A CURVE CONCAVE NORTH, HAVING A RADIUS OF 779.60 FEET, THE CENTER OF WHICH BEARS NORTH 02°08'13" EAST;

THENCE CONTINUING ALONG SAID SOUTH RIGHT OF WAY LINE AND EASTERLY ALONG SAID CURVE, THROUGH A CENTRAL ANGLE OF 36°03'44", AN ARC LENGTH OF 490.68 FEET;

PRELIMINARY PLAT
FOR
RANCHO MERCADO UNIT 1
LOCATED IN PARTS OF SECTIONS 4, 5, 8, AND 9, T.4N., R.1W. OF THE
GILA AND SALT RIVER MERIDIAN, MARICOPA COUNTY, ARIZONA

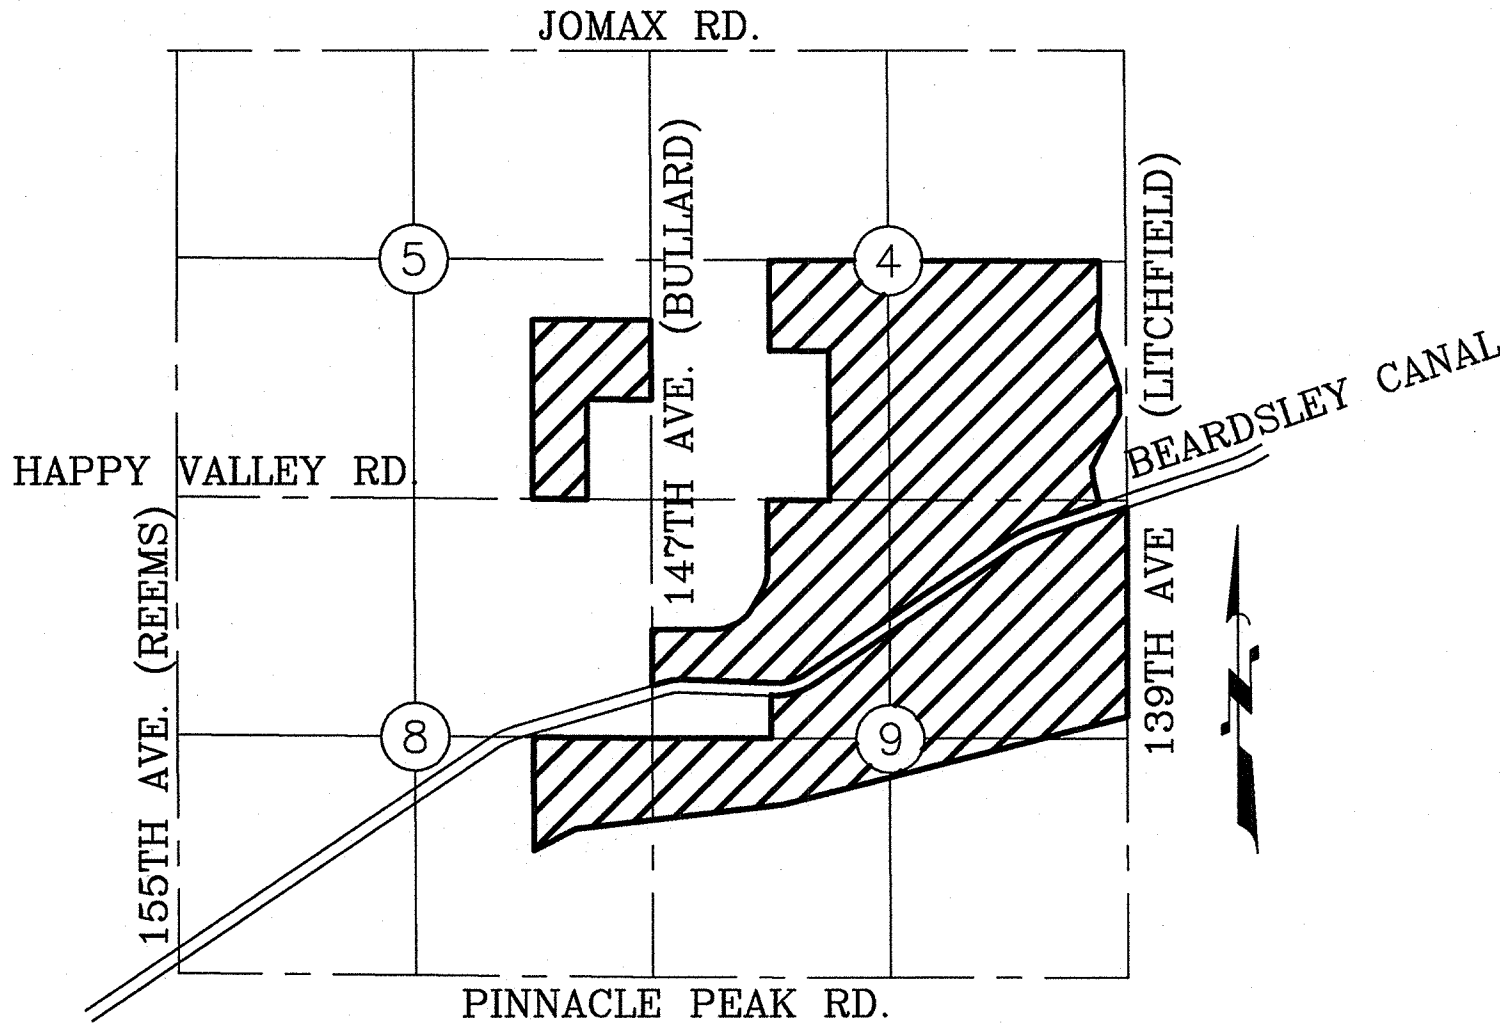

VICINITY MAP

N.T.S.

LEGAL DESCRIPTION (CONTINUED)

THENCE CONTINUING ALONG SAID SOUTH RIGHT OF WAY LINE, NORTH 56°04'29" EAST, 2,643.55 FEET TO THE BEGINNING OF A CURVE CONCAVE SOUTHEAST, HAVING A RADIUS OF 1,280.68 FEET, THE CENTER OF WHICH BEARS SOUTH 33°55'31" EAST;

THENCE CONTINUING ALONG SAID SOUTH RIGHT OF WAY LINE AND NORTHEASTERLY ALONG SAID CURVE, THROUGH A CENTRAL ANGLE OF 15°28'26", AN ARC LENGTH OF 345.87 FEET;

THENCE CONTINUING ALONG SAID SOUTH RIGHT OF WAY LINE, NORTH 71°32'55" EAST, 1,010.12 FEET TO THE EAST LINE OF THE NORTHEAST QUARTER OF SAID SECTION 9;

THENCE ALONG SAID EAST LINE, SOUTH 00°02'19" EAST, 2,318.75 FEET;

THENCE ALONG THE NORTHERLY LINE OF TRACT 46F, TRACT 45F, TRACT 44F AND TRACT 42F PER THE FINAL PLAT OF TRILBY WASH DETENTION BASIN DAM & APPURTENANCES AS RECORDED IN BOOK 63, PAGE 31, MARICOPA COUNTY RECORDS, THE FOLLOWING THREE COURSES:

THENCE SOUTH 75°39'09" WEST, 3,930.43 FEET;

THENCE SOUTH 83°16'58" WEST, 2,315.99 FEET;

THENCE SOUTH 62°55'40" WEST, 516.79 FEET;

THENCE LEAVING SAID NORTHERLY LINE AND ALONG THE WEST LINE OF THE EAST HALF OF THE SOUTHEAST QUARTER OF SAID SECTION 8, NORTH 00°09'25" WEST, 1,255.61 FEET;

THENCE LEAVING SAID WEST LINE AND ALONG THE SOUTH LINE OF THE NORTHEAST QUARTER OF SAID SECTION 8, SOUTH 89°32'31" EAST, 1,311.96 FEET TO THE POINT OF BEGINNING.

THE ABOVE DESCRIBED PARCEL CONTAINS A COMPUTED AREA OF 9,658,452 SQUARE FEET OR 221.7276 ACRES, MORE OR LESS AND IS SUBJECT TO ANY EASEMENTS, RESTRICTIONS, OR RIGHTS OF WAY OF RECORD OR OTHERWISE.

THE DESCRIPTION SHOWN HEREON IS NOT TO BE USED TO VIOLATE AND SUBDIVISION REGULATION OF THE STATE, COUNTY AND/OR MUNICIPALITY OR ANY OTHER LAND DIVISION RESTRICTIONS.

FLOOD INFORMATION

RANCHO MERCADO IS LOCATED ON FEDERAL EMERGENCY MANAGEMENT AGENCY (FEMA) NATIONAL FLOOD INSURANCE PROGRAM (NFIP), FLOOD INSURANCE RATE MAPS (FIRM) NO. 04013C1210L AND 04013C1230L (FIGURE 8), REVISED OCTOBER 16, 2013. PORTIONS OF THE PROPERTY ARE LOCATED IN FLOOD HAZARD ZONES "X" AND "AE". THESE HAZARD ZONES ARE DEFINED AS FOLLOWS:

"ZONE X IS THE FLOOD INSURANCE RATE ZONE THAT CORRESPONDS TO THE AREAS OUTSIDE THE 100-YEAR FLOODPLAINS, AREAS OF 100-YEAR SHEET FLOW FLOODING WHERE AVERAGE DEPTHS ARE LESS THAN 1 FOOT, AREAS OF 100-YEAR STREAM FLOODING WHERE THE CONTRIBUTING DRAINAGE AREAS ARE LESS THAN 1 SQUARE MILE, OR AREAS PROTECTED FROM THE 100-YEAR FLOOD BY LEVEES. NO BASE FLOOD ELEVATIONS OR DEPTHS ARE SHOWN WITHIN THIS ZONE."

"ZONE A IS THE FLOOD INSURANCE RATE ZONE THAT CORRESPONDS TO THE 100-YEAR FLOODPLAINS THAT ARE DETERMINED IN THE FLOOD INSURANCE RATE STUDY BY APPROXIMATE METHODS. BECAUSE DETAILED HYDRAULIC ANALYSES ARE NOT PERFORMED FOR SUCH AREAS, NO BASE FLOOD ELEVATIONS OR DEPTHS ARE SHOWN WITHIN THIS ZONE."

"ZONE AE IS THE FLOOD INSURANCE RATE ZONE THAT CORRESPONDS TO THE 100-YEAR FLOODPLAINS THAT ARE DETERMINED IN THE FLOOD INSURANCE RATE STUDY BY APPROXIMATE METHODS. BECAUSE DETAILED HYDRAULIC ANALYSES ARE NOT PERFORMED FOR SUCH AREAS, NO BASE FLOOD ELEVATIONS OR DEPTHS ARE SHOWN WITHIN THIS ZONE."

"FLOODWAY IN ZONE AE IS THE CHANNEL OF A STREAM PLUS ANY ADJACENT FLOODPLAIN AREAS THAT MUST BE KEPT FREE OF ENCROACHMENT SO THAT THE 1% ANNUAL CHANCE FLOOD CAN BE CARRIED WITHOUT SUBSTANTIAL INCREASES IN FLOOD HEIGHTS."

OFF–PAVEMENT SEWER RIGHT–OF–WAYS/EASEMENTS (BOTH PUBLIC AND PRIVATE) WITH MANHOLES MUST HAVE ALL–WEATHER ACCESS ROADS AND BE ABOVE STORM WATER LEVELS. BOLTED, GASKETED COVERS WILL BE REQUIRED IN PROBLEM AREAS.

WATER CAMPUS SHOWN ON TRACT 14E OF PARCEL A14 WILL CONTAIN A WELL SITE. A CONDITIONAL USE PERMIT WILL BE REQUIRED FOR SAID WELL SITE.

ALL ACCESS ROADS AND TURNING RADII SHALL COMPLY WITH THE MINIMUM REQUIREMENTS OF WB–50

ALL DEVELOPMENT PHASES ON THIS PRELIMINARY PLAT SHALL PROVIDE A MINIMUM OF TWO (2) SEPARATE POINTS OF UNOBSTRUCTED ACCESS WITH A MINIMUM WIDTH OF TWENTY FEET, INSTALLED AND MAINTAINED PURSUANT TO THE REQUIREMENTS OF THE CITY OF SURPRISE.

ROADWAY ALIGNMENTS ARE SUBJECT TO CHANGE BASED ON THE REVIEW OF THE MASTER ROADWAY PLAN DURING THE PRELIMINARY PLAT SUBMITTAL.

CIVIL ENGINEER

ATWELL

4700 E. SOUTHERN AVE.
MESA, ARIZONA 85206
PHONE: (480) 218–8831
FAX: (480) 830–4888
CONTACT: TED NORTHROP JR., P.E.

LANDSCAPE ARCHITECT

LVA URBAN DESIGN STUDIO

120 SOUTH ASH AVENUE
TEMPE, ARIZONA 85281
PHONE: (480) 994–0994
FAX: (480) 994–7332
CONTACT: RYAN TRUDELL, RLA

OWNER \ DEVELOPER

WILLIAM LYON HOMES

8840 E. CHAPARRAL RD. STE 200
SCOTTSDALE, ARIZONA 85250
PHONE (480) 893–1000
FAX (480) 850–3830
CONTACT: CHARLIE CALDWELL

SHEET INDEX

DESCRIPTION	SHEET NO
COVER SHEET	1
SITE PLAN AND SHEET INDEX	2
PHASING PLAN	3
DETAIL SHEETS AND TRACT TABLES	4 – 6
PRELIMINARY PLAT	7 – 16
MAJOR STREET TRANSITIONS	17 – 21

UTILITY COORDINATION LIST

DESCRIPTION	REPRESENTATIVE	PHONE
WATER	CITY OF SURPRISE	623–222–1000
SEWER	CITY OF SURPRISE	623–222–1000
FIRE	CITY OF SURPRISE	623–222–1000
GAS	SOUTHWEST GAS	602–484–5344
ELECTRIC	APS	602–250–1000
TELEPHONE	QWEST	480–630–0492
CABLE	COX	623–322–1710
REFUSE	CITY OF SURPRISE	623–222–1000

BENCHMARK

NATIONAL GEODETIC SURVEY PID DV0080, DESIGNATION Q 366 FOUND U.S. COAST AND GEODETIC SURVEY BRASS CAP STAMPED "1967 Q 366"
NAVD 88 ELEVATION = 1392.53
(CITY OF SURPRISE BENCHMARK #53 ELEVATION = 1392.52)

BASIS OF BEARING

BASIS OF BEARING IS N89°24'04"E BETWEEN NGS CONTROL POINTS DV0080 AND AJ3867.

SITE DATA

EXISTING ZONING	PAD (CITY OF SURPRISE)
GROSS SITE DATA	567.38 AC
ARTERIAL ROAD R/W	14.60 AC
NET SITE AREA	552.78 AC
NUMBER OF LOTS	1,897
DENSITY	3.43 AC
OPEN SPACE ACREAGE	156.83 AC (28% OF NET AREA)

RESIDENTIAL PARCEL DATA

PARCEL	PAD LAND USE	LOT SIZES	GROSS ACRES	* NET ACRES	** OPEN SPACE	NO. LOTS	NET DU/AC
A1	LMDR	53'x105'	30.84 AC	29.78 AC	6.20 AC	112	3.76
A2	MDR	CLUSTER	21.39 AC	20.34 AC	6.46 AC	120	5.90
A3	MDR	45'x95'	32.52 AC	32.52 AC	6.57 AC	154	4.74
A4	LDR	58'x110'	41.46 AC	41.46 AC	8.08 AC	145	3.50
A5	LDR	63'x115'	31.19 AC	30.42 AC	5.44 AC	94	3.09
A6	LDR	75'x120'	45.35 AC	44.19 AC	14.57 AC	87	1.97
A11	LMDR	53'x105'	33.74 AC	32.59 AC	5.56 AC	134	4.11
A12	LDR	58'x110'	30.82 AC	28.56 AC	6.87 AC	95	3.33
A14	MDR	45'x95'	22.79 AC	21.94 AC	3.07 AC	88	4.01
A15	MDR	45'x95'	18.20 AC	18.20 AC	3.35 AC	83	4.56
A16	MDR	45'x95'	27.62 AC	27.62 AC	3.80 AC	132	4.78
A17	LDR	63'x115'	27.90 AC	27.90 AC	4.02 AC	88	3.15
A18W	MDR	CLUSTER	23.23 AC	22.25 AC	6.52 AC	144	7.74
A18E			14.17 AC	14.17 AC	1.57 AC	138	
A19	LDR	75'x120'	77.27 AC	76.50 AC	36.20 AC	134	1.75
A22	LMDR	53'x105'	41.78 AC	39.84 AC	9.80 AC	149	3.74
SUBTOTAL			520.27 AC	508.28 AC	128.08 AC	1,897	3.73

A9	ROS/PARK		13.13 AC	12.34 AC	11.60 AC
A10	EDU		15.00 AC	15.00 AC	0.00 AC
A13	ROS/PARK		18.98 AC	17.16 AC	17.15 AC
SUBTOTAL			47.11 AC	44.50 AC	28.75 AC

TOTAL			567.38 AC	552.78 AC	156.83 AC	1,897	3.43
-------	--	--	-----------	-----------	-----------	-------	------

* GROSS ACRES LESS ARTERIAL ROW.

** TRACT AREAS LESS PRIVATE ROADS, SCHOOL, WATER CAMPUS AND WELL SITE AREAS.

OPEN SPACE DATA

	PROJECT		UNIT 1 PRORATA		UNIT 1 PRELIMINARY PLAT		
	ACRES	%TOTAL	ACRES	% TOTAL	VARIANCE	%	
OPEN SPACE TYPE							
NEIGHBORHOOD PARKS	47	26%	20	29	18%	9	45%
POCKET / MINI PARKS	48	27%	21	41	26%	20	95%
SCHOOLS *	10	6%	4	0	0%	–4	–100%
WASH / SLOPE	62	35%	27	38	24%	11	41%
LANDSCAPE TRACTS	11	6%	5	49	31%	44	880%
TOTAL OPEN SPACE	178	100%	77	157	100%	80	104%
GROSS PROJECT	1,310	14%	567	567	28%	0	0%
NET RESIDENTIAL	943	19%	408	380	41%	–28	–7%

* OPEN SPACE TO BE DEVELOPED BY SCHOOL AT A LATER DATE.

DRAINAGE EASEMENTS

THE DIMENSIONS FOR DRAINAGE EASEMENTS REQUIRED FOR DRAINAGE CHANNELS CARRYING OFFSITE DRAINAGE FLOWS WILL BE DETERMINED DURING FINAL DESIGN. DEVELOPER SHALL BE RESPONSIBLE TO OBTAIN THE FINAL DRAINAGE EASEMENTS FROM THE APPROPRIATE PROPERTY OWNERS PRIOR TO FINAL PLAT APPROVAL.

THE LOCATIONS OF EXISTING UNDERGROUND UTILITIES ARE SHOWN IN AN APPROXIMATE WAY ONLY AND HAVE NOT BEEN INDEPENDENTLY VERIFIED BY THE OWNER OR ITS REPRESENTATIVE. THE CONTRACTOR SHALL DETERMINE THE EXACT LOCATION OF ALL EXISTING UTILITIES BEFORE COMMENCING WORK. ANY AND ALL DAMAGES WHICH MIGHT BE OCCASIONED BY THE CONTRACTOR'S FAILURE TO EXACTLY LOCATE AND PRESERVE ANY AND ALL UNDERGROUND UTILITIES.

NOTICE: CONSTRUCTION SITE SAFETY IS THE SOLE RESPONSIBILITY OF THE CONTRACTOR. NEITHER THE OWNER NOR THE ENGINEER SHALL BE EXPECTED TO ASSUME ANY RESPONSIBILITY FOR SAFETY OF THE WORK, OF PERSONS ENGAGED IN THE WORK, OF ANY NEARBY STRUCTURES, OR OF ANY OTHER PERSONS.

ATWELL
866.850.4200
www.atwell-group.com
4700 E. SOUTHERN AVENUE
MESA, AZ 85206
480.216.6551

COVER SHEET

PROJECT: RANCHO MERCADO UNIT 1
PRELIMINARY PLAT
CITY OF SURPRISE, ARIZONA

811

Know what's below.
Call before you dig.


REVISIONS:
4/15/15: PER C.O.S.
PS14–197 & FS15–069
COMMENTS
7/29/15: PER C.O.S.
PS14–197 & FS15–069
COMMENTS



PM. T. NORTHROP
DR. S. STAMAN
JOB NO.
09001944
FILE NO.
09001944CS01

CS01


SHEET NO.
1 OF 21

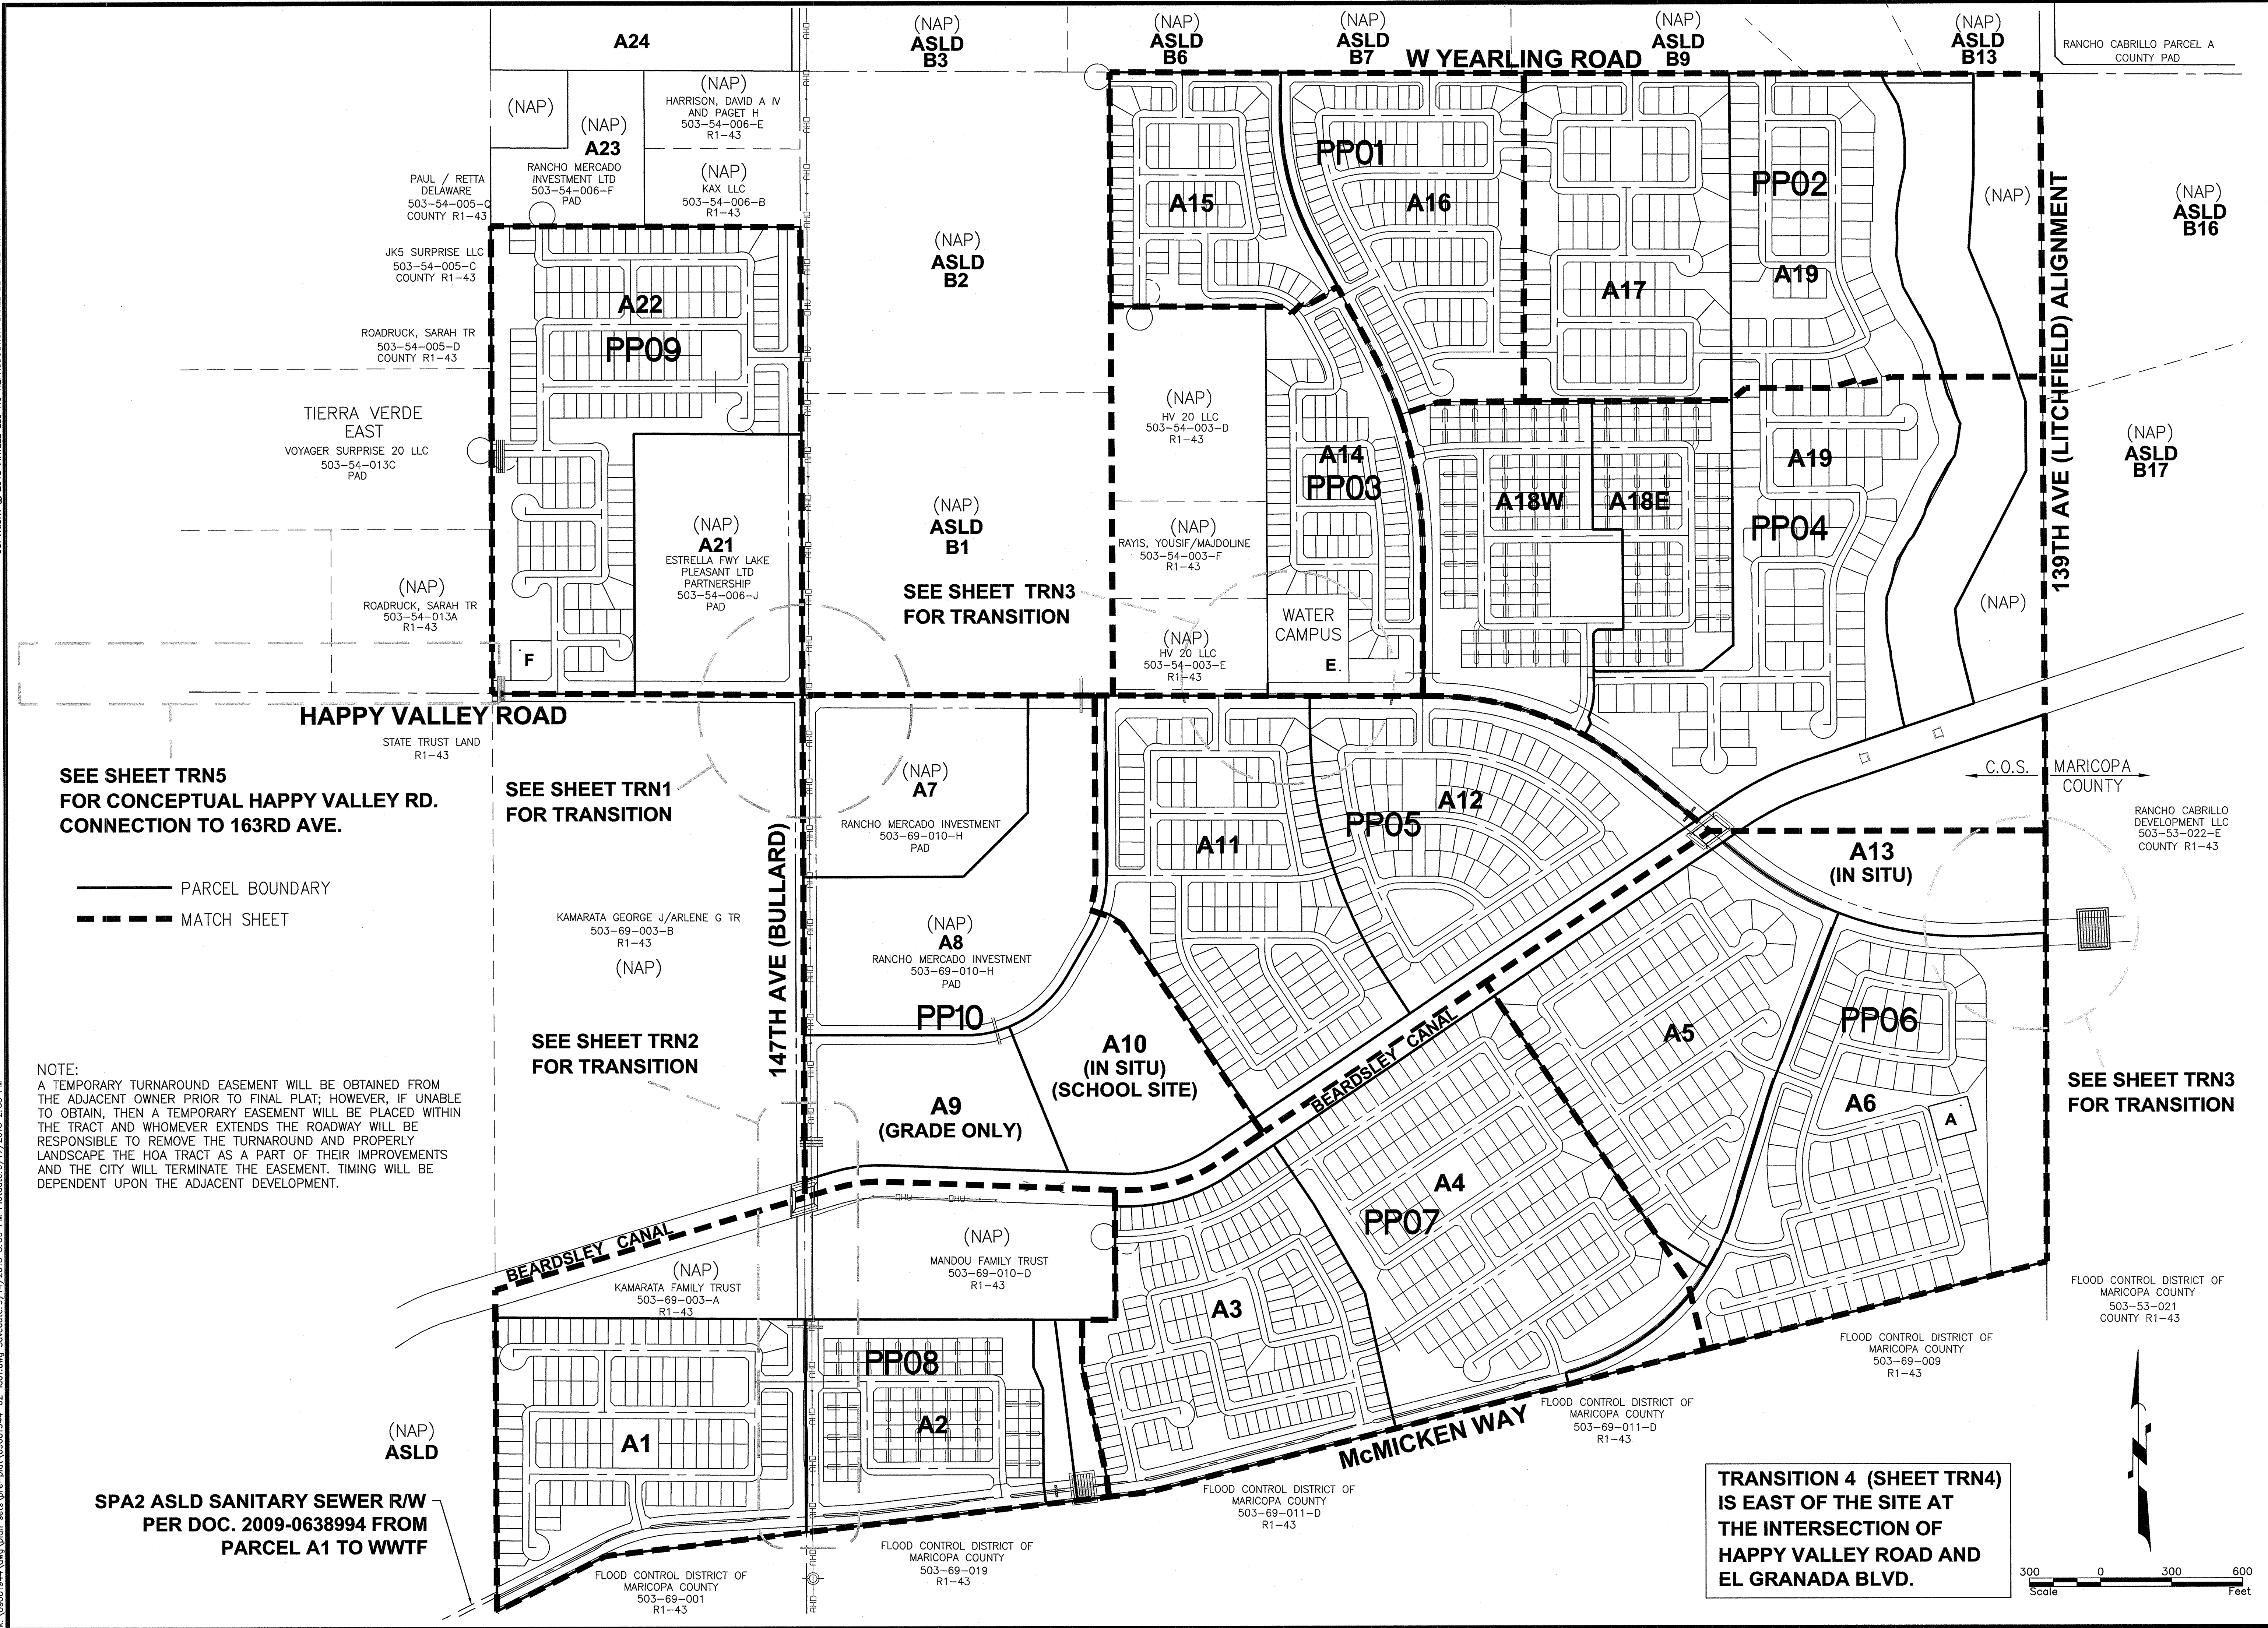

THE LOCATIONS OF EXISTING UNDERGROUND UTILITIES ARE SHOWN IN AN APPROXIMATE WAY ONLY AND HAVE NOT BEEN INDEPENDENTLY VERIFIED BY THE OWNER OR ITS REPRESENTATIVE. THE CONTRACTOR SHALL DETERMINE THE EXACT LOCATION OF ALL EXISTING UTILITIES BEFORE COMMENCING WORK, AND AGREE TO BE FULLY RESPONSIBLE FOR ANY AND ALL DAMAGES WHICH MIGHT BE OCCASIONED BY THE CONTRACTOR'S FAILURE TO EXACTLY LOCATE AND PRESERVE ANY AND ALL UNDERGROUND UTILITIES.					
NOTICE: CONSTRUCTION SITE SAFETY IS THE SOLE RESPONSIBILITY OF THE CONTRACTOR. NEITHER THE OWNER NOR THE ENGINEER SHALL BE EXPECTED TO ASSUME ANY RESPONSIBILITY FOR SAFETY OF THE WORK, OF PERSONS ENGAGED IN THE WORK, OF ANY NEARBY STRUCTURES, OR OF ANY OTHER PERSONS.					
866.850.4200 www.atwell-group.com 4700 E. SOUTHERN AVENUE MESA, AZ 85206 480.276.8831					
SITE PLAN AND SHEET INDEX PROJECT: RANCHO MERCADO UNIT 1 PRELIMINARY PLAT CITY OF SURPRISE, ARIZONA Know what's below. Call before you dig.					
REVISIONS: <table style="width: 100%; border-collapse: collapse;"> <tr> <td style="width: 30%; border-bottom: 1px solid black; padding: 2px 5px;">4/15/15: PER C.O.S.</td> <td style="width: 70%; border-bottom: 1px solid black; padding: 2px 5px;">PS14-197 & FS15-069</td> </tr> <tr> <td style="border-bottom: 1px solid black; padding: 2px 5px;">COMMENTS</td> <td style="border-bottom: 1px solid black; padding: 2px 5px;"></td> </tr> </table>		4/15/15: PER C.O.S.	PS14-197 & FS15-069	COMMENTS	
4/15/15: PER C.O.S.	PS14-197 & FS15-069				
COMMENTS					
7/29/15: PER C.O.S. <table style="width: 100%; border-collapse: collapse;"> <tr> <td style="width: 30%; border-bottom: 1px solid black; padding: 2px 5px;">PS14-197 & FS15-069</td> <td style="width: 70%; border-bottom: 1px solid black; padding: 2px 5px;">COMMENTS</td> </tr> <tr> <td style="border-bottom: 1px solid black; padding: 2px 5px;"></td> <td style="border-bottom: 1px solid black; padding: 2px 5px;"></td> </tr> </table>		PS14-197 & FS15-069	COMMENTS		
PS14-197 & FS15-069	COMMENTS				
PM. T. NORTHPROP DR. S. STAMAN					
JOB NO. 09001944					
FILE NO. 09001944ID01					
ID01					
SHEET NO. 2 OF 21					

COPYRIGHT © 2015 ATWELL LLC. NO REPRODUCTION SHALL BE MADE WITHOUT THE PRIOR WRITTEN CONSENT OF ATWELL LLC.

K:\09001944\dwg\plan\09001944-03-phs.dwg Saved: 9/14/2015 8:12 PM Plotted: 9/17/2015 2:33 PM

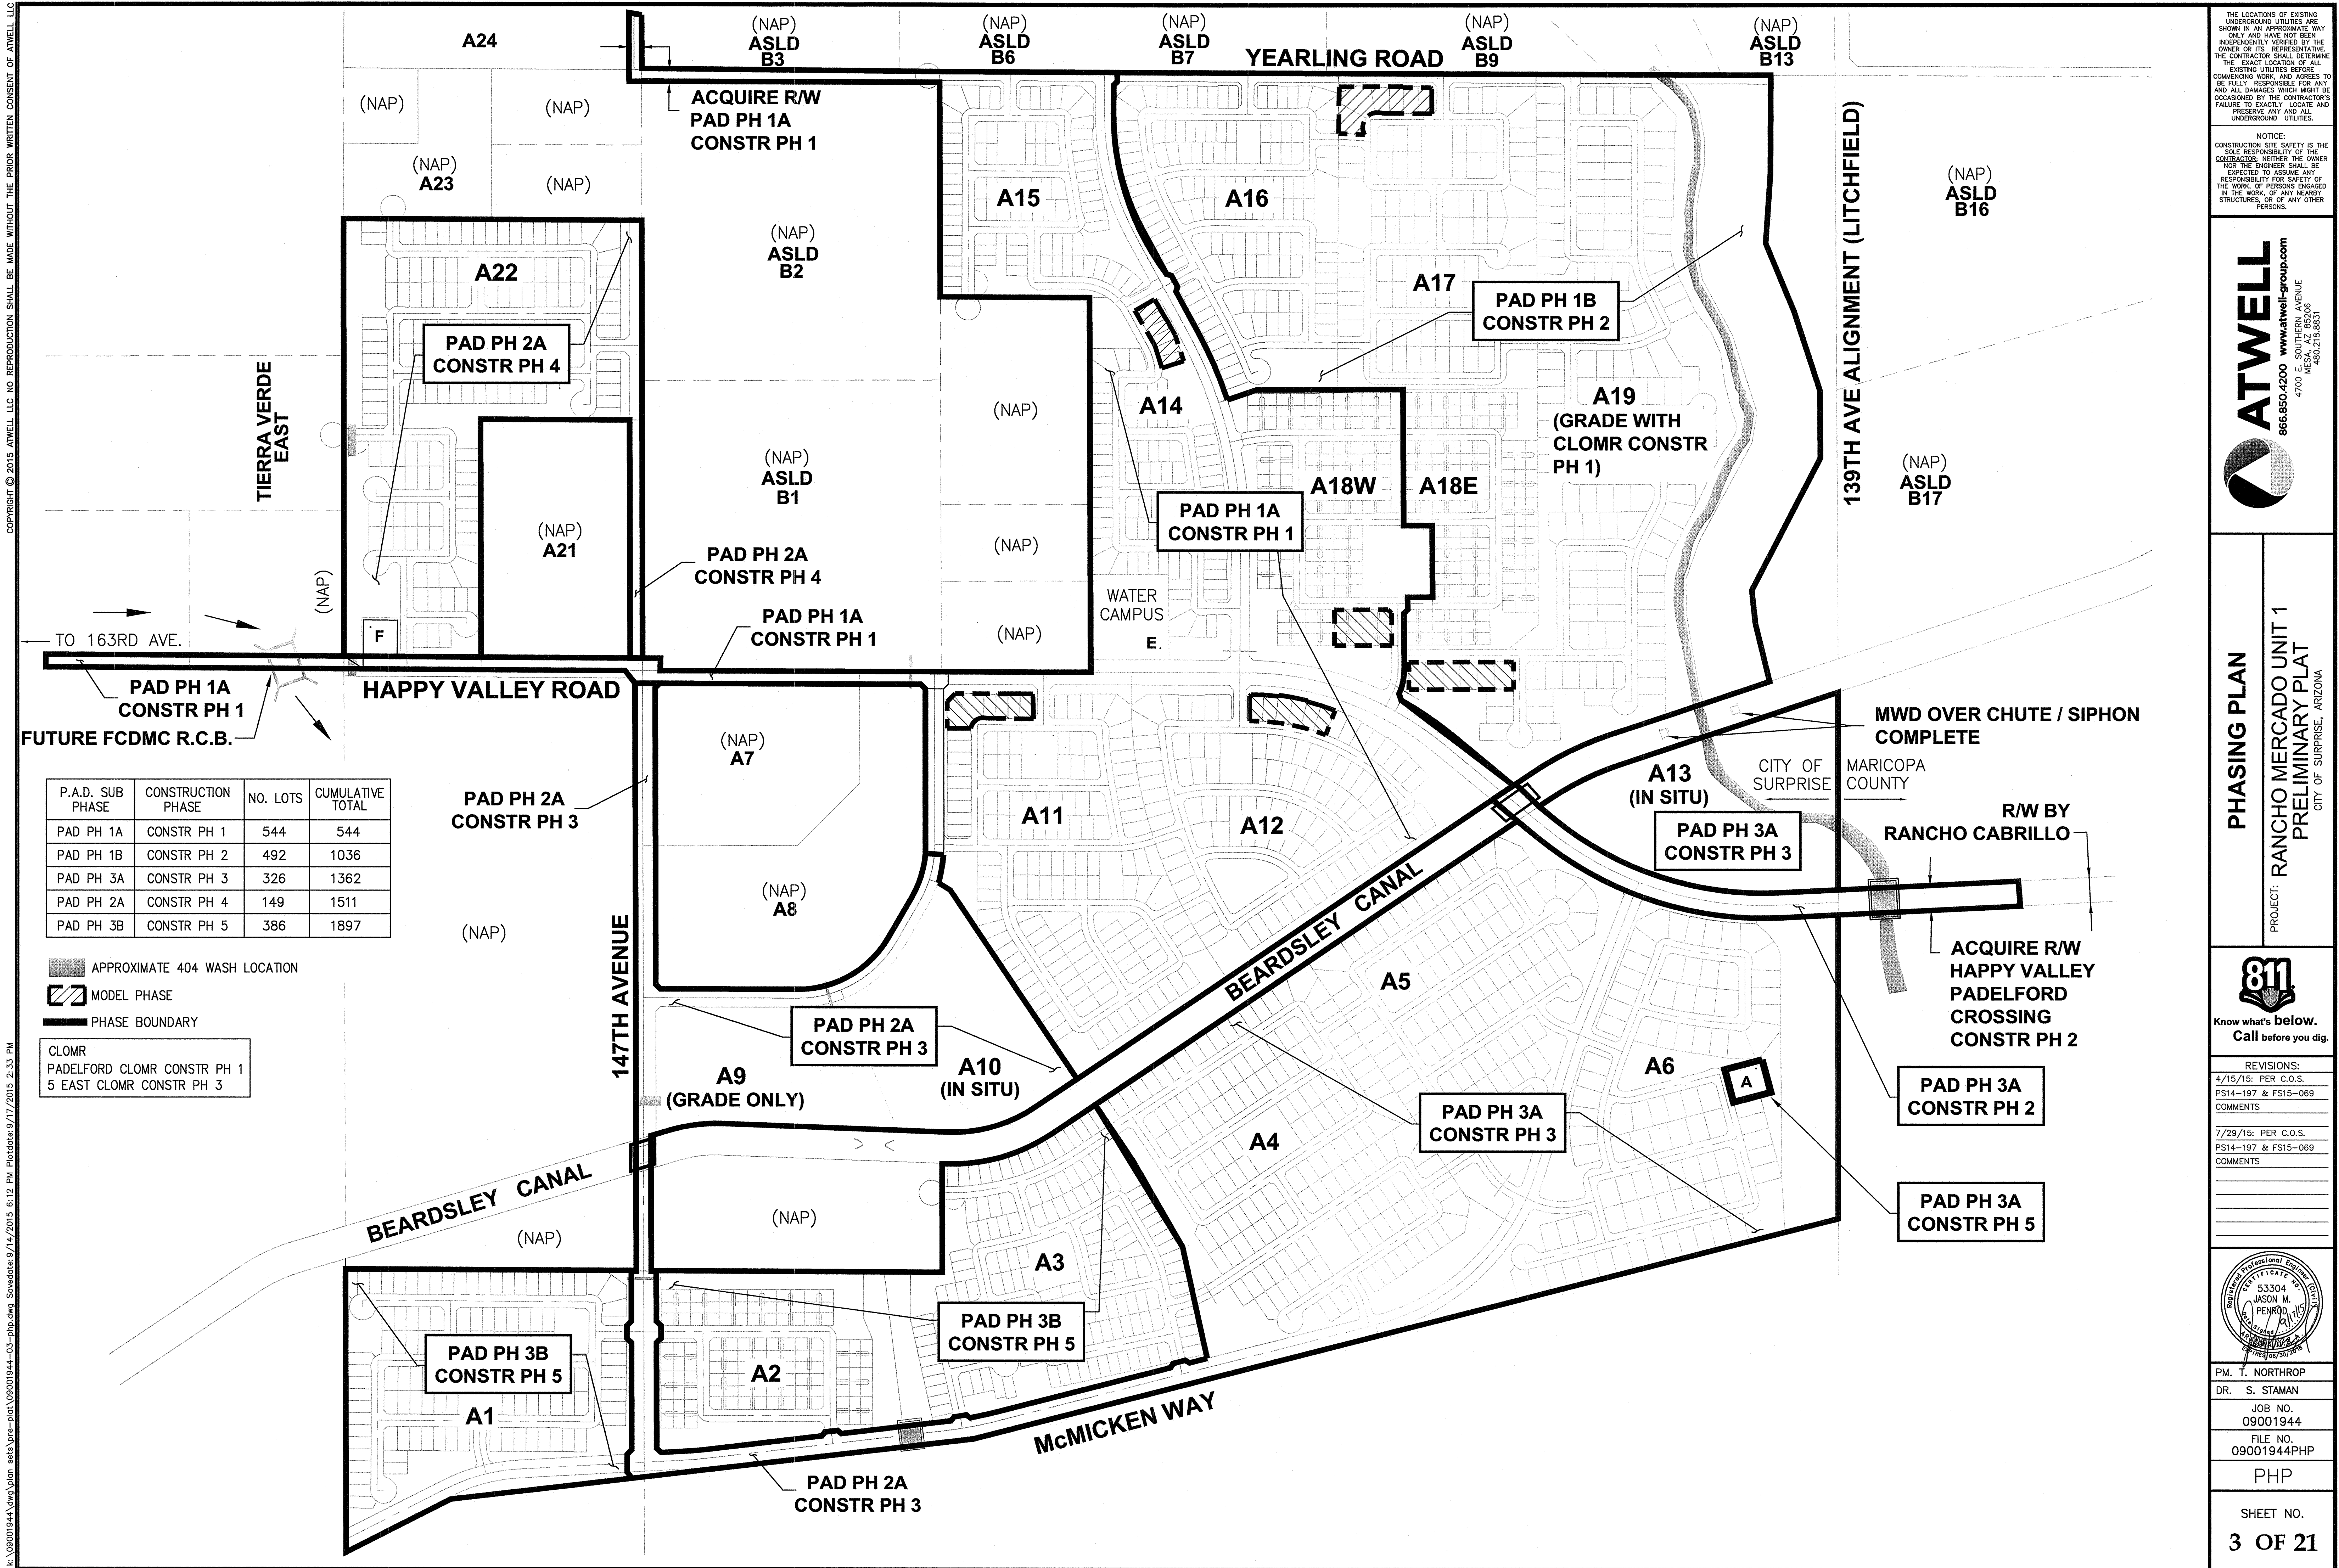

P.A.D. SUB PHASE	CONSTRUCTION PHASE	NO. LOTS	CUMULATIVE TOTAL
PAD PH 1A	CONSTR PH 1	544	544
PAD PH 1B	CONSTR PH 2	492	1036
PAD PH 3A	CONSTR PH 3	326	1362
PAD PH 2A	CONSTR PH 4	149	1511
PAD PH 3B	CONSTR PH 5	386	1897

- APPROXIMATE 404 WASH LOCATION
- MODEL PHASE
- PHASE BOUNDARY

CLOMR
PADELFORD CLOMR CONSTR PH 1
5 EAST CLOMR CONSTR PH 3

THE LOCATIONS OF EXISTING UNDERGROUND UTILITIES ARE SHOWN IN AN APPROXIMATE WAY ONLY AND HAVE NOT BEEN INDEPENDENTLY VERIFIED BY THE OWNER OR ITS REPRESENTATIVE. THE CONTRACTOR SHALL DETERMINE THE EXACT LOCATION OF ALL EXISTING UTILITIES BEFORE COMMENCING WORK AND AGREES TO BE FULLY RESPONSIBLE FOR ANY AND ALL DAMAGES WHICH MIGHT BE OCCASIONED BY THE CONTRACTOR'S FAILURE TO EXACTLY LOCATE AND PRESERVE ANY AND ALL UNDERGROUND UTILITIES.

NOTICE:
CONSTRUCTION SITE SAFETY IS THE SOLE RESPONSIBILITY OF THE CONTRACTOR. NEITHER THE OWNER NOR THE ENGINEER SHALL BE EXPECTED TO ASSUME ANY RESPONSIBILITY FOR SAFETY OF THE WORK OF PERSONS ENGAGED IN THE WORK OF ANY NEARBY STRUCTURES, OR OF ANY OTHER PERSONS.

ATWELL
866.850.4200 www.atwell-group.com
4700 E. SOUTHERN AVENUE
MESA, AZ 85206
480.216.8801


PHASING PLAN
PROJECT: RANCHO MERCADO UNIT 1
PRELIMINARY PLAT
CITY OF SURPRISE, ARIZONA

811
Know what's below.
Call before you dig.


REVISIONS:
4/15/15: PER C.O.S.
PS14-197 & FS15-069
COMMENTS
7/29/15: PER C.O.S.
PS14-197 & FS15-069
COMMENTS

PM. T. NORTROP
DR. S. STAMAN
JOB NO. 09001944
FILE NO. 09001944PHP
PHP
SHEET NO.
3 OF 21


COPYRIGHT © 2015 ATWELL LLC NO REPRODUCTION SHALL BE MADE WITHOUT THE PRIOR WRITTEN CONSENT OF ATWELL LLC
I:\09001944\Drawings\seth\pre-plot\09001944-05-4102.dwg Saved: 9/16/2015 10:34 AM Plotted: 9/17/2015 2:35 PM

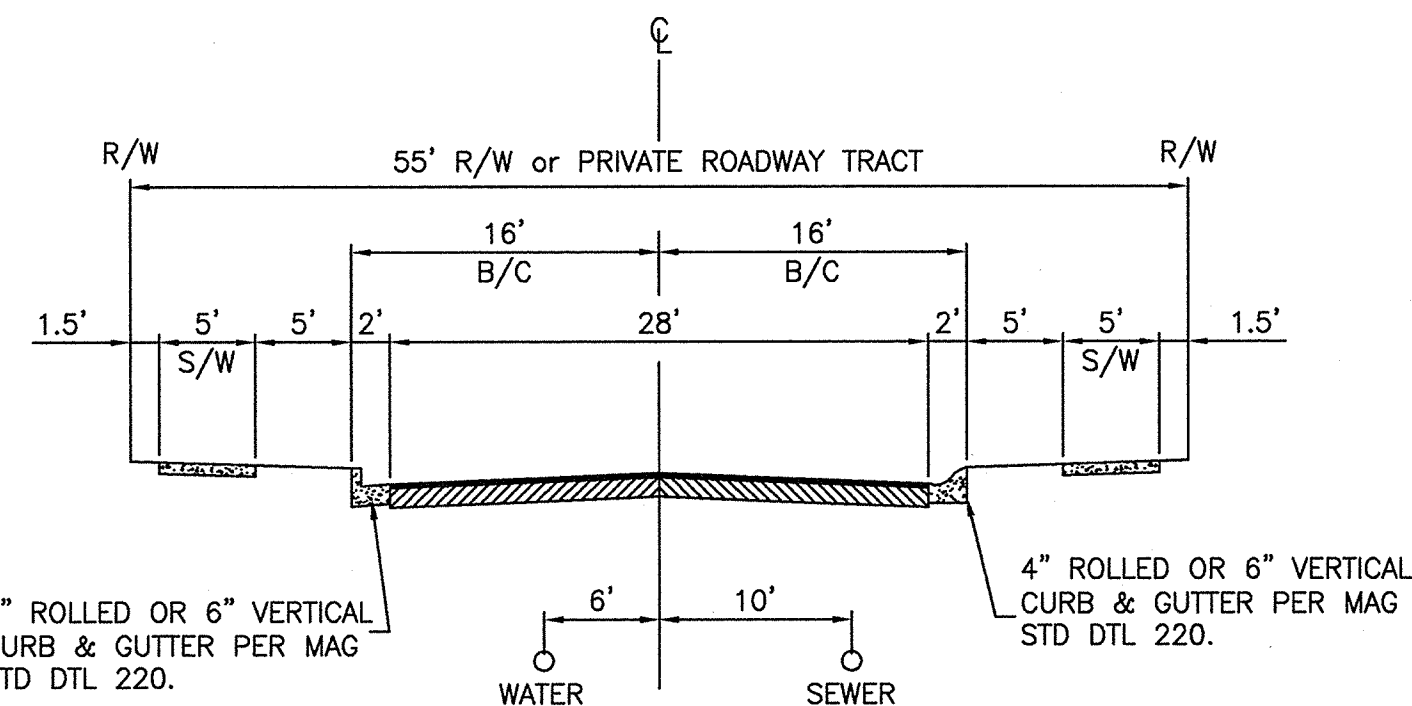


1 LOCAL STREET
LOOKING NORTH OR EAST
SCALE: N.T.S.

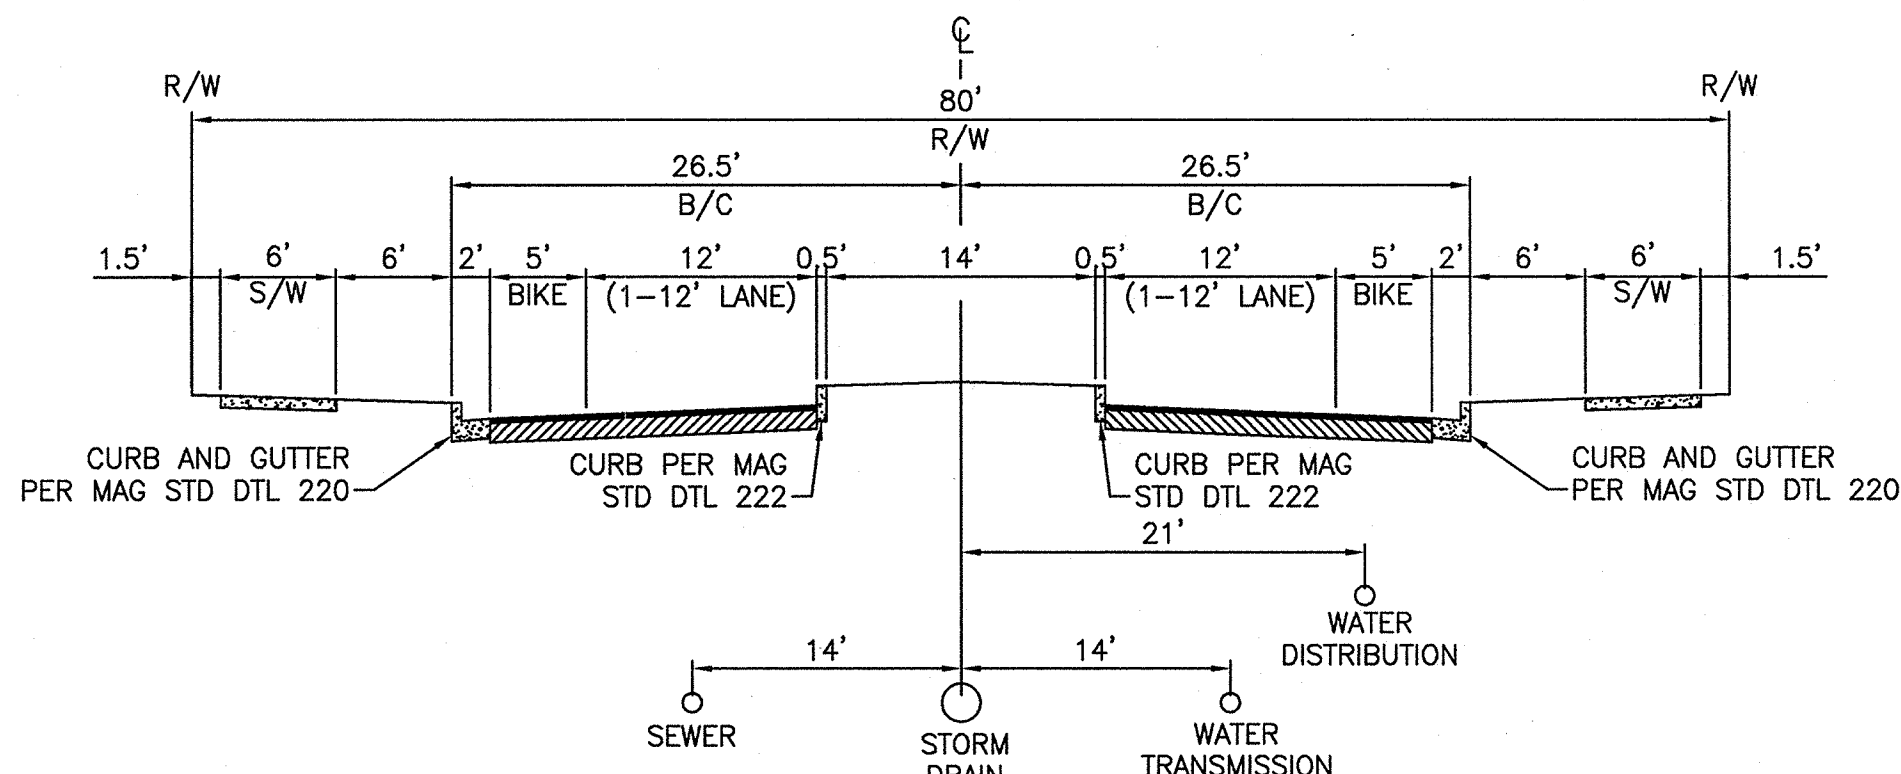


2 COLLECTOR STREET
LOOKING NORTH OR EAST
SCALE: N.T.S.

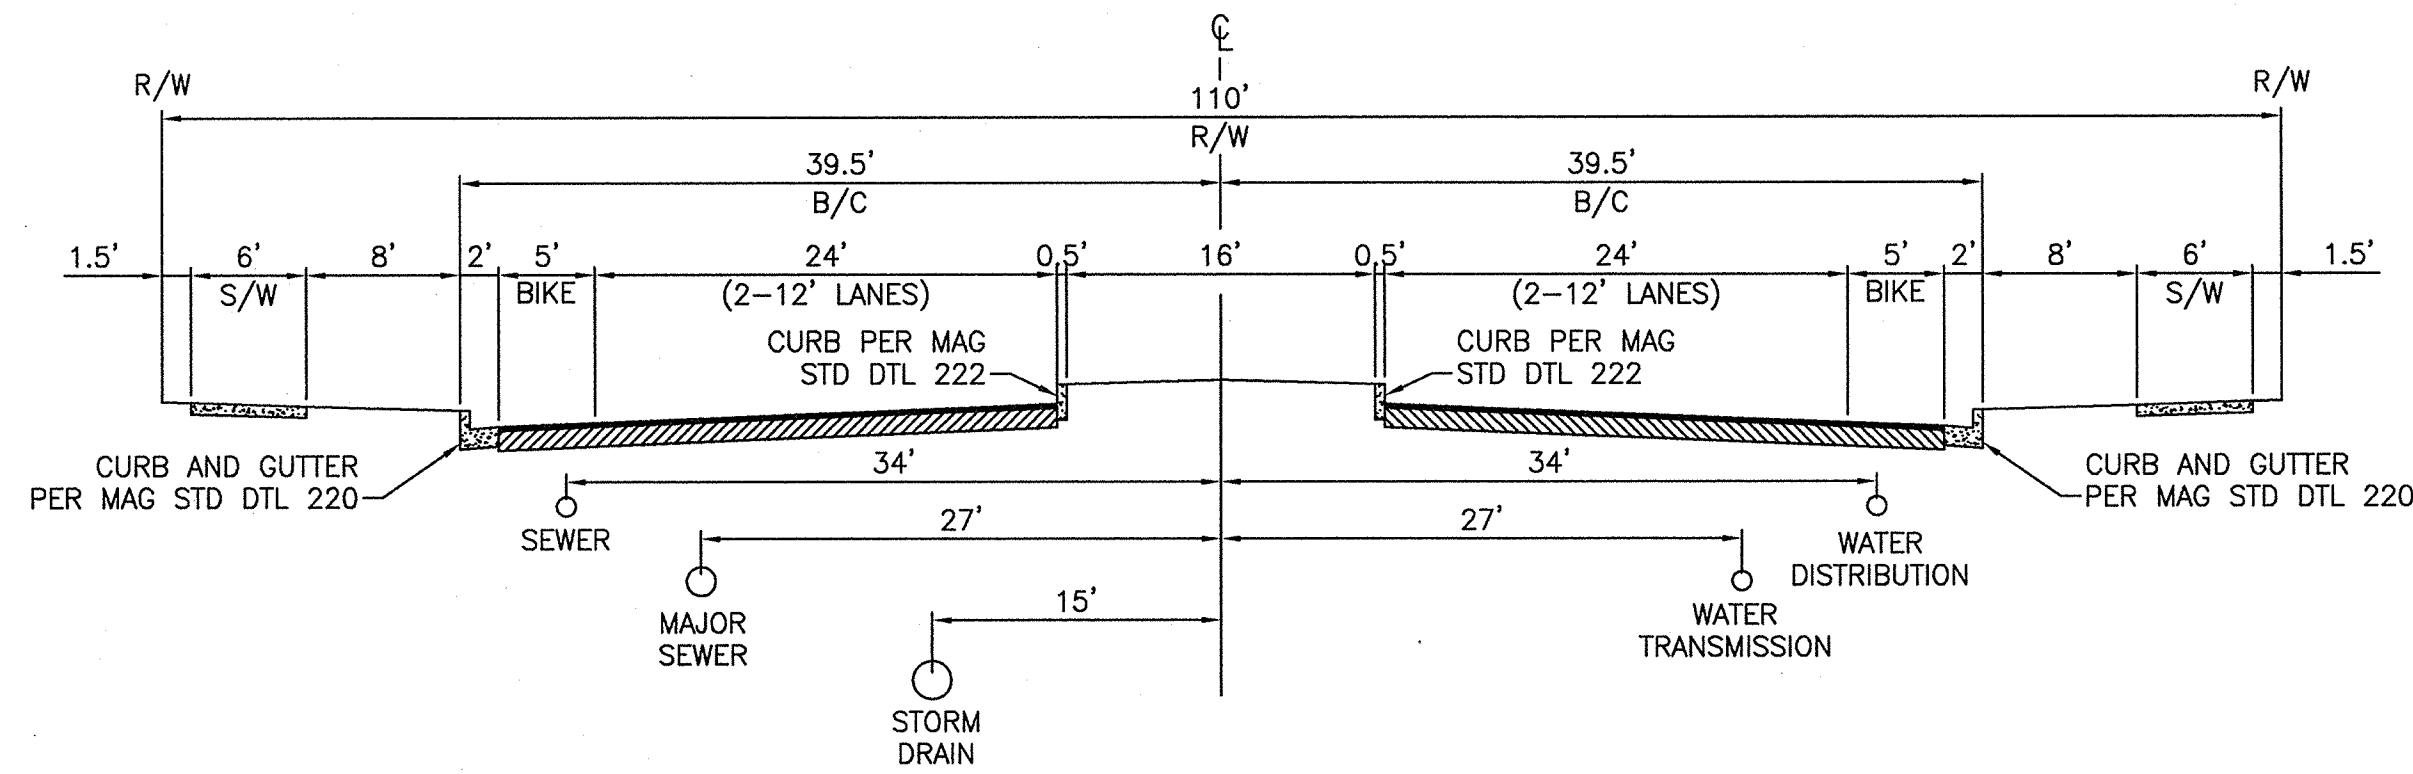

3 MINOR ARTERIAL
LOOKING NORTH OR EAST
SCALE: N.T.S.

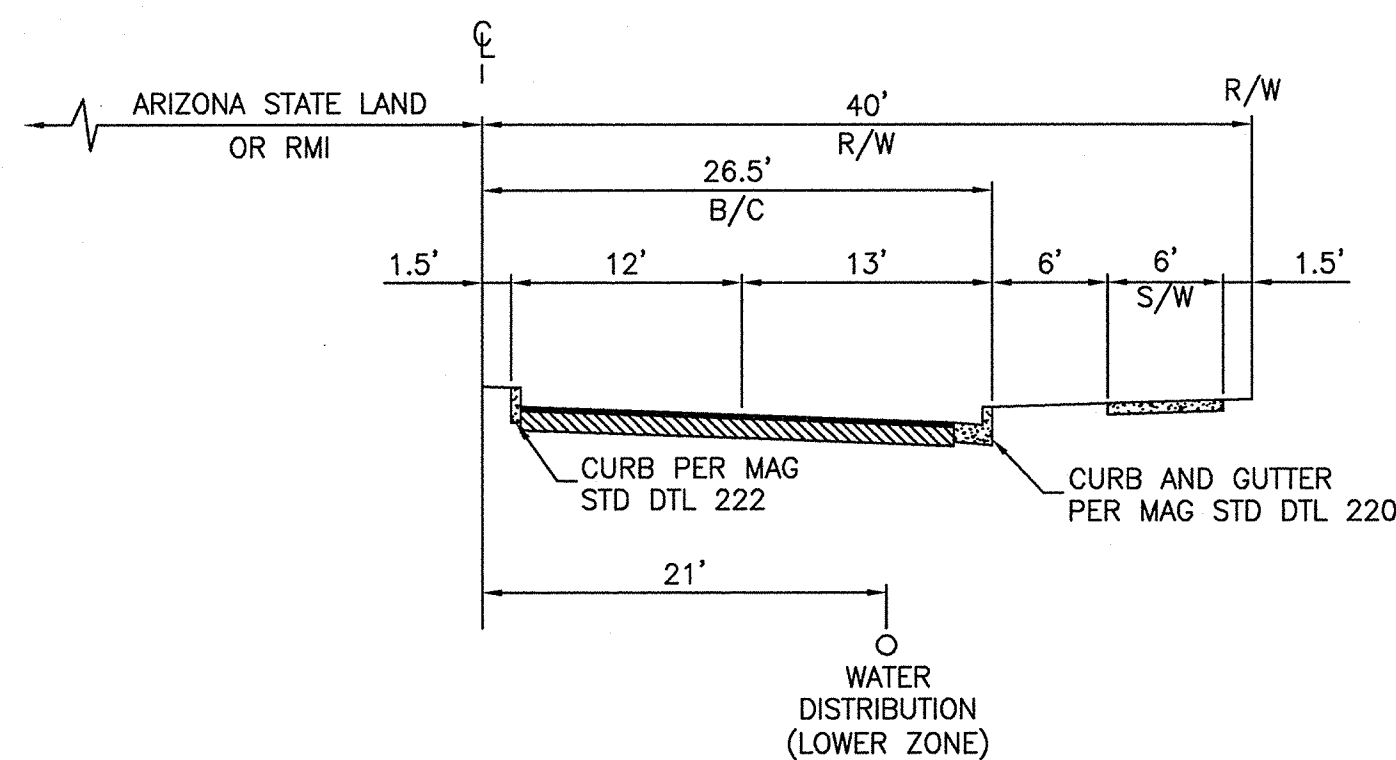


4 YEARLING ROAD INTERIM
COLLECTOR STREET
LOOKING EAST
SCALE: N.T.S.

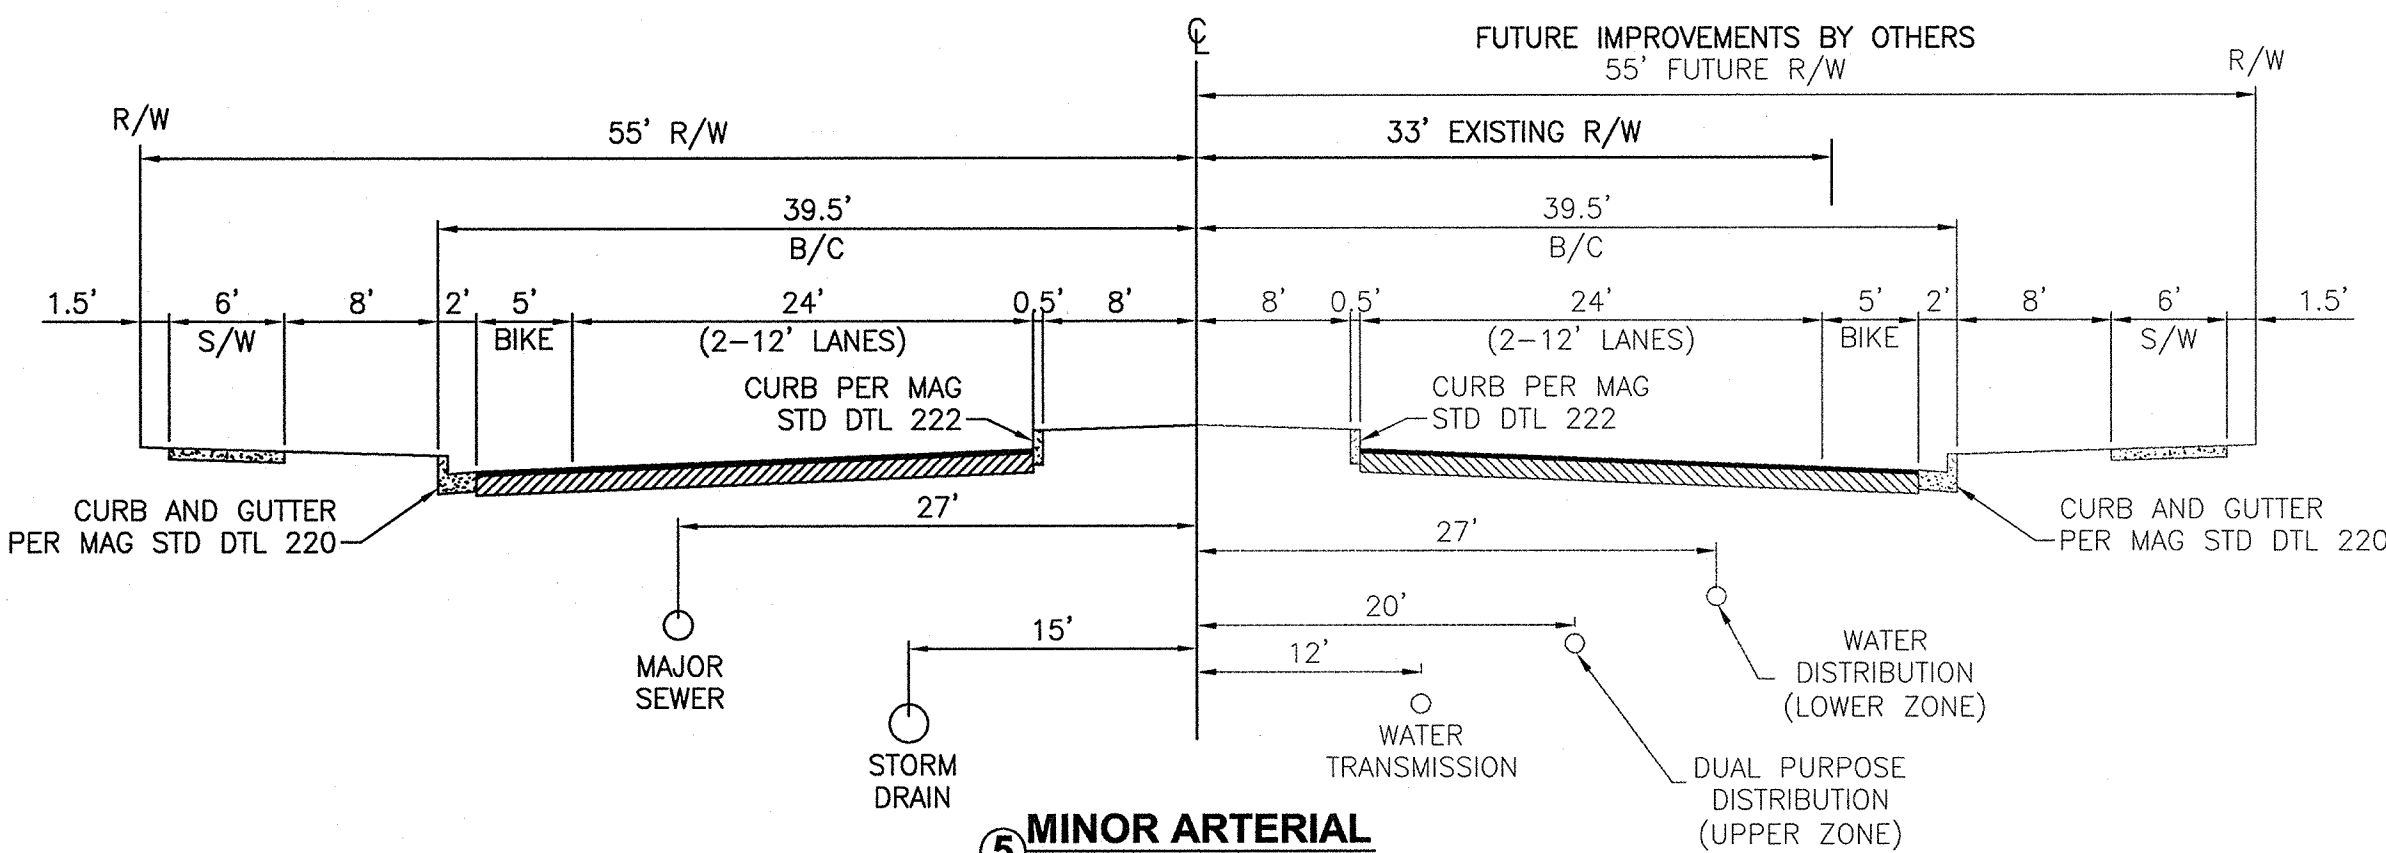


5 MINOR ARTERIAL
HAPPY VALLEY AT PARCELS A21 AND A22
LOOKING EAST
SCALE: N.T.S.


NOTE: TYPICAL FOR ALL SECTIONS
UTILITY LOCATIONS ARE APPROXIMATE AND MAY
VARY BASED ON EXISTING SITE CONDITIONS

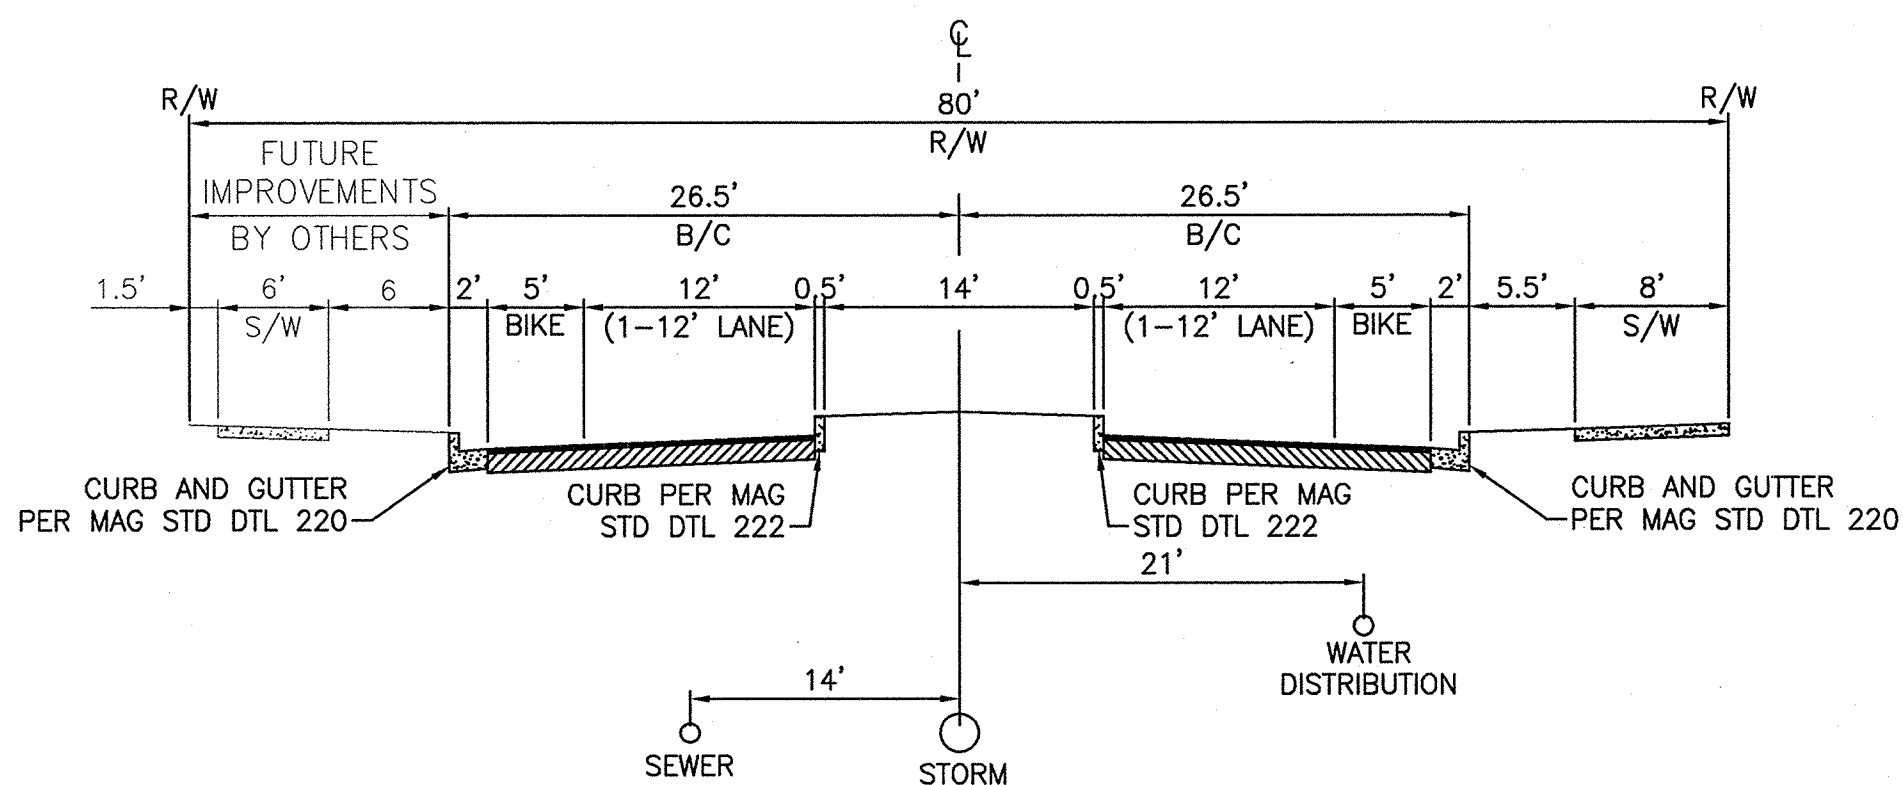


6 SAN YSIDRO / 145TH AVE.
LOOKING NORTH OR EAST
SCALE: N.T.S.

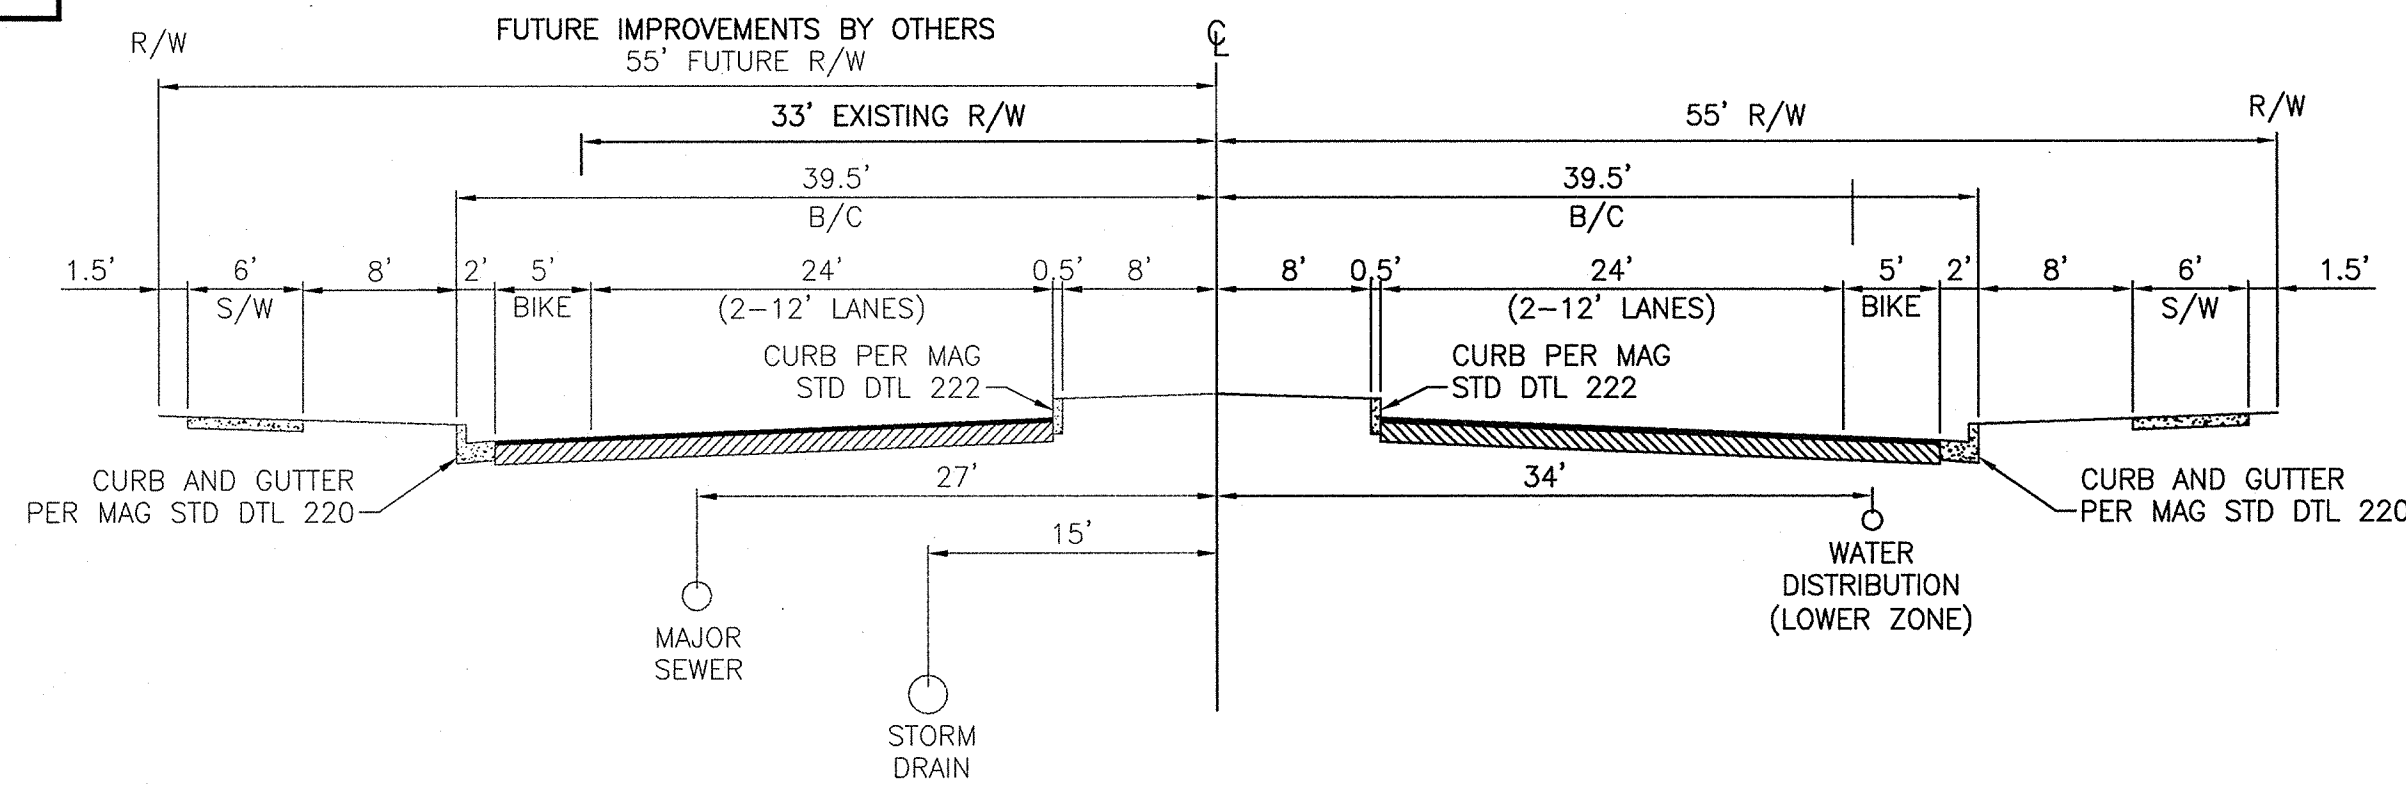

7 MINOR ARTERIAL
N. 147TH AVE. (BULLARD) AT PARCELS A7, A8, AND A9
LOOKING NORTH
SCALE: N.T.S.

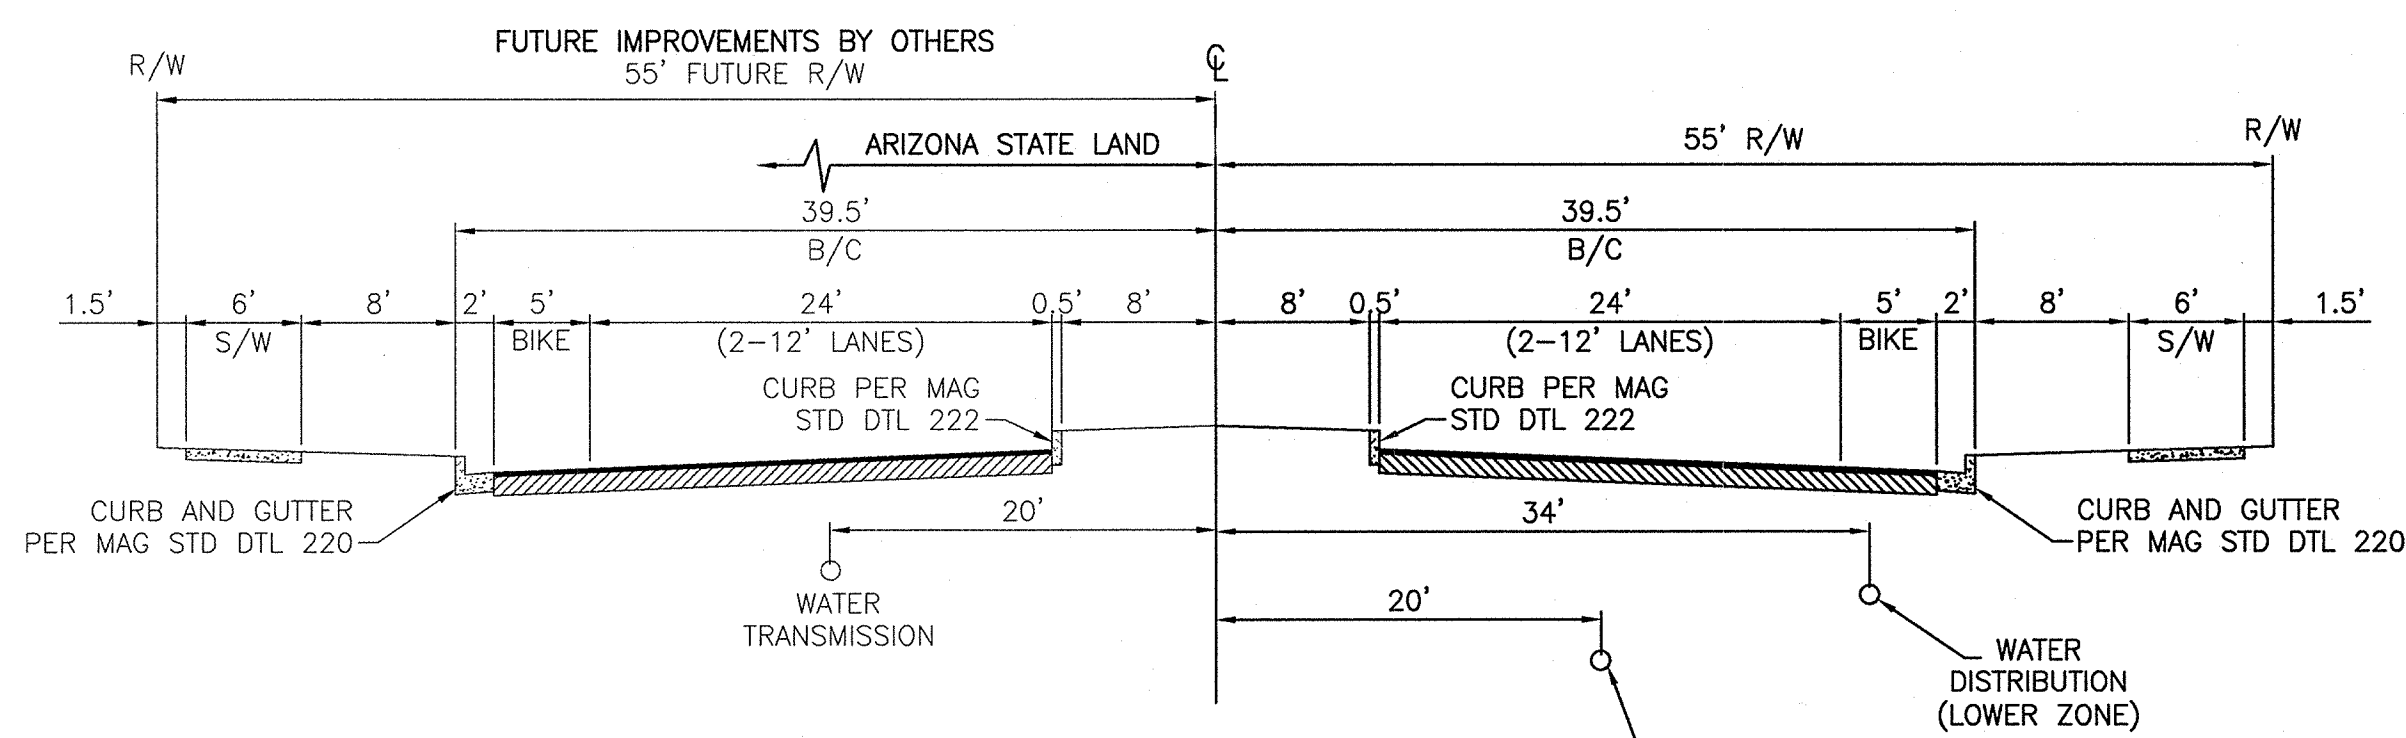

8 MINOR ARTERIAL
HAPPY VALLEY AT PARCEL A7, A8 & A11
LOOKING EAST
SCALE: N.T.S.

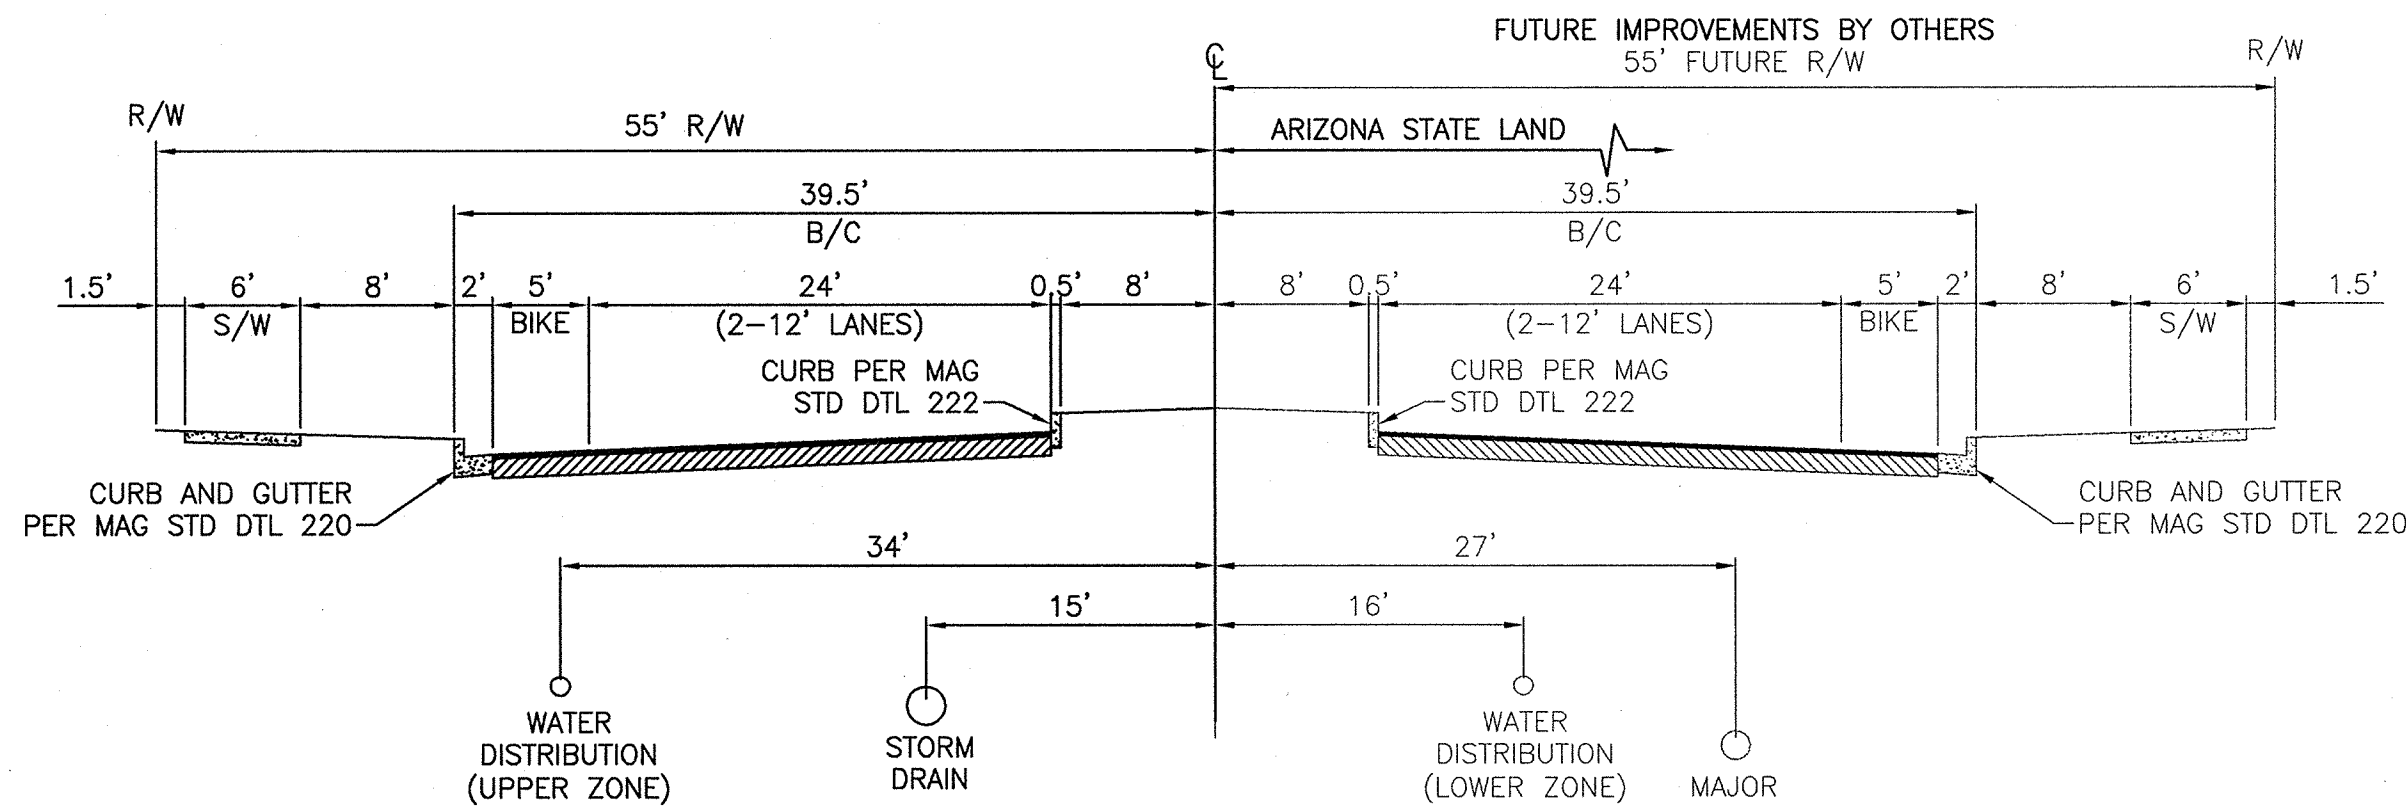

9 MINOR ARTERIAL
N. 147TH AVE. (BULLARD) AT PARCELS A21 AND A22
LOOKING NORTH
SCALE: N.T.S.

THE LOCATIONS OF EXISTING UNDERGROUND UTILITIES ARE SHOWN IN AN APPROXIMATE WAY ONLY AND HAVE NOT BEEN INDEPENDENTLY VERIFIED BY THE OWNER OR ITS REPRESENTATIVE. THE CONTRACTOR SHALL DETERMINE THE EXACT LOCATION OF ALL EXISTING UTILITIES BEFORE COMMENCING WORK, AND AGREES TO BE FULLY RESPONSIBLE FOR ANY AND ALL DAMAGES WHICH MIGHT BE OCCASIONED BY THE CONTRACTOR'S FAILURE TO EXACTLY LOCATE AND PRESERVE ANY AND ALL UNDERGROUND UTILITIES.

NOTICE: CONSTRUCTION SITE SAFETY IS THE SOLE RESPONSIBILITY OF THE CONTRACTOR. NEITHER THE OWNER NOR THE ENGINEER SHALL BE EXPECTED TO ASSUME ANY RESPONSIBILITY FOR SAFETY OF THE WORK, OF PERSONS ENGAGED IN THE WORK, OF ANY NEARBY STRUCTURES, OR OF ANY OTHER PERSONS.

ATWELL
866.850.4200 www.atwell-group.com
4700 E. SOUTHERN AVENUE
MESA, AZ 85206
480.216.6551

STREET SECTIONS
PROJECT: RANCHO MERCADO UNIT 1
PRELIMINARY PLAT
CITY OF SURPRISE, ARIZONA

811
Know what's below.
Call before you dig.


REVISIONS:
4/15/15: PER C.O.S.
PS14-197 & FS15-069
COMMENTS
7/29/15: PER C.O.S.
PS14-197 & FS15-069
COMMENTS

Professional Engineer
53304
JASON M. PERDUE
PE 00000000
09/07/2015

PM. T. NORTHROP
DR. S. STAMAN
JOB NO.
09001944
FILE NO.
09001944DT02
DT02


SHEET NO.
5 OF 21

k:\09001944\dwg\plan sets\pre-plan\09001944--06--at03.dwg Savedate:9/18/2015 12:01 PM Plotdate:9/17/2015 2:47 PM
COPYRIGHT © 2015 ATWELL LLC. NO REPRODUCTION SHALL BE MADE WITHOUT THE PRIOR WRITTEN CONSENT OF ATWELL LLC.

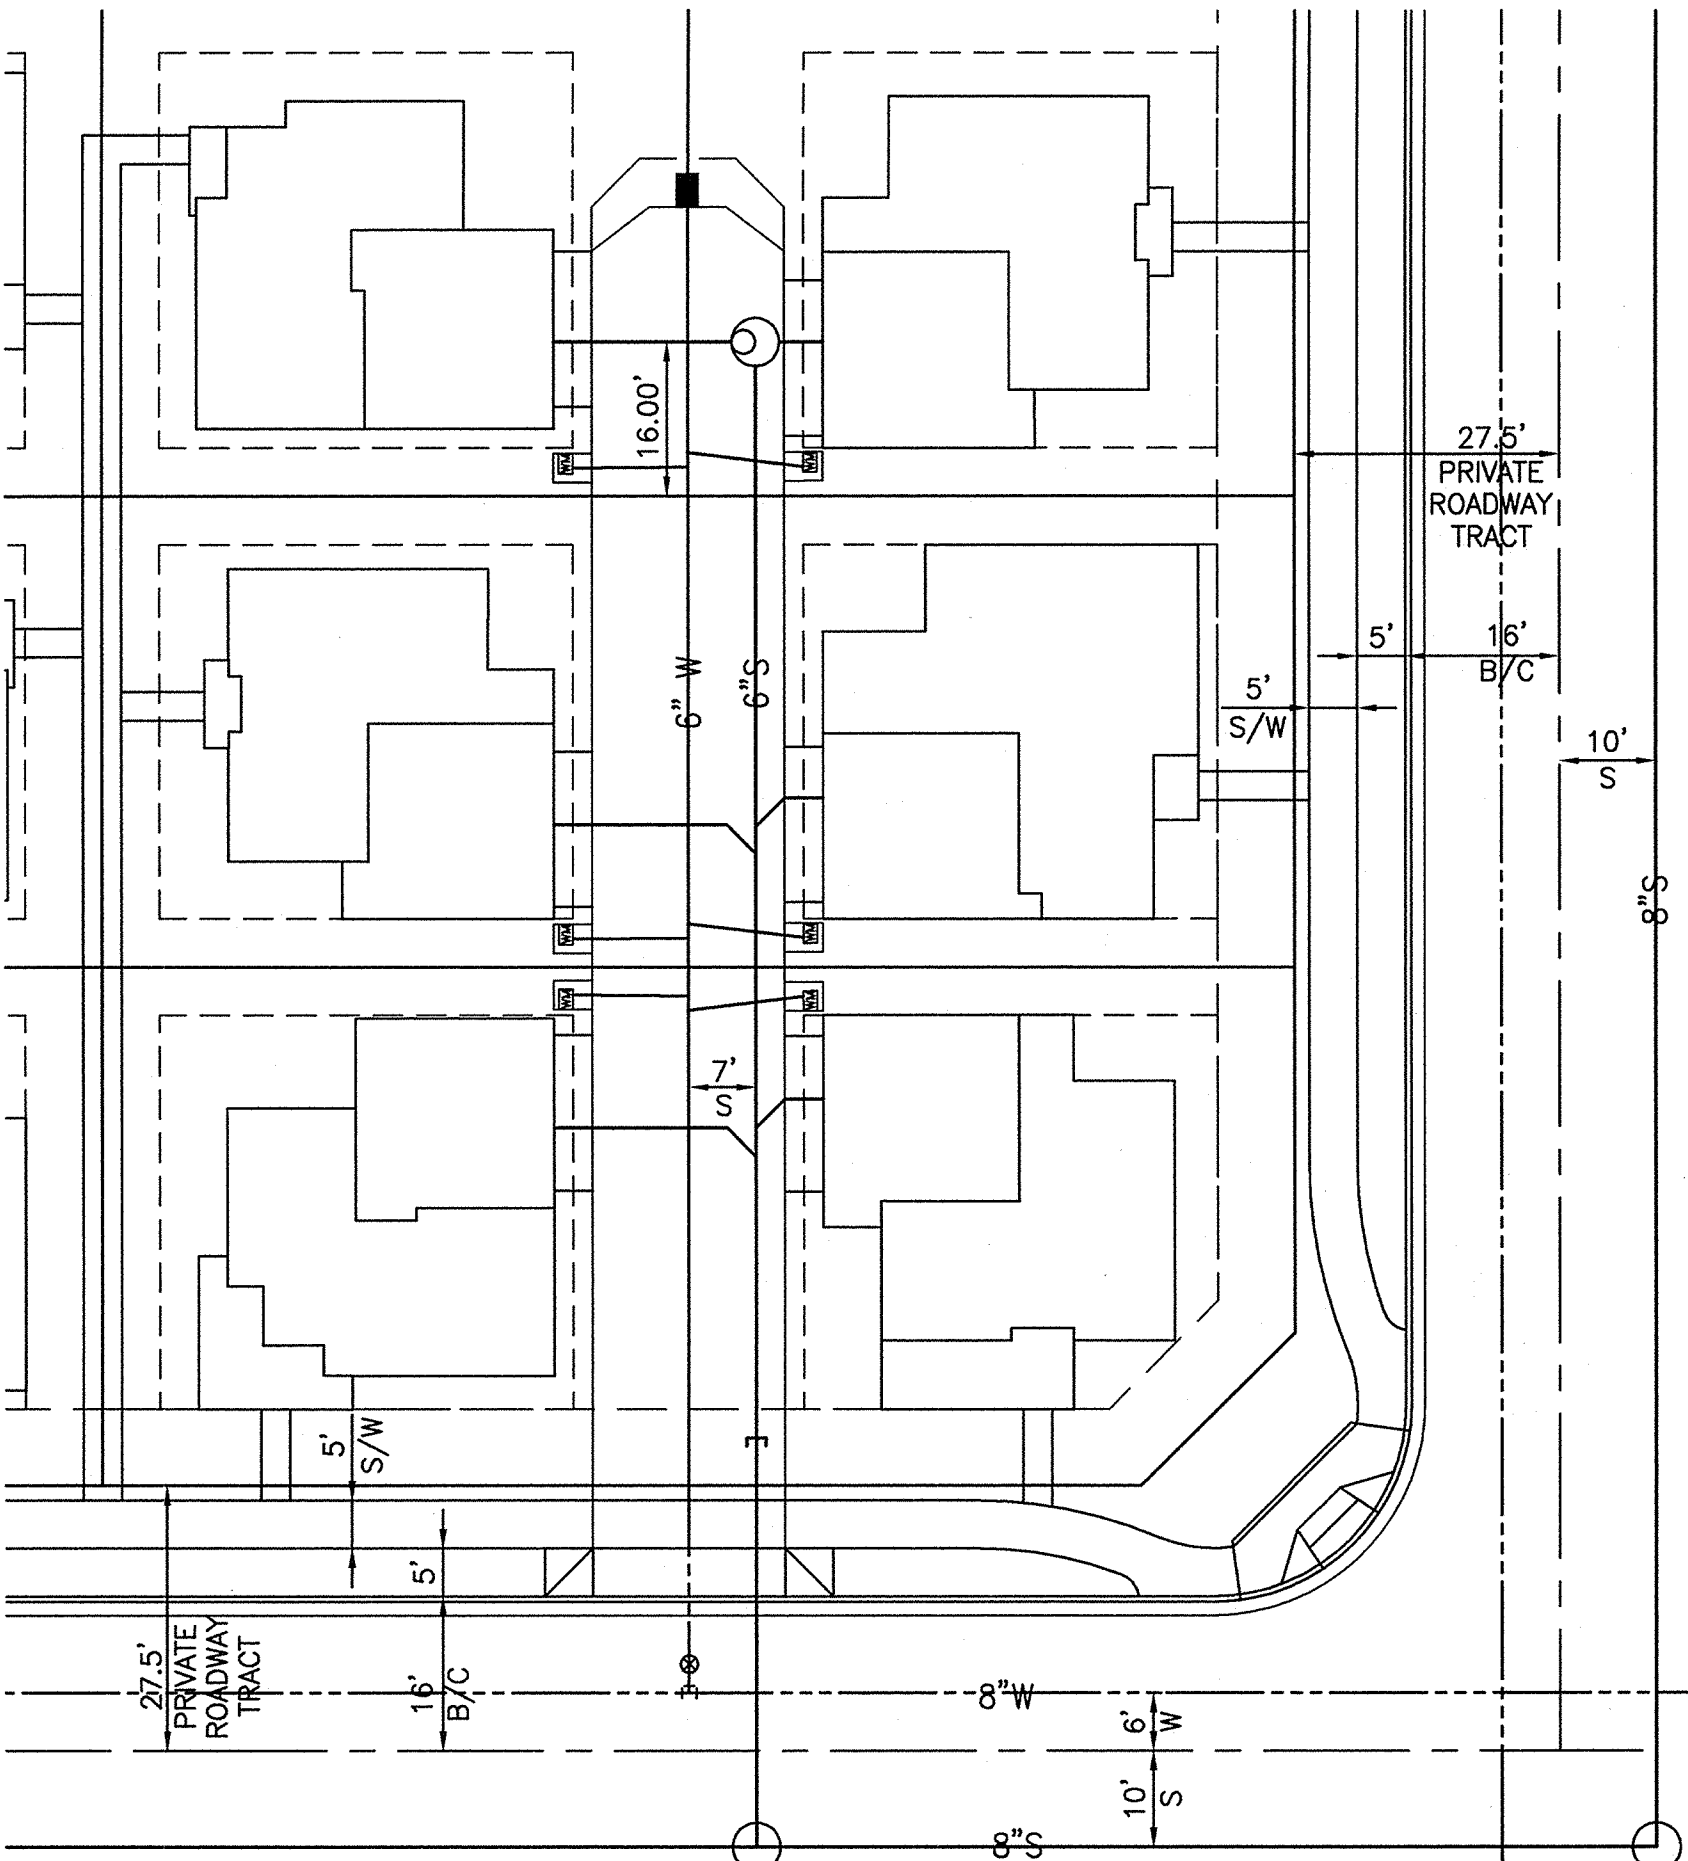

PARCEL A2 AND A18
WATER AND SEWER
LOCATION DETAIL

SCALE: 1"=20'

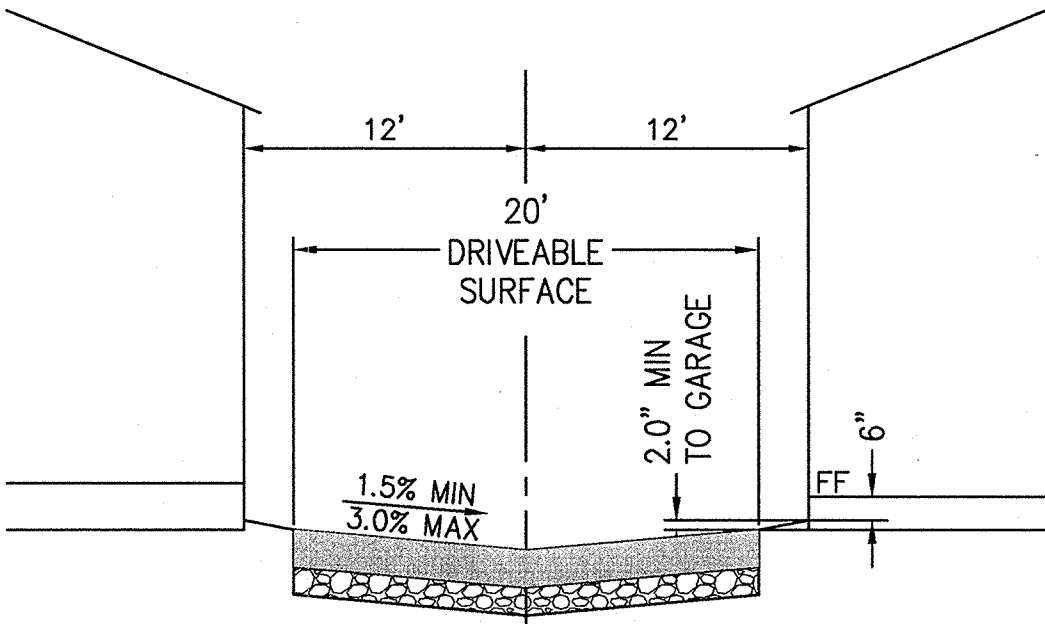

TYP. COURT YARD PRIVATE DRIVE

SCALE: N.T.S.

ADJACENT PROPERTY OWNERS WITHIN 200-FEET

ASSESSORS PARCEL #	PROPERTY OWNERS	MAILING ADDRESS
503-53-021	FLOOD CONTROL DISTRICT OF MARICOPA COUNTY	2801 W. DURANGO ST. PHOENIX AZ, 85009
503-53-022-E	RANCHO CABRILLO DEVELOPMENT LLC	PO BOX 14000 SUN LAKES AZ, 85248
503-54-003-D	HV 20 LLC	6064 E. JENAN DR. SCOTTSDALE, AZ 85254
503-54-003-E	HV 20 LLC	6064 E. JENAN DR. SCOTTSDALE, AZ 85254
503-54-003-F	YOUSIF RAYIS AND MAJDOLINE RAYIS	9433 E. VOLTAIRE SCOTTSDALE AZ, 85260
503-54-005-C	JK5 SURPRISE LLC	4332 E. TURQUOISE PHOENIX AZ, 85028
503-54-005-D	SARAH ROADRUCK TRUST	12906 W. GEORGIA AVE. LITCHFIELD PARK AZ, 85340
503-54-005-Q	PAUL & REITA DELAWARE	14907 W. EL CORTEZ SURPRISE AZ, 85387
503-54-006-B	KAX LLC	8530 E. VIA DEL SOL DR. SCOTTSDALE AZ, 85255
503-54-006-F	RANCHO MERCADO INVESTMENT	4417 N. SADDLEBAG TRAIL SCOTTSDALE AZ, 85251
503-54-006-J	ESTRELLA FREEWAY LAKE PLEASANT LTD PARTNERSHIP	3010 E. CAMELBACK RD. STE. 100 PHOENIX AZ, 85016
503-54-005-P	ALAN W. BRADEN	14913 W. EL CORTEZ SURPRISE, AZ 85387
503-54-013-A	SARAH ROADRUCK TRUST	12906 W. GEORGIA AVE. LITCHFIELD PARK AZ, 85340
503-54-013-C	VOYAGER SURPRISE 20 LLC	6900 E. SECOND ST. SCOTTSDALE AZ, 85251
503-69-001	FLOOD CONTROL DISTRICT OF MARICOPA COUNTY	2801 W. DURANGO ST. PHOENIX AZ, 85009
503-69-003-A	KAMARATA FAMILY TRUST	31208 N 61ST ST. CAVE CREEK AZ, 85331
503-69-003-B	GEORGE J KAMARATA AND ARLENE G KAMARATA TRUST	31208 N 61ST ST. CAVE CREEK AZ, 85331
503-69-009	FLOOD CONTROL DISTRICT OF MARICOPA COUNTY	2801 W. DURANGO ST. PHOENIX AZ, 85009
503-69-010-D	MANDOU FAMILY TRUST	8143 W. ELECTRA LN. PEORIA AZ, 85383
503-69-010-F	RANCHO MERCADO INVESTMENT	4417 N. SADDLEBAG TRAIL SCOTTSDALE AZ, 85251
503-69-010-H	RANCHO MERCADO INVESTMENT	4417 N. SADDLEBAG TRAIL SCOTTSDALE AZ, 85251
503-69-011-D	FLOOD CONTROL DISTRICT OF MARICOPA COUNTY	2801 W. DURANGO ST. PHOENIX AZ, 85009
503-69-019	FLOOD CONTROL DISTRICT OF MARICOPA COUNTY	2801 W. DURANGO ST. PHOENIX AZ, 85009
	ARIZONA STATE LAND	

NON-CONFORMING LOTS

PARCEL	LOT SIZE	LOT #	WIDTH*	DEPTH**
A11	53' x 105' (5,500 SF)	321		101
A11	53' x 105' (5,500 SF)	443		103
A17	63' x 115' (7,000 SF)	680		110
A17	63' x 115' (7,000 SF)	705		114
A19	75' x 120' (8,500 SF)	977		119
A19	75' x 120' (8,500 SF)	981		115
A4	58' x 110' (6,300 SF)	1144		108
A4	58' x 110' (6,300 SF)	1151		108
A4	58' x 110' (6,300 SF)	1170		108
A4	58' x 110' (6,300 SF)	1172		108
A4	58' x 110' (6,300 SF)	1173		108
A5	63' x 115' (7,000 SF)	1230	59	
A5	63' x 115' (7,000 SF)	1231	62	
A6	75' x 120' (8,500 SF)	1281		115
A6	75' x 120' (8,500 SF)	1300		118
A22	53' x 105' (5,500 SF)	1369		100
	TOTAL LOTS	18		

* = WIDTH MEASURED AT BUILDING ENVELOPE.

** = DEPTH MEASURED AT MINIMUM LOT DEPTH.

TRACT AREAS & USAGE

AREAS ARE APPROXIMATE AND MAY VARY ON FINAL PLAT.

PARCEL A1

TRACT	ACRES	USAGE
1A	0.66 AC	OPEN SPACE, DRAINAGE, AND COMMUNITY AMENITIES
1B	0.72 AC	OPEN SPACE, DRAINAGE, RECREATION AND COMMUNITY AMENITIES
1C	0.28 AC	OPEN SPACE, AND COMMUNITY AMENITIES
1D	0.94 AC	OPEN SPACE, DRAINAGE, RECREATION AND COMMUNITY AMENITIES
1E	1.20 AC	OPEN SPACE, DRAINAGE, AND COMMUNITY AMENITIES
1F	1.40 AC	OPEN SPACE, DRAINAGE, AND COMMUNITY AMENITIES
1G	1.00 AC	OPEN SPACE, DRAINAGE, AND COMMUNITY AMENITIES
TOTAL	6.20 AC	

PARCEL A2

TRACT	ACRES	USAGE
2A	2.46 AC	OPEN SPACE, DRAINAGE, RECREATION AND COMMUNITY AMENITIES
2B	1.87 AC	OPEN SPACE, DRAINAGE, AND COMMUNITY AMENITIES
2C	0.11 AC	OPEN SPACE, AND COMMUNITY AMENITIES
2D	0.32 AC	OPEN SPACE, COMMUNITY AMENITIES AND MULTI USE TRAIL EASEMENT
2E	1.70 AC	MULTIUSE TRAIL AND DRAINAGE EASEMENT
2F	2.59 AC	PRIVATE ROADWAY (INCLUDING PAVEMENT, CURB & GUTTER AND SIDEWALKS) AND PUBLIC UTILITIES
TOTAL	9.05 AC	

PARCEL A3

TRACT	ACRES	USAGE
3A	1.29 AC	OPEN SPACE, DRAINAGE, COMMUNITY AMENITIES AND MULTIUSE TRAIL EASEMENT
3B	0.06 AC	OPEN SPACE, COMMUNITY AMENITIES AND PUBLIC TRAIL EASEMENT
3C	1.02 AC	OPEN SPACE, DRAINAGE, RECREATION & COMMUNITY AMENITIES
3D	0.56 AC	OPEN SPACE, DRAINAGE, AND COMMUNITY AMENITIES
3E	0.06 AC	OPEN SPACE, AND COMMUNITY AMENITIES
3F	1.42 AC	OPEN SPACE, DRAINAGE, RECREATION & COMMUNITY AMENITIES
3G	0.02 AC	OPEN SPACE, AND COMMUNITY AMENITIES
3H	0.07 AC	OPEN SPACE, AND COMMUNITY AMENITIES
3J	0.04 AC	OPEN SPACE, AND COMMUNITY AMENITIES
3K	0.33 AC	OPEN SPACE, COMMUNITY AMENITIES, AND MULTI USE TRAIL EASEMENT
3L	1.70 AC	MULTIUSE TRAIL AND DRAINAGE EASEMENT
TOTAL	6.57 AC	

PARCEL A4

TRACT	ACRES	USAGE
4B	1.67 AC	OPEN SPACE, DRAINAGE, AND COMMUNITY AMENITIES
4C	1.17 AC	OPEN SPACE, DRAINAGE, RECREATION & COMMUNITY AMENITIES
4D	2.21 AC	OPEN SPACE, DRAINAGE, AND COMMUNITY AMENITIES
4E	0.76 AC	OPEN SPACE, DRAINAGE, RECREATION & COMMUNITY AMENITIES
4F	2.10 AC	OPEN SPACE, DRAINAGE, AND COMMUNITY AMENITIES
4G	0.17 AC	OPEN SPACE, AND COMMUNITY AMENITIES
TOTAL	8.08 AC	

PARCEL A5

TRACT	ACRES	USAGE
5A	1.03 AC	OPEN SPACE, DRAINAGE, RECREATION & COMMUNITY AMENITIES
5B	0.68 AC	OPEN SPACE, DRAINAGE, AND COMMUNITY AMENITIES
5C	1.43 AC	OPEN SPACE, DRAINAGE, AND COMMUNITY AMENITIES
5D	2.30 AC	OPEN SPACE, DRAINAGE, AND COMMUNITY AMENITIES
TOTAL	5.44 AC	

PARCEL A6

TRACT	ACRES	USAGE
6A	1.69 AC	OPEN SPACE, DRAINAGE, AND COMMUNITY AMENITIES
6B	1.23 AC	OPEN SPACE, DRAINAGE, AND COMMUNITY AMENITIES
6C	0.63 AC	OPEN SPACE, AND COMMUNITY AMENITIES
6D	2.22 AC	OPEN SPACE, DRAINAGE, RECREATION & COMMUNITY AMENITIES, AND WELL OVERFLOW EASEMENT
6E	0.79 AC	OPEN SPACE, DRAINAGE, AND COMMUNITY AMENITIES
6F	0.59 AC	WELL SITE A
6G	8.00 AC	MULTIUSE TRAIL AND DRAINAGE EASEMENT
TOTAL	15.15 AC	

PARCEL A9

TRACT	ACRES	USAGE
9A	11.60 AC	OPEN SPACE, DRAINAGE, AND COMMUNITY AMENITIES

PARCEL A10

TRACT	ACRES	USAGE
10A	14.40 AC	SCHOOL SITE

PARCEL A11

TRACT	ACRES	USAGE
11A	0.92 AC	OPEN SPACE, DRAINAGE, AND COMMUNITY AMENITIES
11B	0.69 AC	OPEN SPACE, AND COMMUNITY AMENITIES
11C	0.42 AC	OPEN SPACE, AND COMMUNITY AMENITIES
11D	0.77 AC	OPEN SPACE, DRAINAGE, RECREATION AND COMMUNITY AMENITIES
11E	0.49 AC	OPEN SPACE, DRAINAGE, AND COMMUNITY AMENITIES
11F	0.31 AC	OPEN SPACE, AND COMMUNITY AMENITIES
11G	0.28 AC	OPEN SPACE, AND COMMUNITY AMENITIES
11H	1.68 AC	OPEN SPACE, DRAINAGE, RECREATION AND COMMUNITY AMENITIES, AND MULTIUSE TRAIL EASEMENT
TOTAL	5.56 AC	

PARCEL A12

TRACT	ACRES	USAGE
12A	0.49 AC	OPEN SPACE, AND COMMUNITY AMENITIES
12B	0.73 AC	OPEN SPACE, DRAINAGE, RECREATION AND COMMUNITY AMENITIES
12C	0.28 AC	OPEN SPACE, AND COMMUNITY AMENITIES
12D	1.27 AC	OPEN SPACE, DRAINAGE, RECREATION AND COMMUNITY AMENITIES
12E	4.10 AC	OPEN SPACE, DRAINAGE, COMMUNITY AMENITIES, AND MULTIUSE TRAIL EASEMENT
TOTAL	6.87 AC	

PARCEL A13

TRACT	ACRES	USAGE
13A	17.15 AC	OPEN SPACE, MULTIUSE TRAIL AND DRAINAGE EASEMENT

PARCEL A14

TRACT	ACRES	USAGE
14A	0.88 AC	OPEN SPACE, DRAINAGE, RECREATION AND COMMUNITY AMENITIES
14B	1.39 AC	OPEN SPACE, DRAINAGE, AND COMMUNITY AMENITIES
14C	0.02 AC	OPEN SPACE AND COMMUNITY AMENITIES
14D	0.78 AC	OPEN SPACE, DRAINAGE, COMMUNITY AMENITIES, AND WELL & STORAGE TANK OVERFLOW EASEMENT
14E	2.99 AC	WATER CAMPUS AND WELL SITE E
TOTAL	6.06 AC	

PARCEL A15

TRACT	ACRES	USAGE
15A	0.17 AC	OPEN SPACE, AND COMMUNITY AMENITIES
15B	0.55 AC	OPEN SPACE, DRAINAGE, RECREATION & COMMUNITY AMENITIES
15C	0.27 AC	OPEN SPACE, DRAINAGE, AND COMMUNITY AMENITIES
15D	1.06 AC	OPEN SPACE, DRAINAGE, AND COMMUNITY AMENITIES
15E	1.30 AC	OPEN SPACE, DRAINAGE, AND COMMUNITY AMENITIES
TOTAL	3.35 AC	

PARCEL A16

TRACT	ACRES	USAGE
16A	0.55 AC	OPEN SPACE, AND COMMUNITY AMENITIES
16B	1.70 AC	OPEN SPACE, DRAINAGE, RECREATION & COMMUNITY AMENITIES
16C	0.47 AC	OPEN SPACE, DRAINAGE, RECREATION & COMMUNITY AMENITIES
16D	0.14 AC	OPEN SPACE, AND COMMUNITY AMENITIES
16E	0.21 AC	OPEN SPACE, AND COMMUNITY AMENITIES
16F	0.73 AC	OPEN SPACE, DRAINAGE, AND COMMUNITY AMENITIES
TOTAL	3.80 AC	

PARCEL A17

TRACT	ACRES	USAGE
17A	0.97 AC	OPEN SPACE, DRAINAGE, AND COMMUNITY AMENITIES
17B	0.25 AC	OPEN SPACE, AND COMMUNITY AMENITIES
17C	0.71 AC	OPEN SPACE, DRAINAGE, RECREATION & COMMUNITY AMENITIES
17D	0.20 AC	OPEN SPACE, AND COMMUNITY AMENITIES
17E	1.32 AC	OPEN SPACE, DRAINAGE, AND COMMUNITY AMENITIES
17F	0.57 AC	OPEN SPACE, DRAINAGE, AND COMMUNITY AMENITIES
TOTAL	4.02 AC	

PARCEL A18W

TRACT	ACRES	USAGE
18WA	3.20 AC	OPEN SPACE, DRAINAGE, COMMUNITY AMENITIES, AND WELL & STORAGE TANK OVERFLOW EASEMENT
18WB	2.23 AC	OPEN SPACE, DRAINAGE, RECREATION & COMMUNITY AMENITIES
18WC	0.69 AC	OPEN SPACE, AND COMMUNITY AMENITIES
18WD	0.40 AC	OPEN SPACE, AND COMMUNITY AMENITIES
18WE	3.45 AC	PRIVATE ROADWAY (INCLUDING PAVEMENT, CURB & GUTTER AND SIDEWALKS) AND PUBLIC UTILITIES
TOTAL	9.97 AC	

PARCEL A18E

TRACT	ACRES	USAGE
18EA	0.73 AC	OPEN SPACE, DRAINAGE, AND COMMUNITY AMENITIES
18EB	0.84 AC	OPEN SPACE, DRAINAGE, AND COMMUNITY AMENITIES
18EC	2.10 AC	PRIVATE ROADWAY (INCLUDING PAVEMENT, CURB & GUTTER AND SIDEWALKS) AND PUBLIC UTILITIES
TOTAL	3.67 AC	

PARCEL A19

TRACT	ACRES	USAGE
19A	4.19 AC	OPEN SPACE, DRAINAGE, COMMUNITY AMENITIES, AND WELL & STORAGE TANK OVERFLOW EASEMENT
19B	1.64 AC	OPEN SPACE, DRAINAGE, RECREATION AND COMMUNITY AMENITIES
19C	0.14 AC	OPEN SPACE, AND COMMUNITY AMENITIES
19D	2.31 AC	OPEN SPACE, DRAINAGE, AND COMMUNITY AMENITIES
19E	0.03 AC	OPEN SPACE, AND COMMUNITY AMENITIES
19F	1.44 AC	OPEN SPACE, DRAINAGE, RECREATION AND COMMUNITY AMENITIES
19G	0.14 AC	OPEN SPACE, AND COMMUNITY AMENITIES
19H	0.04 AC	OPEN SPACE, AND COMMUNITY AMENITIES
19J	6.93 AC	MULTIUSE TRAIL AND DRAINAGE EASEMENT
19K	19.34 AC	PUBLIC TRAIL AND DRAINAGE EASEMENT
TOTAL	36.20 AC	

PARCEL A22


TRACT	ACRES	USAGE
22A	2.54 AC	OPEN SPACE, DRAINAGE, AND COMMUNITY AMENITIES
22B	0.80 AC	OPEN SPACE, DRAINAGE, AND COMMUNITY AMENITIES
22C	0.48 AC	OPEN SPACE, AND COMMUNITY AMENITIES
22D	2.13 AC	OPEN SPACE, DRAINAGE, AND COMMUNITY AMENITIES
22E	0.34 AC	OPEN SPACE, AND COMMUNITY AMENITIES
22F	3.03 AC	OPEN SPACE, DRAINAGE, RECREATION AND COMMUNITY AMENITIES AND WELL OVERFLOW EASEMENT
22G	0.48 AC	OPEN SPACE, DRAINAGE, AND COMMUNITY AMENITIES
22H	0.66 AC	WELL SITE F
TOTAL	10.46 AC	

THE LOCATIONS OF EXISTING UNDERGROUND UTILITIES ARE SHOWN IN AN APPROXIMATE WAY ONLY AND HAVE NOT BEEN INDEPENDENTLY VERIFIED BY THE OWNER OR ITS REPRESENTATIVE. THE CONTRACTOR SHALL DETERMINE THE EXACT LOCATION OF ALL EXISTING UTILITIES BEFORE COMMENCING WORK, AND AGREES TO BE FULLY RESPONSIBLE FOR ANY AND ALL DAMAGES WHICH MAY BE OCCASIONED BY THE CONTRACTOR'S FAILURE TO EXACTLY LOCATE AND PRESERVE ANY AND ALL UNDERGROUND UTILITIES.

NOTICE: CONSTRUCTION SITE SAFETY IS THE SOLE RESPONSIBILITY OF THE CONTRACTOR. NEITHER THE OWNER NOR THE ENGINEER SHALL BE EXPECTED TO ASSUME ANY RESPONSIBILITY FOR SAFETY OF THE WORK, OF PERSONS ENGAGED IN THE WORK, OF ANY NEARBY STRUCTURES, OR OF ANY OTHER PERSONS.



DETAIL SHEET
PROJECT: RANCHO MERCADO UNIT 1
PRELIMINARY PLAT
CITY OF SURPRISE, ARIZONA

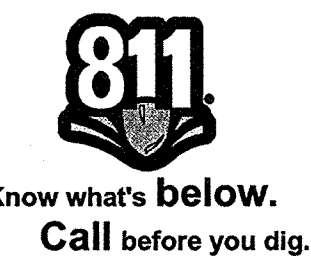

REVISIONS:
4/15/15: PER C.O.S.
PS14-197 & FS15-069
COMMENTS
7/29/15: PER C.O.S.
PS14-197 & FS15-069
COMMENTS



PM. T. NORTHROP
DR. S. STAMAN
JOB NO.
09001944
FILE NO.
09001944D03

DT03

SHEET NO.
6 OF 21

THE LOCATIONS OF EXISTING UNDERGROUND UTILITIES SHOWN IN AN APPROXIMATE WAY ONLY AND HAVE NOT BEEN INDEPENDENTLY VERIFIED BY THE OWNER OR ITS REPRESENTATIVE. THE CONTRACTOR SHALL DETERMINE THE EXACT LOCATION OF ALL EXISTING UTILITIES BEFORE COMMENCING WORK AND AGREE TO BE FULLY RESPONSIBLE FOR ANY AND ALL DAMAGES WHICH MIGHT BE OCCASIONED BY THE CONTRACTOR'S FAILURE TO EXACTLY LOCATE AND PRESERVE ANY AND ALL UNDERGROUND UTILITIES.


NOTICE: CONSTRUCTION SITE SAFETY IS THE SOLE RESPONSIBILITY OF THE CONTRACTOR. NEITHER THE OWNER NOR THE ENGINEER SHALL BE EXPECTED TO ASSUME ANY RESPONSIBILITY FOR SAFETY OF THE WORK, OF PERSONS ENGAGED IN THE WORK, OF ANY NEARBY STRUCTURES, OR OF ANY OTHER PERSONS.



PRELIMINARY PLAT
PROJECT: RANCHO MERCADO UNIT 1
PRELIMINARY PLAT
CITY OF SURPRISE, ARIZONA




REVISIONS:	
4/15/15:	PER C.O.S.
PS14-197 & FS15-069	COMMENTS
7/29/15:	PER C.O.S.
PS14-197 & FS15-069	COMMENTS

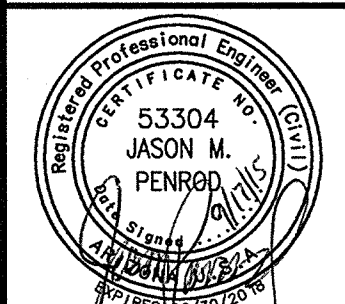


PM. T. NORTHROP
DR. S. STAMAN
JOB NO.
09001944
FILE NO.
09001944PP01

PP01
SHEET NO.
7 OF 21

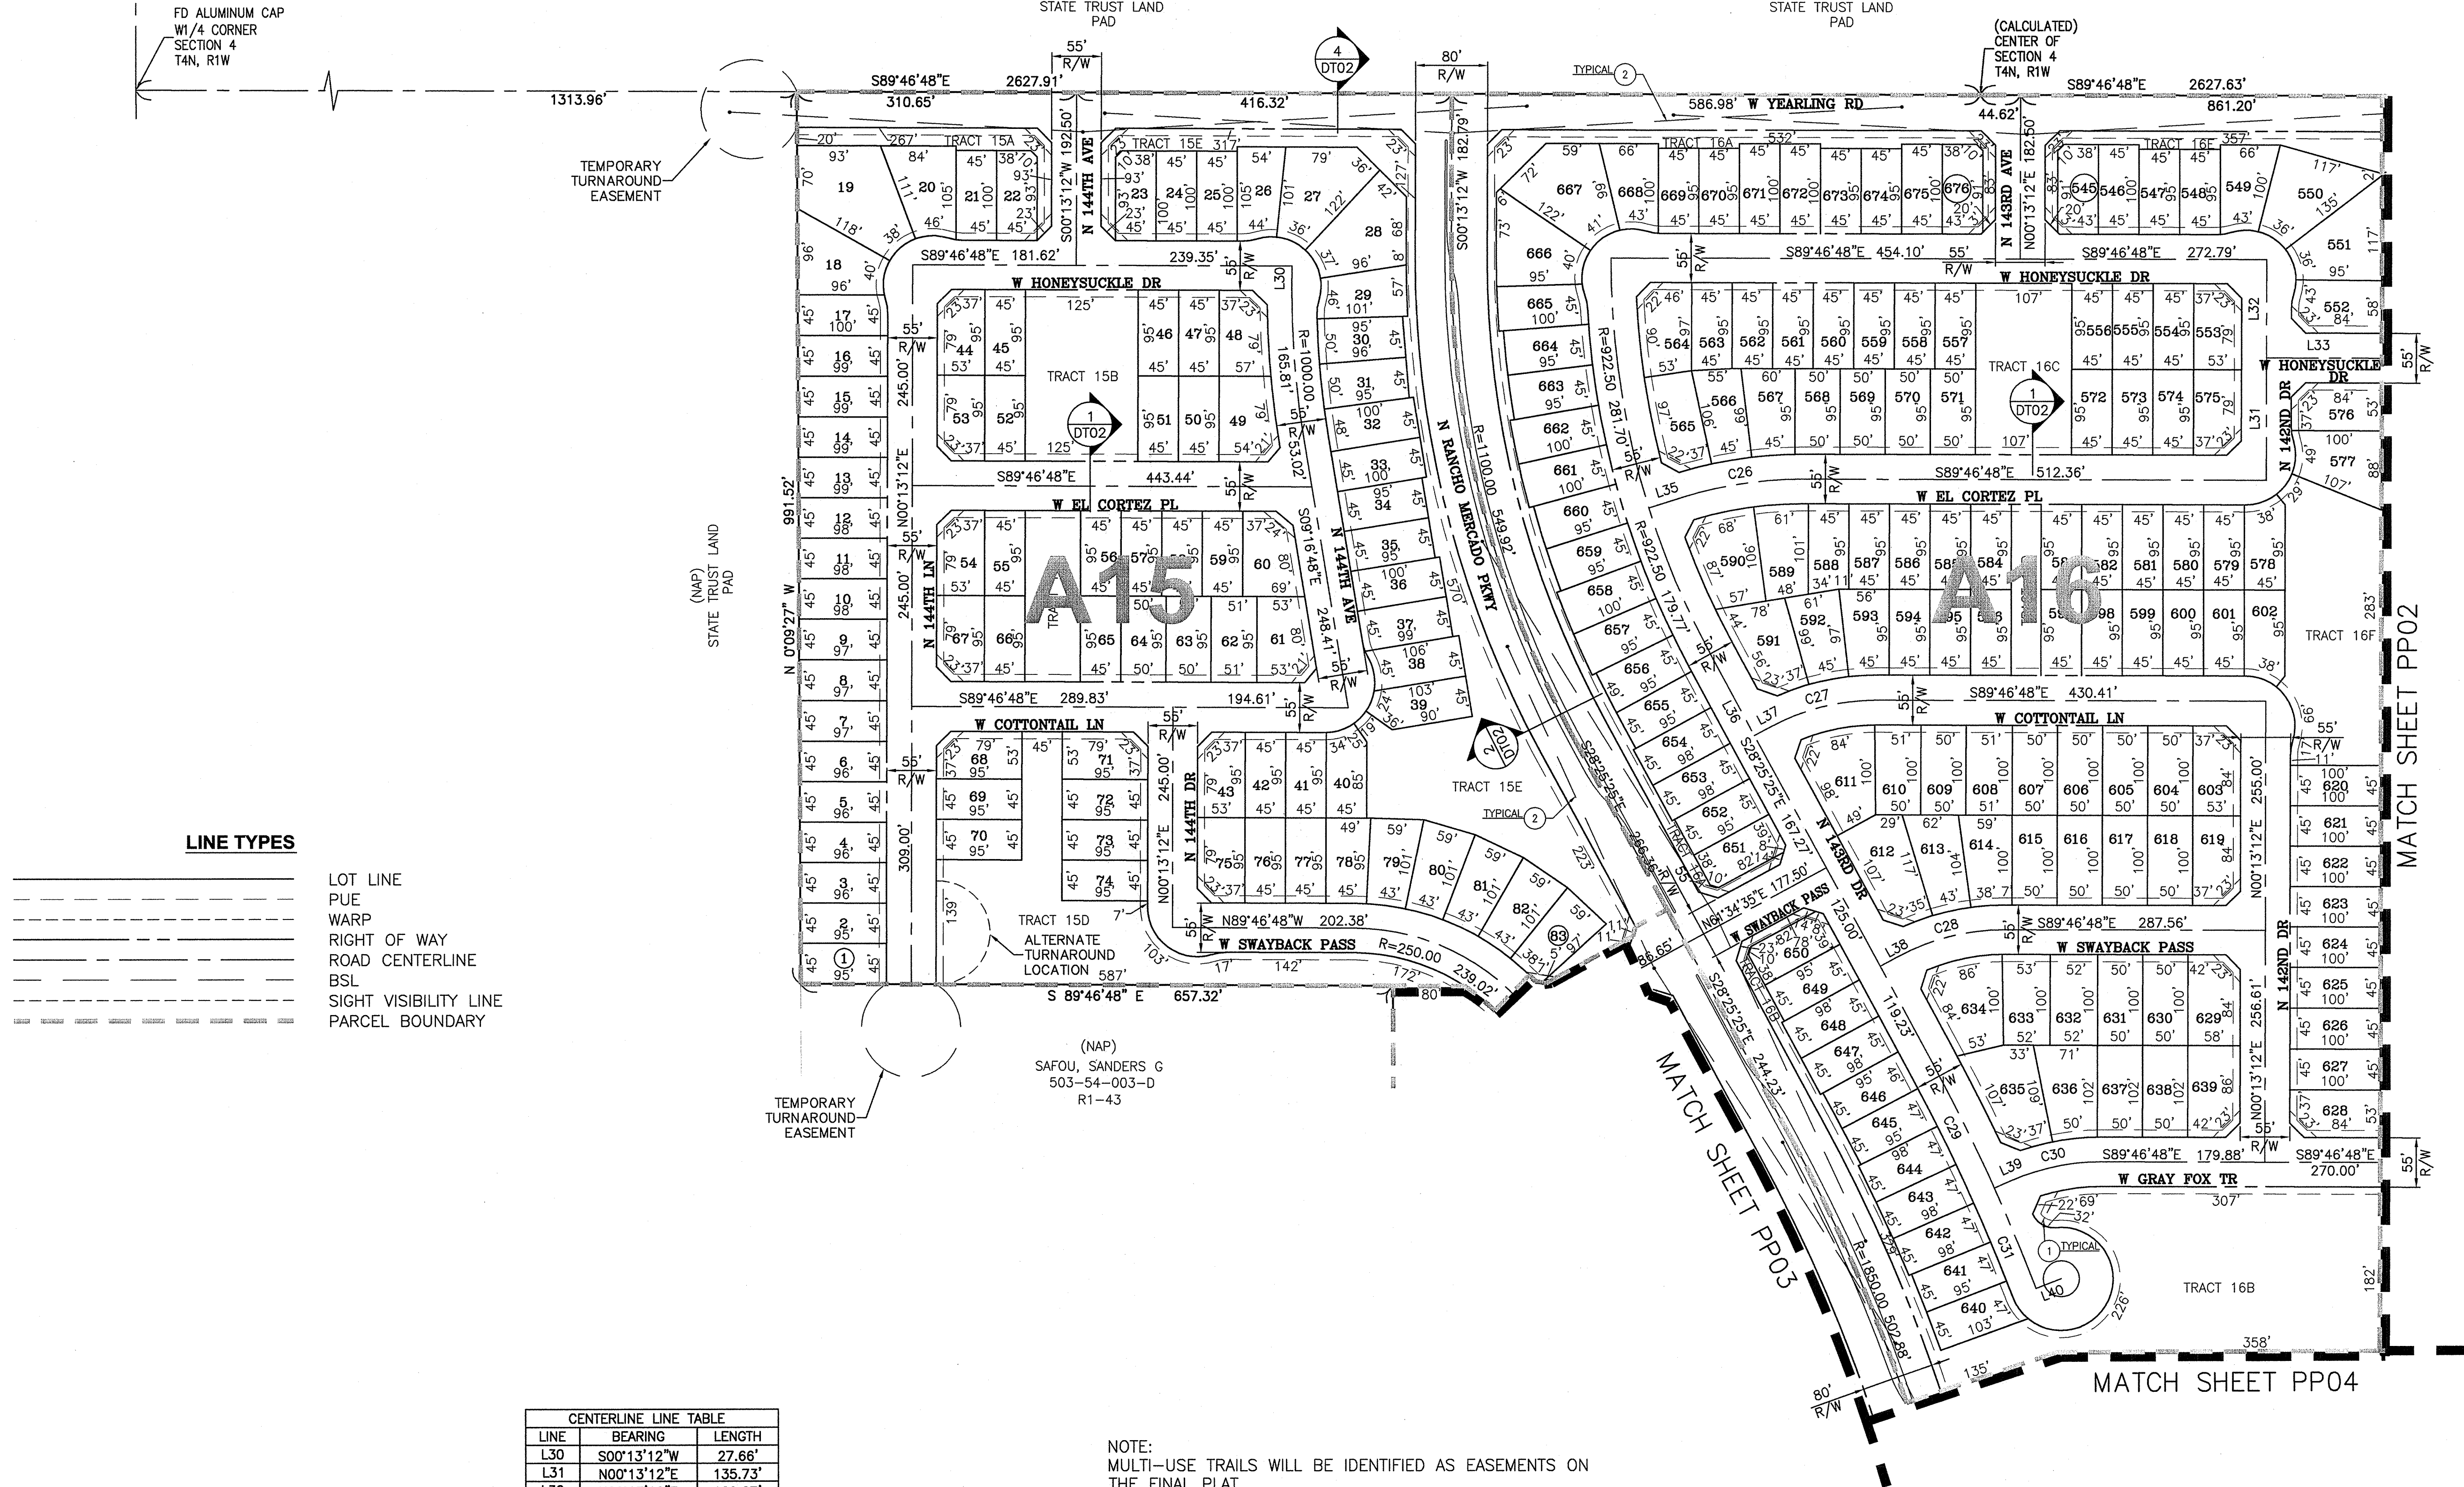

k:\09001844.dwg Plot Date: 9/17/2015 5:53 PM Project: 9/17/2015 2:36 PM
COPYRIGHT © 2015 ATWELL LLC NO REPRODUCTION SHALL BE MADE WITHOUT THE PRIOR WRITTEN CONSENT OF ATWELL LLC

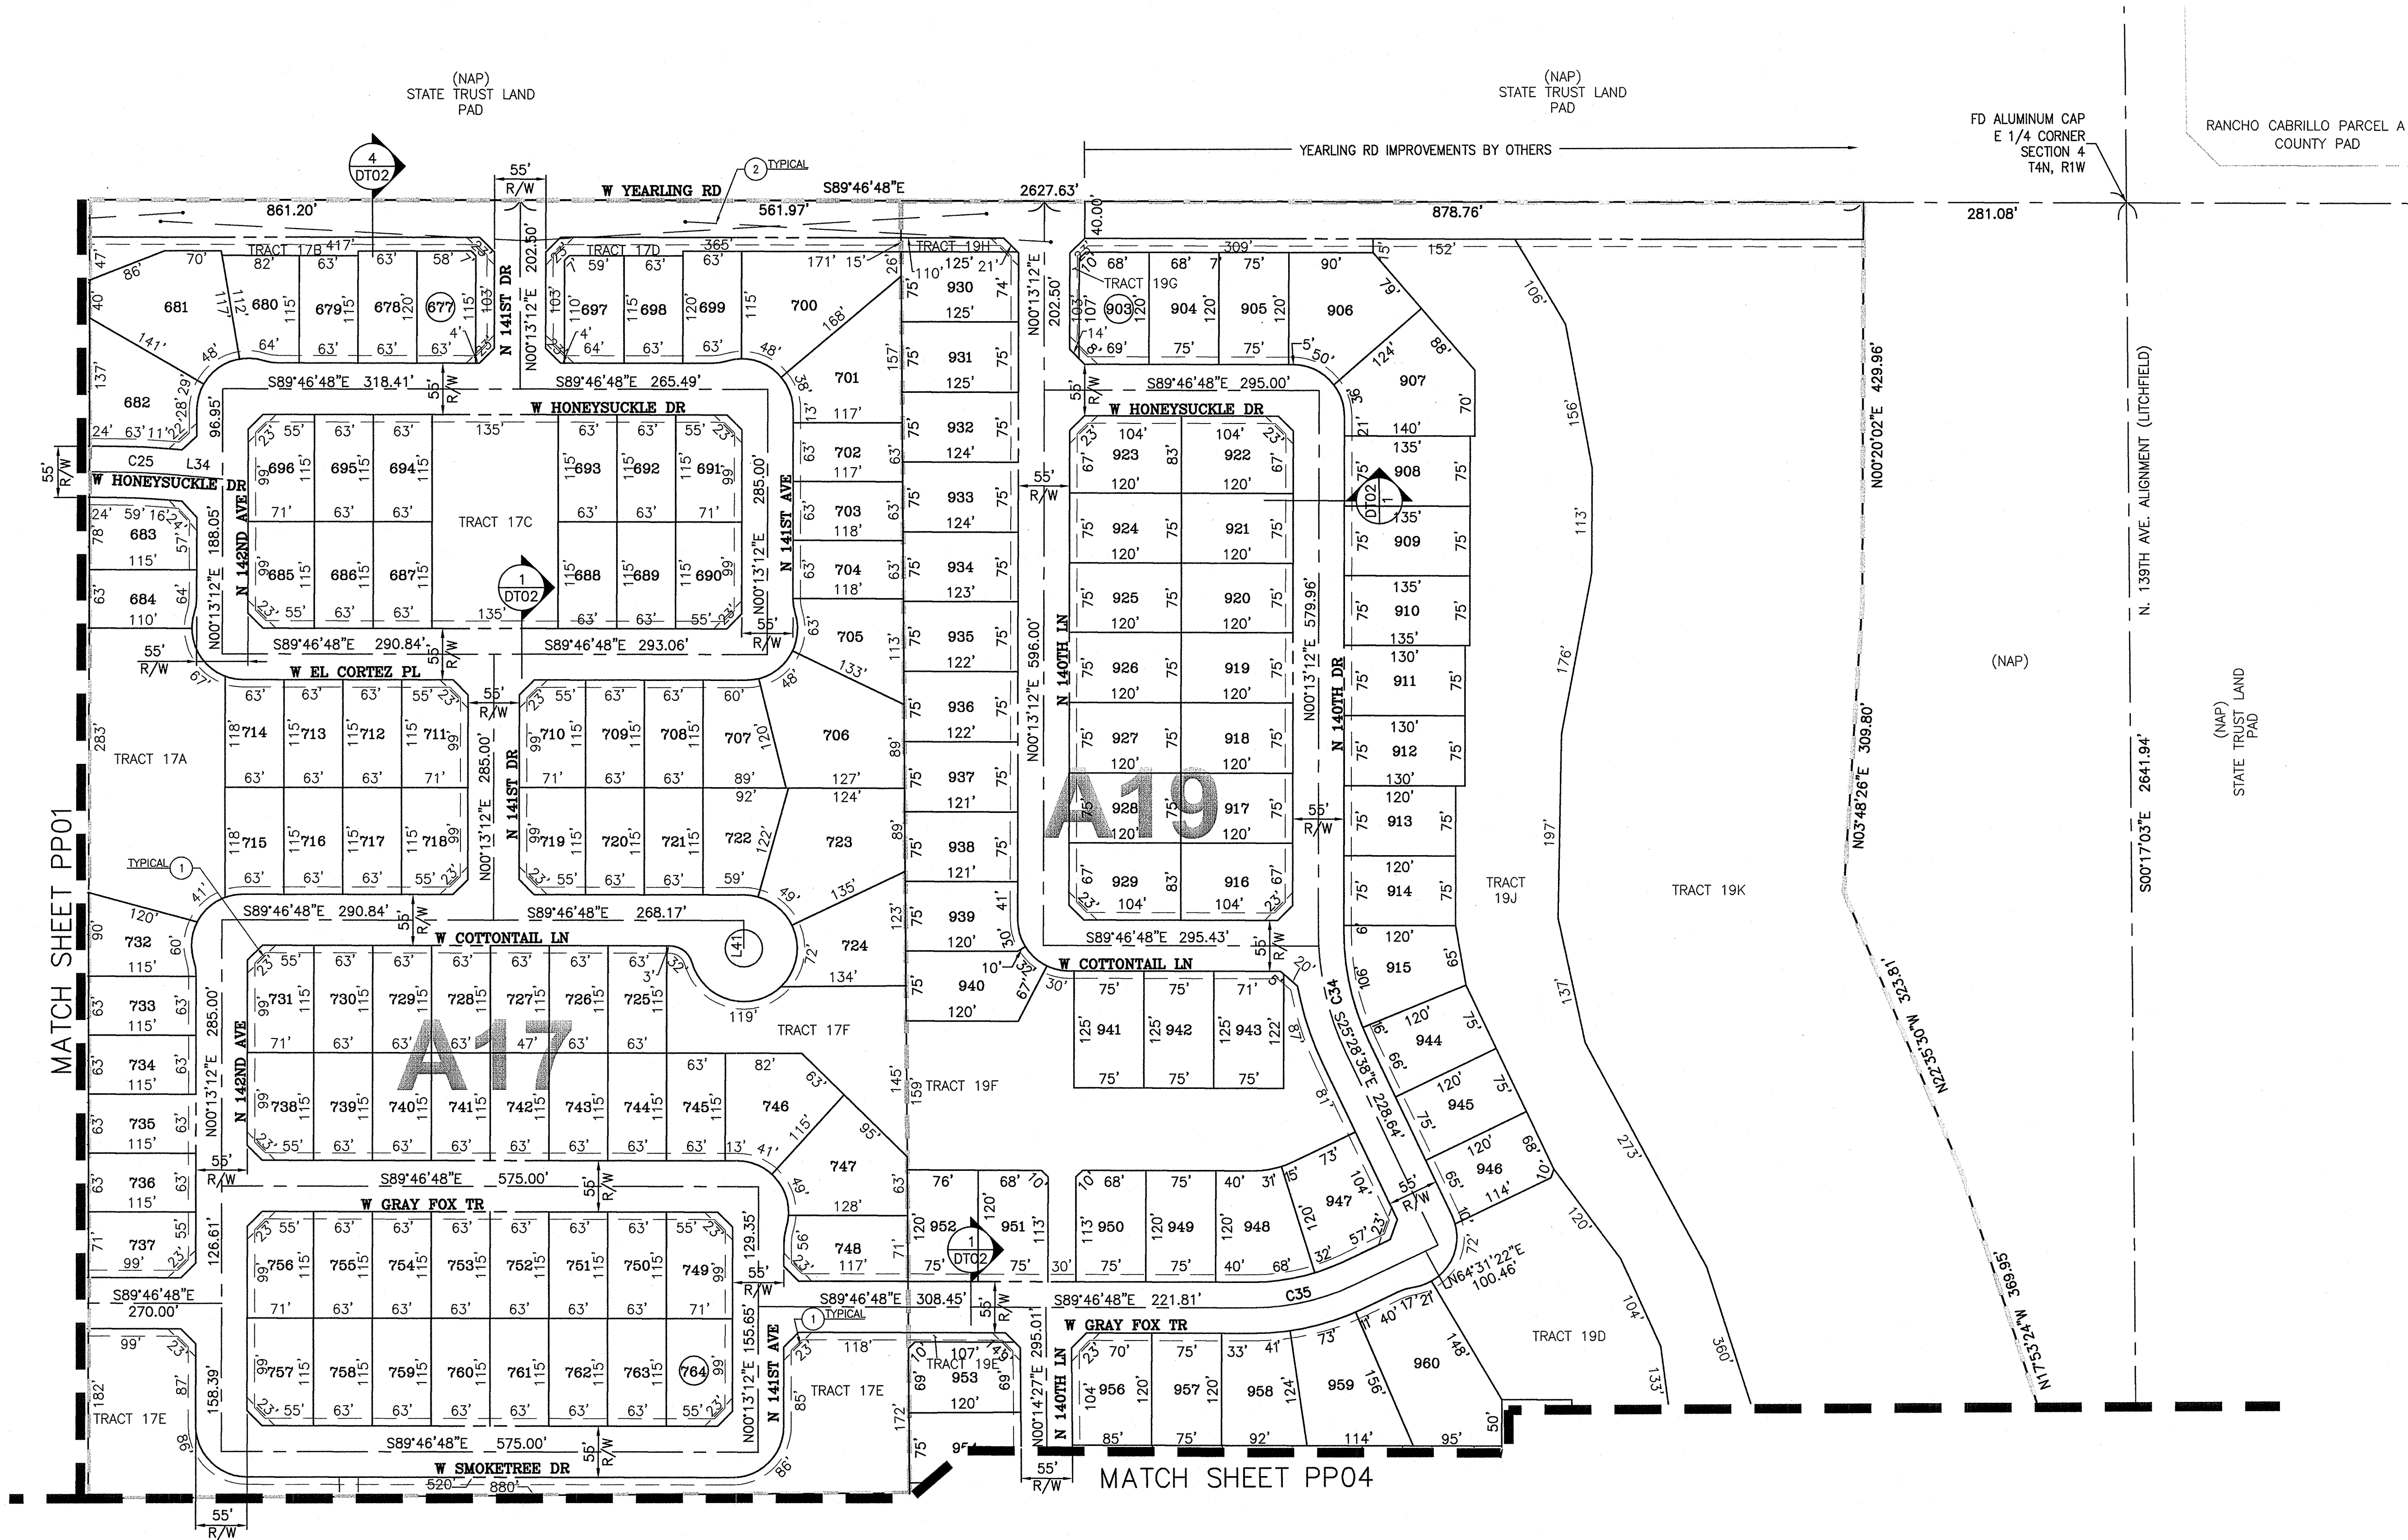

LINE TYPES



- LOT LINE
- PUE
- WARP
- RIGHT OF WAY
- ROAD CENTERLINE
- BSL
- SIGHT VISIBILITY LINE
- PARCEL BOUNDARY

CENTERLINE LINE TABLE		
LINE	BEARING	LENGTH
L34	S84°46'48"E	57.49'
L41	N00°13'12"E	30.00'
L44	N64°31'22"E	37.24'
L52	N89°42'57"E	30.00'

CENTERLINE CURVE TABLE			
CURVE	LENGTH	RADIUS	DELTA
C25	61.09'	700.00'	5°00'00"
C34	134.55'	300.00'	25°41'50"
C35	112.13'	250.00'	25°41'50"
C44	134.55'	300.00'	25°41'50"

NOTE:
MULTI-USE TRAILS WILL BE IDENTIFIED AS EASEMENTS ON THE FINAL PLAT.

- 1 SIGHT DISTANCE REQUIREMENTS PER DETAIL 1 ON SHEET DT01
- 2 SIGHT DISTANCE REQUIREMENTS FOR ARTERIAL AND COLLECTOR STREETS PER CITY OF SURPRISE DETAIL 4-01

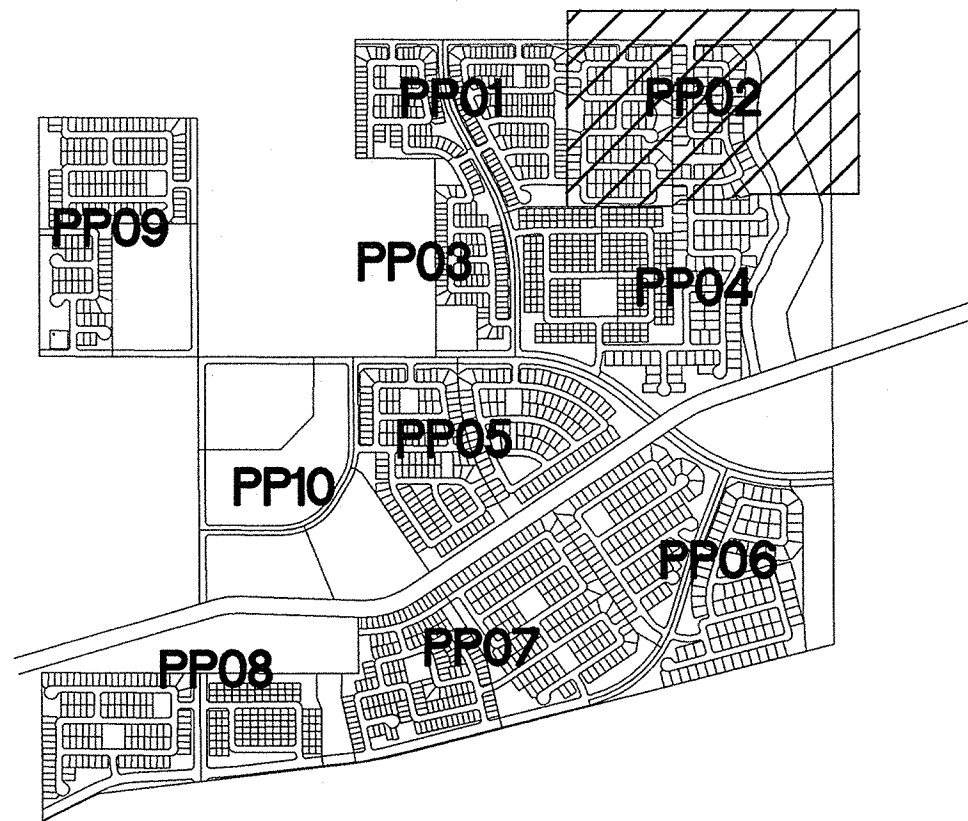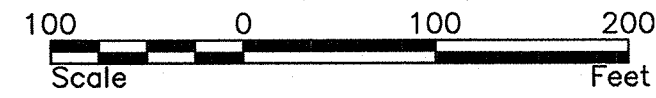

THE LOCATIONS OF EXISTING UNDERGROUND UTILITIES ARE SHOWN IN AN APPROXIMATE WAY ONLY AND HAVE NOT BEEN INDEPENDENTLY VERIFIED BY THE OWNER OR ITS REPRESENTATIVE. THE CONTRACTOR SHALL DETERMINE THE EXACT LOCATION OF ALL EXISTING UTILITIES BEFORE COMMENCING WORK AND AGREE TO BE FULLY RESPONSIBLE FOR ANY AND ALL DAMAGES WHICH MIGHT BE OCCASIONED BY THE CONTRACTOR'S FAILURE TO EXACTLY LOCATE AND PRESERVE ANY AND ALL UNDERGROUND UTILITIES.

NOTICE:
CONSTRUCTION SITE SAFETY IS THE SOLE RESPONSIBILITY OF THE CONTRACTOR. NEITHER THE OWNER NOR THE ENGINEER SHALL BE EXPECTED TO ASSUME ANY RESPONSIBILITY FOR SAFETY OF THE WORK, OF PERSONS ENGAGED IN THE WORK, OR OF ANY NEARBY STRUCTURES, OR OF ANY OTHER PERSONS.



PRELIMINARY PLAT
PROJECT: RANCHO MERCADO UNIT 1
PRELIMINARY PLAT
CITY OF SURPRISE, ARIZONA




REVISIONS:	
4/15/15: PER C.O.S.	
PS14-197 & FS15-069	
COMMENTS	
7/29/15: PER C.O.S.	
PS14-197 & FS15-069	
COMMENTS	



PM. T. NORTHROP
DR. S. STAMAN
JOB NO.
09001944
FILE NO.
09001944PP02

PP02

SHEET NO.
8 OF 21

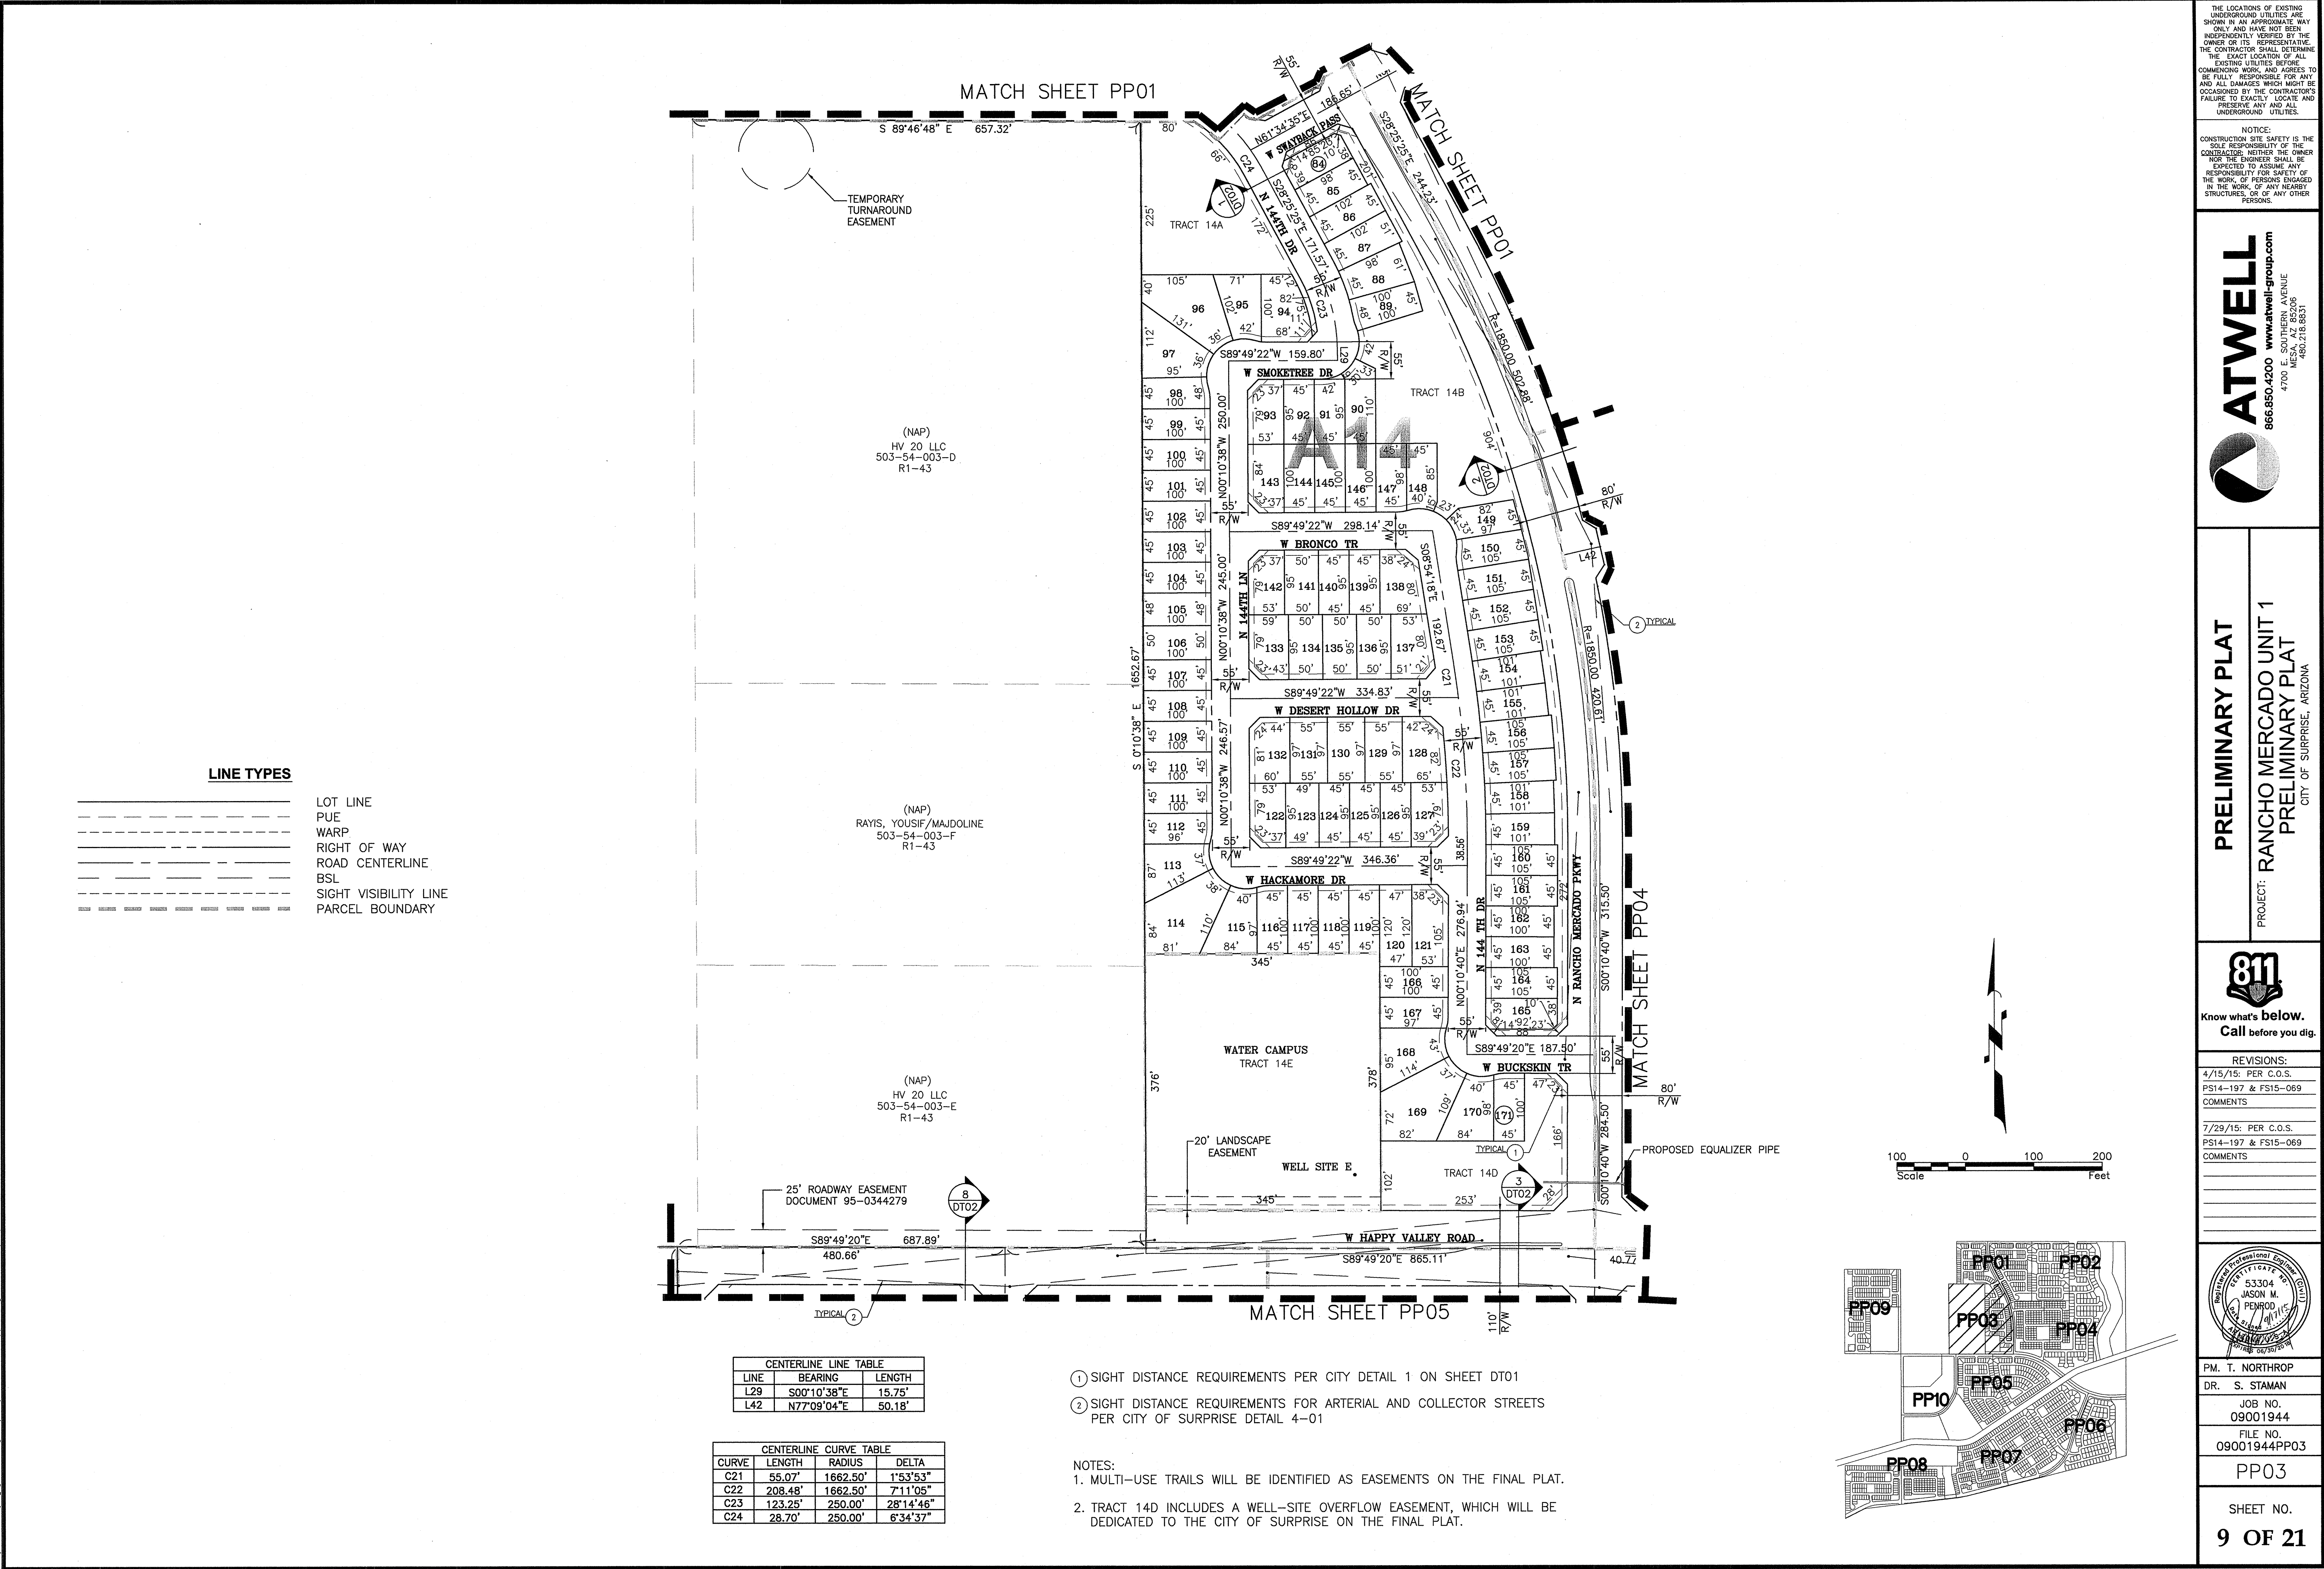




LINE TYPES

LOT LINE
PUE
WARP
RIGHT OF WAY
ROAD CENTERLINE
BSL
SIGHT VISIBILITY LINE
PARCEL BOUNDARY

- NOTE:
MULTI-USE TRAILS WILL BE IDENTIFIED AS EASEMENTS ON THE FINAL PLAT.
- ① SIGHT DISTANCE REQUIREMENTS PER DETAIL 1 ON SHEET DT01
② SIGHT DISTANCE REQUIREMENTS FOR ARTERIAL AND COLLECTOR STREETS PER CITY OF SURPRISE DETAIL 4-01

MATCH SHEET PP03


MATCH SHEET PP04

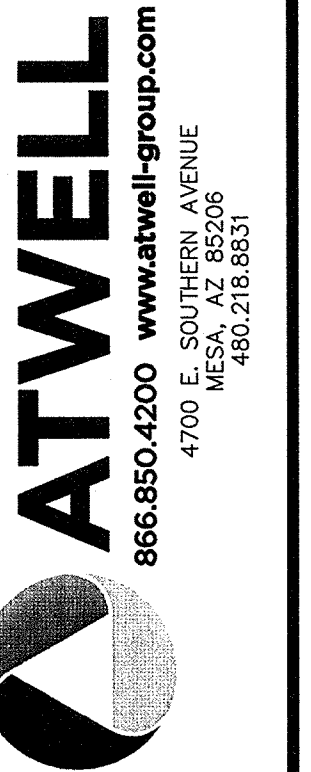

PRELIMINARY PLAT
PROJECT: RANCHO MERCADO UNIT 1
PRELIMINARY PLAT
CITY OF SURPRISE, ARIZONA

811
Know what's below.
Call before you dig.

REVISIONS:
4/15/15: PER C.O.S.
PS14-197 & FS15-069
COMMENTS
7/29/15: PER C.O.S.
PS14-197 & FS15-069
COMMENTS

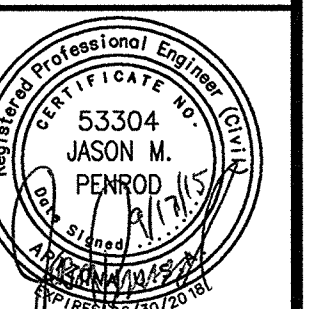


PM. T. NORTHROP
DR. S. STAMAN
JOB NO.
09001944
FILE NO.
09001944PP05
PP05

SHEET NO.
11 OF 21

CENTERLINE LINE TABLE		
LINE	BEARING	LENGTH
L22	S00°10'40"W	55.46'
L23	S84°27'56"W	27.58'
L24	S67°30'46"W	28.64'
L25	S41°25'31"E	24.00'
L26	S41°25'31"E	54.74'
L27	S41°25'31"E	44.67'
L28	S76°34'59"W	46.02'
L43	N26°57'38"E	57.14'
L51	S39°20'59"W	103.32'

CENTERLINE CURVE TABLE			
CURVE	LENGTH	RADIUS	DELTA
C9	36.58'	500.00'	4°11'29"
C10	122.77'	500.00'	14°04'06"
C11	97.56'	100.00'	55°53'49"
C12	119.04'	200.00'	34°06'11"
C13	29.91'	300.00'	5°42'44"
C14	49.85'	500.00'	5°42'44"
C15	148.65'	300.00'	28°23'27"
C16	79.12'	200.00'	22°39'54"
C17	118.64'	500.00'	13°35'41"
C18	150.42'	1847.50'	4°39'53"
C19	142.05'	1847.50'	4°24'19"
C20	157.39'	1847.50'	4°52'52"

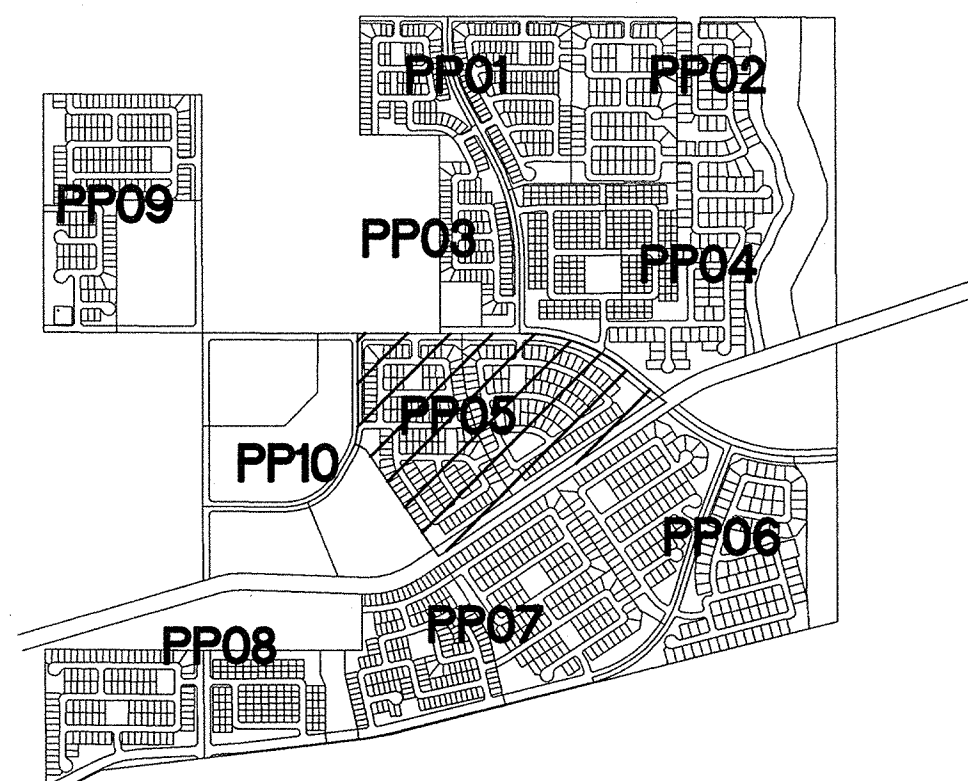


Copyright © 2015 ATWELL LLC NO REPRODUCTION SHALL BE MADE WITHOUT THE PRIOR WRITTEN CONSENT OF ATWELL LLC
A:\09001944\dwg\plan\09001944-12-pp06.dwg Saved: 9/17/2015 5:34 PM Plot Date: 9/17/2015 5:34 PM



CENTERLINE LINE TABLE		
LINE	BEARING	LENGTH
L12	S65°44'36"E	42.26'
L13	N65°44'36"W	36.85'
L14	N33°55'31"W	30.00'
L15	N33°55'31"W	32.31'
L16	N33°55'31"W	30.00'
L17	S33°55'31"E	26.50'
L18	N75°09'07"E	68.24'
L19	N14°50'53"W	70.69'
L20	N73°00'17"W	27.78'
L21	N16°59'43"E	100.00'

CENTERLINE CURVE TABLE			
CURVE	LENGTH	RADIUS	DELTA
C8	91.70'	165.00'	31°50'36"

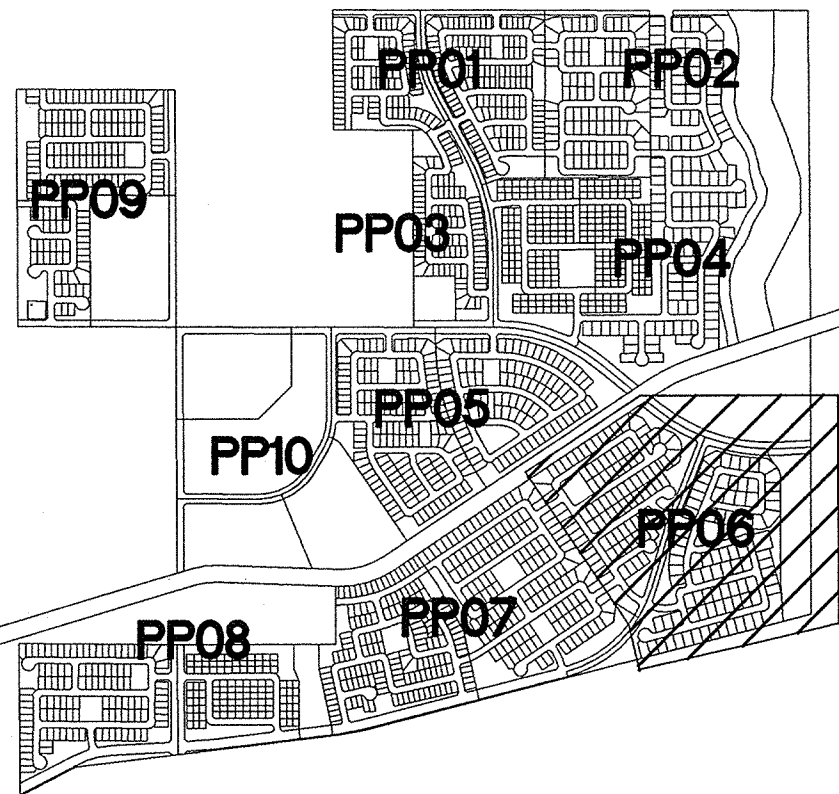

- NOTES:
- MULTI-USE TRAILS WILL BE IDENTIFIED AS EASEMENTS ON THE FINAL PLAT.
 - TRACT 6D INCLUDES A WELL-SITE OVERFLOW EASEMENT, WHICH WILL BE DEDICATED TO THE CITY OF SURPRISE ON THE FINAL PLAT.

- ① SIGHT DISTANCE REQUIREMENTS PER DETAIL 1 ON SHEET DT01
- ② SIGHT DISTANCE REQUIREMENTS FOR ARTERIAL AND COLLECTOR STREETS PER CITY OF SURPRISE DETAIL 4-01

LINE TYPES

- LOT LINE
- PUE
- WARP
- RIGHT OF WAY
- ROAD CENTERLINE
- BSL
- SIGHT VISIBILITY LINE
- PARCEL BOUNDARY

MATCH SHEET PP04

A13

A6

FLOOD CONTROL DISTRICT OF MARICOPA COUNTY
503-69-009
R1-43

THE LOCATIONS OF EXISTING UNDERGROUND UTILITIES ARE SHOWN IN AN APPROXIMATE WAY ONLY AND HAVE NOT BEEN INDEPENDENTLY VERIFIED BY THE OWNER OR ITS REPRESENTATIVE. THE CONTRACTOR SHALL DETERMINE THE EXACT LOCATION OF ALL EXISTING UTILITIES BEFORE COMMENCING WORK, AND AGREES TO BE FULLY RESPONSIBLE FOR ANY AND ALL DAMAGES WHICH MIGHT BE OCCASIONED BY THE CONTRACTOR'S FAILURE TO EXACTLY LOCATE AND PRESERVE ANY AND ALL UNDERGROUND UTILITIES.

NOTICE:
CONSTRUCTION SITE SAFETY IS THE SOLE RESPONSIBILITY OF THE CONTRACTOR. NEITHER THE OWNER NOR THE ENGINEER SHALL BE EXPECTED TO ASSUME ANY RESPONSIBILITY FOR SAFETY OF THE WORK, OF PERSONS ENGAGED IN THE WORK, OF ANY NEARBY STRUCTURES, OR OF ANY OTHER PERSONS.

ATWELL
866.850.4200 www.atwell-group.com
4700 E. SOUTHERN AVENUE
MESA, AZ 85206
480.216.8601

PRELIMINARY PLAT
PROJECT: RANCHO MERCADO UNIT 1
PRELIMINARY PLAT
CITY OF SURPRISE, ARIZONA

811
Know what's Below.
Call before you dig.

REVISIONS:

4/15/15:	PER C.O.S.
PS14-197 & FS15-069	COMMENTS
7/29/15:	PER C.O.S.
PS14-197 & FS15-069	COMMENTS


Professional Engineer
53304
JASON M. PENROD
LICENSED PROFESSIONAL ENGINEER
EXPIRATION DATE: 06/30/2017

PM. T. NORTHROP
DR. S. STAMAN
JOB NO. 09001944
FILE NO. 09001944PP06

PP06

SHEET NO.
12 OF 21

LINE TYPES

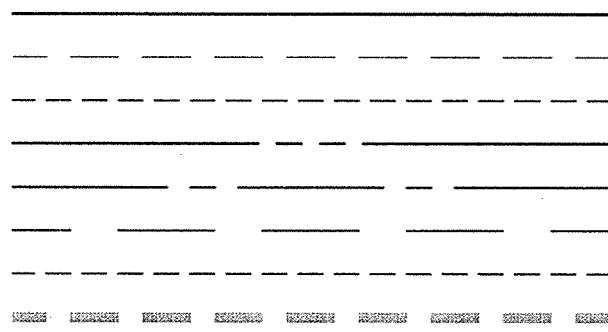


LOT LINE
PUE
WARP
RIGHT OF WAY
ROAD CENTERLINE
BSL
SIGHT VISIBILITY LINE
PARCEL BOUNDARY


NOTE:
MULTI-USE TRAILS WILL BE IDENTIFIED AS EASEMENTS ON THE FINAL PLAT.

CENTERLINE LINE TABLE			
LINE	BEARING	LENGTH	
L6	S08°58'30"E	48.44'	
L7	N12°24'03"W	30.00'	
L8	N24°53'52"W	37.41'	
L9	S33°55'31"E	78.83'	
L10	S14°20'51"E	90.14'	
L11	N33°55'31"W	30.00'	

CENTERLINE CURVE TABLE			
CURVE	LENGTH	RADIUS	DELTA
C3	29.90'	500.00'	3°25'33"
C4	60.03'	1500.00'	2°17'35"
C5	140.65'	1500.00'	5°22'21"
C6	109.06'	500.00'	12°29'49"
C7	85.42'	250.00'	19°34'40"

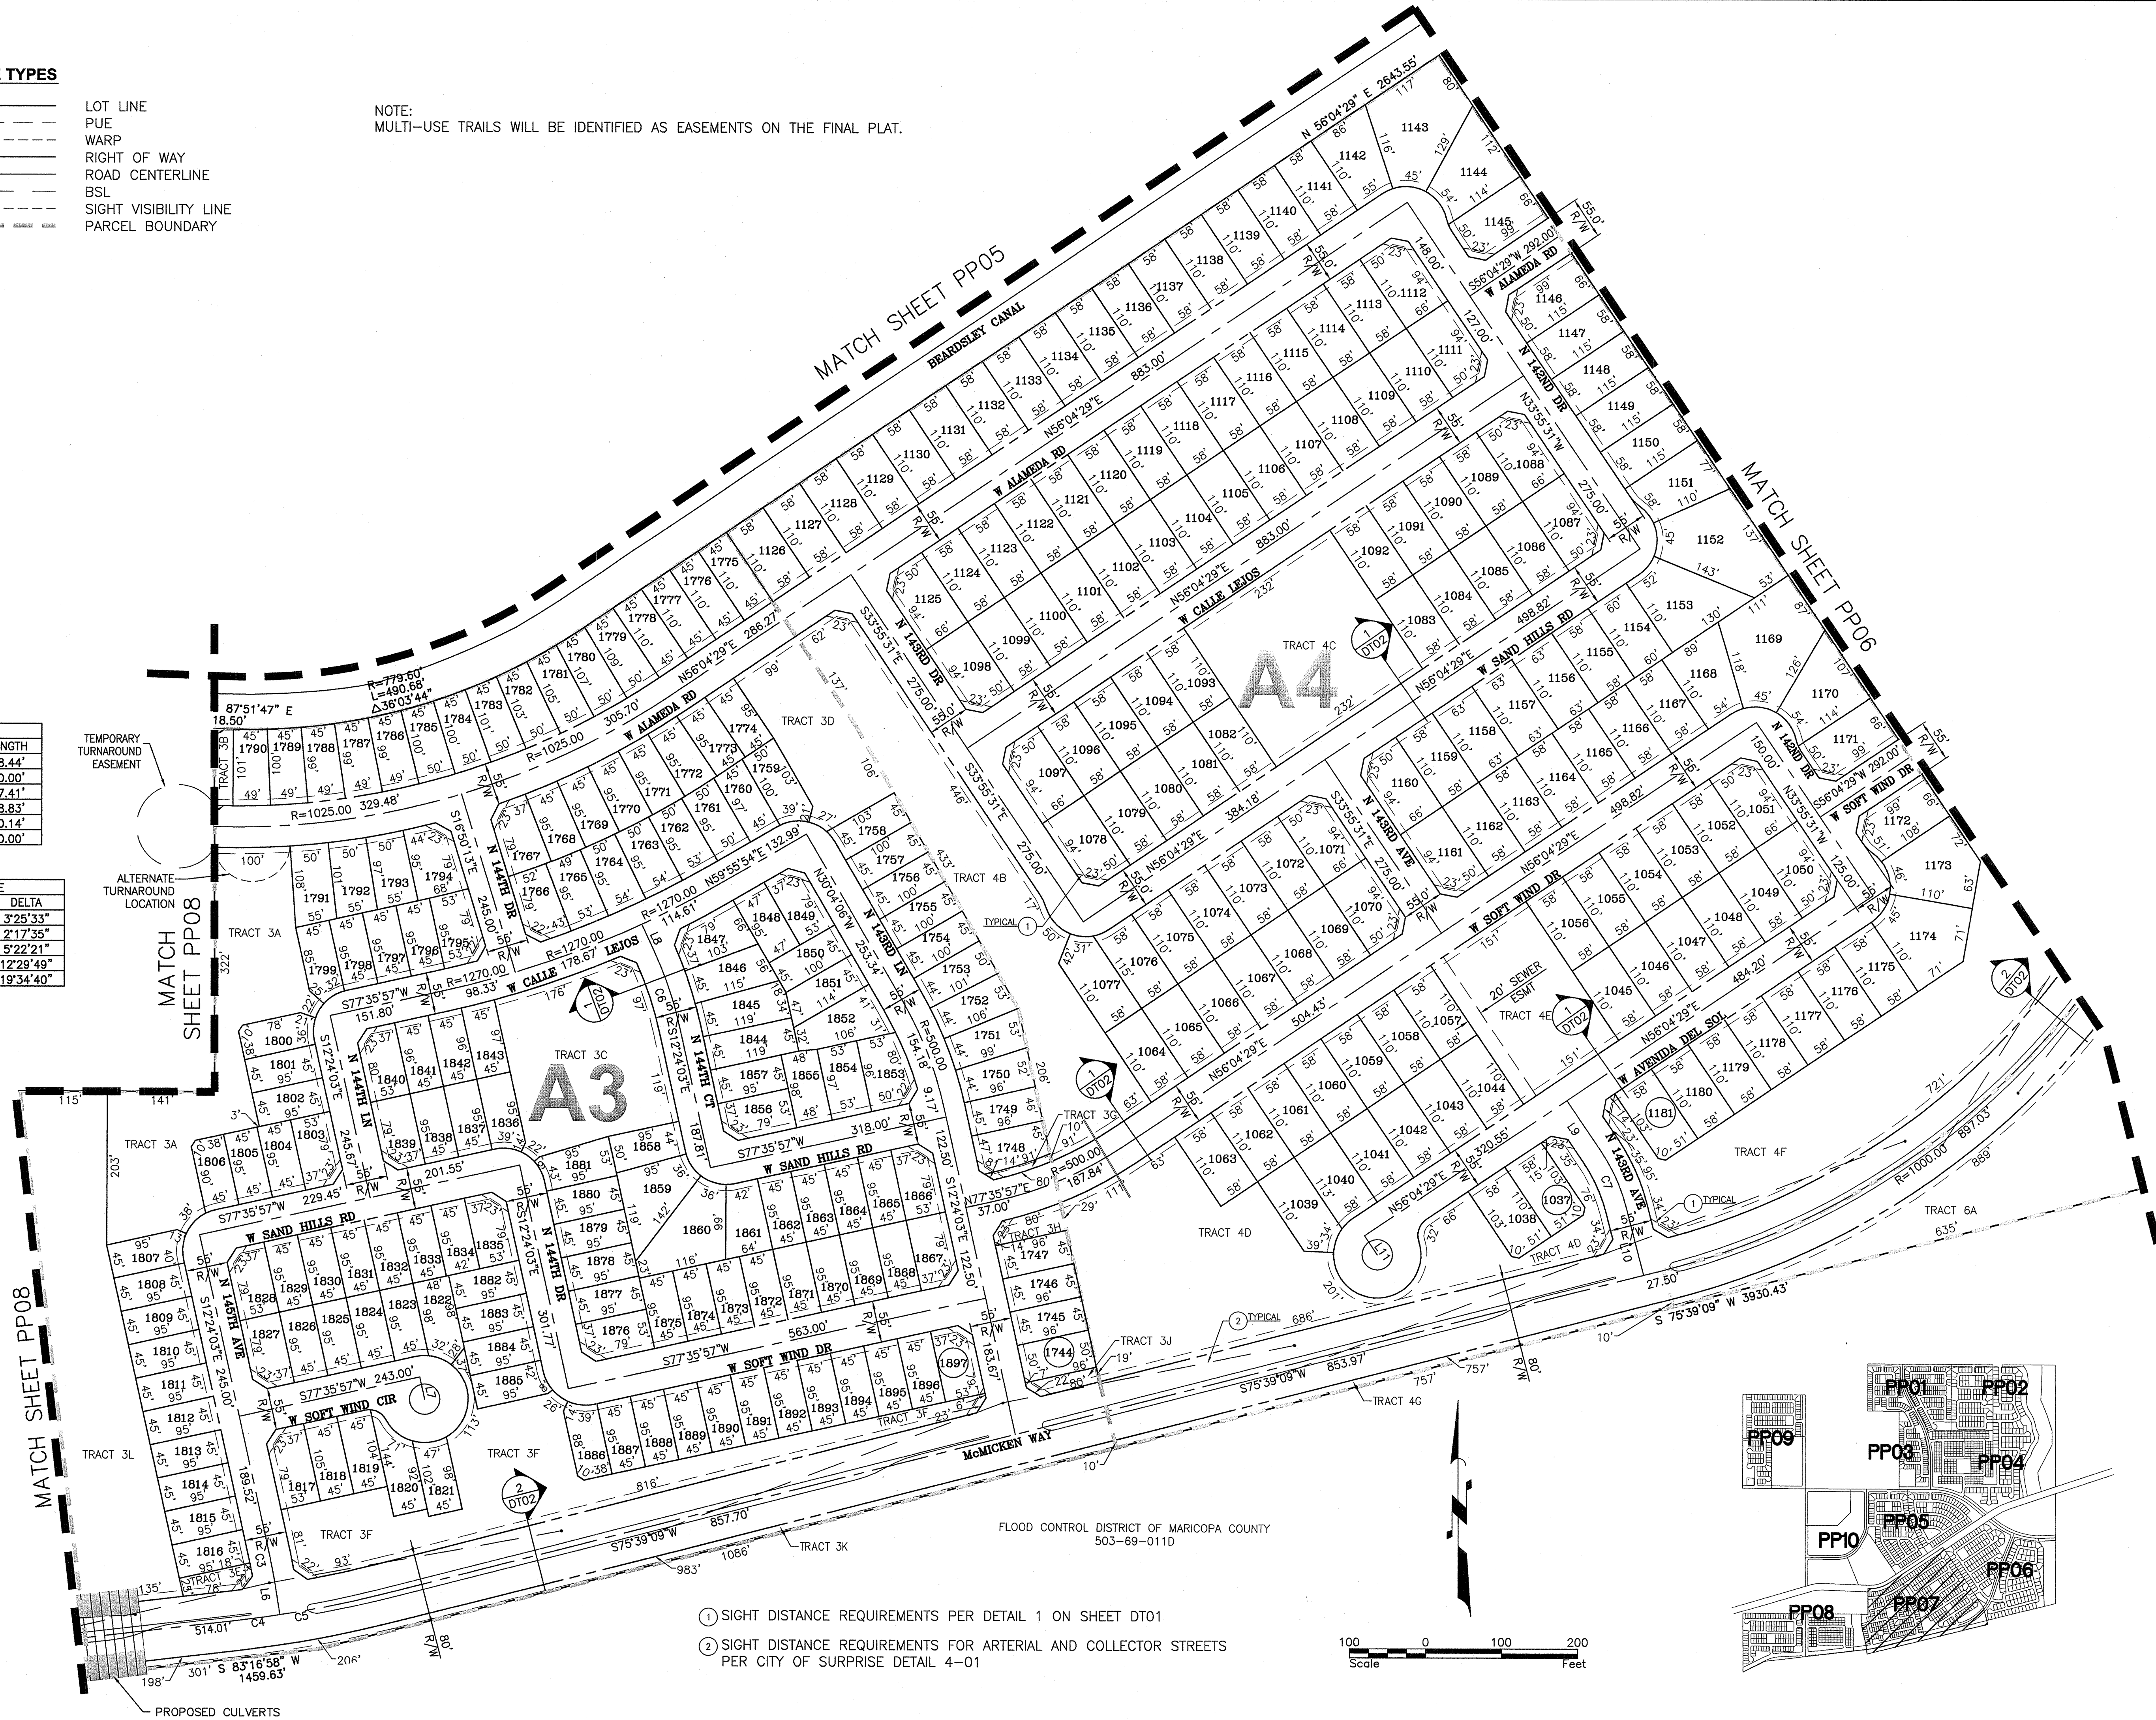


- ① SIGHT DISTANCE REQUIREMENTS PER DETAIL 1 ON SHEET DT01
② SIGHT DISTANCE REQUIREMENTS FOR ARTERIAL AND COLLECTOR STREETS PER CITY OF SURPRISE DETAIL 4-01

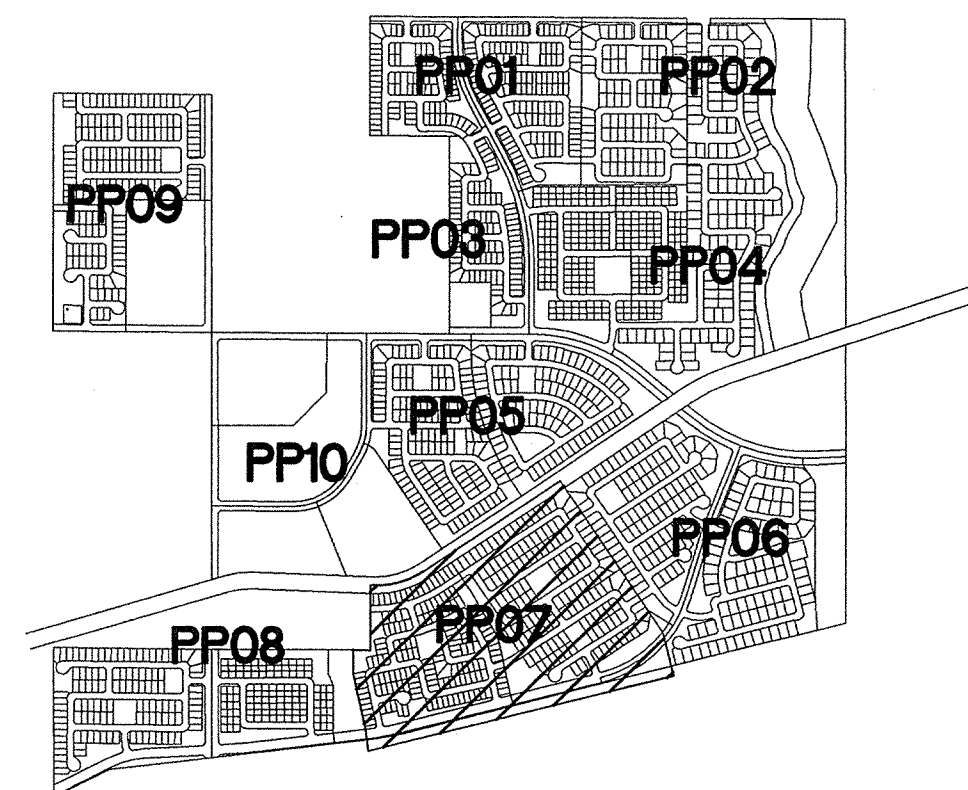


THE LOCATIONS OF EXISTING UNDERGROUND UTILITIES ARE SHOWN IN AN APPROXIMATE WAY ONLY AND HAVE NOT BEEN INDEPENDENTLY VERIFIED BY THE OWNER OR ITS REPRESENTATIVE. THE CONTRACTOR SHALL DETERMINE THE EXACT LOCATION OF ALL EXISTING UTILITIES BEFORE COMMENCING WORK AND AGREE TO BE FULLY RESPONSIBLE FOR ANY AND ALL DAMAGES WHICH MIGHT BE OCCASIONED BY THE CONTRACTOR'S FAILURE TO EXACTLY LOCATE AND PRESERVE ANY AND ALL UNDERGROUND UTILITIES.


NOTICE:
CONSTRUCTION SITE SAFETY IS THE SOLE RESPONSIBILITY OF THE CONTRACTOR. NEITHER THE OWNER NOR THE ENGINEER SHALL BE EXPECTED TO ASSUME ANY RESPONSIBILITY FOR SAFETY OF THE WORK OF PERSONS ENGAGED IN THE WORK OF ANY NEARBY STRUCTURES, OR OF ANY OTHER PERSONS.

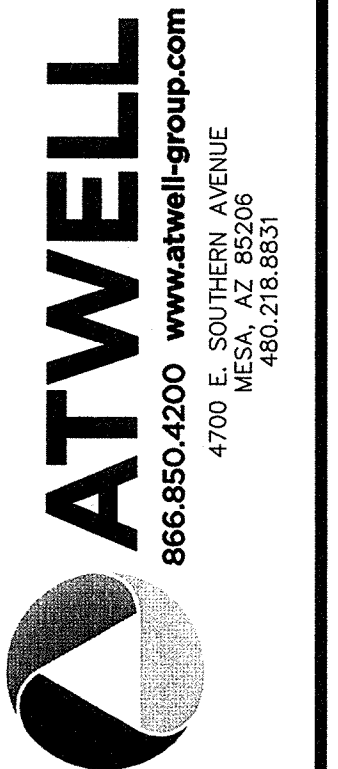

PRELIMINARY PLAT
RANCHO MERCADO UNIT 1
PRELIMINARY PLAT
CITY OF SURPRISE, ARIZONA

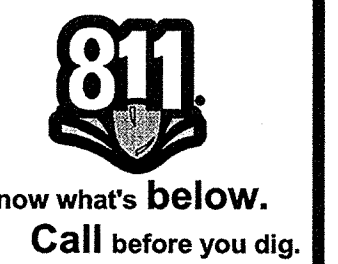

REVISIONS:
4/15/15: PER C.O.S.
PS14-197 & FS15-069
COMMENTS
7/29/15: PER C.O.S.
PS14-197 & FS15-069
COMMENTS

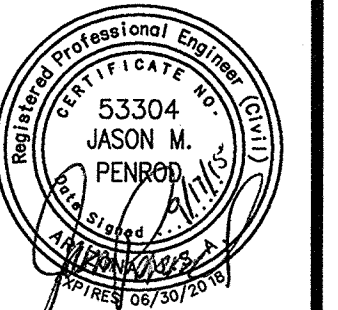

P.M. T. NORTHROP
DR. S. STAMAN
JOB NO.
09001944
FILE NO.
09001944PP07


PP07
SHEET NO.
13 OF 21

LOT LINE
PUE
WARP
RIGHT OF WAY
ROAD CENTERLINE
BSL
SIGHT VISIBILITY LINE
PARCEL BOUNDARY

NOTE:
MULTI-USE TRAILS WILL BE IDENTIFIED AS EASEMENTS ON THE FINAL PLAT.

LINE	BEARING	LENGTH
L1	N00°27'29"E	30.00'
L2	N00°27'29"E	89.96'
L3	N13°54'44"W	97.79'
L4	N89°32'31"W	30.00'
L5	S06°40'56"E	67.87'

CURVE	LENGTH	RADIUS	DELTA
C1	50.16'	200.00'	14°22'14"
C2	57.13'	500.00'	6°32'46"
C41	184.06'	800.00'	13°10'55"
C42	150.46'	800.00'	10°46'34"
C43	123.78'	2000.00'	3°32'46"

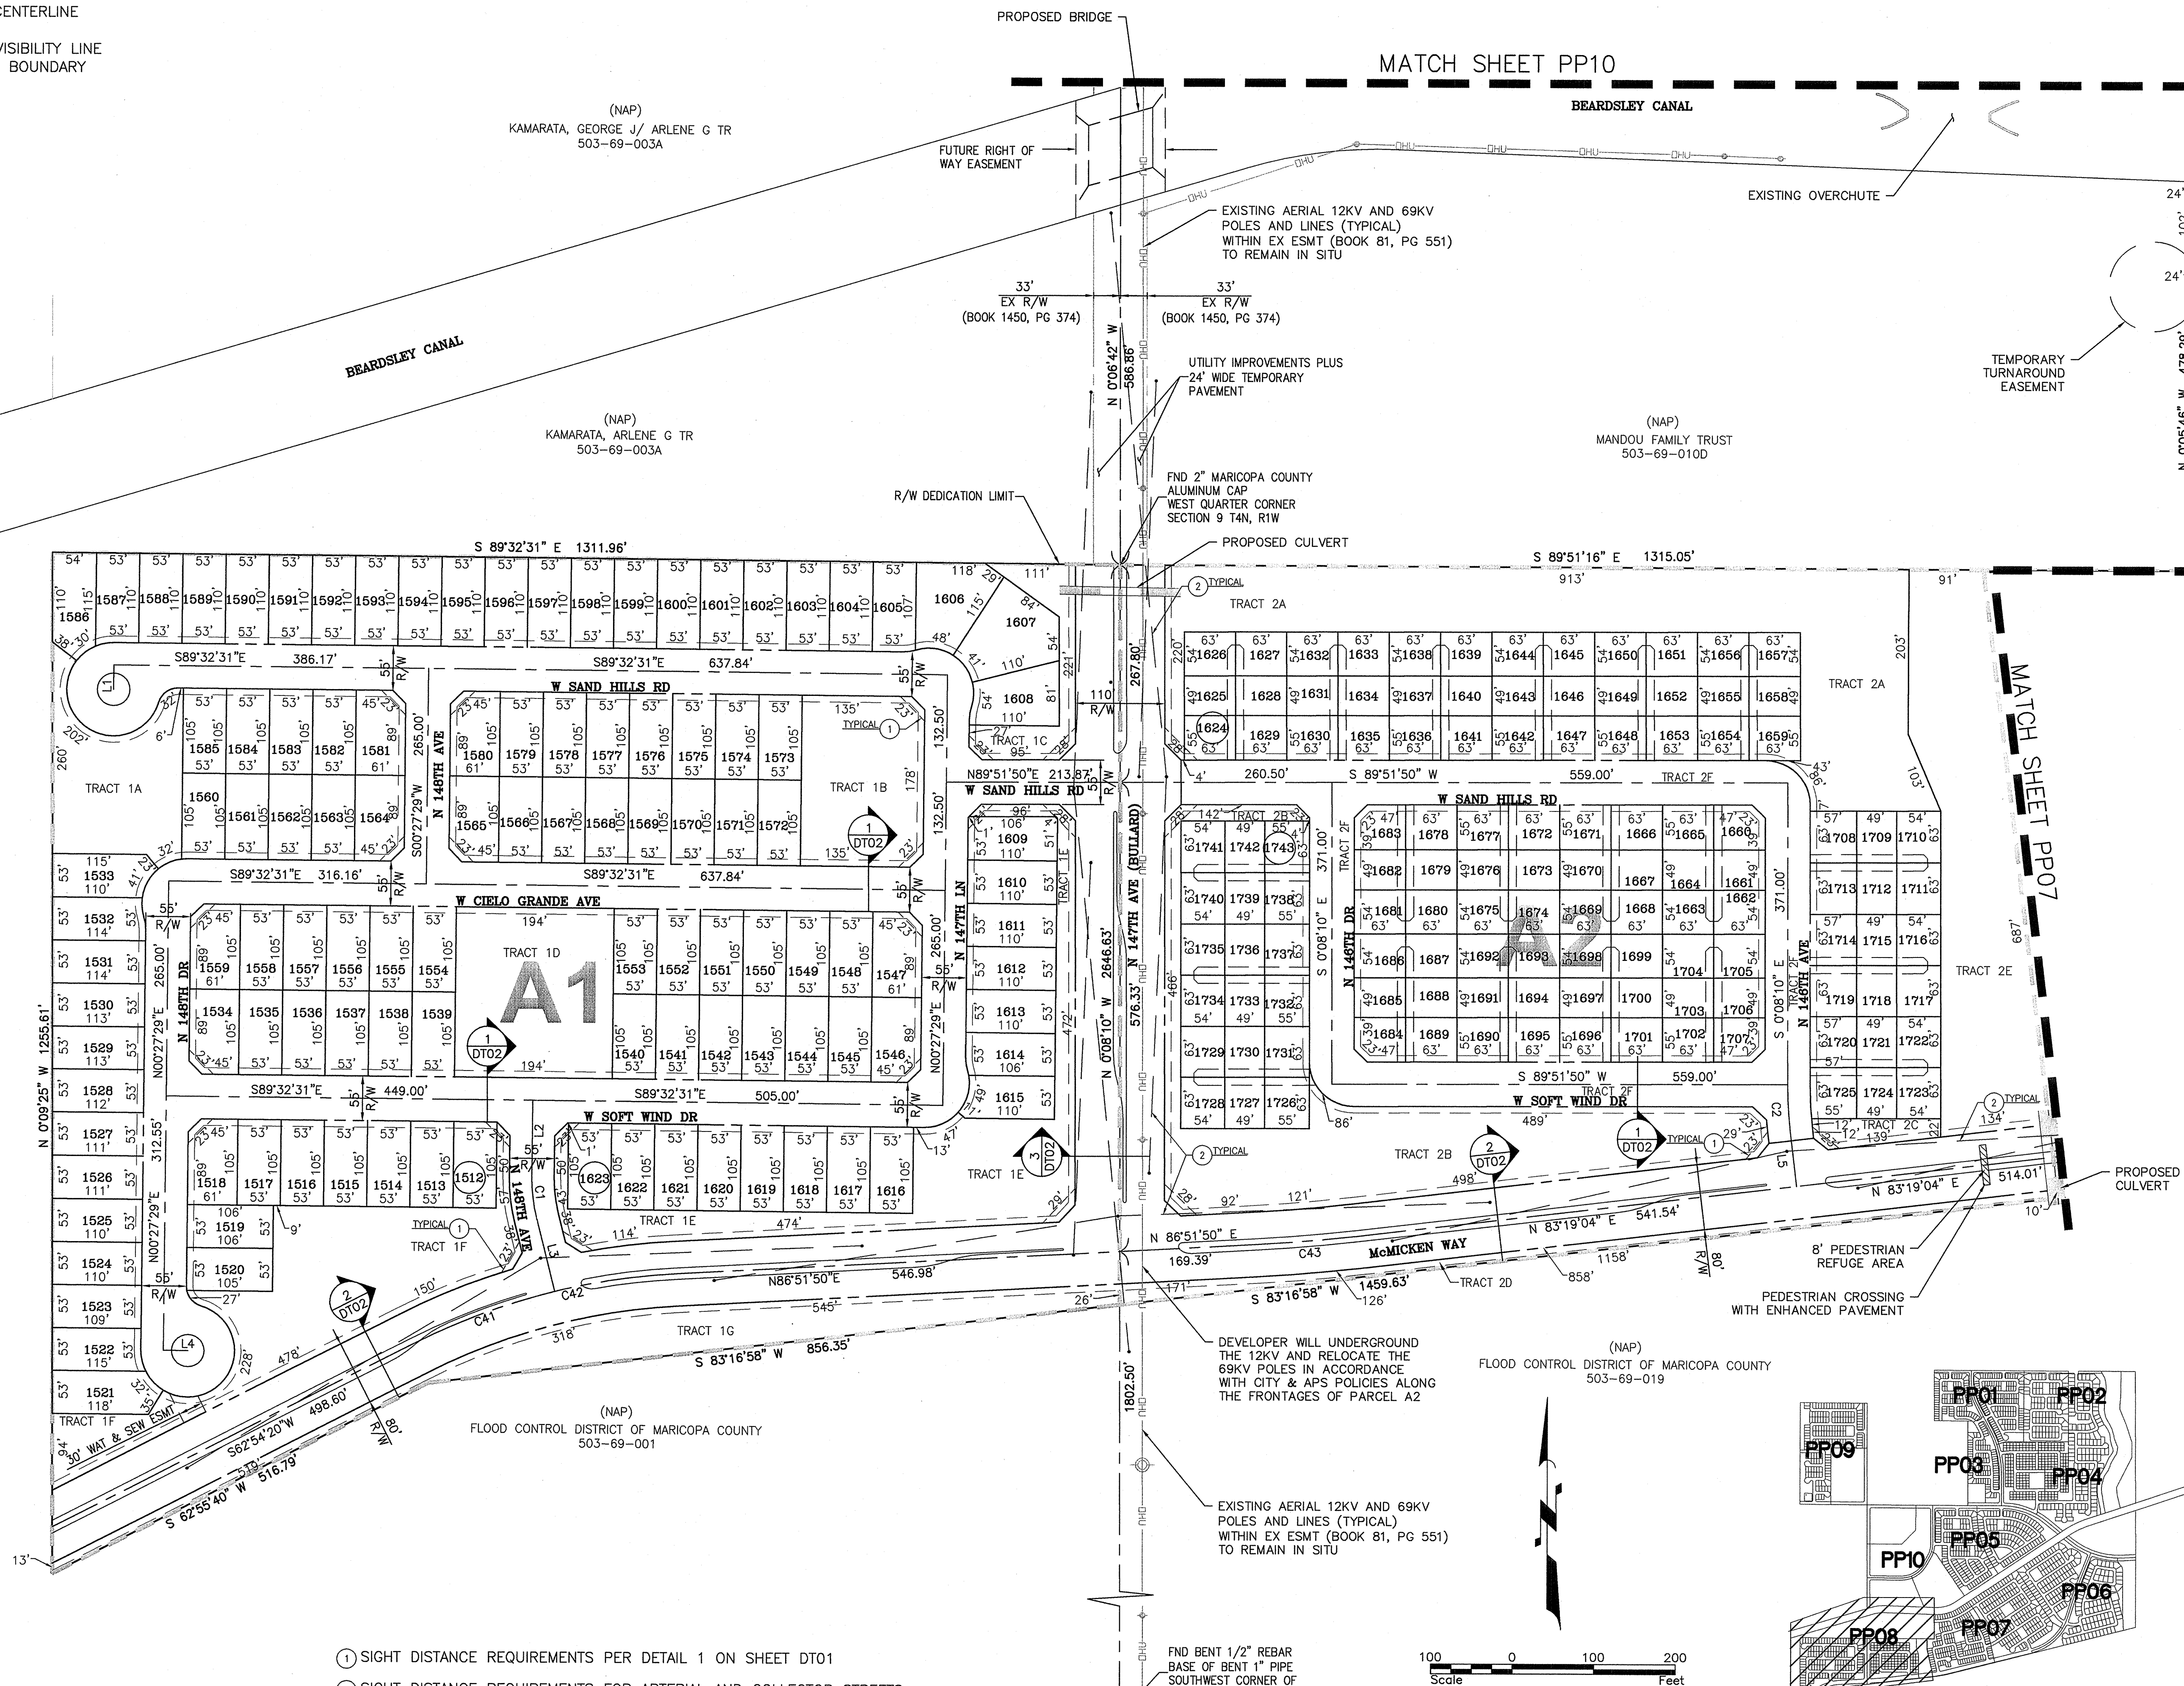


① SIGHT DISTANCE REQUIREMENTS PER DETAIL 1 ON SHEET DT01

② SIGHT DISTANCE REQUIREMENTS FOR ARTERIAL AND COLLECTOR STREETS
PER CITY OF SURPRISE DETAIL 4-01

THE LOCATIONS OF EXISTING UNDERGROUND UTILITIES ARE SHOWN IN AN APPROXIMATE WAY ONLY AND HAVE NOT BEEN INDEPENDENTLY VERIFIED BY THE OWNER OR ITS REPRESENTATIVE. THE CONTRACTOR SHALL DETERMINE THE EXACT LOCATION OF ALL EXISTING UTILITIES BEFORE COMMENCING WORK, AND AGREES TO BE FULLY RESPONSIBLE FOR ANY AND ALL DAMAGES WHICH MIGHT BE OCCASIONED BY THE CONTRACTOR'S FAILURE TO EXACTLY LOCATE AND PRESERVE ANY AND ALL UNDERGROUND UTILITIES.

NOTICE:
CONSTRUCTION SITE SAFETY IS THE
SOLE RESPONSIBILITY OF THE
CONTRACTOR; NEITHER THE OWNER
NOR THE ENGINEER SHALL BE
EXPECTED TO ASSUME ANY
RESPONSIBILITY FOR SAFETY OF
THE WORK, OF PERSONS ENGAGED
IN THE WORK, OF ANY NEARBY
STRUCTURES, OR OF ANY OTHER
PERSONS.

ATWELL
366.850.4200 www.atwell-group.com

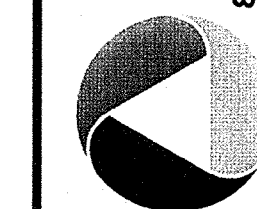


PRELIMINARY PLAT

PROJECT: RANCHO MERCADO UNIT 1
PRELIMINARY PLAT



Know what's **below**.
Call before you dig.

REVISIONS: 4/15/15: PER C.O.S. PS14-197 & FS15-069 COMMENTS
7/29/15: PER C.O.S. PS14-197 & FS15-069 COMMENTS

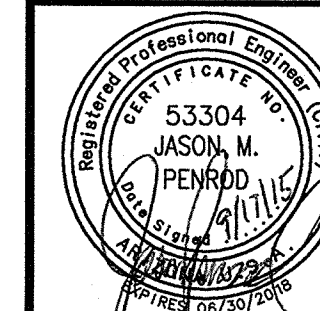


PM. T. NORTHROP
DR. S. STAMAN
JOB NO. 09001944
FILE NO. 0900194413PP08

PP08

SHEET NO.
14 OF 21

LINE TYPES

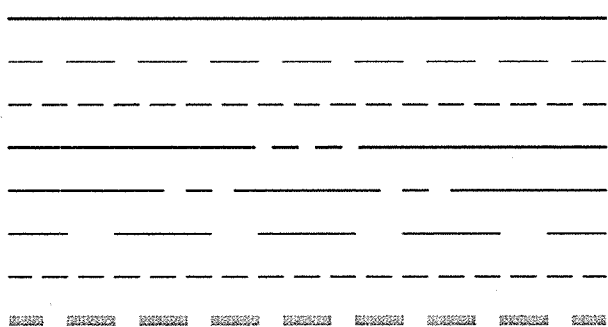

LOT LINE
PUE
WARP
RIGHT OF WAY
ROAD CENTERLINE
BSL
SIGHT VISIBILITY LINE
PARCEL BOUNDARY



CENTERLINE LINE TABLE		
LINE	BEARING	LENGTH
L56	N89°57'29"E	30.00'
L57	S00°02'31"E	30.00'
L58	N00°02'31"W	30.00'
L59	N00°02'31"W	30.00'

- ① SIGHT DISTANCE REQUIREMENTS PER DETAIL 1 ON SHEET DT01
② SIGHT DISTANCE REQUIREMENTS FOR ARTERIAL AND COLLECTOR STREETS PER CITY OF SURPRISE DETAIL 4-01

NOTES:

1. MULTI-USE TRAILS WILL BE IDENTIFIED AS EASEMENTS ON THE FINAL PLAT.
2. TRACT 22F INCLUDES A WELL-SITE OVERFLOW EASEMENT, WHICH WILL BE DEDICATED TO THE CITY OF SURPRISE ON THE FINAL PLAT.

FND 2" MARICOPA COUNTY ALUMINUM CAP SOUTH QUARTER CORNER SECTION 5 T4N, R1W

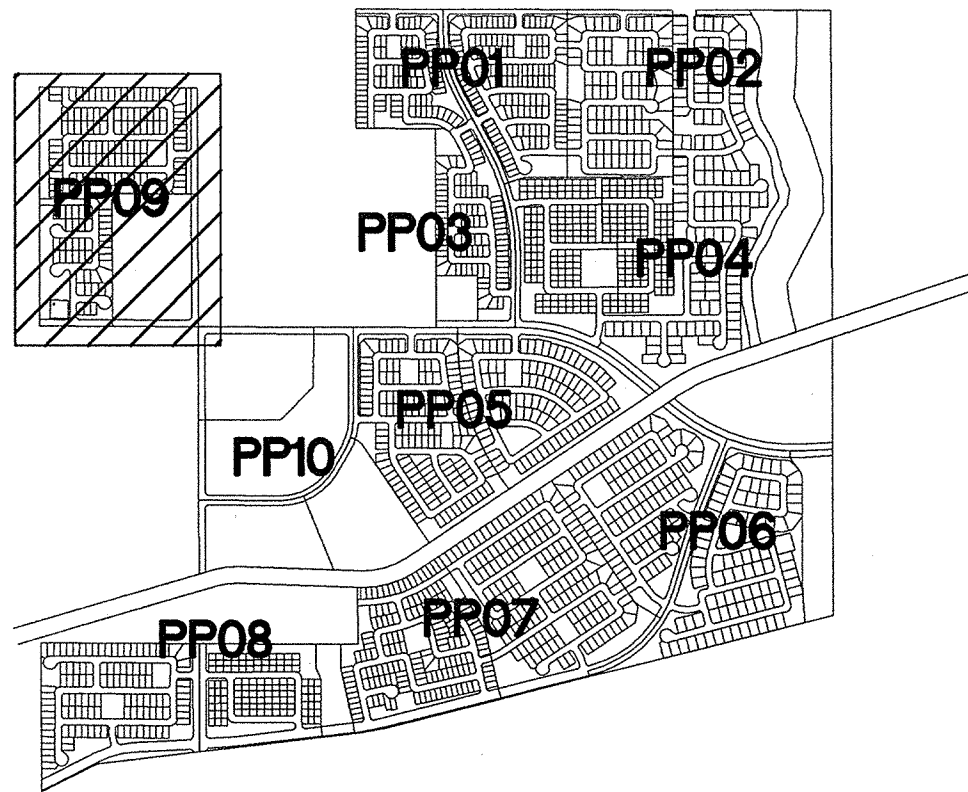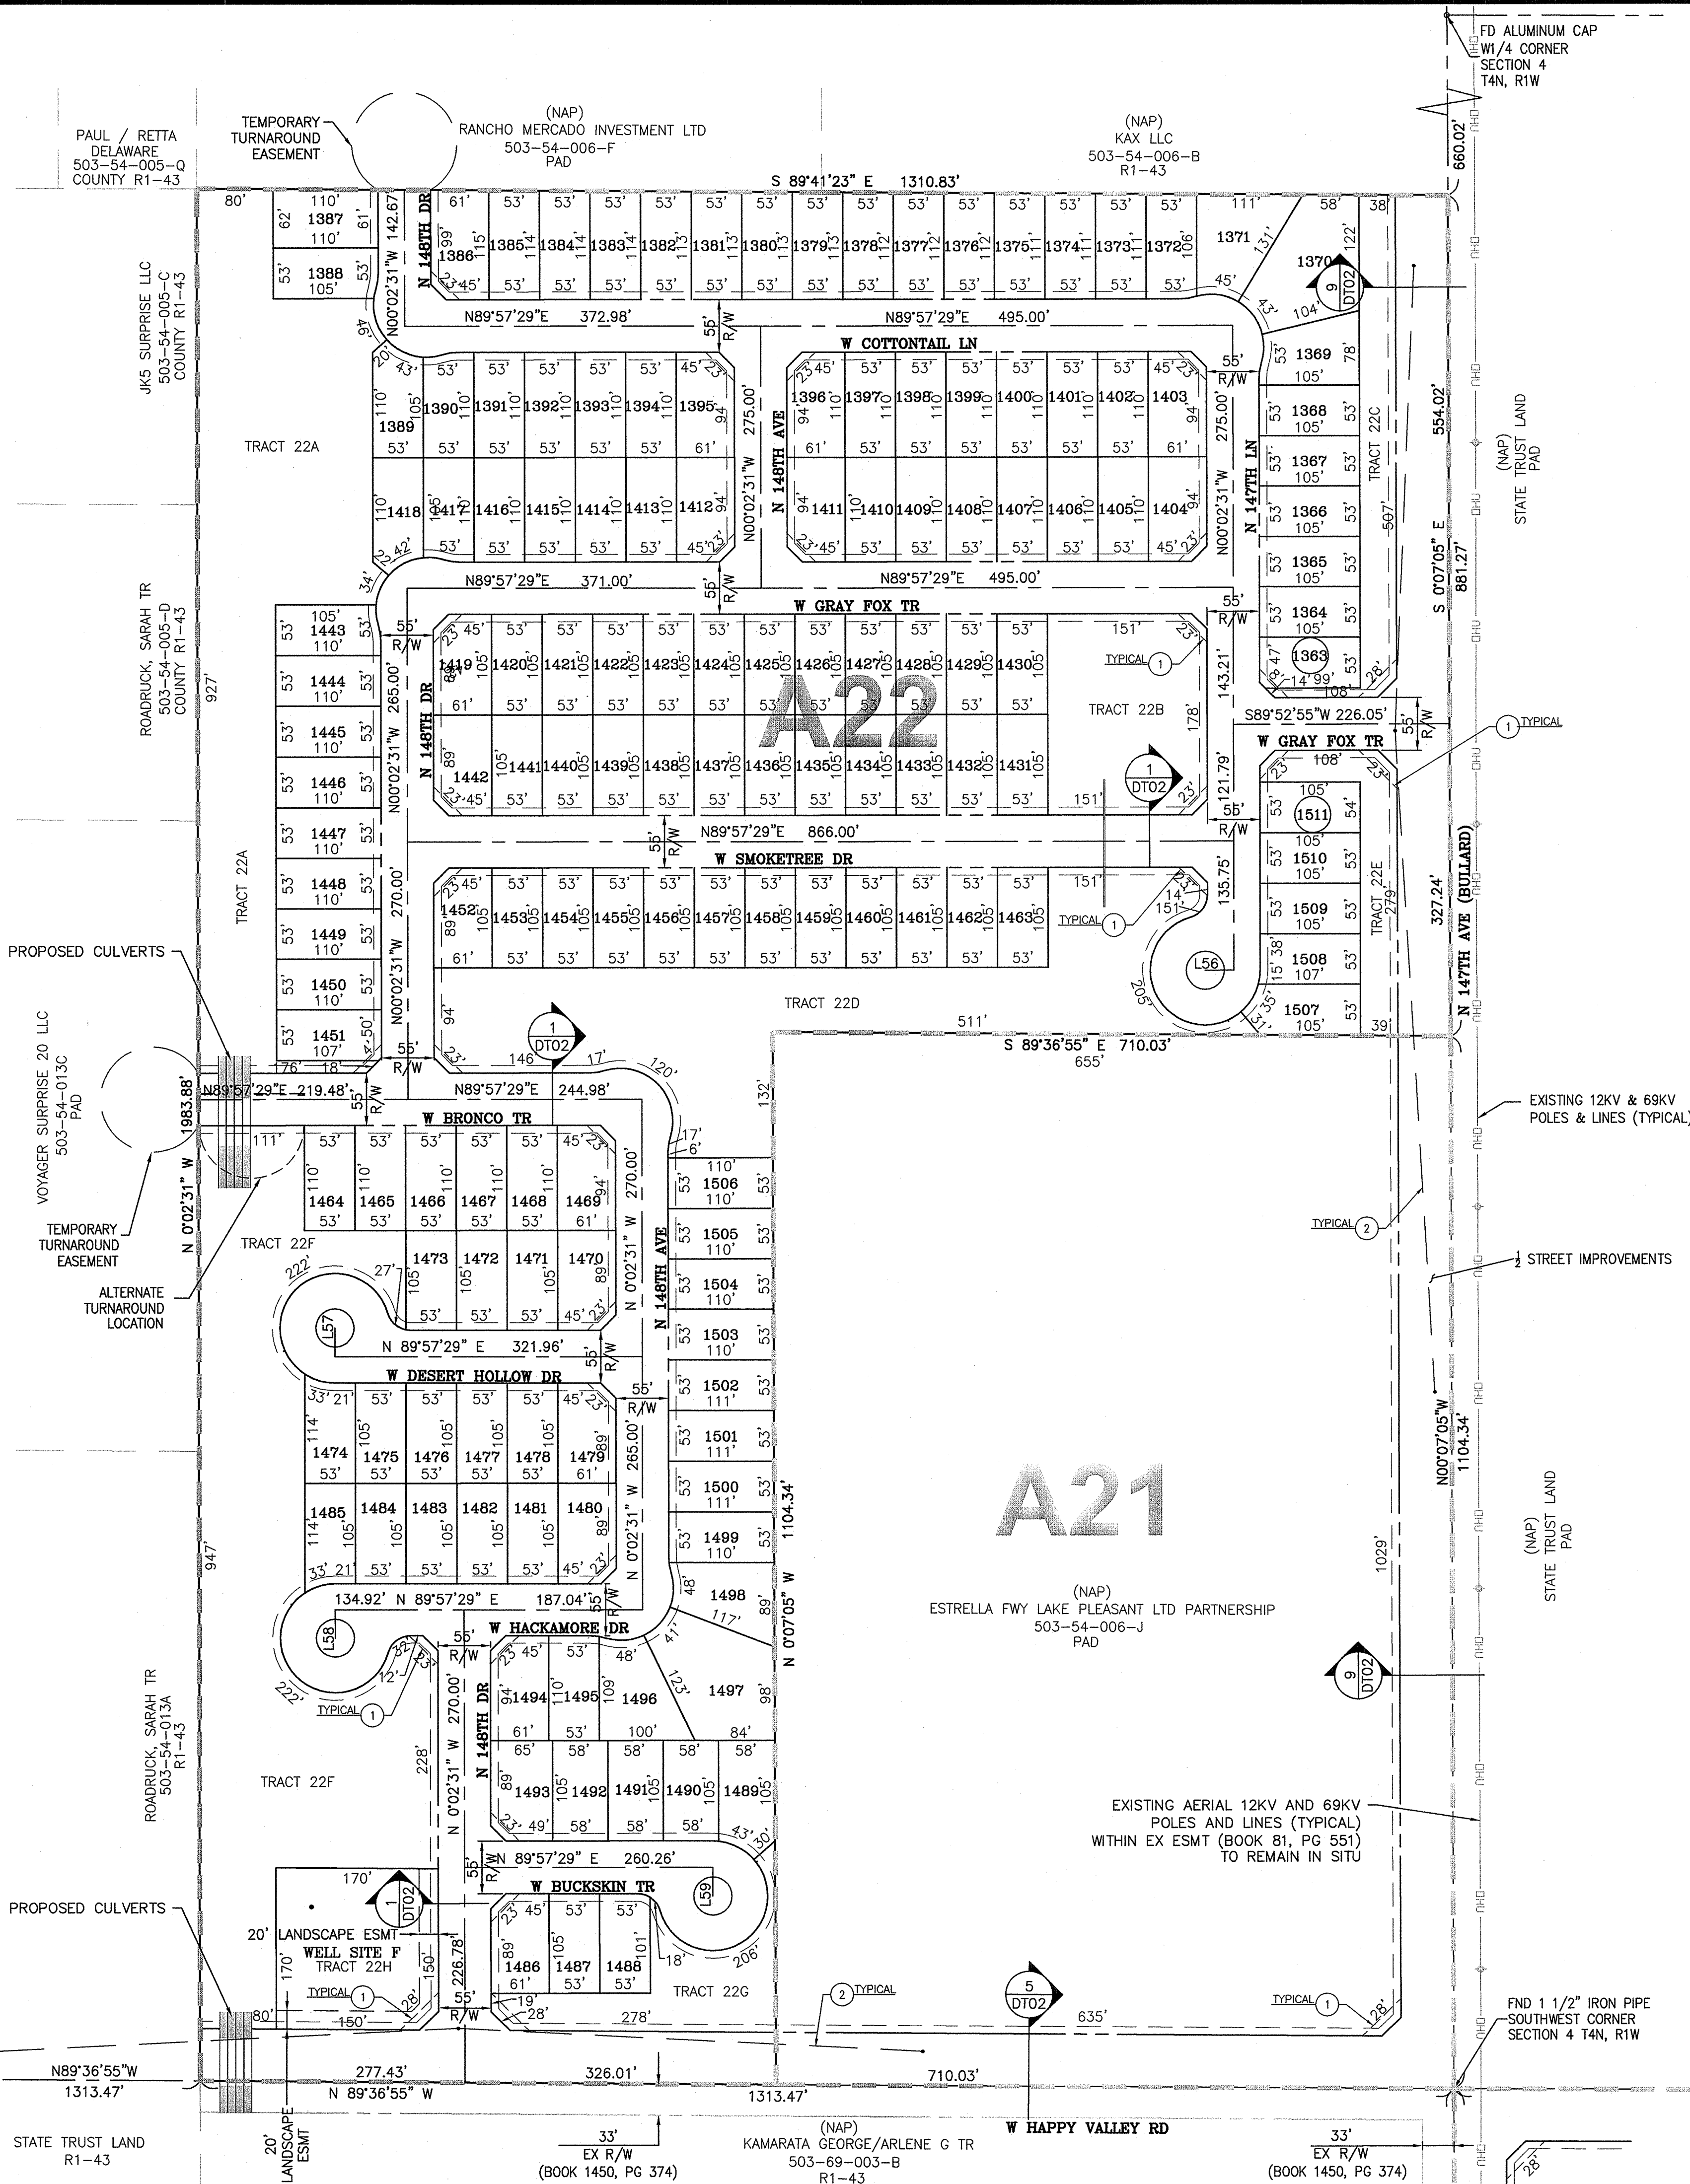

THE LOCATIONS OF EXISTING UNDERGROUND UTILITIES ARE SHOWN IN AN APPROXIMATE WAY ONLY AND HAVE NOT BEEN INDEPENDENTLY VERIFIED BY THE OWNER OR ITS REPRESENTATIVE. THE CONTRACTOR SHALL DETERMINE THE EXACT LOCATION OF ALL EXISTING UTILITIES BEFORE COMMENCING WORK AND AGREES TO BE FULLY RESPONSIBLE FOR ANY AND ALL DAMAGES WHICH MIGHT BE OCCASIONED BY THE CONTRACTOR'S FAILURE TO EXACTLY LOCATE AND PRESERVE ANY AND ALL UNDERGROUND UTILITIES.

NOTICE: CONSTRUCTION SITE SAFETY IS THE SOLE RESPONSIBILITY OF THE CONTRACTOR. NEITHER THE OWNER NOR THE ENGINEER SHALL BE EXPECTED TO ASSUME ANY RESPONSIBILITY FOR SAFETY OF THE WORK OF PERSONS ENGAGED IN THE WORK OF ANY NEARBY STRUCTURES, OR OF ANY OTHER PERSONS.



PRELIMINARY PLAT
PROJECT: RANCHO MERCADO UNIT 1
PRELIMINARY PLAT
CITY OF SURPRISE, ARIZONA




REVISIONS:	
4/15/15: PER C.O.S.	PS14-197 & FS15-069
COMMENTS	
7/29/15: PER C.O.S.	PS14-197 & FS15-069
COMMENTS	



PM. T. NORTROP
DR. S. STAMAN
JOB NO. 09001944
FILE NO. 09001944PP09
PP09


SHEET NO.
15 OF 21

MATCH SHEET PP09

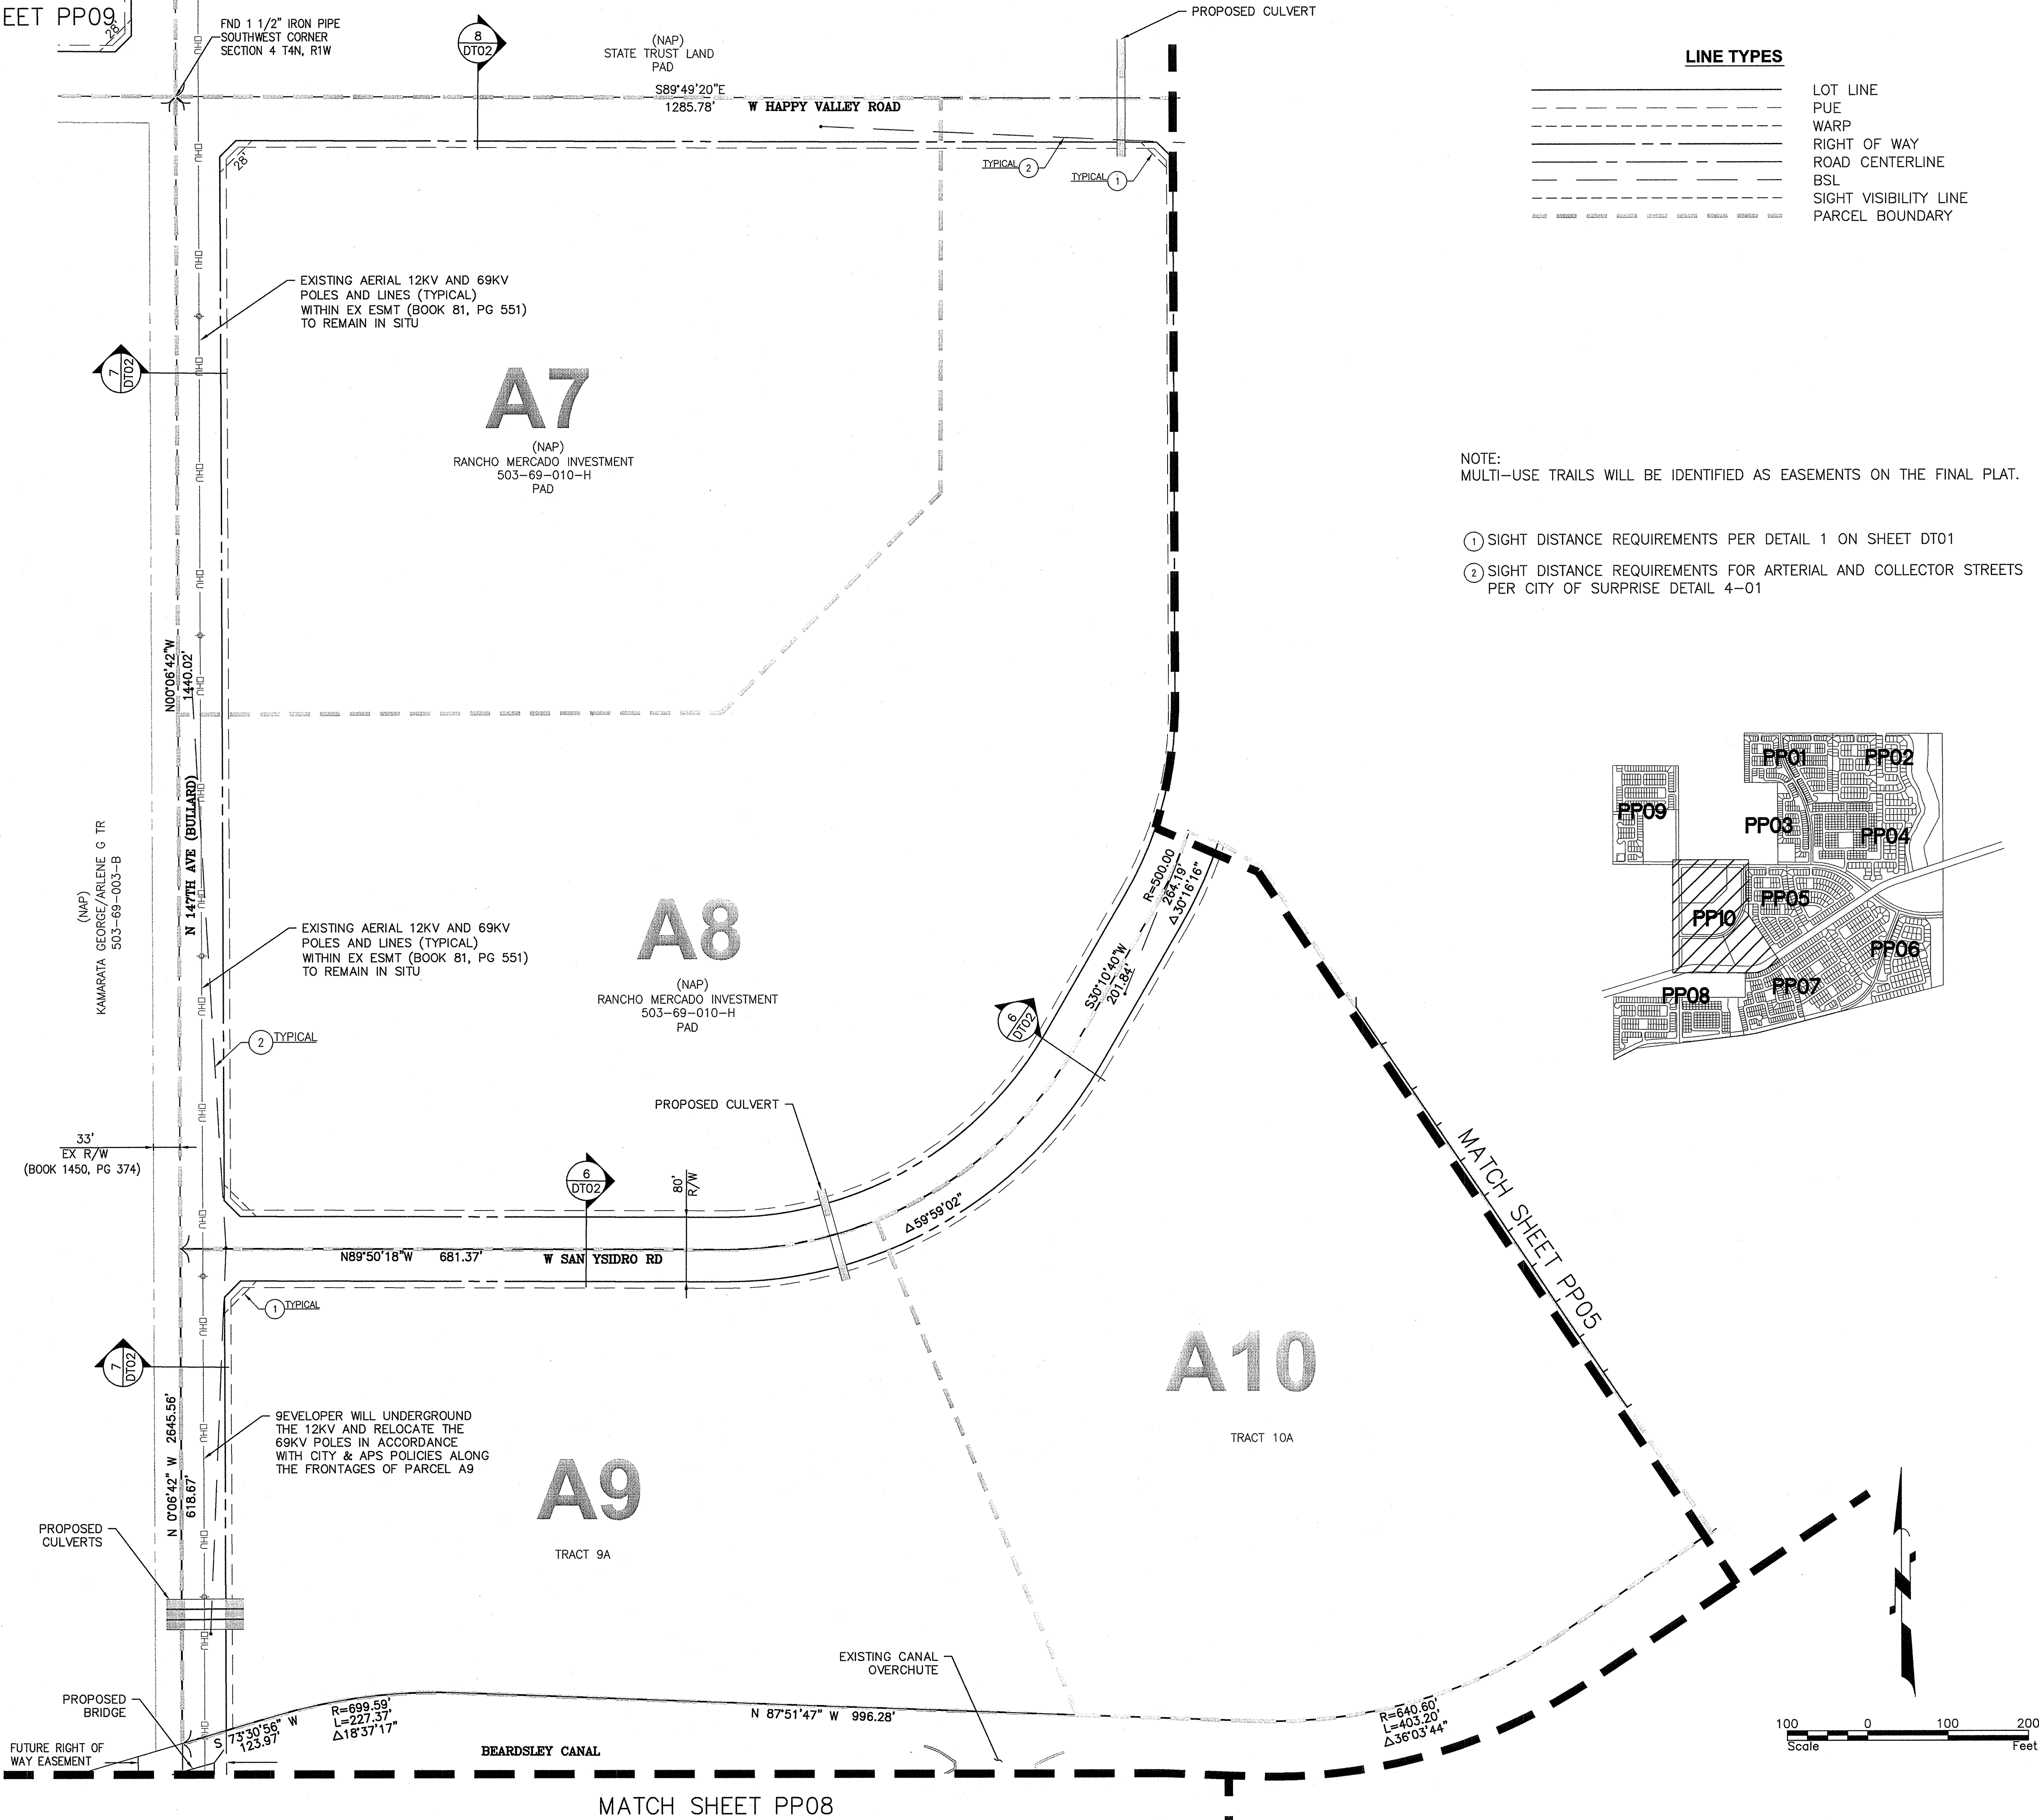

LINE TYPES	
---	LOT LINE
---	PUE
---	WARP
---	RIGHT OF WAY
---	ROAD CENTERLINE
---	BSL
---	SIGHT VISIBILITY LINE
---	PARCEL BOUNDARY

- NOTE:
MULTI-USE TRAILS WILL BE IDENTIFIED AS EASEMENTS ON THE FINAL PLAT.
- ① SIGHT DISTANCE REQUIREMENTS PER DETAIL 1 ON SHEET DT01
② SIGHT DISTANCE REQUIREMENTS FOR ARTERIAL AND COLLECTOR STREETS PER CITY OF SURPRISE DETAIL 4-01

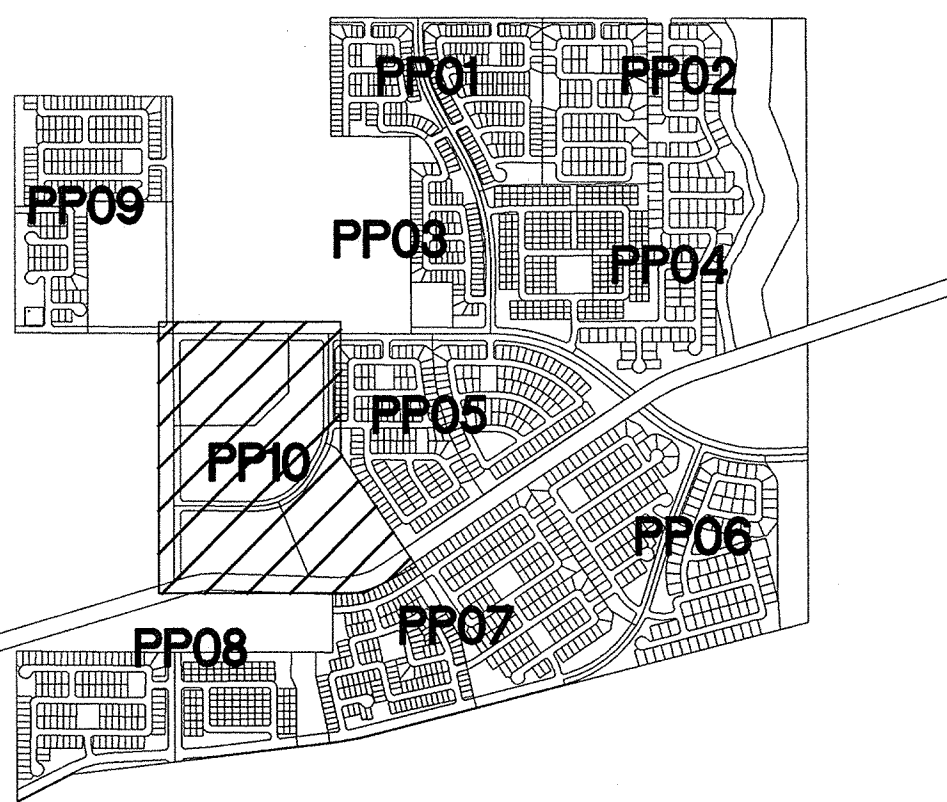


ATWELL
866.850.4200 www.atwell-group.com
4700 E. SOUTHERN AVENUE
MESA, AZ 85206
480.210.5551

PRELIMINARY PLAT
PROJECT: RANCHO MERCADO UNIT 1
PRELIMINARY PLAT
CITY OF SURPRISE, ARIZONA

811
Know what's below.
Call before you dig.

REVISIONS:	
4/15/15: PER C.O.S.	PS14-197 & FS15-069
COMMENTS	
7/29/15: PER C.O.S.	PS14-197 & FS15-069
COMMENTS	


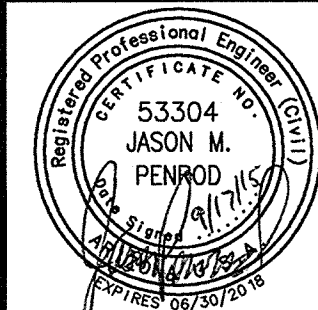


PM. T. NORTHROP
DR. S. STAMAN
JOB NO.
09001944
FILE NO.
09001944PP10

PP10
SHEET NO.
16 OF 21

Copyright © 2015 Atwell LLC. No reproduction shall be made without the prior written consent of Atwell LLC.

U:\09001944\dwg\plan set\pre-plat\09001944-17-trn1.dwg Savedate:9/14/2015 6:07 PM Plotted:9/17/2015 2:41 PM

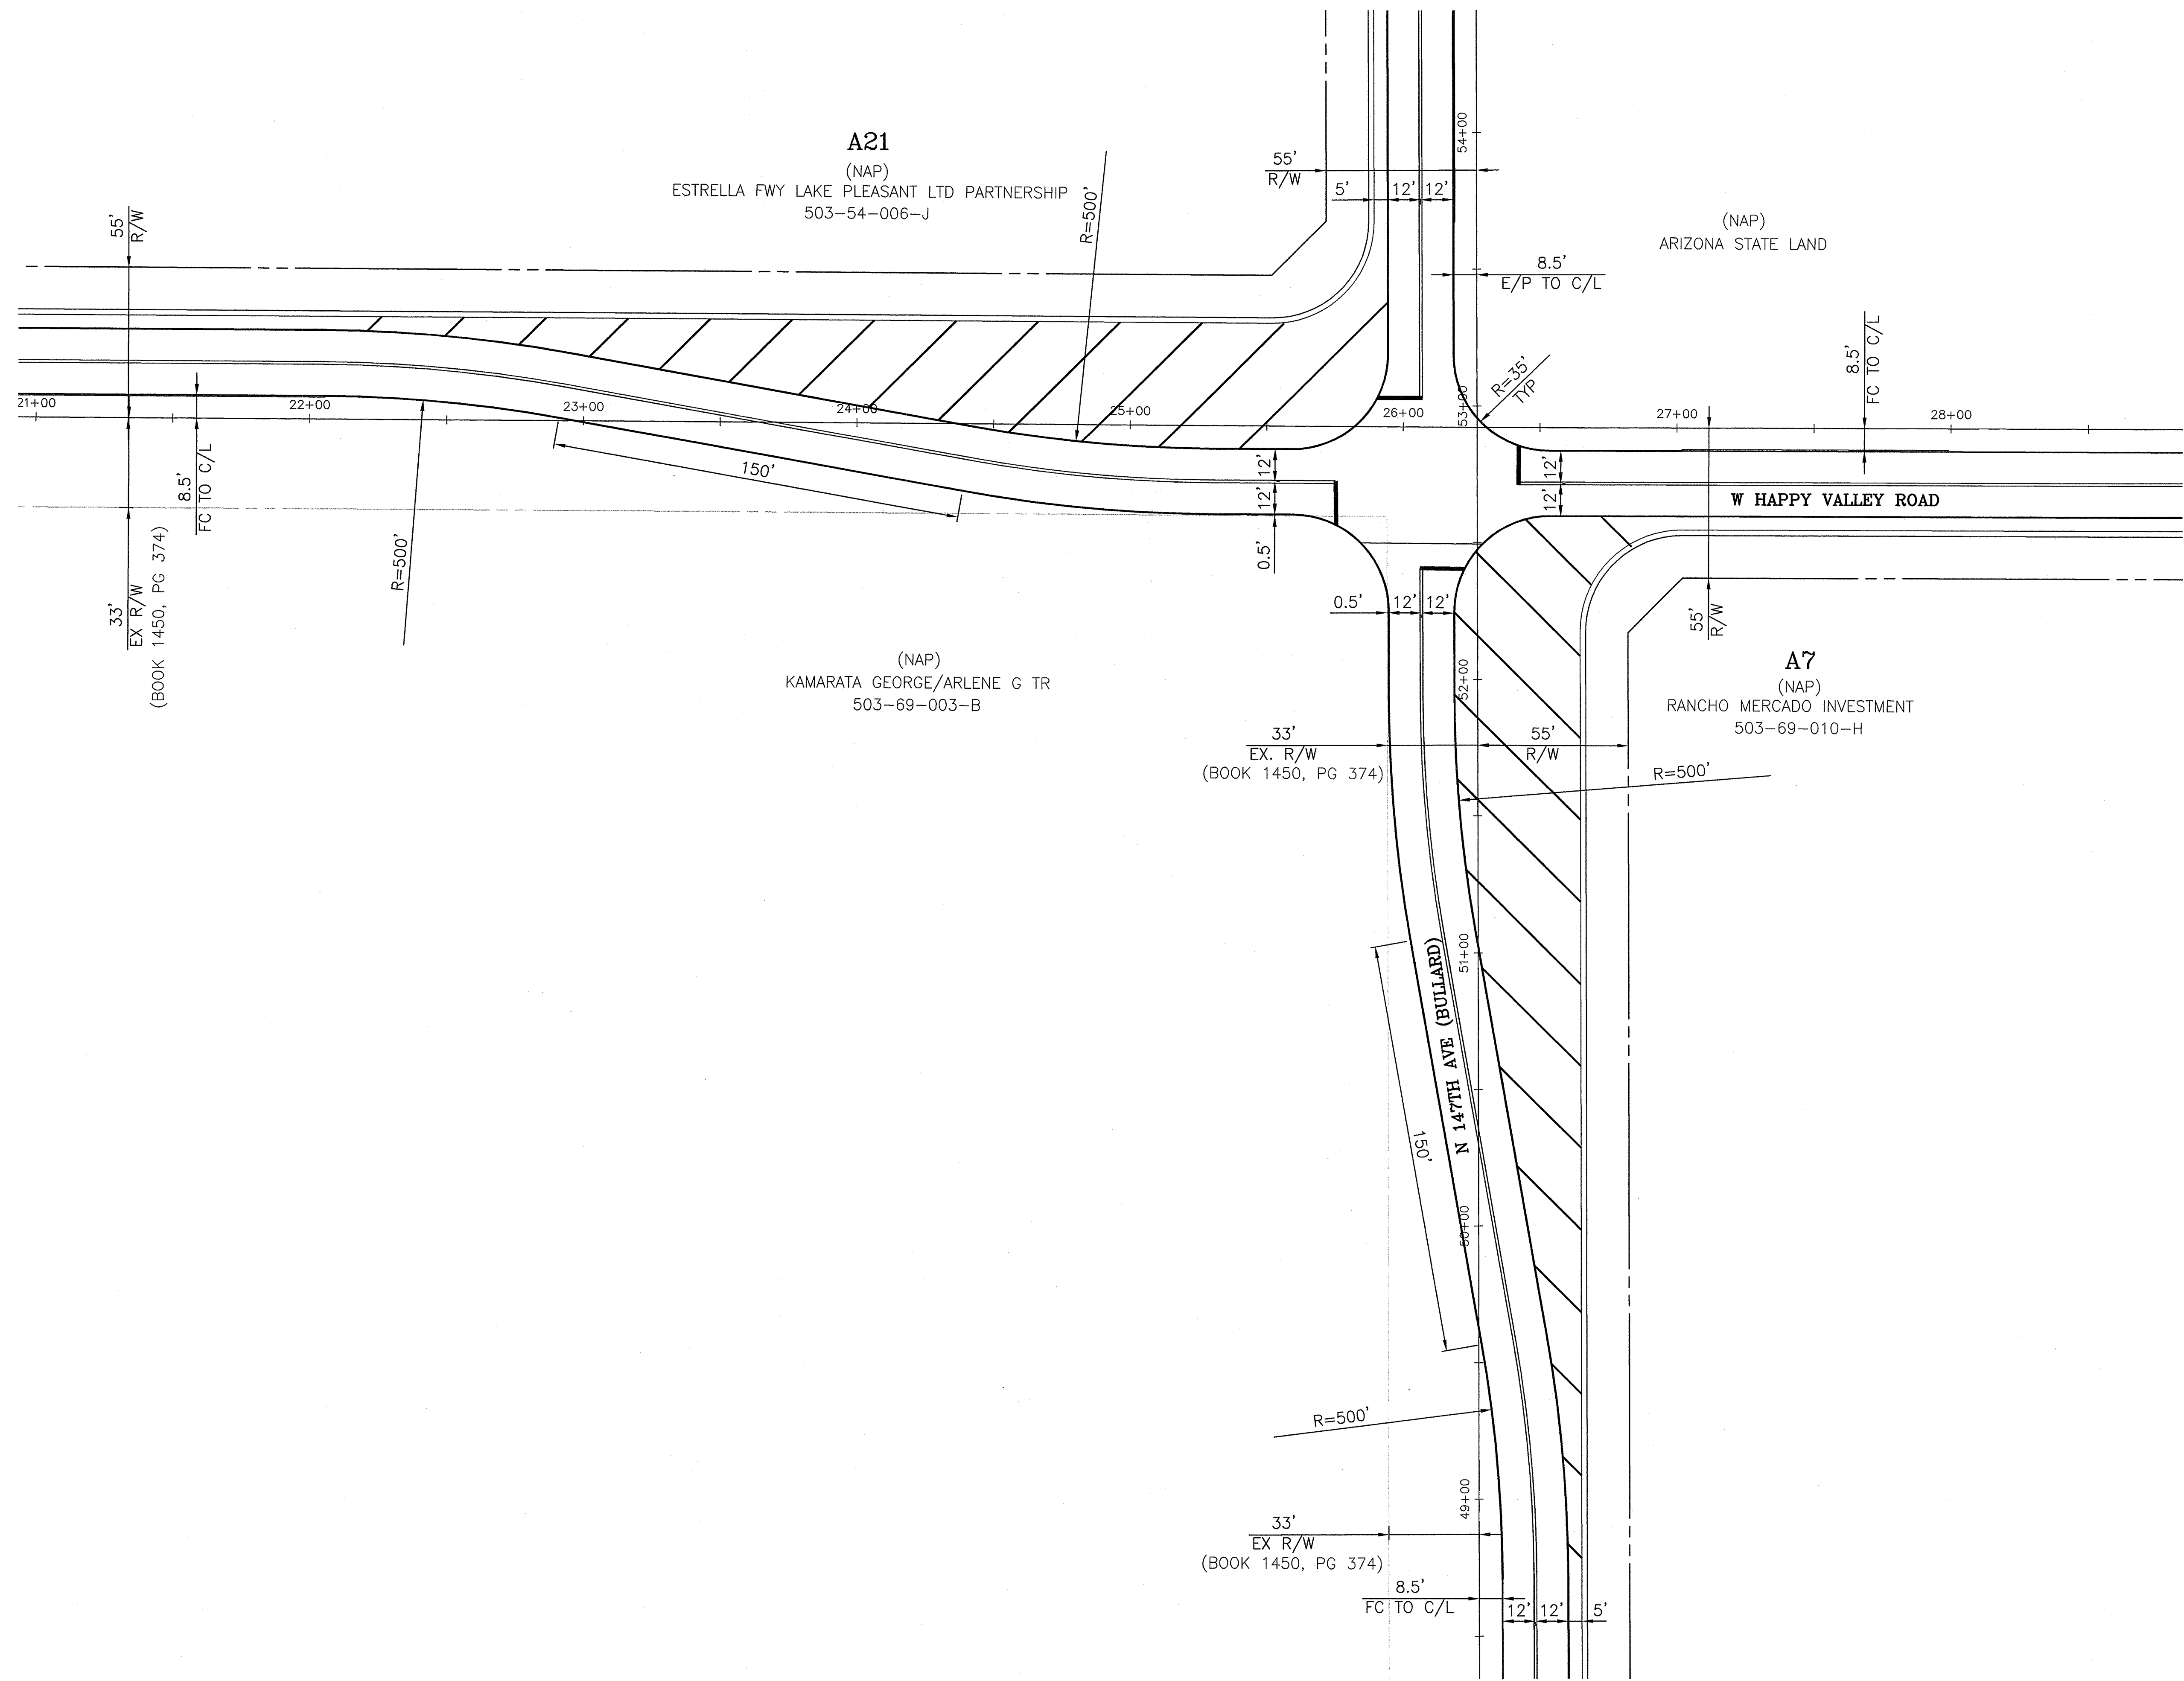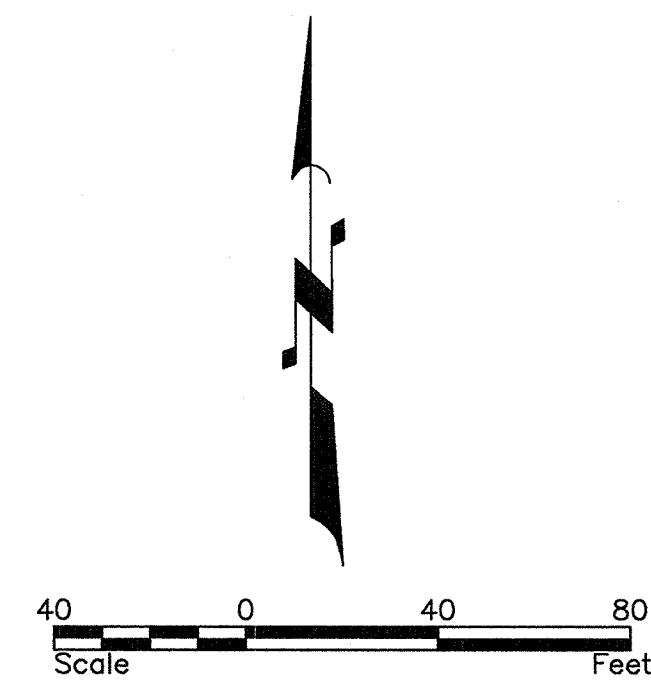

HAPPY VALLEY ROAD & N 147TH AVE (BULLARD) TRANSITION

THE LOCATIONS OF EXISTING UNDERGROUND UTILITIES ARE SHOWN IN AN APPROXIMATE WAY ONLY AND HAVE NOT BEEN INDEPENDENTLY VERIFIED BY THE OWNER OR ITS REPRESENTATIVE. THE CONTRACTOR SHALL DETERMINE THE EXACT LOCATION OF ALL EXISTING UTILITIES BEFORE COMMENCING WORK, AND AGREES TO BE FULLY RESPONSIBLE FOR ANY AND ALL DAMAGES WHICH MIGHT BE OCCASIONED BY THE CONTRACTOR'S FAILURE TO EXACTLY LOCATE AND PRESERVE ANY AND ALL UNDERGROUND UTILITIES.

NOTICE: CONSTRUCTION SITE SAFETY IS THE SOLE RESPONSIBILITY OF THE CONTRACTOR. NEITHER THE OWNER NOR THE ENGINEER SHALL BE EXPECTED TO ASSUME ANY RESPONSIBILITY FOR SAFETY OF THE WORK OF PERSONS ENGAGED IN THE WORK OF ANY NEARBY STRUCTURES, OR OF ANY OTHER PERSONS.

ATWELL
866.850.4200 www.atwell-group.com
4700 E. SOUTHERN AVENUE
MESA, AZ 85206
480.216.6651

HV & N 147TH AVE TRANSITION

PROJECT: **RANCHO MERCADO UNIT 1**
PRELIMINARY PLAT
CITY OF SURPRISE, ARIZONA

Know what's below.
Call before you dig.

REVISIONS:

4/15/15:	PER C.O.S.
PS14-197 & FS15-069	
COMMENTS	
7/29/15:	PER C.O.S.
PS14-197 & FS15-069	
COMMENTS	

PM. T. NORTHROP
DR. S. STAMAN

JOB NO.
09001944

FILE NO.
09001944TRN1


TRN1

SHEET NO.
17 OF 21



A horizontal scale bar with alternating black and white segments. It is marked with the numbers 30, 0, 30, and 60. Below the bar, the word "Scale" is on the left and "Feet" is on the right. Above the bar, there is a north arrow pointing towards the top right.


NOTICE:
CONSTRUCTION SITE SAFETY IS THE
SOLE RESPONSIBILITY OF THE
CONTRACTOR; NEITHER THE OWNER
NOR THE ENGINEER SHALL BE
EXPECTED TO ASSUME ANY
RESPONSIBILITY FOR SAFETY OF
THE WORK, OF PERSONS ENGAGED
IN THE WORK, OF ANY NEARBY
STRUCTURES, OR OF ANY OTHER
PERSONS.

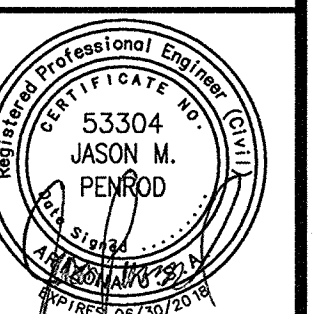[illegible]

PM. T. NORTHROP
DR. S. STAMAN
JOB NO. 09001944
FILE NO. 09001944TRN2
TRN2

COPYRIGHT © 2015 ATWELL LLC. NO REPRODUCTION SHALL BE MADE WITHOUT THE PRIOR WRITTEN CONSENT OF ATWELL LLC.

L:\09001944\dwg\plan set\pre-plat\09001944-19-pre-plat.dwg Saved: 9/17/2015 6:31 PM Plotted: 9/17/2015 6:22 PM

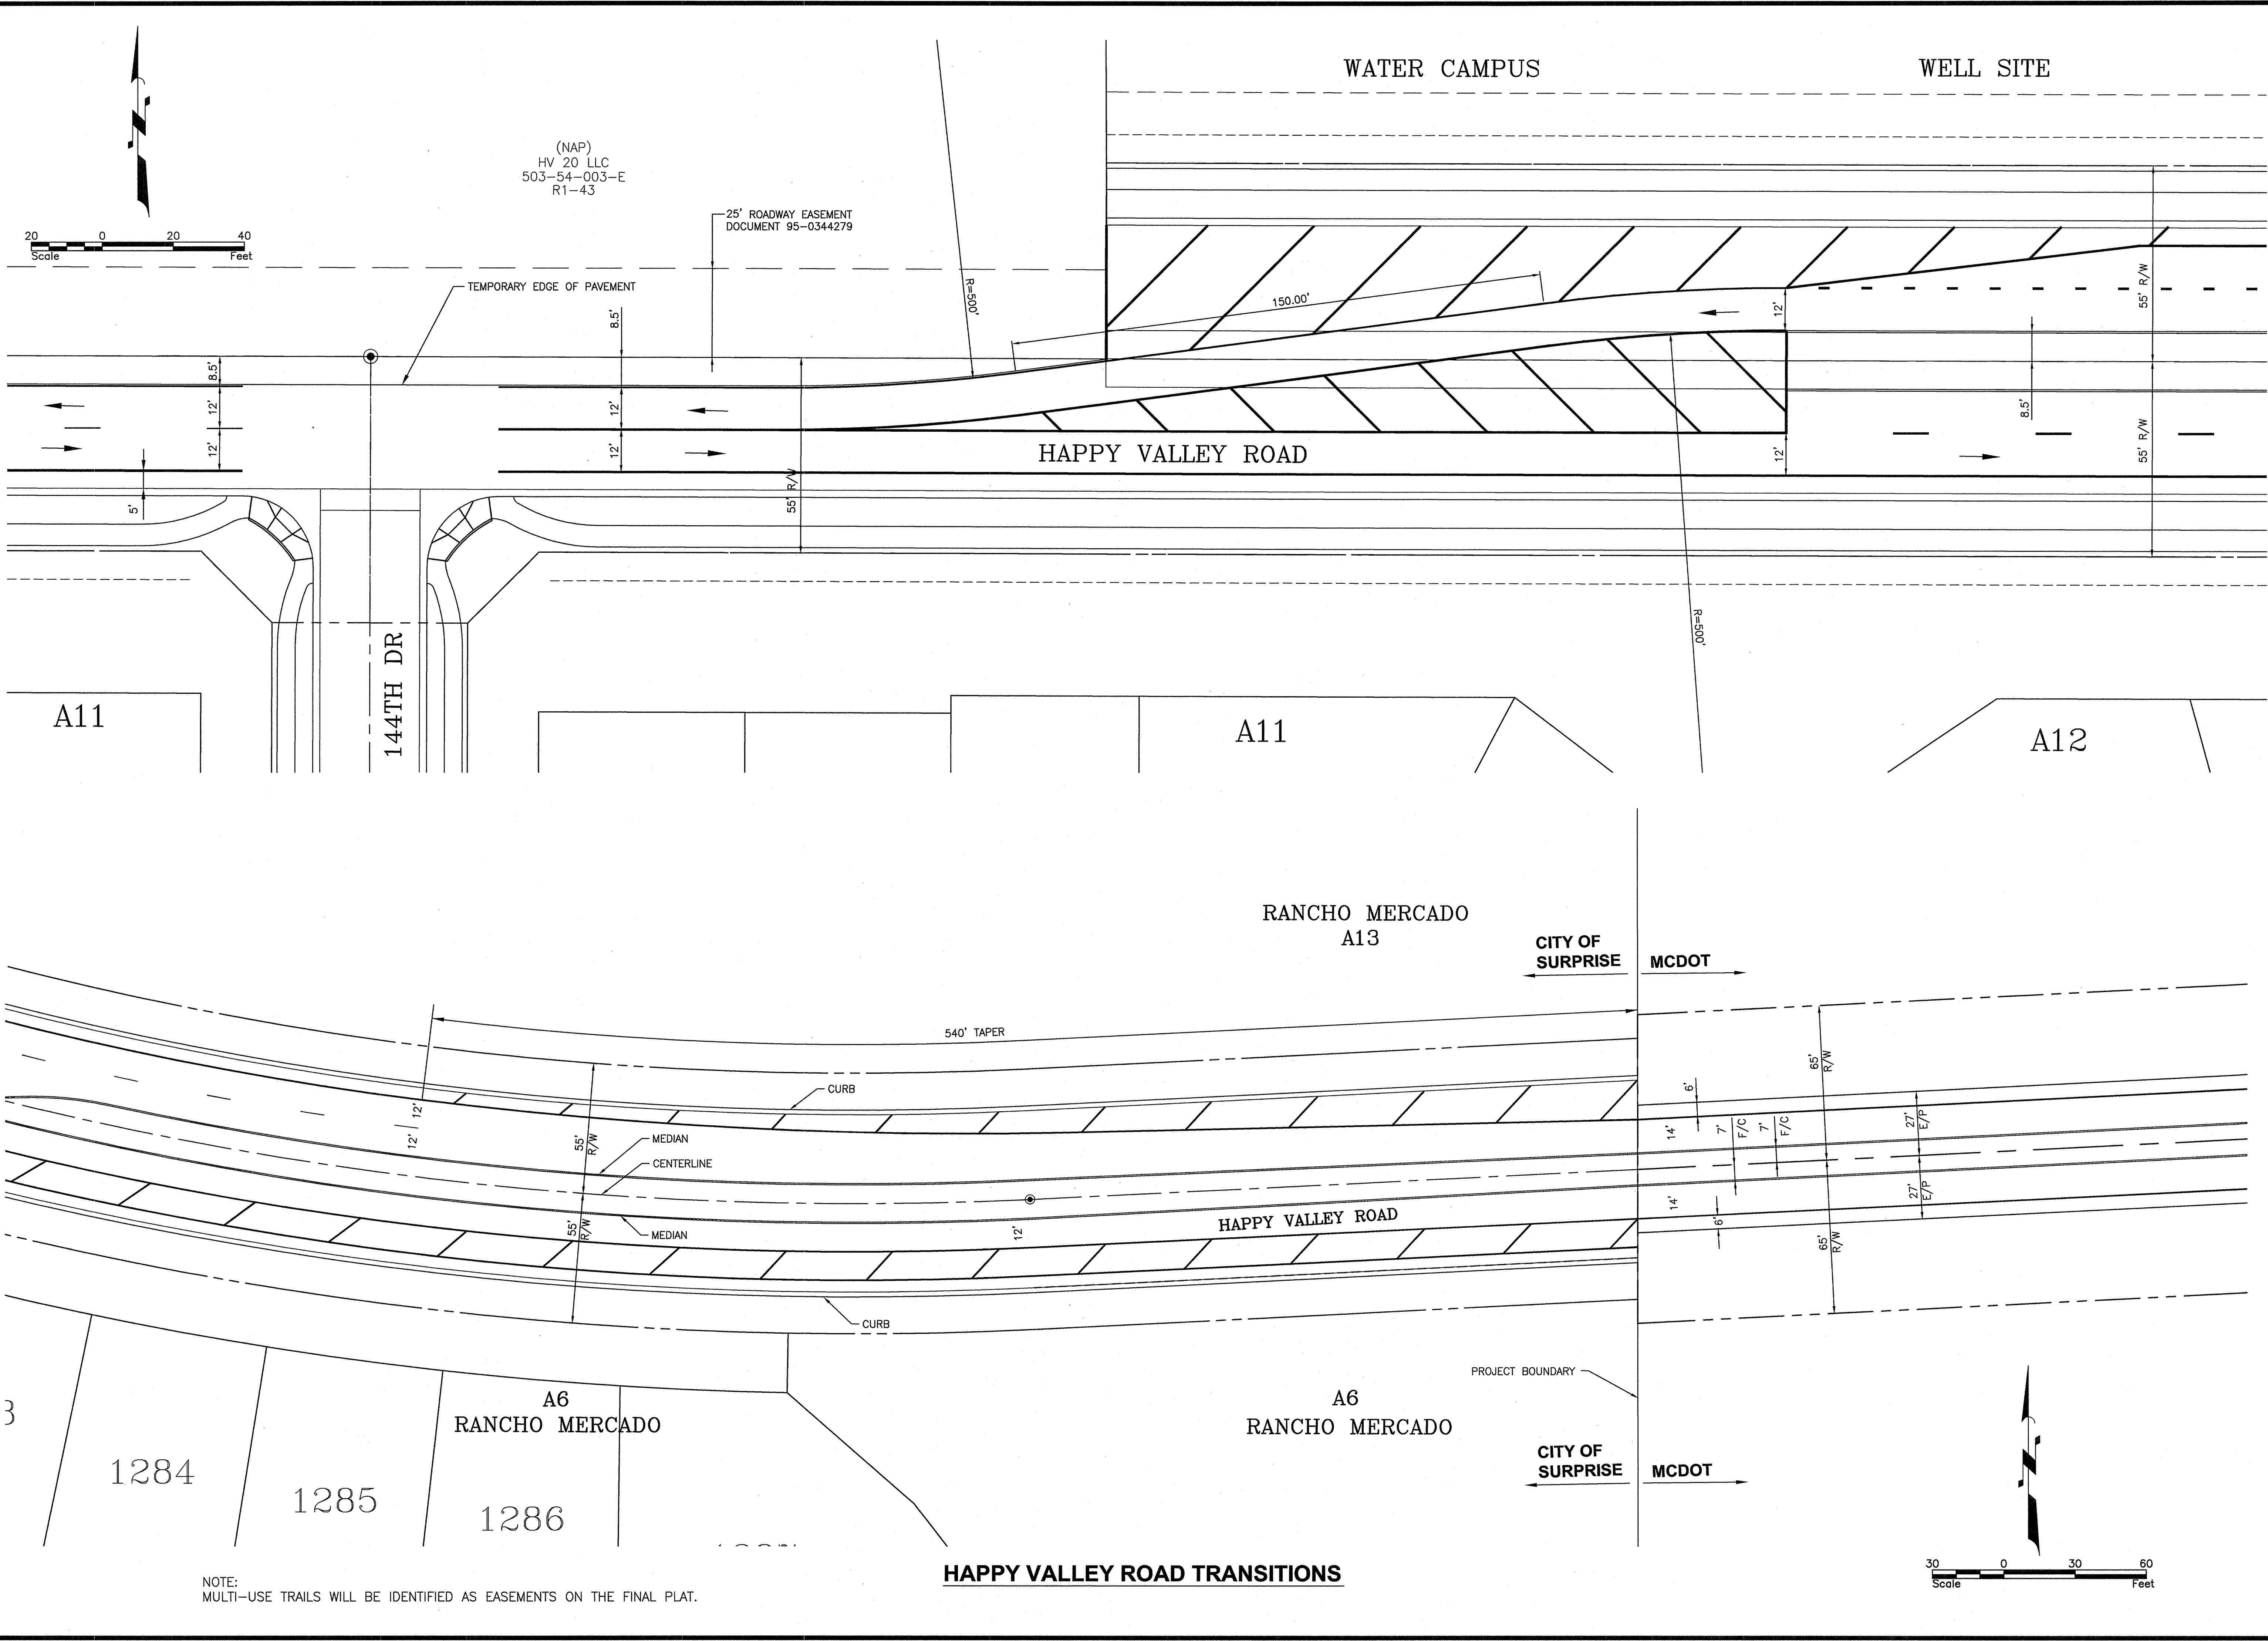

THE LOCATIONS OF EXISTING UNDERGROUND UTILITIES ARE SHOWN IN AN APPROXIMATE WAY ONLY AND HAVE NOT BEEN INDEPENDENTLY VERIFIED BY THE OWNER OR ITS REPRESENTATIVE. THE CONTRACTOR SHALL DETERMINE THE EXACT LOCATION OF ALL EXISTING UTILITIES BEFORE COMMENCING WORK, AND AGREES TO BE FULLY RESPONSIBLE FOR ANY AND ALL DAMAGES WHICH MIGHT BE OCCASIONED BY THE CONTRACTOR'S FAILURE TO EXACTLY LOCATE AND PRESERVE ANY AND ALL UNDERGROUND UTILITIES.

NOTICE: CONSTRUCTION SITE SAFETY IS THE SOLE RESPONSIBILITY OF THE CONTRACTOR. NEITHER THE OWNER NOR THE ENGINEER SHALL BE EXPECTED TO ASSUME ANY RESPONSIBILITY FOR SAFETY OF THE WORK, OF PERSONS ENGAGED IN THE WORK, OF ANY NEARBY STRUCTURES, OR OF ANY OTHER PERSONS.


ATWELL
866.850.4200 www.atwell-group.com
4700 E. SOUTHERN AVENUE
MESA, AZ 85206
480.718.8851

HAPPY VALLEY TRANSITIONS
PROJECT: RANCHO MERCADO UNIT 1
PRELIMINARY PLAT
CITY OF SURPRISE, ARIZONA

811
Know what's below.
Call before you dig.

REVISIONS:
4/15/15: PER C.O.S.
PS14-197 & FS15-069
COMMENTS
7/29/15: PER C.O.S.
PS14-197 & FS15-069
COMMENTS

PM. T. NORTHROP
DR. S. STAMAN
JOB NO. 09001944
FILE NO. 09001944DT03
TRN3
SHEET NO. 19 OF 21

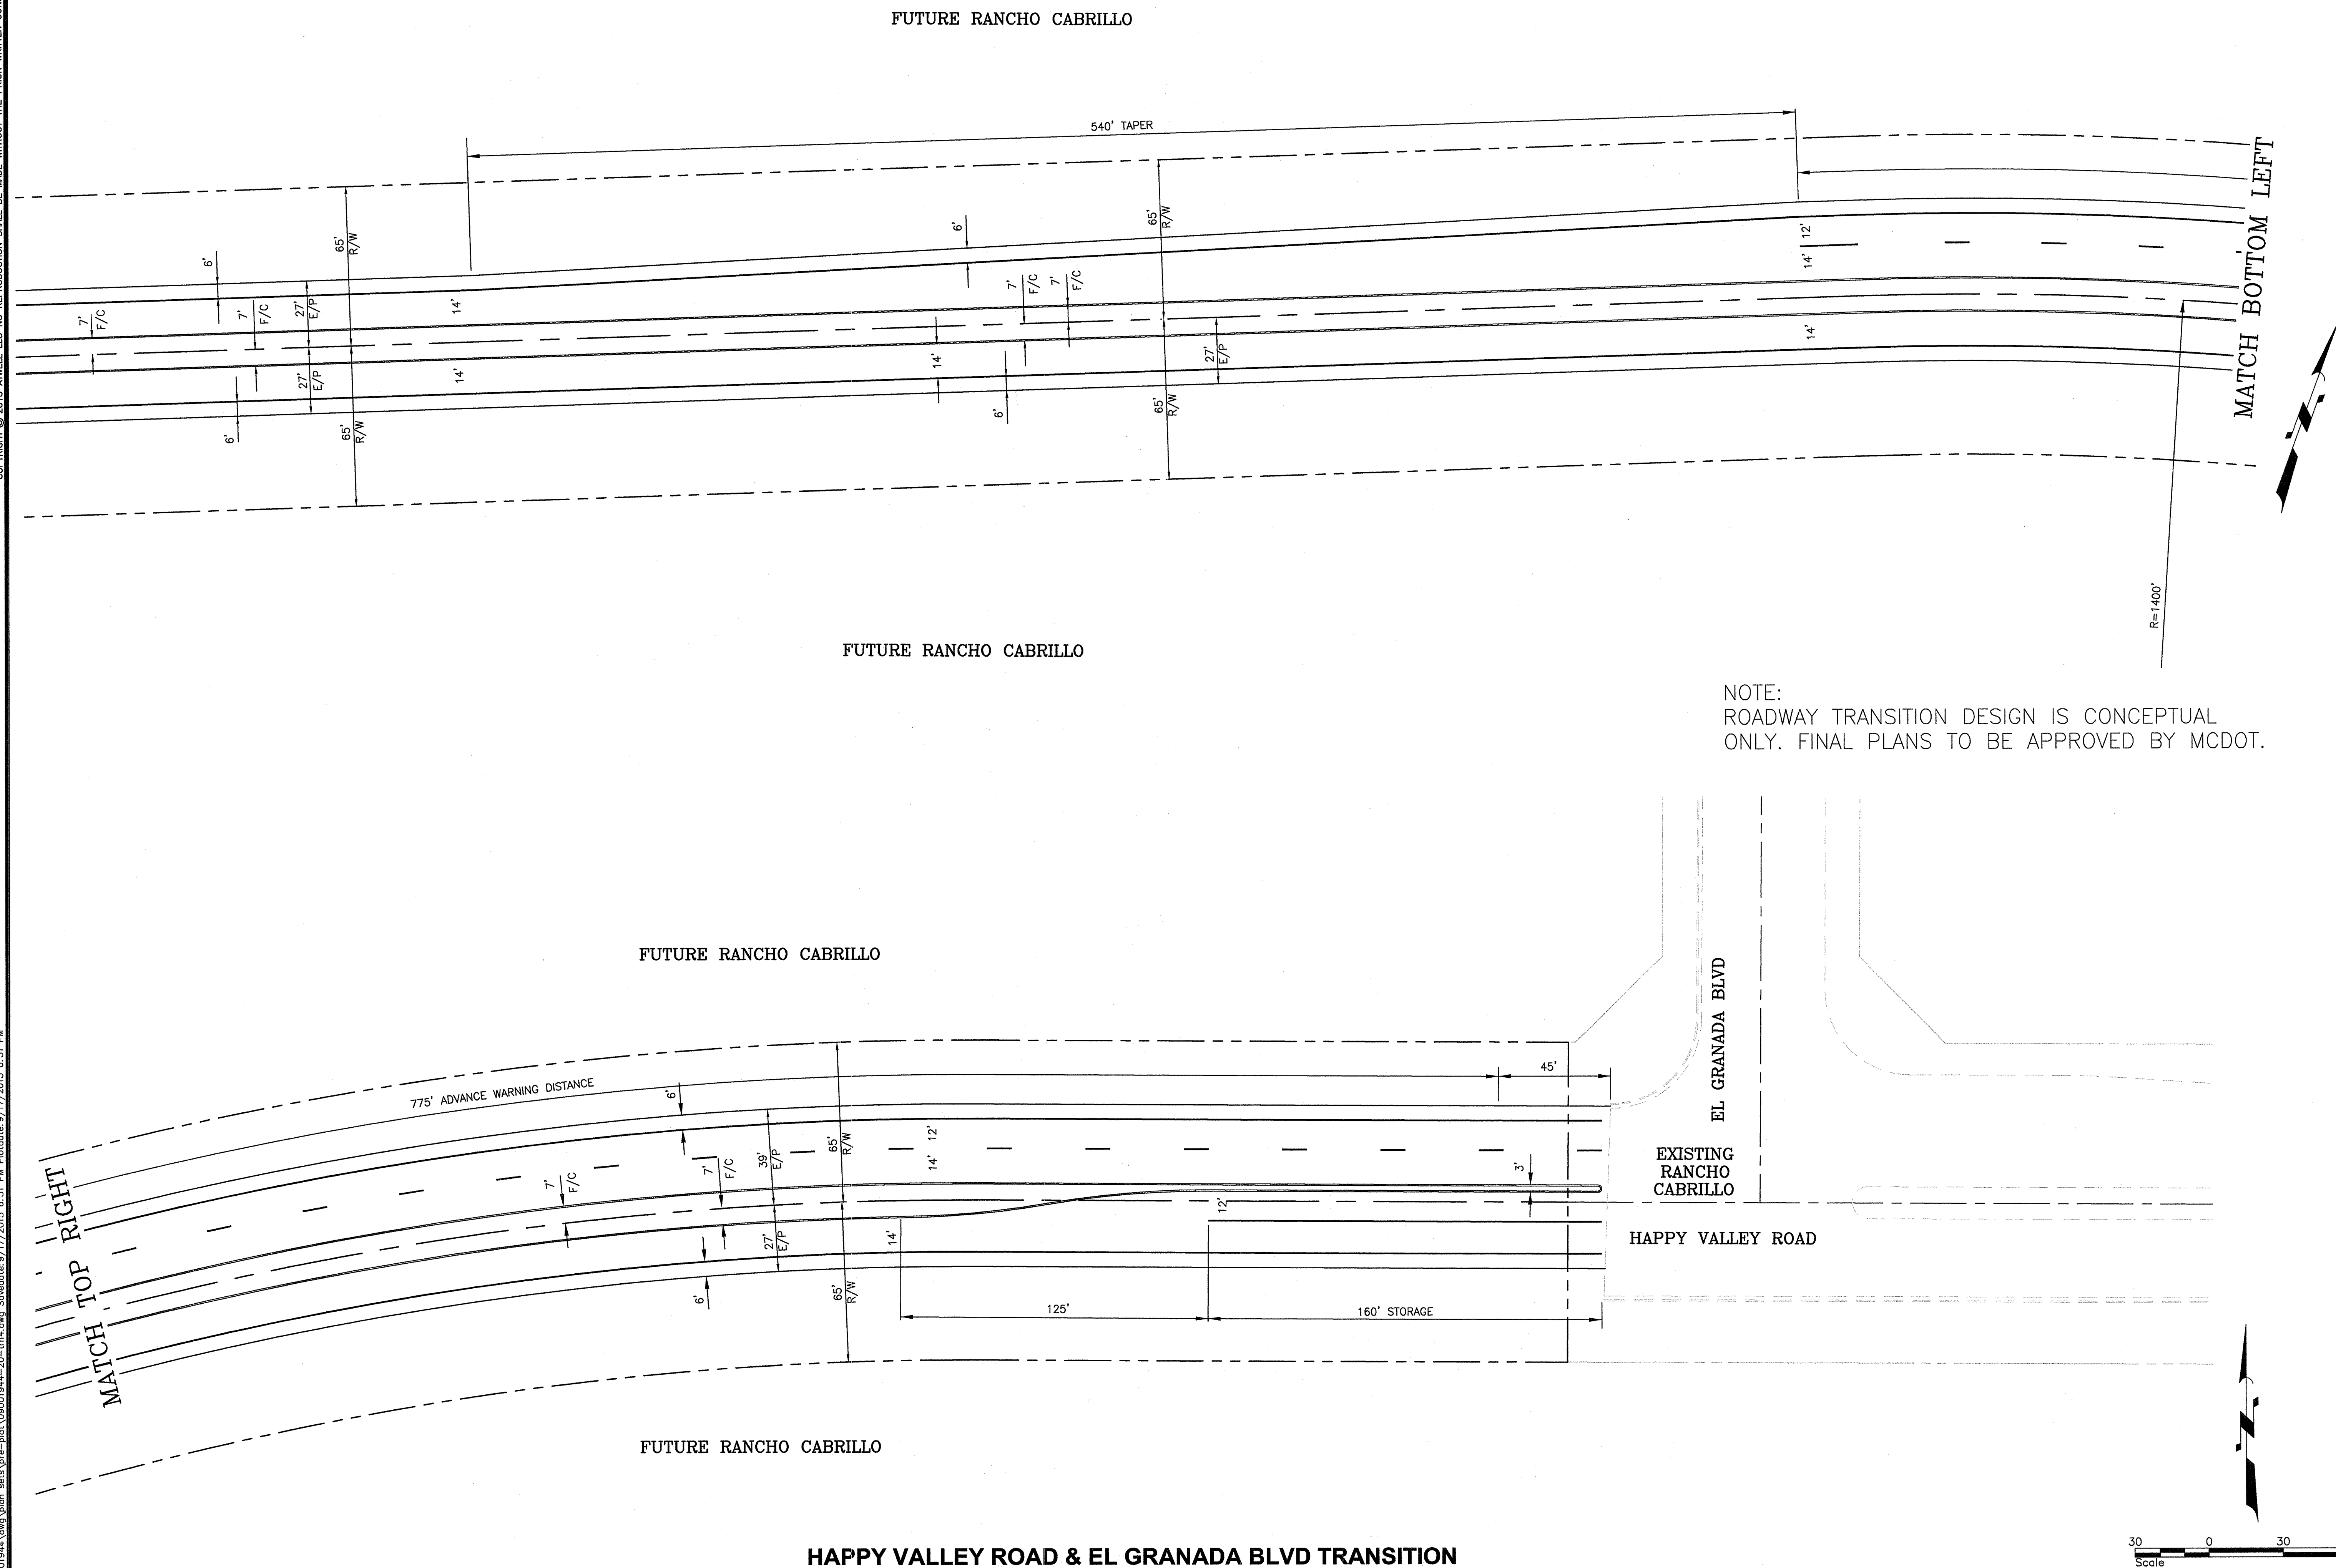

NOTICE:
CONSTRUCTION SITE SAFETY IS THE
SOLE RESPONSIBILITY OF THE
CONTRACTOR; NEITHER THE OWNER
NOR THE ENGINEER SHALL BE
EXPECTED TO ASSUME ANY
RESPONSIBILITY FOR SAFETY OF
THE WORK, OF PERSONS ENGAGED
IN THE WORK, OF ANY NEARBY
STRUCTURES, OR OF ANY OTHER
PERSONS.




EL GRANADA TRANSITION


PROJECT: RANCHO MERCADO UNIT 1
 OFF. MANUEL BLAT



REVISIONS: 4/15/15: PER C.O.S. PS14-197 & FS15-069 COMMENTS 7/29/15: PER C.O.S. PS14-197 & FS15-069 COMMENTS _____ _____ _____ _____
--

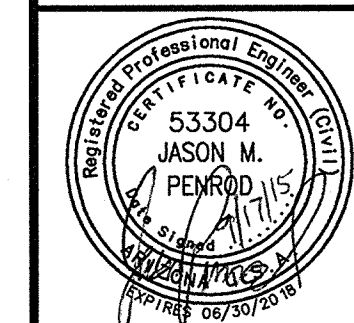

PM. T. NORTHROP
DR. S. STAMAN
JOB NO. 09001944
FILE NO. 09001944TRN4
TRN4
SHEET NO. 20 OF 21

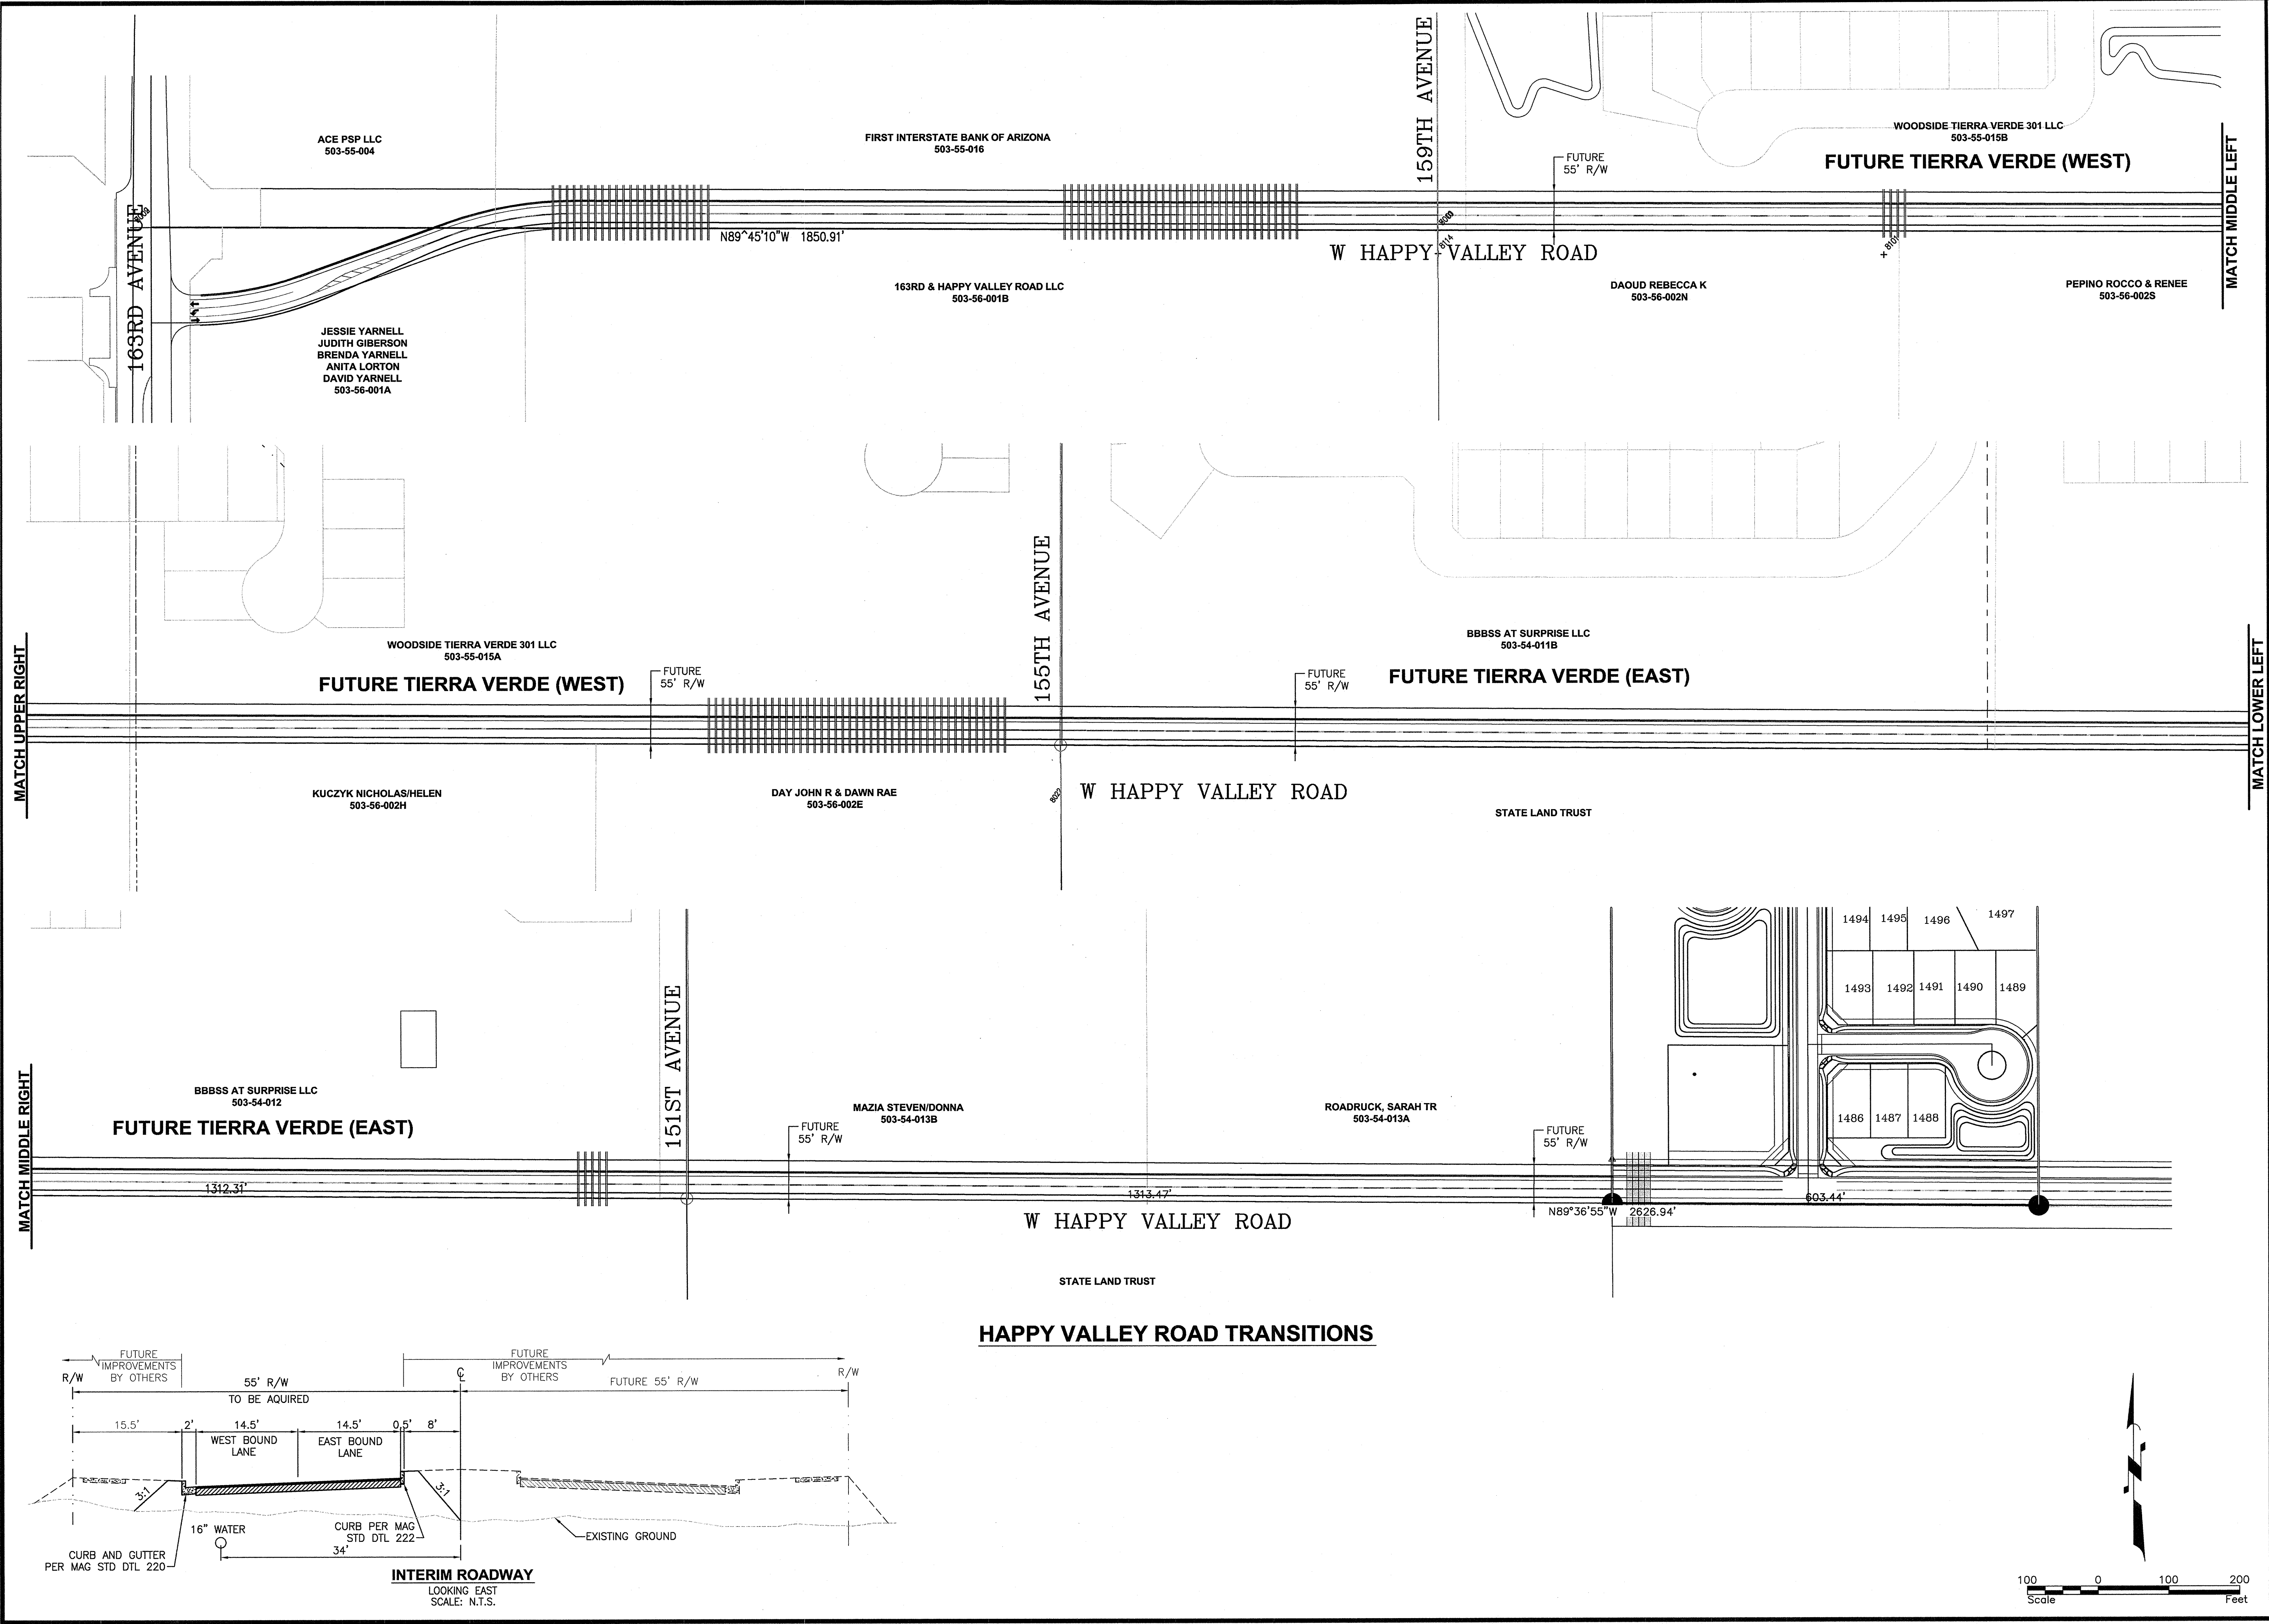

THE LOCATION OF EXISTING UNDERGROUND UTILITIES ARE SHOWN IN AN APPROXIMATE WAY ONLY AND HAVE NOT BEEN INDEPENDENTLY VERIFIED BY THE OWNER OR ITS REPRESENTATIVE. THE CONTRACTOR SHALL DETERMINE THE EXACT LOCATION OF ALL EXISTING UTILITIES BEFORE COMMENCING WORK AND AGREES TO BE FULLY RESPONSIBLE FOR ANY AND ALL DAMAGES WHICH MUST BE OCCASIONED BY THE CONTRACTOR'S FAILURE TO EXACTLY LOCATE AND PRESERVE ANY AND ALL UNDERGROUND UTILITIES.

NOTICE: CONSTRUCTION SITE SAFETY IS THE SOLE RESPONSIBILITY OF THE CONTRACTOR. NEITHER THE OWNER NOR THE ENGINEER SHALL BE EXPECTED TO ASSUME ANY RESPONSIBILITY FOR SAFETY OF THE WORK, OF PERSONS ENGAGED IN THE WORK, OF ANY NEARBY STRUCTURES, OR OF ANY OTHER PERSONS.

ATWELL
866.850.4200 www.atwell-group.com
4700 E. SOUTHERN AVENUE
MESA, AZ 85206
480.210.5051

HAPPY VALLEY TRANSITIONS
PROJECT: RANCHO MERCADO UNIT 1
PRELIMINARY PLAT
CITY OF SURPRISE, ARIZONA

Know what's below.
Call before you dig.


REVISIONS:

4/15/15:	PER C.O.S.
PS14-197 & FS15-069	COMMENTS
7/29/15:	PER C.O.S.
PS14-197 & FS15-069	COMMENTS

53304
JASON M. PENROD
Professional Engineer
State of Arizona
Exp. 06/30/2017

PM. T. NORTHRUP
DR. S. STAMAN
JOB NO. 09001944
FILE NO. 09001944TRN5
TRN5

SHEET NO.
21 OF 21

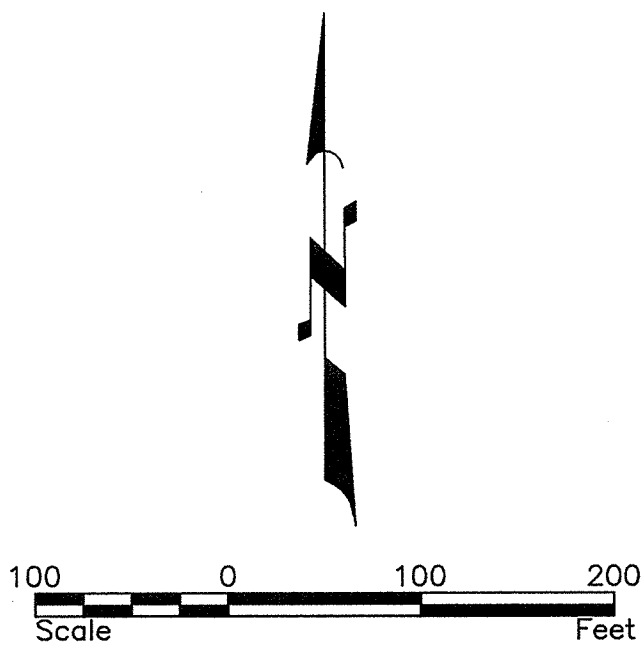

PRELIMINARY PLANT PALETTE

TREES

CHILOPSIS LIN, 'Lucretia Hamilton'

DESERT WILLOW VARIETY

DALBERGIA SISSOO

SISSOO TREE

ACACIA SMALLII

SWEET ACACIA

PARKINSONIA SPP.

PALO VERDE

PROSOPIS VELUTINA

NATIVE MESQUITE

QUERCUS VIRGINIANA

SOUTHERN LIVE OAK

CACTI AND ACCENTS

AGAVE WEBERI

WEBER'S AGAVE

ASCLEPIAS SUBULATA

DESERT MILKWEED

DASYLIRION WHEELERI

DESERT SPOON

FEROCACTUS WISLIZENII

BARREL CACTUS

HESPERALOE PARVIFLORA

RED / YELLOW YUCCA, MIXED

MUHLENBERGIA CAP. 'R. MIST' TM

DEERGRASS VARIETY

NOLINA MICROCARPA

BEARGRASS

YUCCA ELATA

SOAPTREE YUCCA

OTHER

GRANITE BOULDERS

'SURFACE SELECT'

2' / 3' / 4' DIAMETER

SHRUBS

CORDIA PARVIFOLIA

LITTLE LEAF CORDIA

DALEA PULCHRA

BUSH DALEA

ENCELIA FARINOSA

BRITTLEBUSH

EREMOPHILA 'VALENTINE'

EMU BUSH VARIETY

ERICAMERIA LARCIFOLIA

TURPENTINE BUSH

JUSTICIA CALIFORNICA

CHUPAROSA

LARREA TRIDENTATA

CREOSOTE

LEUCOPHYLLUM LANGMANIAE

'RIO BRAVO' SAGE

NERIUM OLEANDER

PETITE PINK DWARF OLEANDER

SIMMONDSIA CHINENSIS

JOJOBA

SPHAERALCEA AMBIGUA

GLOBEMALLOW

TECOMA STANS 'ORANGE

JUBILEE' TECOMA

GROUND COVER / TURF

ACACIA REDOLENS

TRAILING ACACIA

AMBROSIA DELTOIDEA

BURSAGE

DALEA GREGGII

INDIGO BUSH

LANTANA SPP.

LANTANA

VERBENA SPP.

VERBENA

HYBRID BERMUDA LAWN

e.g. 'TIFGREEN' or 'EZ-TURF'

(SOD OR HYDROSEED)

STREET THEME TREE

TREE
PARCELS A14 / A15 / A16 / A17
THEME TREE TO BE DALBERGIA SISSOO

PARCELS A1 / A2 / A6 / A19 / A20 / A22 THEME
TREE TO BE PARKINSONIA SPP. 'Desert
Museum'

PARCELS A3 / A4 / A5 / A11 / A12 / A18W / A18E
THEME TREE TO BE QUERCUS VIRGINIANA-
SOUTHERN LIVE OAK

(SEE DETAILS 1 & 2 ON SHEET W-6
FOR DETAILS)

SALVAGED TREES AGREEMENT:

THE PROPERTY HAS A SUBSTANTIAL AMOUNT OF LARGE, SALVAGEABLE TREES ON SITE. IT IS OUR INTENT TO REUSE ALL OF THESE TREES THROUGHOUT THE PROPERTY TO ENHANCE OUR DEVELOPMENT AND PROVIDE A MATURE LOOK TO THE PROJECT FROM DAY ONE. DUE TO THE LARGE NUMBER OF LARGE SALVAGEABLE TREES ON THE PROPERTY (530 TREES) THE FOLLOWING GUIDELINES WILL BE USED TO MEET AND EXCEED THE INTENT OF THE DESIGN GUIDELINES WHILE PROVIDING SOME FLEXIBILITY TO THE DEVELOPER RELATED TO THE OVERALL COST AND IMPACT OF THE LANDSCAPE PLAN FOR THE PROPERTY. BELOW IS A SUMMARY OF THE TREE DATA.

RANCHO MERCADO UNIT 1 ESTIMATED TREE COUNT (ALL WILLIAM LYON HOMES PROPERTY)

- ARTERIAL AND COLLECTOR TREES: 1,400
- LOCAL STREET TREES: 3,000
- OPEN SPACE TREES: 2,000
- TOTAL ESTIMATED TREES: 6,400

TOTAL SALVAGED TREES BY EQUIVALENT SIZE PER THE NATIVE INVENTORY AND SALVAGE PLAN

- 30" BOX: 30 TREES (CALIPER SIZE = 4")
- 36" - 47" BOX: 320 TREES (CALIPER SIZE = 5"- 8")
- 48" - 59" BOX: 92 TREES (CALIPER SIZE = 9"- 12")
- 60" - 71" BOX: 68 TREES (CALIPER SIZE = 13"- 16")
- 72" - 95" BOX: 17 TREES (CALIPER SIZE = 17"- 24")
- 96" - 119" BOX: 3 TREES (CALIPER SIZE = 25"- 32")
- TOTAL SALVAGED TREES : 530 WITH AN AVERAGE EQUIVALENT SIZE OF APPROX. 48" BOX.

THEREFORE:

- BASELINE STANDARD IS ALL TREES TO BE A MINIMUM 24" BOX.
- ALL SALVAGED TREES LARGER THAN 24" BOX AND LESS THAN 36" BOX WILL RECEIVE A 1 TO 1 SWAP FROM 24" BOX TO 15 GALLON TREE.
- ALL SALVAGED TREES BETWEEN 36" BOX AND LESS THAN 48" BOX WILL RECEIVE A 2 TO 1 SWAP FROM 24" BOX TO 15 GALLON TREE.
- ALL SALVAGED TREES EQUAL TO OR LARGER THAN 48" BOX WILL RECEIVE A 3 TO 1 SWAP FROM 24" BOX TO 15 GALLON TREE.


THE ABOVE MENTIONED CALCULATIONS ASSUME THE FOLLOWING:

- SALVAGE TREES WILL BE STRATEGICALLY LOCATED AND DISTRIBUTED THROUGHOUT THE COMMUNITY IN LOCATIONS TO MAXIMUM BENEFIT, INCLUDING AT MAJOR ENTRIES AND OTHER HIGHLY VISIBLE AREAS, MAJOR PARK AND USABLE OPEN SPACES TO ENSURE A MATURE LOOK THROUGHOUT THE COMMUNITY AT INITIAL PLANTING.
- ALL 15 GALLON TREES WILL MEET MINIMUM ANA STANDARDS FOR TREE SIZE.
- THIS PROPOSAL DOES NOT REDUCE THE TOTAL NUMBER OF TREES IN THE PROJECT, IT JUST BALANCES OUT THE AVERAGE SIZE OF TREES BY ACCOUNTING FOR THE SUBSTANTIAL AMOUNT OF LARGER SALVAGED TREES.

Rancho Mercado Unit 1

Happy Valley Road and Litchfield Road
Surprise, Arizona


PRELIMINARY LANDSCAPE PLAN

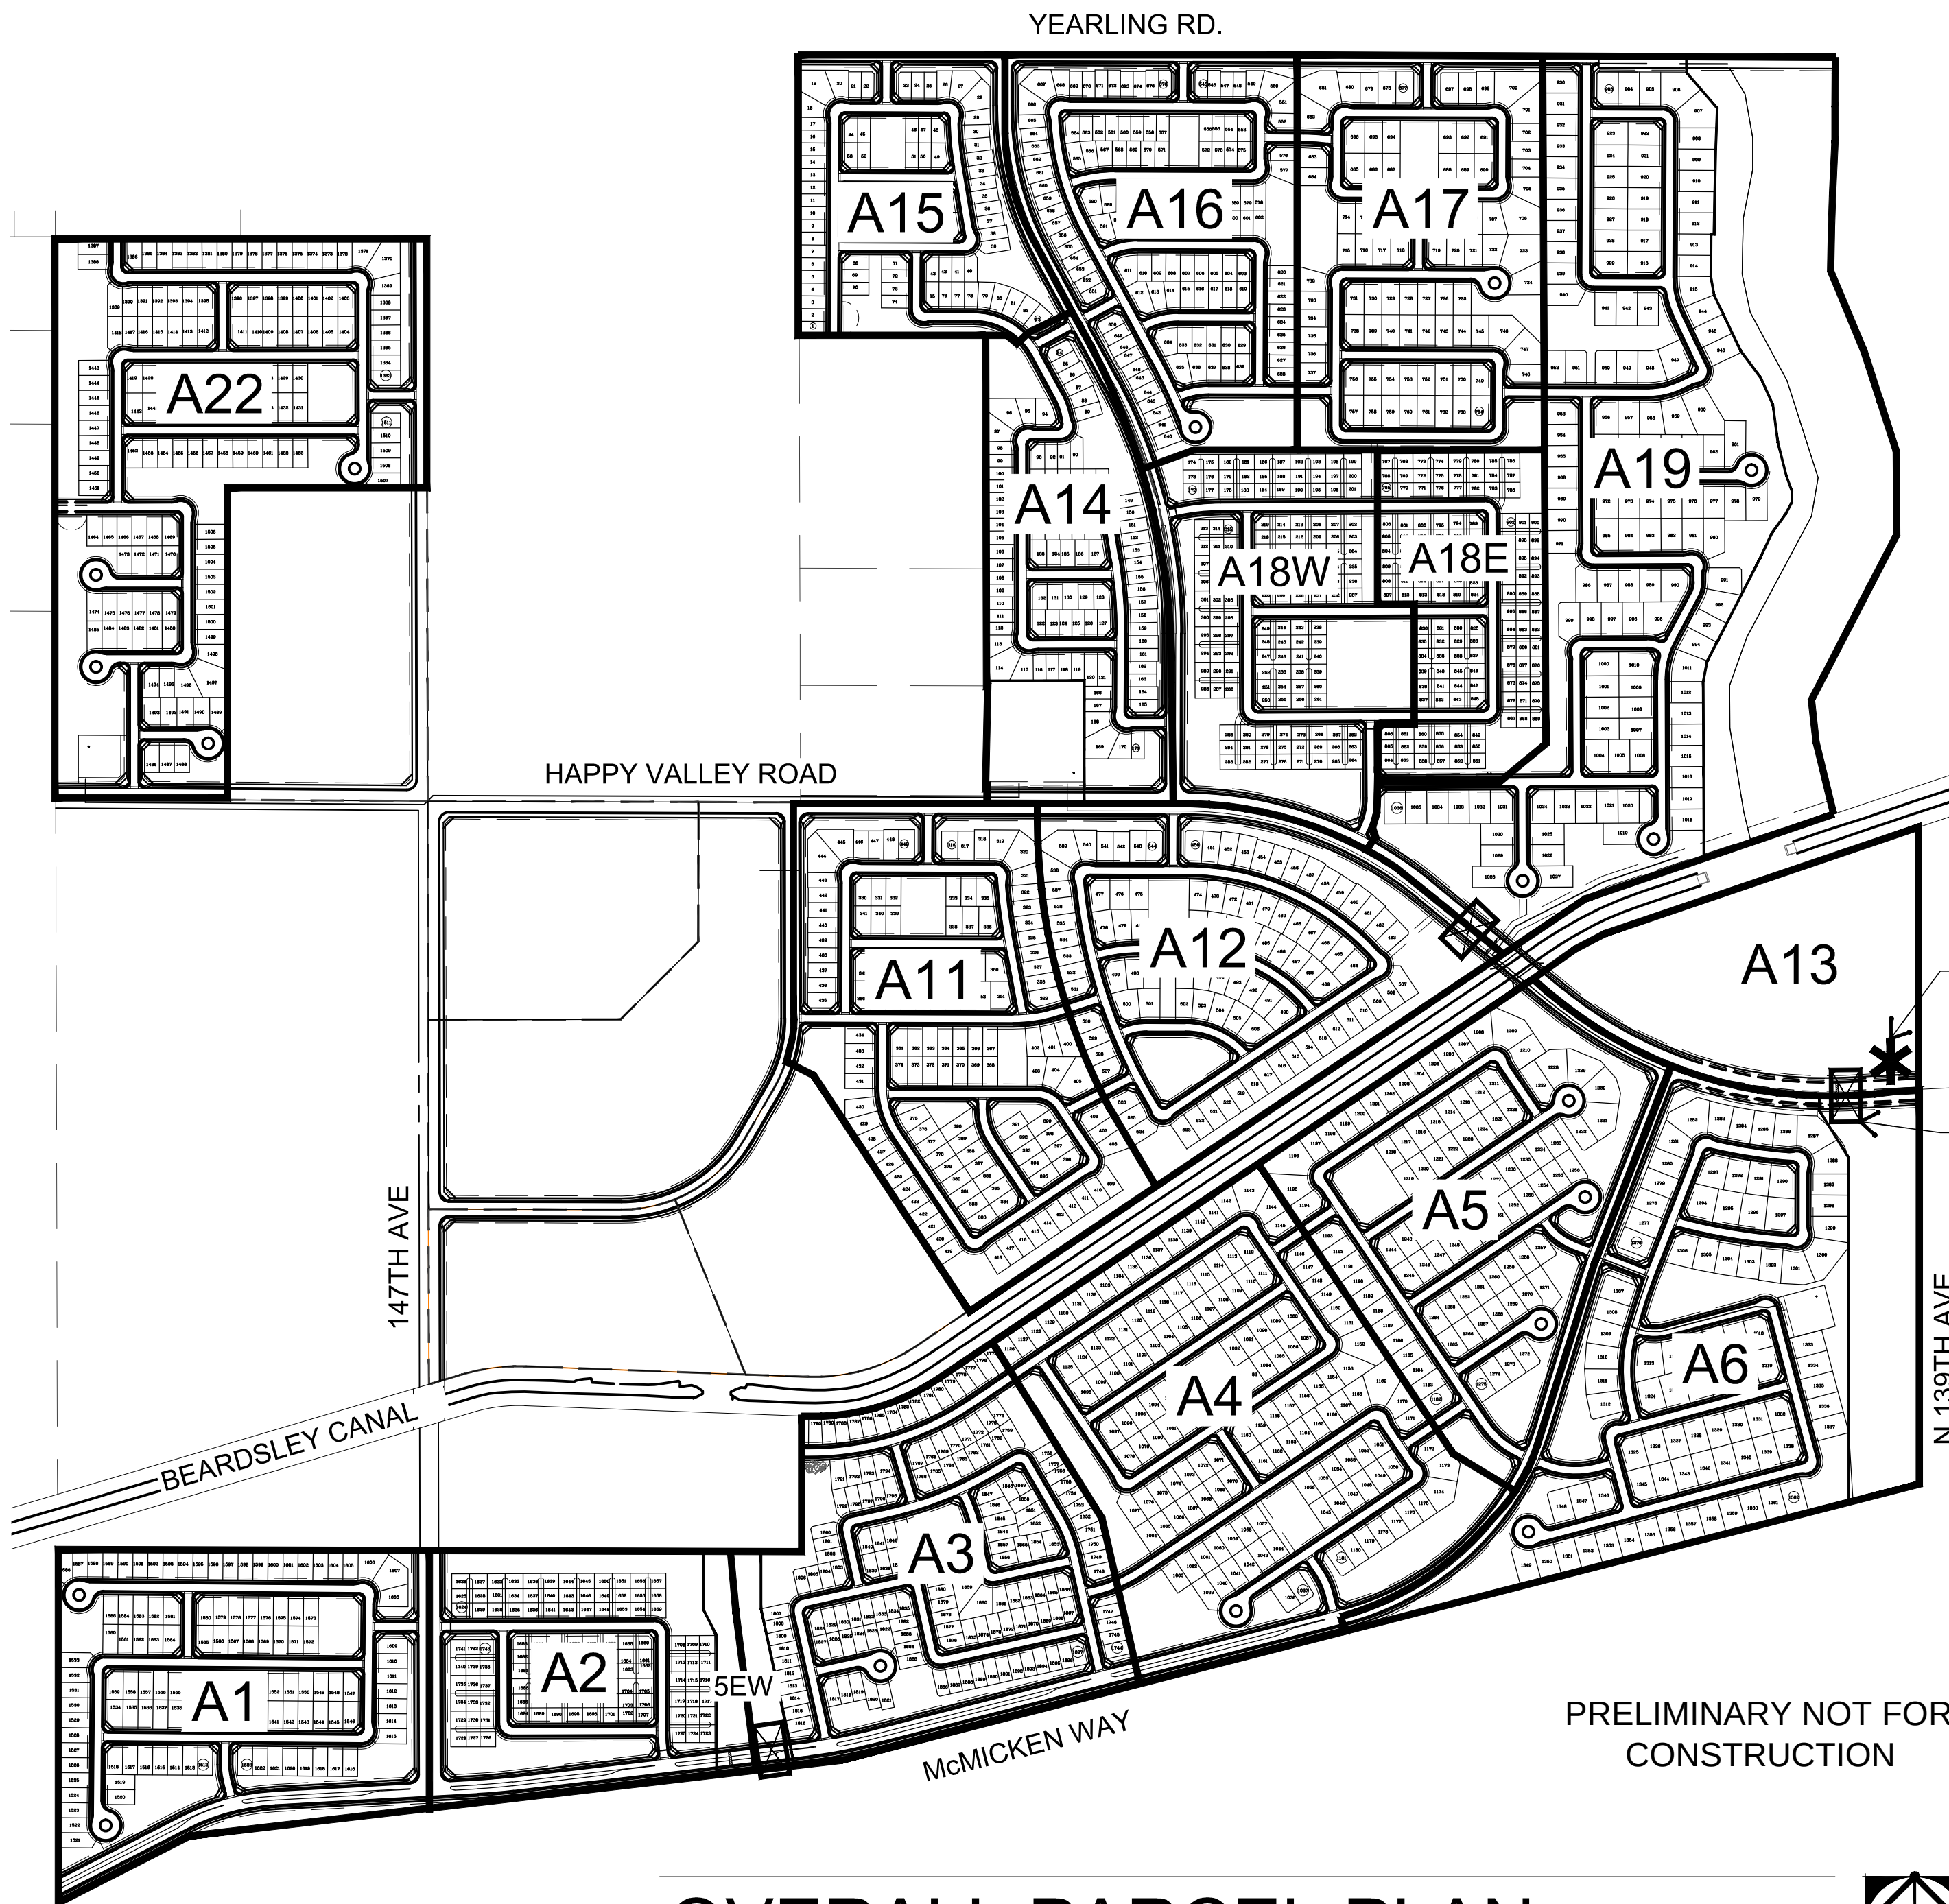

PRELIMINARY NOT FOR
CONSTRUCTION

OVERALL PARCEL PLAN

N.T.S.

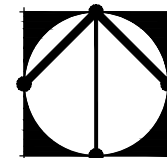


PLANT LIST IS PRELIMINARY AND IS SUBJECT TO CHANGE.
FINAL LIST MAY INCLUDE OTHER SPECIES AS ALLOWED BY THE
ADWR APPROVED PLANT LIST.

REFERENCE LANDSCAPE INVENTORY AND CONSERVATION
PLAN AS PREPARED BY SELECTED INVENTORY CONTRACTOR
FOR ANY PLANT SALVAGE INVENTORY (IF APPLICABLE)

DECOMPOSED GRANITE, 1/2" MINUS 2" DEPTH, IN ALL
LANDSCAPE AREAS, COLOR: SADDLEBACK BROWN

Landscape Architect: LVA Urban Design Studio
Ryan Trudell, RLA
120 South Ash Avenue
Tempe, AZ 85281
p: 480.994.0994
f: 480.994.7332

Applicant: William Lyon Homes
Charlie Caldwell
8840 East Chaparral Rd
Suite 200
Scottsdale, AZ 85250
p: 480.850.3730
f: 480.850.3830

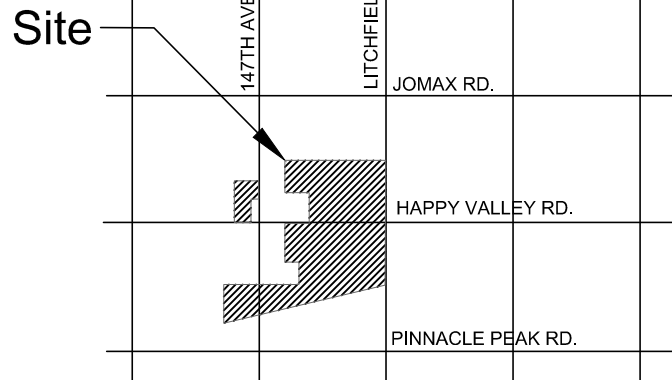

VICINITY MAP

N.T.S.



SHEET INDEX:


- L-0 COVER SHEET / NOTES
- L-1 THRU L-23 PRELIMINARY LANDSCAPE PLANS
- W-1 THRU W-5 WALL PLAN
- W-6 WALL DETAILS / LOCAL STREET LS EXHIBIT
- M-1 MAILBOX PLAN AND STRUCTURE DETAIL

SHEET INDEX


N.T.S.



PHASE 2A / 4

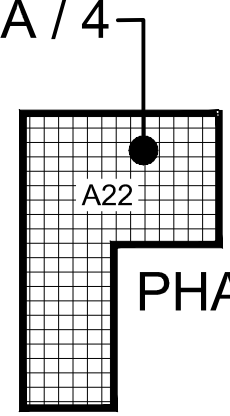


PHASE 1A / 1

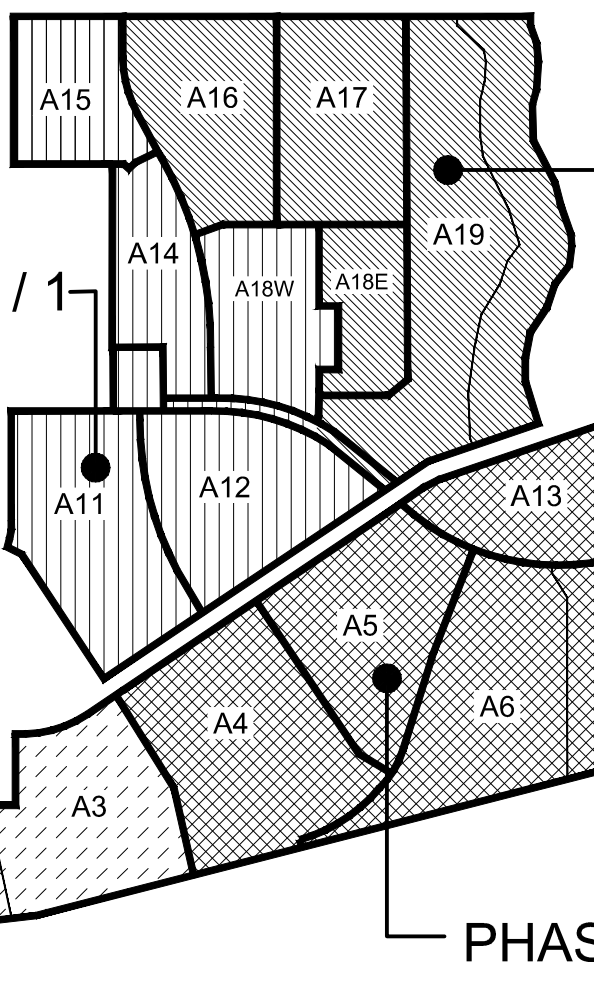

PHASE 1B / 2

PHASE 3B / 5

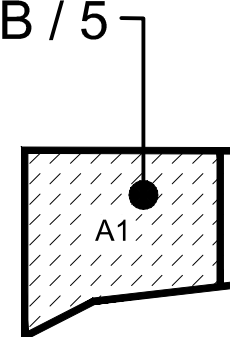

PHASE 3A / 3

PHASING PLAN

N.T.S.



NOTE:

1. ADJACENT PROPERTY OWNERS ARE RESPONSIBLE FOR LANDSCAPING WITHIN R.O.W. AREAS ADJACENT TO THEIR PROPERTY.
2. HOMEOWNER IS RESPONSIBLE FOR INSTALLATION AND MAINTENANCE OF ALL ON-LOT LANDSCAPE, INCLUDING R.O.W. AREAS AT THE SIDE YARD AND STREET FRONTAGE AREAS.
3. HOMEOWNERS ASSOCIATION IS RESPONSIBLE FOR ALL COMMON LANDSCAPE AREAS BEYOND THOSE LISTED ABOVE.
4. LANDSCAPING WITHIN COLLECTOR AND ARTERIAL ROADS WILL BE PROVIDED BY THE ADJACENT DEVELOPMENT AS PART OF THEIR SITE IMPROVEMENTS.

LANDSCAPE NOTES

1. ALL PLANTING AREAS ARE TO HAVE DECOMPOSED GRANITE, 1/2" MINUS COLOR AS SPECIFIED, 2" DEPTH, TYP.
2. NO PLANT SUBSTITUTIONS ALLOWED UNLESS APPROVED IN WRITING BY LANDSCAPE ARCHITECT AND CONFORMING TO LOCAL AGENCY'S APPROVED PLANT LIST.
3. LANDSCAPE ARCHITECT / OWNER'S REP IS TO APPROVE ALL PLANT MATERIAL PRIOR TO DELIVERY TO SITE. ONE WEEK MINIMUM NOTICE.
4. LANDSCAPE CONTRACTOR IS RESPONSIBLE TO VERIFY ALL CONDITIONS ON SITE PRIOR TO PROJECT START-UP.
5. LANDSCAPE CONTRACTOR IS RESPONSIBLE TO REPAIR ANY DAMAGES MADE TO EXISTING LANDSCAPING, UNDERGROUND UTILITIES, IRRIGATION LINES, ELECTRICAL LINES, ETC., AT HIS EXPENSE.
6. ANY PLANT MATERIAL NOT SHOWN TO REMAIN ON PLAN IS TO BE REMOVED. ADJUST ALL NEW LANDSCAPING AS NECESSARY TO ACCOMMODATE EXISTING LANDSCAPE TO REMAIN.
7. CONTRACTOR IS TO VERIFY LOCATIONS OF ALL UNDERGROUND UTILITIES PRIOR TO ANY SITE WORK BEING EXECUTED.
8. QUANTITIES ON PLAN ARE PROVIDED FOR BIDDING PURPOSES ONLY.
9. LANDSCAPE CONTRACTOR IS RESPONSIBLE TO VERIFY ALL QUANTITIES PRIOR TO CONSTRUCTION.
10. ALL AREAS DISTURBED DURING CONSTRUCTION ARE TO BE FINE GRADED AND TREATED TO BLEND EVENLY WITH ALL NEWLY CONSTRUCTED AREAS.
11. LANDSCAPE ARCHITECT / OWNER'S REPRESENTATIVE RESERVES THE RIGHT TO REJECT ANY PLANT MATERIAL THAT IS DETERMINED TO NOT SATISFY THE DESIGN INTENT OF THE LANDSCAPE PLAN BASED ON SIZE, SHAPE, APPEARANCE, HEALTH, OR IMPROPER CARE.
12. ALL BOULDERS ARE TO BE GRANITE 'SURFACE SELECT', SIZE PER PLAN. ALL BOULDERS ARE TO BE BURIED 1/3 IN SOIL.
13. ALL SWALE CHANNELS ARE TO HAVE 1" - 3" RIVER ROCK OR OTHER APPROVED STONE MATERIAL. INSTALLED TO PREVENT EROSION.
14. ALL DOWNSPOUTS / SCUPPERS ARE TO HAVE 3x3, 3" - 6" RIVER ROCK OR OTHER APPROVED STONE MATERIAL INSTALLED TO PREVENT EROSION.
15. ALL BERM CONTOUR INTERVALS ARE AT 1'-0", SLOPES NOT TO EXCEED 4:1.
16. ALL TURF IS TO BE BERMUDA HYBRID. MAY BE INSTALLED AS SOD OR HYDROSEED.
17. ALL HEADER IS TO BE EXTRUDED CONCRETE CURBING OR EQUAL.
18. 100 PERCENT OF ALL RIGHT OF WAY PLANT MATERIAL IS TO BE FOUND ON THE ARIZONA DEPARTMENT OF WATER RESOURCES LOW WATER USE LIST.
19. TREES WITH THORNS ARE NOT TO BE LOCATED WITHIN RECREATION AREAS, AND SHALL BE SET A MINIMUM OF 10' AWAY FROM ALL PEDESTRIAN ROUTES.
20. ALL 10' MULTI USE PRIMARY TRAILS AND 8' MULTI USE COMMUNITY TRAILS WILL PROVIDE PEDESTRIAN BOLLARD LIGHTING.

CITY NOTES

1. ALL CHANGES TO BE APPROVED BY THE CITY OF SURPRISE PLANNING DEPARTMENT.
2. SIGNS REQUIRE A SEPARATE PERMIT.
3. ALL UTILITY BOXES AND STRUCTURES ARE TO BE SCREENED FROM VIEW.
4. PLANT MATERIAL IS NOT TO BE LOCATED WITHIN 3 FEET OF ANY FIRE HYDRANT OR FIRE DEPARTMENT CONNECTION.
5. TREES IN PAVED AREAS ARE TO HAVE DEEP ROOT BARRIERS AS CALLED OUT ON PLANS. PROVIDE DETAILS/ CATALOG CUT.
6. ALL PLANT MATERIAL SIZES ARE TO BE CONSISTENT WITH ANA STANDARDS.
7. ALL PLANT MATERIAL LOCATED WITHIN VISIBILITY TRIANGLES ARE TO BE MAINTAINED NO HIGHER THAN 30 INCHES HIGH, AND HANG NO LOWER THAN 7 FEET FROM GROUND ELEVATION, INCREASING TO 10' CLEARANCE WHERE APPROACHING STOP SIGNS.
8. TRAILS AND PATHWAYS ARE TO BE ADA COMPLIANT, WHERE PRACTICAL.
9. SIDEWALKS AND SIDEWALK SEPERATION WILL CONFORM TO THE CITY OF SURPRISE PLANNING AND DESIGN GUIDELINES.

AMENITY LIST (BY PARCEL)

Parcel A1:	(2) 16x16 Ramada / (1) Tot Lot / Paved Trails
Parcel A2:	(1) 16x16 Ramada / (1) Tot Lot / Paved Trails
Parcel A3:	(2) 16x16 Ramada / (1) Tot Lot / Paved Trails
Parcel A4:	(2) 16x16 Ramada / (1) Tot Lot / Paved Trails
Parcel A5:	(1) 16x16 Ramada / (1) Tot Lot / Paved Trails
Parcel A6:	(1) 16x16 Ramada / (1) Tot Lot / Paved Trails
Parcel A11:	(1) 16x16 Ramada / (1) Tot Lot / Paved Trails
Parcel A12:	(2) 16x16 Ramada / (1) Tot Lot / Paved Trails
Parcel A13:	Natural surface nature trail
Parcel A14:	(1) 16x16 Ramada / (1) Tot Lot / Paved Trails
Parcel A15:	(1) 16x16 Ramada / Paved Trails
Parcel A16:	(2) 16x16 Ramada / (1) Tot Lot / Paved Trails
Parcel A17:	(1) 16x16 Ramada / (1) Tot Lot / Paved Trails
Parcel A18W:	(1) 16x16 Ramada / (1) Tot Lot / Paved Trails
Parcel A18E:	(1) Tot Lot / Paved Trails
Parcel A19:	(1) Tot Lot / Paved Trails
Parcel A22:	(1) 16x16 Ramada / (1) Tot Lot / Paved Trails

LVA urban design studio
land planning • development entitlements • landscape architecture
120 south ash avenue • tempe, arizona 85281 • 480.994.0994



Rancho Mercado Unit 1

Happy Valley Road and Litchfield Road Surprise, Arizona

PRELIMINARY LANDSCAPE PLAN / COVER SHEET
COPYRIGHT LVA URBAN DESIGN STUDIO, LLC ©

NOT FOR
CONSTRUCTION

Revision	Date
1	
2	
3	
4	
5	



Date: 09/10/15

Job No.: 0342.3



Drawn: STAFF

SHEET #

L-0

1 OF 31

CASE #FS15-069

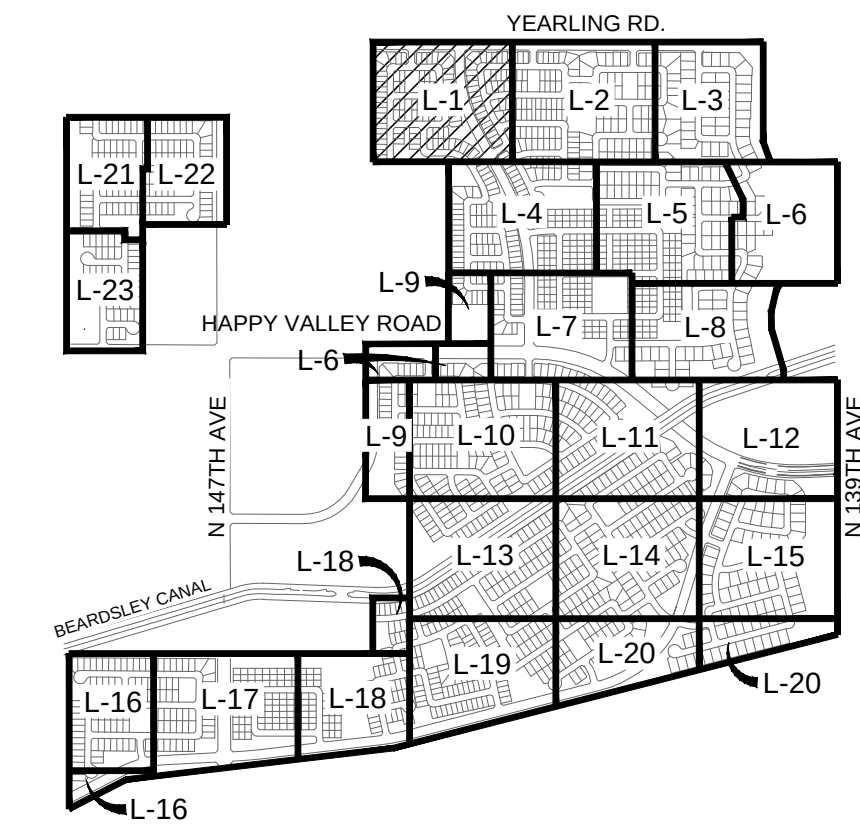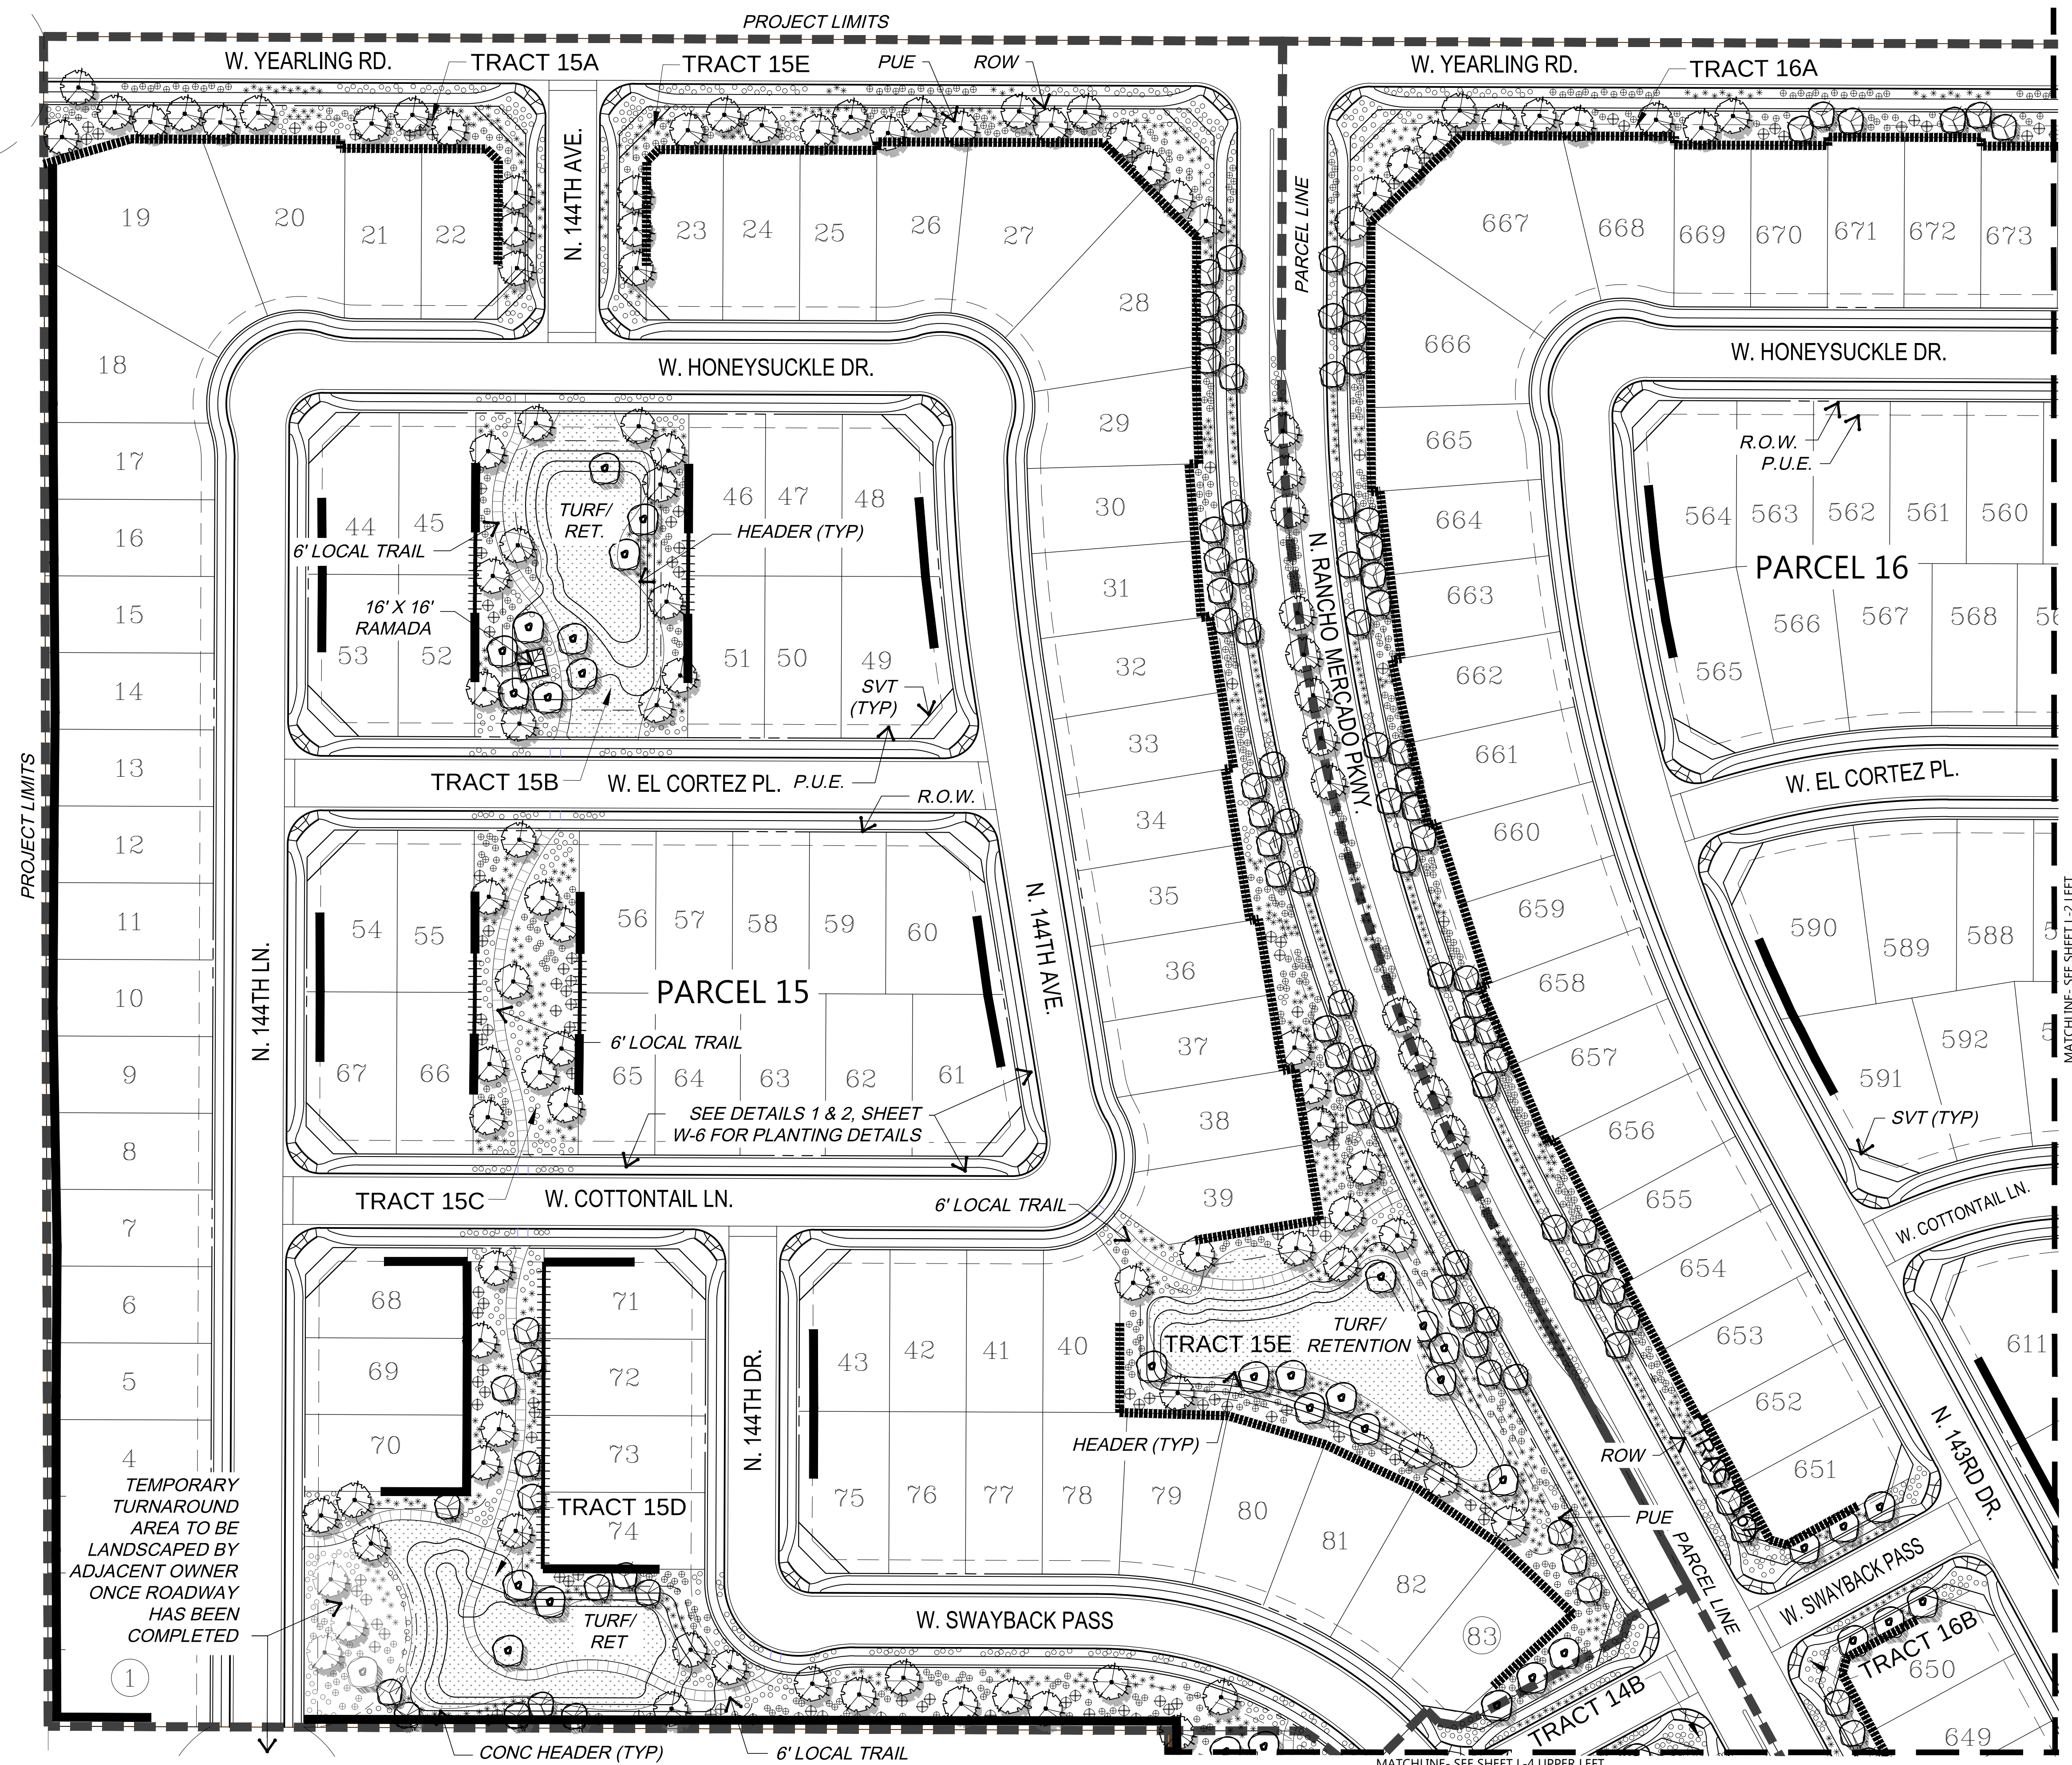

PRELIMINARY PLANT PALETTE

- TREES**

 - CHILCOPIS LIN. 'Lucretia Hamilton'
 - DESERT WILLOW VARIETY
 - DALBERGIA SISSOO
 - SISSOO TREE
 - ACACIA SMALLI
 - SWEET ACACIA
 - PARKINSONIA SPP.
 - PALO VERDE
 - PROSOPIS VELUTINA
 - NATIVE MESQUITE
 - QUERCUS VIRGINIANA
 - SOUTHERN LIVE OAK

CACTI AND ACCENTS

 - AGAVE WEBERI
 - WEBER'S AGAVE
 - ASCLEPIAS SUBULATA
 - DESERT MILKWEED
 - DASYLYRON WHEELERI
 - DESERT SPOON
 - FEROCACTUS WISLIZENI
 - BARREL CACTUS
 - HESPERALOE PARVIFLORA
 - RED / YELLOW YUCCA, MIXED
 - MULHENBERGIA CAP. 'R. MIST' TM
 - DEERGRASS VARIETY
 - NOLINA MICROCARPA
 - BEARGRASS
 - YUCCA ELATA
 - SOAP TREE YUCCA

SHRUBS

 - CORDIA PARVIFOLIA
 - LITTLE LEAF CORDIA
 - DALEA PULCHRA
 - BUSH DALEA
 - ENCELIA FARINOSA
 - BRITTLEBUSH
 - EREMOPHILA 'VALENTINE'
 - EMU BUSH VARIETY
 - ERICAMERIA LARGIFOLIA
 - TURPENTINE BUSH
 - JUSTITIA CALIFORNICA
 - CHUPAROSA
 - LARREA TRIDENTATA
 - CREOSOTE
 - LEUCOPHYLLUM LANGMANIAE
 - 'RIO BRAVO' SAGE
 - NERIUM OLEANDER
 - PETITE PINK DWARF OLEANDER
 - SYMMONDISIA CHINENSIS
 - JOJOBA
 - SPHAERALCEA AMBIGUA
 - GLOBEMALLOW
 - TECOMA BUSH 'ORANGE JUBILEE'
 - TECOMA

GROUNDCOVER / TURF

 - ACACIA REDOLENS
 - TRAILING ACACIA
 - AMBROSIA DELTOIDEA
 - BURSAGE
 - DALIA GREGGII
 - INDIGO BUSH
 - LANTANA SPP.
 - LANTANA
 - VERBENA SPP.
 - VERBENA

HYBRID BERMUDA LAWN
e.g. "TIGERBENT" OR "ZZ-TURF"
(800 OR HYPERSEED)


OTHER

 - GRANITE BOULDERS
 - 'SURFACE SLASH' OR "ZZ-TURF"
 - 2 1/3" x 4" DIAMETER

<u>WALL LEGEND</u>	
<u>SYMBOL</u>	<u>DESCRIPTION</u>
	THEME WALL (SEE DTL. 4, W-6)
	FENCE BLOCK WALL (SEE DTL. 5, W-6)
	SHORT VIEW FENCE (SEE DTL. 6, W-6)

CASE #FS15-069

LVA urban design studio
land planning • development entitlements • landscape architecture
120 south ash avenue • tempe, arizona 85281 • 480.994.0994

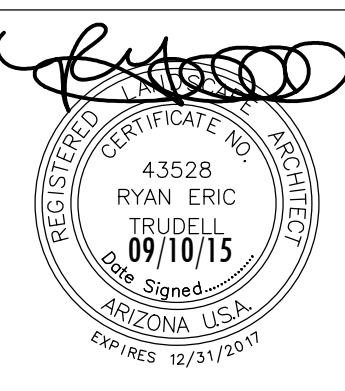

Rancho Mercado Unit 1

Happy Valley Road and Litchfield Road Surprise, Arizona

PRELIMINARY LANDSCAPE PLAN

COPYRIGHT LVA URBAN DESIGN STUDIO, L.L.C. ©



NOT FOR
CONSTRUCTION

Revision	Date
△	
△	
△	
△	
△	



Date: 09/10/15
Job No.: 0342.3
Drawn: STAFF
SHEET #

SHEET #
L-1 2 OF 31

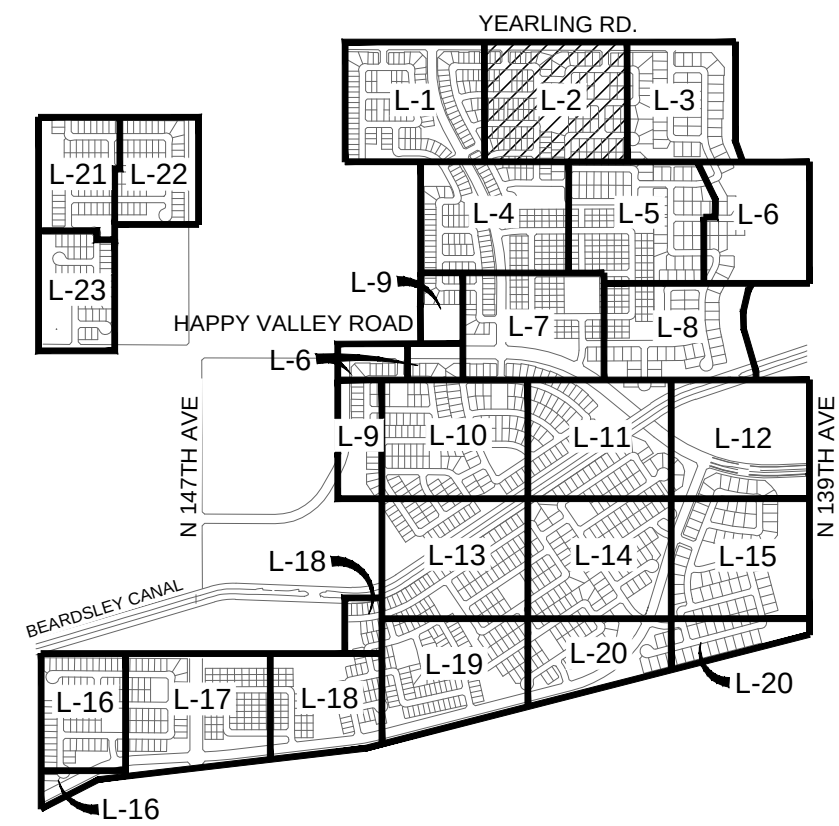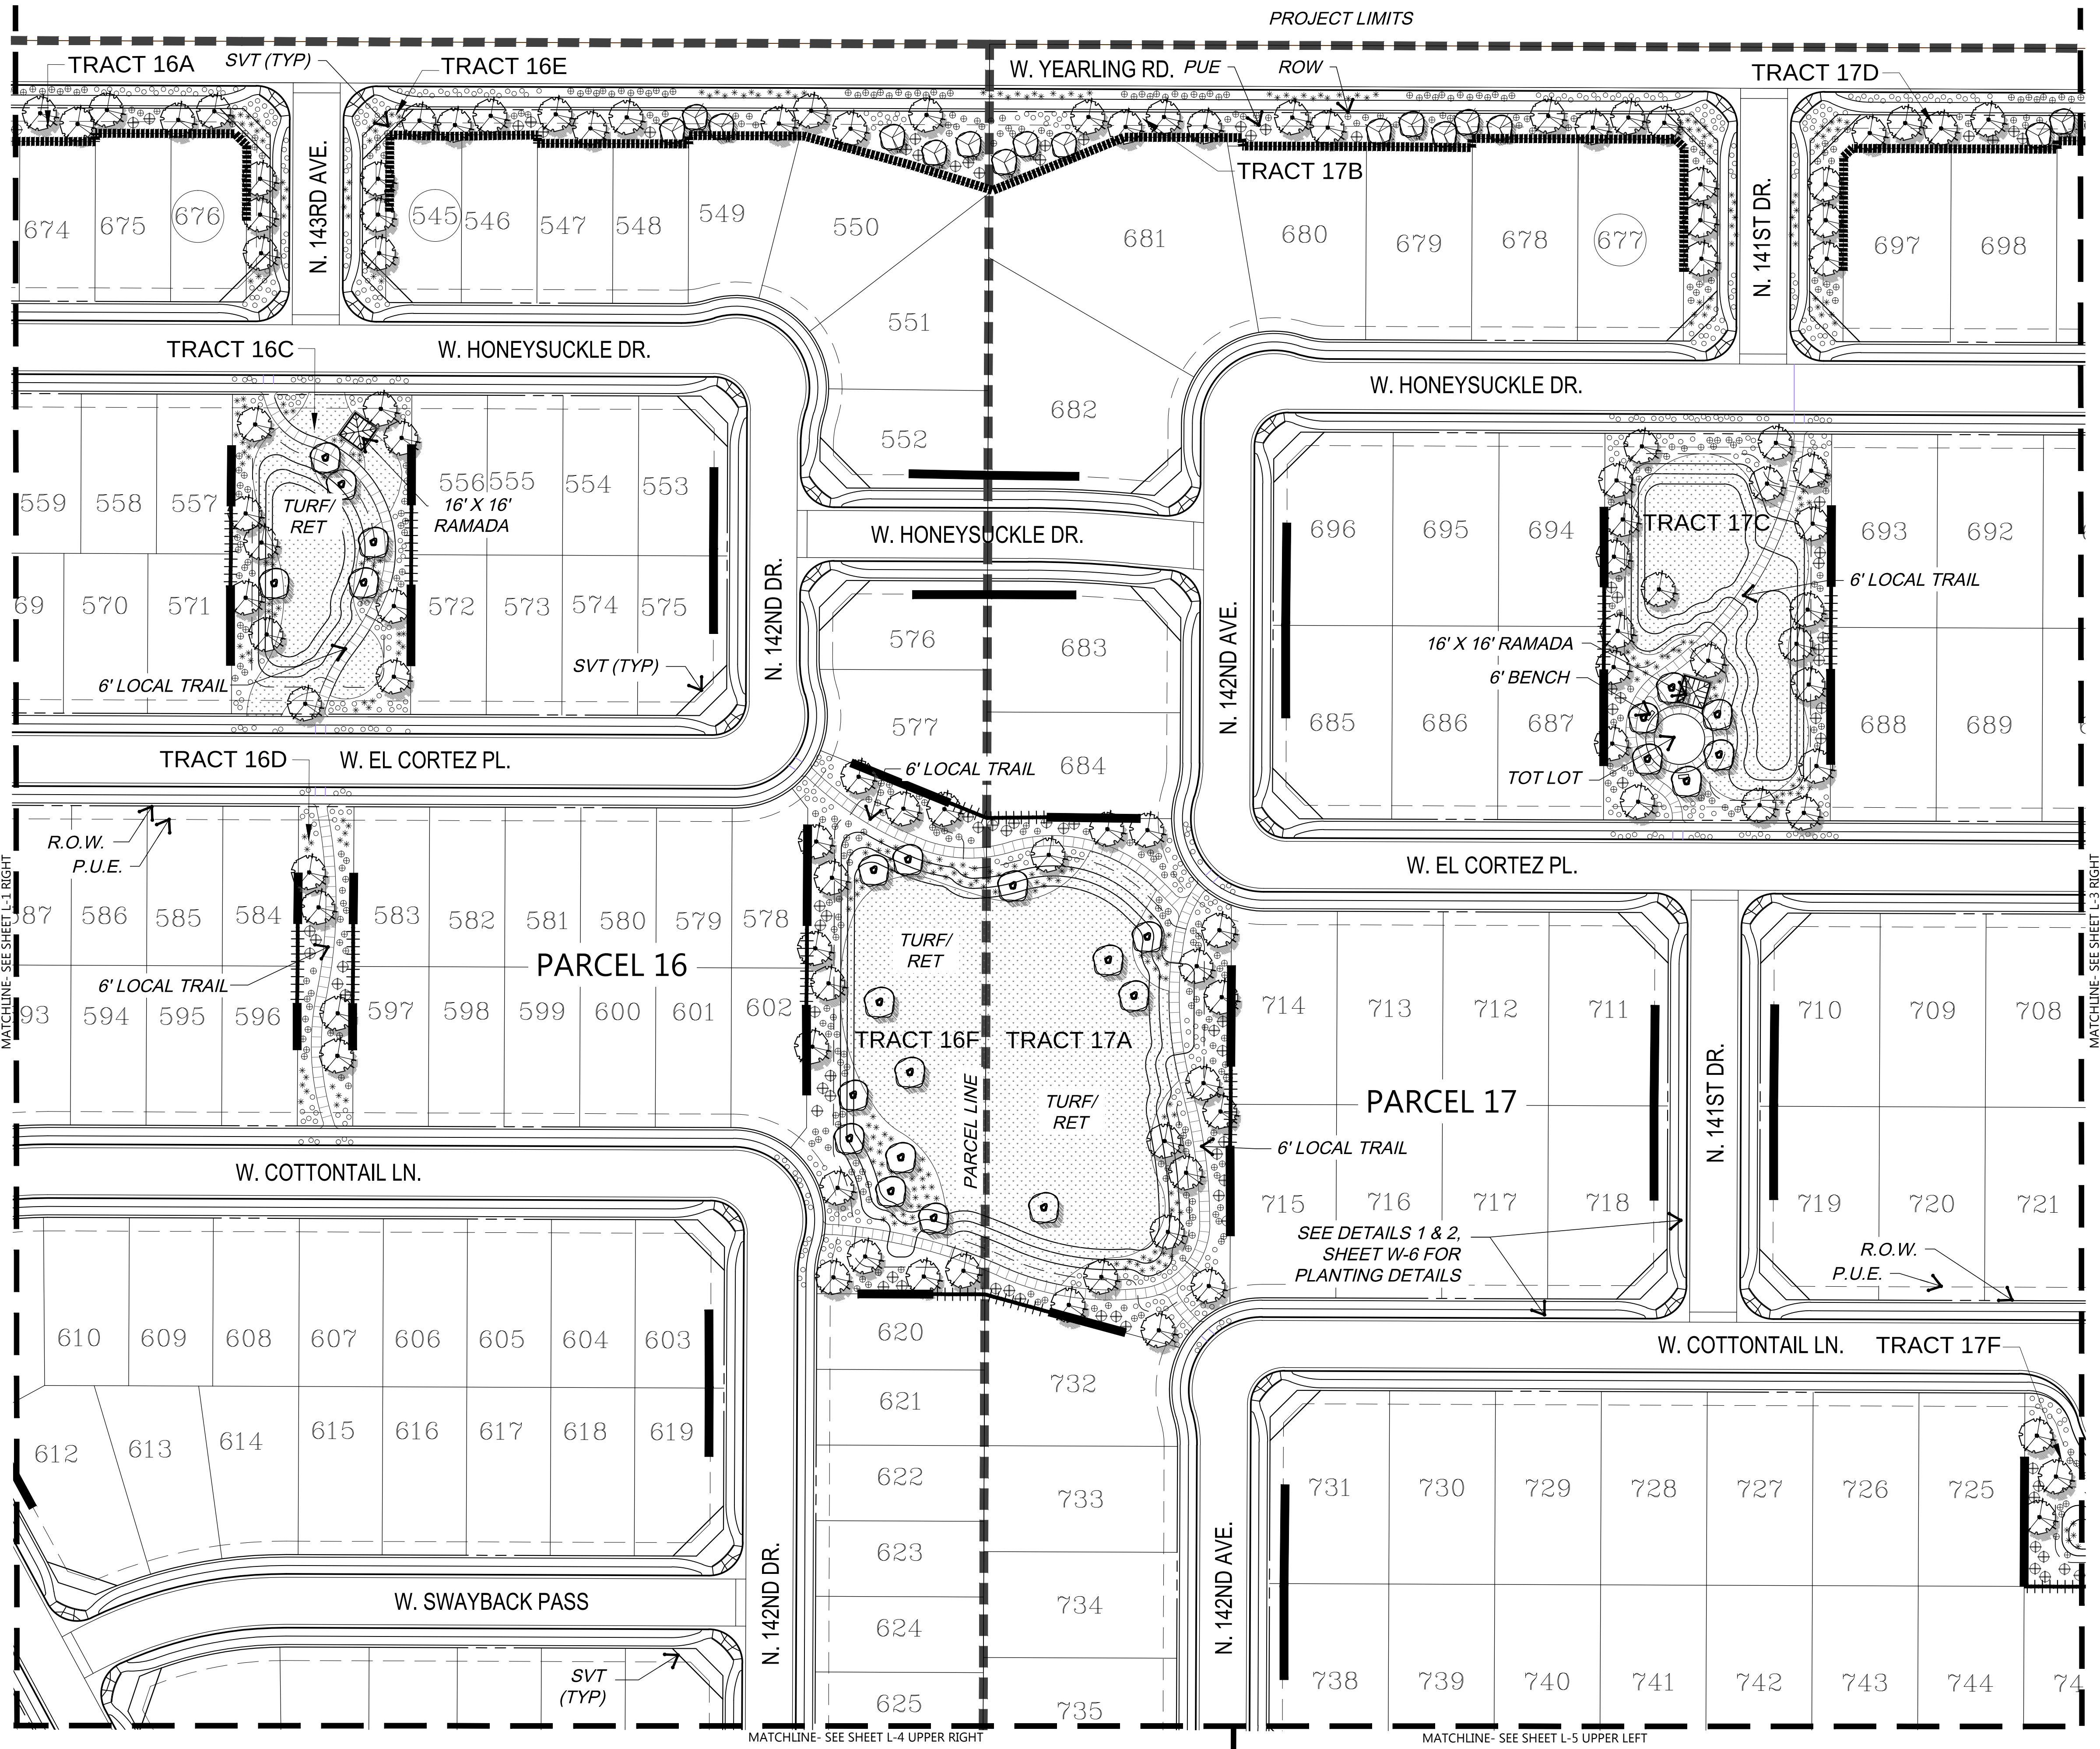

SHEET INDEX N.T.S.

PRELIMINARY PLANT PALETTE

- TREES
- CHILOPSIS LIN. 'Lucretia Hamilton'
 - DESERT WILLOW VARIETY
 - DALBERGIA SISSOO
 - SISSOO TREE
 - ACACIA SMALLII
 - SWEET ACACIA
 - PARKINSONIA SPP.
 - PALO VERDE
 - PROSOPIS VELUTINA
 - NATIVE MESQUITE
 - QUERCUS VIRGINIANA
 - SOUTHERN LIVE OAK
- CACTI AND ACCENTS
- AGAVE WEBERI
 - WEBER'S AGAVE
 - ASCLEPIAS SUBULATA
 - DESERT MILKWEED
 - DASYLIRION WHEELERI
 - DESERT SPOON
 - FEROCACTUS WISLIZENII
 - BARREL CACTUS
 - HESPERALOE PARVIFLORA
 - RED / YELLOW YUCCA, MIXED
 - MUHLENBERGIA CAP. 'R. MIST' TM
 - DEERGRASS VARIETY
 - NOLINA MICROCARPA
 - BEARGRASS
 - YUCCA ELATA
 - SOAPTREE YUCCA
- SHRUBS
- CORDIA PARVIFOLIA
 - LITTLE LEAF CORDIA
 - DALEA PULCHRA
 - BUSH DALEA
 - ENCELIA FARINOSA
 - BRITTLEBUSH
 - BREMOPHILA 'VALENTINE'
 - EMU BUSH VARIETY
 - ERICAMERIA LARICIFOLIA
 - TURPENTINE BUSH
 - JUSTICIA CALIFORNICA
 - CHUPAROSA
 - LARREA TRIDENTATA
 - CREOSOTE
 - LEUCOPHYLLUM LANGMANIAE
 - RIO BRAVO SAGE
 - NERIUM OLEANDER
 - PETITE PINK DWARF OLEANDER
 - SIMMONDSIA CHINENSIS
 - JOJOBA
 - SPHAERALCEA AMBIGUA
 - GLOBEMALLOW
 - TECOMA STANS 'ORANGE JUBILEE'
 - TECOMA
- GROUNDCOVER / TURF
- ACACIA REDOLENS
 - TRAILING ACACIA
 - AMBROSIA DELTOIDEA
 - BURSAGE
 - DALEA GREGGII
 - INDIGO BUSH
 - LANTANA SPP.
 - LANTANA
 - VERBENA SPP.
 - VERBENA
 - HYBRID BERMUDA LAWN
 - e.g. TIF GREEN or EZ TURF
 - (SOD OR HYDROSEED)
- OTHER
- GRANITE BOULDERS
 - SURFACE SELECT
 - 2 1/2" 4" DIAMETER

SYMBOL	DESCRIPTION
[Symbol]	THEME WALL (SEE DTL. 4, W-6)
[Symbol]	FENCE BLOCK WALL (SEE DTL. 5, W-6)
[Symbol]	SHORT VIEW FENCE (SEE DTL. 6, W-6)


PRELIMINARY LANDSCAPE PLAN

SCALE: 1" = 50'-0"



CASE #FS15-069

LVA urban design studio
land planning • development entitlements • landscape architecture
120 south ash avenue • tempe, arizona 85281 • 480.994.0994

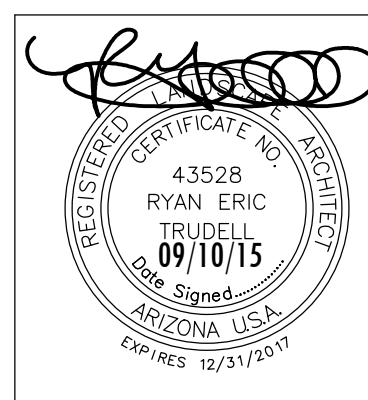

Rancho Mercado Unit 1

Happy Valley Road and Litchfield Road Surprise, Arizona

PRELIMINARY LANDSCAPE PLAN



NOT FOR CONSTRUCTION

Revision	Date

William Lyon Homes, Inc.

Date: 09/10/15
Job No.: 0342.3
Drawn: STAFF
SHEET #

L-2 3 OF 31

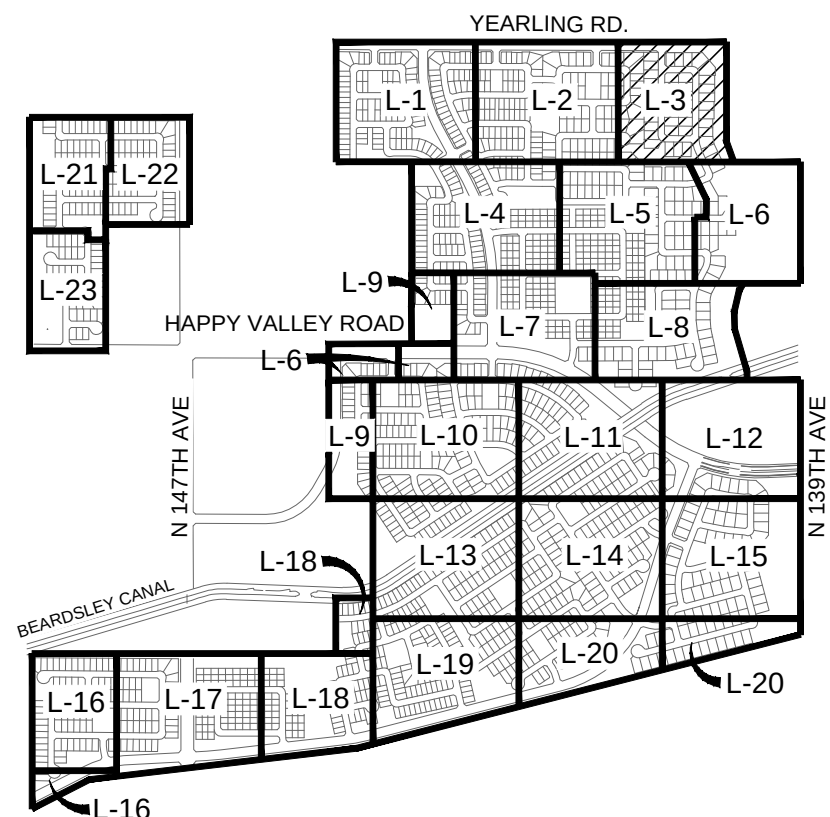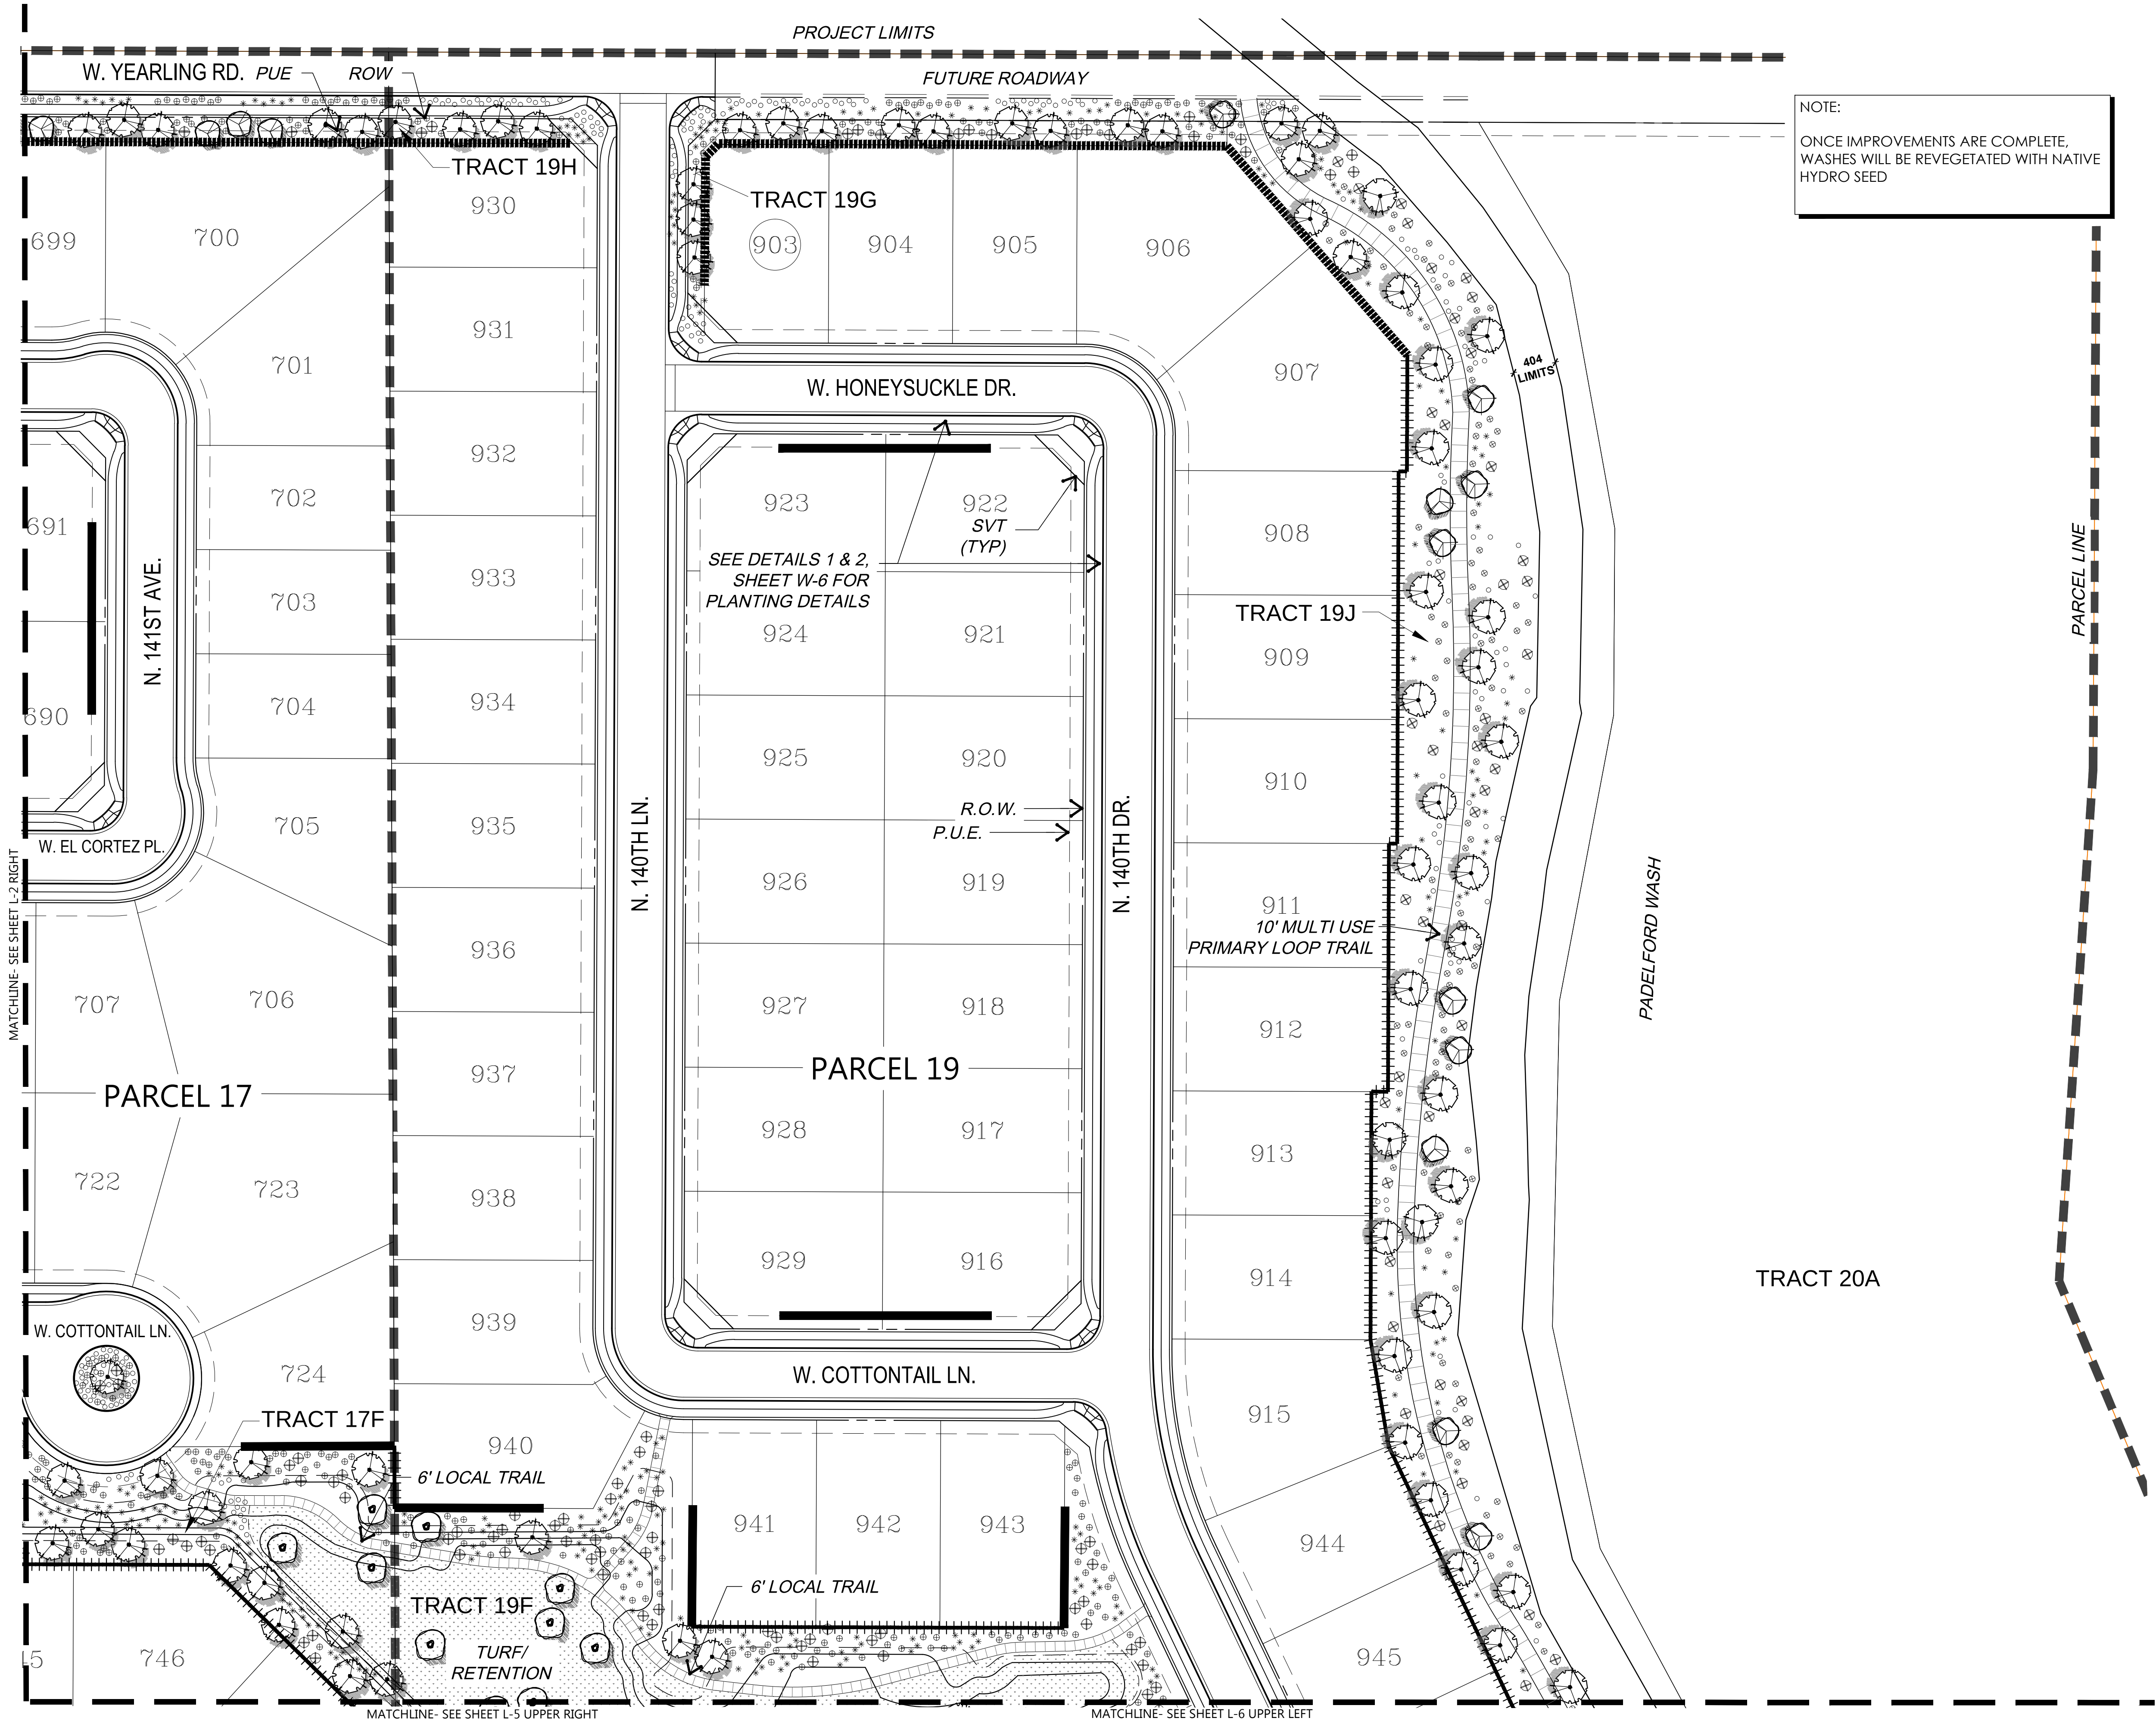

SHEET INDEX

- PRELIMINARY PLANT PALETTE**
- TREES**
- CHILOPSIS LIN. 'Lucretia Hamilton'
 - DESERT WILLOW VARIETY
 - DALBERGIA SISSOO
 - SISSOO TREE
 - ACACIA SMALLII
 - SWEET ACACIA
 - PARKINSONIA SPP.
 - PALO VERDE
 - PROSOPIS VELUTINA
 - NATIVE MESQUITE
 - QUERCUS VIRGINIANA
 - SOUTHERN LIVE OAK
- CACTI AND ACCENTS**
- AGAVE WEBERI
 - WEBER'S AGAVE
 - ASCLEPIAS SUBULATA
 - DESERT MILKWEED
 - DASYLIRION WHEELERI
 - DESERT SPOON
 - FEROCACTUS WISLIZENII
 - BARREL CACTUS
 - HESPERALOE PARVIFLORA
 - RED / YELLOW YUCCA, MIXED
 - MULLENBERGIA CAP. 'R. MIST' TM
 - DEERGRASS VARIETY
 - NOLINA MICROCARPA
 - BEARGRASS
 - YUCCA ELATA
 - SOAP TREE YUCCA
- SHRUBS**
- CORDIA PARVIFOLIA
 - LITTLE LEAF CORDIA
 - DALEA PULCHRA
 - BUSH DALEA
 - ENCELIA FARINOSA
 - BRITTLBUSH
 - EREMOPHILA 'VALENTINE'
 - EMU BUSH VARIETY
 - ERICAMERIA LARICIFOLIA
 - TURPENTINE BUSH
 - JUSTICIA CALIFORNICA
 - CHUPAROSA
 - LARREA TRIDENTATA
 - CREOSOTE
 - LEUCOPHYLLUM LANGMANIAE
 - 'RIO BRAVO' SAGE
 - NERIUM OLEANDER
 - PETITIE PINK DWARF OLEANDER
 - SMIMONDSIA CHINENSIS
 - JOUBA
 - SPHAERALCEA AMBIGUA
 - GLOBEMALLOW
 - TECOMA STANS 'ORANGE JUBILEE'
 - TECOMA
- GROUND COVER / TURF**
- ACACIA REDOLENS
 - TRAILING ACACIA
 - AMBROSIA DELTOIDEA
 - BURSAGE
 - DALEA GREGGII
 - INDIGO BUSH
 - LANTANA SPP.
 - LANTANA
 - VERBENA SPP.
 - VERBENA
- HYBRID BERMUDA LAWN**
e.g. 'TIFGREEN' or 'EZ-TURF'
(SOD OR HYDROSEED)
- OTHER**
- GRANITE BOULDERS
 - 'SURFACE SELECT'
 - 2' / 3' / 4' DIAMETER


WALL LEGEND

SYMBOL	DESCRIPTION
[Symbol]	THEME WALL (SEE DTL. 4, W-6)
[Symbol]	FENCE BLOCK WALL (SEE DTL. 5, W-6)
[Symbol]	SHORT VIEW FENCE (SEE DTL. 6, W-6)

PRELIMINARY LANDSCAPE PLAN SCALE: 1" = 50'-0"

CASE #FS15-069

LVA urban design studio
land planning • development entitlements • landscape architecture
120 south ash avenue • tempe, arizona 85281 • 480.994.0994

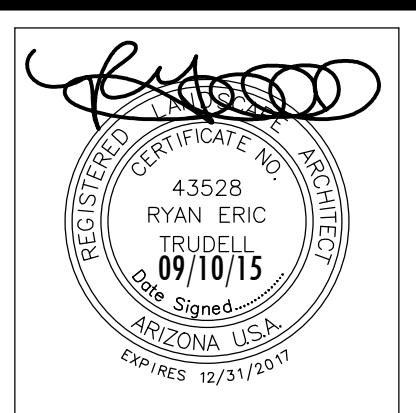



Rancho Mercado Unit 1
Happy Valley Road and Litchfield Road Surprise, Arizona
PRELIMINARY LANDSCAPE PLAN

NOT FOR CONSTRUCTION

William Lyon Homes, Inc.

Revision	Date
1	09/10/15

Date: 09/10/15
Job No.: 0342.3
Drawn: STAFF
SHEET #
L-3 4 OF 31

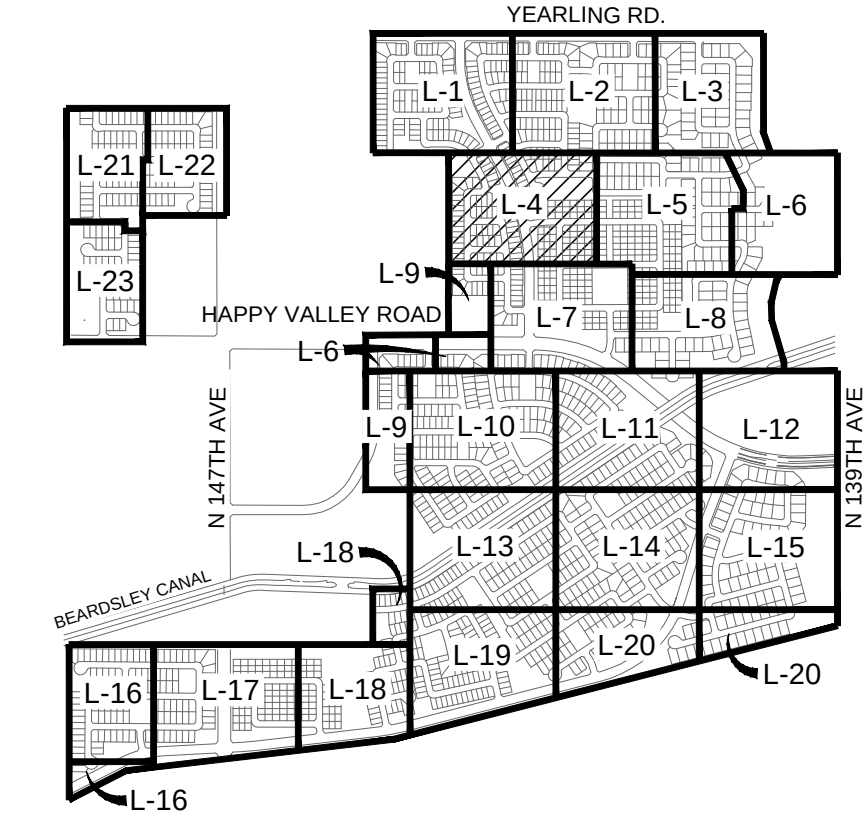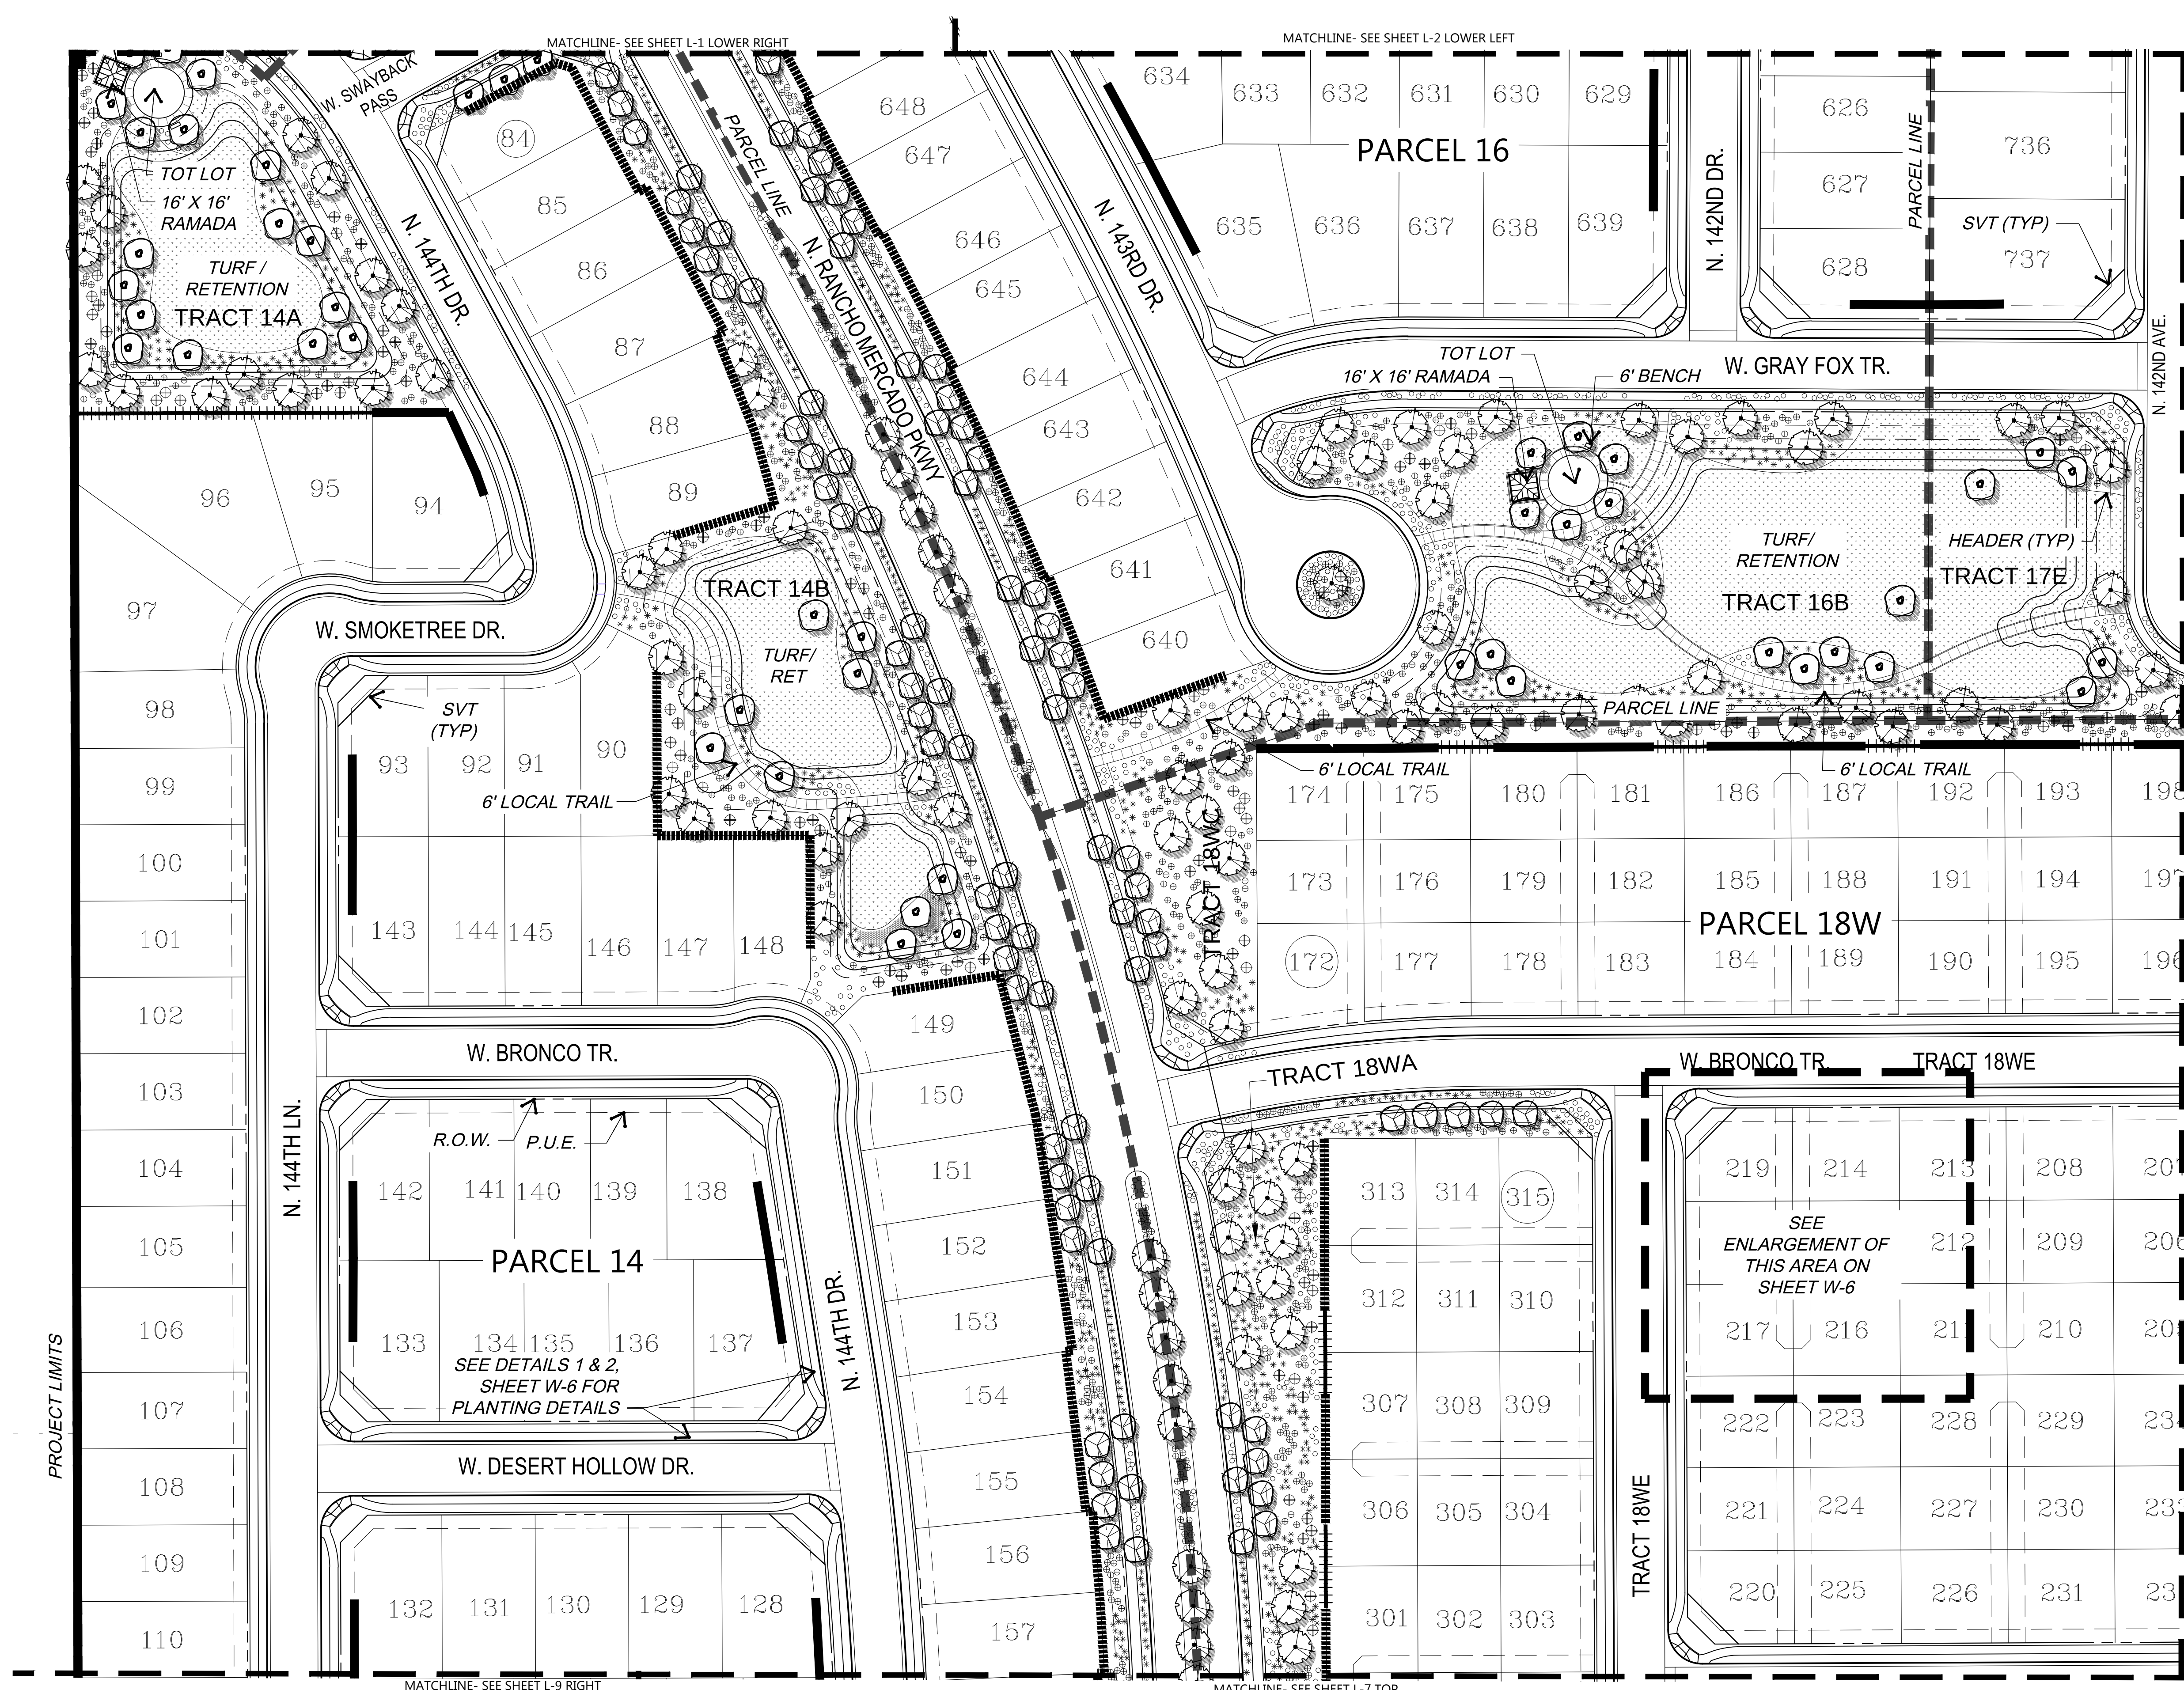

SHEET INDEX N.T.S.

PRELIMINARY PLANT PALETTE


- TREES
- CHILOPSIS LIN. 'Lucretia Hamilton'
 - DESERT WILLOW VARIETY
 - DALBERGIA SISSOO
 - SISSOO TREE
 - ACACIA SMALLII
 - SWEET ACACIA
 - PARKINSONIA SPP.
 - PALO VERDE
 - PROSOPIS VELUTINA
 - NATIVE MESQUITE
 - QUERCUS VIRGINIANA
 - SOUTHERN LIVE OAK
- CACTI AND ACCENTS
- AGAVE WEBERI
 - WEBER'S AGAVE
 - ASCLEPIAS SUBULATA
 - DESERT MILKWEED
 - DASYLIRION WHEELERI
 - DESERT SPOON
 - FEROCACTUS WISLIZENII
 - BARREL CACTUS
 - HESPERALOE PARVIFLORA
 - RED / YELLOW YUCCA, MIXED
 - MULLENBERGIA CAP. 'R. MIST' TM
 - DEERGRASS VARIETY
 - NOLINA MICROCARPA
 - BEARGRASS
 - YUCCA ELATA
 - SOAPTREE YUCCA
- SHRUBS
- CORDIA PARVIFOLIA
 - LITTLE LEAF CORDIA
 - DALEA PULCHRA
 - BUSH DALEA
 - ENCELIA FARINOSA
 - BRITTLEBUSH
 - EREMOPHILA 'VALENTINE'
 - EMU BUSH VARIETY
 - ERICAMERIA LARCIFOLIA
 - TURPENTINE BUSH
 - JUSTICIA CALIFORNICA
 - CHUPAROSA
 - LARREA TRIDENTATA
 - CREOSOTE
 - LEUCOPHYLLUM LANGMANIAE
 - 'RIO BRAVO' SAGE
 - NERIUM OLEANDER
 - PETITE PINK DWARF OLEANDER
 - SIMMONDSIA CHINENSIS
 - JOJOBA
 - SPHAERALCEA AMBIGUA
 - GLOBEMALLOW
 - TECOMA STANS 'ORANGE JUBILEE'
 - TECOMA
- GROUNDCOVER / TURF
- ACACIA REDOLENS
 - TRAILING ACACIA
 - AMBROSIA DELTOIDEA
 - BURSAGE
 - DALEA GREGGII
 - INDIGO BUSH
 - LANTANA SPP.
 - LANTANA
 - VERBENA SPP.
 - VERBENA
- HYBRID BERMUDA LAWN
- e.g. 'TIFGREEN' or 'EZ-TURF' (SOD OR HYDROSEED)
- OTHER
- GRANITE BOULDERS
 - 'SURFACE SELECT'
 - 2' / 3' / 4' DIAMETER

SYMBOL	DESCRIPTION
	THEME WALL (SEE DTL. 4, W-4)
	FENCE BLOCK WALL (SEE DTL. 5, W-4)
	SHORT VIEW FENCE (SEE DTL. 6, W-4)

PRELIMINARY LANDSCAPE PLAN SCALE: 1" = 50'-0" 0 25 50 100

CASE #FS15-069

LVA urban design studio
land planning • development entitlements • landscape architecture
120 south ash avenue • tempe, arizona 85281 • 480.994.0994

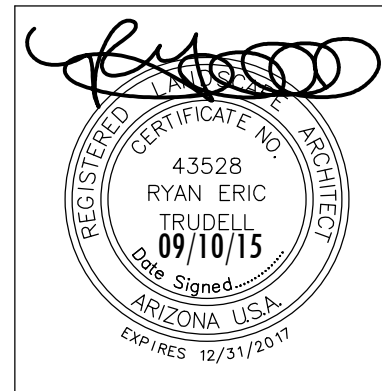


Rancho Mercado Unit 1
Happy Valley Road and Litchfield Road Surprise, Arizona
PRELIMINARY LANDSCAPE PLAN

NOT FOR CONSTRUCTION

Revision	Date


William Lyon Homes, Inc.

Date: 09/10/15
Job No.: 0342.3
Drawn: STAFF
SHEET #
L-4 5 OF 31


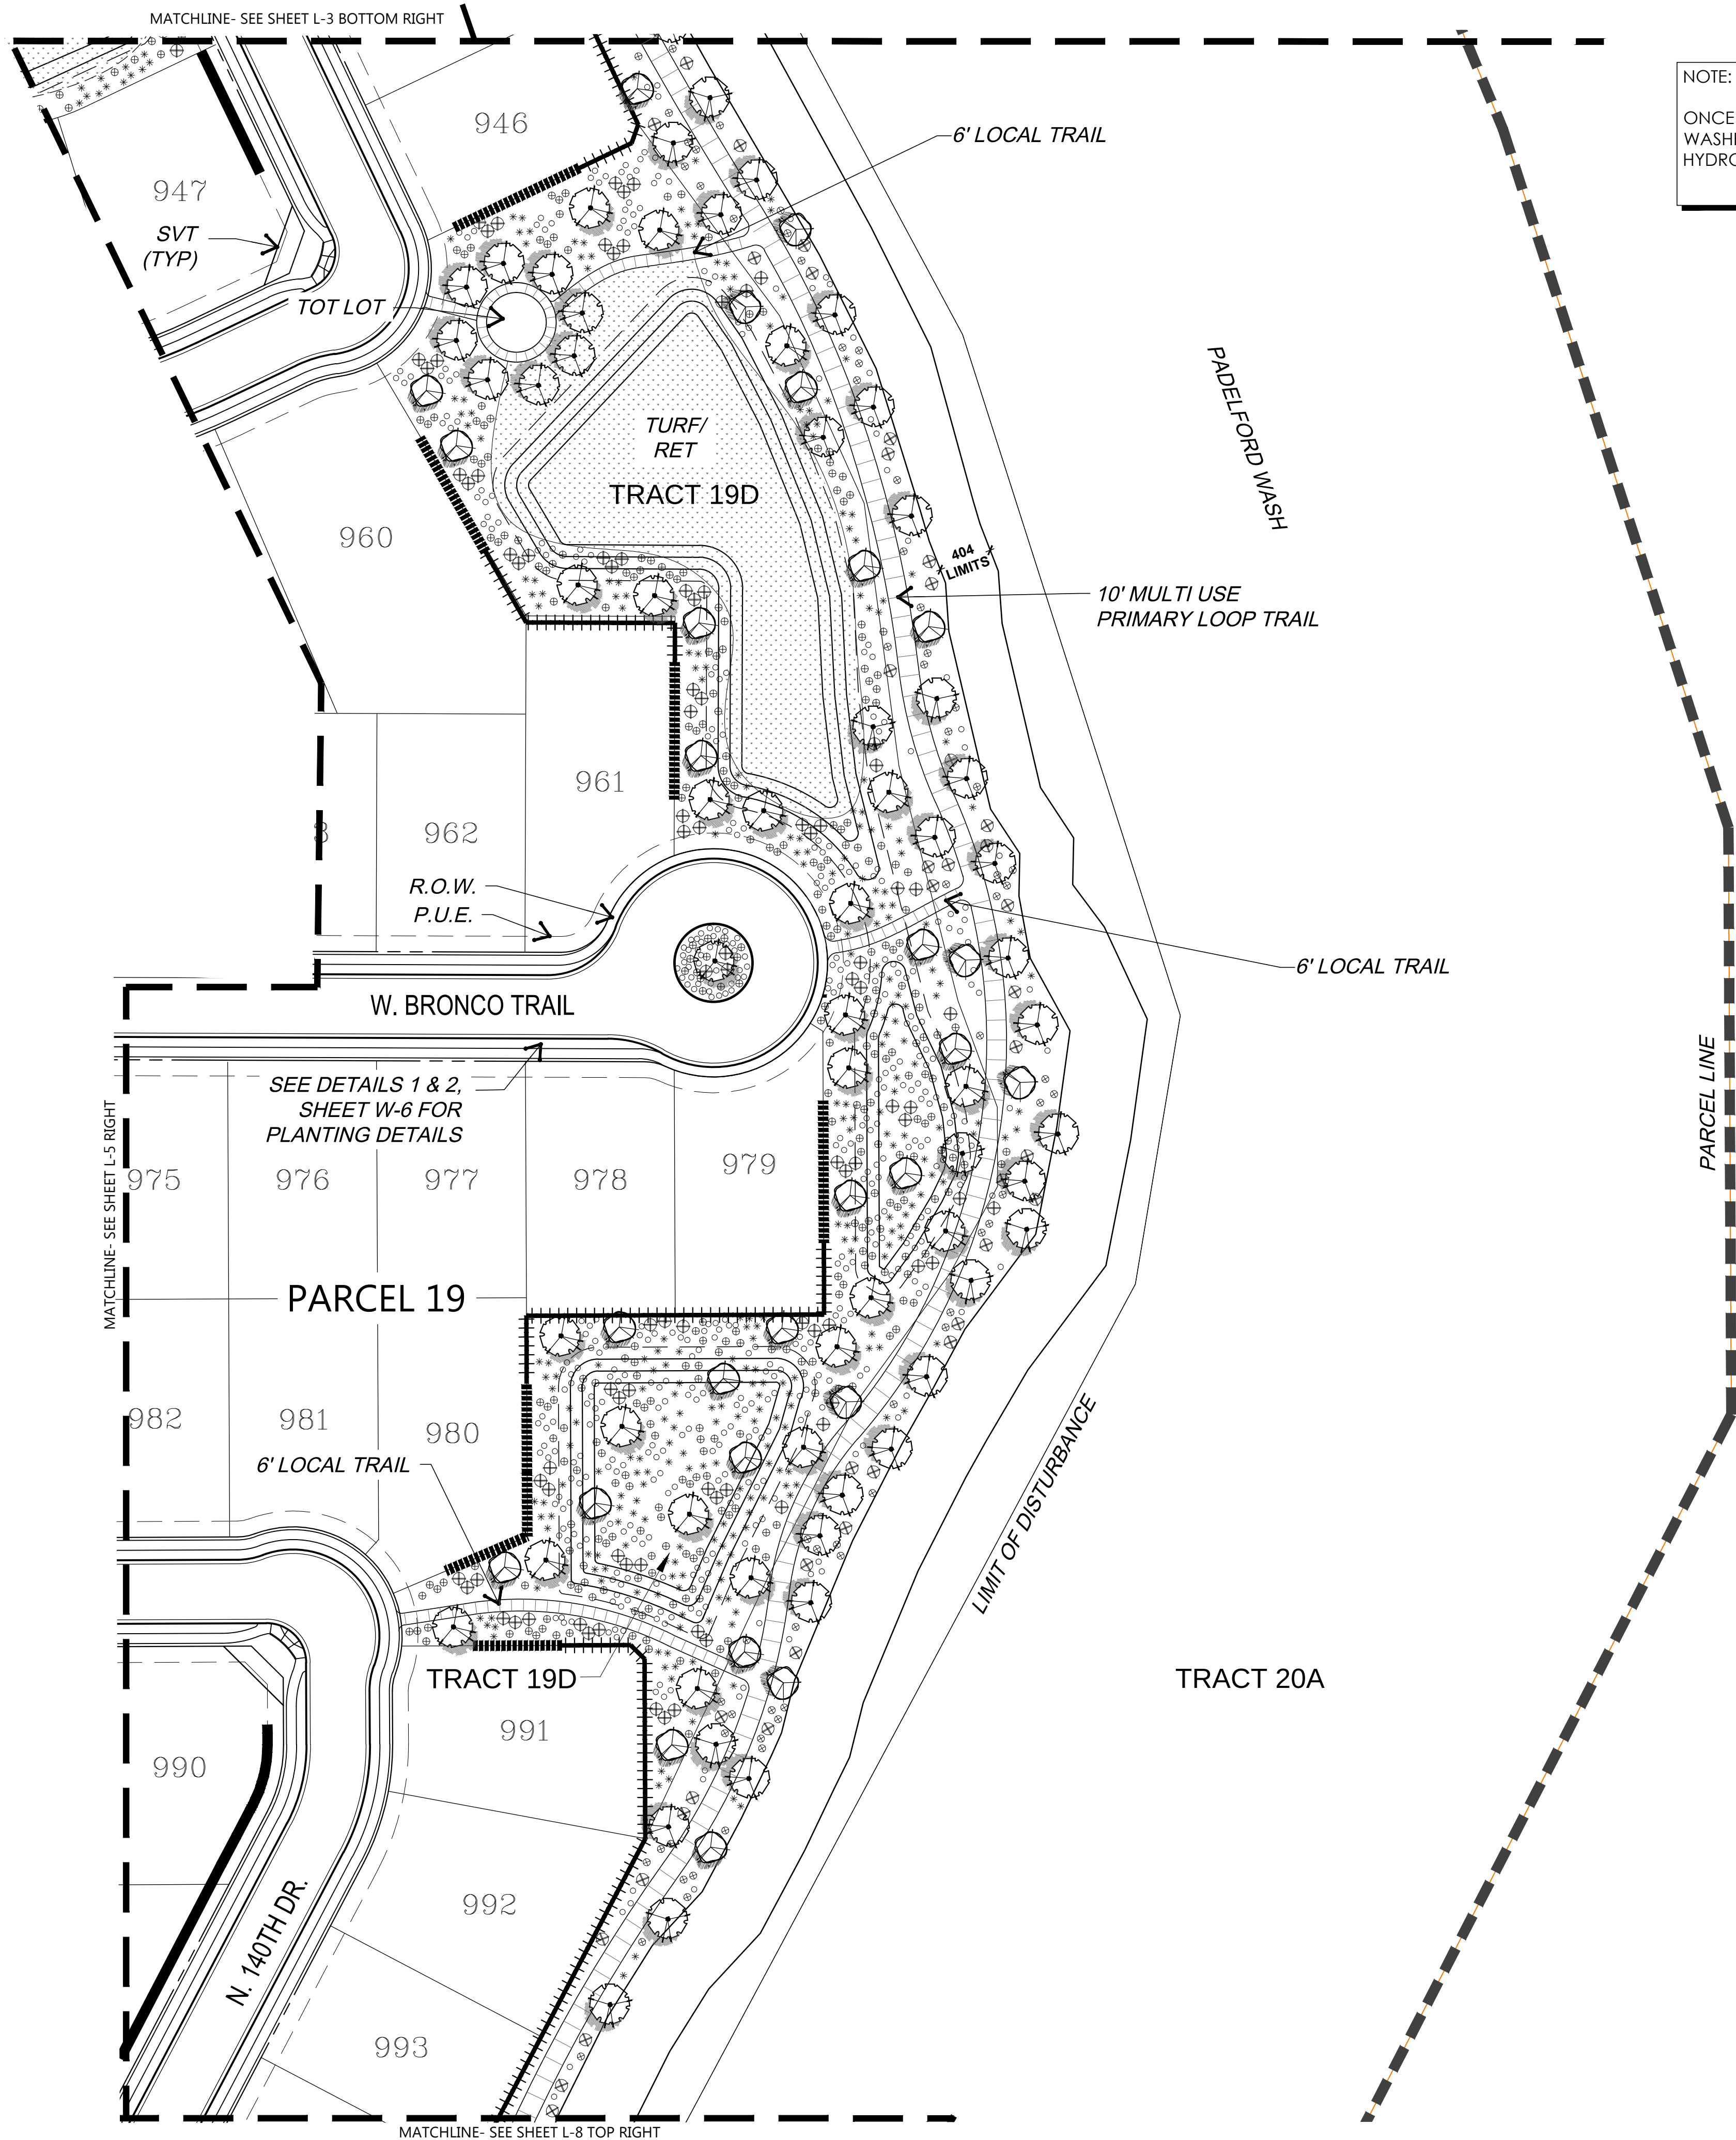


NOTE:
ONCE IMPROVEMENTS ARE COMPLETE,
WASHES WILL BE REVEGETATED WITH NATIVE
HYDRO SEED

WALL LEGEND	
SYMBOL	DESCRIPTION
	THEME WALL (SEE DTL. 4, W-6)
	FENCE BLOCK WALL (SEE DTL. 5, W-6)
	SHORT VIEW FENCE (SEE DTL. 6, W-6)

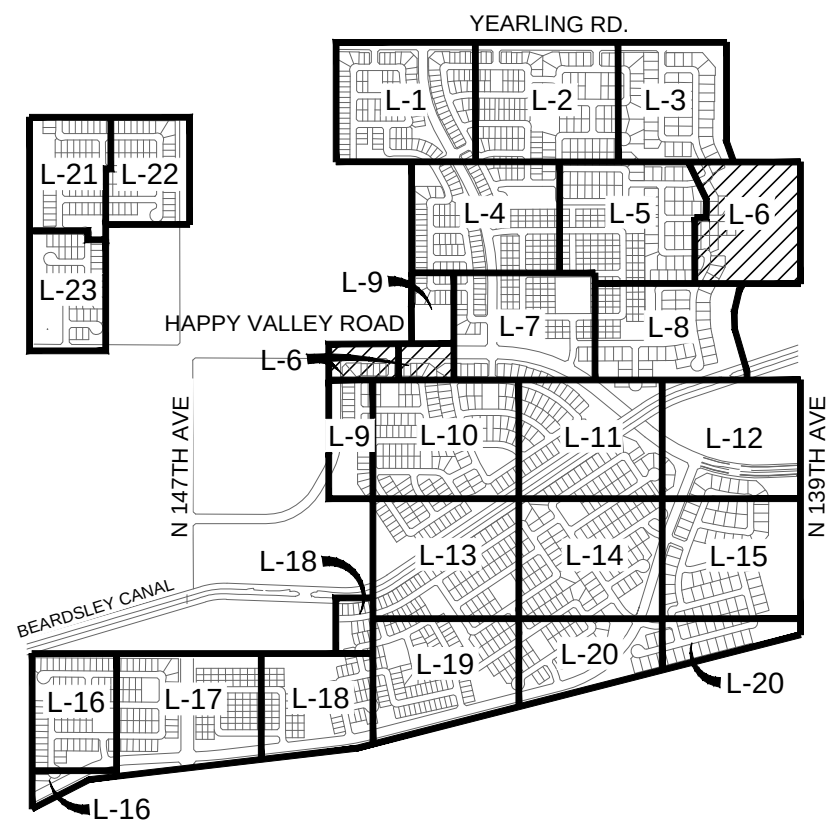

SHEET INDEX
N.T.S.

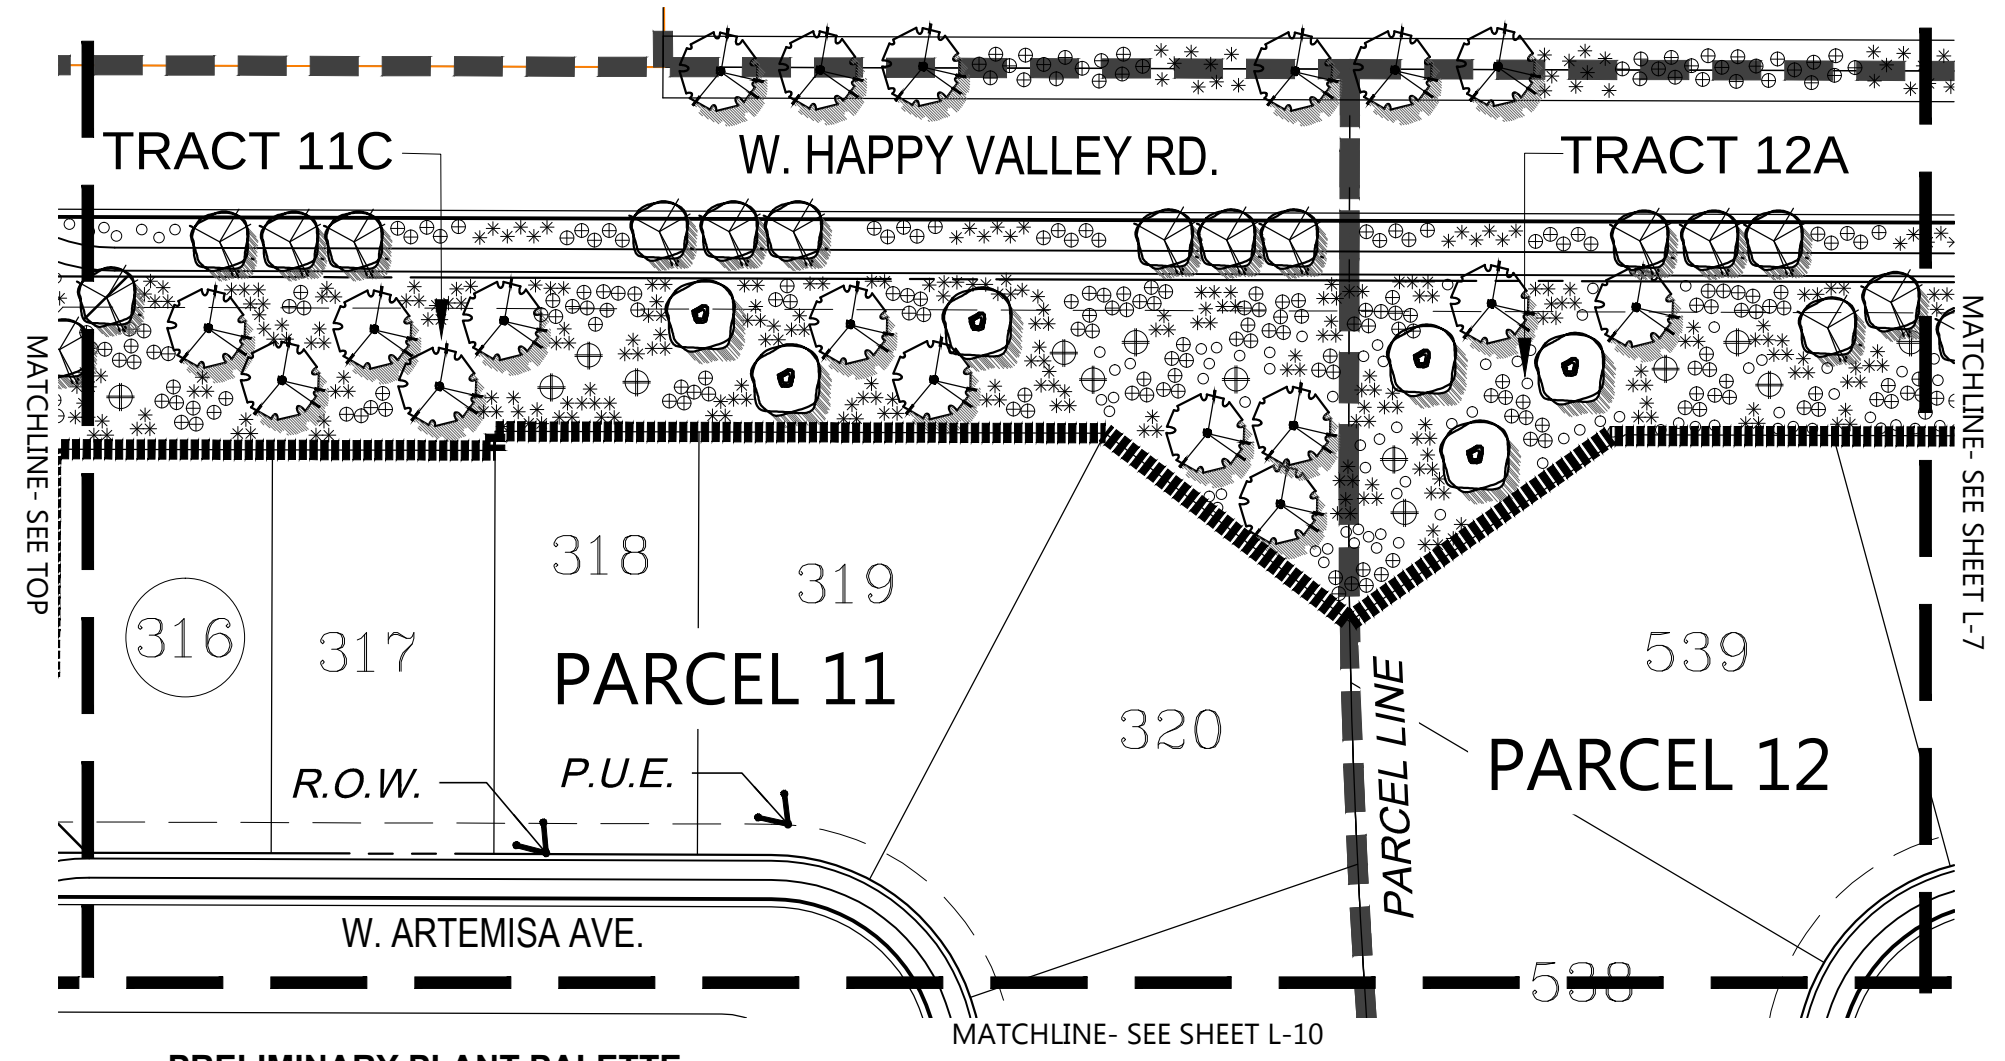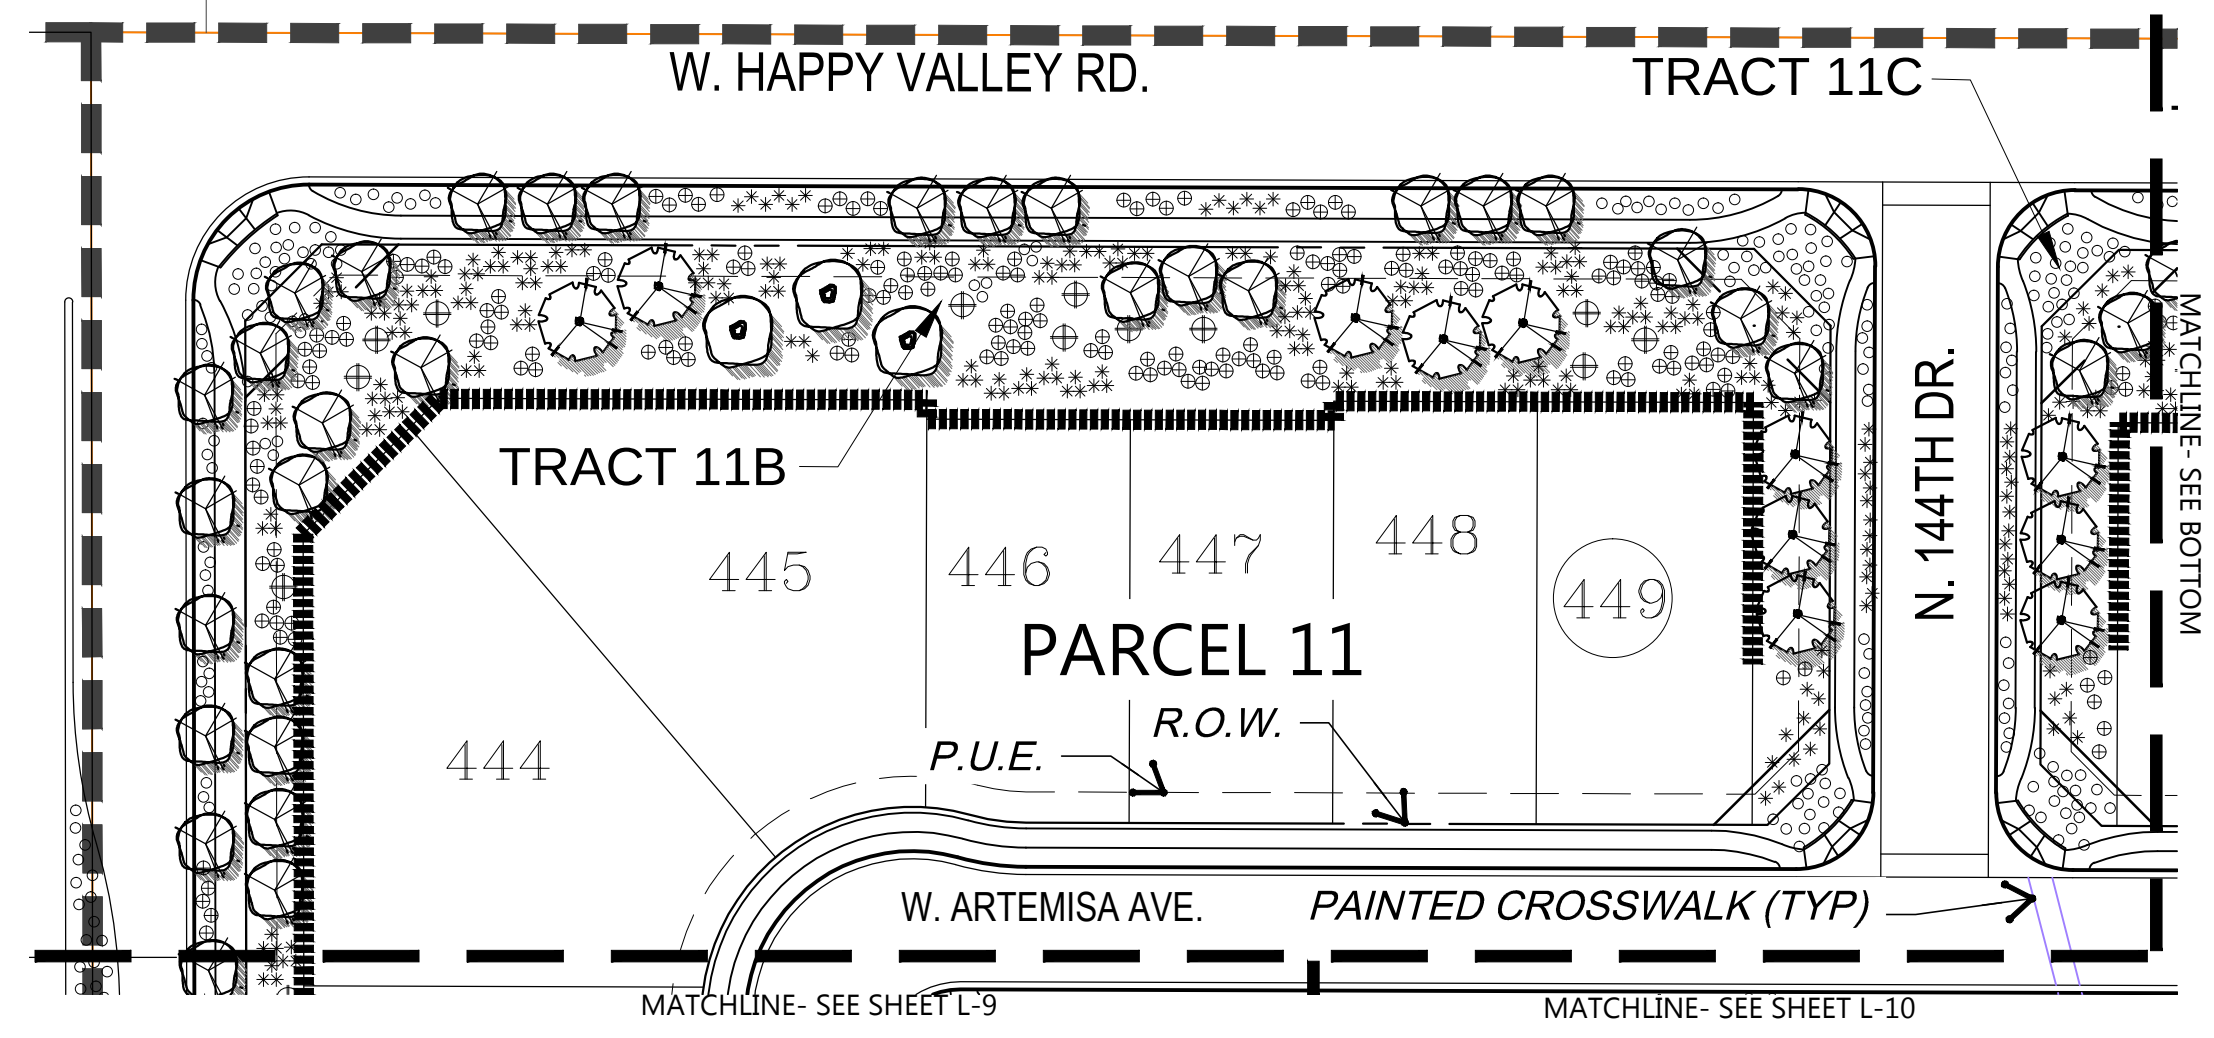


PRELIMINARY PLANT PALETTE

- | | | |
|--|---|---|
| <ul style="list-style-type: none">TREES<ul style="list-style-type: none">CHILOPSIS LIN. 'Lucretia Hamilton'DESERT WILLOW VARIETYDALBERGIA SISSOOSISSOO TREEACACIA SMALLIISWEET ACACIAPARKINSONIA SPP.PALO VERDEPROSOPIS VELUTINANATIVE MESQUITEQUERCUS VIRGINIANASOUTHERN LIVE OAKCACTI AND ACCENTS<ul style="list-style-type: none">AGAVE WEBERIWEBER'S AGAVEASCLEPIAS SUBULATADESERT MILKWEEEDDASYLIRION WHEELERIDESERT SPOONFEROCACACTUS WISLIZENIIBARREL CACTUSHESPERALOE PARVIFLORARED / YELLOW YUCCA, MIXED | <ul style="list-style-type: none">MULTICOLOR GRASS VARIETYDEERGRASS VARIETYNOLINA MICROCARPABEARGRASSYUCCA ELATASOAP TREE YUCCA <p>SHRUBS</p> <ul style="list-style-type: none">CORDIA PARVIFOLIALITTLE LEAF CORDIADALEA PULCHRABUSH DALEAENCELIA FARINOSABRITTLEBUSHEREMOPHILA 'VALENTINE'EMU BUSH VARIETYERICAMERIA LARICIFOLIATURPENTINE BUSHJUSTICIA CALIFORNICACHUPAROSALARREA TRIDENTATACREOSOTELEUCOPHYLLUM LANGMANIAE'RIO BRAVO' SAGENERIUM OLEANDERPETITE PINK DWARF OLEANDERSIMMONDSIA CHINENSIS | <ul style="list-style-type: none">JOJOBASPHAERALCEA AMBIGUAGLOBEMALLOWTECOMA STANS 'ORANGE JUBILEE'TECOMA <p>GROUND COVER / TURF</p> <ul style="list-style-type: none">ACACIA REDOLENSTRAILING ACACIAAMBROSIA DELTOIDEABURSAGEDALEA GREGGIIINDIGO BUSHLANTANA SPP.LANTANAVERBENA SPP.VERBENA <p>HYBRID BERMUDA LAWN</p> <p>e.g. 'TIFGREEN' or 'EZ-TURF'</p> <p>(SOD OR HYDROSEED)</p> <p>OTHER</p> <ul style="list-style-type: none">GRANITE BOULDERS'SURFACE SELECT'2' / 3' / 4' DIAMETER |
|--|---|---|

PRELIMINARY LANDSCAPE PLAN
SCALE: 1" = 50'-0"

LVA urban design studio
land planning • development entitlements • landscape architecture
120 south ash avenue • tempe, arizona 85281 • 480.994.0994

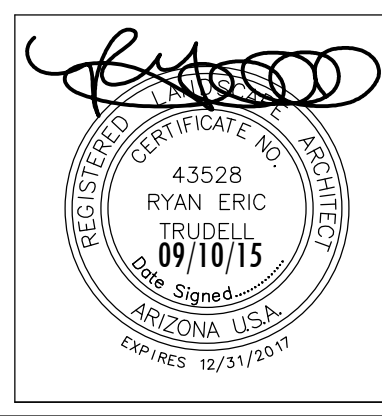

Rancho Mercado Unit 1
Happy Valley Road and Litchfield Road
Surprise, Arizona
PRELIMINARY LANDSCAPE PLAN
COPYRIGHT LVA URBAN DESIGN STUDIO, L.L.C. ©



NOT FOR
CONSTRUCTION

Revision	Date

William Lyon Homes, Inc.

Date: 09/10/15
Job No.: 0342.3
Drawn: STAFF
SHEET #
L-6 7 OF 31

CASE #FS15-069

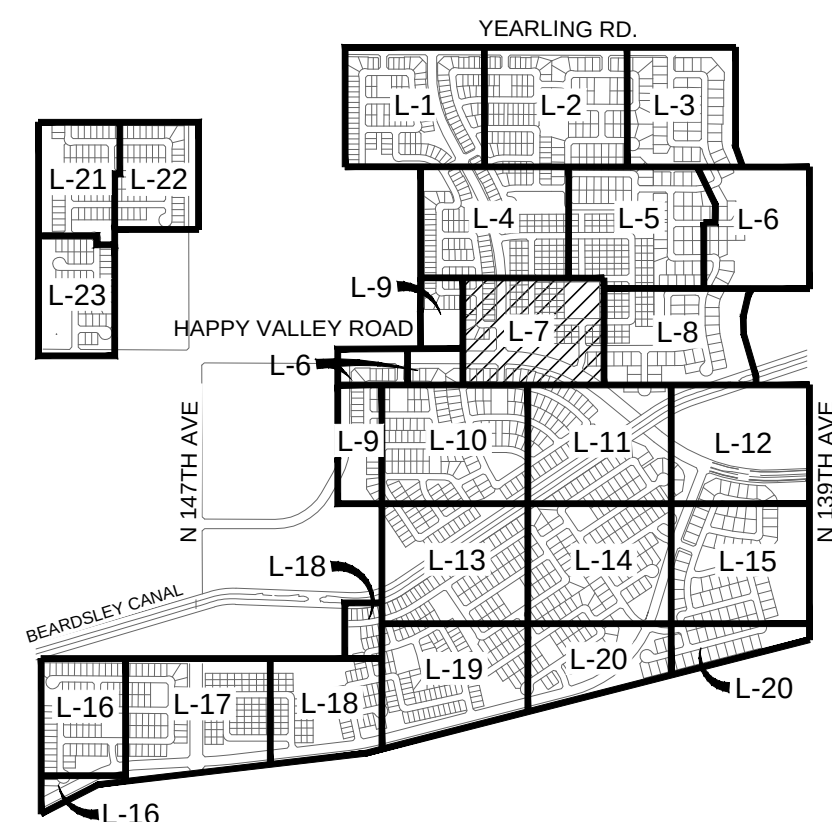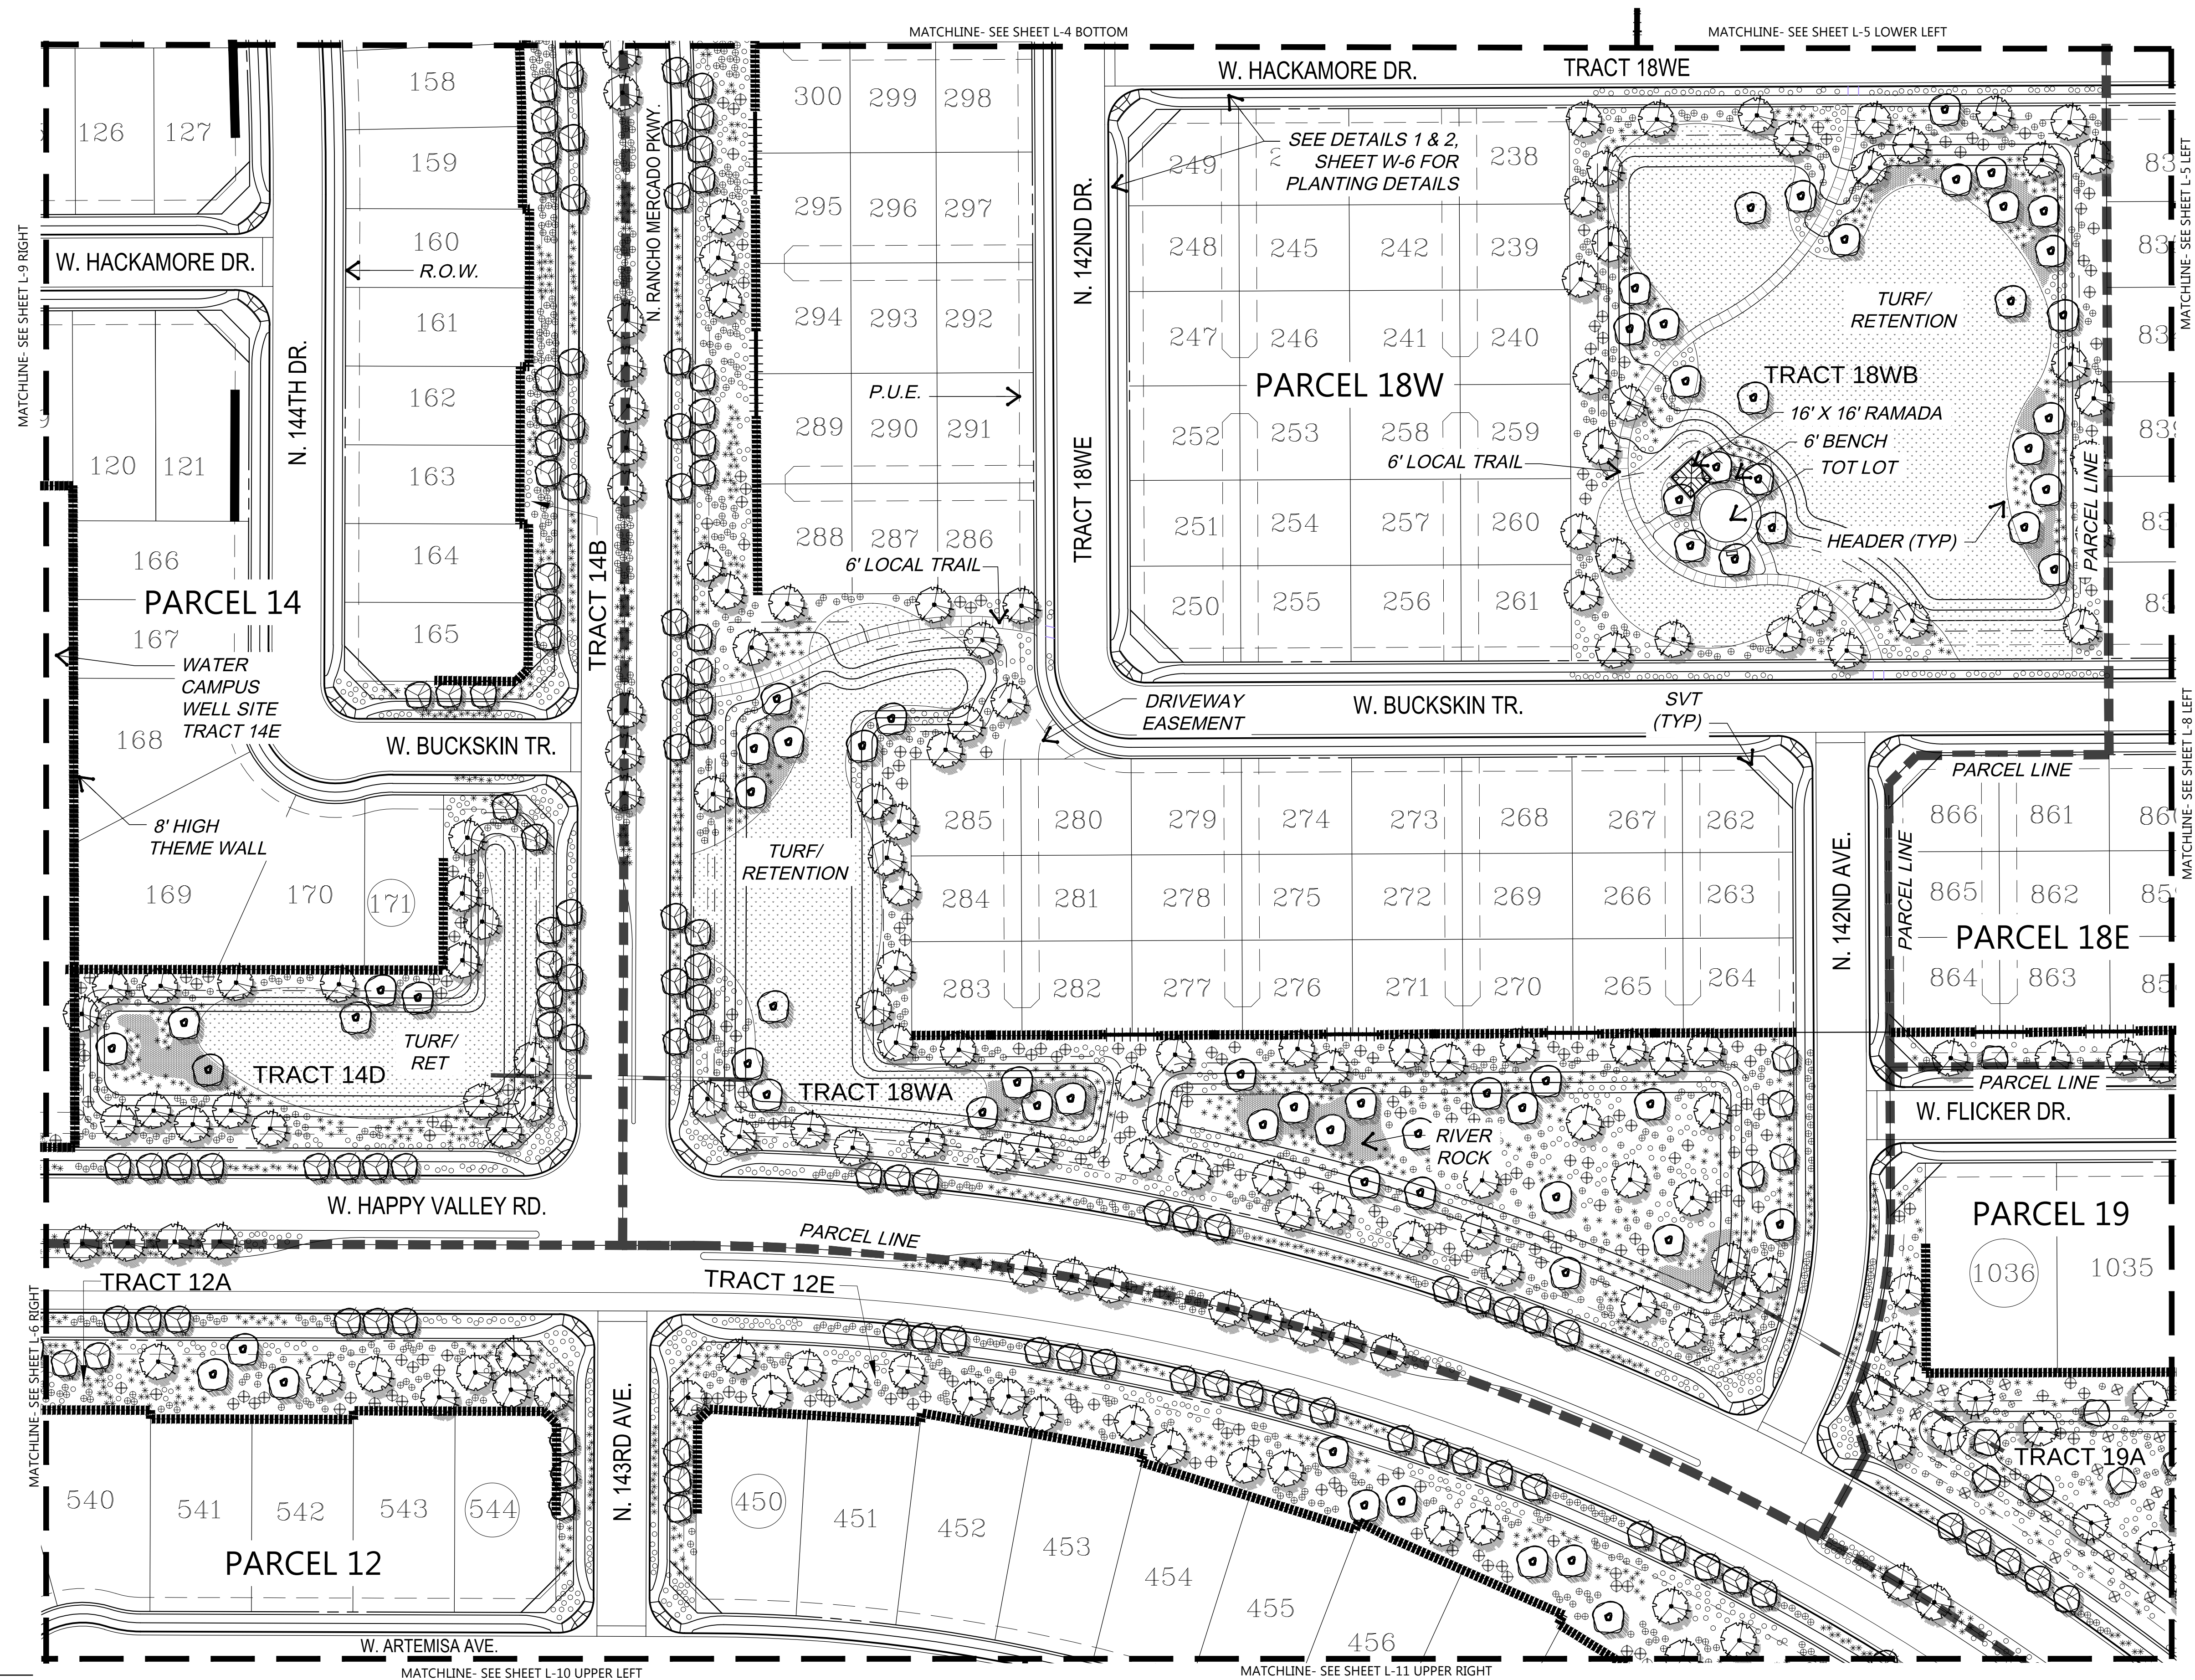


- ## PRELIMINARY PLANT PALETTE

-  TREES
 CHILCOPSIS LIN. 'Loretta Hamilton'
 DESERT WILLOW VARIETY
 DALBERGIA SISSOO
 SISSOO TREE
 ACACIA SMALLII
 SWEET ACACIA
 PARKINSONIA SPP.
 PALO VERDE
 PROSOPIS VELUTINA
 NATIVE MESQUITE
 QUERCUS VIRGINIANA
 SOUTHERN LIVE OAK
CACTI AND ACCENTS
 AGAVE WEBERI
 WEBER'S AGAVE
 ASCLEPIAS SUBULATA
 DESERT MILKWED
 DASYLIRON WHEELERI
 DESERT SPOON
 FEROCACTUS WISLIZENII
 BARREL CACTUS
 HESPERALOE PARVIFLORA
 RED / YELLOW YUCCA. MIXED
 MUHLBERGIA CAP. 'R. MIST M'
 DEERGRASS VARIETY
 NOLINA MICROCARPA
 BEARGRASS
 YUCCA ELATA
 SOAP TREE YUCCA
SHRUBS
 CORDIA PARVIFOLIA
 LITTLE LEAF CORDIA
 DALEA PULCHRA
 BUSH DALEA
 ENCELIA FARINOSA
 BRITTLEBUSH
 EREMOPHILA 'VALENTINE'
 EMU BUSH VARIETY
 ERICAMPHILA LARGIFOLIA
 TURPENTINE
 JUSTICIA CALIFORNICA
 CHUPAROSA
 LARREA TRIDENTATA
 CREOSOTE
 LEUCOPHYLLUM LANGMANIAE
 'RIO BRAVO' SAGE
 NERILIUM OLEANDER
 PETTIE PINK DWARF OLEANDER
 SIMMONDSIA CHINENSIS
 JOJOBA
 SPHAERALCEA AMBIGUA
 GLOBEMALLOW
 TECOMA STANS 'ORANGE JUBILEE'
 TECOMA
GROUNDCOVER / TURF
 ACACIA REDOLENS
 TRAILING ACACIA
 AMBROSIA DELTOIDEA
 BURSAGE
 DALEA GREGGII
 INDIGO BUSH
 LANTANA SPP.
 LANTANA
 VERBENA SPP.
 VERBENA
 HYBRID BERMUDA LAWN
 e.g. 'TIFEREN' or 'E2-TURF'
 (SOO OR HYPERMUSED)

OTHER
 GRANITE BOULDERS
 'SURFACE SELECT'
 2' 1/3" x 4" DIAMETER

LVA urban design studio
and planning • development entitlements • landscape architecture
1220 south ash avenue • tempe, arizona 85281 • 480.994.0994

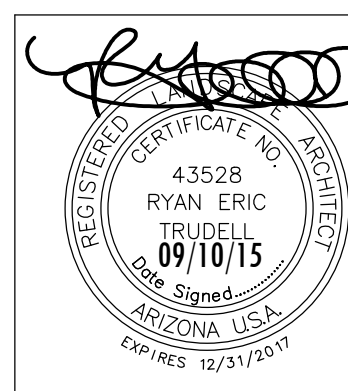

Rancho Mercado Unit 1

Happy Valley Road and Litchfield Road Surprise, Arizona

PRELIMINARY LANDSCAPE PLAN

COPYRIGHT LVA URBAN DESIGN STUDIO, L.L.C. ©

NOT FOR
CONSTRUCTION

Revision	Date
△	
△	
△	
△	
△	




Date: 09/10/15
Job No.: 0342.3
Drawn: STAFF
SHEET #

SHEET #

L-7 8 OF 31

CASE #FS15-069

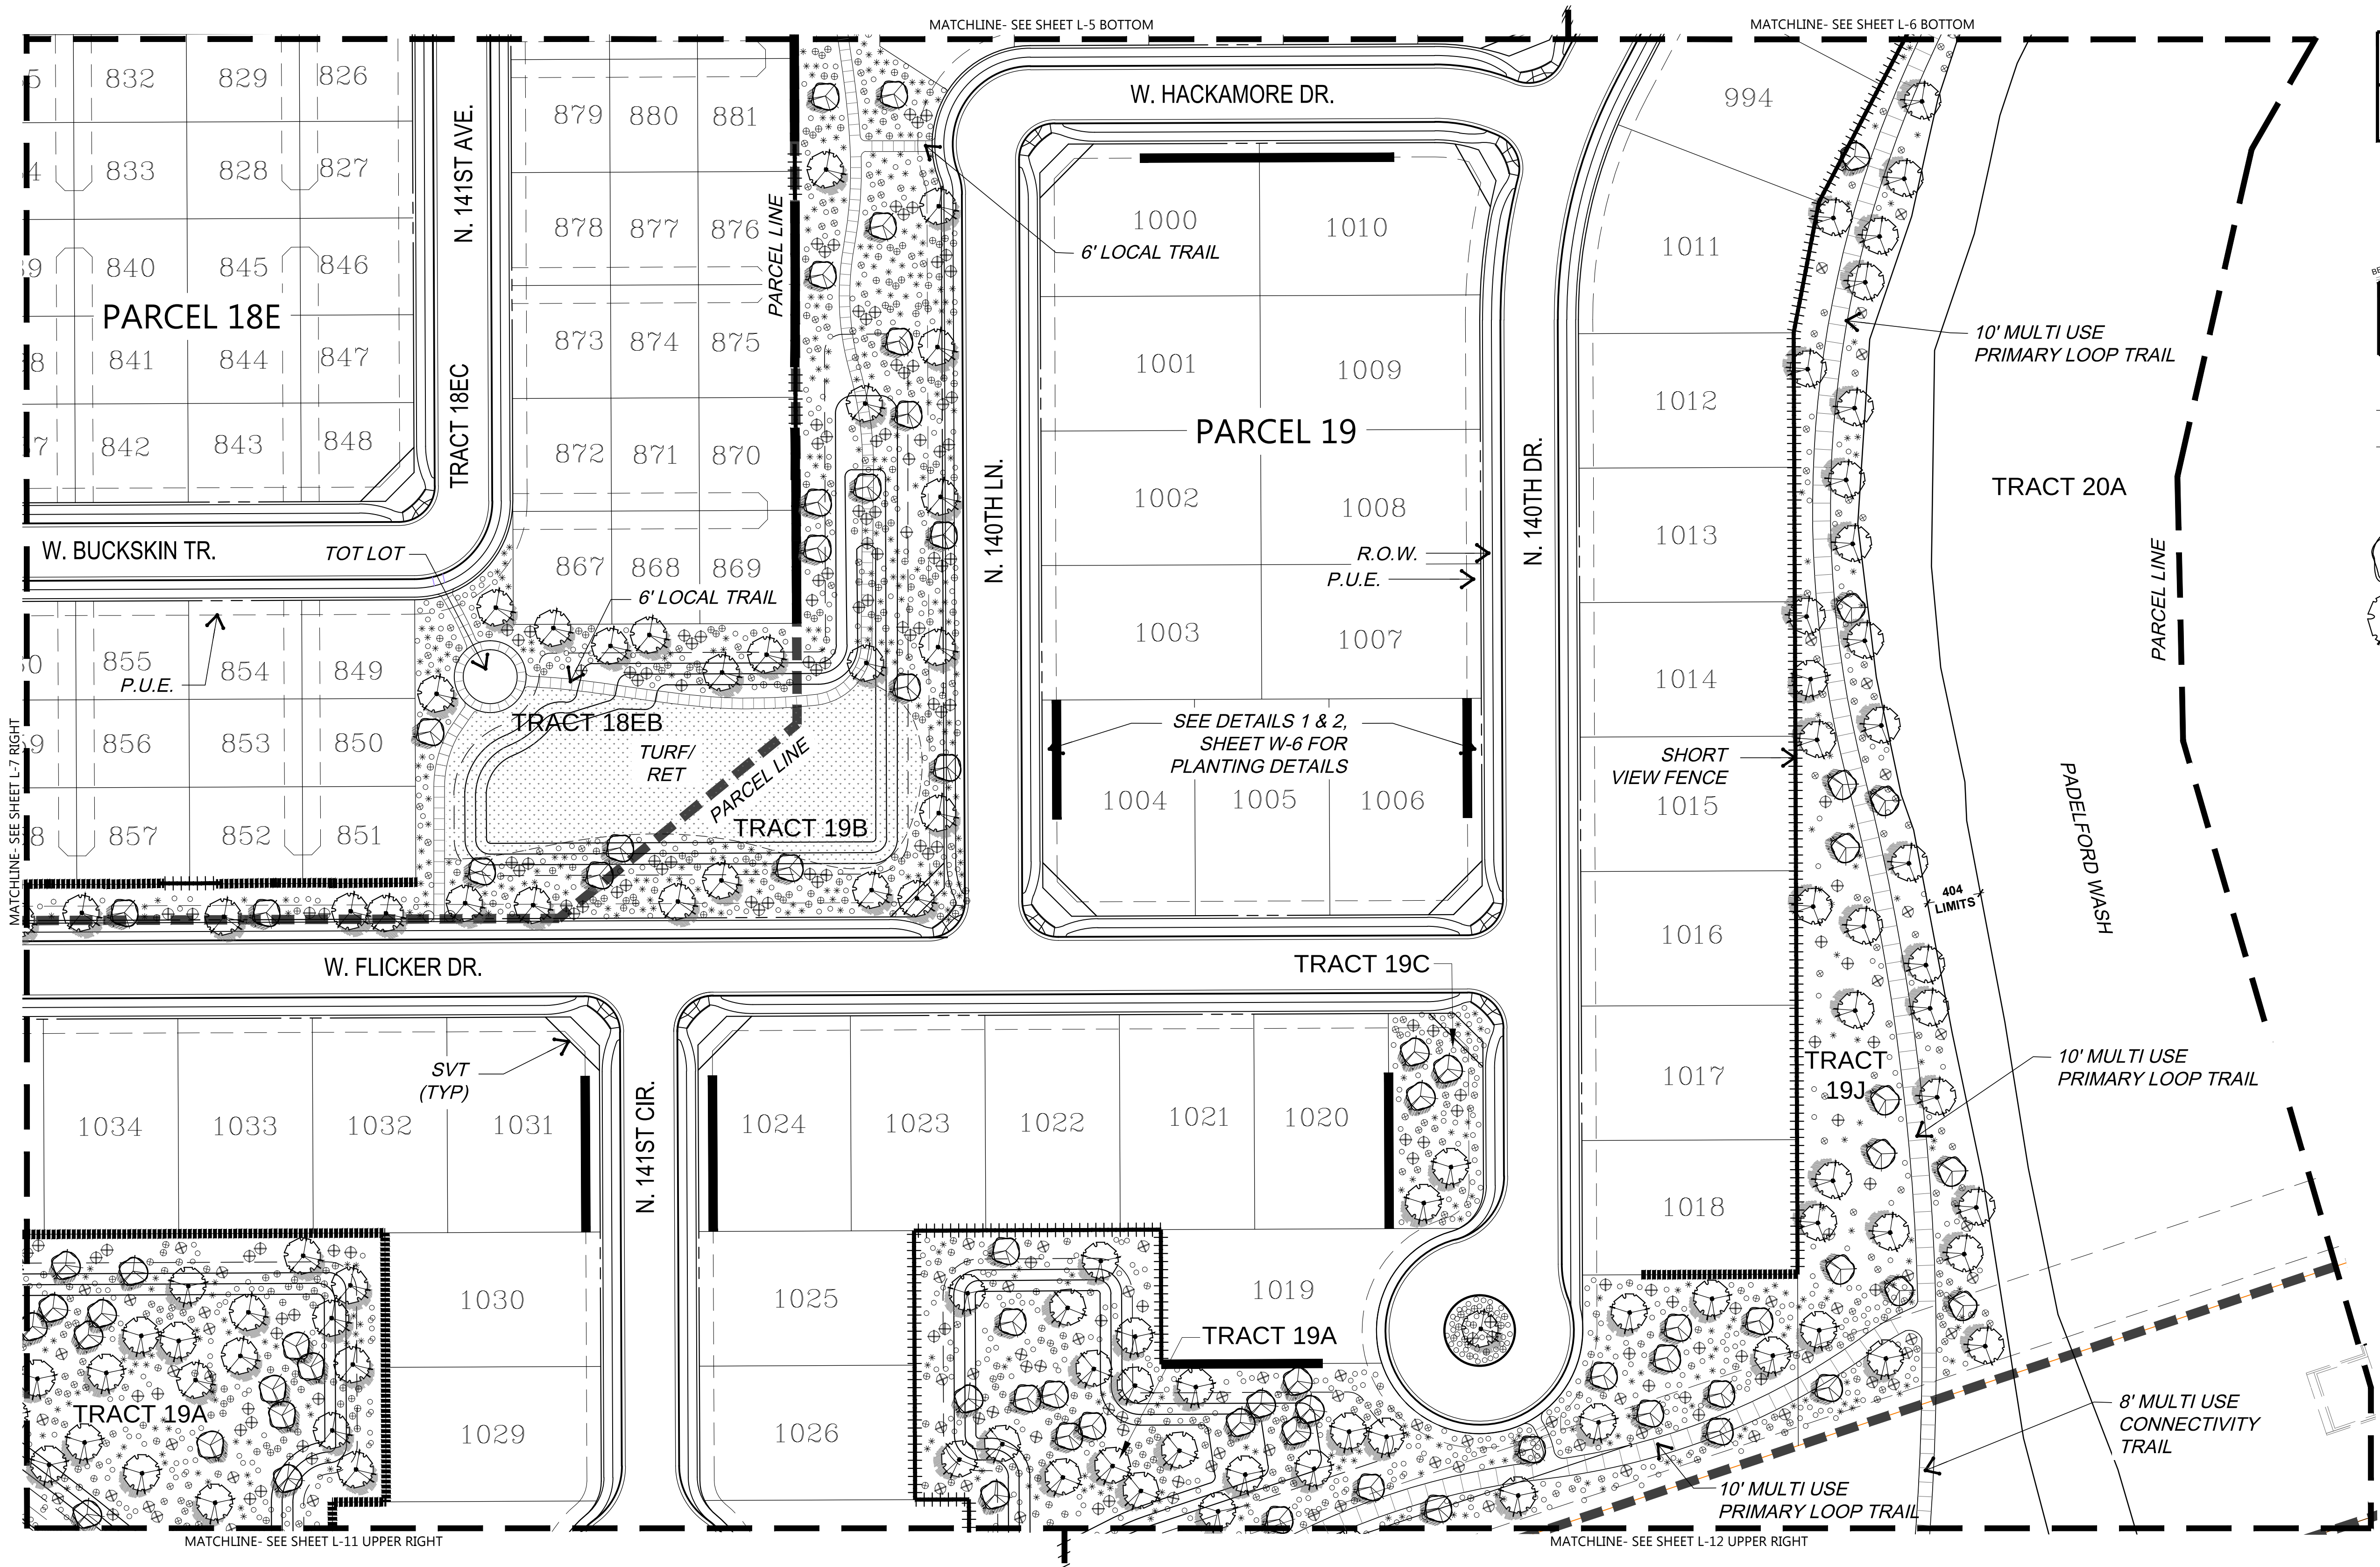

PRELIMINARY LANDSCAPE PLAN

SCALE: 1" = 50'-0"



NOTE:
ONCE IMPROVEMENTS ARE COMPLETE, WASHES WILL
BE REVEGETATED WITH NATIVE HYDRO SEED

SHEET INDEX


PRELIMINARY PLANT PALETTE

- TREES
- CHILOPSIS LIN. 'Lucretia Hamilton'
 - DESERT WILLOW VARIETY
 - DALBERGIA SISSOO
 - SISSOO TREE
 - ACACIA SMALLII
 - SWEET ACACIA
 - PARKINSONIA SPP.
 - PALO VERDE
 - PROSOPIS VELUTINA
 - NATIVE MESQUITE
 - QUERCUS VIRGINIANA
 - SOUTHERN LIVE OAK
- CACTI AND ACCENTS
- AGAVE WEBERI
 - WEBER'S AGAVE
 - ASCLEPIAS SUBULATA
 - DESERT MILKWEED
 - DASYLIRION WHEELERI
 - DESERT SPOON
 - FEROCACTUS WISLIZENII
 - BARREL CACTUS
 - HESPERALOE PARVIFLORA
 - RED / YELLOW YUCCA, MIXED
 - MUHLENBERGIA CAP. 'R. MIST' TM
 - DEERGRASS VARIETY
 - NOLINA MICROCARPA
 - BEARGRASS
 - YUCCA ELATA
 - SOAP TREE YUCCA
- SHRUBS
- CORDIA PARVIFOLIA
 - LITTLE LEAF CORDIA
 - DALEA PULCHRA
 - BUSH DALEA
 - ENCELIA FARINOSA
 - BRITTLEBUSH
 - EREMOPHILA 'VALENTINE'
 - EMU BUSH VARIETY
 - ERICAMERIA LARCIFOLIA
 - TURPENTINE BUSH
 - JUSTICIA CALIFORNICA
 - CHUPAROSA
 - LARREA TRIDENTATA
 - CREOSOTE
 - LEUCOPHYLLUM LANGMANIAE
 - RIO BRAVO SAGE
 - NERIUM OLEANDER
 - PETITE PINK DWARF OLEANDER
 - SIMMONDSIA CHINENSIS
 - JOJOBA
 - SPHAERALCEA AMBIGUA
 - GLOBEMALLOW
 - TECOMA STANS 'ORANGE JUBILEE'
 - TECOMA
- GROUND COVER / TURF
- ACACIA REDOLENS
 - TRAILING ACACIA
 - AMBROSIA DELTOIDEA
 - BURSAGE
 - DALEA GREGGII
 - INDIGO BUSH
 - LANTANA SPP.
 - LANTANA
 - VERBENA SPP.
 - VERBENA
- HYBRID BERMUDA LAWN
e.g. 'TIF GREEN' or 'EZ TURF'
(SOD OR HYDROSEED)
- OTHER
- GRANITE BOULDERS
 - SURFACE SELECT
2 1/3" / 4" DIAMETER

SYMBOL	DESCRIPTION
	THEME WALL (SEE DTL. 4, W-4)
	FENCE BLOCK WALL (SEE DTL. 5, W-4)
	SHORT VIEW FENCE (SEE DTL. 6, W-4)

WALL LEGEND

CASE #FS15-069


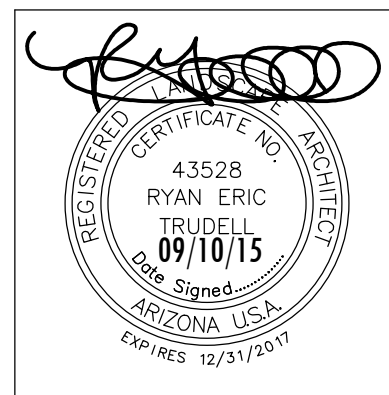


NOT FOR
CONSTRUCTION

Revision	Date



William Lyon Homes, Inc.

Date: 09/10/15
Job No.: 0342.3
Drawn: STAFF
SHEET #
L-8 9 OF 31

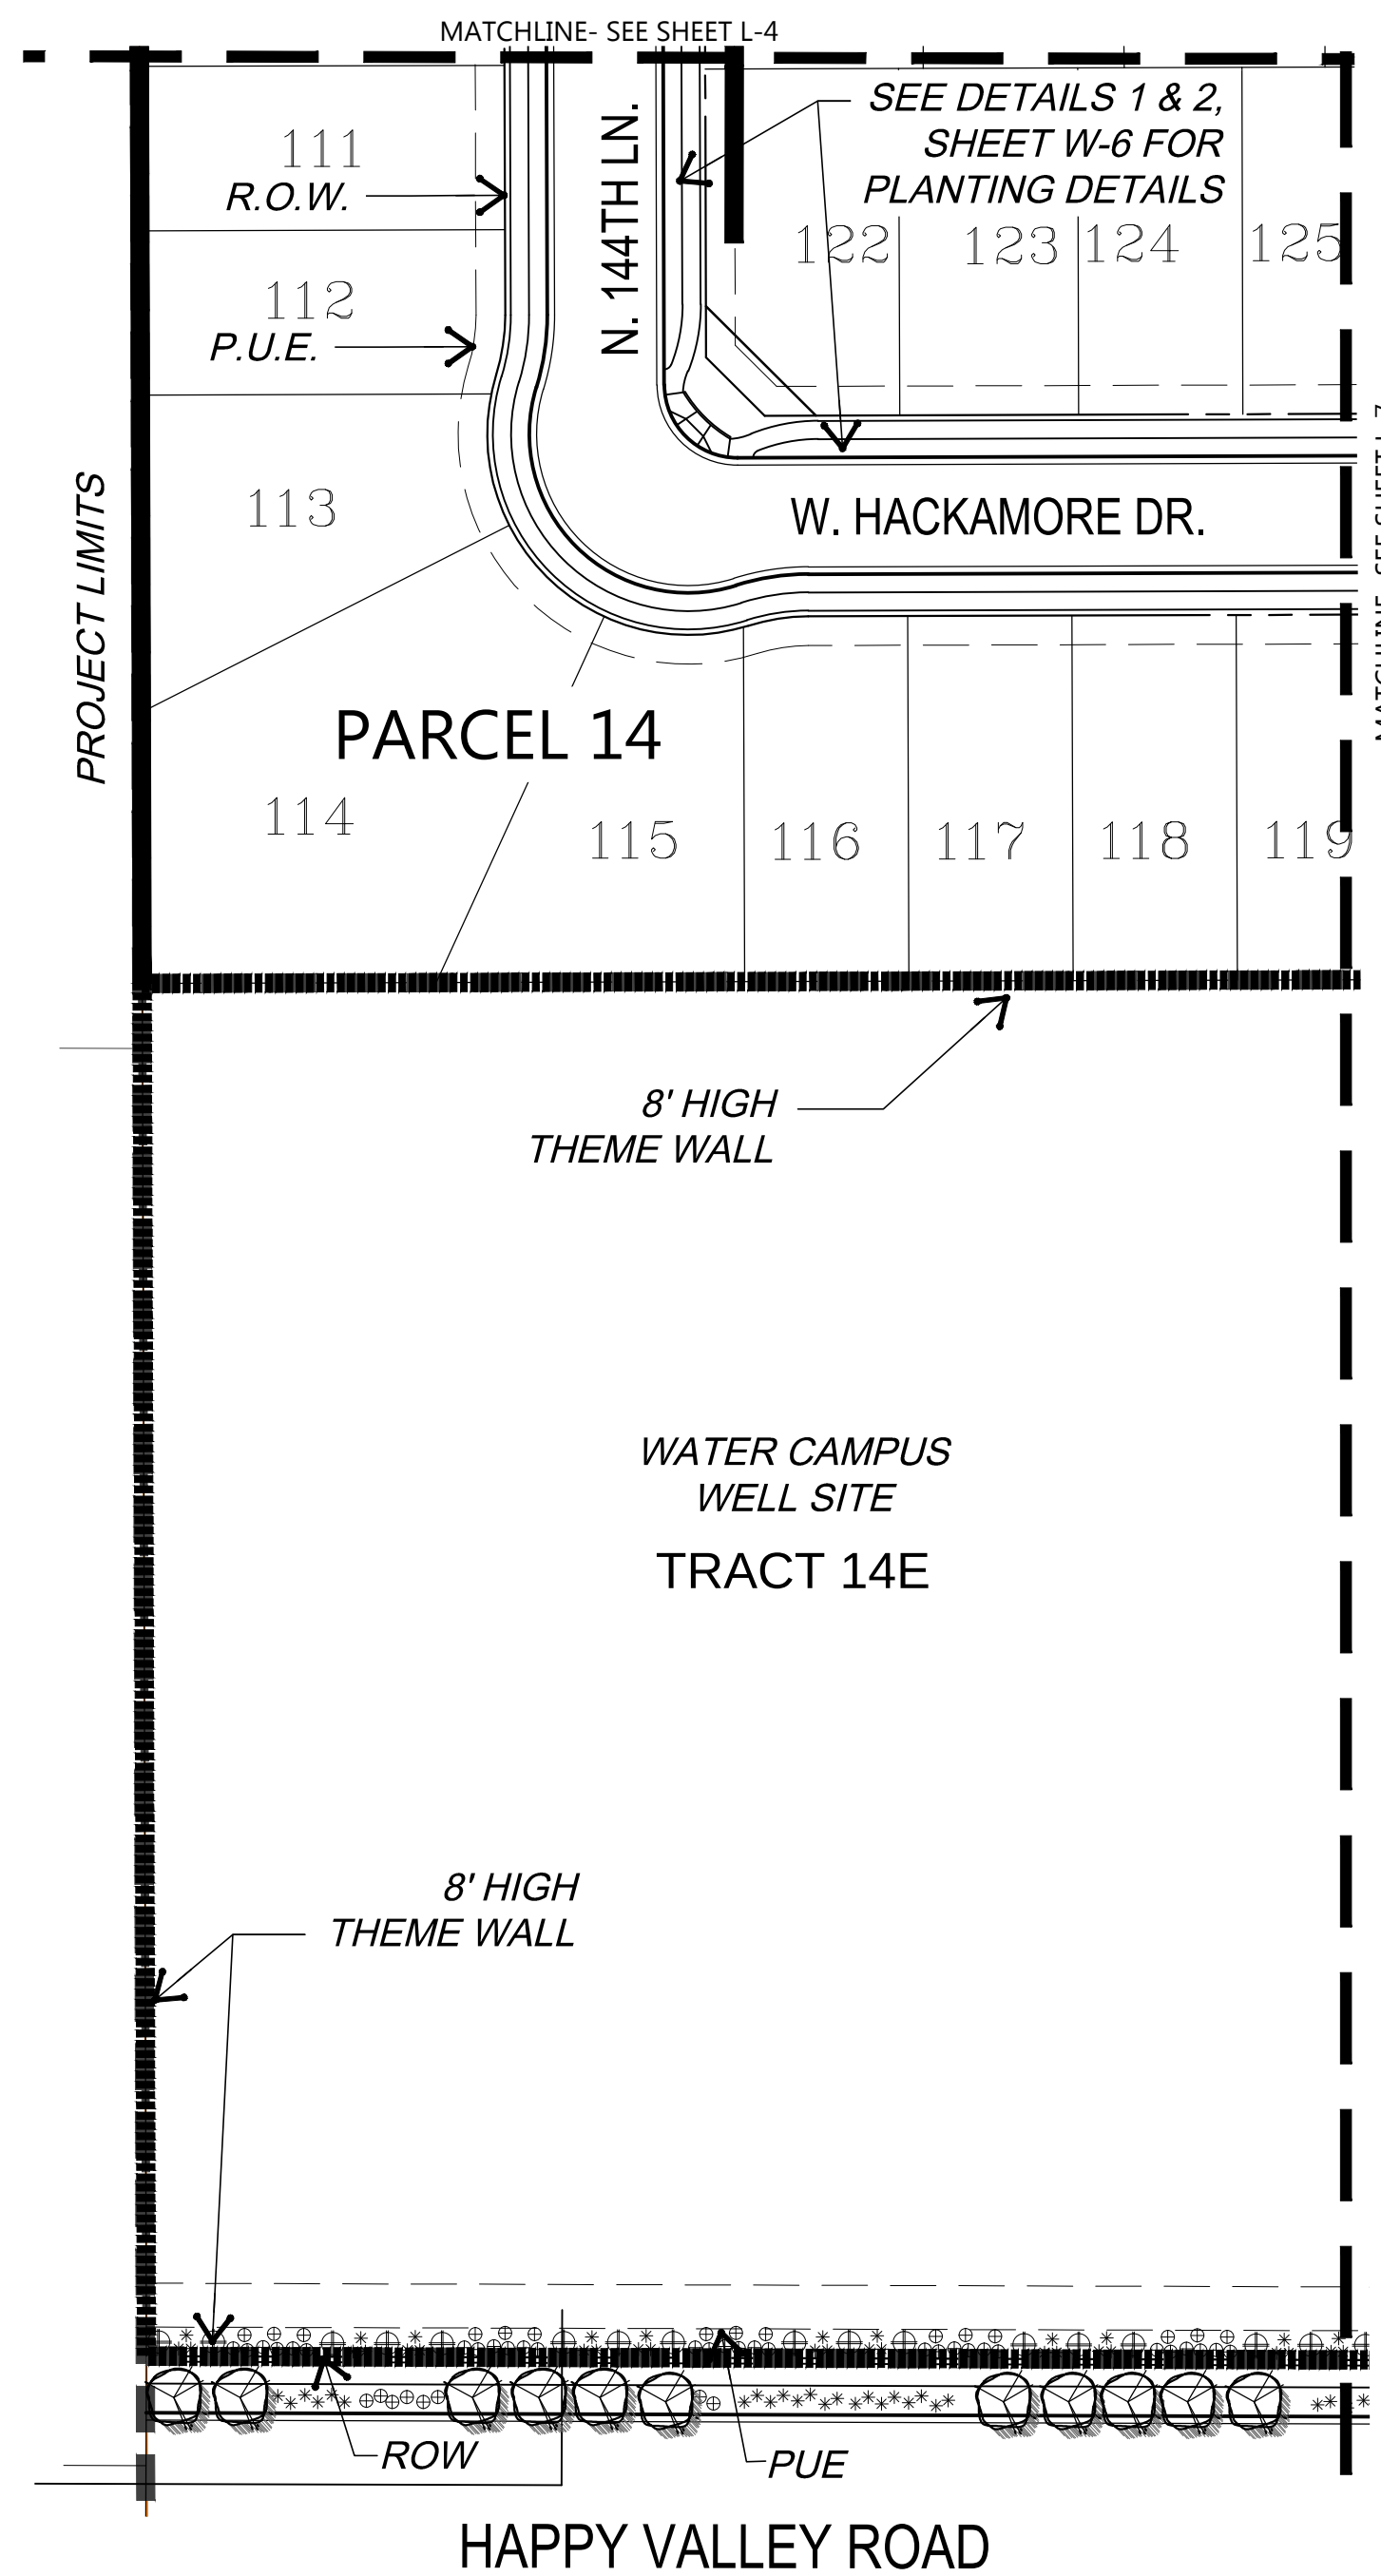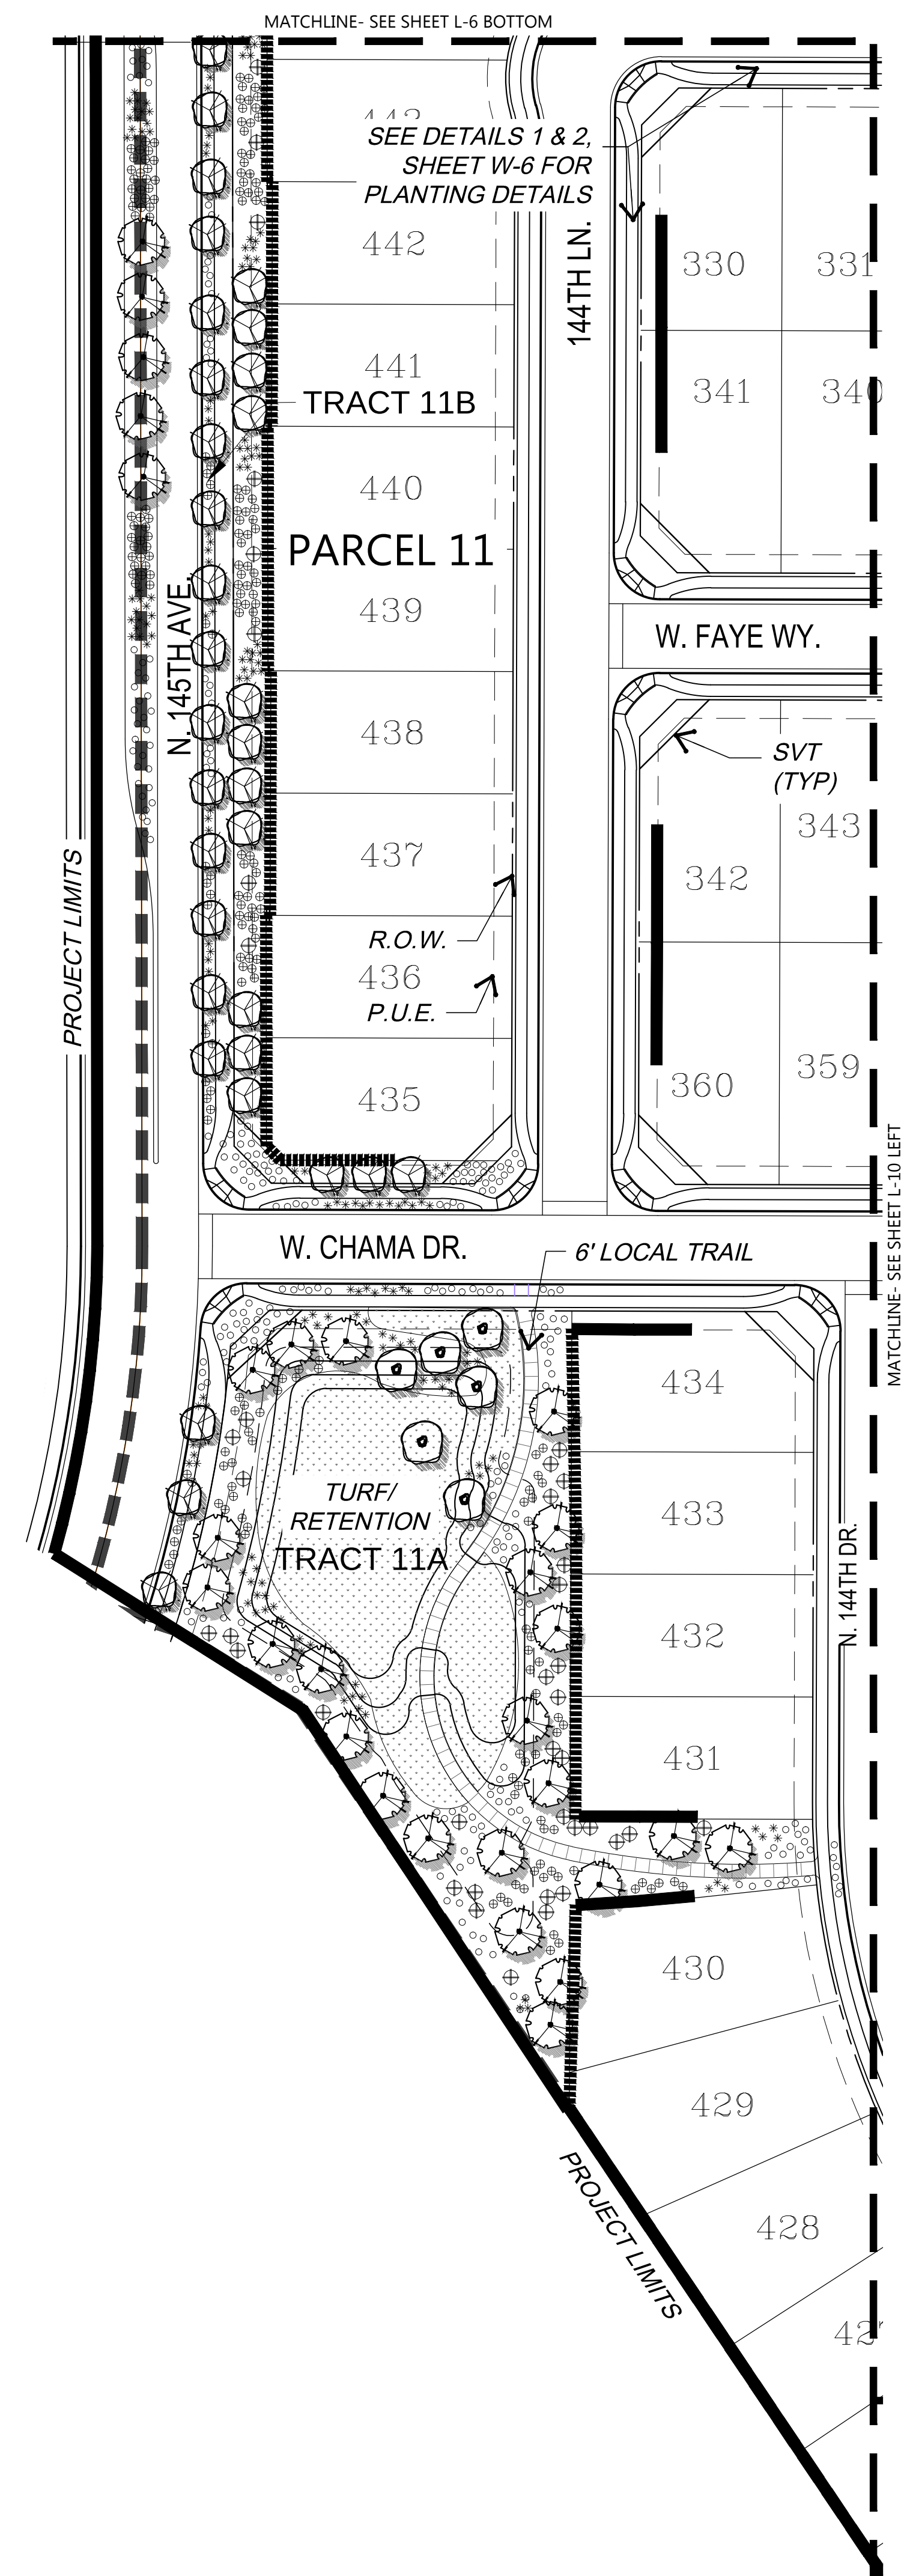

PRELIMINARY LANDSCAPE PLAN

SCALE: 1" = 50'-0"

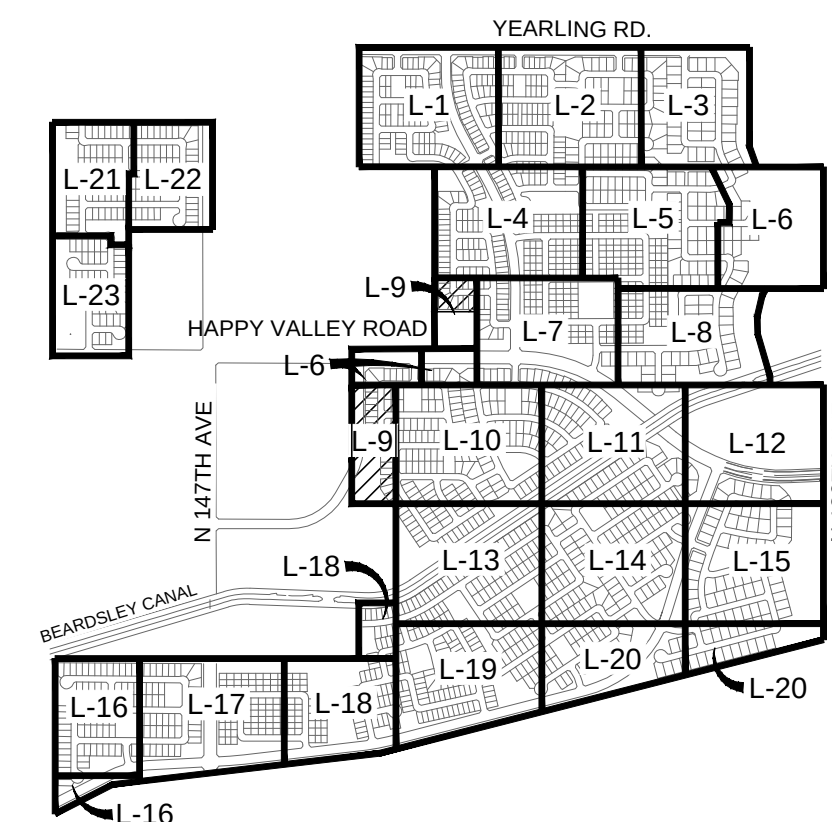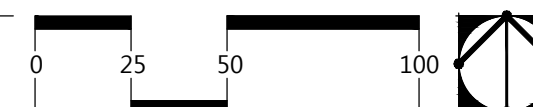

SHEET INDEX

N.T.S.



PRELIMINARY PLANT PALETTE

- TREES
- CHILOPSIS LIN. 'Lucetta Hamilton'
 - DESERT MILKWEED
 - DALBERGIA SISSOO
 - SISSOO TREE
 - ACACIA SMALLII
 - SWEET ACACIA
 - PARKINSONIA SPP.
 - PALO VERDE
 - PROSOPIS VELUTINA
 - NATIVE MESQUITE
 - QUERCUS VIRGINIANA
 - SOUTHERN LIVE OAK
- CACTI AND ACCENTS
- AGAVE WEBERI
 - WEBER'S AGAVE
 - ASCLEPIAS SUBULATA
 - DESERT MILKWEED
 - DASYLIRON WHEELERI
 - DESERT SPOON
 - FEROCACTUS WISLIZENII
 - BARREL CACTUS
 - HESPERALOE PARVIFLORA
 - RED / YELLOW YUCCA, MIXED
 - MUHLENBERGIA CAP. 'R. MIST' TM
 - DEERGRASS VARIETY
 - NOLINA MICROCARPA
 - BEARGRASS
 - YUCCA ELATA
 - SOAP TREE YUCCA
- SHRUBS
- CORDIA PARVIFOLIA
 - LITTLE LEAF CORDIA
 - DALEA PULCHRA
 - BUSH DALEA
 - ENCELIA FARINOSA
 - BRITTLEBUSH
 - EREMOPHILA 'VALENTINE'
 - EMU BUSH VARIETY
 - ERICAMERIA LARICIFOLIA
 - TURPENTINE BUSH
 - JUSTICIA CALIFORNICA
 - CHUPAROSA
 - LARREA TRIDENTATA
 - CREOSOTE
 - LEUCOPHYLLUM LANGMANIAE
 - 'RIO BRAVO' SAGE
 - NERIUM OLEANDER
 - PETITE PINK DWARF OLEANDER
 - SIMMONDSIA CHINENSIS
 - JOJOBA
 - SPHAERALCEA AMBIGUA
 - GLOBEMALLOW
 - TECOMA STANS 'ORANGE JUBILEE'
 - TECOMA
- GROUND COVER / TURF
- ACACIA REDOLENS
 - TRAILING ACACIA
 - AMBROSIA DELTOIDEA
 - BURSAGE
 - DALEA GREGGII
 - INDIGO BUSH
 - LANTANA SPP.
 - LANTANA
 - VERBENA SPP.
 - VERBENA
 - HYBRID BERMUDA LAWN
 - e.g. 'TIFGREEN' or 'EZ-TURF'
 - (SOD OR HYDROSEED)
- OTHER
- GRANITE BOULDERS
 - 'SURFACE SELECT'
 - 2' / 3' / 4' DIAMETER

WALL LEGEND

SYMBOL	DESCRIPTION
	THEME WALL (SEE DTL. 4, W-6)
	FENCE BLOCK WALL (SEE DTL. 5, W-6)
	SHORT VIEW FENCE (SEE DTL. 6, W-6)

CASE #FS15-069

Rancho Mercado Unit 1

Happy Valley Road and Litchfield Road Surprise, Arizona

PRELIMINARY LANDSCAPE PLAN

NOT FOR CONSTRUCTION


Revision	Date



William Lyon Homes, Inc.

Date: 09/10/15
Job No.: 0342.3
Drawn: STAFF
SHEET #

L-9 100F 31

LVA urban design studio
land planning • development entitlements • landscape architecture
120 south ash avenue • tempe, arizona 85281 • 480.994.0994

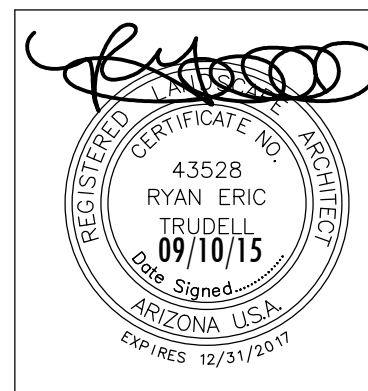

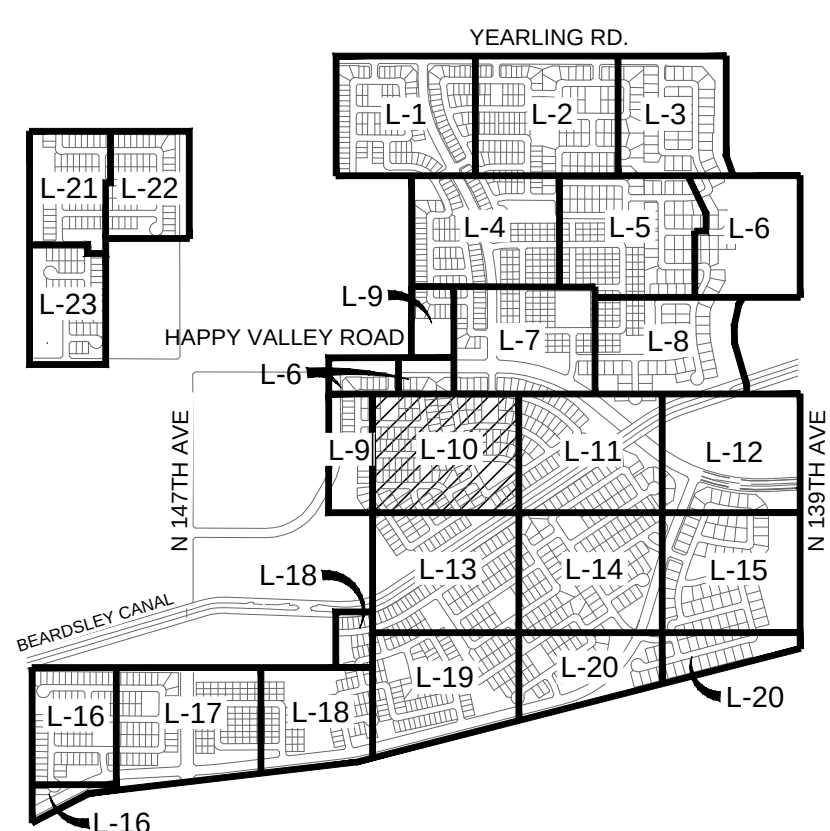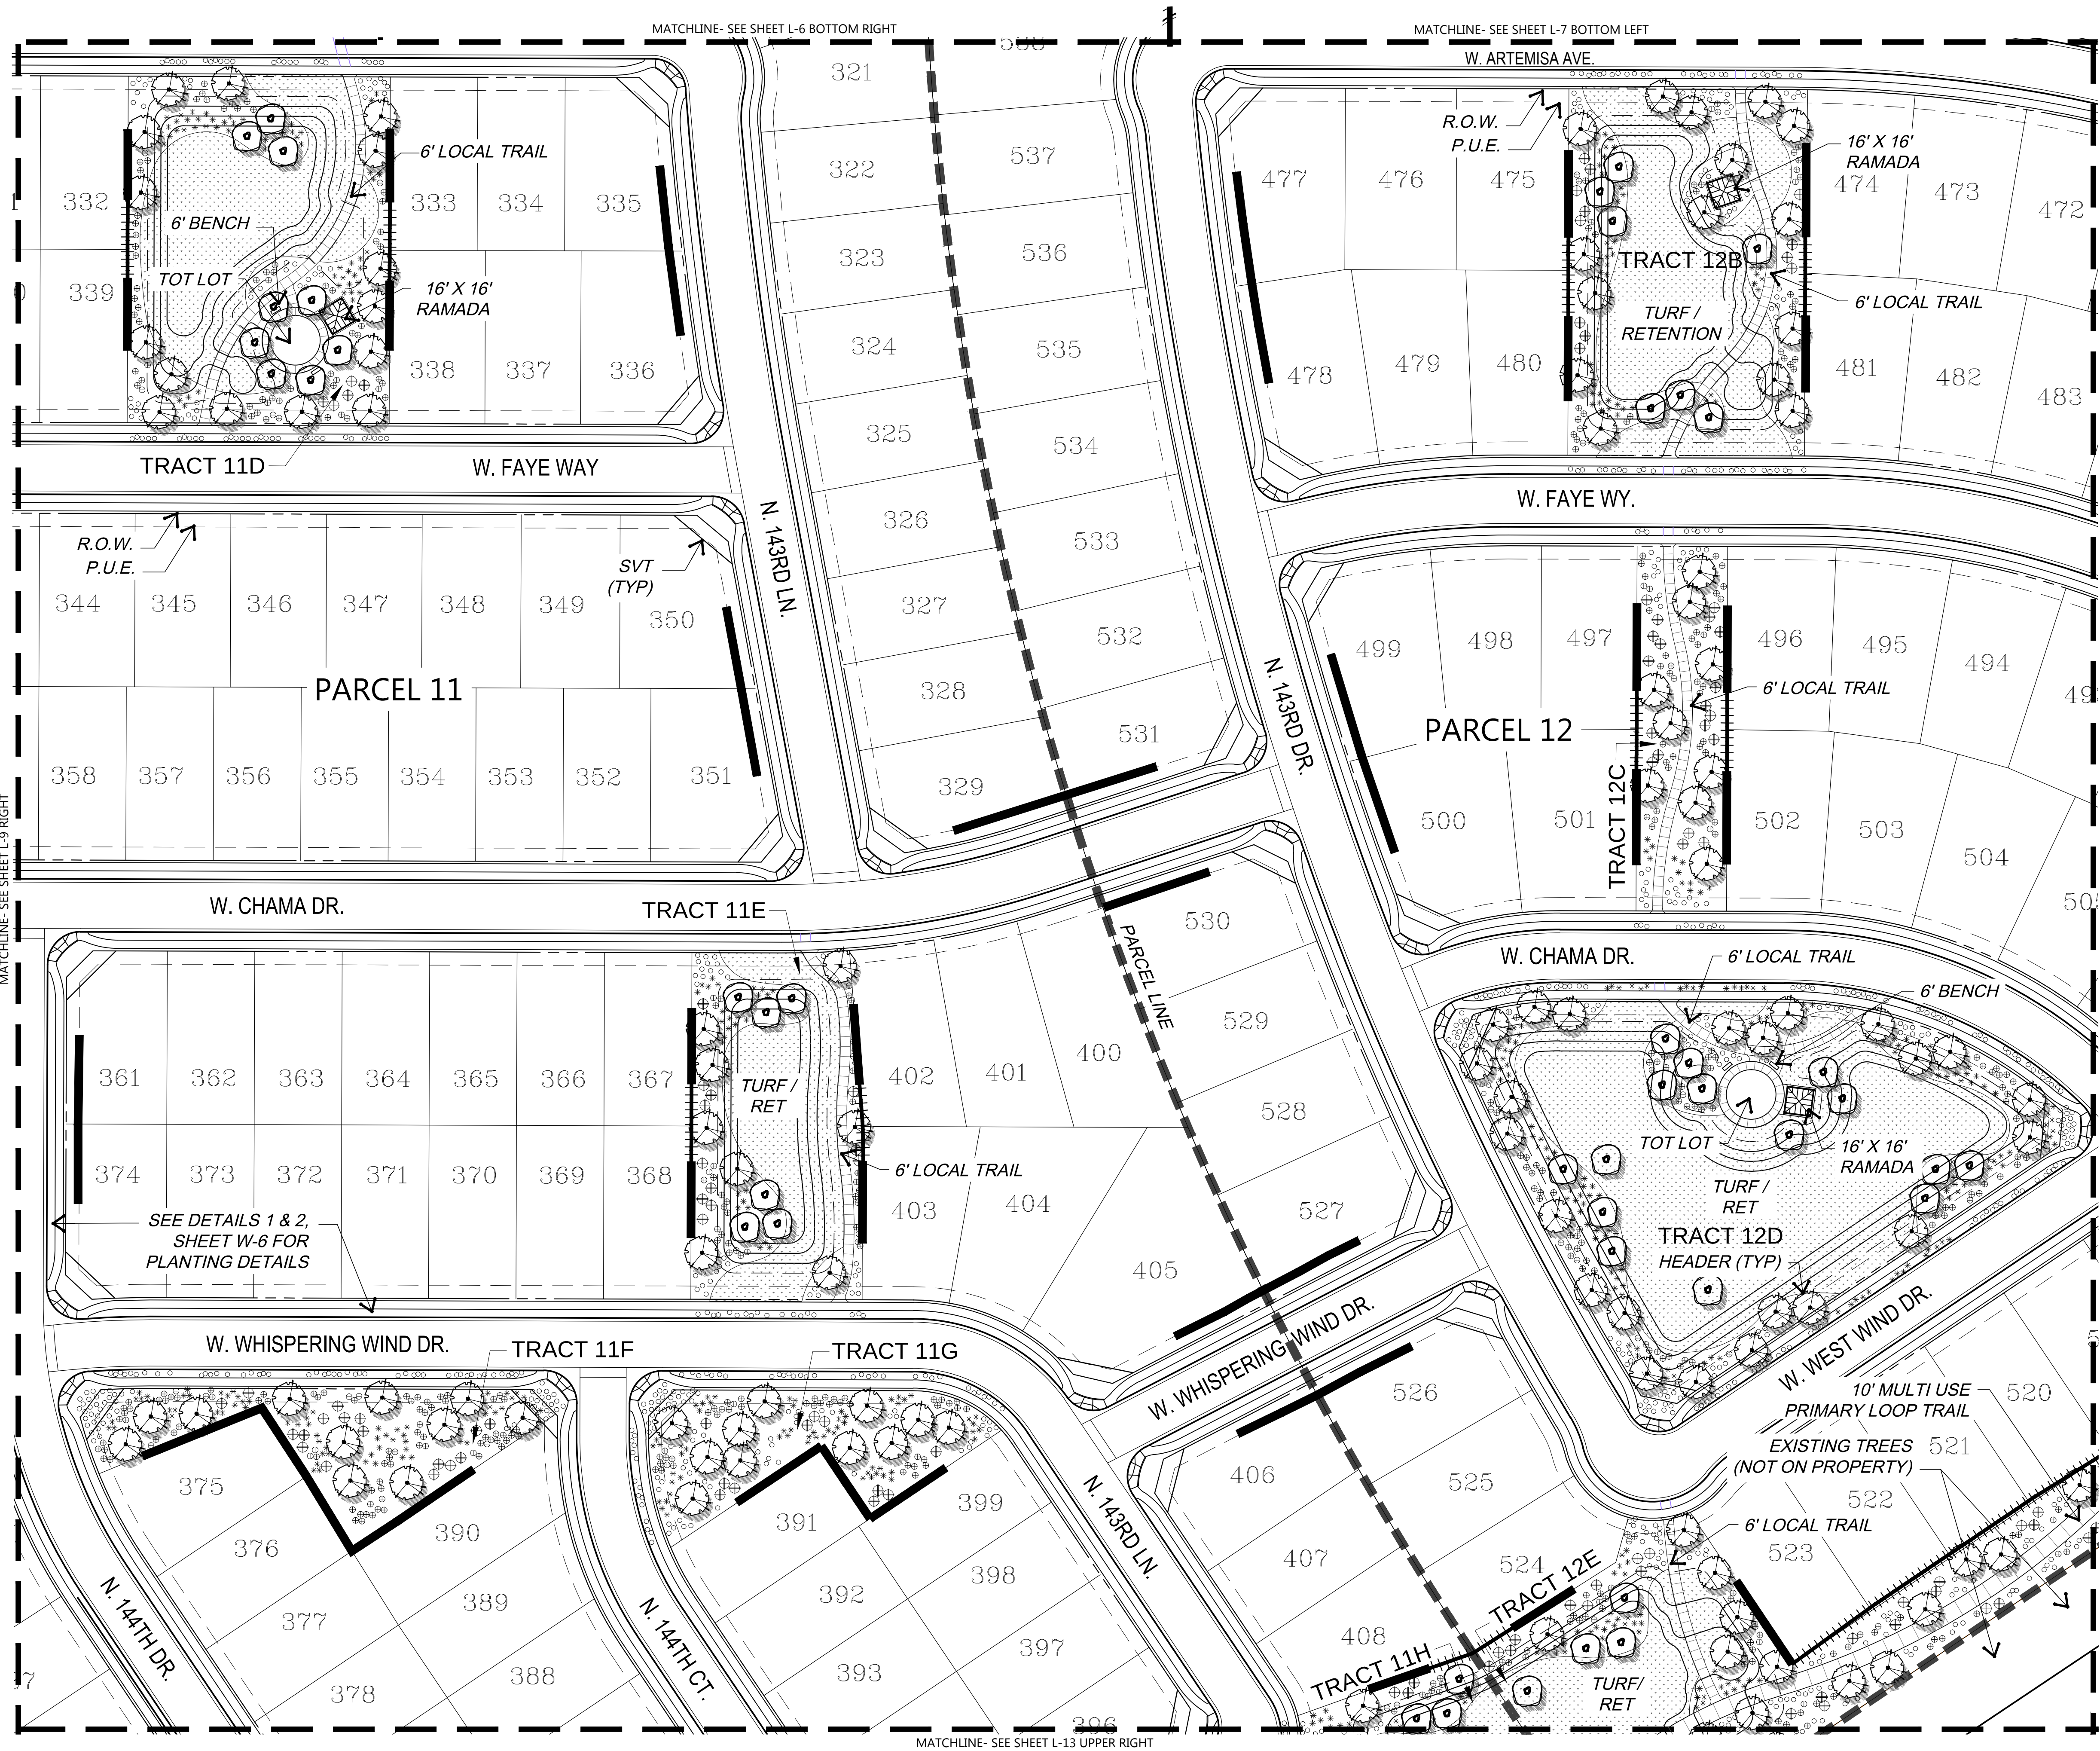

SHEET INDEX N.T.S.

PRELIMINARY PLANT PALETTE


- TREES
- CHILOPSIS LIN. 'Lucretia Hamilton'
 - DESERT WILLOW VARIETY
 - DALBERGIA SISSOO
 - SISSOO TREE
 - ACACIA SMALLII
 - SWEET ACACIA
 - PARKINSONIA SPP.
 - PALO VERDE
 - PROSOPIS VELUTINA
 - NATIVE MESQUITE
 - QUERCUS VIRGINIANA
 - SOUTHERN LIVE OAK
 - CACTI AND ACCENTS
 - AGAVE WEBERI
 - WEBER'S AGAVE
 - ASCLEPIAS SUBULATA
 - DESERT MILKWEED
 - DASYLIRION WHEELERI
 - DESERT SPOON
 - FEROCACTUS WISLIZENII
 - BARREL CACTUS
 - HESPERALOE PARVIFLORA
 - RED / YELLOW YUCCA, MIXED
 - MUHLENBERGIA CAP. 'R. MIST' TM
 - DEERGRASS VARIETY
 - NOLINA MICROCARPA
 - BEARGRASS
 - YUCCA ELATA
 - SOAPTREE YUCCA
- SHRUBS
- CORDIA PARVIFOLIA
 - LITTLE LEAF CORDIA
 - DALEA PULCHRA
 - BUSH DALEA
 - ENCELIA FARNOSA
 - BRITTLEBUSH
 - EREMOPHILA 'VALENTINE'
 - EMU BUSH VARIETY
 - ERICAMERIA LARICIFOLIA
 - TURPENTINE BUSH
 - JUSTICIA CALIFORNICA
 - CHUPAROSA
 - LARREA TRIDENTATA
 - CREOSOTE
 - LEUCOPHYLLUM LANGMANIAE
 - 'RIO BRAVO' SAGE
 - NERIUM OLEANDER
 - PETITE PINK DWARF OLEANDER
 - SIMMONDSIA CHINENSIS
 - JOJOBA
 - SPHAERALCEA AMBIGUA
 - GLOBEMALLOW
 - TECOMA STANS 'ORANGE JUBILEE'
 - TECOMA
- GROUND COVER / TURF
- ACACIA REDOLENS
 - TRAILING ACACIA
 - AMBROSIA DELTOIDEA
 - BURSAGE
 - DALEA GREGGII
 - INDIGO BUSH
 - LANTANA SPP.
 - LANTANA
 - VERBENA SPP.
 - VERBENA
 - HYBRID BERMUDA LAWN
 - e.g. 'TIGERGREEN' or 'EZ-TURF'
 - (SOD OR HYDROSEED)
- OTHER
- GRANITE BOULDERS
 - 'SURFACE SELECT'
 - 2' / 3' / 4' DIAMETER

WALL LEGEND	
SYMBOL	DESCRIPTION
	THEME WALL (SEE DTL. 4, W-6)
	FENCE BLOCK WALL (SEE DTL. 5, W-6)
	SHORT VIEW FENCE (SEE DTL. 6, W-6)

PRELIMINARY LANDSCAPE PLAN SCALE: 1" = 50'-0"

CASE #FS15-069



LVA urban design studio
land planning • development entitlements • landscape architecture
120 south ash avenue • tempe, arizona 85281 • 480.994.0954

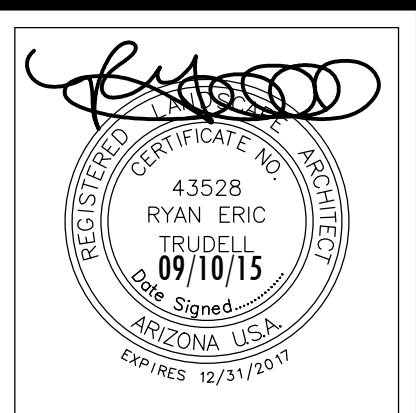

Rancho Mercado Unit 1
PRELIMINARY LANDSCAPE PLAN
Happy Valley Road and Litchfield Road Surprise, Arizona
COPYRIGHT LVA URBAN DESIGN STUDIO, L.L.C. ©

NOT FOR CONSTRUCTION

William Lyon Homes, Inc.
Date: 09/10/15
Job No.: 0342.3
Drawn: STAFF
SHEET #
L-10 11 OF 31

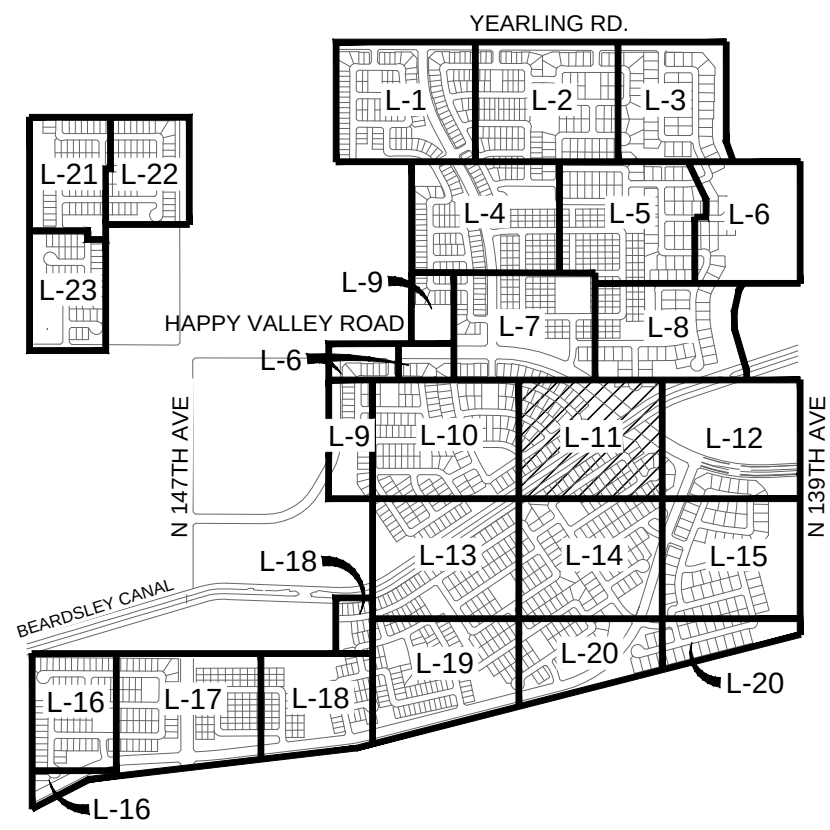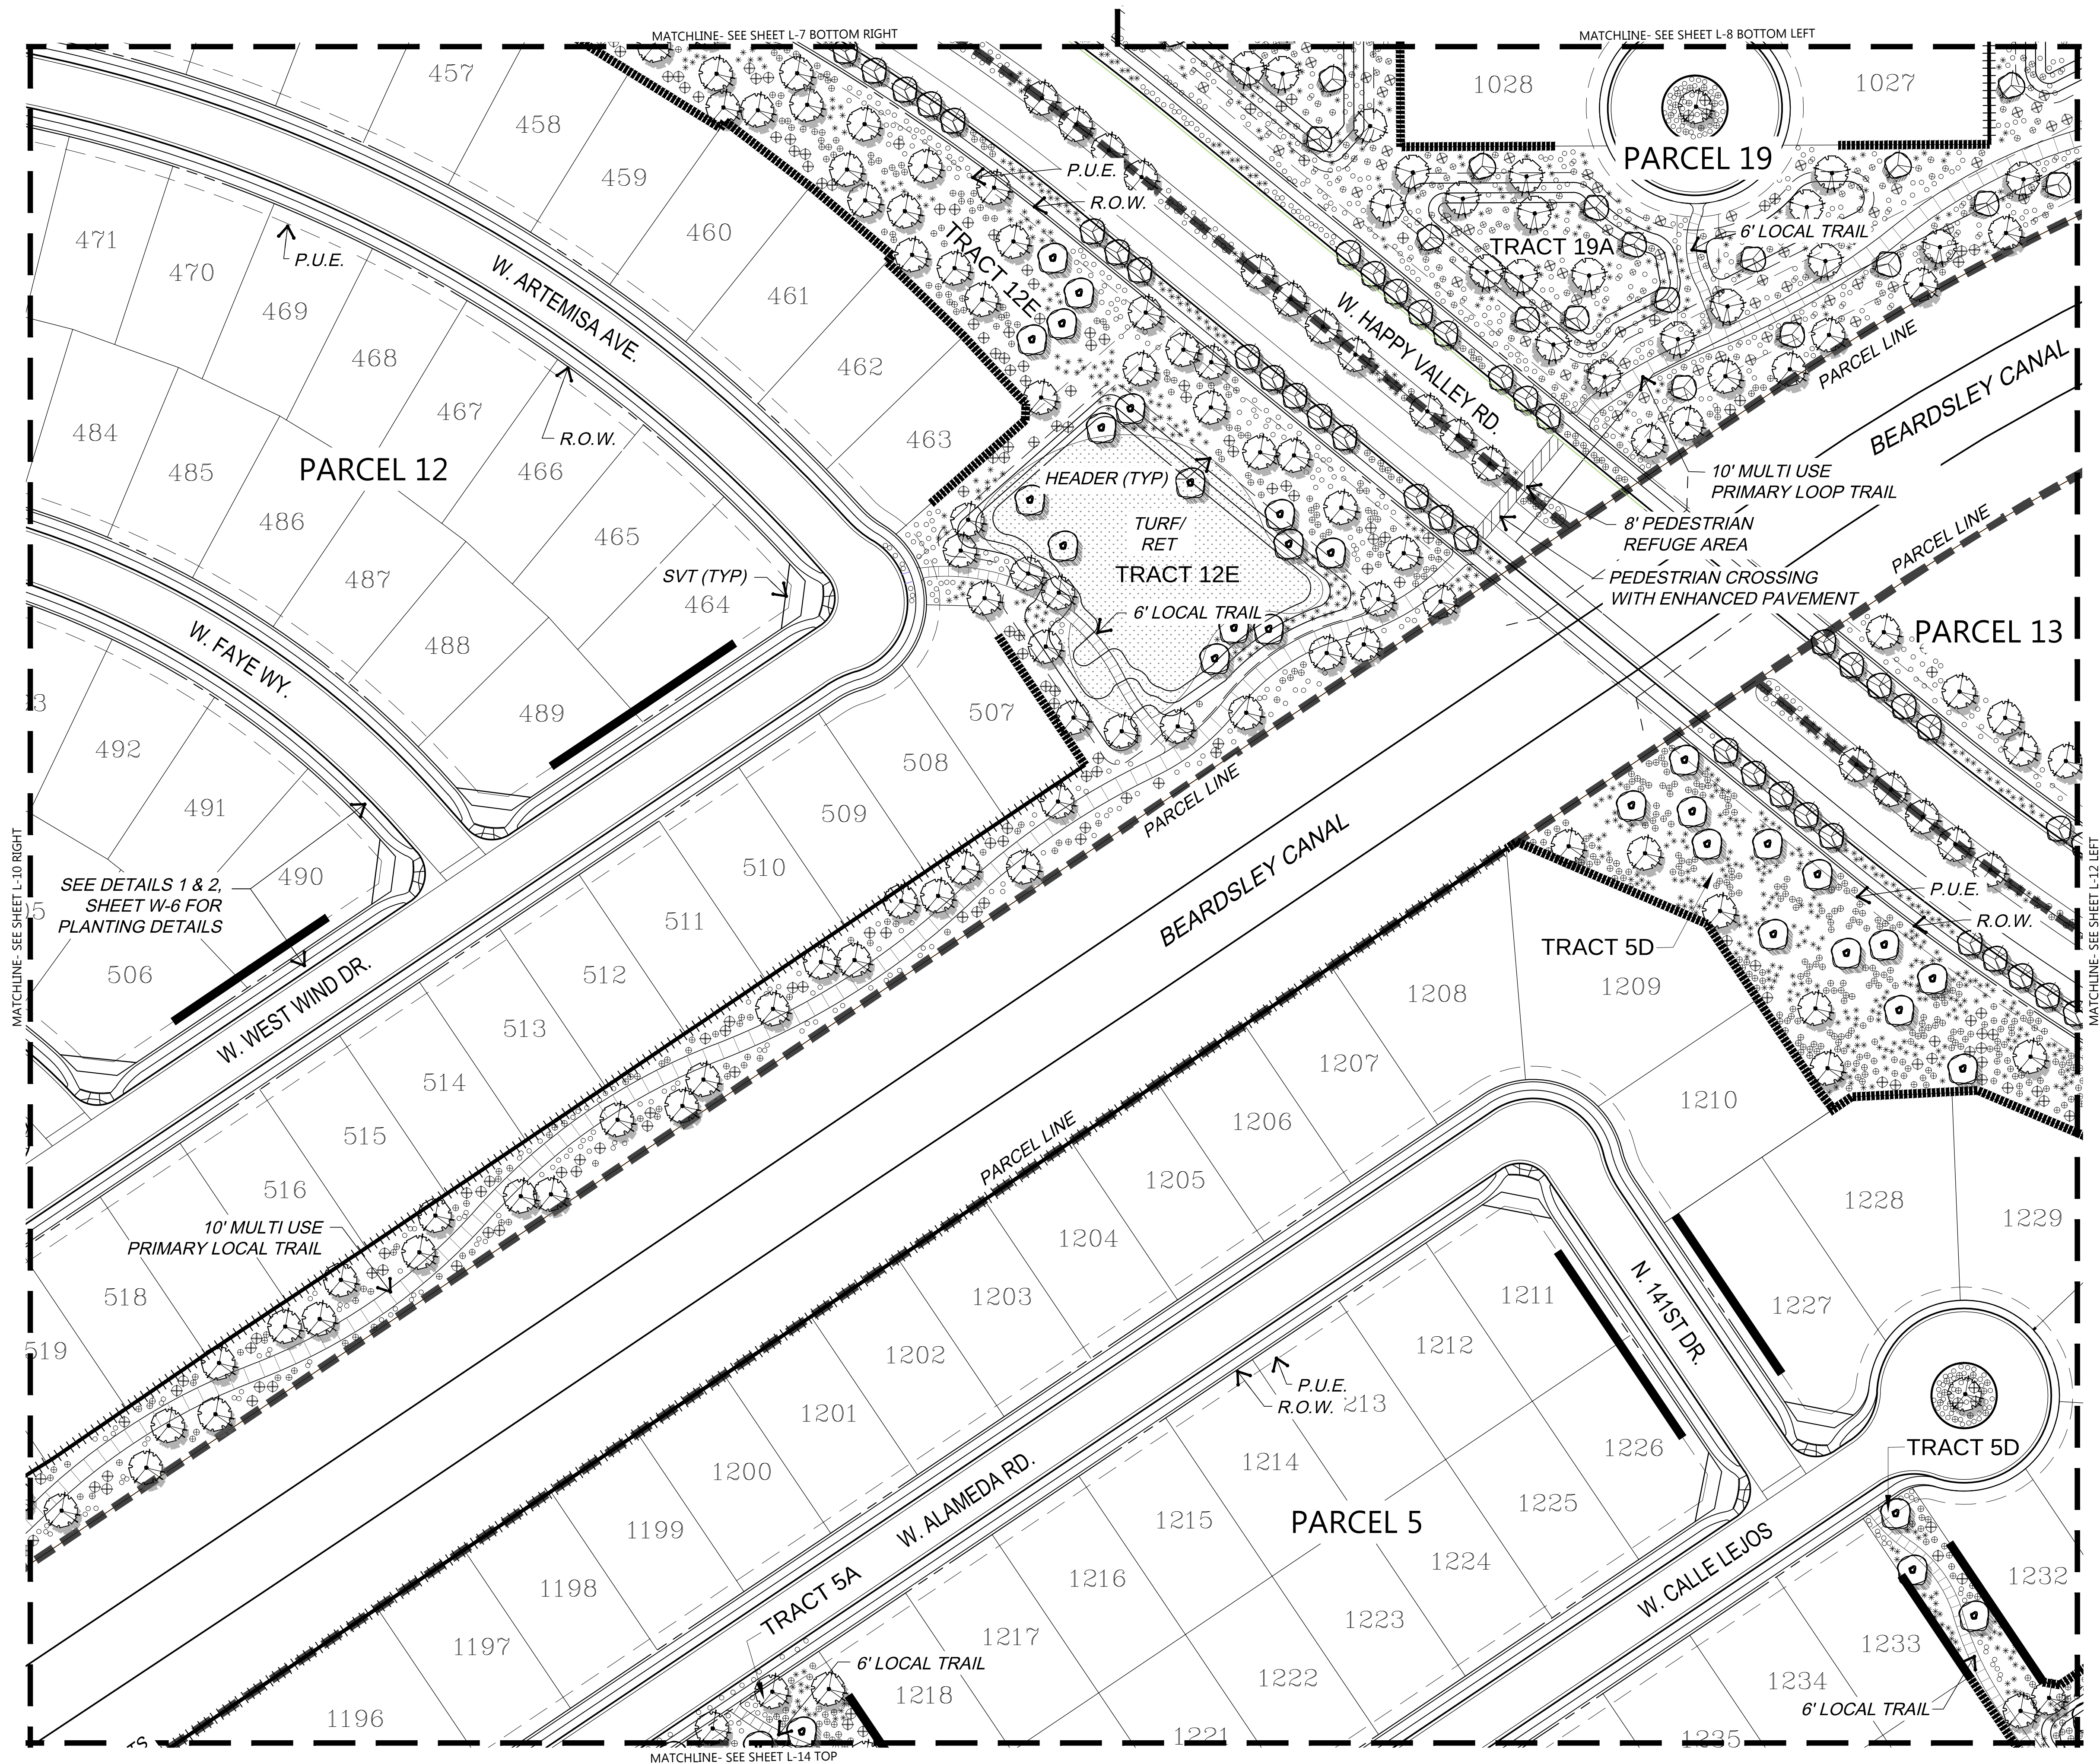

SHEET INDEX N.T.S.

PRELIMINARY PLANT PALETTE


- TREES**
- CHILOPSIS LIN. 'Lucretia Hamilton'
 - DESERT WILLOW VARIETY
 - DALBERGIA SISSOO
 - SISSOO TREE
 - ACACIA SMALLII
 - SWEET ACACIA
 - PARKINSONIA SPP.
 - PALO VERDE
 - PROSOPIS VELUTINA
 - NATIVE MESQUITE
 - QUERCUS VIRGINIANA
 - SOUTHERN LIVE OAK
 - CACTI AND ACCENTS
 - AGAVE WEBERI
 - WEBER'S AGAVE
 - ASCLERAS SUBULATA
 - DESERT MILKWEED
 - DASYLIRION WHEELERI
 - DESERT SPOON
 - FEROCACTUS WISLIZENII
 - BARREL CACTUS
 - HESPERALOE PARVIFLORA
 - RED 'YELLOW' YUCCA, MIXED
 - MULLENBERGIA CAP. 'R. MIST' TM
 - DEERGRASS VARIETY
 - NOLINA MICROCARPA
 - BEARGRASS
 - YUCCA ELATA
 - SOAP TREE YUCCA
- SHRUBS**
- CORDIA PARVIFOLIA
 - LITTLE LEAF CORDIA
 - DALEA PULCHRA
 - BUSH DALEA
 - ENCELIA FARINOSA
 - BRITTLEBUSH
 - EREMOPHILA VALENTINE
 - EMU BUSH VARIETY
 - ERICAMERIA LARICIFOLIA
 - TURPENTINE BUSH
 - JUSTICIA CALIFORNICA
 - CHUPAROSA
 - LARREA TRIDENTATA
 - CREOSOTE
 - LEUCOPHYLLUM LANGMANIAE
 - 'RIO BRAVO' SAGE
 - NERIUM OLEANDER
 - PETITE PINK DWARF OLEANDER
 - SIMMONDSIA CHINENSIS
 - JOJOBA
 - SPHAERALCEA AMBIGUA
 - GLOBEMALLOW
 - TECOMA STANS 'ORANGE JUBILEE'
 - TECOMA
- GROUND COVER / TURF**
- ACACIA REDOLENS
 - TRAILING ACACIA
 - AMBROSIA DELTOIDEA
 - BURSAGE
 - DALEA GREGGII
 - INDIGO BUSH
 - LANTANA SPP.
 - LANTANA
 - VERBENA SPP.
 - VERBENA
- HYBRID BERMUDA LAWN**
e.g. 'TIFGREEN' or 'EZ-TURF'
(SOD OR HYDROSEED)
- OTHER**
- GRANITE BOULDERS
 - SURFACE SELECT
 - 2' / 3' / 4' DIAMETER

WALL LEGEND	
SYMBOL	DESCRIPTION
	THEME WALL (SEE DTL. 4, W-6)
	FENCE BLOCK WALL (SEE DTL. 5, W-6)
	SHORT VIEW FENCE (SEE DTL. 6, W-6)

PRELIMINARY LANDSCAPE PLAN SCALE: 1" = 50'-0"

CASE #FS15-069

LVA urban design studio
land planning • development entitlements • landscape architecture
120 south ash avenue • tempe, arizona 85281 • 480.994.0994

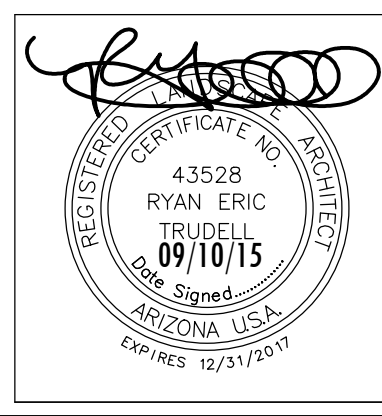

Rancho Mercado Unit 1

PRELIMINARY LANDSCAPE PLAN

Happy Valley Road and Litchfield Road Surprise, Arizona

COPYRIGHT LVA URBAN DESIGN STUDIO, LLC ©



NOT FOR CONSTRUCTION

Revision	Date

William Lyon Homes, Inc.

Date: 09/10/15
Job No.: 0342.3
Drawn: STAFF
SHEET #

L-11 12 OF 31

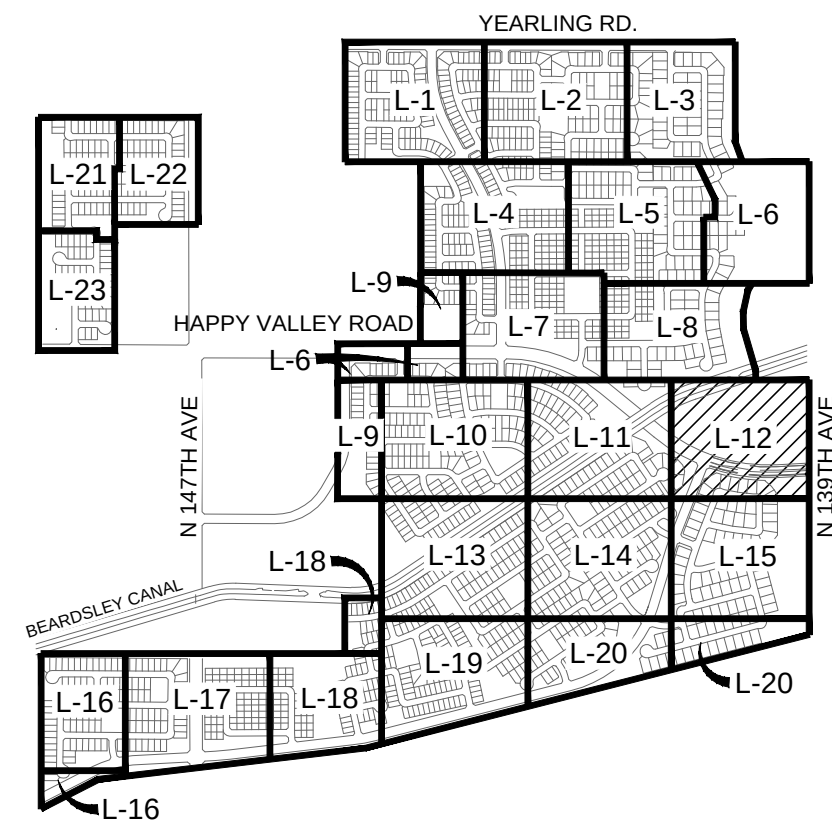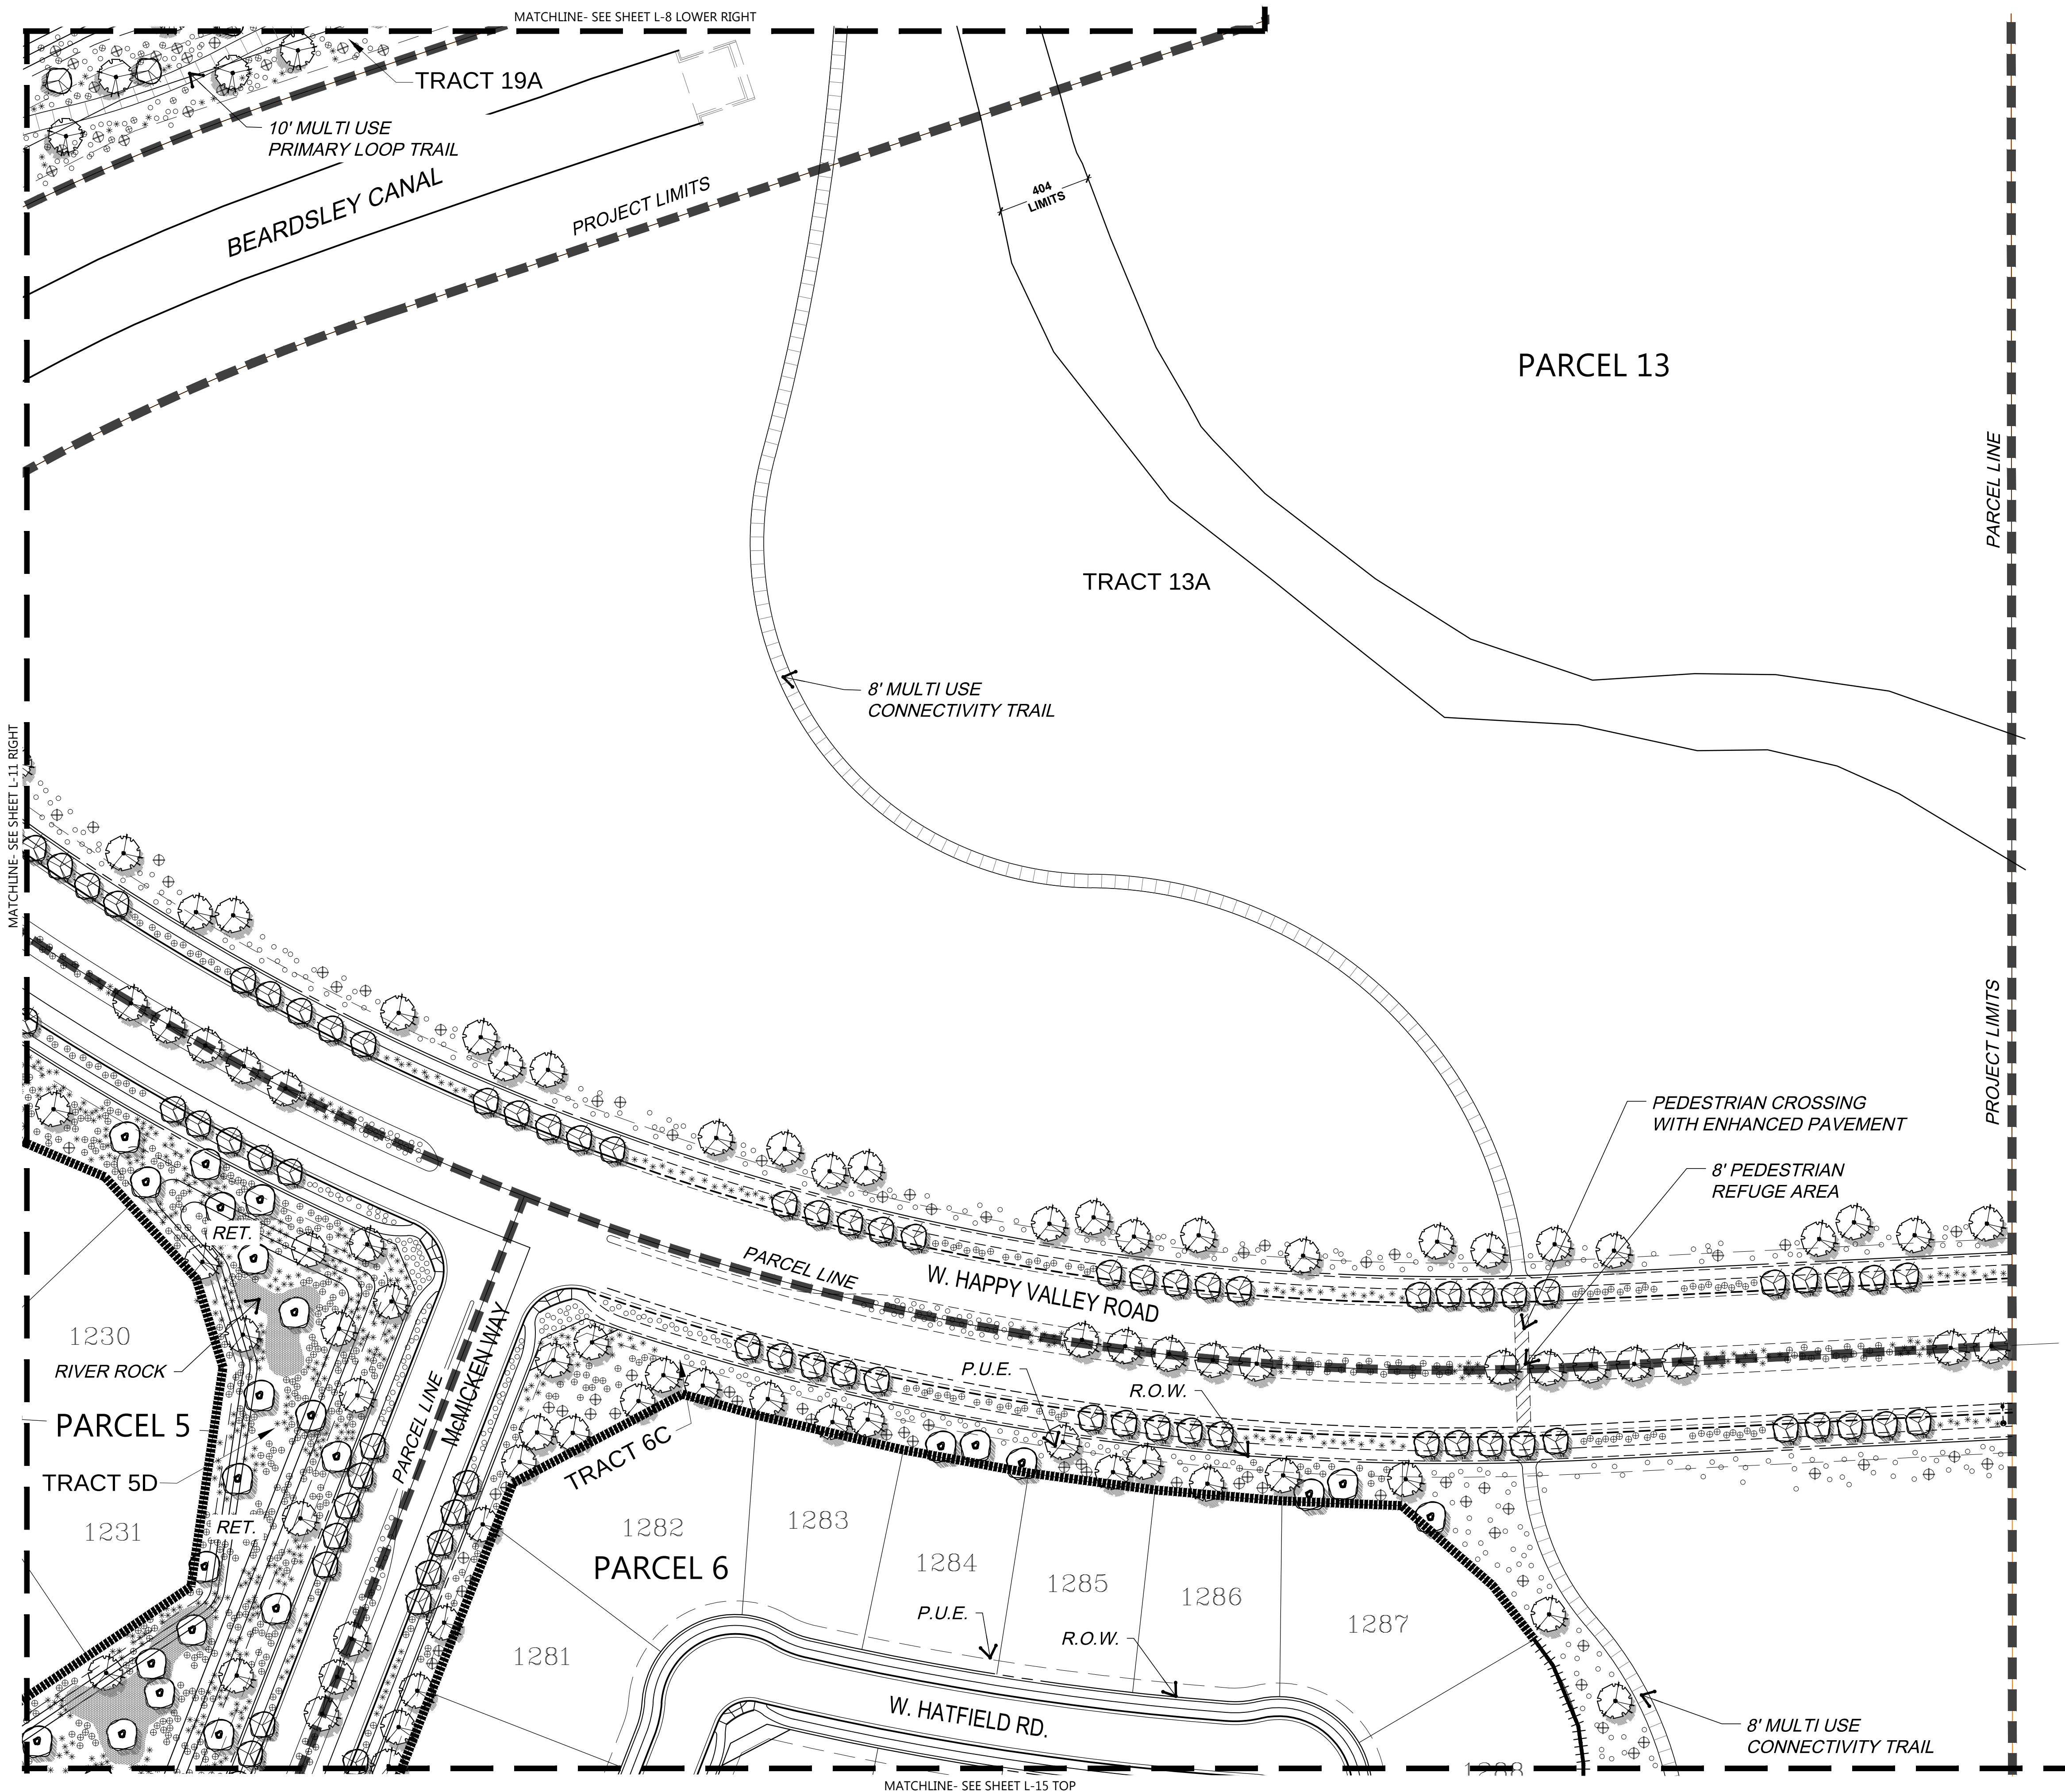


SHEET INDEX

N.T.S.



PRELIMINARY PLANT PALETTE

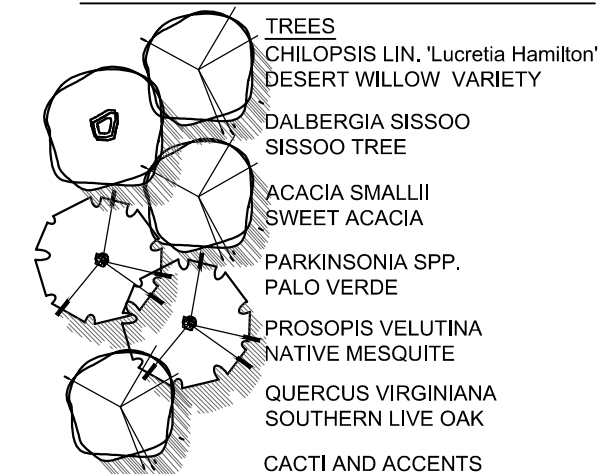

TREES
CHILOPSIS LIN. 'Lucretia Hamilton'
DESERT WILLOW VARIETY
DALBERGIA SISSOO
SISSOO TREE
ACACIA SMALLII
SWEET ACACIA
PARKINSONIA SPP.
PALO VERDE
PROSOPIS VELUTINA
NATIVE MESQUITE
QUERCUS VIRGINIANA
SOUTHERN LIVE OAK
CACTI AND ACCENTS

AGAVE WEBERI
WEBER'S AGAVE
ASCLEPIAS SUBULATA
DESERT MILKWEED
DASYLIRION WHEELERI
DESERT SPOON
FEROCACTUS WISLIZENII
BARREL CACTUS
HESPERALOE PARVIFLORA
RED / YELLOW YUCCA, MIXED
MUHLENBERGIA CAP. 'R. MIST' TM
DEERGRASS VARIETY
NOLINA MICROCARPA
BEARGRASS
YUCCA ELATA
SOAP TREE YUCCA

SHRUBS
CORDIA PARVIFOLIA
LITTLE LEAF CORDIA
DALEA PULCHRA
BUSH DALEA
ENCELIA FARINOSA
BRITTLEBUSH
EREMOPHILA 'VALENTINE'
EMU BUSH VARIETY
ERICAMERIA LARICIFOLIA
TURPENTINE BUSH
JUSTICIA CALIFORNICA
CHUPAROSA
LARREA TRIDENTATA
CREOSOTE
LEUCOPHYLLUM LANGMANIAE
'RIO BRAVO' SAGE
NERIUM OLEANDER
PETITE PINK DWARF OLEANDER
SIMMONDSIA CHINENSIS
JOJOBA
SPHAERALCEA AMBIGUA
GLOBEMALLOW
TECOMA STANS 'ORANGE JUBILEE'
TECOMA

GROUND COVER / TURF
ACACIA REDOLENS
TRAILING ACACIA
AMBROSIA DELTOIDEA
BURSAGE
DALEA GREGGII
INDIGO BUSH
LANTANA SPP.
LANTANA
VERBENA SPP.
VERBENA
HYBRID BERMUDA LAWN
'4-2' TIGER' or 'EZ-TURF'
(SOD OR HYDROSEED)

OTHER
GRANITE BOULDERS
SURFACE SELECT
2' / 3' / 4' DIAMETER

WALL LEGEND	
SYMBOL	DESCRIPTION
	THEME WALL (SEE DTL. 4, W-6)
	FENCE BLOCK WALL (SEE DTL. 5, W-6)
	SHORT VIEW FENCE (SEE DTL. 6, W-6)


PRELIMINARY LANDSCAPE PLAN

SCALE: 1" = 50'-0"



CASE #FS15-069

LVA urban design studio
land planning • development entitlements • landscape architecture
120 south ash avenue • tempe, arizona 85281 • 480.994.0994

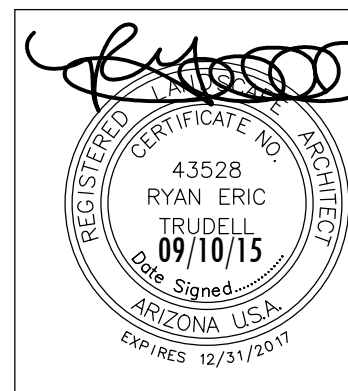

Rancho Mercado Unit 1
Happy Valley Road and Litchfield Road
Surprise, Arizona

PRELIMINARY LANDSCAPE PLAN



NOT FOR
CONSTRUCTION

Revision	Date



Date: 09/10/15
Job No.: 0342.3
Drawn: STAFF
SHEET #

L-12 13 OF 31

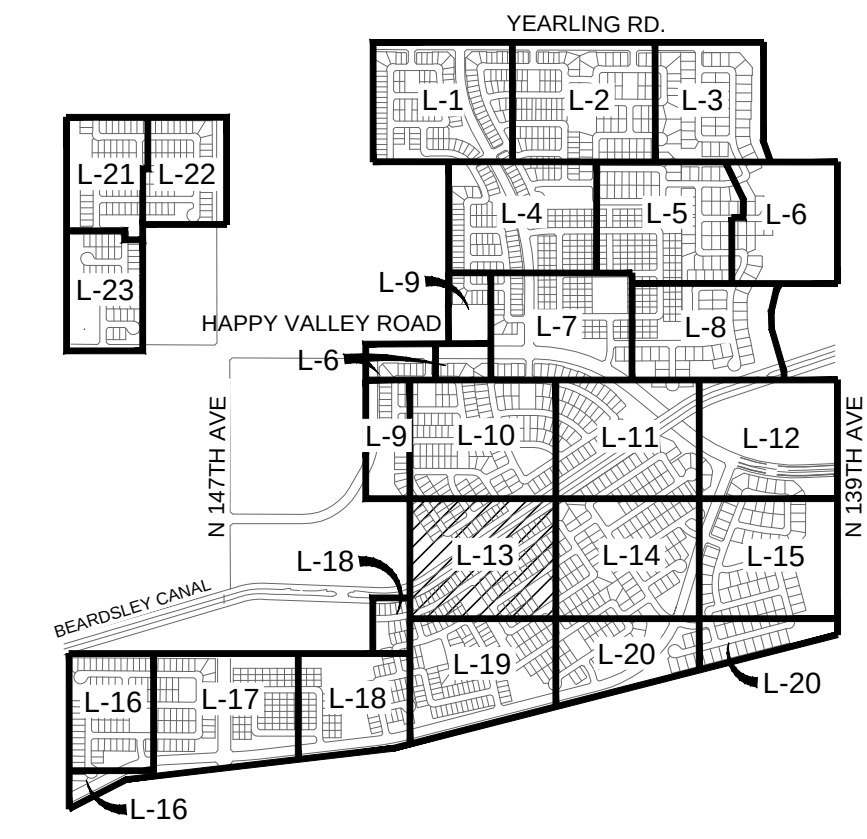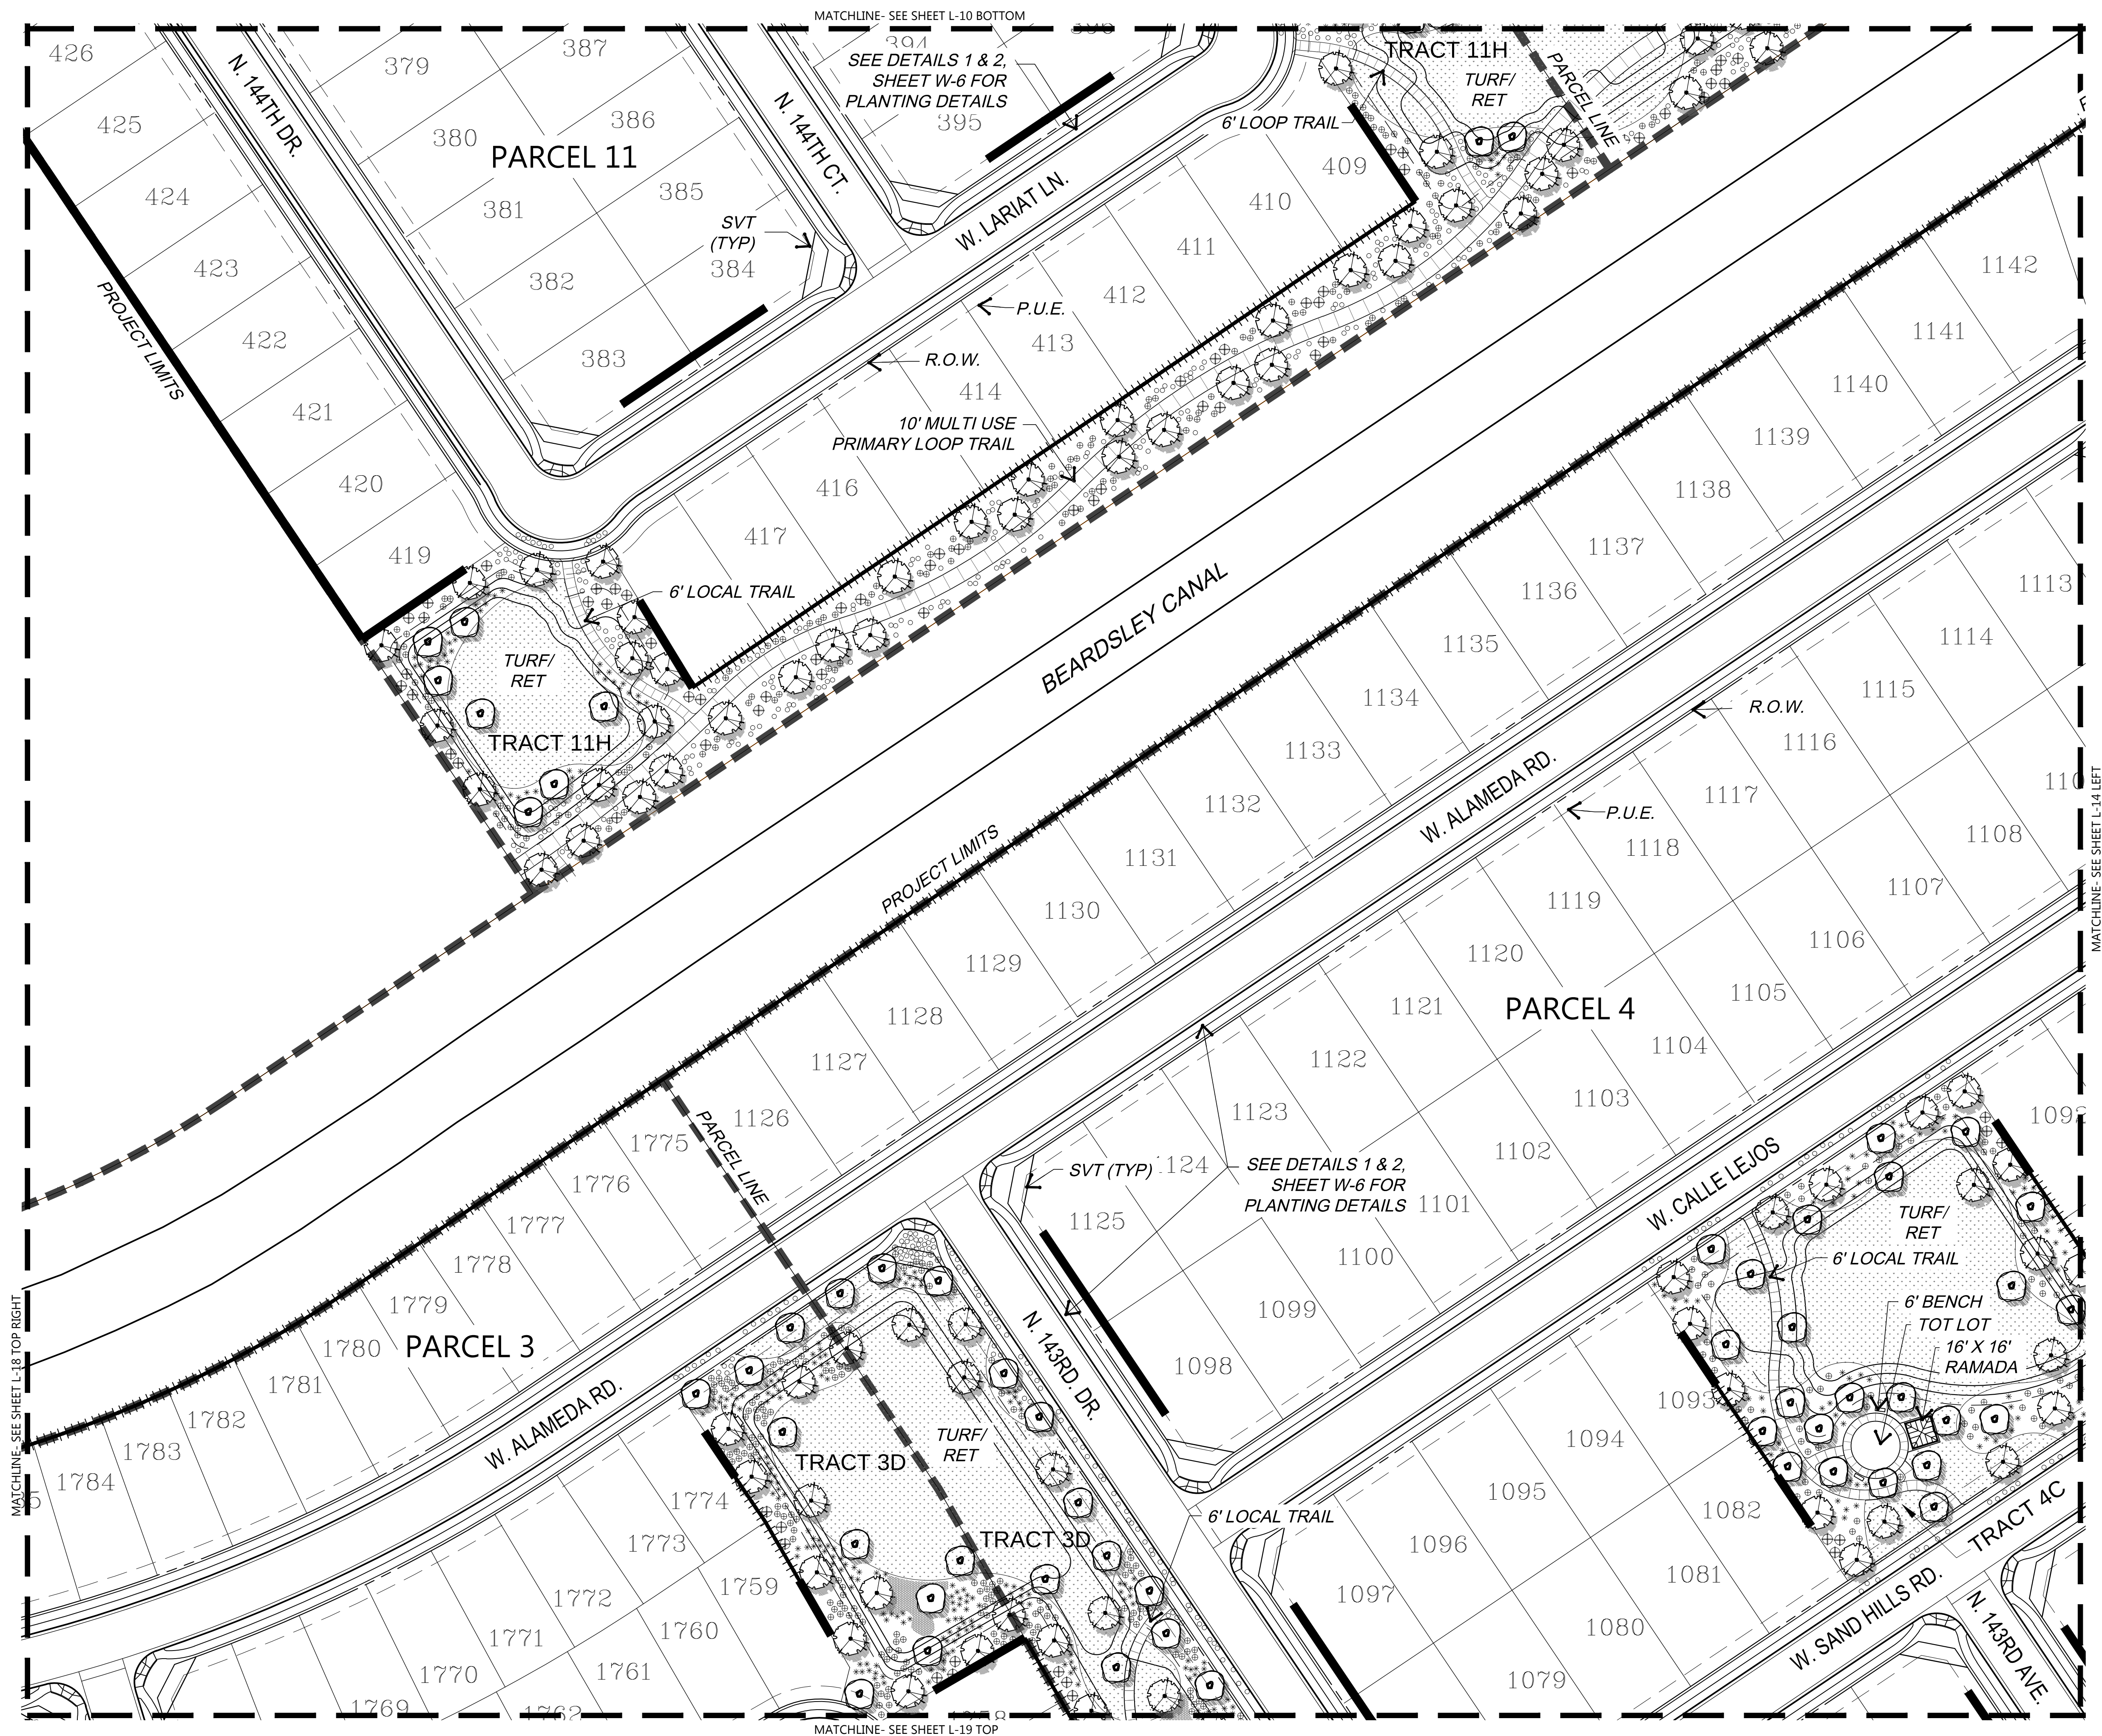


SHEET INDEX

- PRELIMINARY PLANT PALETTE**
- TREES**
- CHILOPSIS LIN. 'Lucretia Hamilton'
 - DESERT WILLOW VARIETY
 - DALBERGIA SISSOO
 - SISSOO TREE
 - ACACIA SMALLII
 - SWEET ACACIA
 - PARKINSONIA SPP.
 - PALO VERDE
 - PROSOPIS VELUTINA
 - NATIVE MESQUITE
 - QUERCUS VIRGINIANA
 - SOUTHERN LIVE OAK
- CACTI AND ACCENTS**
- AGAVE WEBERI
 - WEBER'S AGAVE
 - ASCLEPIAS SUBULATA
 - DESERT MILKWEED
 - DASYLIRION WHEELERI
 - DESERT SPOON
 - FEROCACTUS WISLIZENII
 - BARREL CACTUS
 - HESPERALOE PARVIFLORA
 - RED / YELLOW YUCCA MIXED
 - MUHLENBERGIA CAP. 'R. MIST'™
 - DEERGRASS VARIETY
 - NOLINA MICROCARPA
 - BEARGRASS
 - YUCCA ELATA
 - SOAP TREE YUCCA
- SHRUBS**
- CORDIA PARVIFOLIA
 - LITTLE LEAF CORDIA
 - DALEA PULCHRA
 - BUSH DALEA
 - ENCELIA FARINOSA
 - BRITTLEBUSH
 - EREMOPHILA 'VALENTINE'
 - EMU BUSH VARIETY
 - ERICAMERIA LARGIFOLIA
 - TURPENTINE BUSH
 - JUSTICIA CALIFORNICA
 - CHUPAROSA
 - LARREA TRIDENTATA
 - CREOSOTE
 - LEUCOPHYLLUM LANGMANIAE
 - RIO BRAVO SAGE
 - NERIUM OLEANDER
 - PETITE PINK DWARF OLEANDER
 - SIMMONDSIA CHINENSIS
 - JOJOBA
 - SPHAERALCEA AMBIGUA
 - GLOBEMALLOW
 - TECOMA STANS 'ORANGE JUBILEE'
 - TECOMA
- GROUND COVER / TURF**
- ACACIA REDOLENS
 - TRAILING ACACIA
 - AMBROSIA DELTOIDEA
 - BURSAGE
 - DALEA GREGGII
 - INDIGO BUSH
 - LANTANA SPP.
 - LANTANA
 - VERBENA SPP.
 - VERBENA
- OTHER**
- HYBRID BERMUDA LAWN
 - 1/2" TIFGREEN or 1/2" TURF (SOD OR HYDROSEED)
 - GRANITE BOULDERS
 - SURFACE SELECT
 - 2" / 3" / 4" DIAMETER

- WALL LEGEND**
- | SYMBOL | DESCRIPTION |
|--------|------------------------------------|
| ————— | THEME WALL (SEE DTL. 4, W-6) |
| ————— | FENCE BLOCK WALL (SEE DTL. 5, W-6) |
| ————— | SHORT VIEW FENCE (SEE DTL. 6, W-6) |

PRELIMINARY LANDSCAPE PLAN SCALE: 1" = 50'-0"

LVA urban design studio
land planning • development entitlements • landscape architecture
120 south ash avenue • tempe, arizona 85281 • 480.994.0994

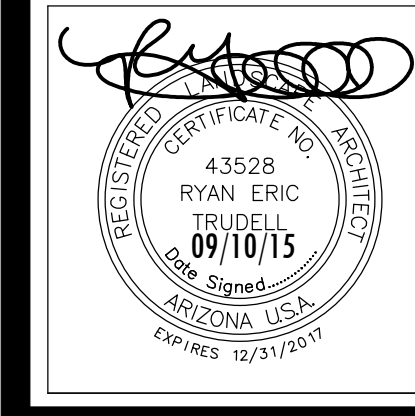

Rancho Mercado Unit 1
PRELIMINARY LANDSCAPE PLAN
Happy Valley Road and Litchfield Road
Surprise, Arizona
COPYRIGHT LVA URBAN DESIGN STUDIO, LLC ©



NOT FOR CONSTRUCTION

Revision	Date

William Lyon Homes, Inc.

Date: 09/10/15
Job No.: 0342.3
Drawn: STAFF
SHEET #
L-13 14 OF 31

CASE #FS15-069

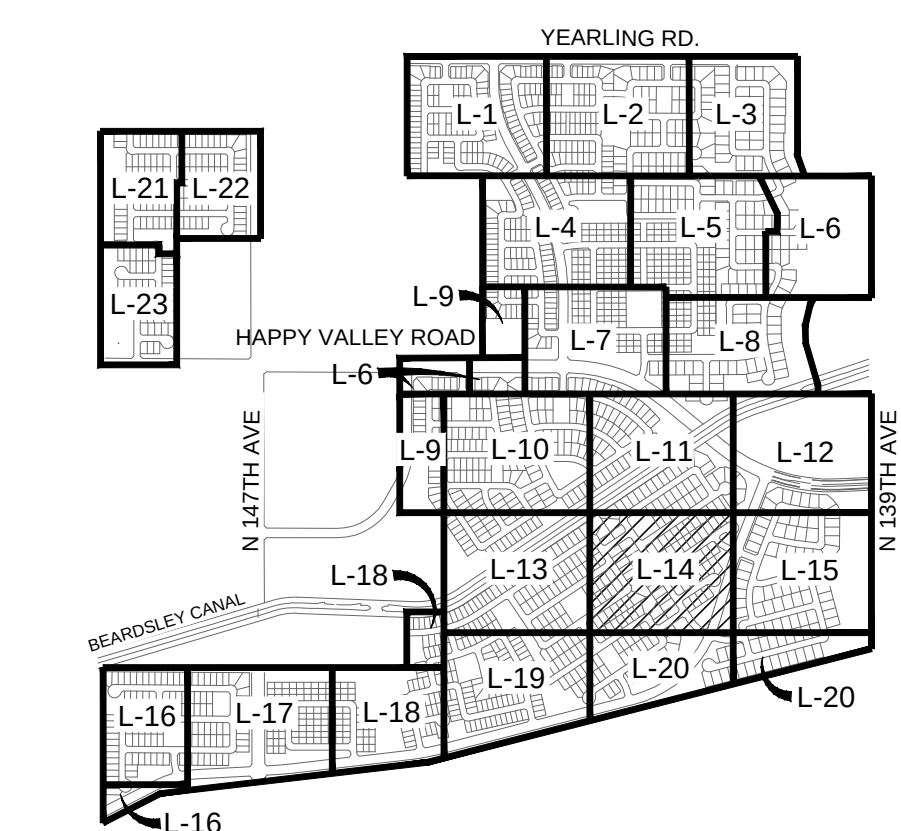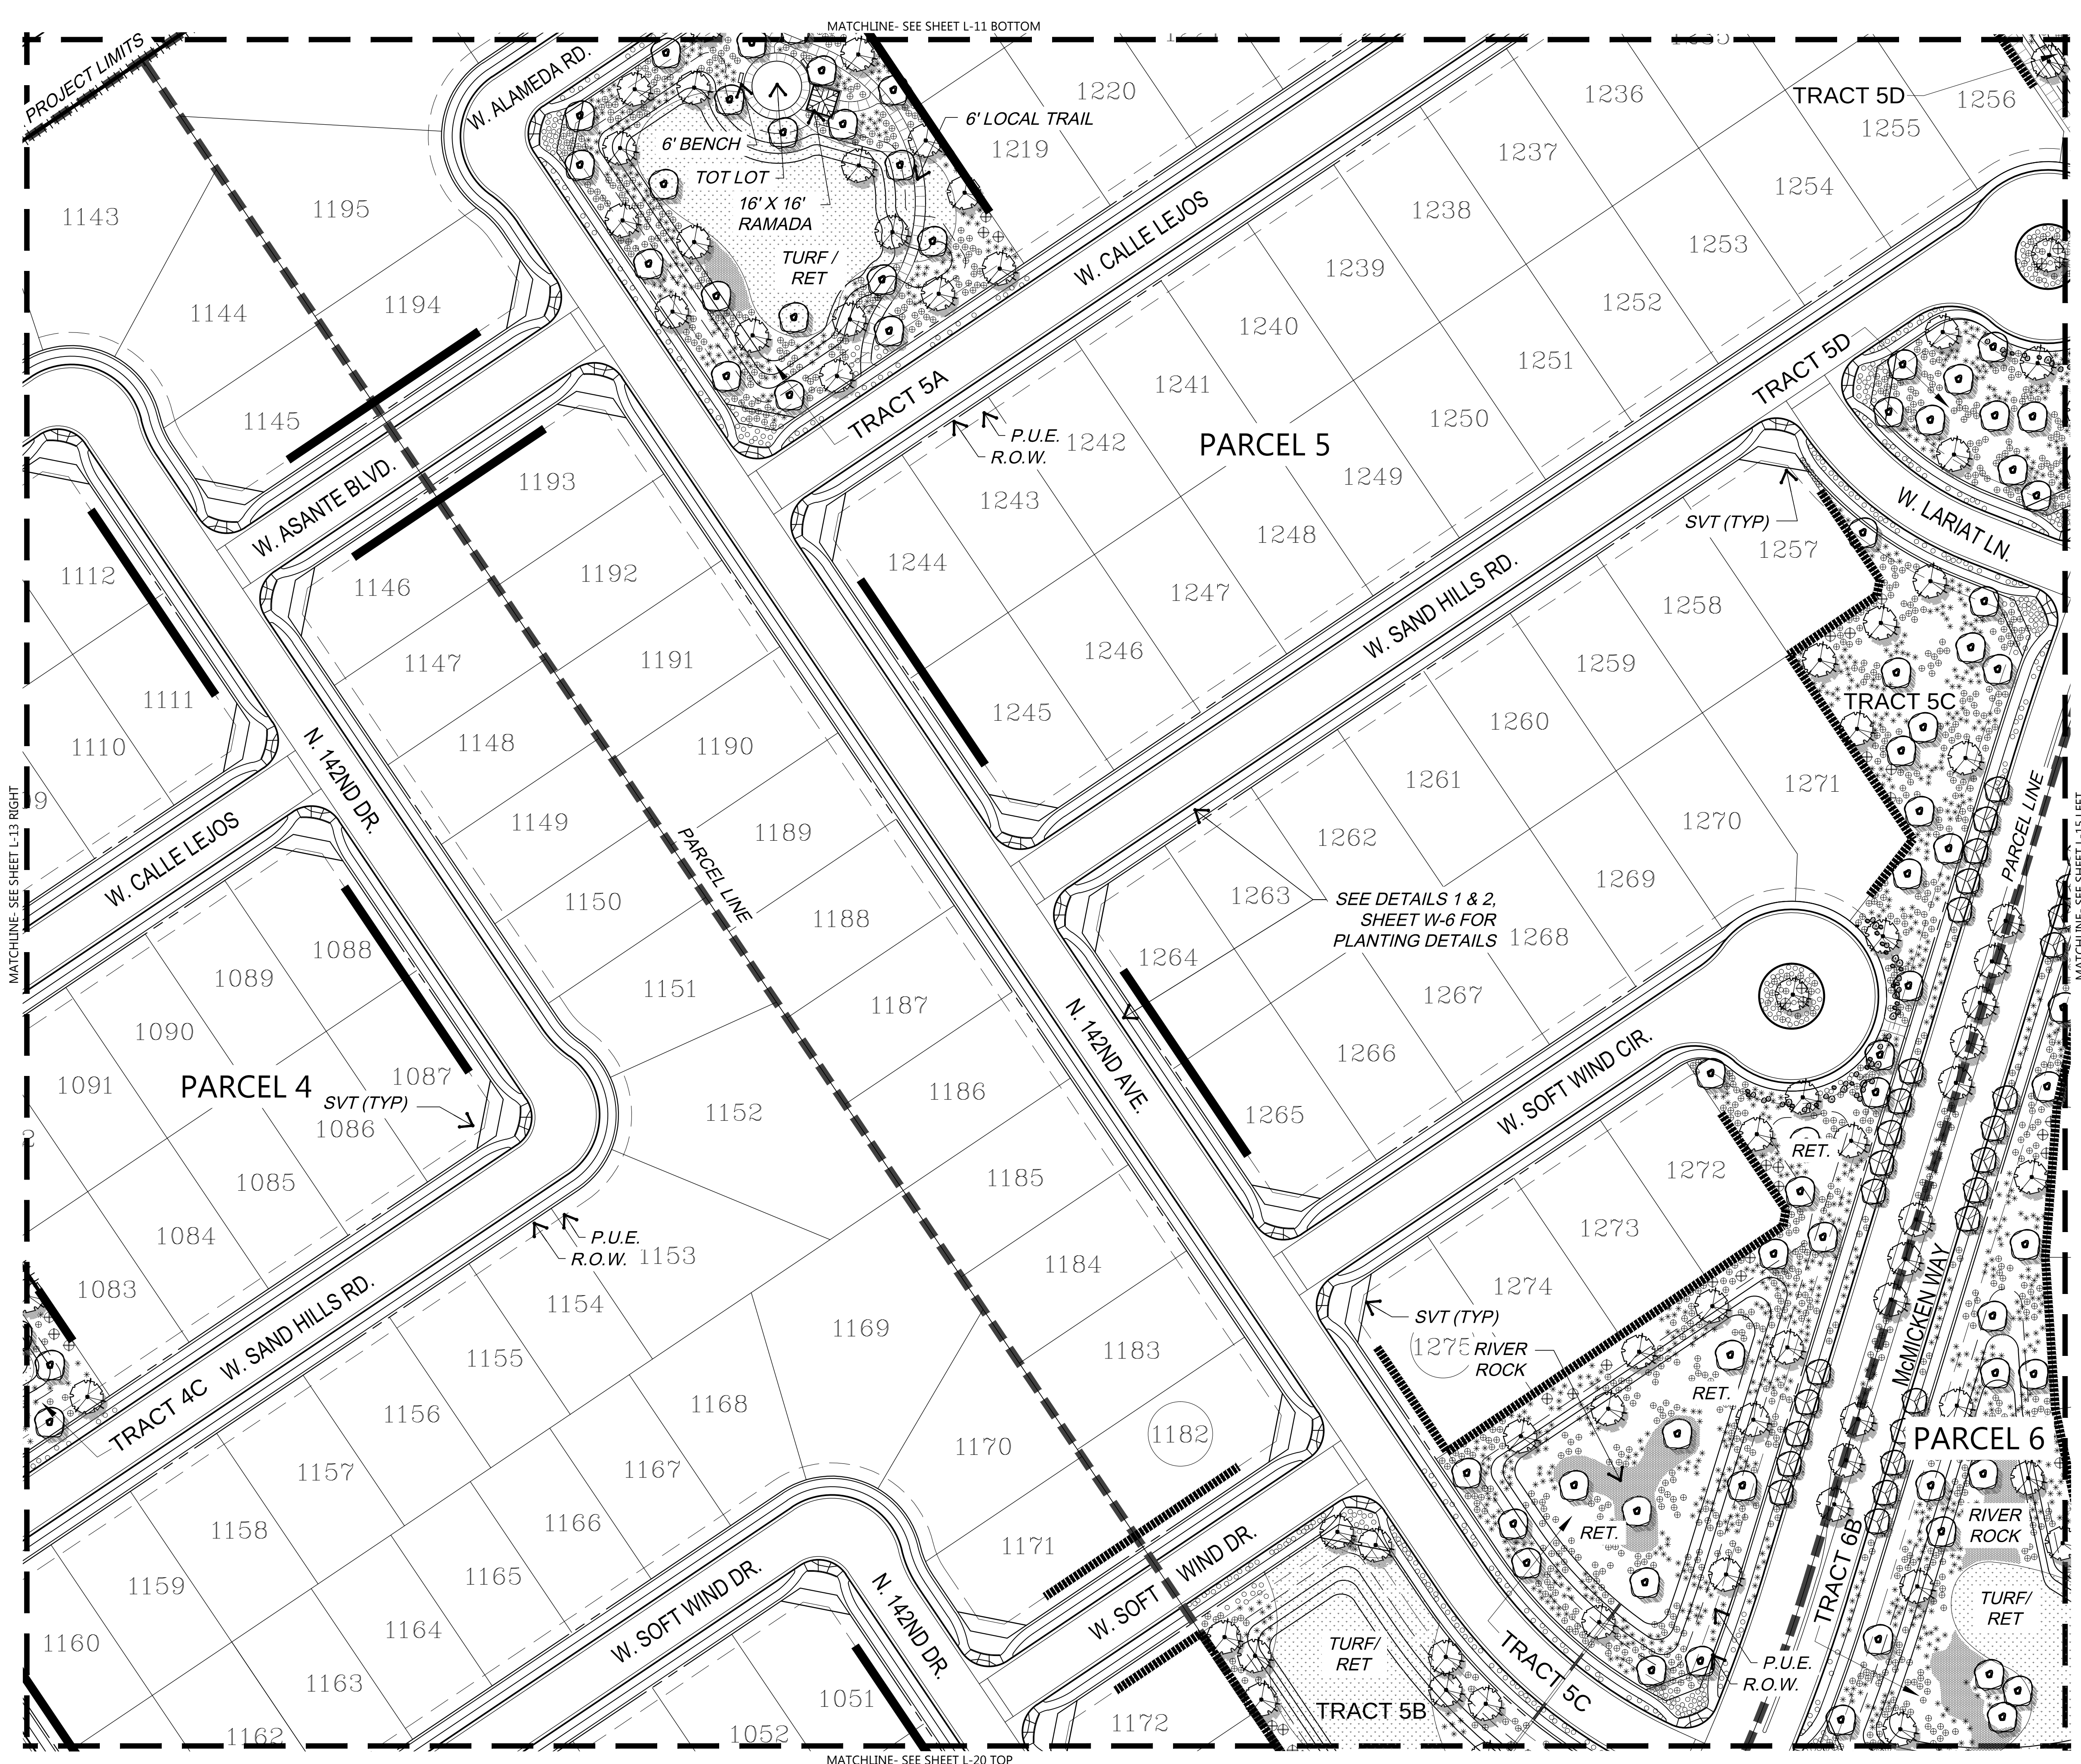

SHEET INDEX

- PRELIMINARY PLANT PALETTE**
- TREES**
- CHLOPSIS LIN. 'Lucretia Hamilton'
 - DESERT WILLOW VARIETY
 - DALBERGIA SISSOO
 - SISSOO TREE
 - ACACIA SMALLII
 - SWEET ACACIA
 - PARKINSONIA SPP.
 - PALO VERDE
 - PROSOPIS VELUTINA
 - NATIVE MESQUITE
 - QUERCUS VIRGINIANA
 - SOUTHERN LIVE OAK
- CACTI AND ACCENTS**
- AGAVE WEBERI
 - WEBER'S AGAVE
 - ASCLEPIAS SUBULATA
 - DESERT MILKWEED
 - DASYLIRION WHEELERI
 - DESERT SPOON
 - FEROCACTUS WISLIZENII
 - BARREL CACTUS
 - HESPERALOE PARVIFLORA
 - RED / YELLOW YUCCA MIXED
 - MULLENBERGIA CAP. 'R. MIST'™
 - DEERGRASS VARIETY
 - NOLINA MICROCARPA
 - BEARGRASS
 - YUCCA ELATA
 - SOAP TREE YUCCA
- SHRUBS**
- CORDIA PARVIFOLIA
 - LITTLE LEAF CORDIA
 - DALEA PULCHRA
 - BUSH DALEA
 - ENCELIA FARINOSA
 - BRITTLERUSH
 - EREMOPHILA 'VALENTINE'
 - EMU BUSH VARIETY
 - ERICAMERIA LARCFOLIA
 - TURPENTINE BUSH
 - JUSTICIA CALIFORNICA
 - CHUPAROSA
 - LARREA TRIDENTATA
 - CREOSOTE
 - LEUCOPHYLLUM LANGMANIAE
 - RIO BRAVO SAGE
 - NERIUM OLEANDER
 - PETITE PINK DWARF OLEANDER
 - SIMMONDSIA CHINENSIS
 - JOJOBA
 - SPHAERALCEA AMBIGUA
 - GLOBEMALLOW
 - TECOMA STANS 'ORANGE JUBILEE'
 - TECOMA
- GROUND COVER / TURF**
- ACACIA REDOLENS
 - TRAILING ACACIA
 - AMBROSIA DELTOIDEA
 - BURSAGE
 - DALEA GREGGII
 - INDIGO BUSH
 - LANTANA SPP.
 - LANTANA
 - VERBENA SPP.
 - VERBENA
 - HYBRID BERMUDA LAWN
 - 4:2 TIFGREEN or 1:2 TURF (SOD OR HYDROSEED)
- OTHER**
- GRANITE BOULDERS
 - 'SURFACE SELECT'
 - 2' / 3' / 4' DIAMETER

WALL LEGEND	
SYMBOL	DESCRIPTION
	THEME WALL (SEE DTL. 4, W-4)
	FENCE BLOCK WALL (SEE DTL. 5, W-4)
	SHORT VIEW FENCE (SEE DTL. 6, W-4)

PRELIMINARY LANDSCAPE PLAN SCALE: 1" = 50'-0"

land planning • development entitlements • landscape architecture
120 south ash avenue • tempe, arizona 85281 • 480.994.0994

Rancho Mercado Unit 1

PRELIMINARY LANDSCAPE PLAN

Happy Valley Road and Litchfield Road Surprise, Arizona

NOT FOR CONSTRUCTION


Revision	Date

William Lyon Homes, Inc.

Date: 09/10/15
Job No.: 0342.3
Drawn: STAFF
SHEET #


L-14 15 OF 31

CASE #FS15-069

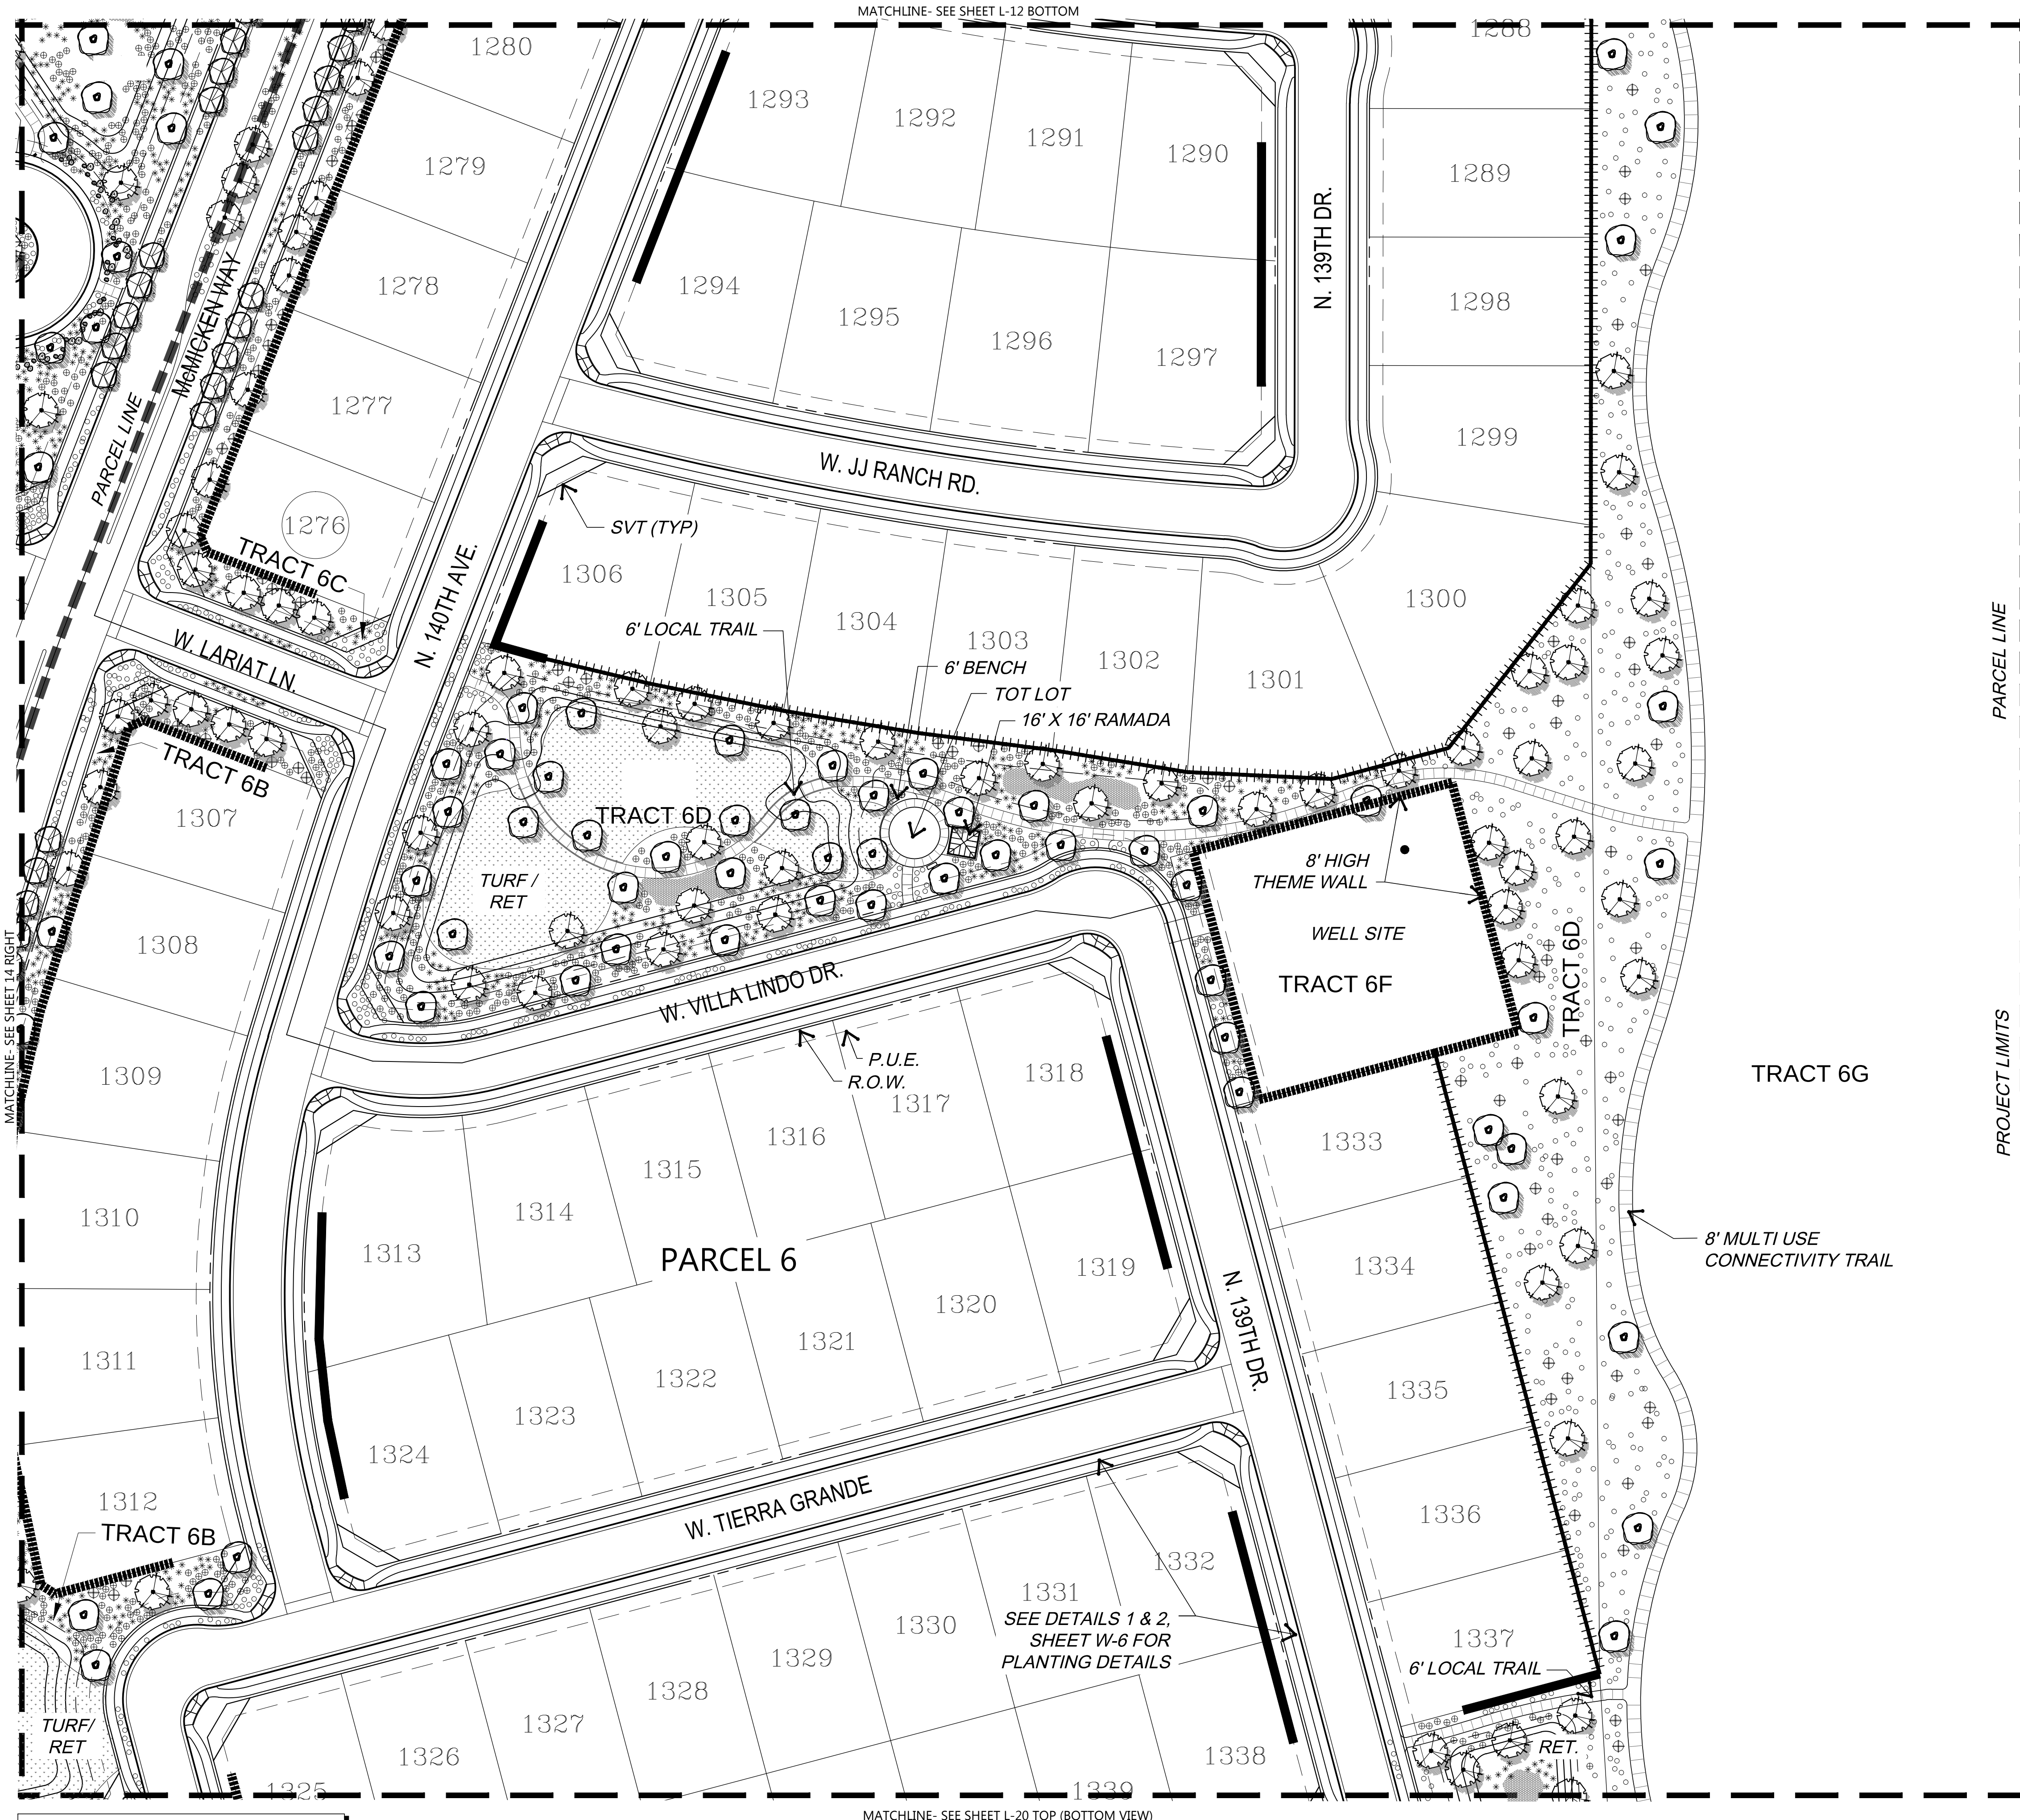

NOTE:
ONCE IMPROVEMENTS ARE COMPLETE,
WASHES WILL BE REVEGETATED WITH NATIVE
HYDRO SEED

MATCHLINE- SEE SHEET L-20 TOP (BOTTOM VIEW)

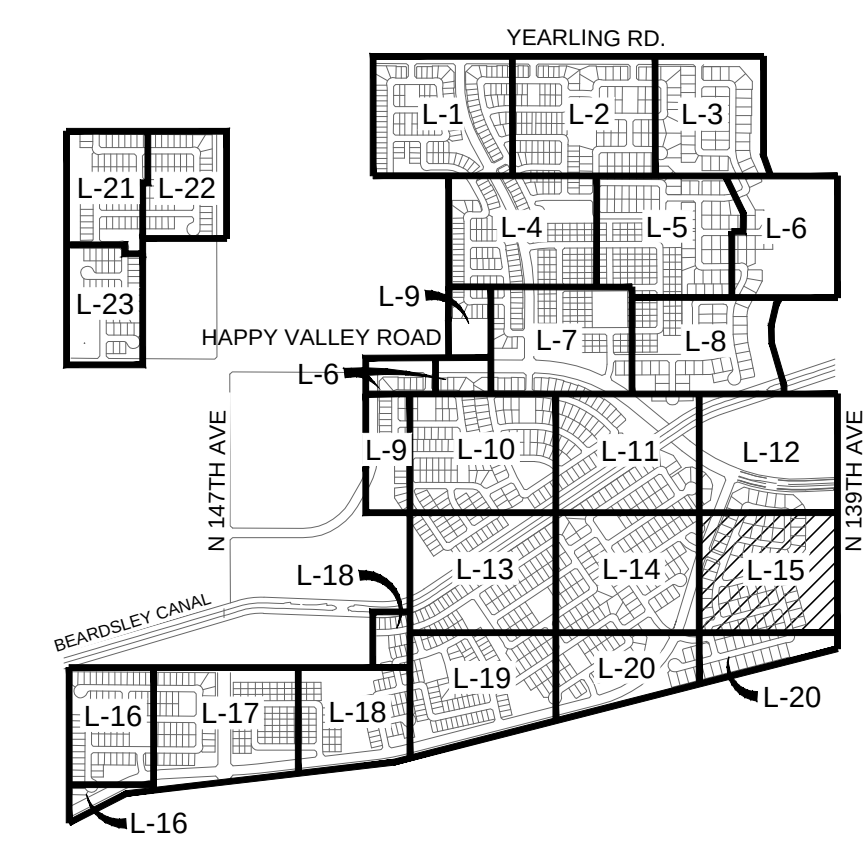

SHEET INDEX N.T.S.

PRELIMINARY PLANT PALETTE

- TREES
 - CHILOPSIS LIN. "Lucretia Hamilton"
 - DESERT WILLOW VARIETY
 - DALBERGIA SISSOO
 - SISSOO TREE
 - ACACIA SMALLII
 - SWEET ACACIA
 - PARKINSONIA SPP.
 - PALO VERDE
 - PROSOPIS VELUTINA
 - NATIVE MESQUITE
 - QUERCUS VIRGINIANA
 - SOUTHERN LIVE OAK
- CACTI AND ACCENTS
 - AGAVE WEBERI
 - WEBER'S AGAVE
 - ASCLEPIAS SUBULATA
 - DESERT MILKWEED
 - DASYLIRION WHEELERI
 - DESERT SPOON
 - FEROCACTUS WISLIZENII
 - BARREL CACTUS
 - HESPERALOE PARVIFLORA
 - RED / YELLOW YUCCA MIXED
 - MUHLENBERGIA CAP. "R. MIST" TM
 - DEERGRASS VARIETY
 - NOLINA MICROCARPA
 - BEARGRASS
 - YUCCA ELATA
 - SOAP TREE YUCCA
- SHRUBS
 - CORDIA PARVIFOLIA
 - LITTLE LEAF CORDIA
 - DALEA PULCHRA
 - BUSH DALEA
 - ENCELIA FARINOSA
 - BRITTLEBUSH
 - EREMOPHILA "VALENTINE"
 - EMU BUSH VARIETY
 - ERICACERIA LARCFOLIA
 - TURPENTINE BUSH
 - JUSTICIA CALIFORNICA
 - CHUPAROSA
 - LARREA TRIDENTATA
 - CREOSOTE
 - LEUCOPHYLLUM LANGMANIAE
 - "RIO BRAVO" SAGE
 - NERIUM OLEANDER
 - PETITE PINK DWARF OLEANDER
 - SIMMONDSIA CHINENSIS
 - JOJOBA
 - SPHAERALCEA AMBIGUA
 - GLOBEMALLOW
 - TECOMA STANS "ORANGE JUBILEE"
 - TECOMA
- GROUNDCOVER / TURF
 - ACACIA REDOLENS
 - TRAILING ACACIA
 - AMBROSIA DELTOIDEA
 - BURSAGE
 - DALEA GREGGII
 - INDIGO BUSH
 - LANTANA SPP.
 - LANTANA
 - VERBENA SPP.
 - VERBENA
- OTHER
 - HYBRID BERMUDA LAWN
 - 4-2" TIFGREEN or 12-2" TURF (SOD OR HYDROSEED)

WALL LEGEND	
SYMBOL	DESCRIPTION
	THEME WALL (SEE DTL. 4, W-6)
	FENCE BLOCK WALL (SEE DTL. 5, W-6)
	SHORT VIEW FENCE (SEE DTL. 6, W-6)

land planning • development entitlements • landscape architecture
120 south ash avenue • tempe, arizona 85281 • 480.994.0994

Rancho Mercado Unit 1

Happy Valley Road and Litchfield Road Surprise, Arizona

PRELIMINARY LANDSCAPE PLAN

COPYRIGHT LVA URBAN DESIGN STUDIO, L.L.C. ©

NOT FOR CONSTRUCTION




Revision	Date

William Lyon Homes, Inc.

Date: 09/10/15
Job No.: 0342.3
Drawn: STAFF
SHEET #

L-15 16 OF 31

CASE #FS15-069

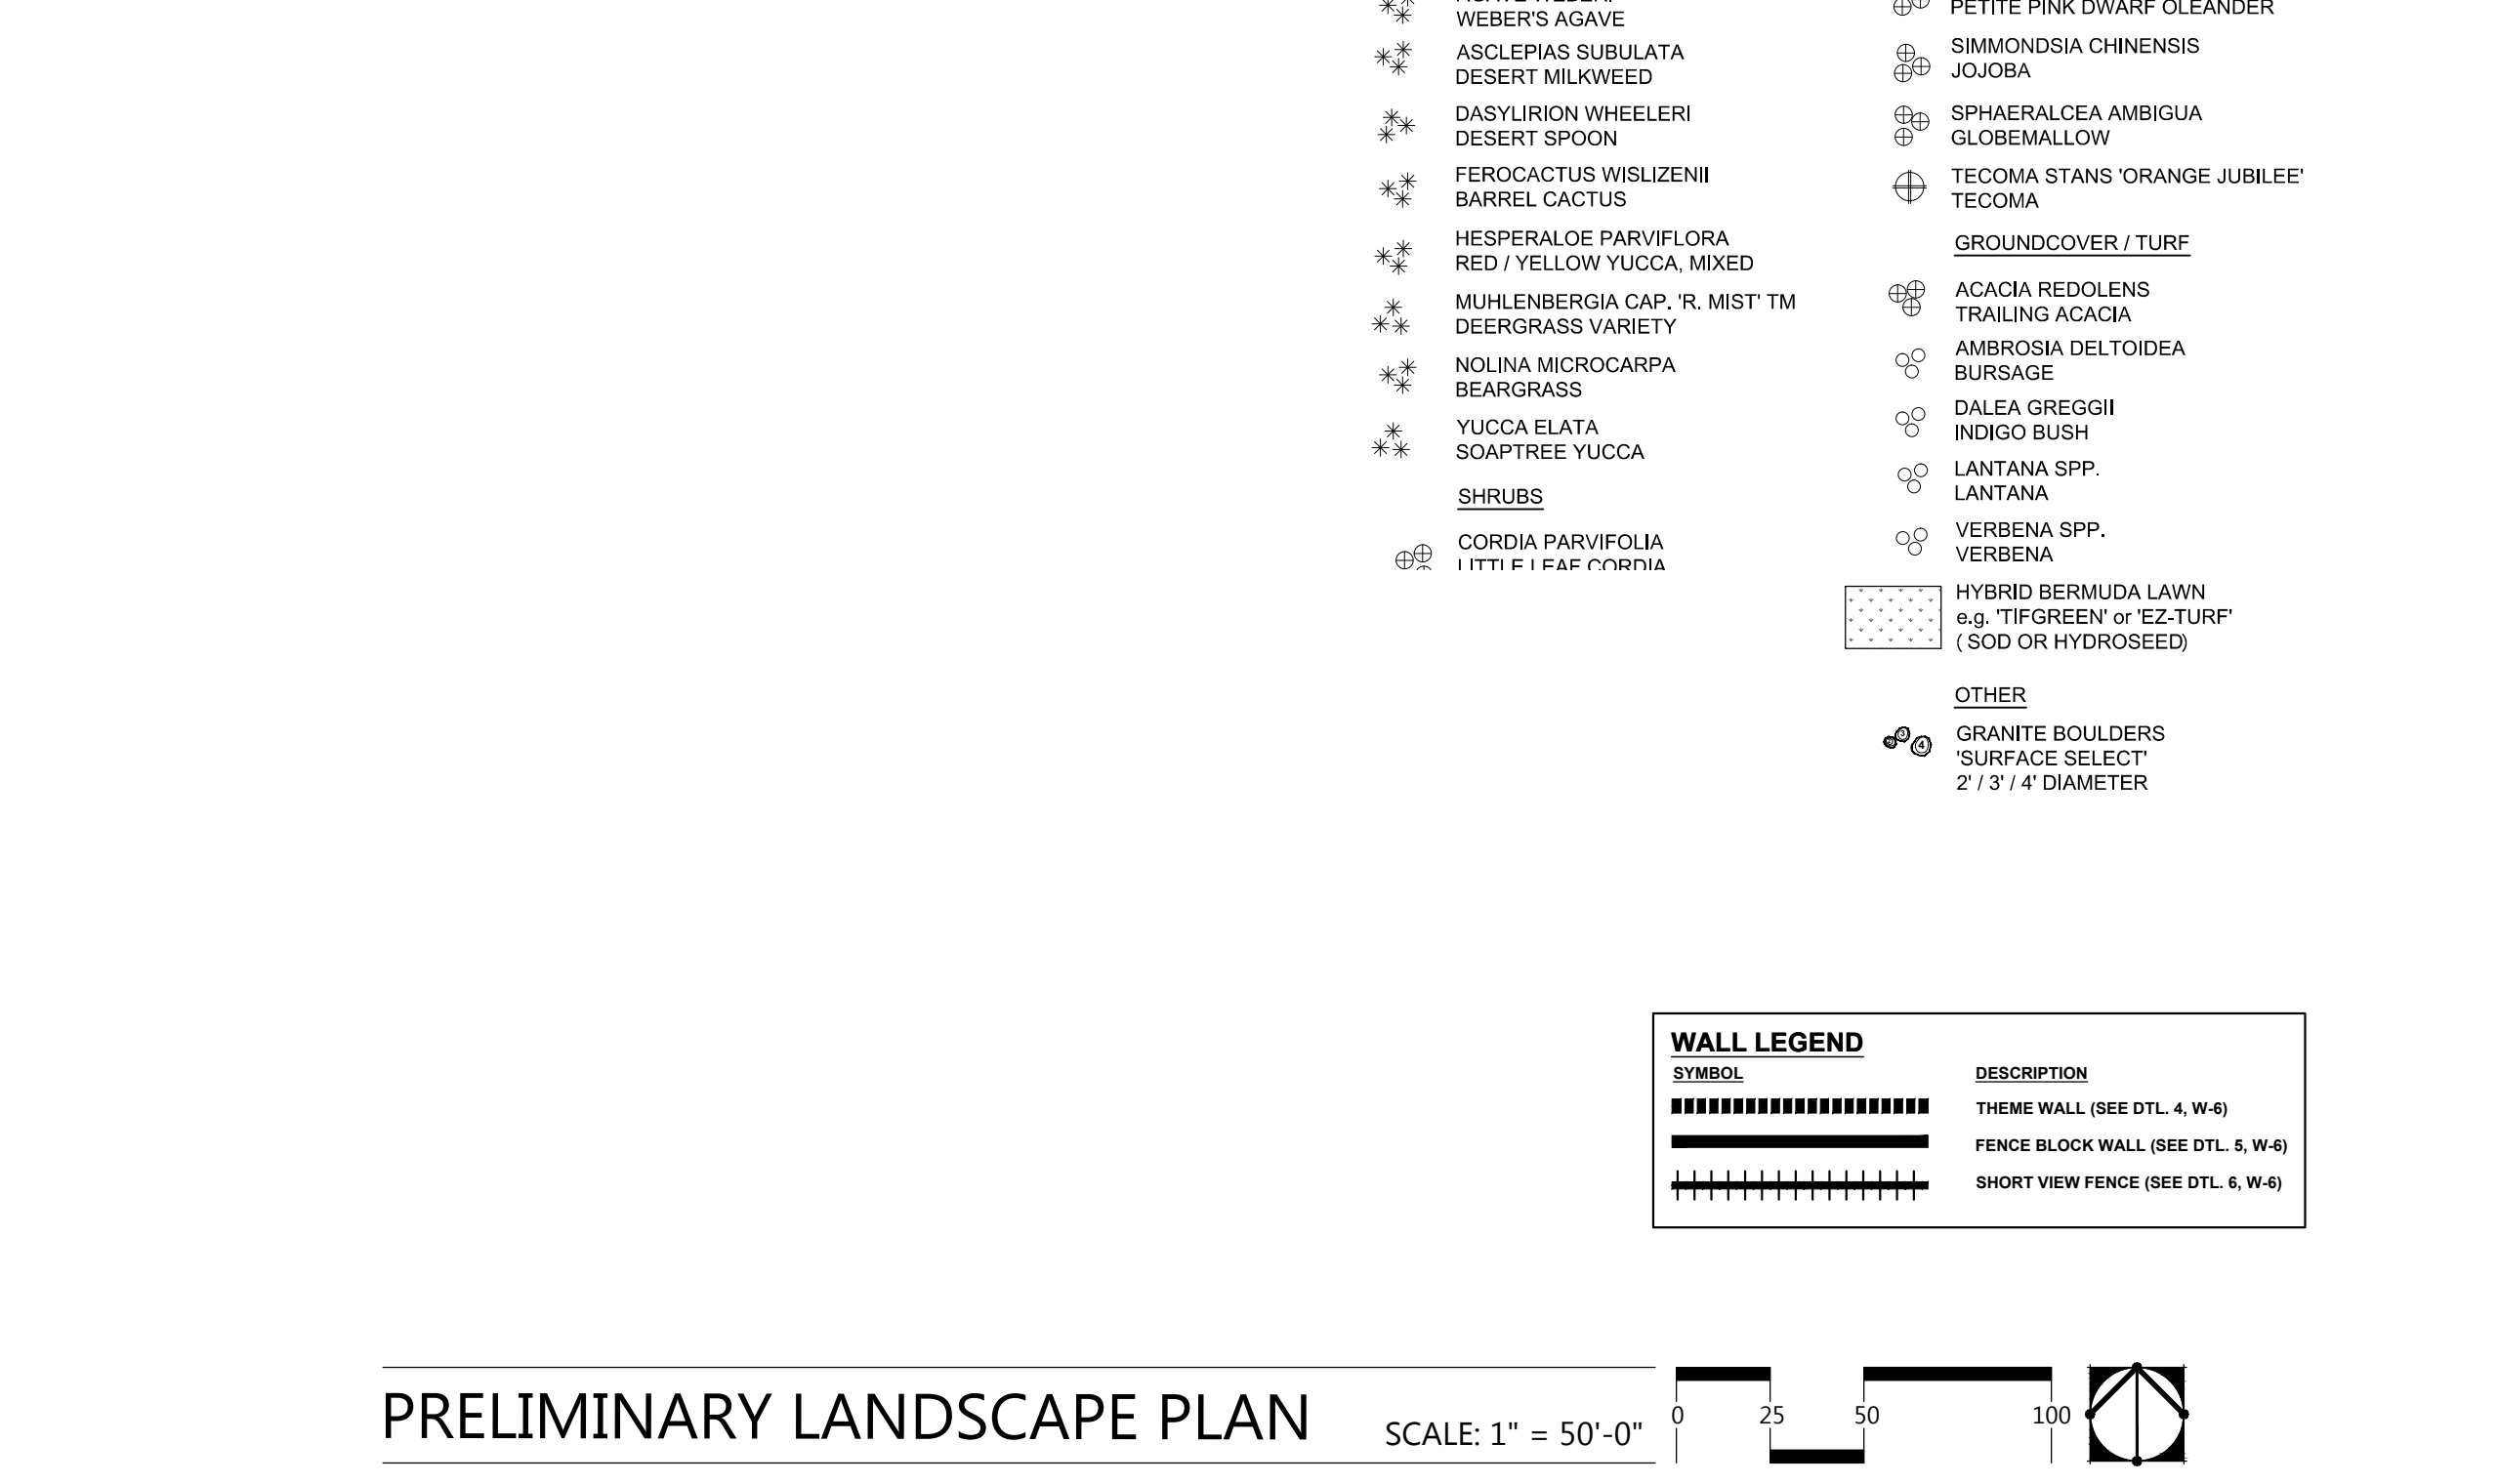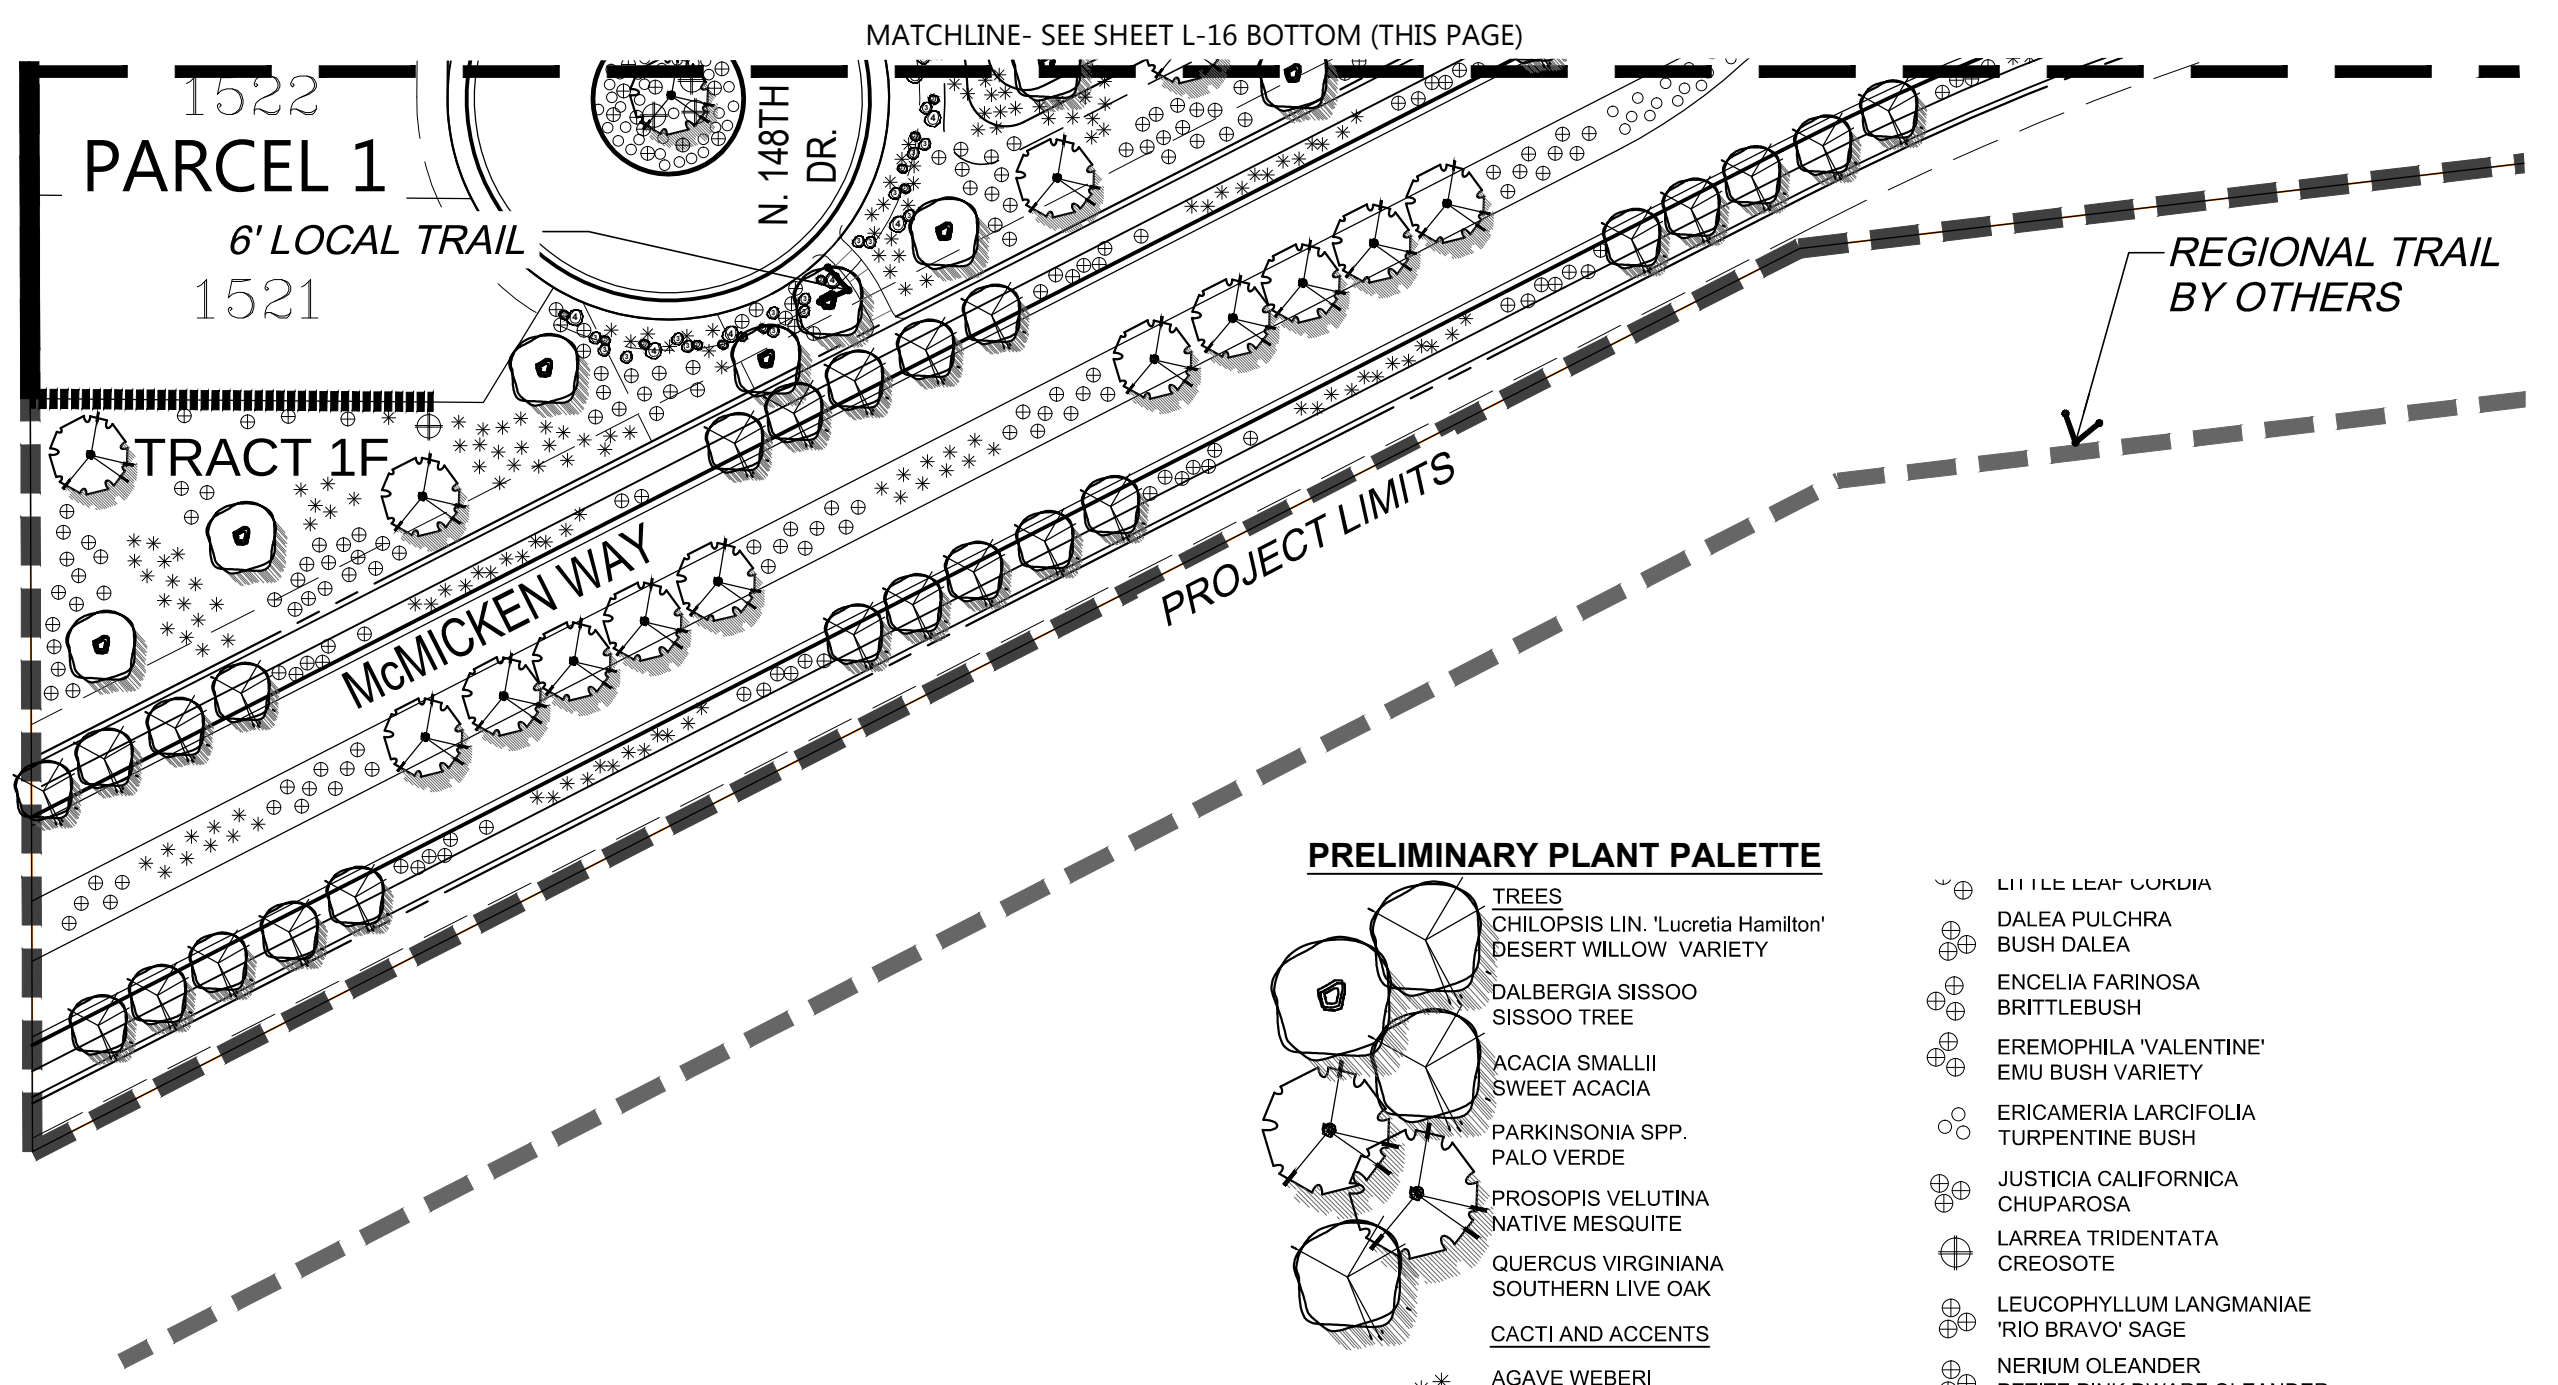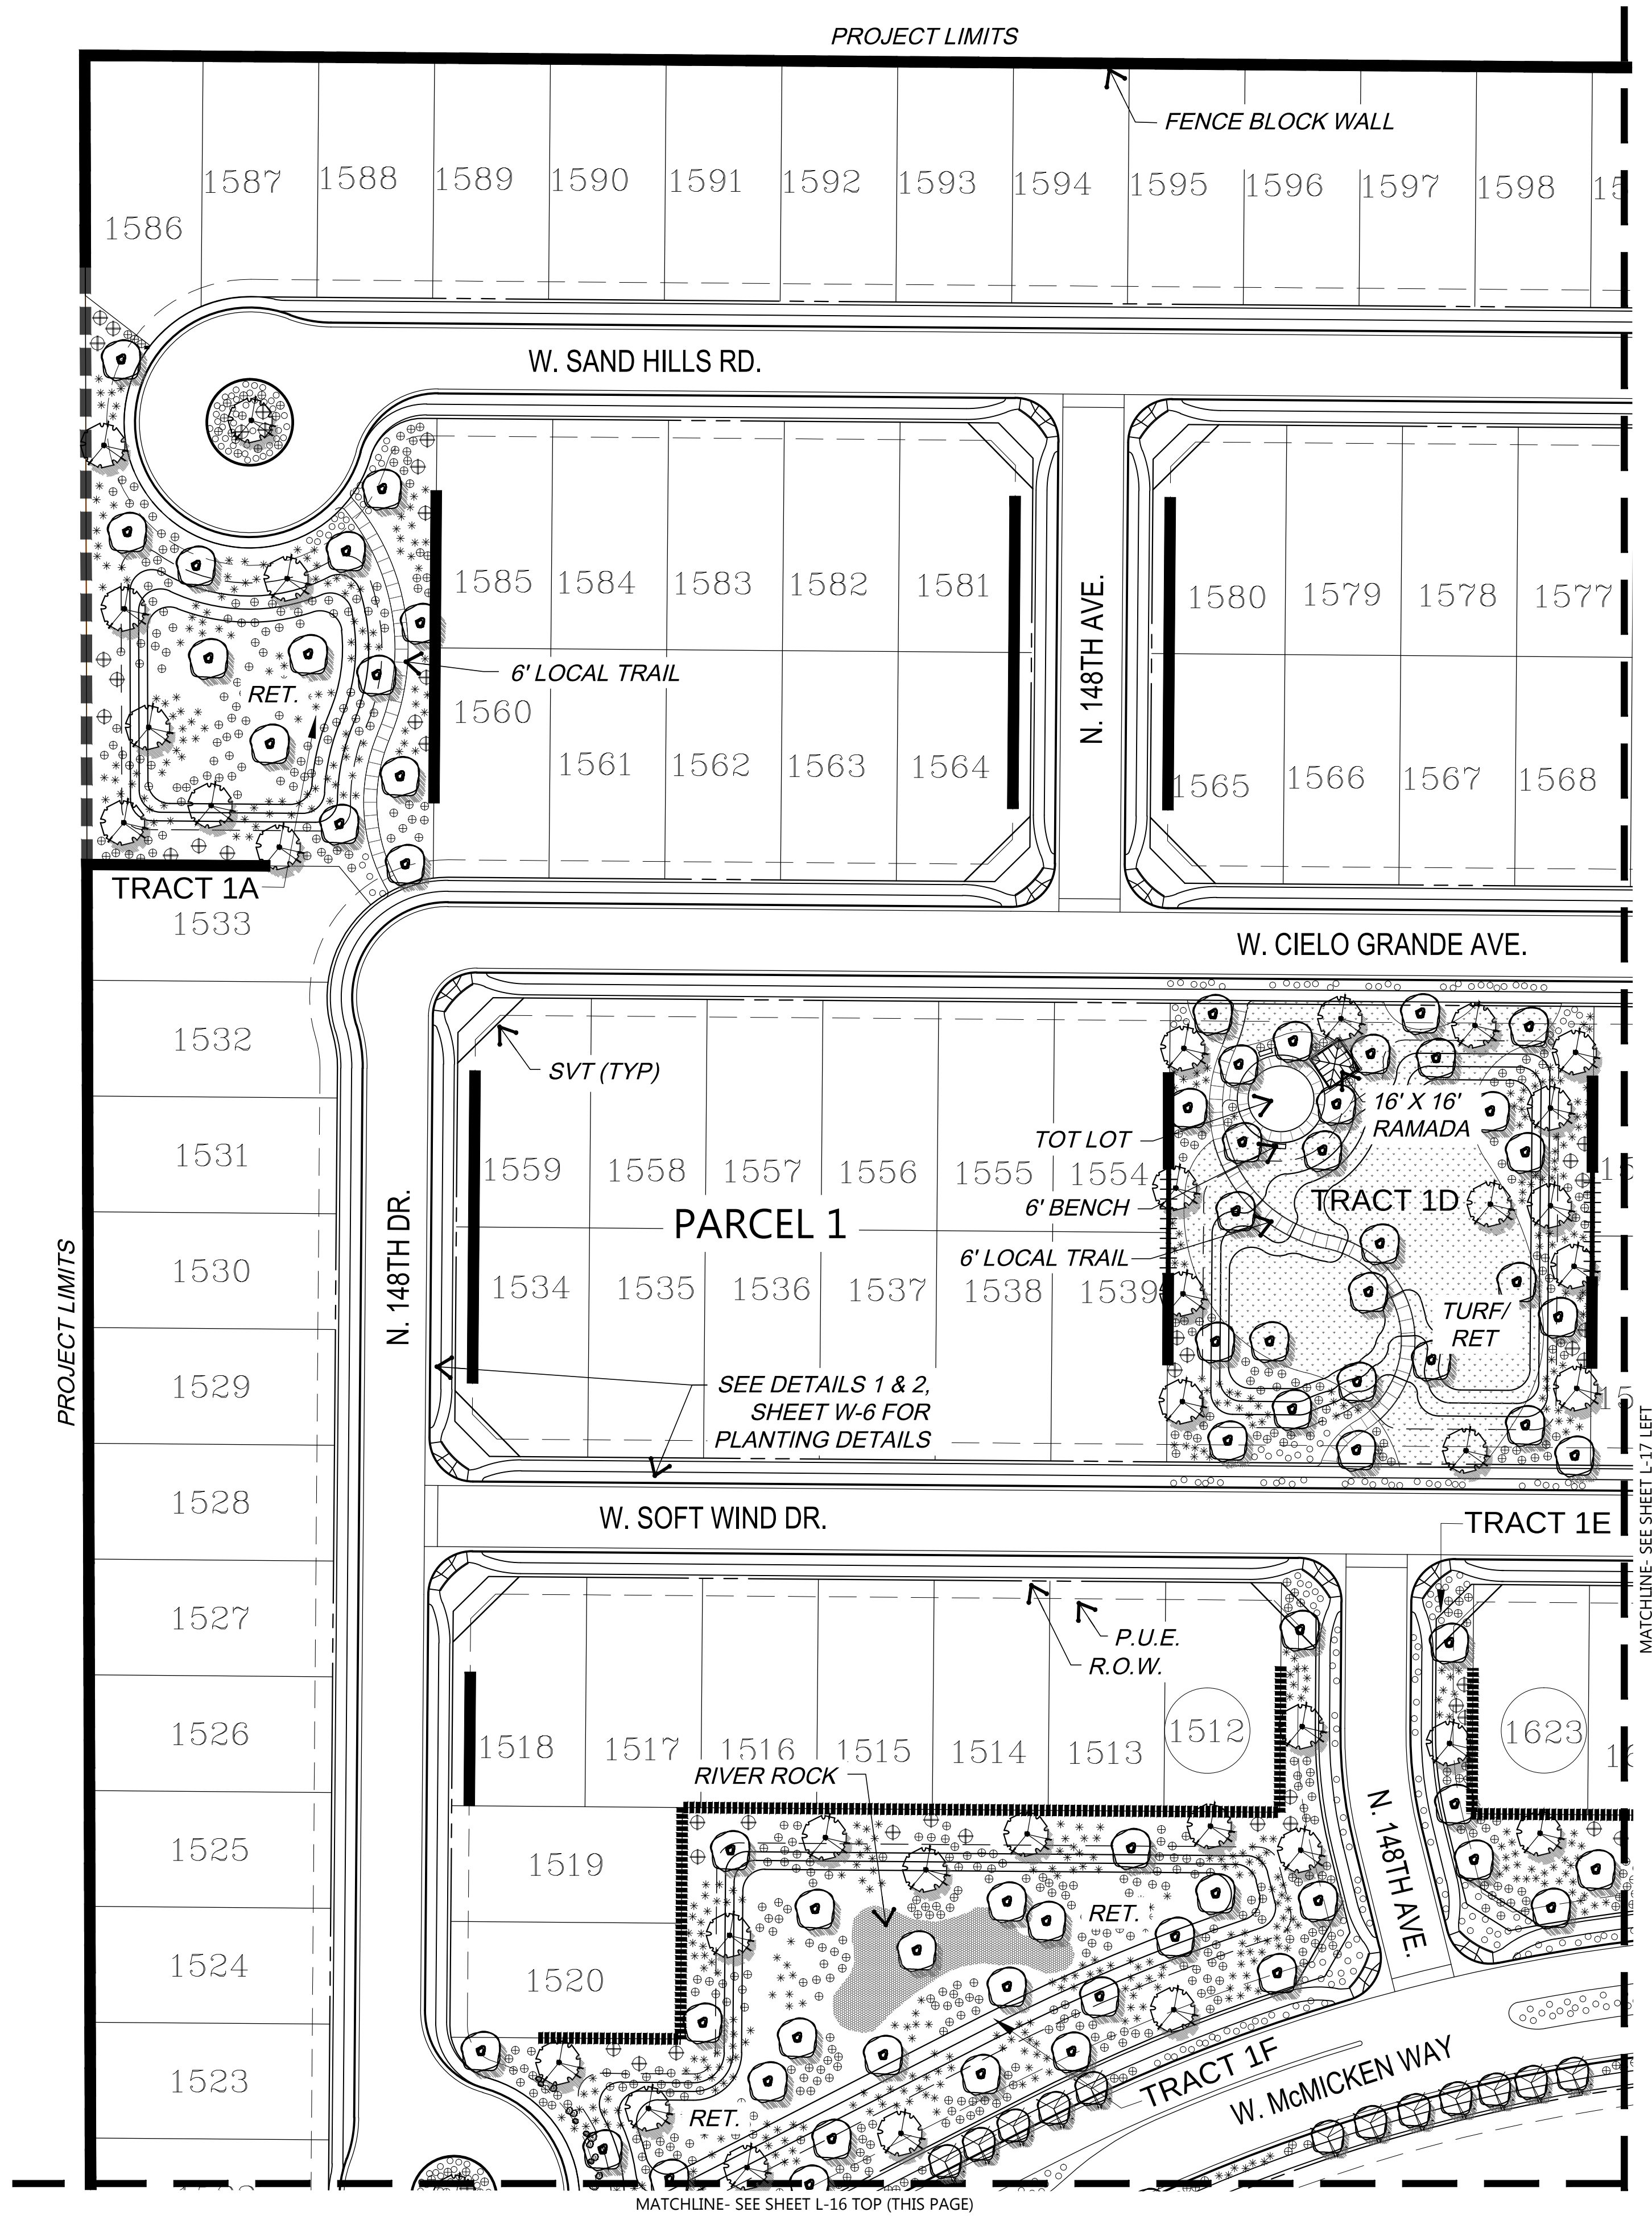

PRELIMINARY LANDSCAPE PLAN SCALE: 1" = 50'-0"

PROJECT LIMITS

PROJECT LIMITS

FENCE BLOCK WALL

W. SAND HILLS RD.

N. 148TH AVE.

W. CIELO GRANDE AVE.

N. 148TH DR.

W. SOFT WIND DR.

TRACT 1E

N. 148TH AVE.

TRACT 1F

W. McMicken Way

MATCHLINE- SEE SHEET L-16 TOP (THIS PAGE)

MATCHLINE- SEE SHEET L-16 BOTTOM (THIS PAGE)

REGIONAL TRAIL BY OTHERS

PROJECT LIMITS

PRELIMINARY PLANT PALETTE

- TREES
 - CHILOPSIS LIN. 'Lucretia Hamilton'
 - DESERT WILLOW VARIETY
 - DALBERGIA SISSOO
 - SISSOO TREE
 - ACACIA SMALLII
 - SWEET ACACIA
 - PARKINSONIA SPP.
 - PALO VERDE
 - PROSOPIS VELLUTINA
 - NATIVE MESQUITE
 - QUERCUS VIRGINIANA
 - SOUTHERN LIVE OAK
 - CACTI AND ACCENTS
 - AGAVE WEBERI
 - WEBER'S AGAVE
 - ASCLEPIAS SUBULATA
 - DESERT MILKWEED
 - DASYLIRION WHEELERI
 - DESERT SPOON
 - FEROCACTUS WISLIZENII
 - BARREL CACTUS
 - HESPERALOE PARVIFLORA
 - RED / YELLOW YUCCA, MIXED
 - MUHLENBERGIA CAP. 'R. MIST' TM
 - DEERGRASS VARIETY
 - NOLINA MICROCARPA
 - BEARGRASS
 - YUCCA ELATA
 - SOAP TREE YUCCA
 - SHRUBS
 - CORDIA PARVIFOLIA
 - LITTLE LEAF CORDIA
- DALEA PULCHRA
- BUSH DALEA
- ENCELIA FARINOSA
- BRITTLEBUSH
- EREMOPHILA 'VALENTINE'
- EMU BUSH VARIETY
- ERICAMERIA LARCIFOLIA
- TURPENTINE BUSH
- JUSTICIA CALIFORNICA
- CHUPAROSA
- LARREA TRIDENTATA
- CREOSOTE
- LEUCOPHYLLUM LANGMANIAE
- RIO BRAVO SAGE
- NERIUM OLEANDER
- PETITE PINK DWARF OLEANDER
- SIMMONDSIA CHINENSIS
- JOJOBA
- SPHAERALCEA AMBIGUA
- GLOBEMALLOW
- TECOMA STANS 'ORANGE JUBILEE'
- TECOMA
- GROUND COVER / TURF
 - ACACIA REDOLENS
 - TRAILING ACACIA
 - AMBROSIA DELTOIDEA
 - BURSAGE
 - DALEA GREGGII
 - INDIGO BUSH
 - LANTANA SPP.
 - LANTANA
 - VERBENA SPP.
 - VERBENA
- HYBRID BERMUDA LAWN
 - e.g. 'TIFGREEN' or 'EZ-TURF'
 - (SOD OR HYDROSEED)
- OTHER
 - GRANITE BOULDERS
 - 'SURFACE SELECT'
 - 2" / 3" / 4" DIAMETER

WALL LEGEND	
SYMBOL	DESCRIPTION
[Symbol]	THEME WALL (SEE DTL. 4, W-4)
[Symbol]	FENCE BLOCK WALL (SEE DTL. 5, W-4)
[Symbol]	SHORT VIEW FENCE (SEE DTL. 6, W-4)

LVA urban design studio
land planning • development entitlements • landscape architecture
120 south ash avenue • tempe, arizona 85281 • 480.994.0994





Rancho Mercado Unit 1
Happy Valley Road and Litchfield Road
Surprise, Arizona
PRELIMINARY LANDSCAPE PLAN
COPYRIGHT LVA URBAN DESIGN STUDIO, L.L.C. ©

NOT FOR CONSTRUCTION

William Lyon Homes, Inc.
Date: 09/10/15
Job No.: 0342.3
Drawn: STAFF
SHEET #
L-16 17 OF 31

CASE #FS15-069

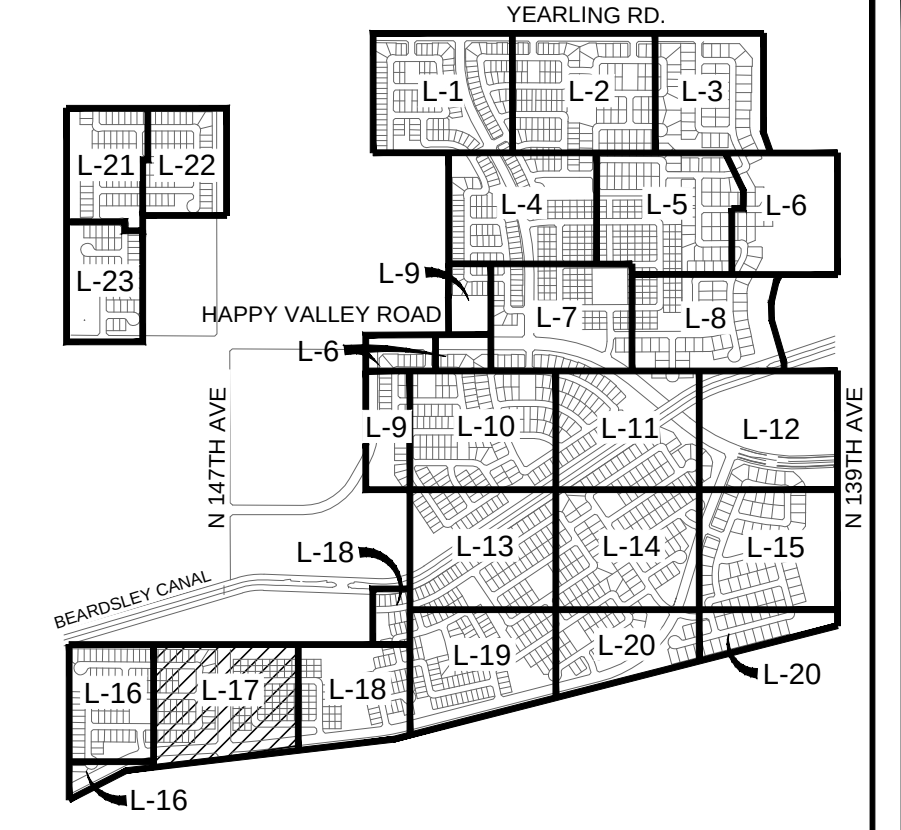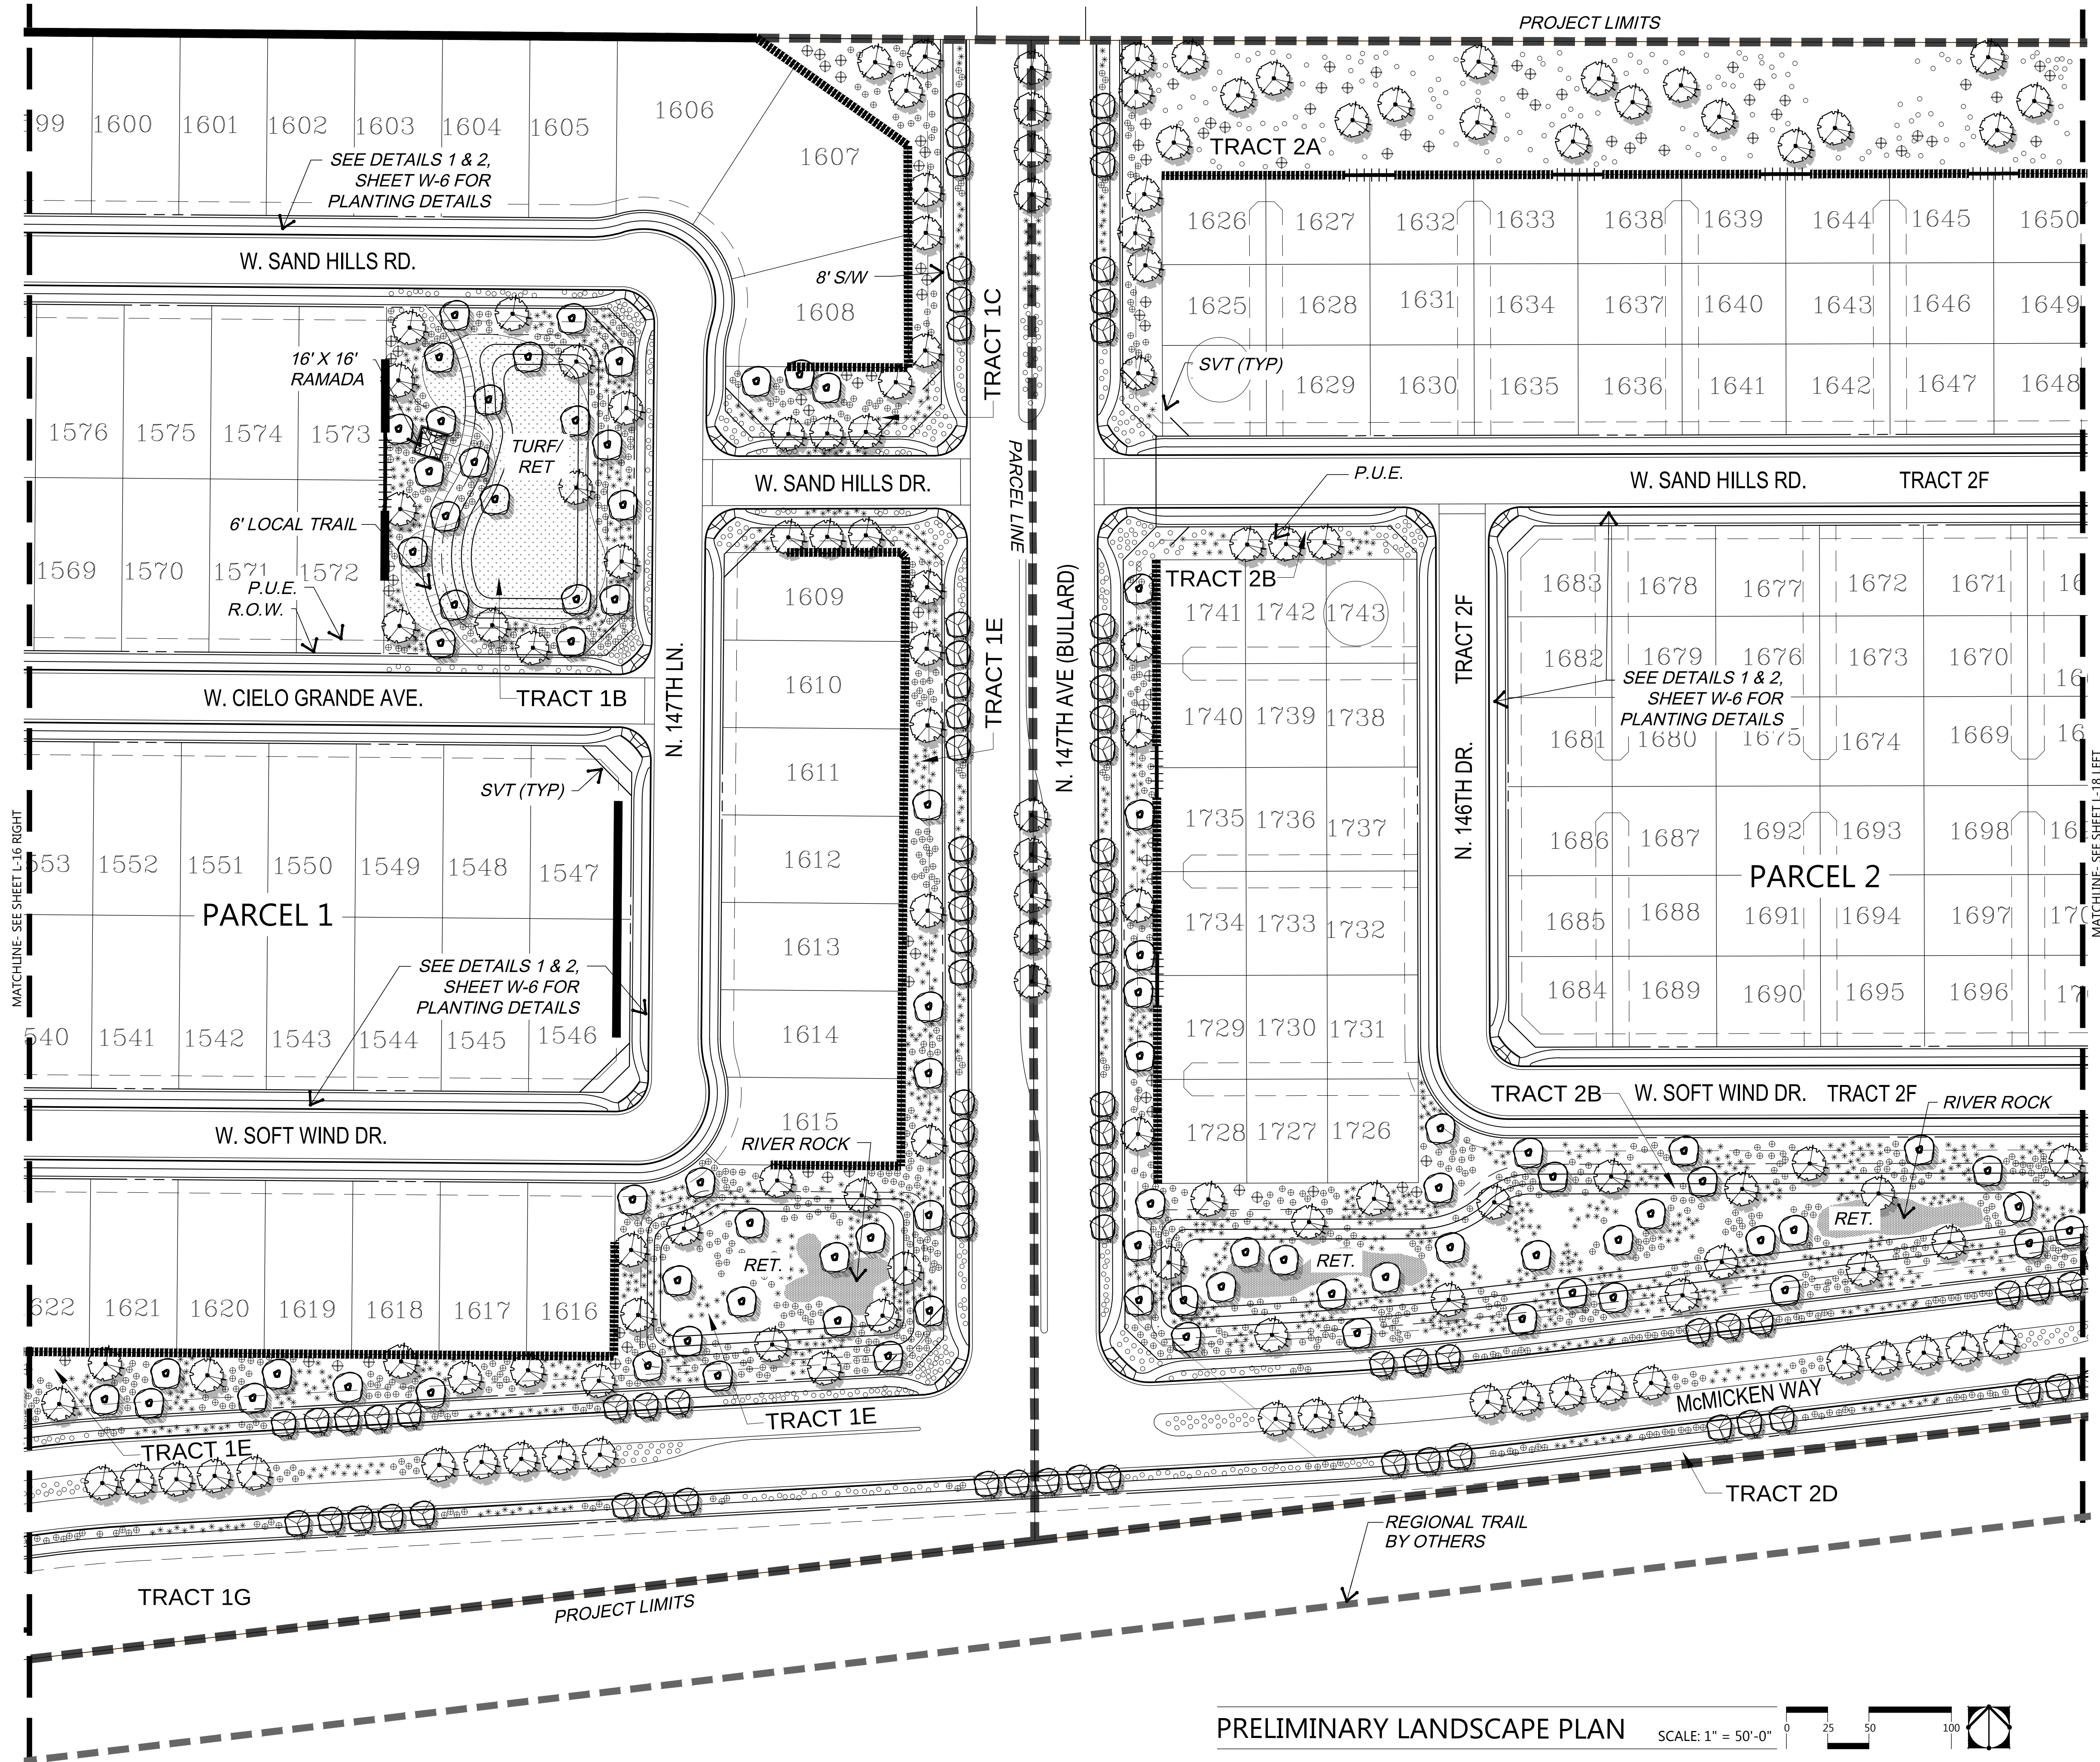


SHEET INDEX

- PRELIMINARY PLANT PALETTE**
- TREES
- CHILOPSIS LIN. "Lucetta Hamilton"
 - DESERT WILLOW VARIETY
 - DALBERGIA SISSOO
 - SISSOO TREE
 - ACACIA SMALLII
 - SWEET ACACIA
 - PARKINSONIA SPP.
 - PALO VERDE
 - PROSOPIS VELUTINA
 - NATIVE MESQUITE
 - QUERCUS VIRGINIANA
 - SOUTHERN LIVE OAK
- CACTI AND ACCENTS
- AGAVE WEBERI
 - WEBER'S AGAVE
 - ASCLEPIAS SUBULATA
 - DESERT MILKWEED
 - DASYLIRION WHEELERI
 - DESERT SPOON
 - FEROCACTUS WISLIZENII
 - BARREL CACTUS
 - HESPERALOE PARVIFLORA
 - RED / YELLOW YUCCA MIXED
 - MUHLENBERGIA CAP. "R. MIST"™
 - DEERGRASS VARIETY
 - NOLINA MICROCARPA
 - BEARGRASS
 - YUCCA ELATA
 - SOAP TREE YUCCA
- SHRUBS
- CORDIA PARVIFOLIA
 - LITTLE LEAF CORDIA
 - DALEA PULCHRA
 - BUSH DALEA
 - ENCELIA FARINOSA
 - BRITTLEBUSH
 - EREMOPHILA "VALENTINE"
 - EMU BUSH VARIETY
 - ERICACERIA LARCIFOLIA
 - TURPENTINE BUSH
 - JUSTICIA CALIFORNICA
 - CHUPAROSA
 - LARREA TRIDENTATA
 - CREOSOTE
 - LEUCOPHYLLUM LANGMANIAE
 - RIO BRAVO SAGE
 - NERIUM OLEANDER
 - PETITE PINK DWARF OLEANDER
 - SIMMONDSIA CHINENSIS
 - JOJOBA
 - SPHAERALCEA AMBIGUA
 - GLOBEMALLOW
 - TECOMA STANS "ORANGE JUBILEE"
 - TECOMA
- GROUND COVER / TURF
- ACACIA REDOLENS
 - TRAILING ACACIA
 - AMBROSIA DELTOIDEA
 - BURSAGE
 - DALEA GREGGII
 - INDIGO BUSH
 - LANTANA SPP.
 - LANTANA
 - VERBENA SPP.
 - VERBENA
- HYBRID BERMUDA LAWN
- 1" TIFGREEN or 1/2" TURF (SOD OR HYDROSEED)
- OTHER
- GRANITE BOULDERS
 - SURFACE SELECT
 - 2" 3" 4" DIAMETER

WALL LEGEND

SYMBOL	DESCRIPTION
[Symbol]	THEME WALL (SEE DTL. 4, W-6)
[Symbol]	FENCE BLOCK WALL (SEE DTL. 5, W-6)
[Symbol]	SHORT VIEW FENCE (SEE DTL. 6, W-6)

LVA urban design studio
land planning • development entitlements • landscape architecture
120 south ash avenue • tempe, arizona 85281 • 480.994.0994

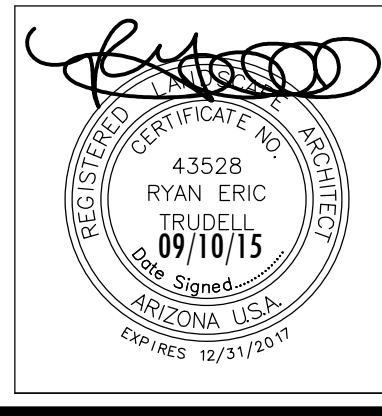

Rancho Mercado Unit 1

Happy Valley Road and Litchfield Road
Surprise, Arizona

PRELIMINARY LANDSCAPE PLAN

COPYRIGHT LVA URBAN DESIGN STUDIO, LLC ©

NOT FOR CONSTRUCTION

Revision	Date

William Lyon Homes, Inc.

Date: 09/10/15
Job No.: 0342.3
Drawn: STAFF
SHEET #

L-17 18 OF 31

CASE #FS15-069

TREES
 CHILIPISIS LIN. 'Lucretia Hamilton'
 DESERT WILLOW VARIETY

DALBERGIA SISSOO
 SISSOO TREE

ACACIA SMALLII
 SWEET ACACIA

PARKINSONIA SPP.
 PALO VERO

PROSOPIS VELUTINA
 NATIVE MESQUITE

QUERCUS VIRGINIANA
 SOUTHERN LIVE OAK

CACTI AND ACCENTS

AGAVE WEBERI
 4' to 6' tall, 12" to 18" wide

- * ASCLEPIAS SUBULATA
 - * DESERT MILKWEED
 - * * DASYLIRION WHEELERI
 - * * DESERT SPOON
 - * * FEROCACTUS WISLIZENII
 - * * BARREL CACTUS
 - * * HESPERALOE PARVIFLORA
 - * * RED / YELLOW YUCCA, MIXED
 - * * MUHLENBERGIA CAP. 'R. MIST' TM
 - * * DEERGRASS VARIETY
 - * * NOLINA MICROCARPA
 - * * BEARGRASS
 - * * YUCCA ELATA
 - * * SOAPTREE YUCCA
- SHRUBS
- * * CORDIA PARVIFOLIA
 - * * LITTLE LEAF CORDIA


-  EUPHORBIA PULCHRA
-  ENCELIA FARINOSA
-  EREMOPHILA 'VALENTINE'
-  ERICAMERIA LARICIFOLIA
-  JUSTICIA CALIFORNICA
-  LARREA TRIDENTATA
-  LEUCOPHYLLUM LANGMANIAE
-  NERIUM OLEANDER
-  SIMMONDSIA CHINENSIS

-  JOJOBA
-  SPHAERALCEA AMBIGUA
GLOBEMALLOW
-  TECOMA STANS 'ORANGE JUBILEE'
TECOMA
- GROUND COVER / TURF
-  ACACIA REDOLENS
TRAILING ACACIA

-  TRAILING ACACIA
 AMBROSIA DELTOIDEA
 BURSAGE
 DALEA GREGGII
 INDIGO BUSH
 LANTANA SPP.
 LANTANA
 VERBENA SPP.
 VERBENA
 HYBRID BERMUDA LAWN
 e.g. 'TIFGREEN' or 'EZ-TURF'
 (SOD OR HYDROSEED)

- OTHER**
- GRANITE BOULDERS**
'SURFACE SELECT'
2' / 3' / 4' DIAMETER

- | WALL LEGEND | |
|---|------------------------------------|
| SYMBOL | DESCRIPTION |
|  | THEME WALL (SEE DTL. 4, W-6) |
| | FENCE BLOCK WALL (SEE DTL. 5, W-6) |
|  | SHORT VIEW FENCE (SEE DTL. 6, W-6) |

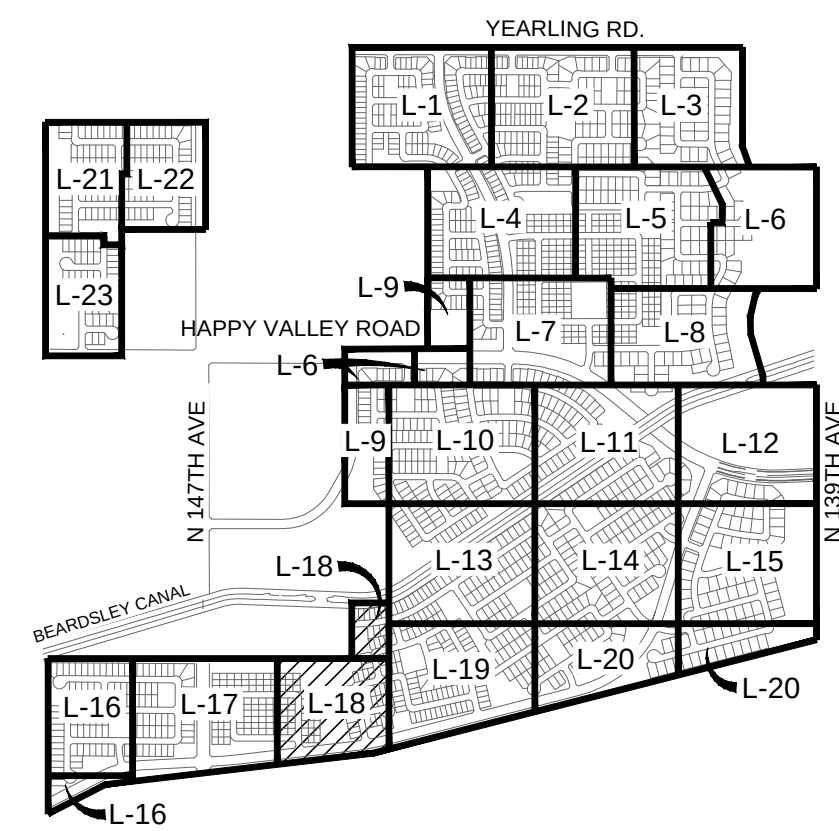


SHEET INDEX




NOTE:

ONCE IMPROVEMENTS ARE COMPLETE,
WASHES WILL BE REVEGETATED WITH NATIVE
HYDRO SEED

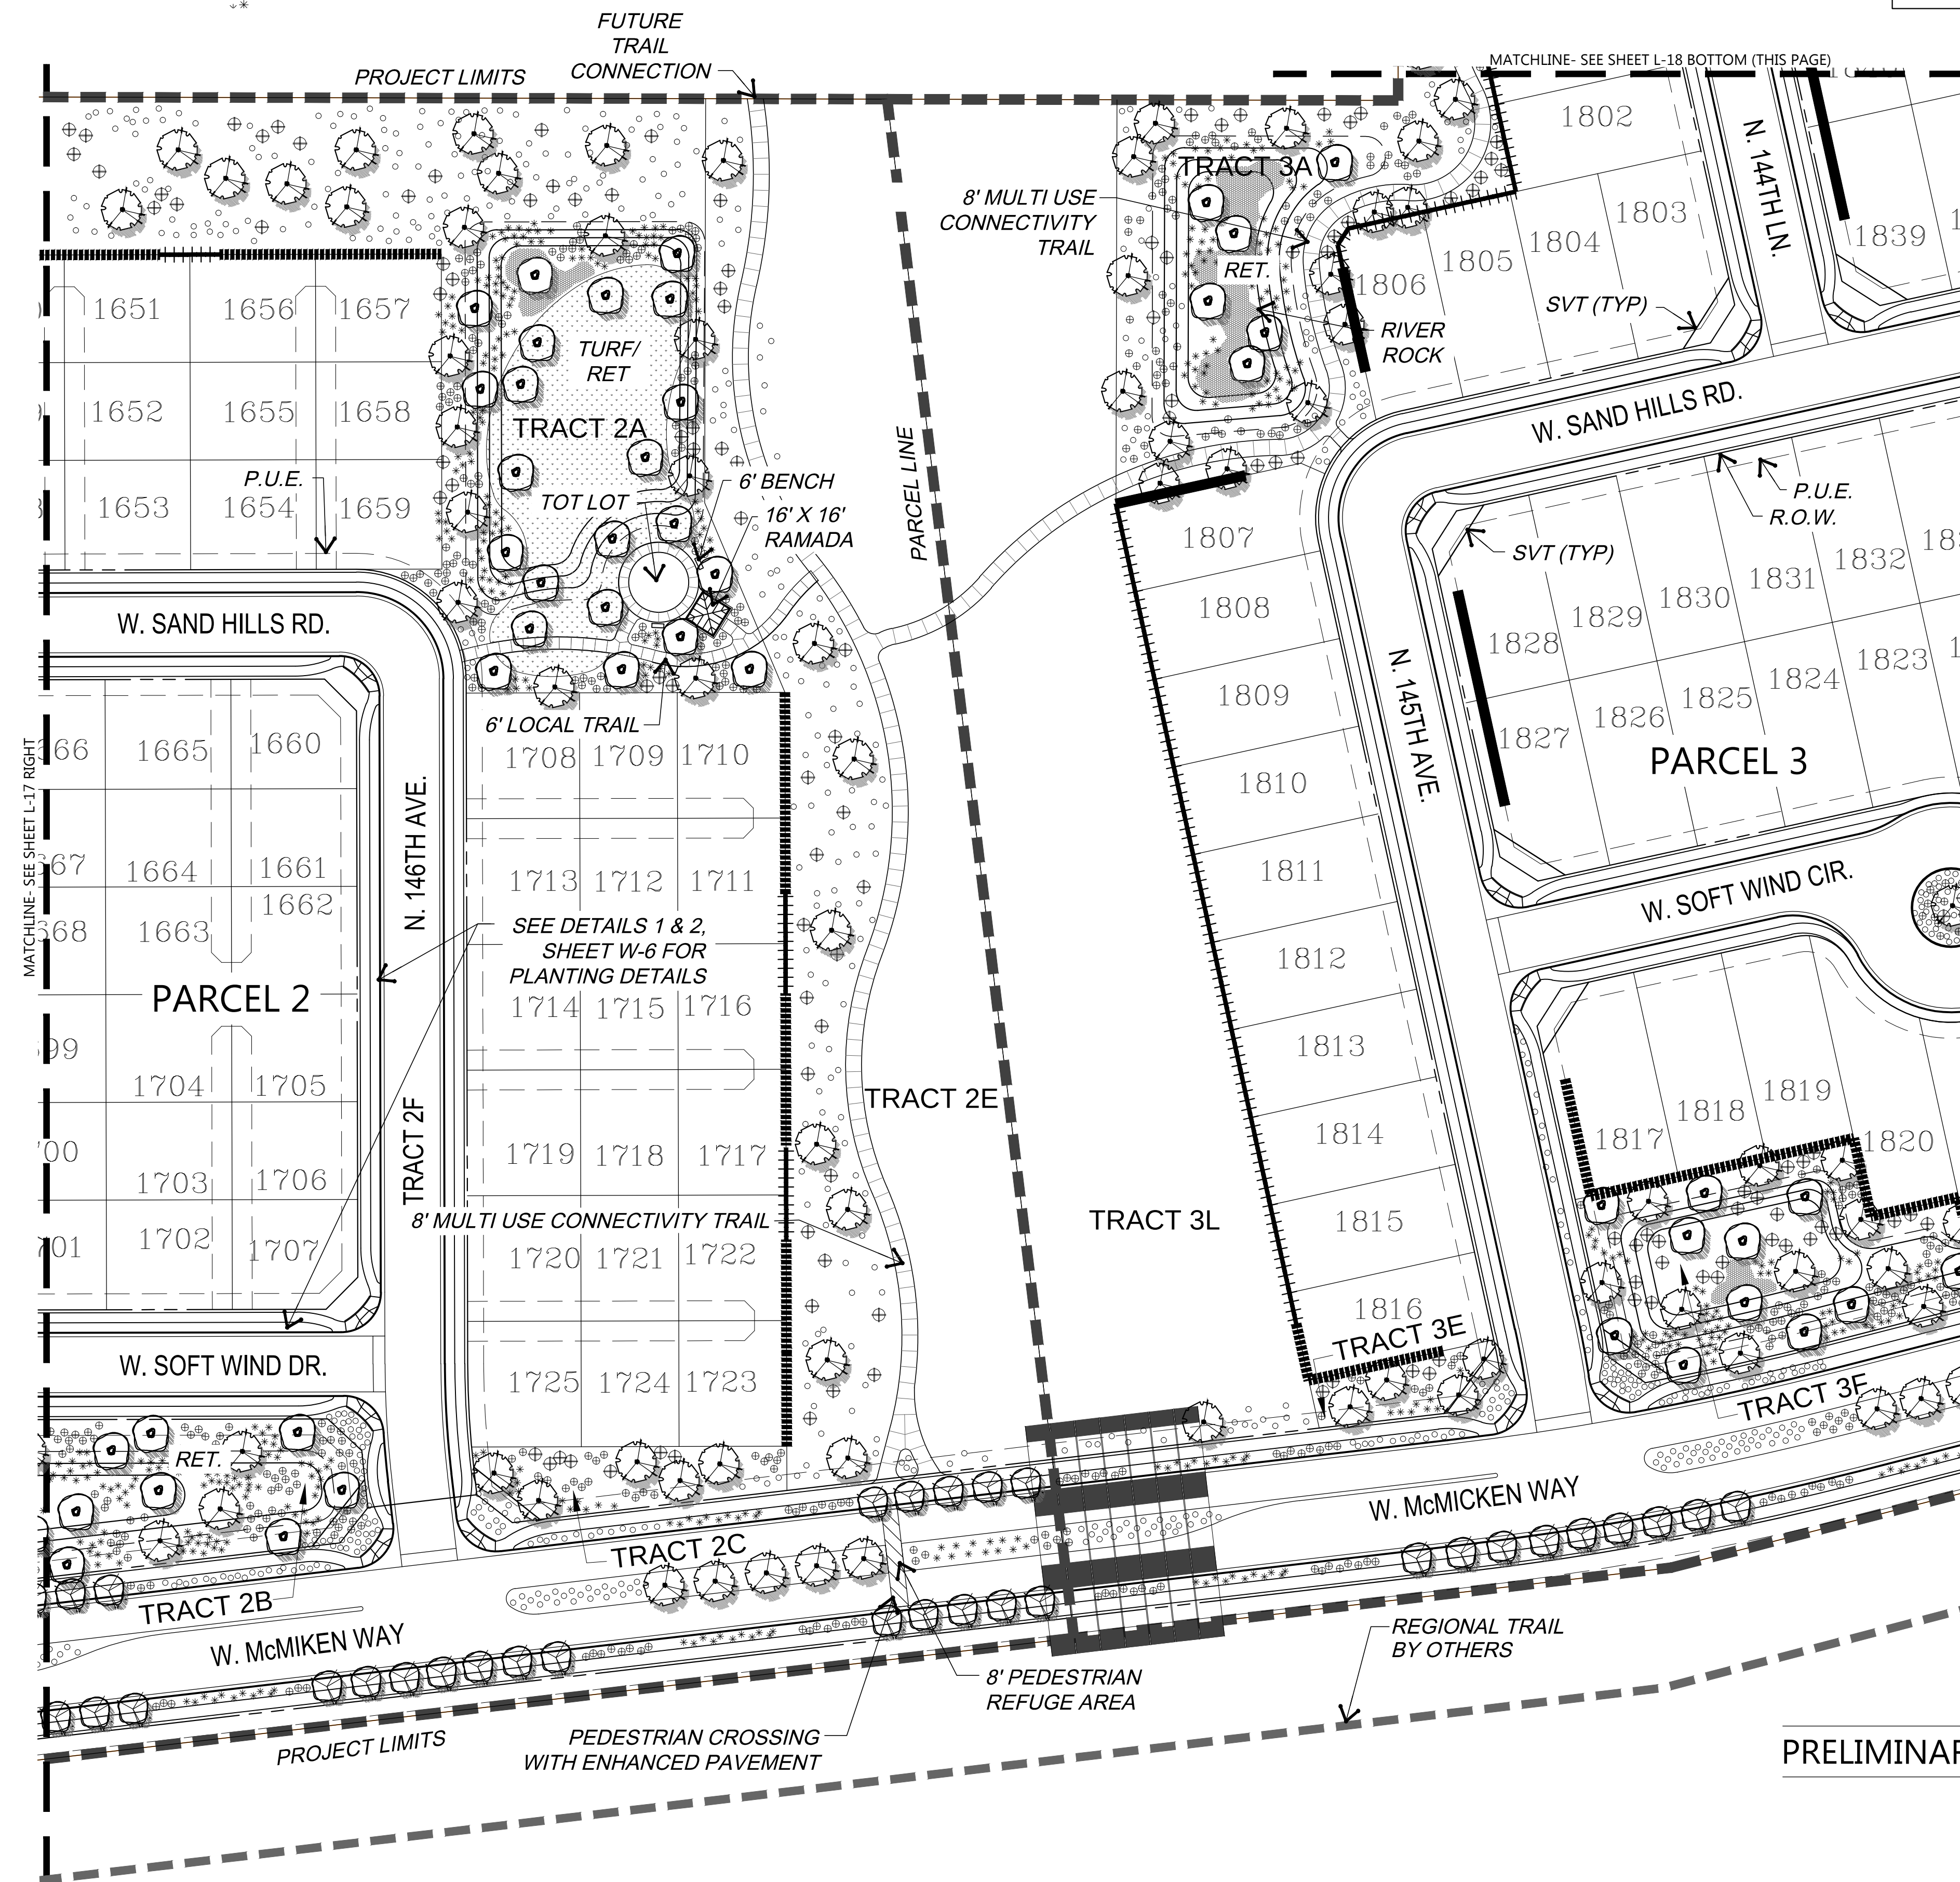

PRELIMINARY LANDSCAPE PLAN

SCALE: 1" = 50'-0"

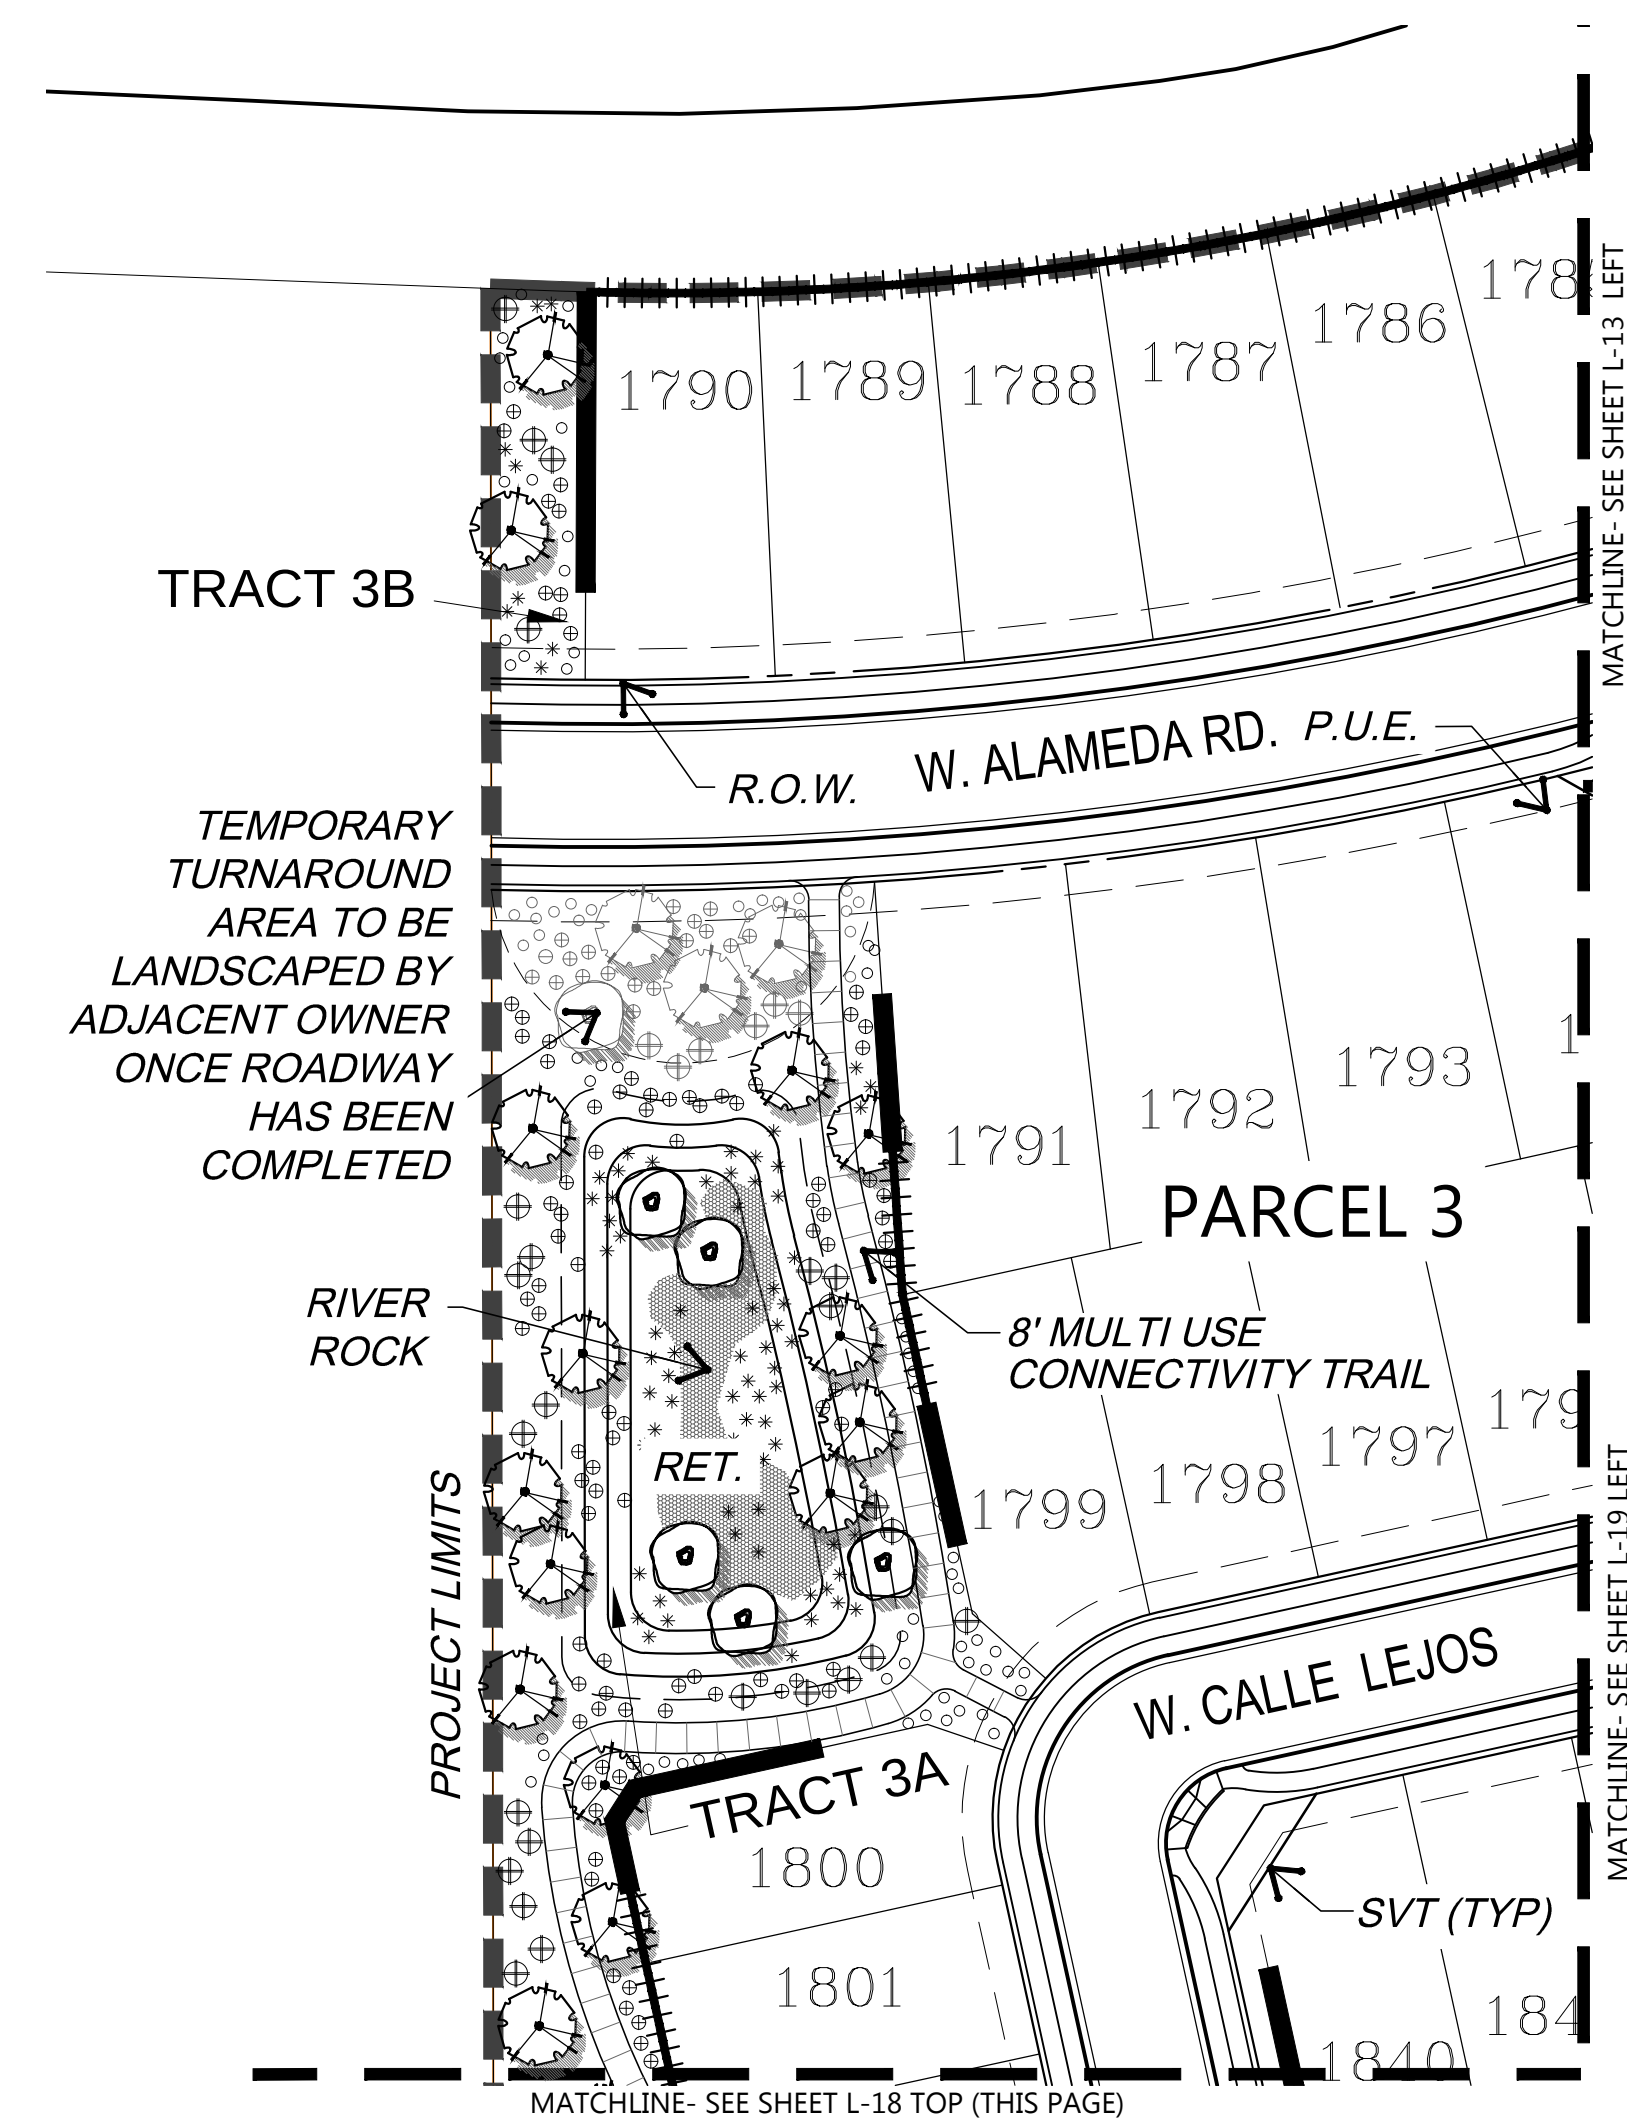


PRELIMINARY LANDSCAPE PLAN

SCALE: 1" = 50'-0"



CASE #FS15-069

LVA urban design studio
land planning • development entitlements • landscape architecture
1720 south ash avenue • tempe, arizona 85281 • 480.994.0094

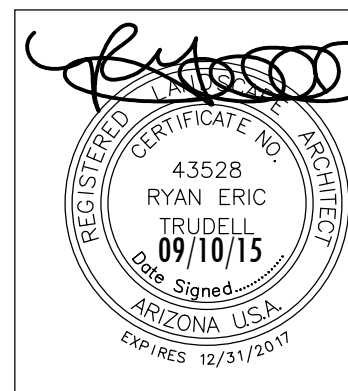

Rancho Mercado Unit 1

Happy Valley Road and Litchfield Road Surprise, Arizona

PRELIMINARY LANDSCAPE PLAN

PRELIMINARY LANDSCAPE PLAN

NOT FOR
CONSTRUCTION

Revision	Date
△	
△	
△	
△	
△	



 William Lyon Homes, Inc.

Date: 09/10/15



Job No.: 0342.3

Drawn: STAFF

SHEET #

L-18₁₉ OF 31

\\:\2003\0342 - Rancho Mercado\CAD\LVA\LEXHIBITS\00-LANDSCAPE PLAN.dwg Sep 15, 2015

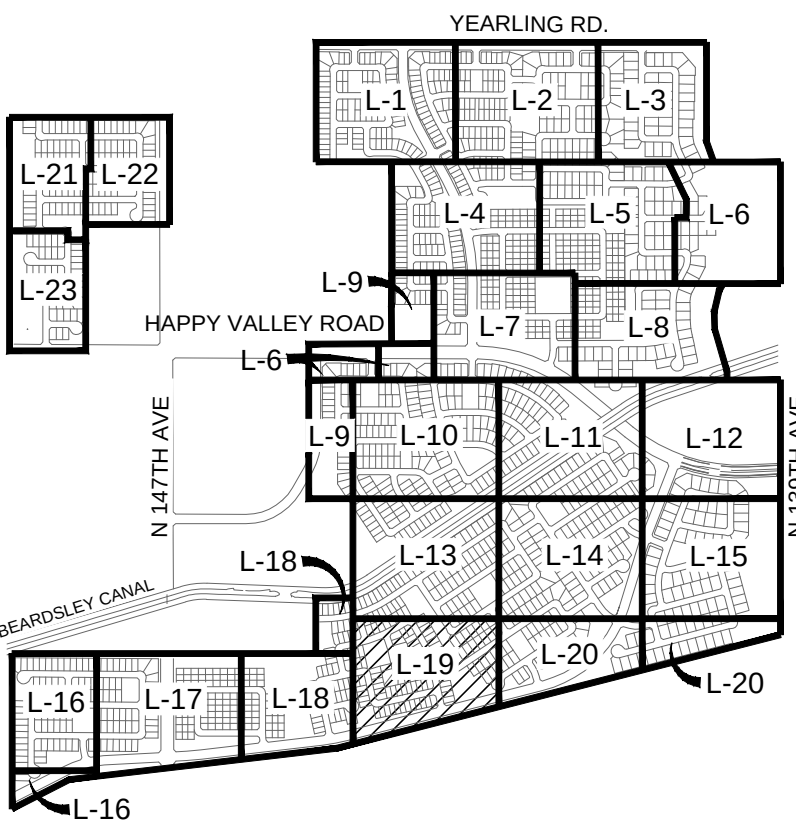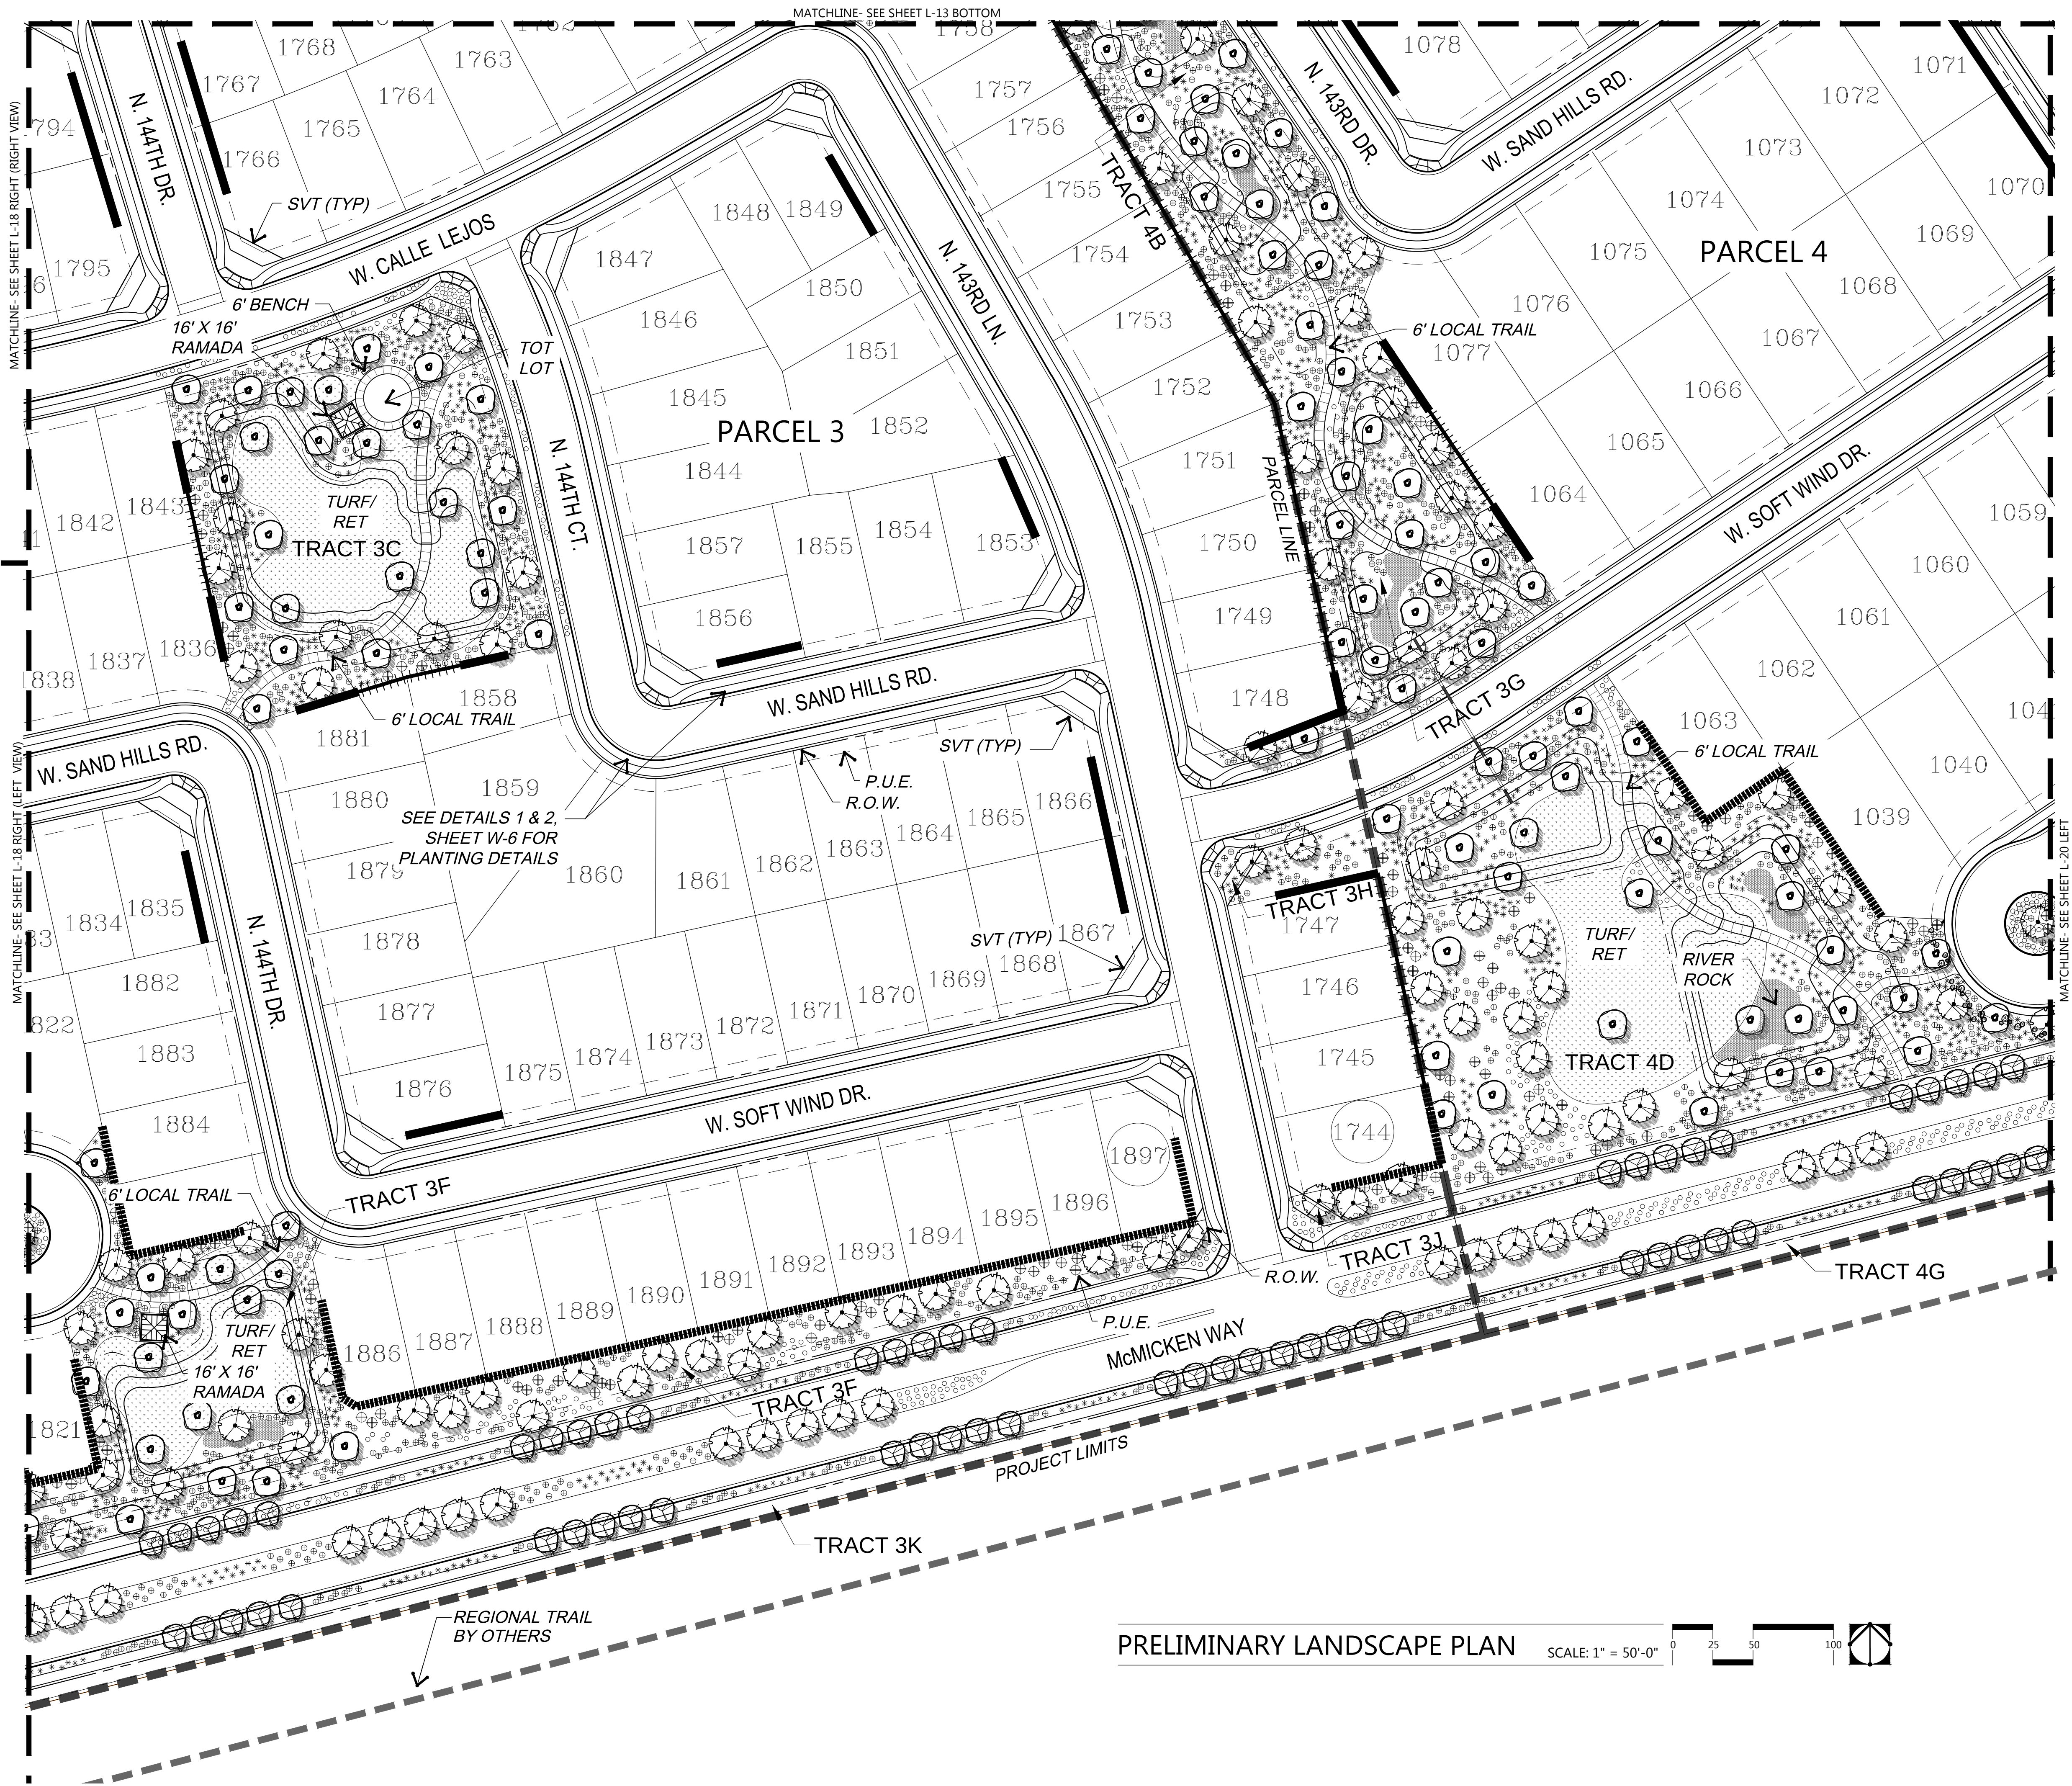

SHEET INDEX N.T.S.


PRELIMINARY PLANT PALETTE

- TREES**
- CHILOPSIS LIN. 'Lucretia Hamilton'
 - DESERT WILLOW VARIETY
 - DALBERGIA SISBOO
 - SISBOO TREE
 - ACACIA SMALLII
 - SWEET ACACIA
 - PARKINSONIA SPP.
 - PALO VERDE
 - PROSOPIS VELUTINA
 - NATIVE MESQUITE
 - QUERCUS VIRGINIANA
 - SOUTHERN LIVE OAK
 - CACTI AND ACCENTS
- AGAVE WEBERI**
- WEBER'S AGAVE
 - ASCLEPIAS SUBULATA
 - DESERT MILKWEED
 - DASYLIRION WHEELERI
 - DESERT SPION
 - FEROCACTUS WISLIZENII
 - BARREL CACTUS
 - HESPERALOE PARVIFLORA
 - RED / YELLOW YUCCA, MIXED
 - MULLENBERGIA CAP. 'R. MIST TM
 - DEERGRASS VARIETY
 - NOLINA MICROCARPA
 - BEARGRASS
 - YUCCA ELATA
 - SOAP TREE YUCCA
- SHRUBS**
- CORDIA PARVIFOLIA
 - LITTLE LEAF CORDIA
 - DALEA PULCHRA
 - BUSH DALEA
 - ENCELIA FARINOSA
 - BRITTLEBUSH
 - EREMOPHILA 'VALENTINE'
 - EMU BUSH VARIETY
 - ERICAMERIA LARICIFOLIA
 - TURPENTINE BUSH
 - JUSTICIA CALIFORNICA
 - CHUPAROSA
 - LARREA TRIDENTATA
 - CREOSOTE
 - LEUCOPHYLLUM LANGMANIAE
 - 'RIO BRAVO' SAGE
 - NERIUM OLEANDER
 - PETITE PINK DWARF OLEANDER
 - SIMMONDSIA CHINENSIS
 - JOJOBA
 - SPHAERALCEA AMBIGUA
 - GLOBE MALLOW
 - TECOMA STANS 'ORANGE JUBILEE'
 - TECOMA
- GROUND COVER / TURF**
- ACACIA REDOLENS
 - TRAILING ACACIA
 - AMBROSIA DELTOIDEA
 - BURSAGE
 - DALEA GREGGII
 - INDIGO BUSH
 - LANTANA SPP.
 - LANTANA
 - VERBENA SPP.
 - VERBENA
 - HYBRID BERMUDA LAWN
 - e.g. 'TIFGREEN' or 'EZ-TURF'
 - (SOD OR HYDROSEED)
- OTHER**
- GRANITE BOULDERS
 - 'SURFACE SELECT'
 - 2' / 3' / 4' DIAMETER

SYMBOL	DESCRIPTION
	THEME WALL (SEE DTL. 4, W-4)
	FENCE BLOCK WALL (SEE DTL. 5, W-4)
	SHORT VIEW FENCE (SEE DTL. 6, W-4)

PRELIMINARY LANDSCAPE PLAN SCALE: 1" = 50'-0" 0 25 50 100

LVA urban design studio
land planning • development entitlements • landscape architecture
120 south ash avenue • tempe, arizona 85281 • 480.994.0994

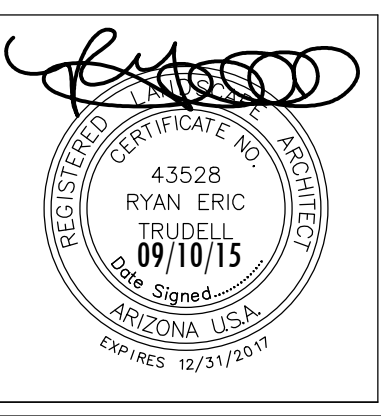

Rancho Mercado Unit 1
Happy Valley Road and Litchfield Road Surprise, Arizona
PRELIMINARY LANDSCAPE PLAN
COPYRIGHT LVA URBAN DESIGN STUDIO, LLC ©


NOT FOR CONSTRUCTION

Revision	Date

William Lyon Homes, Inc.

Date: 09/10/15
Job No.: 0342.3
Drawn: STAFF
SHEET #
L-19 20 OF 31

CASE #FS15-069

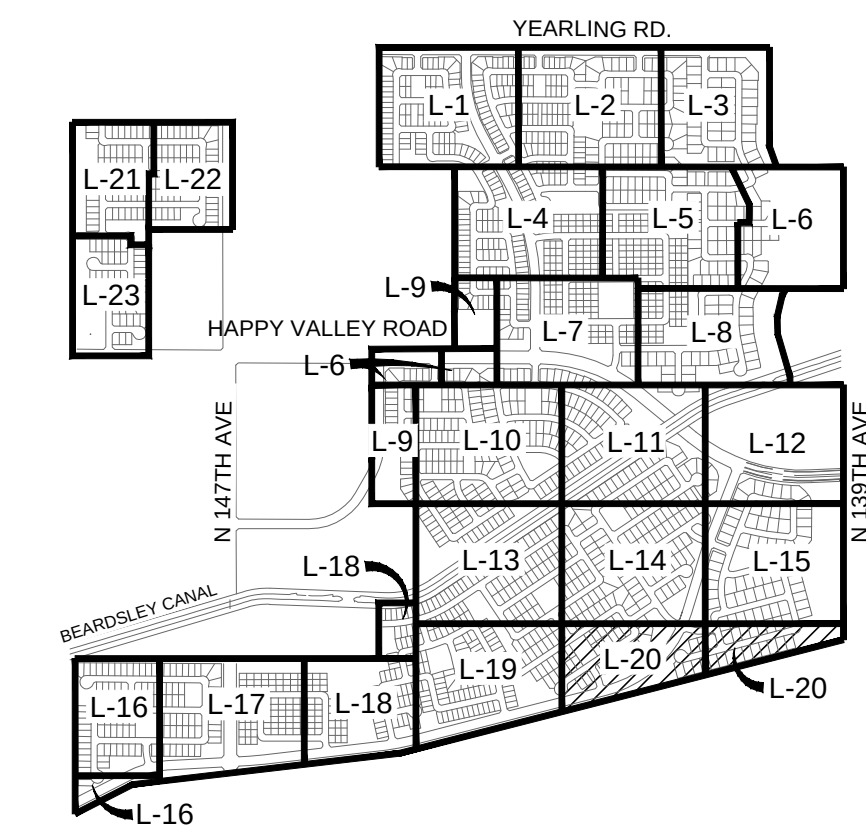

N.T.S.



WALL LEGEND	
SYMBOL	DESCRIPTION
	THEME WALL (SEE DTL. 4, W-6)
	FENCE BLOCK WALL (SEE DTL. 5, W-6)
	SHORT VIEW FENCE (SEE DTL. 6, W-6)

TREES
 CHILOPSIS LIN. 'Lucetta Hamilton'
 DESERT WILLOW VARIETY
 DALBERGIA SISSOO
 SISSOO TREE
 ACACIA SMALLII
 SWEET ACACIA
 PARKINSONIA SPP.
 PALO VERDE
 PROSOPIS VELUTINA
 NATIVE MESQUITE
 QUERCUS VIRGINIANA
 SOUTHERN LIVE OAK
CACTI AND ACCENTS
 AGAVE WEBERI
 WEREPE AGAVE

- | | | |
|--|---|---|
| ASCLEPIAS SUBULATA
DESERT MILKWED |  | <u>RIO BRAVO SAGE</u> |
| DASYLIRON WHEELERI
DESERT SPOON |  | NERITUM OLEANDER
PETITE PINK DWARF OLEANDER |
| FEROCACTUS WISLIZENII
BARREL CACTUS |  | SIMMONDISIA CHINENSIS
JOJOBA |
| HESPERALOE PARVIFLORA
RED/YELLOW YUCCA, MIXED |  | SPHAERALOE AMBIGUA
GLOBEALLLOW |
| MULMEBERGIA "R. MIST" TM
DEERGRASS VARIETY |  | TECOMA STANS "ORANGE JUBILEE"
TECOMA |
| NOLINA MICROCARPA
BEARGRASS | | <u>GROUNDCOVER / TURF</u> |
| YUCCA ELATA
SPARTREE YUCCA |  | ACACIA REDOLENS
TRAILING ACACIA |
| <u>SHRUBS</u> |  | AMBROSIA DELTOIDEA
BURSAGE |
| CORDIA PARVIFOLIA
LITTLE LEAF CORDIA |  | DALEA GREGGII
INDIGO BUSH |
| DALEA PULCHRA
BUSH DALEA |  | LANTANA SPP.
LANTANA |
| ENCELLA FARINOSA
BUTTLEBUSH |  | VERBENA SPP.
VERBENA |
| ERYTHRILLA VALENTINE
RED BUSH VARIETY |  |  HYBRID BERMUUDA LAWN
e.g. TIFGREEN "e2-TURF"
(SOD OR HYDROSEED) |
| ERICAMERA LARCIFOLIA
TURPENTINE BUSH | | <u>OTHER</u> |
| JUSTITIA CALIFORNICA
CHUPAROSA |  | GRANITE BOULDERS
SURFACE SELECT
2 1/2" x 3" DIAMETER |
| LARREA TRIDENTATA
CREOSOTE | | |
| LEUCOPHYLLUM LANGMANIE | | |


ONCE IMPROVEMENTS ARE COMPLETE,
WASHES WILL BE REVEGETATED WITH NATIVE
HYDRO SEED

SCALE: 1" = 50'-0"



CASE #FS15-069

LVA urban design studio
land planning • development entitlements • landscape architecture
1720 south ash avenue • tempe, arizona 85281 • 480.994.0994

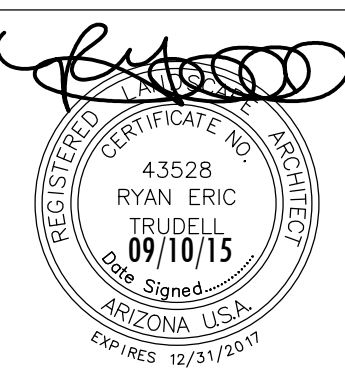

Rancho Mercado Unit 1

Happy Valley Road and Litchfield Road Surprise, Arizona

PRELIMINARY LANDSCAPE PLAN

PRELIMINARY LANDSCAPE PLAN

NOT FOR
CONSTRUCTION

Revision	Date
△	
△	
△	
△	
△	



William Lyon Homes, Inc.

Date: 09/10/15


Job No.: 0342.3

Drawn: STAFF

SHEET 4

L-20₂₁ OF 31


1200310342 - Rancho Merrado CAD\VA\15\EXHIBITS\00-LANDSCAPE PLAN.dwg Sep 10, 2015

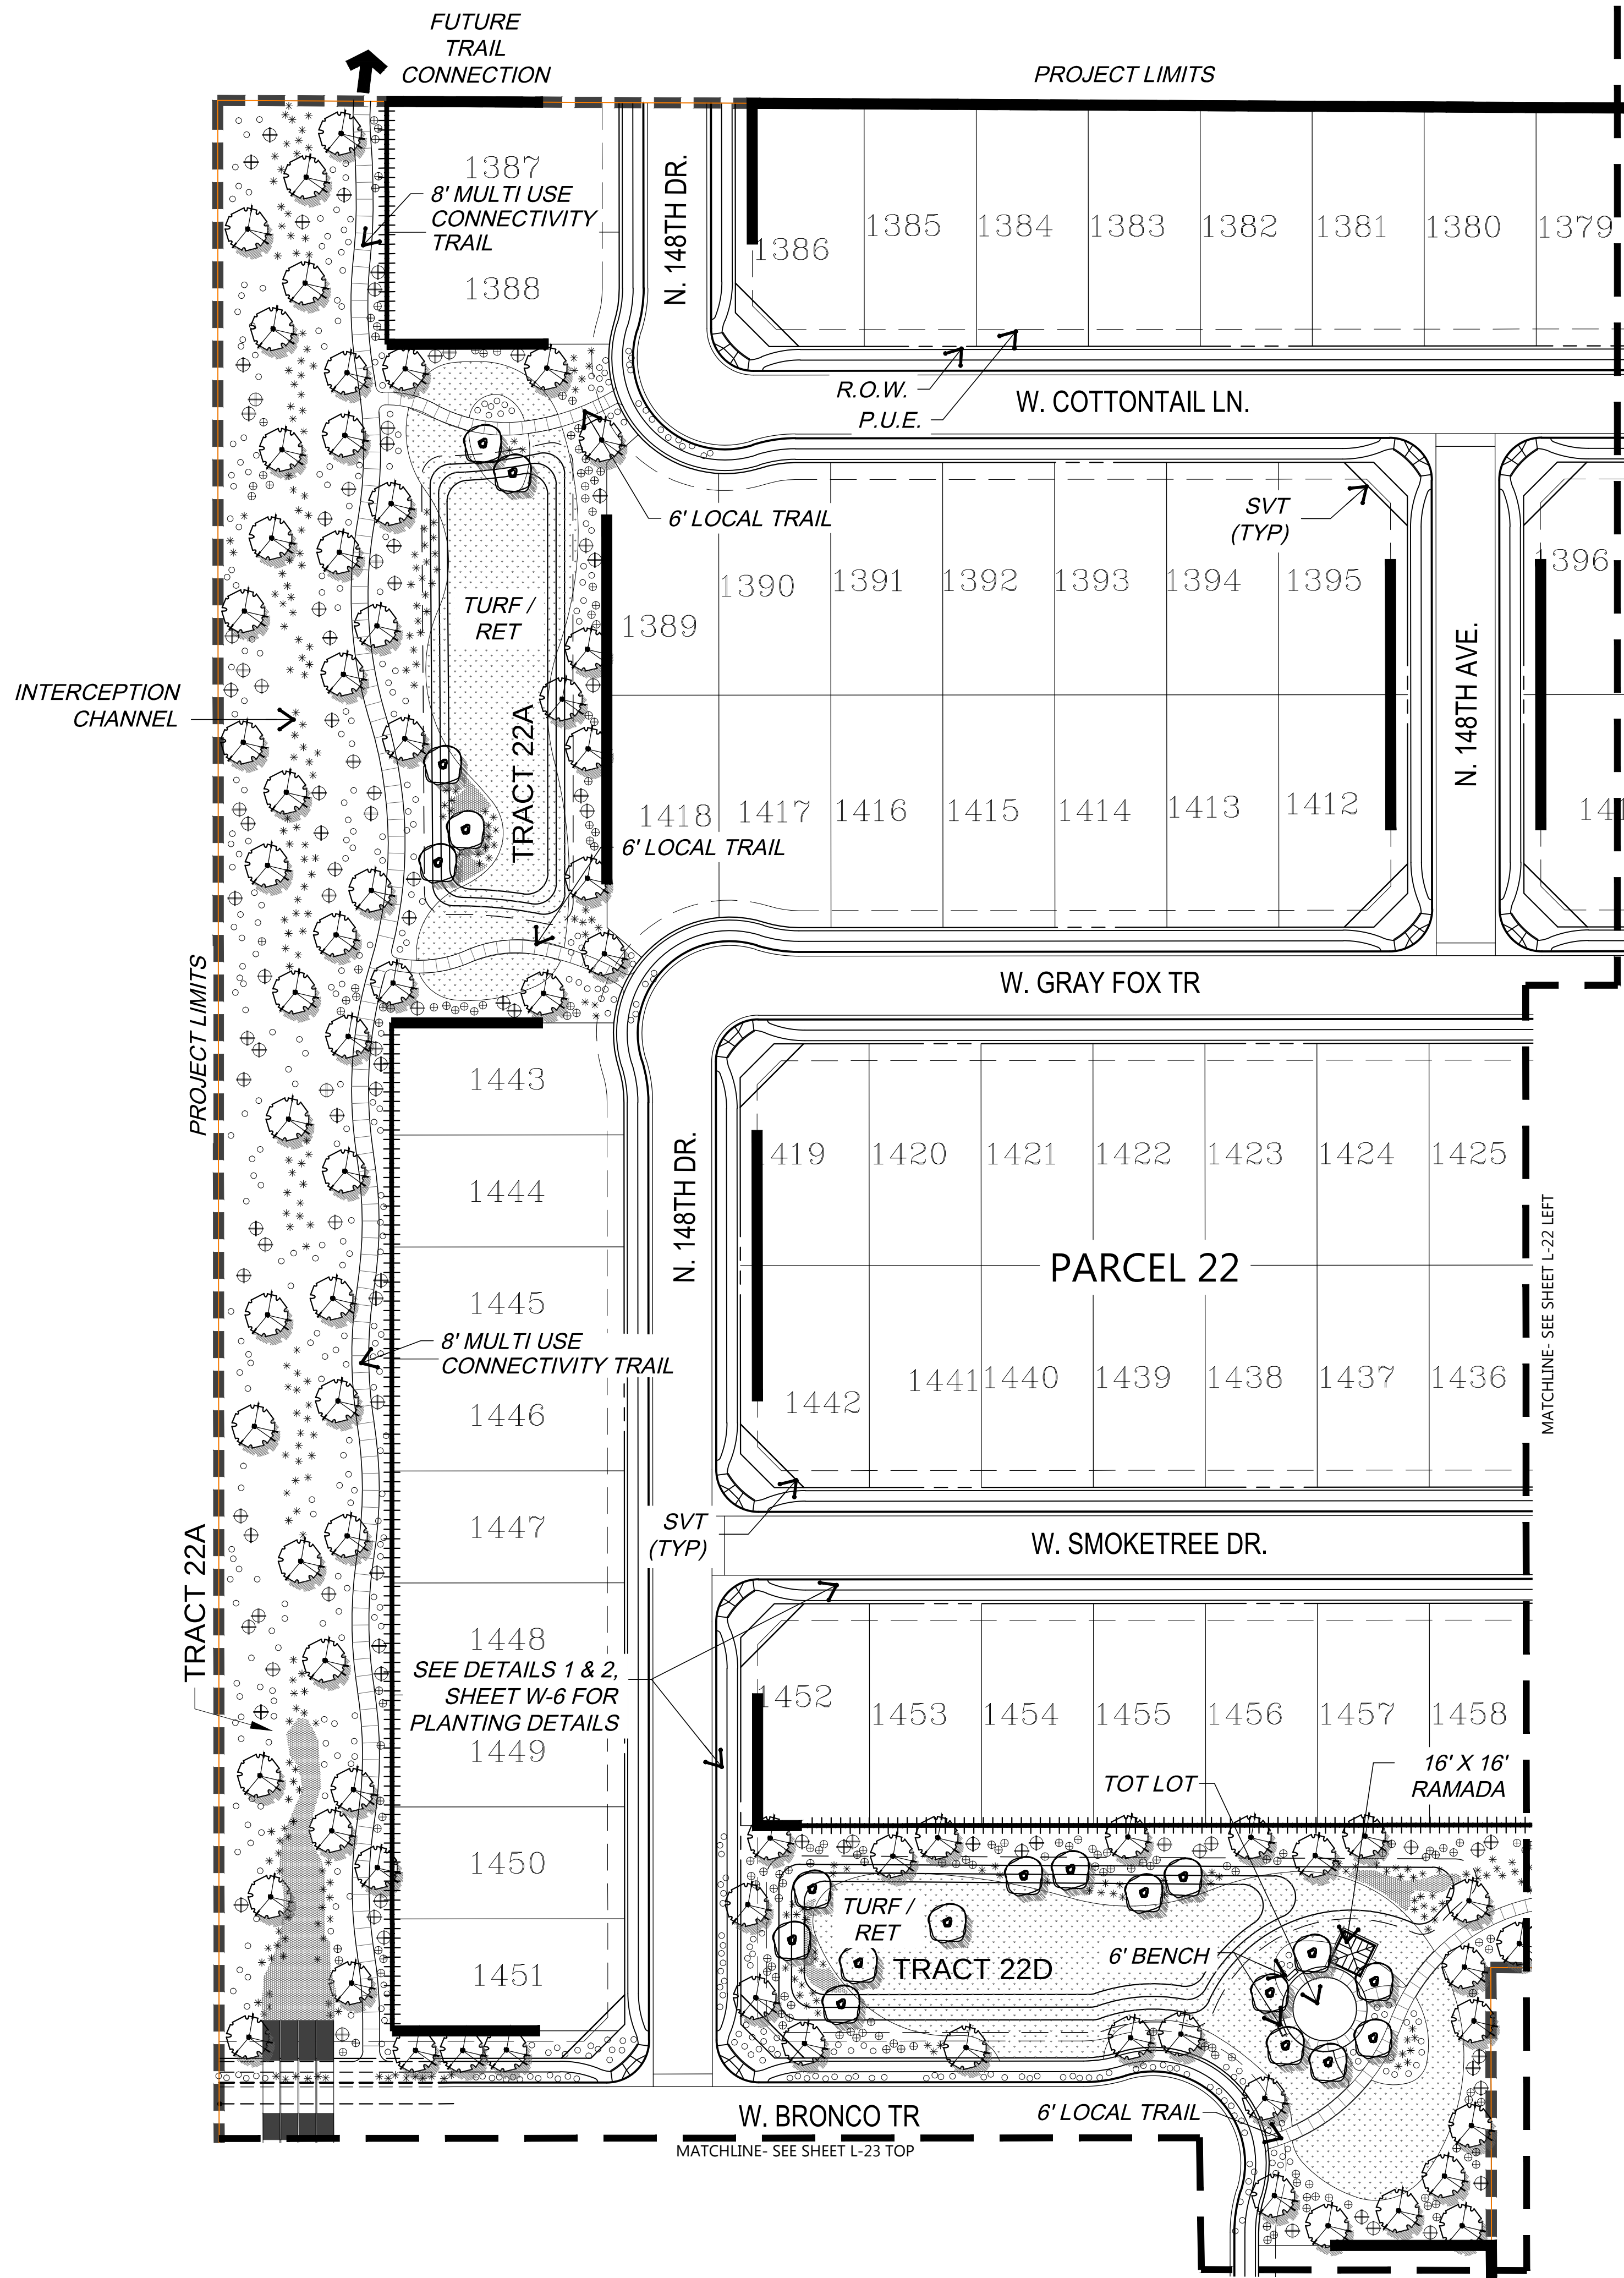

PRELIMINARY PLANT PALETTE


- TREES
 - CHILOPSIS LIN. 'Lucretia Hamilton'
 - DESERT WILLOW VARIETY
 - DALBERGIA SISSOO
 - SISSOO TREE
 - ACACIA SMALLII
 - SWEET ACACIA
 - PARKINSONIA SPP.
 - PAVO VERDE
 - PROSOPIS VELUTINA
 - NATIVE MESQUITE
 - QUERCUS VIRGINIANA
 - SOUTHERN LIVE OAK
- CACTI AND ACCENTS
 - AGAVE WEBERI
 - WEBER'S AGAVE
 - ASCLEPIAS SUBULATA
 - DESERT MILKWEED
 - DASYLIRION WHEELERI
 - DESERT SPOON
 - FERROACTUS WISLIZENII
 - BARREL CACTUS
 - HESPERALOE PARVIFLORA
 - RED / YELLOW YUCCA, MIXED
 - MUHLENBERGIA CAP. 'R. MIST' TM
 - DEERGRASS VARIETY
 - NOLINA MICROCARPA
 - BEARGRASS
 - YUCCA ELATA
 - SOAPTREE YUCCA
- SHRUBS
 - CORDIA PARVIFOLIA
 - LITTLE LEAF CORDIA
 - DALEA PULCHRA
 - BUSH DALEA
 - ENCELIA FARINOSA
 - BRITTLEBUSH
 - EREMOPHILA 'VALENTINE'
 - EMU BUSH VARIETY
 - ERICAMERIA LARCIFOLIA
 - TURPENTINE BUSH
 - JUSTICIA CALIFORNICA
 - CHUPAROSA
 - LARREA TRIDENTATA
 - CREOSOTE
 - LEUCOPHYLLUM LANGMANIAE
 - 'RIO BRAVO' SAGE
 - NERIUM OLEANDER
 - PETITE PINK DWARF OLEANDER
 - SIMMONDSIA CHINENSIS
 - JOJOBA
 - SPHAERALCEA AMBIGUA
 - GLOBEMALLOW
 - TECOMA STANS 'ORANGE JUBILEE'
 - TECOMA
- GROUNDCOVER / TURF
 - ACACIA REDOLENS
 - TRAILING ACACIA
 - AMBROSIA DELTOIDEA
 - BURSAGE
 - DALEA GREGGII
 - INDIGO BUSH
 - LANTANA SPP.
 - LANTANA
 - VERBENA SPP.
 - VERBENA
 - HYBRID BERMUDA LAWN
 - e.g. 'TIFGREEN' or 'EZ-TURF'
 - (SOD OR HYDROSEED)
- OTHER
 - GRANITE BOULDERS
 - 'SURFACE SELECT'
 - 2' / 3' / 4' DIAMETER

WALL LEGEND	
SYMBOL	DESCRIPTION
	THEME WALL (SEE DTL. 4, W-6)
	FENCE BLOCK WALL (SEE DTL. 5, W-6)
	SHORT VIEW FENCE (SEE DTL. 6, W-6)

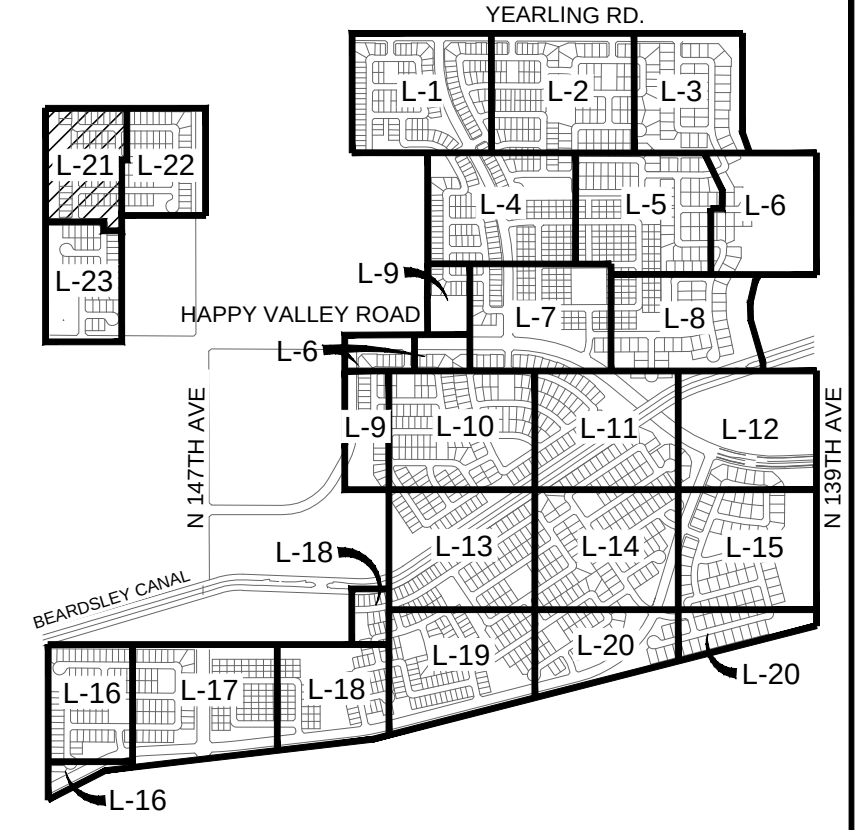

SHEET INDEX N.T.S.

LVA urban design studio
land planning • development entitlements • landscape architecture
120 south ash avenue • tempe, arizona 85281 • 480.994.0994

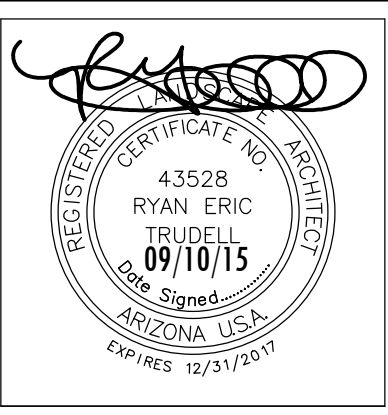

Rancho Mercado Unit 1
Happy Valley Road and Litchfield Road
Surprise, Arizona

PRELIMINARY LANDSCAPE PLAN

COPYRIGHT LVA URBAN DESIGN STUDIO, LLC ©


NOT FOR CONSTRUCTION

William Lyon Homes, Inc.

Date: 09/10/15
Job No.: 0342.3
Drawn: STAFF
SHEET #
L-21 22 OF 31

PRELIMINARY LANDSCAPE PLAN SCALE: 1" = 50'-0"


CASE #FS15-069

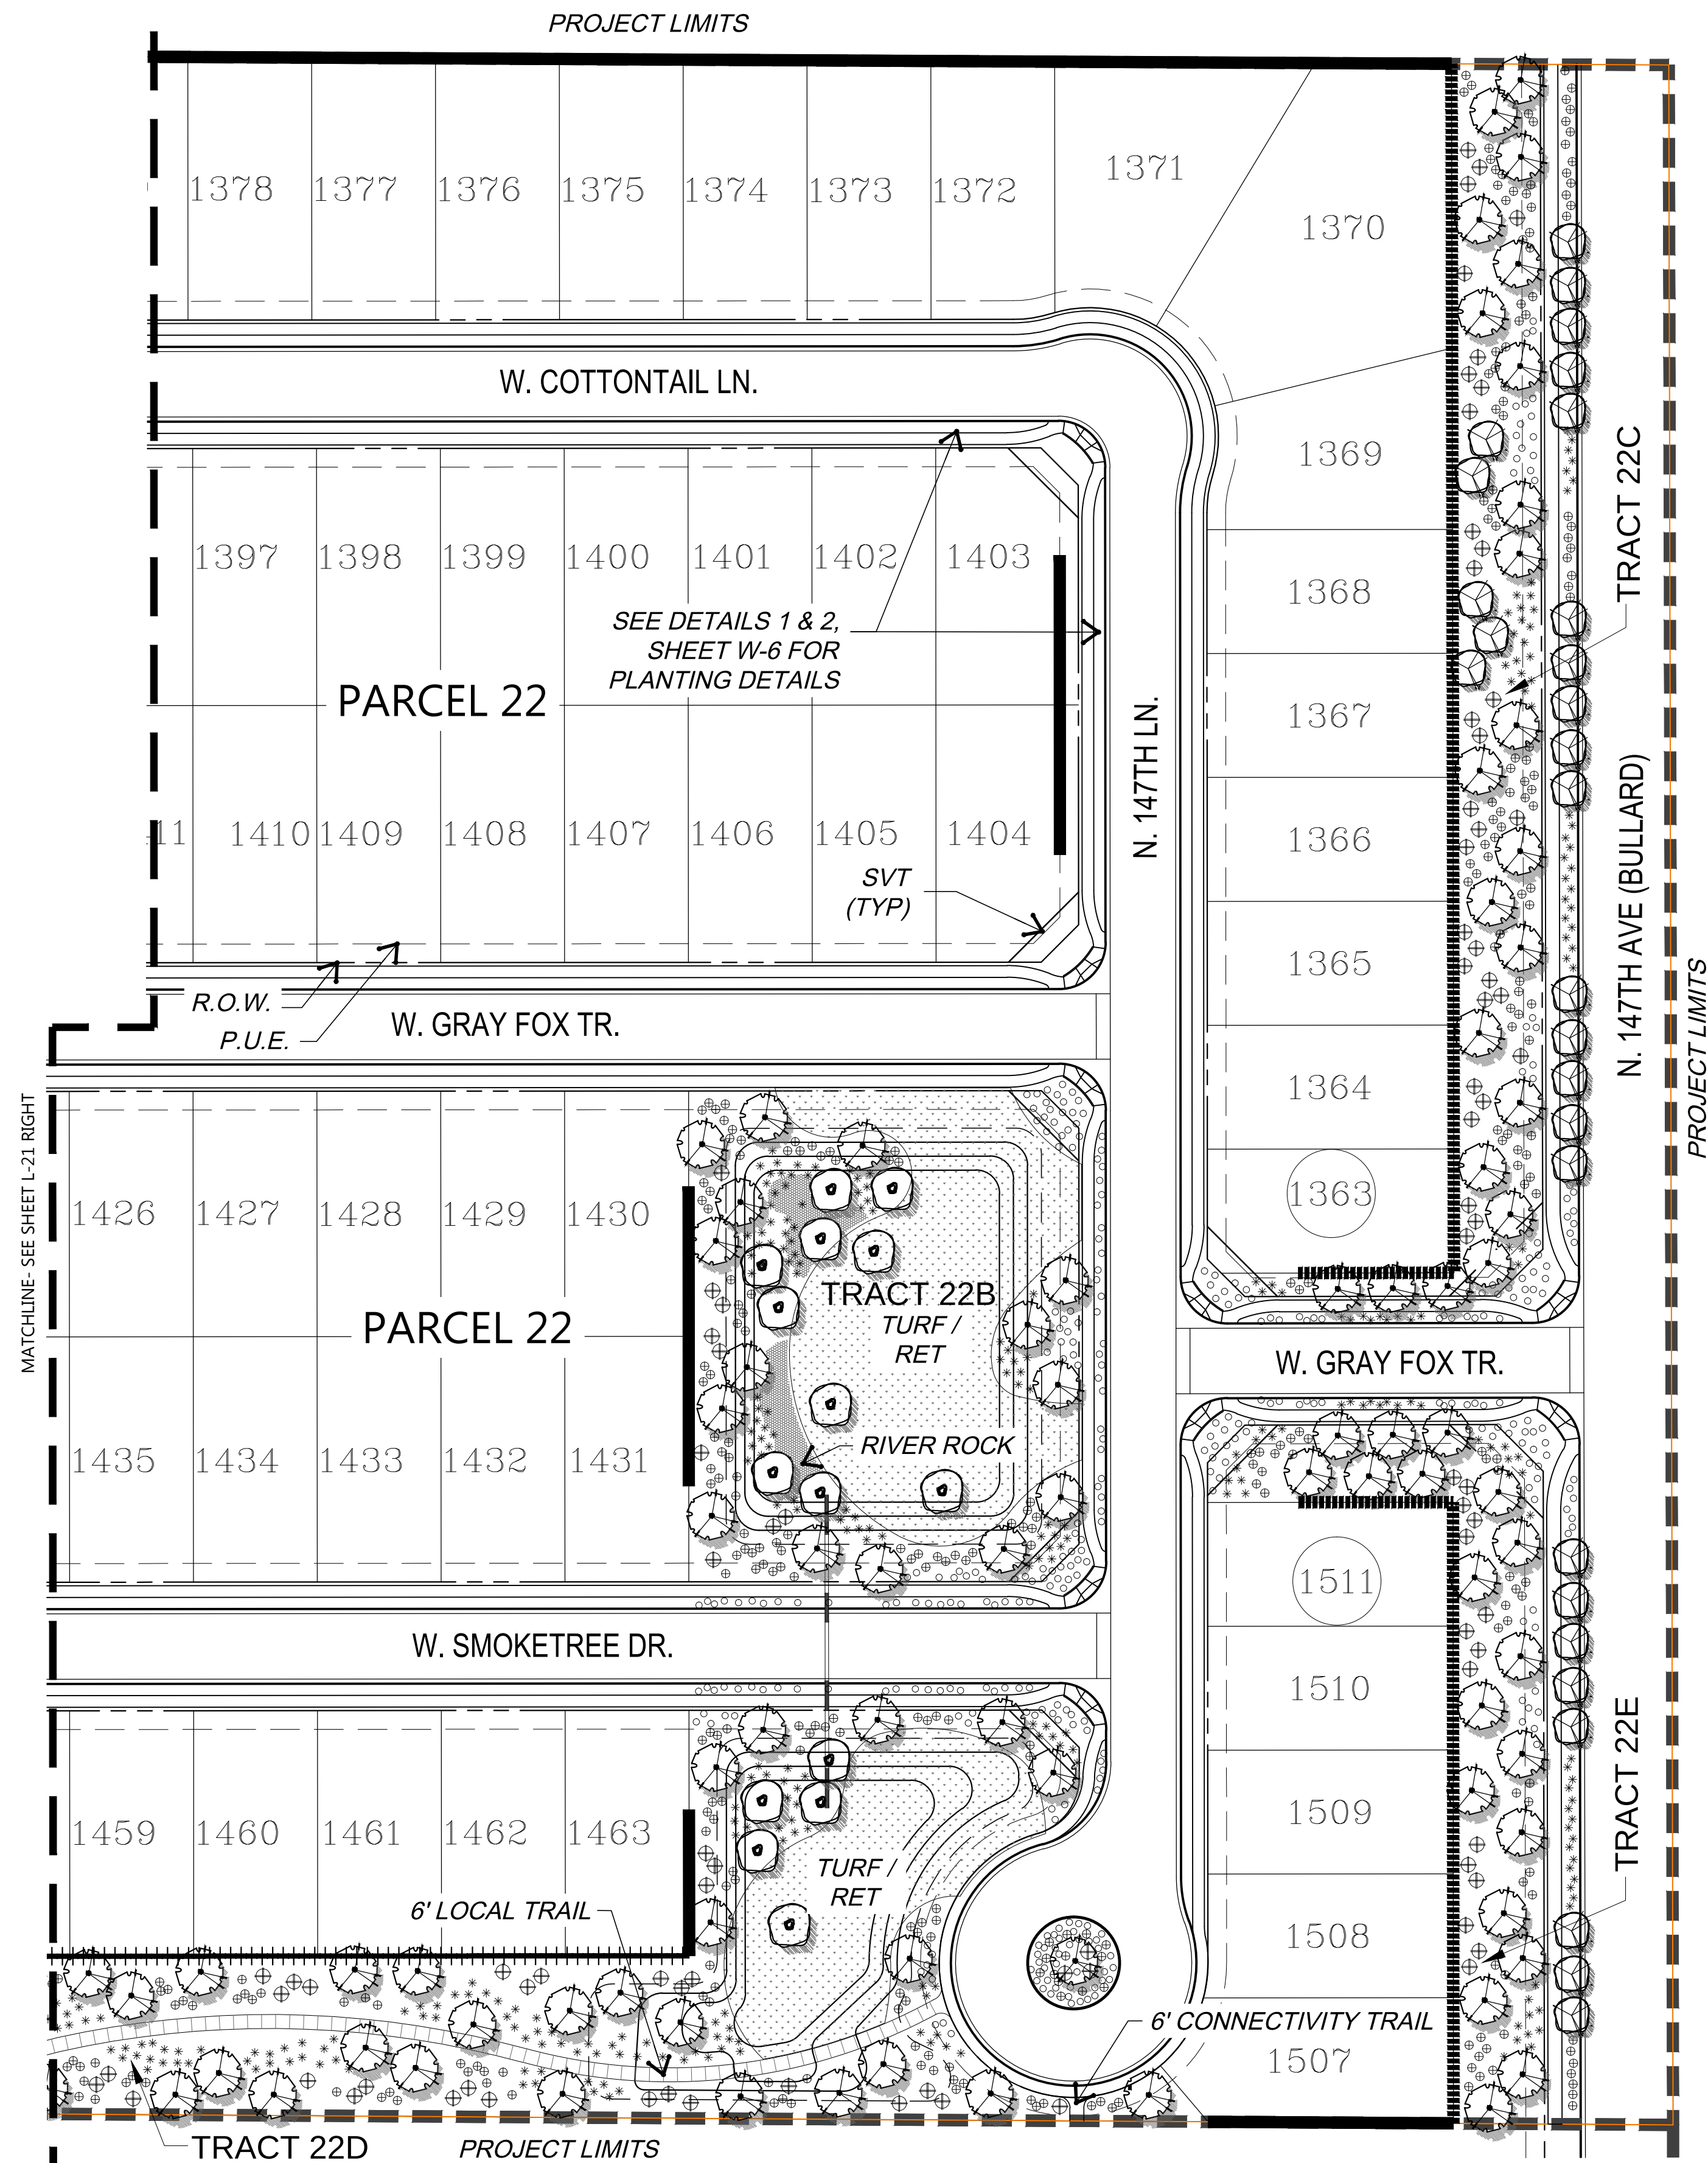

PRELIMINARY PLANT PALETTE

- TREES
- CHLOROPIS LM. 'Lucretia Hamilton'
 - DESERT WILLOW VARIETY
 - DALBERGIA SISSOO
 - SISSOO TREE
 - ACACIA SMALLII
 - SWEET ACACIA
 - PARKINSONIA SPP.
 - PALO VERDE
 - PROSOPIS VELUTINA
 - NATIVE MESQUITE
 - QUERCUS VIRGINIANA
 - SOUTHERN LIVE OAK
 - CACTI AND ACCENTS
 - AGAVE WEBERI
 - WEBER'S AGAVE
 - ASCLEPIAS SUBULATA
 - DESERT MILKWEED
 - DASYLIRION WHEELERI
 - DESERT SPOON
 - FEROCACCTUS WISLIZENII
 - BARREL CACTUS
 - HESPERALOE PARVIFLORA
 - RED / YELLOW YUCCA, MIXED
 - MUHLBERGIA CAP. 'R. MIST' TM
 - DEERGRASS VARIETY
 - NOLINA MICROCARPA
 - BEARGRASS
 - YUCCA ELATA
 - SOAPTREE YUCCA
 - SHRUBS
 - CORDIA PARVIFOLIA
 - LITTLE LEAF CORDIA
 - DALEA PULCHRA
 - BUSH DALEA
 - ENCELIA FARINOSA
 - BRITTLEBUSH
 - EREMOPHILA 'VALENTINE'
 - EMU BUSH VARIETY
 - ERICAMERIA LARCIFOLIA
 - TURPENTINE BUSH
 - JUSTICIA CALIFORNICA
 - CHUPAROSA
 - LARREA TRIDENTATA
 - CREOSOTE
 - LEUCOPHYLLUM LANGMANIAE
 - 'RIO BRAVO' SAGE
 - NERIUM OLEANDER
 - PETITE PINK DWARF OLEANDER
 - SIMMONDSIA CHINENSIS
 - JOJOBA
 - SPHAERALCEA AMBIGUA
 - GLOBEMALLOW
 - TECOMA STANS 'ORANGE JUBILEE'
 - TECOMA
 - GROUND COVER / TURF
 - ACACIA REDOLENS
 - TRAILING ACACIA
 - AMBROSIA DELTOIDEA
 - BURSAGE
 - DALEA GREGGII
 - INDIGO BUSH
 - LANTANA SPP.
 - LANTANA
 - VERBENA SPP.
 - VERBENA
 - HYBRID BERMUDA LAWN
 - e.g. 'TIFGREEN' or 'EZ-TURF'
 - (SOD OR HYDROSEED)
 - OTHER
 - GRANITE BOULDERS
 - 'SURFACE SELECT'
 - 2' / 3' / 4' DIAMETER


SYMBOL	DESCRIPTION
	THEME WALL (SEE DTL. 4, W-6)
	FENCE BLOCK WALL (SEE DTL. 5, W-6)
	SHORT VIEW FENCE (SEE DTL. 6, W-6)

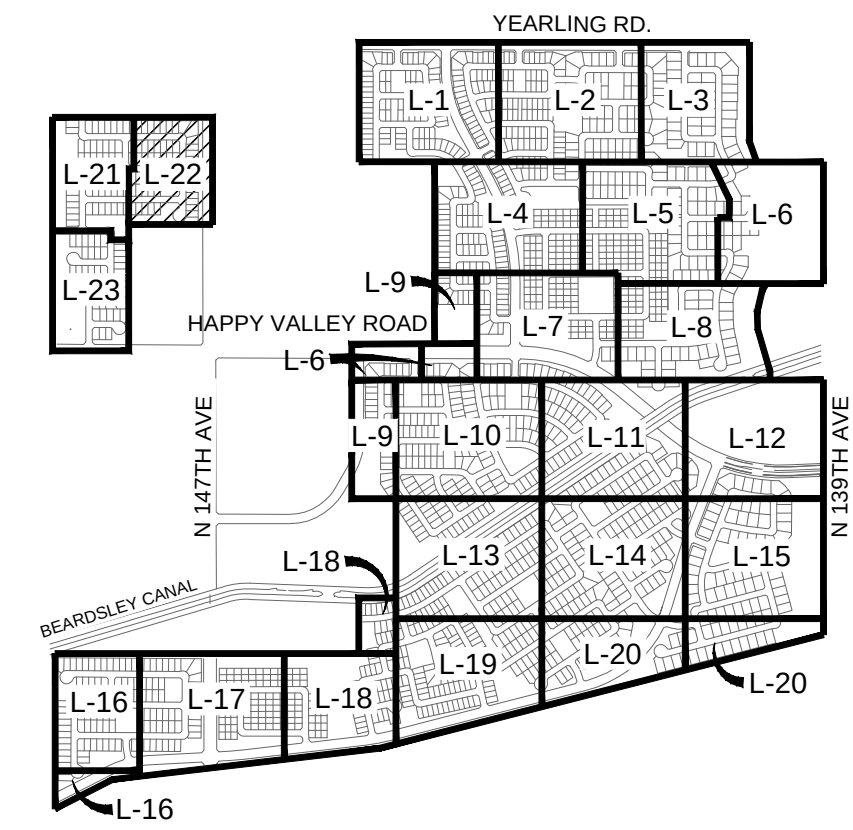

LVA urban design studio

land planning • development entitlements • landscape architecture

120 south ash avenue • tempe, arizona 85281 • 480.994.0994

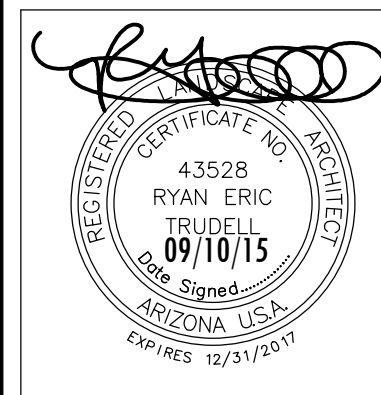

Rancho Mercado Unit 1

Happy Valley Road and Litchfield Road Surprise, Arizona

PRELIMINARY LANDSCAPE PLAN

COPYRIGHT LVA URBAN DESIGN STUDIO, L.L.C. ©

NOT FOR CONSTRUCTION



Date: 09/10/15


Job No.: 0342.3

Drawn: STAFF

SHEET #

L-22 23 OF 31

CASE #FS15-069

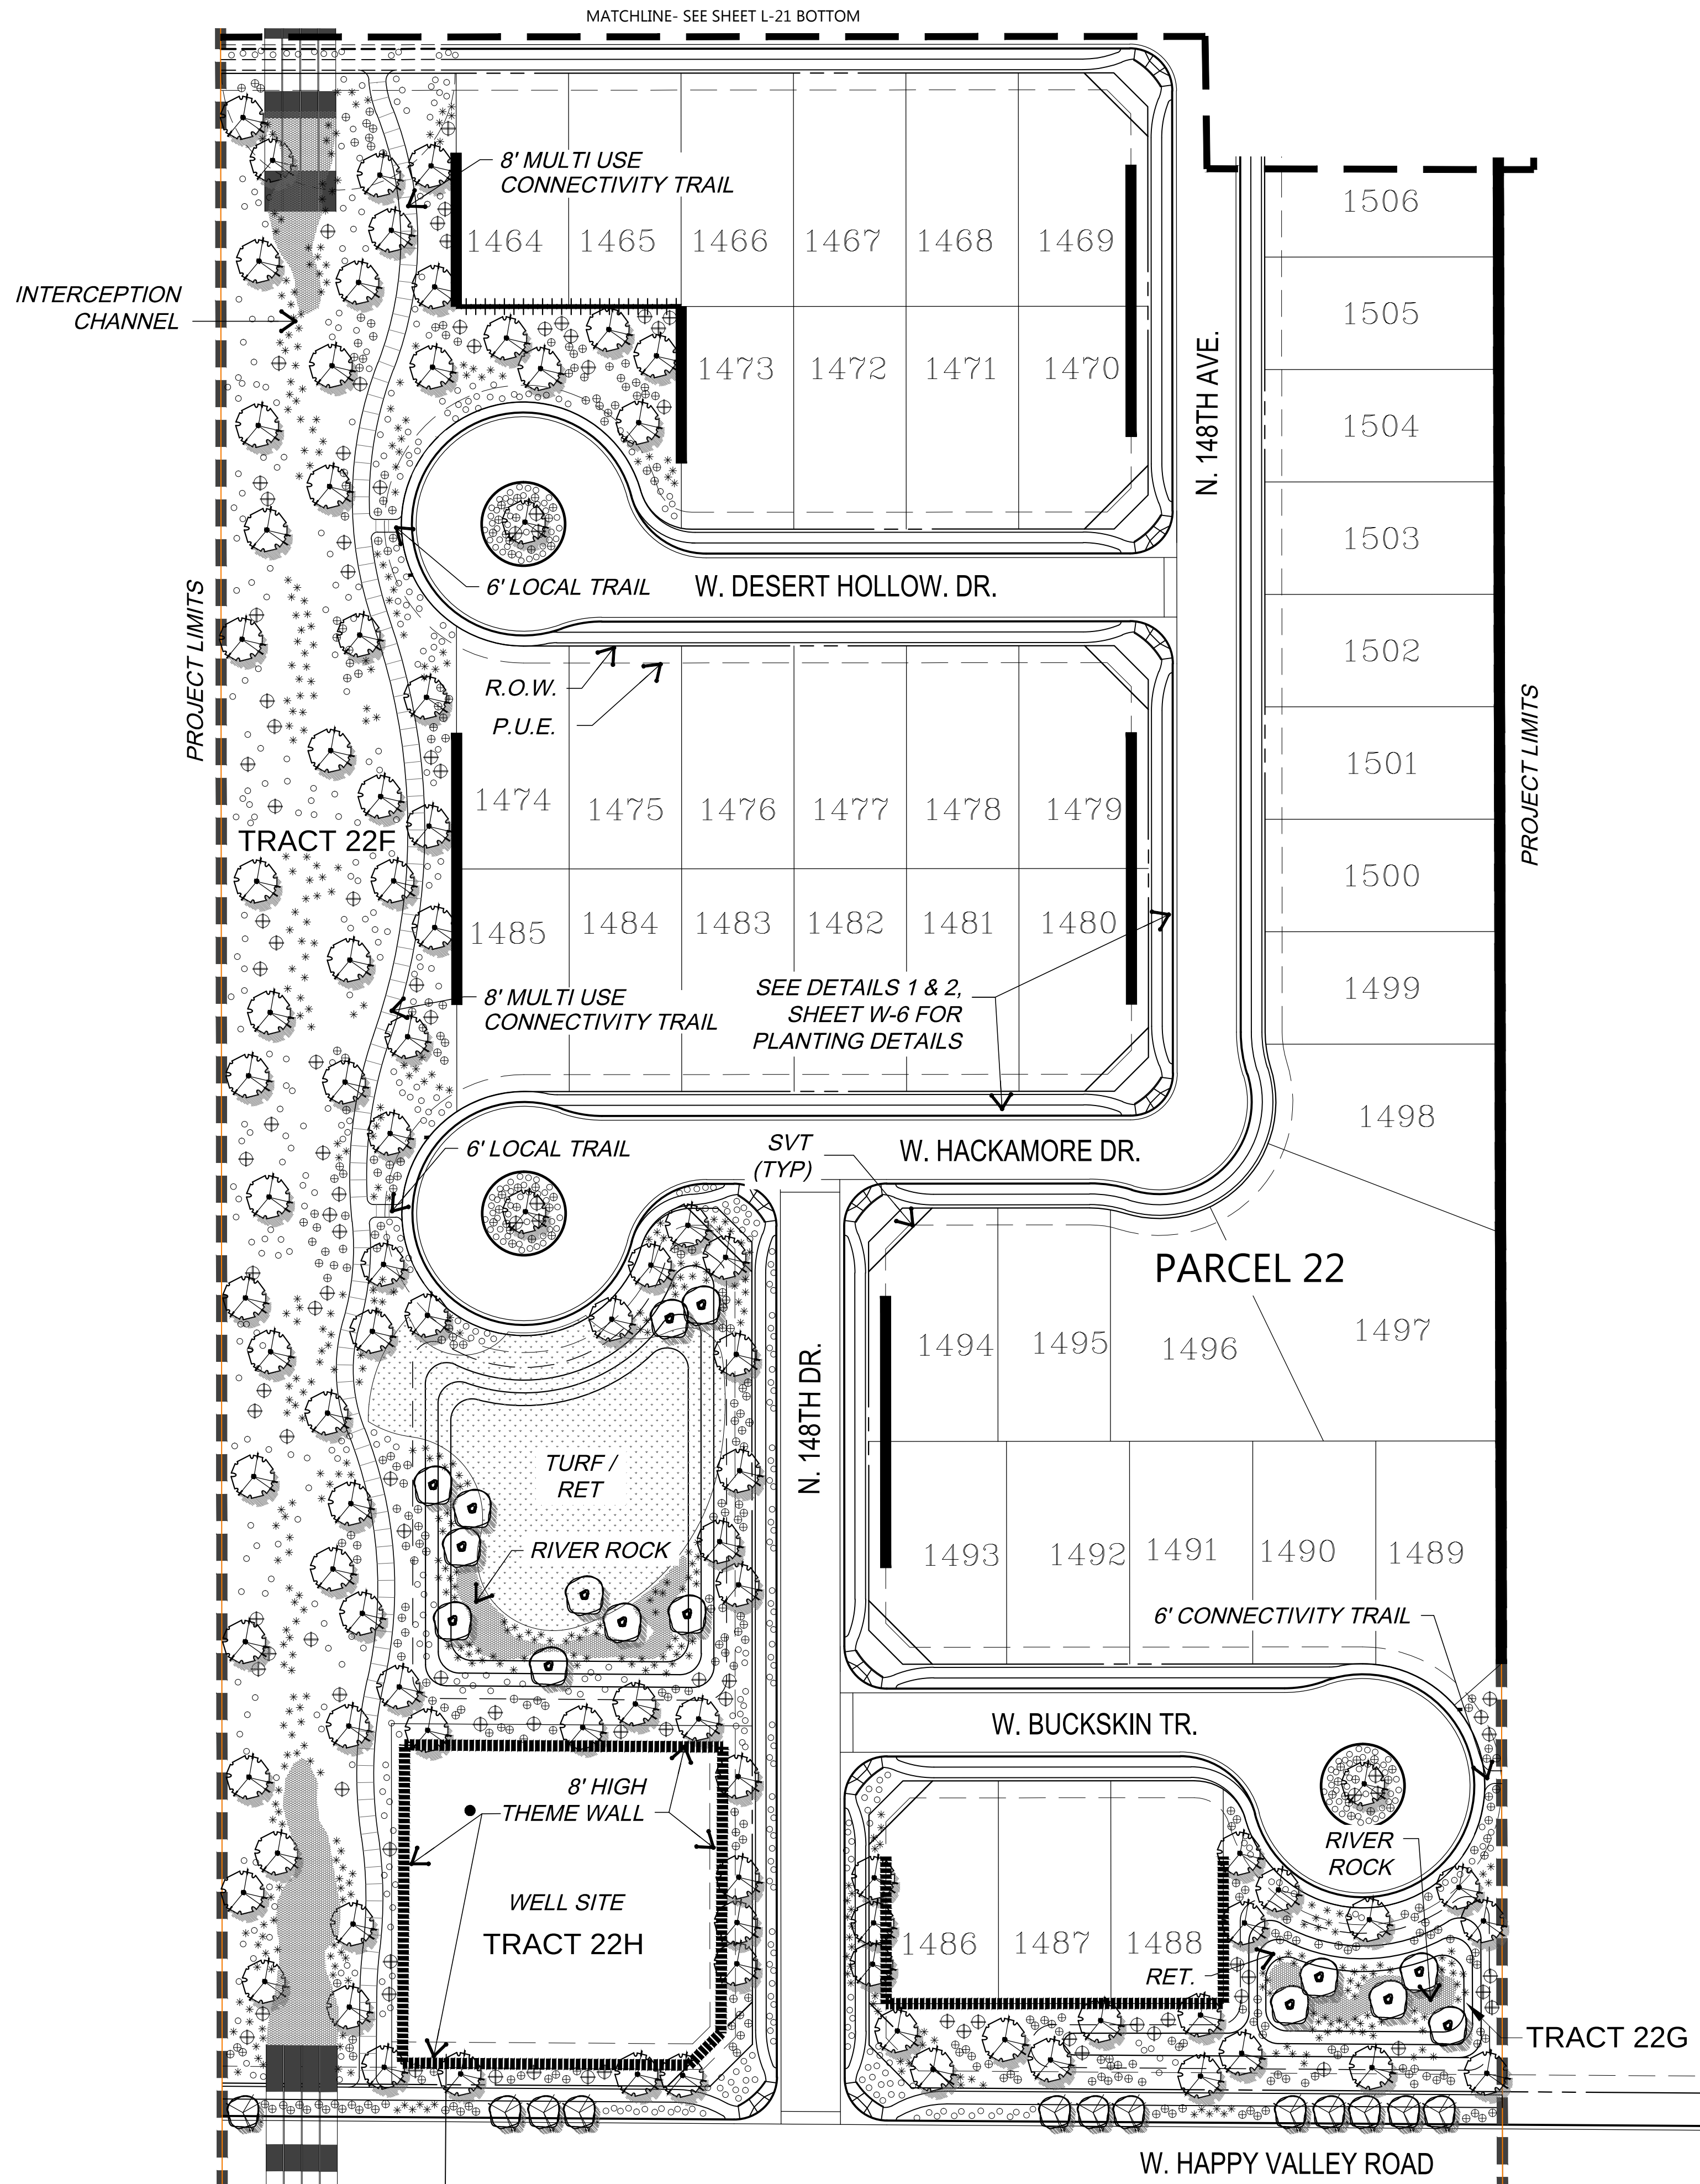

PRELIMINARY PLANT PALETTE


- TREES
- CHILOPSIS LIN. 'Lucetta Hamilton'
 - DESERT WILLOW VARIETY
 - DALBERGIA SISSOO
 - SISSOO TREE
 - ACACIA SMALLII
 - SWEET ACACIA
 - PARKINSONIA SPP.
 - PALO VERDE
 - PROSOPIS VELUTINA
 - NATIVE MESQUITE
 - QUERCUS VIRGINIANA
 - SOUTHERN LIVE OAK
- CACTI AND ACCENTS
- AGAVE WEBERI
 - WEBER'S AGAVE
 - ASCLEPIAS SUBULATA
 - DESERT MILKWEED
 - DASYLIRION WHEELERI
 - DESERT SPOON
 - FEROCACTUS WISLIZENII
 - BARREL CACTUS
 - HESPERALOE PARVIFLORA
 - RED / YELLOW YUCCA, MIXED
 - MUHLBERGIA CAP. 'R. MIST' TM
 - DEERGRASS VARIETY
 - NOLINA MICROCARPA
 - BEARGRASS
 - YUCCA ELATA
 - SOAP TREE YUCCA
- SHRUBS
- CORDIA PARVIFOLIA
 - LITTLE LEAF CORDIA
 - DALEA PULCHRA
 - BUSH DALEA
 - ENCELIA FARINOSA
 - BRITTLEBUSH
 - EREMOPHILA 'VALENTINE'
 - EMU BUSH VARIETY
 - ERICAMERIA LARICIFOLIA
 - TURPENTINE BUSH
 - JUSTICIA CALIFORNICA
 - CHUPAROSA
 - LARREA TRIDENTATA
 - CREOSOTE
 - LEUCOPHYLLUM LANGMANIAE
 - 'RIO BRAVO' SAGE
 - NERIUM OLEANDER
 - PETITE PINK DWARF OLEANDER
 - SIMMONDSIA CHINENSIS
 - JOUEBA
 - SPHAERALCEA AMBIGUA
 - GLOBEMALLOW
 - TECOMA STANS 'ORANGE JUBILEE'
 - TECOMA
- GROUND COVER / TURF
- ACACIA REDOLENS
 - TRAILING ACACIA
 - AMBROSIA DELTOIDEA
 - BURSAGE
 - DALEA GREGGII
 - INDIGO BUSH
 - LANTANA SPP.
 - LANTANA
 - VERBENA SPP.
 - VERBENA
 - HYBRID BERMUDA LAWN
 - e.g. 'TIFGREEN' or 'EZ-TURF'
 - (SOD OR HYDROSEED)
- OTHER
- GRANITE BOULDERS
 - 'SURFACE SELECT'
 - 2' / 3' / 4' DIAMETER

WALL LEGEND

SYMBOL	DESCRIPTION
	THEME WALL (SEE DTL. 4, W-6)
	FENCE BLOCK WALL (SEE DTL. 5, W-6)
	SHORT VIEW FENCE (SEE DTL. 6, W-6)

SHEET INDEX

N.T.S.

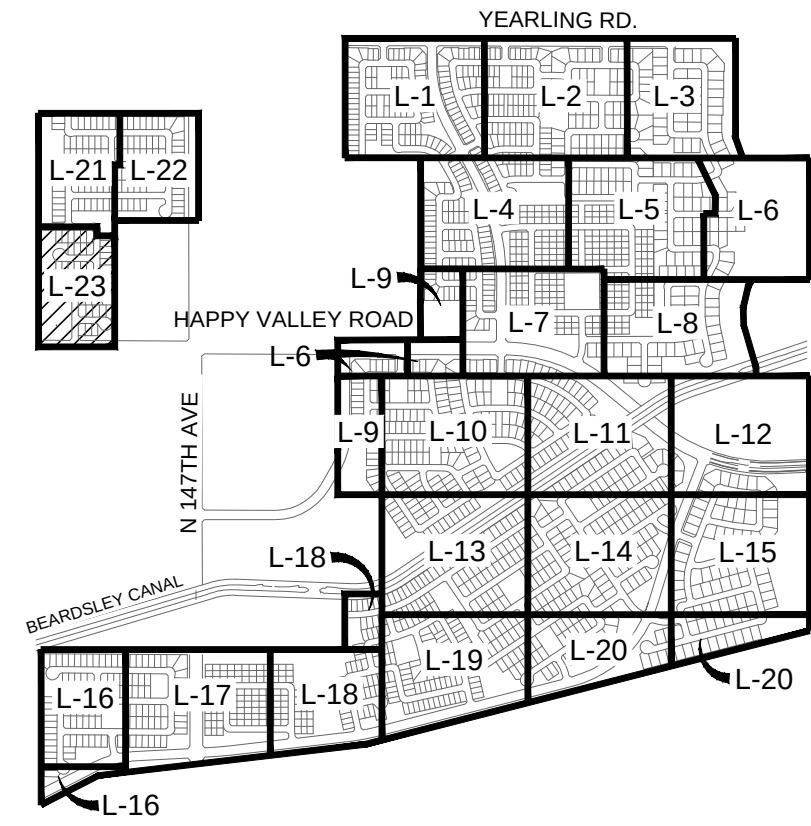

CASE #FS15-069

Rancho Mercado Unit 1

Happy Valley Road and Litchfield Road Surprise, Arizona

PRELIMINARY LANDSCAPE PLAN

COPYRIGHT LVA URBAN DESIGN STUDIO, L.L.C. ©

NOT FOR CONSTRUCTION


Revision	Date




Date: 09/10/15
Job No.: 0342.3
Drawn: STAFF
SHEET #

L-23 24 OF 31

LVA urban design studio
land planning • development entitlements • landscape architecture
120 south ash avenue • tempe, arizona 85281 • 480.994.0994

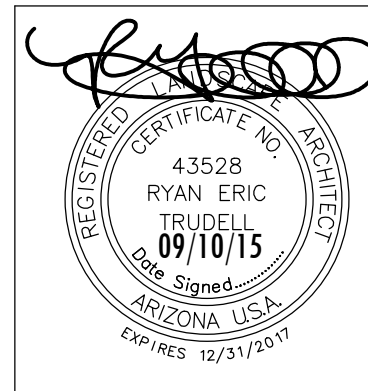


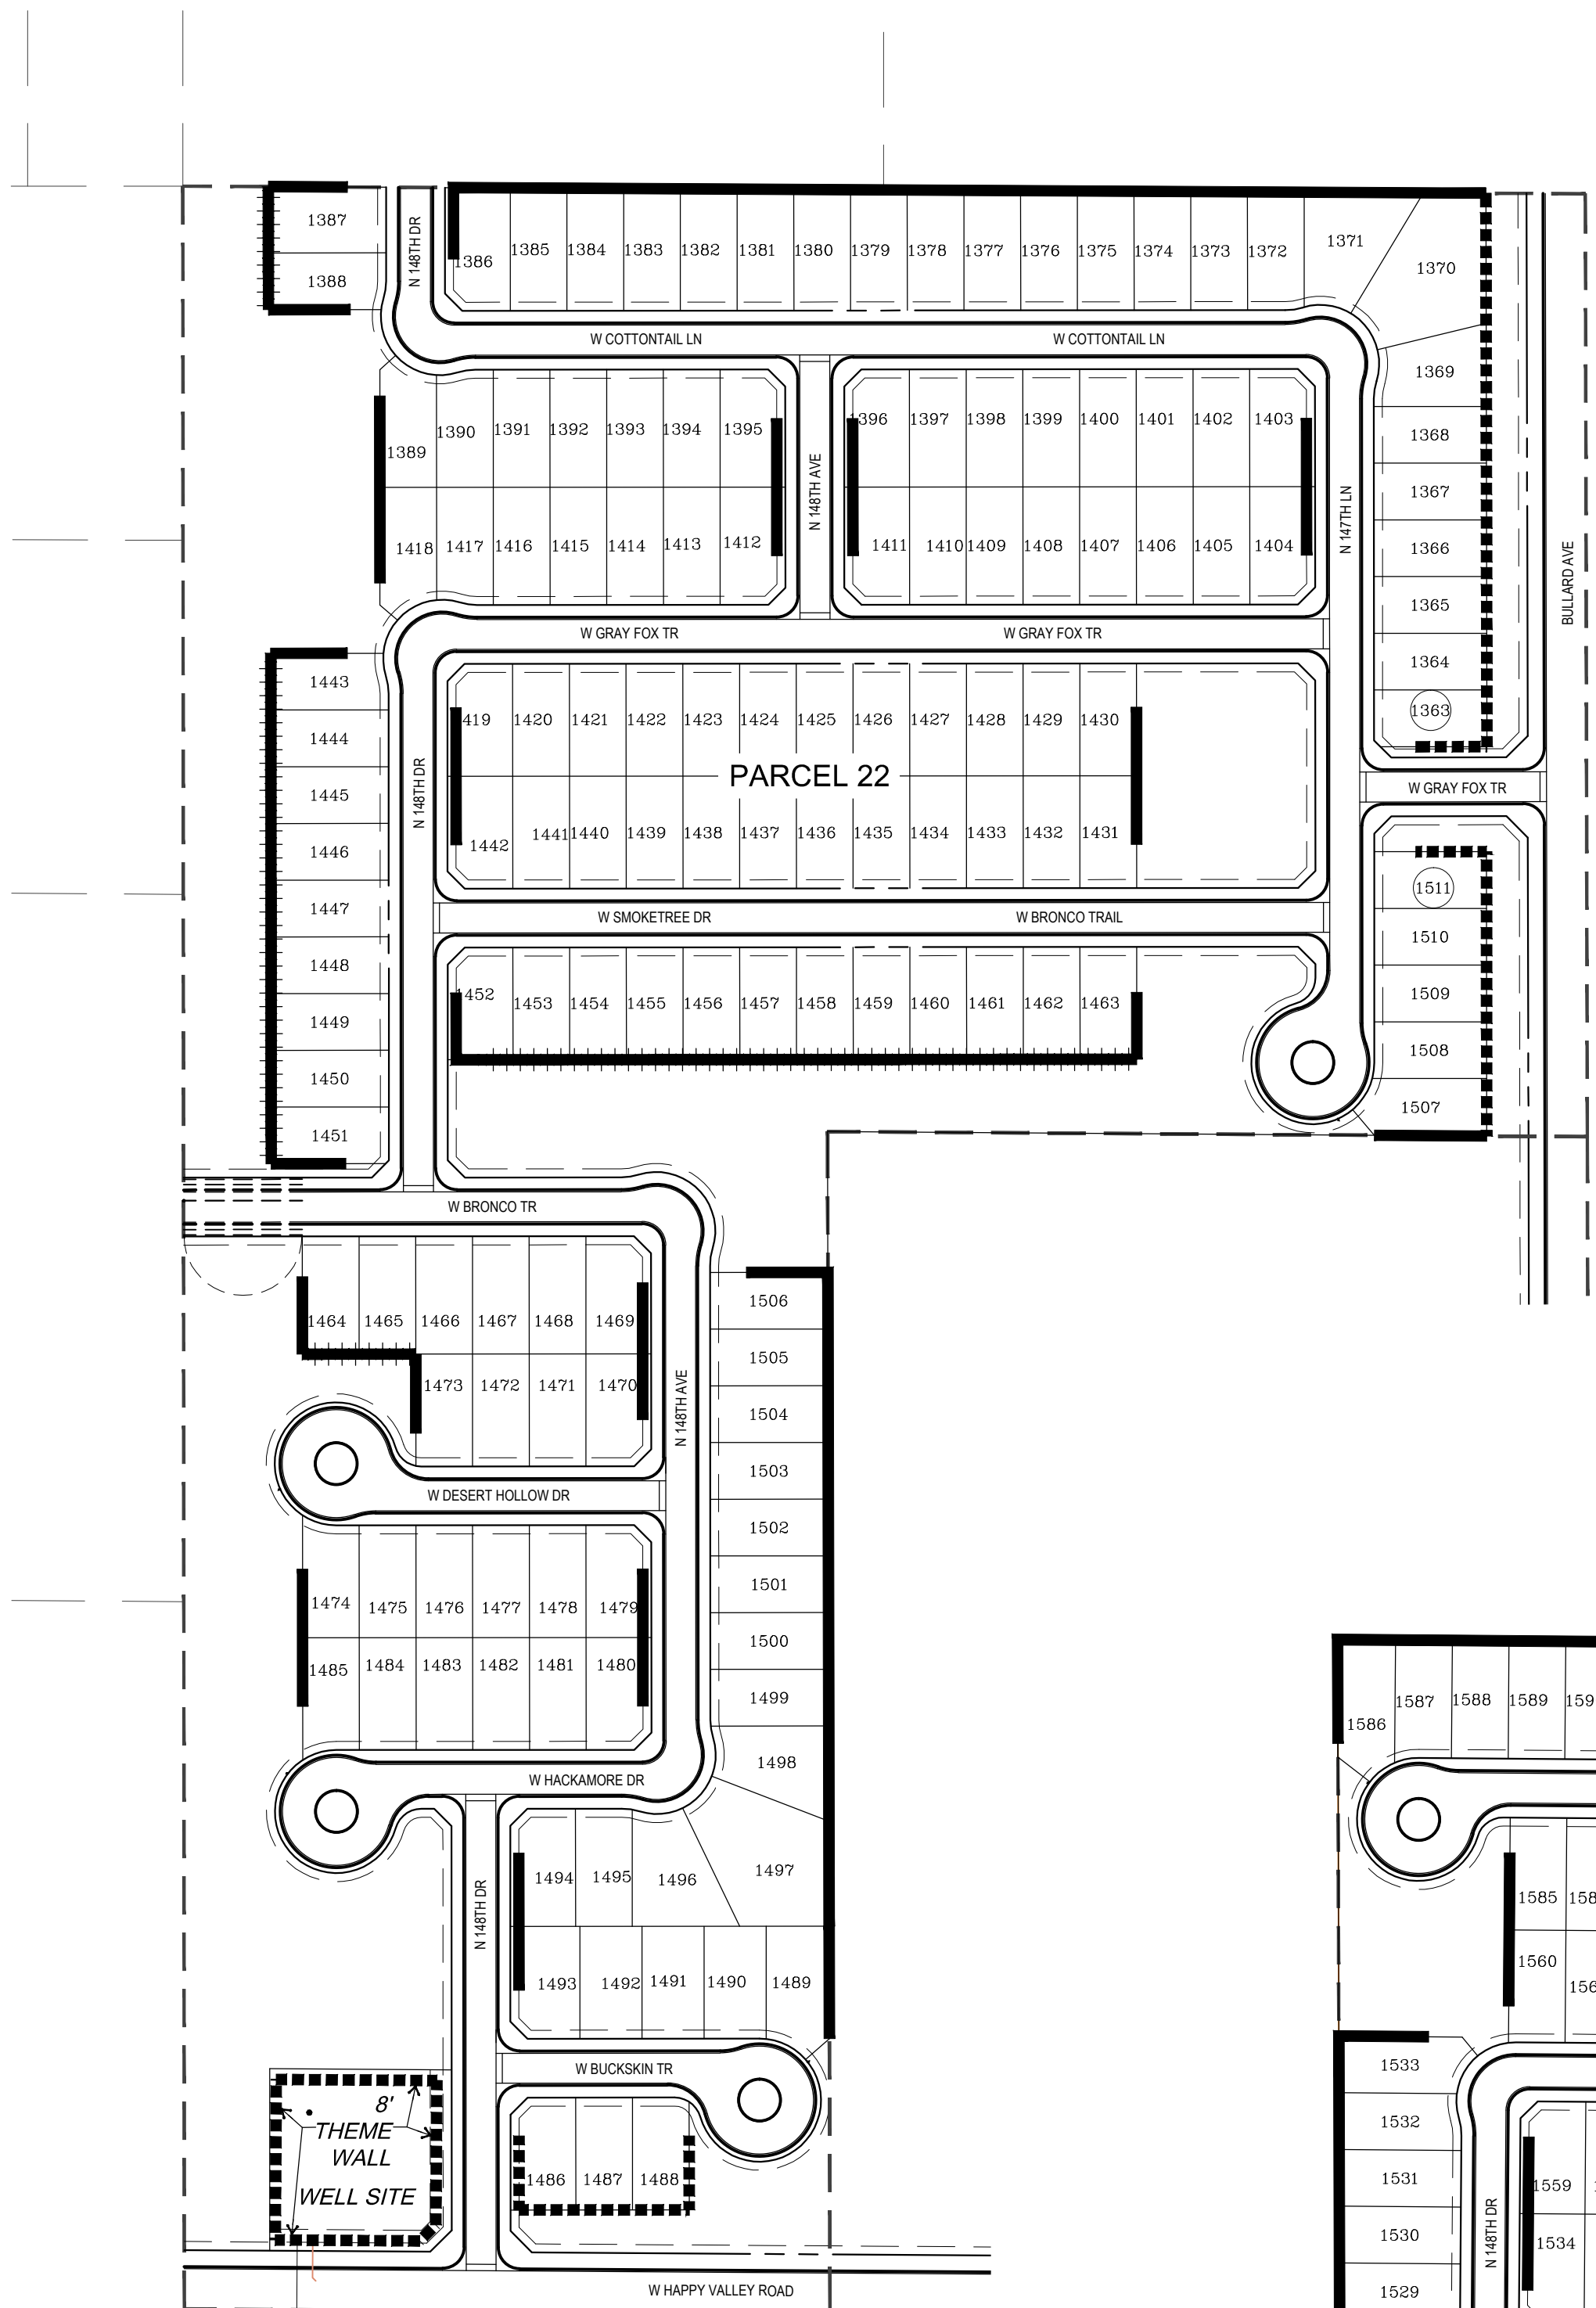

WALL PLAN

SCALE: N.T.S.


WALL LEGEND	
SYMBOL	DESCRIPTION
	THEME WALL (SEE DTL. 4, W-6)
	FENCE BLOCK WALL (SEE DTL. 5, W-6)
	SHORT VIEW FENCE (SEE DTL. 6, W-6)

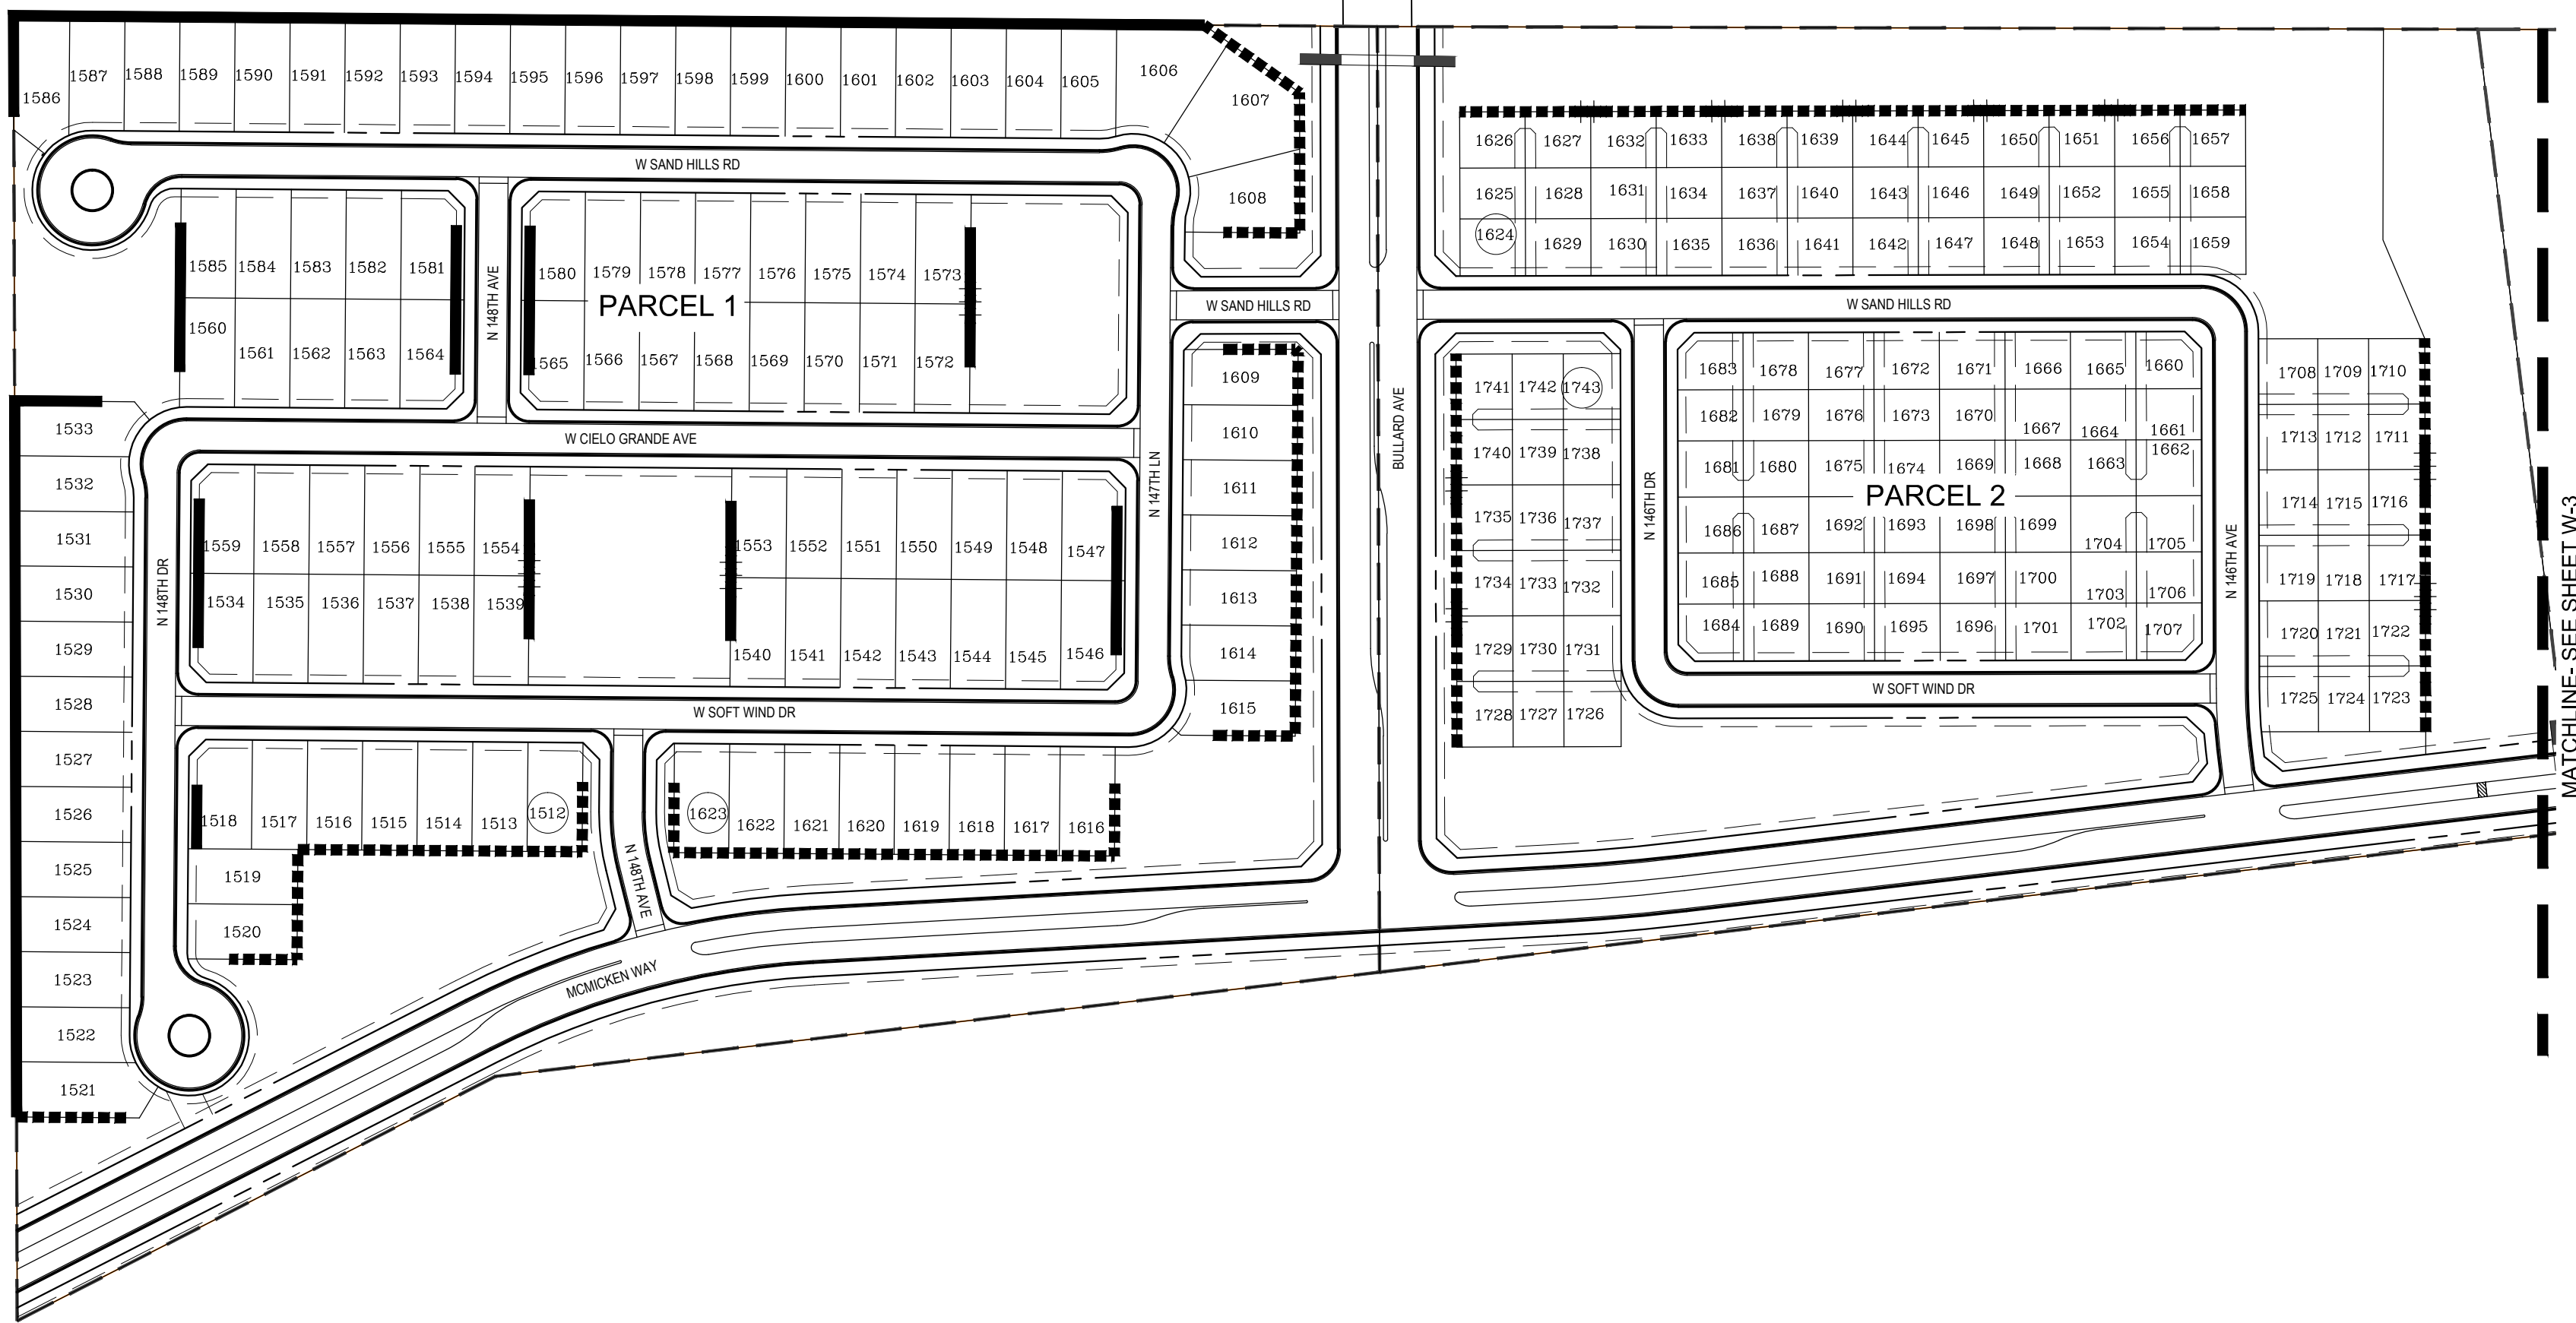

SHEET KEY

N.T.S.

CASE #S15-069

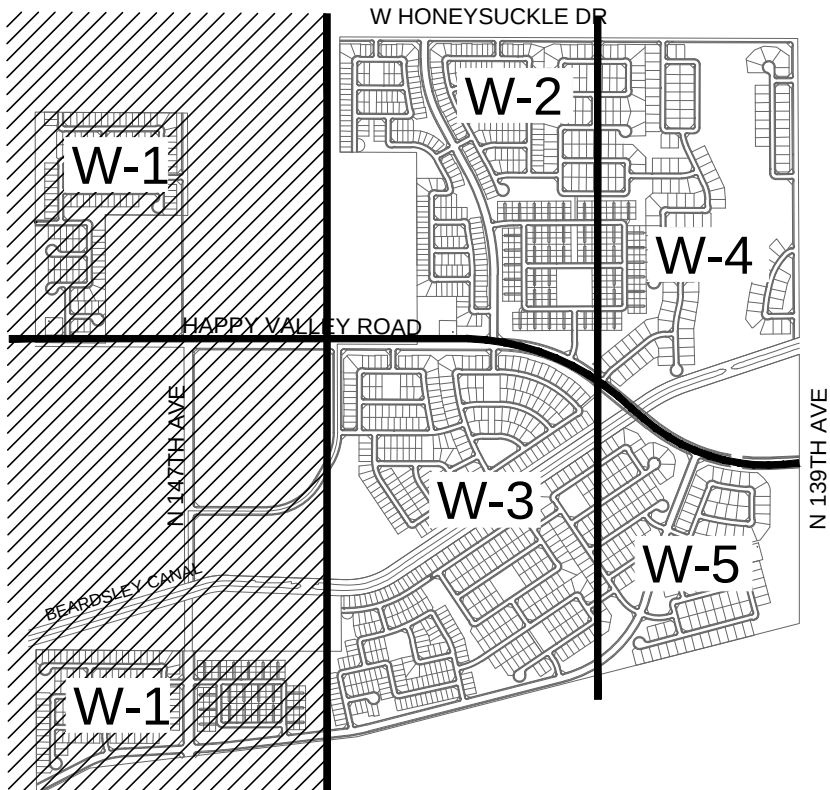

urban design studio

land planning • landscape architecture

120 south ash avenue • tempe, arizona 85281 • phone: 480.994.0994

Rancho Mercado Unit 1

Happy Valley Road and Litchfield Road
Surprise, Arizona

WALL PLAN

COPYRIGHT LVA URBAN DESIGN STUDIO, L.L.C. ©

NOT FOR CONSTRUCTION

Revision

Date

▲

▲

▲

▲

Date: 07/08/15



Job No.: 0342.3

Drawn: STAFF

SHEET #

W-1


25 OF 31

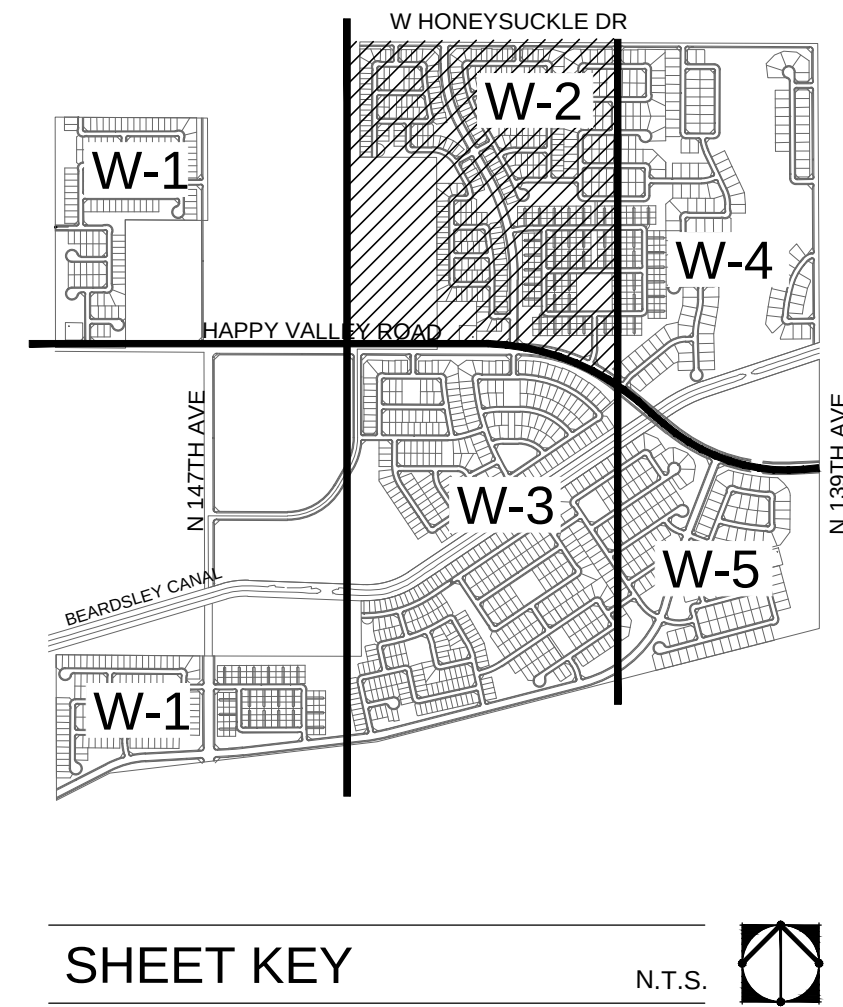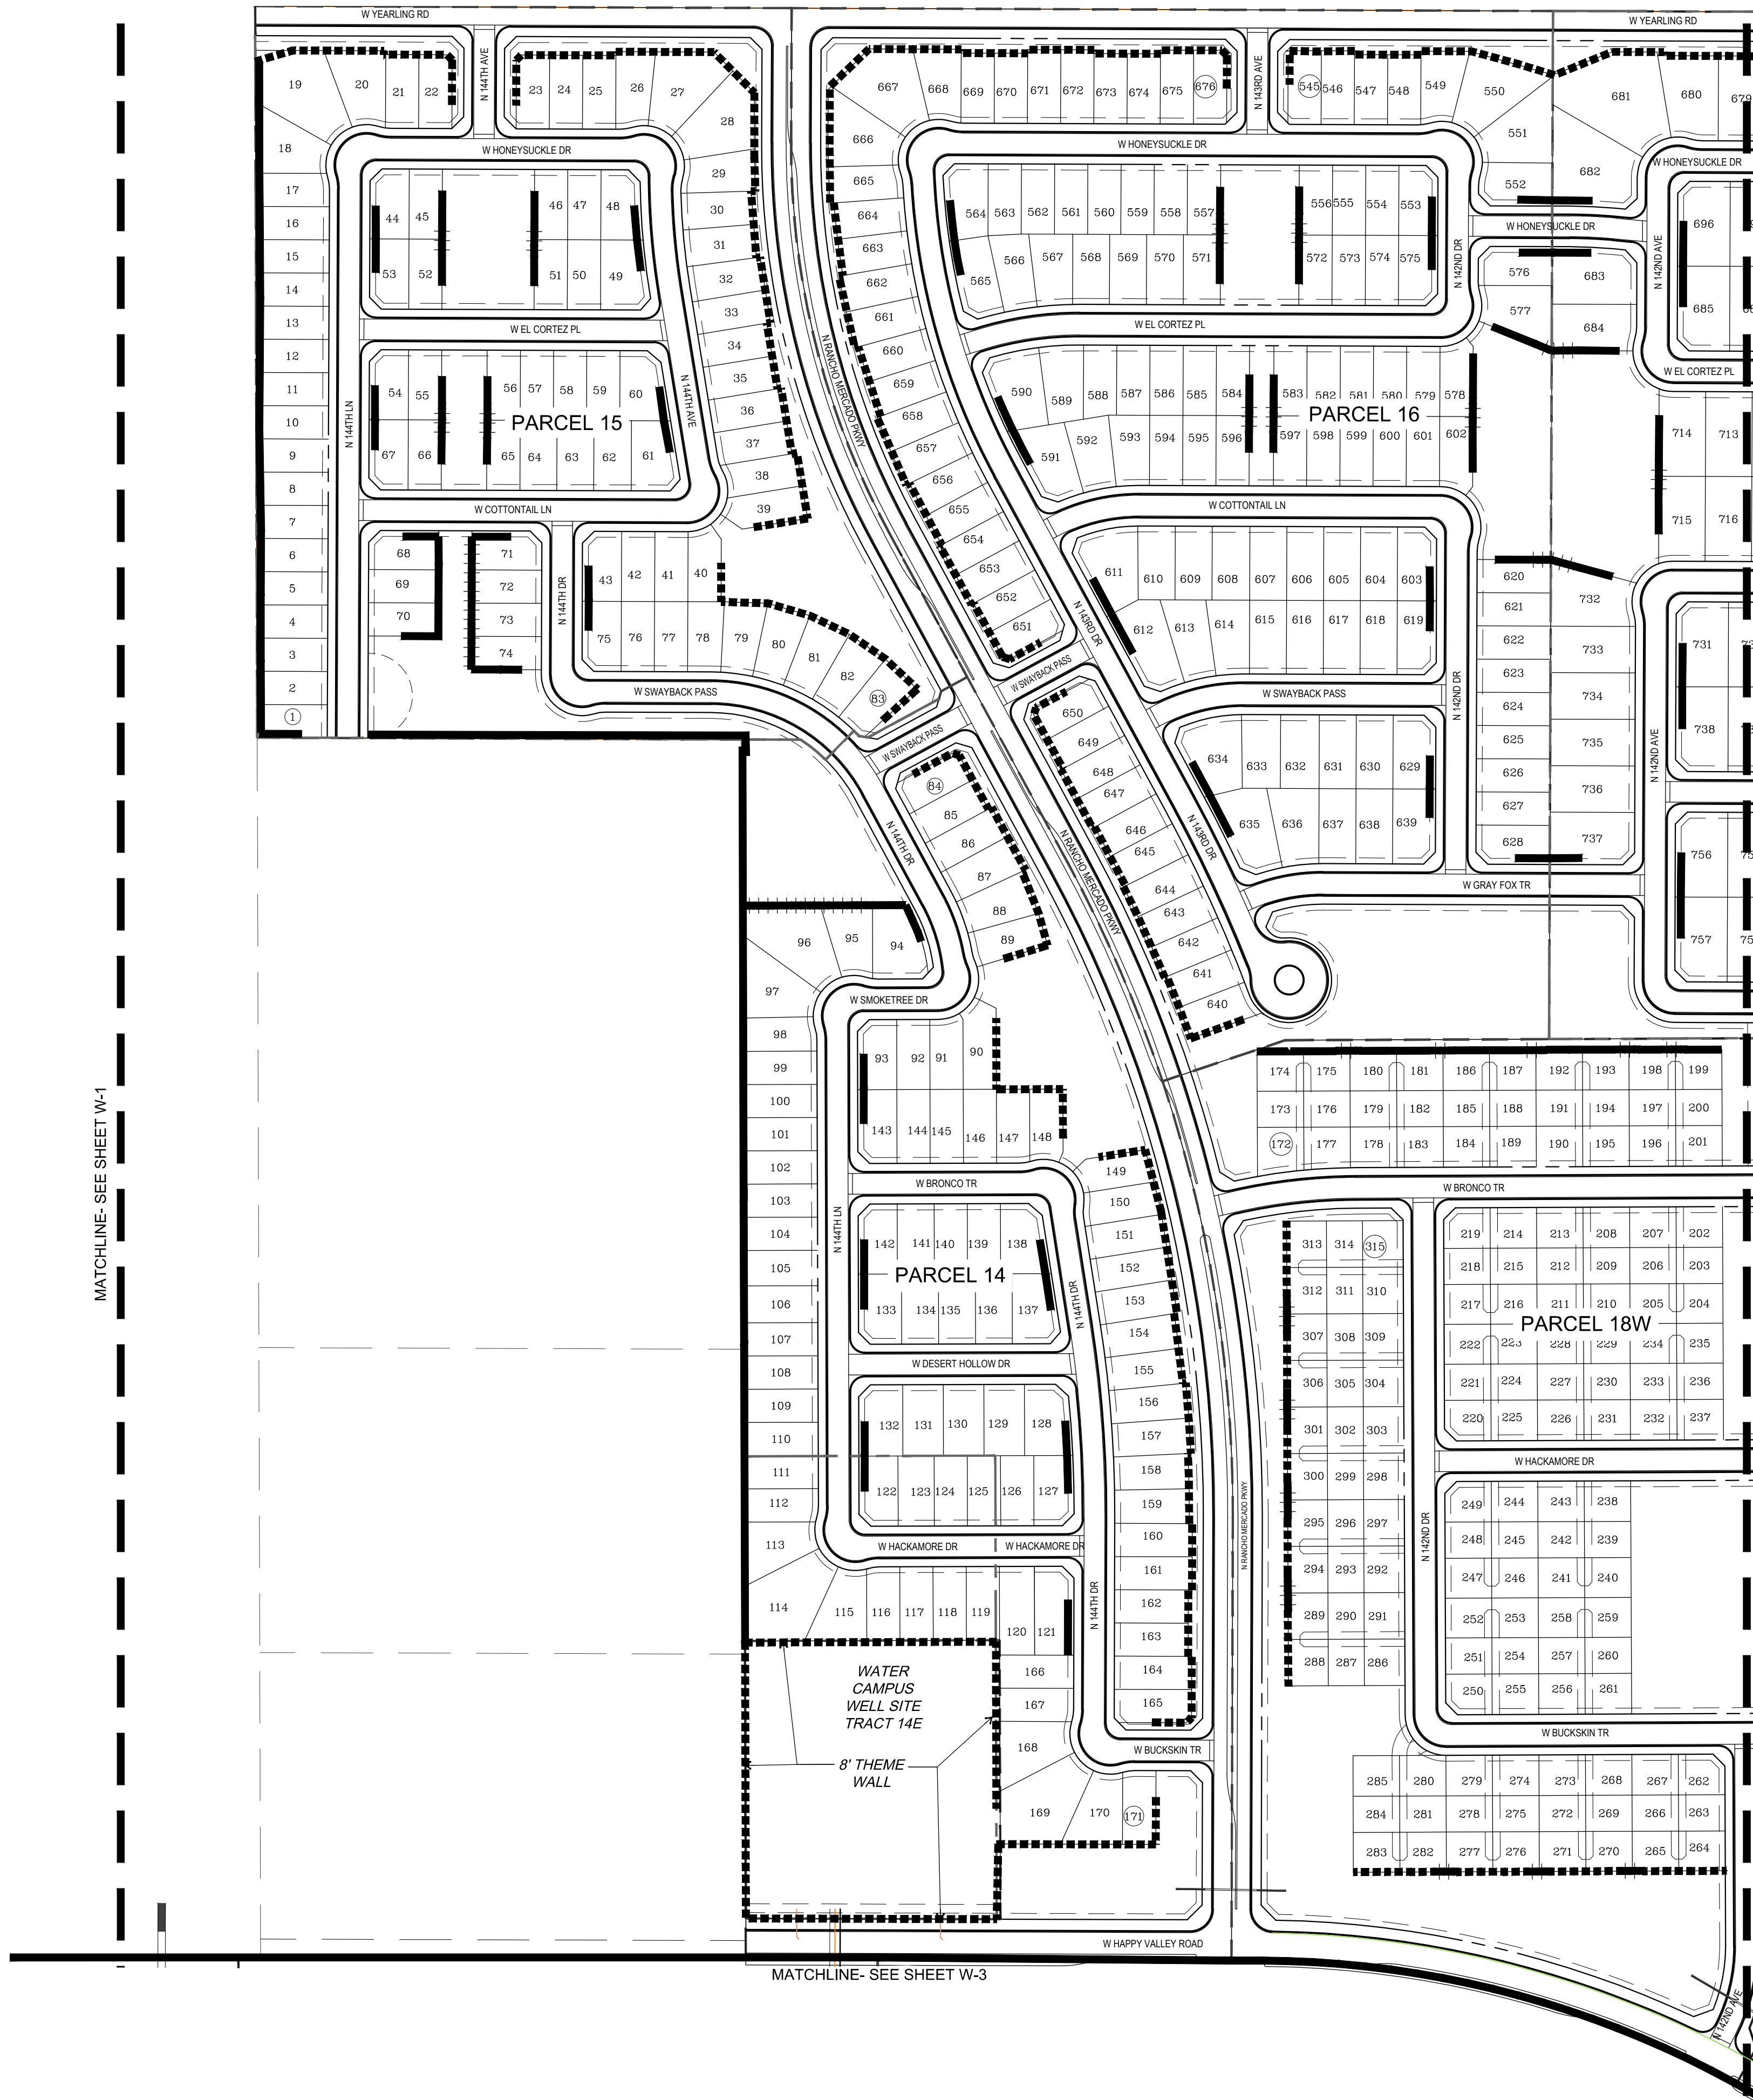


WALL LEGEND	
SYMBOL	DESCRIPTION
	THEME WALL (SEE DTL. 4, W-6)
	FENCE BLOCK WALL (SEE DTL. 5, W-6)
	SHORT VIEW FENCE (SEE DTL. 6, W-6)

WALL PLAN SCALE: N.T.S.

CASE #S15.069

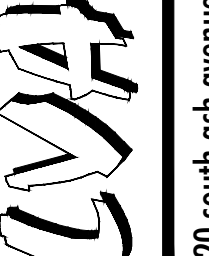

urban design studio
land planning • landscape architecture
120 south ash avenue • tempe, arizona 85281 • phone: 480.994.0994

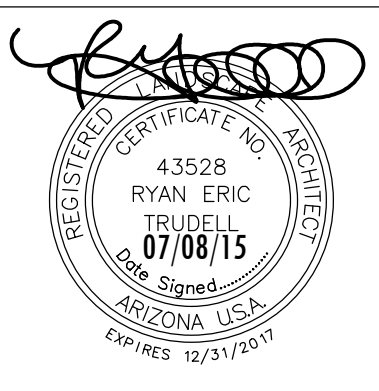

Rancho Mercado Unit 1

Happy Valley Road and Litchfield Road
Surprise, Arizona
WALL PLAN

COPYRIGHT LVA URBAN DESIGN STUDIO, L.L.C. ©





Revision	Date
1	07/08/15




William Lyon Homes, Inc.

Date: 07/08/15
Job No.: 0342.3
Drawn: STAFF
SHEET #
W-2 26 OF 31

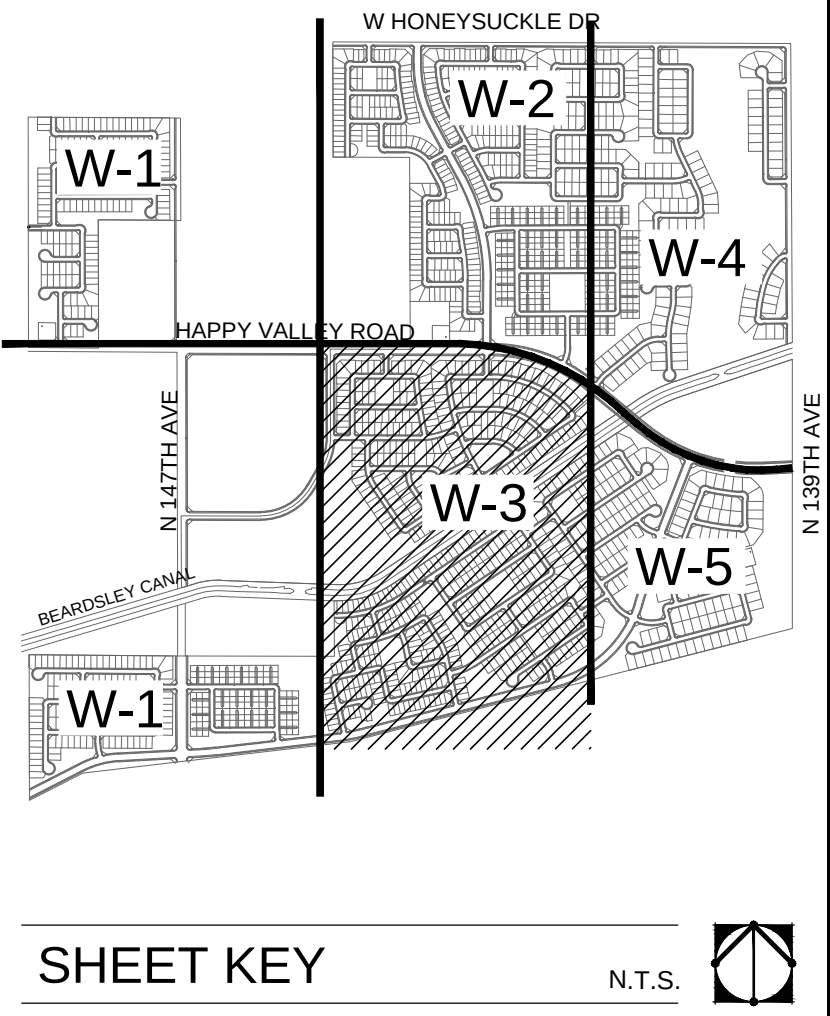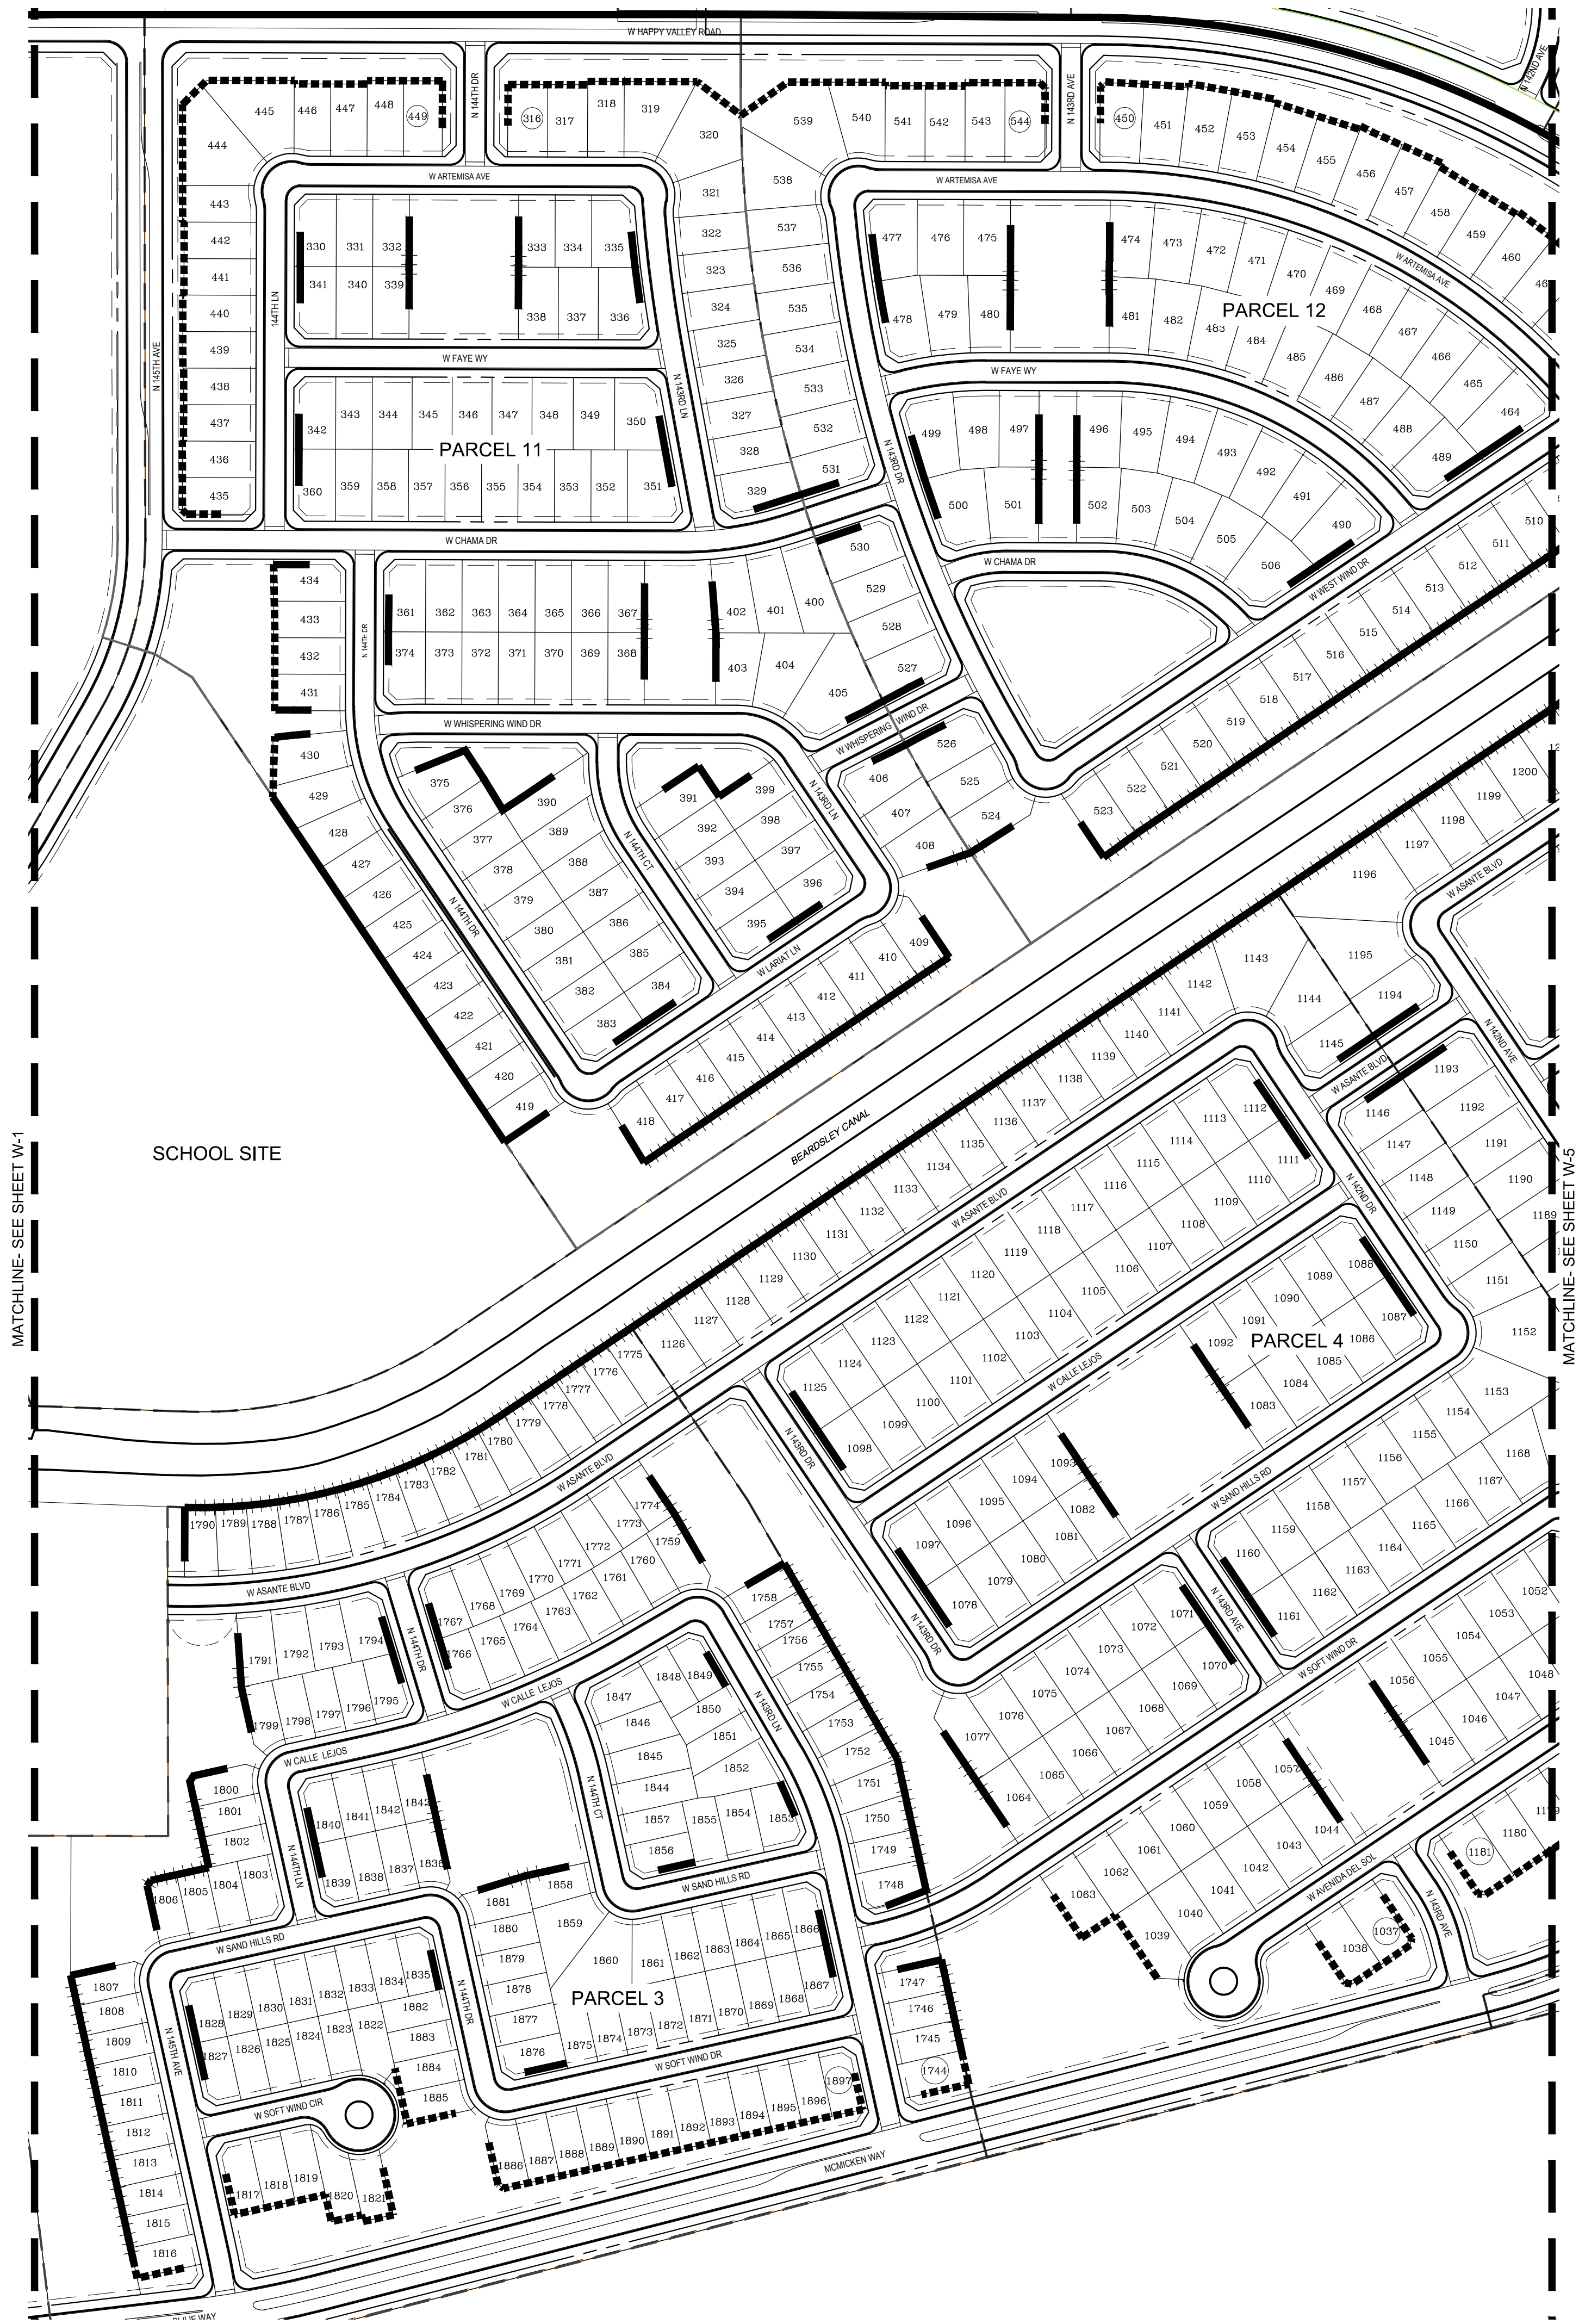

WALL LEGEND	
SYMBOL	DESCRIPTION
	THEME WALL (SEE DTL. 4, W-6)
	FENCE BLOCK WALL (SEE DTL. 5, W-6)
	SHORT VIEW FENCE (SEE DTL. 6, W-6)

WALL PLAN SCALE: N.T.S.

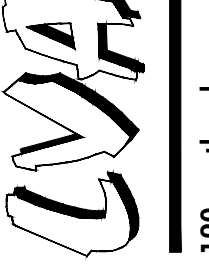

urban design studio
land planning • landscape architecture
120 south ash avenue • tempe, arizona 85281 • phone: 480.994.0994



Rancho Mercado Unit 1
Happy Valley Road and Litchfield Road
Surprise, Arizona
WALL PLAN

COPYRIGHT LVA URBAN DESIGN STUDIO, LLC ©

NOT FOR CONSTRUCTION

Revision	Date
1	
2	
3	
4	
5	




William Lyon Homes, Inc.

Date: 07/08/15
Job No.: 0342.3
Drawn: STAFF
SHEET #
W-3 27 OF 31

CASE #S15-069



5. 

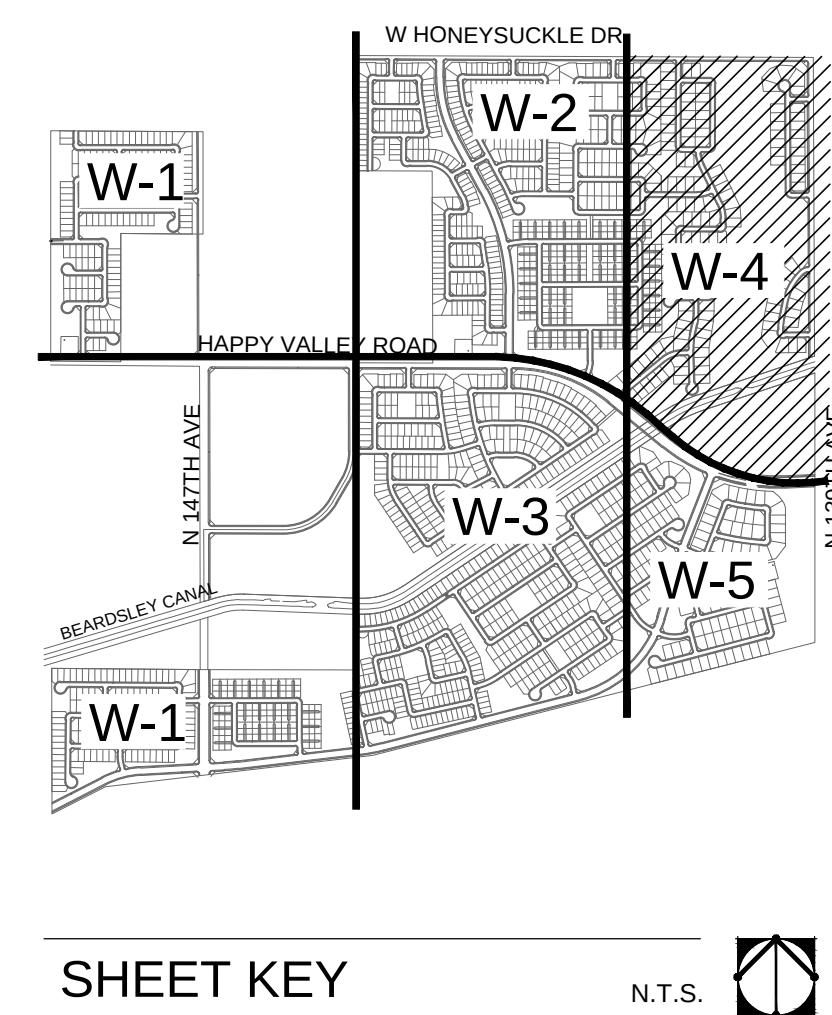

SHEET KEY

N.T.S.



WALL LEGEND	
SYMBOL	DESCRIPTION
	THEME WALL (SEE DTL. 4, W-6)
	FENCE BLOCK WALL (SEE DTL. 5, W-6)
	SHORT VIEW FENCE (SEE DTL. 6, W-6)

CASE #FS15-069

Rancho Mercado Unit 1

Happy Valley Road and Litchfield Road Surprise, Arizona

COPYRIGHT LVA URBAN DESIGN STUDIO, L.L.C. ©

WALL PLAN

NOT FOR
CONSTRUCTION

Revision	Date
1	



William Lyon Homes, Inc.

Date: 07/08/15

Job No.: 0342.3


Drawn: STAFF

SHEET #

W-4 28 OF 31

LVA urban design studio
land planning • landscape architecture

120 south 48th avenue • tempe, arizona 85281 • phone: 480.994.0994

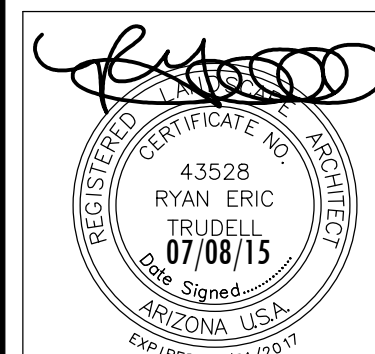



CITY OF SURPRISE
Planning and Zoning Commission

December 17, 2015 @ 6:00:00 PM

[Back](#) [Print](#)

Board Meeting Date:	December 17, 2015	Contact Person:	Eric Fitzer, Community Development
Submitting Department:	CD Boards and Commissions	District:	Internal
Staff Recommendations:	No Action		

Consent	Regular	Public Hearing	Report/Discussion
---------	---------	----------------	-------------------

Agenda Wording:

Discussion pertaining to future agenda items.

Motion:

Background:

Financial Impact Statement:

No Financial Impact

ATTACHMENTS:

[Click to download](#)

No Attachments Available

External Attachment Links:

Meeting Requirements:

Powerpoint x Video x White Board x Other x

Presentation Speaker Names (spelling and titles for TV captions):